

ZIMMER RESIDENCE


4661 FOREST AVE SE, MERCER ISLAND, WA 98040




RIPPLE
DESIGN STUDIO

206.913.2333

4303 STONE WAY N
SEATTLE, WA 98103

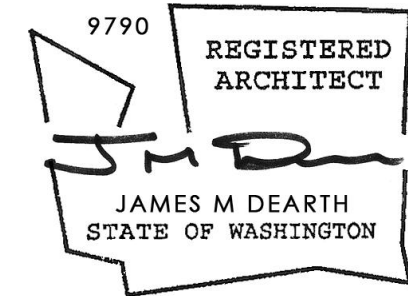

ZIMMER RESIDENCE
4661 FOREST AVE SE, MERCER ISLAND, WA 98040

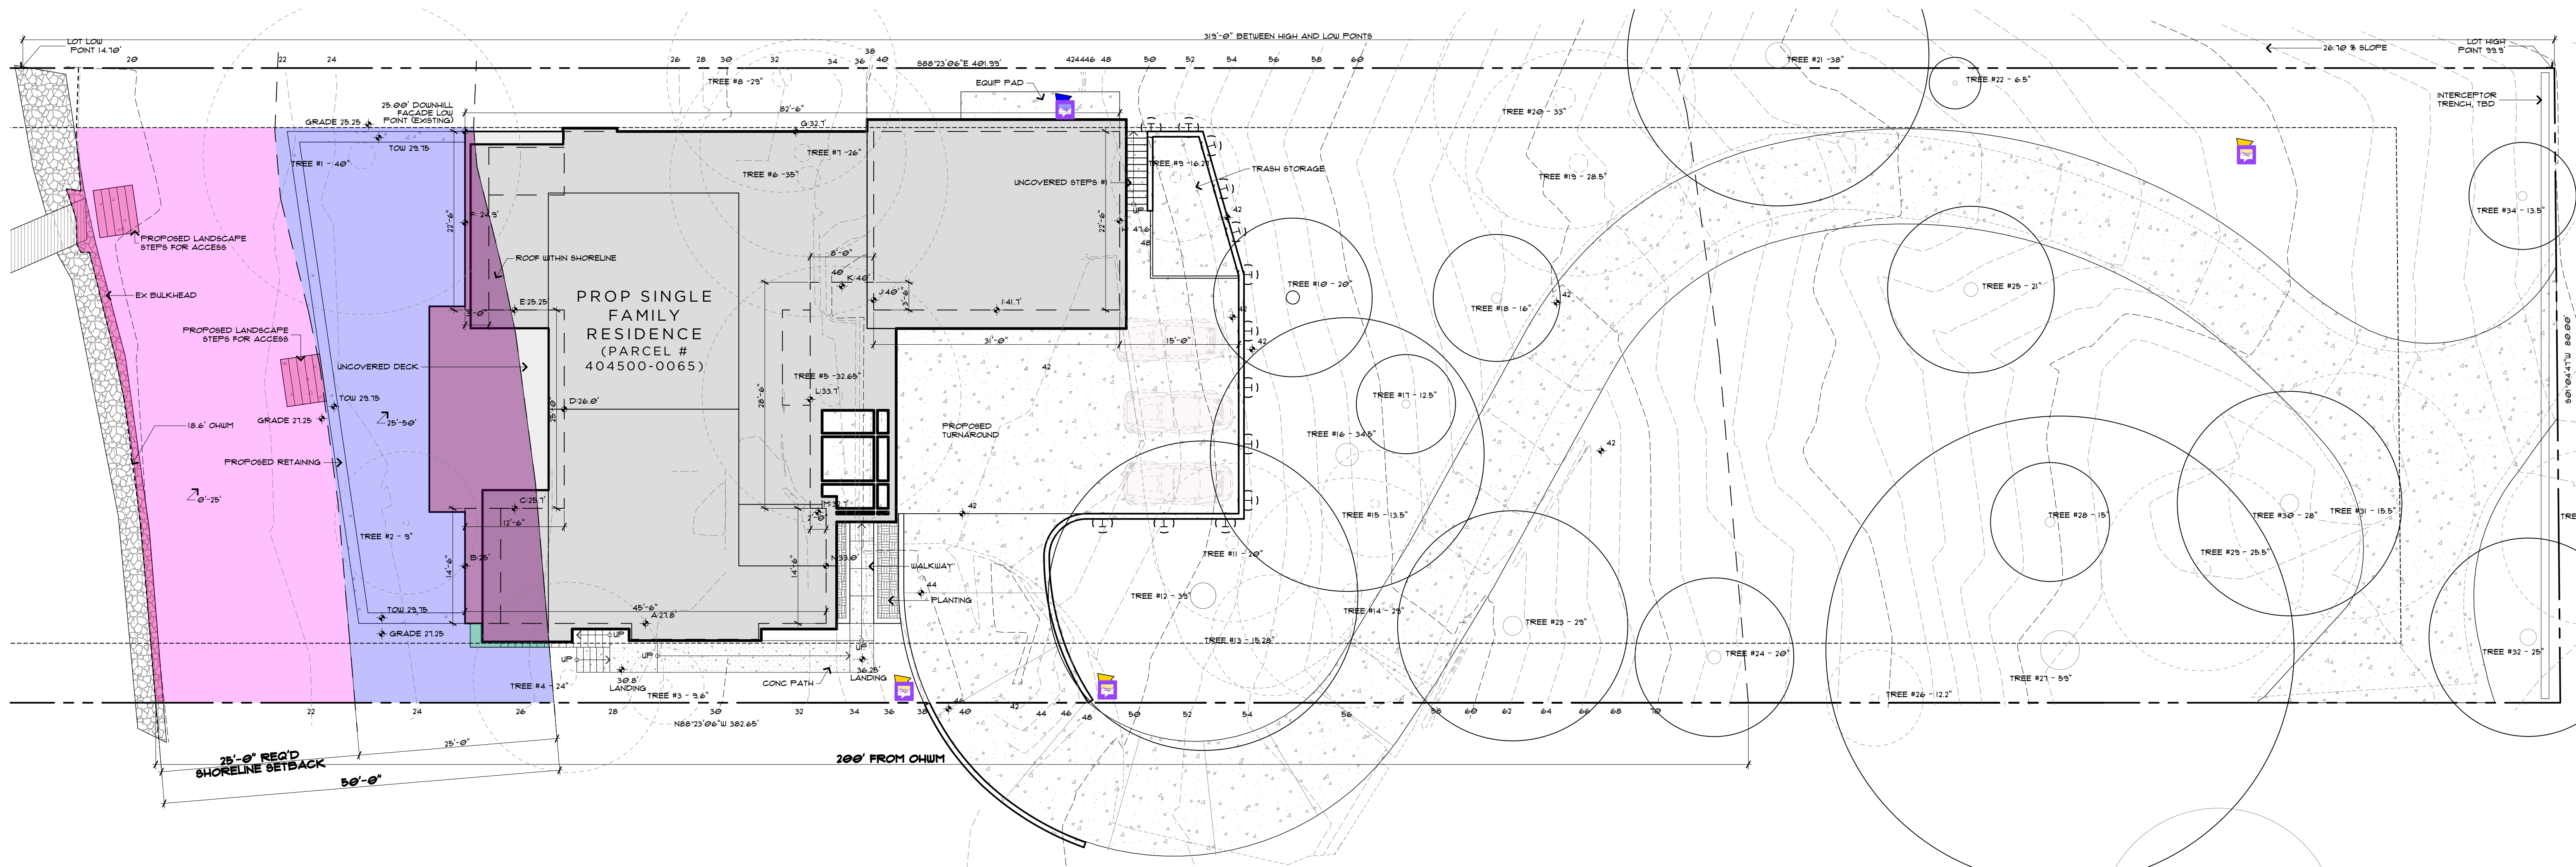

SITE PLAN

SCALE: 1" = 10'

ABBREVIATIONS:

ABV	ABOVE
AFW	ABOVE FINISHED FLOOR
BLW	BELOW
BOT	BOTTOM
BOW	BOTTOM OF WALL
CAB	CABINET
CL	CENTERLINE
CONC	CONCRETE
CONT	CONTINUOUS
CP	CENTERPOINT
DET	DETAIL
DIA	DIAMETER
DIM	DIMENSION
DR	DOOR
DS	DOWNSPOUT
D/W	DISHWASHER
EA	EACH
EX	EXISTING
EXT	EXTERIOR
FOC	FACE OF CONCRETE
FOW	FACE OF WALL
FN GRDE	FINISHED GRADE
FNDN	FOUNDATION
FLR	FLOOR
FP	FIREPLACE
GA	GAUGE
GWB	GYPSUM WALL BOARD
HB	HOSE BIBB
HGT	HEIGHT
INFO	INFORMATION
INSUL	INSULATION
INT	INTERIOR
LV	LOW VOLTAGE
MTL	METAL
MFR	MANUFACTURER
N/A	NOT APPLICABLE
NIC	NOT IN CONTRACT
NFC	NOT FOR CONSTRUCTION
OC	ON CENTER
PL	PROPERTY LINE
RAD	RADIUS
RE	REFER TO
SIM	SIMILAR
TBD	TO BE DETERMINED
TG	TEMPERED GLASS
T&G	TONGUE & GROOVE
TOW	TOP OF WALL
TYP	TYPICAL
UNO	UNLESS NOTED OTHERWISE
VIF	VERIFY IN FIELD
WOD	WOOD
WOW	WINDOW

PLAN LEGEND:

	EXISTING WALL TO REMAIN
	NEW FULL-HEIGHT WALL
	NEW FULL-HEIGHT CONCRETE WALL
	PARTIAL-HEIGHT WALL
	PROPERTY LINE
	BUILDING / STRUCTURE ABOVE
	BUILDING / STRUCTURE BELOW
	CENTERLINE
	AREA OF DRAWING REVISION
	ELEVATION MARKER
	SECTION MARKER

DUTY OF COOPERATION:

RELEASE + ACCEPTANCE OF THESE DOCUMENTS INDICATES COOPERATION AMONG THE OWNER, THE CONTRACTOR, + RIPPLE DESIGN STUDIO. ANY ERRORS, OMISSIONS, OR DISCREPANCIES DISCOVERED BY THE USE OF THESE DOCUMENTS SHALL BE REPORTED IMMEDIATELY TO RIPPLE DESIGN STUDIO. FAILURE TO DO SO SHALL RELIEVE RIPPLE DESIGN STUDIO FROM ANY RESPONSIBILITY OF THE CONSEQUENCES.

ANY DEVIATIONS FROM THESE DOCUMENTS WITHOUT THE CONSENT OF RIPPLE DESIGN STUDIO ARE UNAUTHORIZED. FAILURE TO OBSERVE THESE PROCEDURES SHALL RELIEVE RIPPLE DESIGN STUDIO OF RESPONSIBILITY FOR ALL CONSEQUENCES ARISING OUT OF SUCH ACTIONS.

GENERAL NOTES:

- DO NOT SCALE DRAWINGS.
- THIS PROJECT SHALL COMPLY WITH ALL GOVERNING REGULATIONS, ORDINANCES, BUILDING CODES, OR COVENANTS OF THE AREA IN WHICH IT IS BUILT.
- APPROVAL BY AN INSPECTOR DOES NOT CONSTITUTE AUTHORITY TO DEVIATE FROM THE DRAWINGS OR SPECIFICATIONS.
- THE CONTRACTOR SHALL SCHEDULE WALK-THROUGHS AT EACH OF BELOW NOTED INTERVALS:
 - PRIOR TO THE COMMENCEMENT OF CONSTRUCTION.
 - PRIOR TO THE COMMENCEMENT OF ALL MECHANICAL + ELECTRICAL WORK.
- PROVIDE ALL NECESSARY BARRICADES, WARNING SIGNS, + DEVICES TO PROTECT PUBLIC + CONSTRUCTION PERSONNEL DURING CONSTRUCTION.
- MAINTAIN ALL REQUIRED ACCESS + EGRESS DURING CONSTRUCTION.

FLOOR AREAS:

LOT AREA:	31,383 FT ²
MAXIMUM ALLOWABLE GFA (R-15):	12,000 FT ²
SUB-BASEMENT GROSS GFA:	[296] FT ²
SUB-BASEMENT 'NON-EXCLUDED' GFA: (SEE BELOW)	139.42 FT ²
BASEMENT GROSS GFA:	[2,400] FT ²
BASEMENT 'NON-EXCLUDED' GFA: (SEE BELOW)	2154.48 FT ²
MAIN FLOOR GFA:	2,236 FT ²
GARAGE GFA:	698 FT ²

TOTAL GROSS FLOOR AREA: (16.6%) 5,227.9 FT²

BASEMENT FLOOR EXCLUSION CALCCS:

SUB BASEMENT				
WALL SEGMENT	LENGTH	COVERAGE %	RESULT	
K	13'-2"	59%	7'-9 1/4"	
L	22'-6"	48%	10'-9 1/2"	
M	3'-8"	70%	2'-6 3/4"	
N	5'-10"	0%	0	
O	3'-8"	48%	1'-9"	
P	22'-6"	66%	14'-10"	
TOTALS	71'-4"		37'-8 1/2"	

BASEMENT	WALL SEGMENT	LENGTH	COVERAGE %	RESULT
A	12'-10"	14%	1'-9 1/2"	
	32'-8"	0%	0	
	14'-6"	0%	0	
	12'-6"	0%	0	
	25'-0"	0%	0	
	12'-6"	0%	0	
	22'-6"	0%	0	
	37'-1"	23%	7'-5 3/4"	
	62'-0"	34%	21'-1"	
	TOTALS			

24'-4 1/4" / 238'-0" = 10.23%
2,400 FT² X 10.23% = 245.52 FT² EXCLUDED
2,400 FT² - 245.52 FT² = **2,154.48 FT²**

AVERAGE BUILDING ELEVATION CALCCS:

ELEVATION POINT "A" SEGMENT LENGTH "A" ELEV "A" x SEGMENT "A"	27.80
ELEVATION POINT "B" SEGMENT LENGTH "B" ELEV "B" x SEGMENT "B"	45.50
ELEVATION POINT "C" SEGMENT LENGTH "C" ELEV "C" x SEGMENT "C"	25.00
ELEVATION POINT "D" SEGMENT LENGTH "D" ELEV "D" x SEGMENT "D"	14.50
ELEVATION POINT "E" SEGMENT LENGTH "E" ELEV "E" x SEGMENT "E"	25.70
ELEVATION POINT "F" SEGMENT LENGTH "F" ELEV "F" x SEGMENT "F"	12.50
ELEVATION POINT "G" SEGMENT LENGTH "G" ELEV "G" x SEGMENT "G"	32.25
ELEVATION POINT "H" SEGMENT LENGTH "H" ELEV "H" x SEGMENT "H"	26.00
ELEVATION POINT "I" SEGMENT LENGTH "I" ELEV "I" x SEGMENT "I"	25.00
ELEVATION POINT "J" SEGMENT LENGTH "J" ELEV "J" x SEGMENT "J"	650.00
ELEVATION POINT "K" SEGMENT LENGTH "K" ELEV "K" x SEGMENT "K"	25.25
ELEVATION POINT "L" SEGMENT LENGTH "L" ELEV "L" x SEGMENT "L"	12.50
ELEVATION POINT "M" SEGMENT LENGTH "M" ELEV "M" x SEGMENT "M"	315.63
ELEVATION POINT "N" SEGMENT LENGTH "N" ELEV "N" x SEGMENT "N"	24.90
ELEVATION POINT "O" SEGMENT LENGTH "O" ELEV "O" x SEGMENT "O"	23.00
ELEVATION POINT "P" SEGMENT LENGTH "P" ELEV "P" x SEGMENT "P"	572.70
ELEVATION POINT "Q" SEGMENT LENGTH "Q" ELEV "Q" x SEGMENT "Q"	32.70
ELEVATION POINT "R" SEGMENT LENGTH "R" ELEV "R" x SEGMENT "R"	82.50
ELEVATION POINT "S" SEGMENT LENGTH "S" ELEV "S" x SEGMENT "S"	2,697.75
ELEVATION POINT "T" SEGMENT LENGTH "T" ELEV "T" x SEGMENT "T"	47.60
ELEVATION POINT "U" SEGMENT LENGTH "U" ELEV "U" x SEGMENT "U"	23.00
ELEVATION POINT "V" SEGMENT LENGTH "V" ELEV "V" x SEGMENT "V"	1,094.80
ELEVATION POINT "W" SEGMENT LENGTH "W" ELEV "W" x SEGMENT "W"	41.70
ELEVATION POINT "X" SEGMENT LENGTH "X" ELEV "X" x SEGMENT "X"	12.50
ELEVATION POINT "Y" SEGMENT LENGTH "Y" ELEV "Y" x SEGMENT "Y"	1,292.70
ELEVATION POINT "Z" SEGMENT LENGTH "Z" ELEV "Z" x SEGMENT "Z"	28.80
ELEVATION POINT "AA" SEGMENT LENGTH "AA" ELEV "AA" x SEGMENT "AA"	40.00
ELEVATION POINT "AB" SEGMENT LENGTH "AB" ELEV "AB" x SEGMENT "AB"	3.50
ELEVATION POINT "AC" SEGMENT LENGTH "AC" ELEV "AC" x SEGMENT "AC"	140.00
ELEVATION POINT "AD" SEGMENT LENGTH "AD" ELEV "AD" x SEGMENT "AD"	40.00
ELEVATION POINT "AE" SEGMENT LENGTH "AE" ELEV "AE" x SEGMENT "AE"	8.00
ELEVATION POINT "AF" SEGMENT LENGTH "AF" ELEV "AF" x SEGMENT "AF"	320.00
ELEVATION POINT "AG" SEGMENT LENGTH "AG" ELEV "AG" x SEGMENT "AG"	33.70
ELEVATION POINT "AH" SEGMENT LENGTH "AH" ELEV "AH" x SEGMENT "AH"	28.80
ELEVATION POINT "AI" SEGMENT LENGTH "AI" ELEV "AI" x SEGMENT "AI"	960.45
ELEVATION POINT "AJ" SEGMENT LENGTH "AJ" ELEV "AJ" x SEGMENT "AJ"	32.70
ELEVATION POINT "AK" SEGMENT LENGTH "AK" ELEV "AK" x SEGMENT "AK"	2.00
ELEVATION POINT "AL" SEGMENT LENGTH "AL" ELEV "AL" x SEGMENT "AL"	65.40
ELEVATION POINT "AM" SEGMENT LENGTH "AM" ELEV "AM" x SEGMENT "AM"	33.00
ELEVATION POINT "AN" SEGMENT LENGTH "AN" ELEV "AN" x SEGMENT "AN"	14.50
ELEVATION POINT "AO" SEGMENT LENGTH "AO" ELEV "AO" x SEGMENT "AO"	478.50

TOTAL OF ELEVATION POINTS x SEGMENT LENGTHS
TOTAL SEGMENT LENGTHS
AVERAGE GRADE

25'-50' OF OHWM:	1,835 FT ²
PROPOSED RETAINING WALL:	128 FT ²
PROPOSED ROOF AREA:	541 FT ²
PROPOSED STAIRS:	10 FT ²
TOTAL HARDSCAPE 25'-50':	(37%) 679 FT ²

LOT COVERAGE CALCCS:

LOT AREA	31,383 FT ²
MAXIMUM ALLOWABLE BUILDING COVERAGE:	(35%) 10,984 FT ²
EXISTING RESIDENCE TO REMAIN:	0 FT ²
PROPOSED RESIDENCE + COVERED PORCH:	4,147 FT ²
PROPOSED VEHICULAR USE:	4,543 FT ²
TOTAL BUILDING COVERAGE UPON COMPLETION:	(27.6%) 8,690 FT ²

HARDSCAPE CALCCS:

LOT AREA	31,383 FT ²
MAXIMUM ALLOWABLE HARDSCAPE COVERAGE (9% OF LOT 2,824 + BORROWED AREA 2,234)	(16.3%) 5,118 FT ²
ALL EXISTING HARDSCAPE TO BE REMOVED	
PROPOSED PAVED AREA (TRASH):	235 FT ²
PROPOSED WALKWAYS (SOUTH ACCESS PATH):	195 FT ²
PROPOSED STAIRS:	50 FT ²
PROPOSED RETAINING WALLS:	235 FT ²
TOTAL PROPOSED HARDSCAPE:	(2.27%) 715 FT ²
SHORELINE CALCULATIONS (INCLUDED ABOVE):	3,678 FT ²
0'-25' OF OHWM:	1,843 FT ²
EXISTING BULKHEAD HARDSCAPE:	74 FT ²
PROPOSED LANDSCAPE ACCESS STEPS (2 SETS):	(30+30) 60 FT ²
TOTAL HARDSCAPE 0'-25':	(7.2%) 134 FT ²
25'-50' OF OHWM:	1,835 FT ²
PROPOSED RETAINING WALL:	128 FT ²
PROPOSED ROOF AREA:	541 FT ²
PROPOSED STAIRS:	10 FT ²
TOTAL HARDSCAPE 25'-50':	(37%) 679 FT ²

PROJECT TEAM:

CLIENT / OWNER:
ZIMMER RESIDENCE
4661 FOREST AVE SE
MERCER ISLAND, WA 98040
360.731.0176

ARCHITECT / APPLICANT:
RIPPLE DESIGN STUDIO - JIM DEARTH
4303 STONE WAY N
SEATTLE, WA 98103
206.913.2333

SURVEYOR:
BRN
2009 MINOR AVE EAST
SEATTLE, WA 98102
206.323.4144

GEOTECHNICAL ENGINEER:
PANGE0 - MICHAEL XUE
3213 EASTLAKE AVE E SUITE B
SEATTLE, WA 98102
206.262.0370

CIVIL ENGINEER:
CIVIL ENGINEERING SOLUTIONS - DUFFY ELLIS
2244 NW MARKET ST SUITE B
SEATTLE, WA 98107
206.930.0342

STRUCTURAL ENGINEER:
BUKER ENGINEERING - DANIEL BUKER
4303 STONE WAY N
SEATTLE, WA 98103
206.258.6333

CONTRACTOR:
TBD

PROJECT INFO:

PROJECT ADDRESS:
4661 FOREST AVE SE
MERCER ISLAND, WA 98040

SCOPE OF WORK:
DEMOLITION AND RE-BUILD NEW SINGLE FAMILY RESIDENCE

ZONE:
R-15

LEGAL DESCRIPTION:
LOT 14 AND THE NORTH 30 FEET OF LOT 13, LAKE ISLE, ACCORDING TO THE PLAT THEREOF, RECORDED IN VOLUME 19 OF PLATS, PAGE 35, RECORDS OF KING COUNTY, WASHINGTON, TOGETHER WITH SECOND CLASS SHORELANDS ADJOINING, SITUATE IN THE COUNTY OF KING, STATE WASHINGTON

ACCESSOR'S PARCEL NUMBER:
404500-0065

BUILDING CODE + OCCUPANCY:
2021 IRC (ARCHITECTURAL) + IBC (STRUCTURAL)
R-3 SINGLE FAMILY RESIDENTIAL (RESIDENCE)
U STORAGE (GARAGE, STORAGE)

TYPE OF CONSTRUCTION:
TYPE-VB SPRINKLERED

VICINITY MAP:



PROJECT INFORMATION

RELEASE
20 DEC 2024

A1.0

ZIMMER
AUTHORISED 01/27/24

IN THE S.E. 1/4 OF THE S.E. 1/4 OF SECTION 13, TOWNSHIP 24 N., RANGE 04 E., W.M.

LEGEND

	AREA DRAIN		IRON FENCE (WIF)
	ABANDONED/RETIRED ASPHALT (ASPH)		INVERT ELEVATION
	BUILDING LINE		LANDSCAPE/PLANTER MANHOLE
	BUILDING CORNER		MAILBOX (FEDERAL/PRIVATE) (MB)
	CANOPY		OVERHEAD POWER/TELEPHONE PROPERTY LINE (PL)
	CATCH BASIN (CB)		PAINTED UTILITY LOCATION
	CONCRETE SURFACE		PIPE FLOW DIRECTION
	CONCRETE/BRICK WALK		COMBINED/SANITARY SEWER RECORD DRAIN
	CONCRETE/WOOD/BRICK RETAINING WALL		ROCKERY
	CONCRETE/EXTRUDED CURB		ROOF ELEVATION
	CONCRETE/IRON PIPE		SERVICE DRAIN (STORM)
	CHAIN LINK FENCE (CLF)		CLEANOUT
	COLUMN		SANITARY SIDE SEWER (RECORD)
	CENTERLINE/MONUMENT LINE		SIGN/STREET NAME SIGN
	CONCRETE/WOOD STAIRS		TEMPORARY BENCHMARK (TBM)
	CONIFEROUS TREE		UTILITY POLE (WOOD)
	DECIDUOUS TREE		WATER VAULT
	CORRUGATED METAL PIPE		WATER MAIN
	CENTER OF CHANNEL		WATER METER
	DRIVE		WATER VALVE
	ELECTRICAL METER		VACATION/CONDEMNATION ORDINANCE
	FOUND SURVEY MONUMENT (AS NOTED)		WOOD FENCE (WF)
	GUY ANCHOR		REBAR AND CAP

STATEMENT OF TOPOGRAPHIC MAP ELEMENTS (WAC 332-130-145)


- 2(B) PURPOSE: CIVIL ENGINEERING DESIGN.
- 2(C) CONTOUR SOURCE: CONTOURS DERIVED FROM DIRECT FIELD OBSERVATIONS
- 2(F) CONTOUR ACCURACY: COMPLIES WITH UNITED STATES NATIONAL MAP ACCURACY STANDARDS (90% OR GREATER OF ALL SURVEY POINTS CHECKED ARE CORRECT WITHIN HALF OF ONE CONTOUR INTERVAL).
- 2(G) LIMITATIONS: THIS TOPOGRAPHIC SURVEY IS TO SUPPORT SPECIFIC EFFORTS WITHIN THE AREA OF MAPPING SHOWN.
- 2(H) BOUNDARY SOURCE: FIELD SURVEY OF CONTROLLING MONUMENTS, AND CONSIDERATION OF EXISTING RECORDS OF SURVEYS FOR DETERMINING ON THE GROUND POSITIONS OF DEEDED PROPERTY AND EASEMENT LINES.
- 3(A) & 3(B) UTILITIES: UNDERGROUND UTILITIES ARE SHOWN BY ONE OR MORE OF THE FOLLOWING METHODS:
1. SURVEY FIELD OBSERVATION OF MARKINGS PRODUCED BY DIRECT UTILITY DETECTION WORK.
 2. DIRECT OBSERVATIONS OF UNDERGROUND, GRAVITY FLOW PIPES PERFORMED AT VISIBLE CONTROLLING STRUCTURES.
 3. SCALING OF AS-BUILTS, DESIGN DRAWINGS OR OTHER RECORDS.
- 3(C) SCOPE STATEMENT: AGREED UPON SCOPE BETWEEN PROJECT OWNER/AGENT AND SURVEYOR IS TO PROVIDE A COMPLIANT TOPOGRAPHIC SURVEY.

UTILITY PROVIDERS:

UTILITY PROVIDERS:
SANITARY SEWERS, WATER, STORM DRAINAGE
CITY OF MERCER ISLAND
DEVELOPMENT SERVICES
9611 SE 36TH STREET
MERCER ISLAND, WA 98040
(206) 236-5300

POWER AND NATURAL GAS
PUGET SOUND ENERGY
355 110TH AVENUE NE
BELLEVUE, WA 98004
(206) 225-5773

TELEPHONE
LUMEN TECHNOLOGIES
1600 7TH AVENUE
SEATTLE, WA 98191
(800) 244-1111

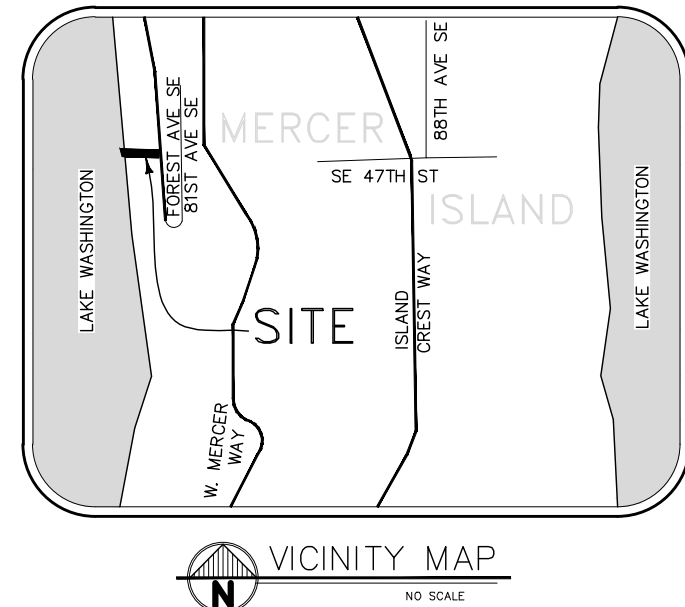


HORIZONTAL DATUM:
NAD 83/2011 (EPOCH 2010.00)

HORIZONTAL BENCHMARKS:
OWNER: CITY OF MERCER ISLAND
ID#:
DESCRIPTION: FOUND 2" DISC W/ PUNCH IN CONC, MONUMENT IN CASE, DOWN 0.4'
LOCATION: FOREST AVE SE & SE 46TH BLOCK
NORTHING: 208378.12
EASTING: 1295666.57

OWNER: CITY OF MERCER ISLAND
ID#:
DESCRIPTION: FOUND 1" P W/ TACK, MONUMENT IN CASE, DOWN 1.15'
LOCATION: FOREST AVE SE & SE 48TH BLOCK
NORTHING: 207778.18
EASTING: 1295655.26

VERTICAL DATUM:

NAVD 88
SOURCE: BRH
ID# TBM 'A'
DESCRIPTION: RAILROAD SPIKE IN UTILITY POLE AT WEST FACE
LOCATION: EAST SIDE OF FOREST AVE SE
ELEVATION: HOUSE #4702 108.64

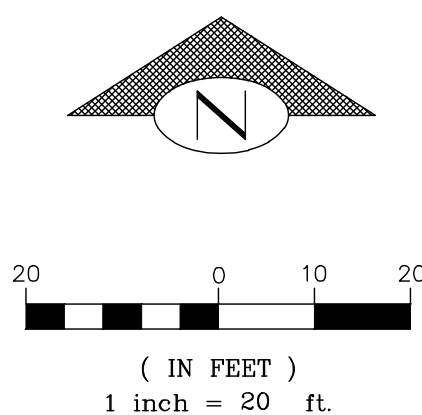

SITE NOTES

SITE ADDRESS:
4661 FOREST AVENUE SE
MERCER ISLAND, WA 98040

TAX ACCOUNT NO.:
404500-0065-01

ZONING:
R-15

ZONING AGENCY:
CITY OF MERCER ISLAND
DEVELOPMENT SERVICES
9611 SE 36TH STREET
MERCER ISLAND, WA 98040
(206) 236-3600

SETBACKS:

CURRENT SETBACK REQUIREMENTS SUBJECT TO SITE PLAN REVIEW.
CURRENT SETBACKS MAY DIFFER FROM THOSE IN EFFECT DURING DESIGN/CONSTRUCTION OF EXISTING IMPROVEMENTS.

THE ISSUANCE OF A CERTIFICATE OF OCCUPANCY BY THE GOVERNING JURISDICTION INDICATES THAT STRUCTURES ON THIS PROPERTY COMPLIED WITH MINIMUM SETBACK AND HEIGHT REQUIREMENTS FOLLOWING CONSTRUCTION.

FLOOD ZONE:

THIS SITE APPEARS ON NATIONAL FLOOD INSURANCE RATE MAP, DATED AUGUST 19, 2020, COMMUNITY PANEL NO. 53033006750, AND IS SITUATED IN ZONE "X". AREAS DETERMINED TO BE OUTSIDE THE 0.2% ANNUAL CHANCE FLOODPLAIN.

AREA:

SITE AS SHOWN CONTAINS 31,383 SQUARE FEET OR 0.7205 ACRES, MORE OR LESS.

PARKING SPACE COUNT:

PARKING SPACES TOTAL 0 INCLUDING 0 DISABLED PARKING SPACES.

SUBSTRUCTURES:

BURIED UTILITIES ARE SHOWN AS INDICATED ON RECORDS MAPS FURNISHED BY OTHERS AND VERIFIED WHERE POSSIBLE BY FEATURES LOCATED IN THE FIELD. WE ASSUME NO LIABILITY FOR THE ACCURACY OF THOSE RECORDS FOR THE FINAL LOCATION OF EXISTING UTILITIES IN AREAS CRITICAL TO DESIGN CONTACT THE UTILITY OWNER/AGENCY.

TELECOMMUNICATIONS/FIBER OPTIC DISCLAIMER:

RECORDS OF UNDERGROUND TELECOMMUNICATIONS AND/OR FIBER OPTIC LINES ARE NOT ALWAYS AVAILABLE TO THE PUBLIC. BRH HAS NOT CONTACTED EACH OF THE MANY COMPANIES, IN THE COURSE OF THIS SURVEY, WHICH COULD HAVE UNDERGROUND LINES WITHIN ADJACENT RIGHTS-OF-WAY. THEREFORE, BRH DOES NOT ACCEPT RESPONSIBILITY FOR THE EXISTENCE OF UNDERGROUND TELECOMMUNICATIONS/FIBER OPTIC LINES WHICH ARE NOT MADE PUBLIC RECORD WITH THE LOCAL JURISDICTION. AS ALWAYS, CALL 1-800-424-5555 BEFORE CONSTRUCTION.

DESCRIPTION:

LOT 14 AND THE NORTH 30 FEET OF LOT 13, LAKE ISLE, ACCORDING TO THE PLAT THEREOF, RECORDED IN VOLUME 19 OF PLATS, PAGE 35, RECORDS OF KING COUNTY, WASHINGTON;

TOGETHER WITH SECOND CLASS SHORELANDS ADJOINING.

SITUATE IN THE COUNTY OF KING, STATE OF WASHINGTON.

TITLE REPORT REFERENCE:

THIS SURVEY WAS CONDUCTED ACCORDING TO THE DESCRIPTION SHOWN, FURNISHED BY CHICAGO TITLE INSURANCE COMPANY, COMMITMENT NO. 021130-ETU, DATED MAY 12, 2021. THE EASEMENTS SHOWN OR NOTED HEREON RELATE TO THIS COMMITMENT.

NOTE: EASEMENTS CREATED OR RESCINDED AFTER THIS DATE ARE NOT SHOWN OR NOTED HEREON.

TITLE REPORT SCHEDULE B EXCEPTIONS

ITEMS CIRCLED ARE SHOWN ON MAP.

1. COVENANTS, CONDITIONS, RESTRICTIONS, RECITALS, RESERVATIONS, EASEMENTS, EASEMENT PROVISIONS, DEDICATIONS, BUILDING SETBACK LINES, NOTES, STATEMENTS, AND OTHER MATTERS, IF ANY, BUT OMITTING ANY COVENANTS OR RESTRICTIONS, IF ANY, INCLUDING BUT NOT LIMITED TO THOSE BASED UPON RACE, COLOR, RELIGION, SEX, SEXUAL ORIENTATION, FAMILIAL STATUS, MARITAL STATUS, DISABILITY, HANDICAP, NATIONAL ANCESTRY, OR SOURCE OF INCOME, AS SET FORTH IN APPLICABLE STATE OR FEDERAL LAWS, EXCEPT TO THE EXTENT THAT SAID COVENANT OR RESTRICTION IS PERMITTED BY APPLICABLE LAW, AS SET FORTH ON THE PLAT OF LAKE ISLE.

RECORDING NO: 703736

SURVEYOR'S NOTE: AFFECTS SUBJECT PROPERTY, NO PLOTTABLE ITEMS.

2. EASEMENT(S) FOR THE PURPOSE(S) SHOWN BELOW AND RIGHTS INCIDENTAL THERETO, AS GRANTED IN A DOCUMENT:

PURPOSE: PRIVATE ROAD
RECORDING DATE: AUGUST 6, 1954
RECORDING NO.: 4472478
AFFECTS: EASTERLY PORTION OF SAID PREMISES

SAID EASEMENT CONTAINS A PROVISION FOR BEARING A PROPORTIONATE OR EQUAL COST OF MAINTENANCE, REPAIR OR RECONSTRUCTION OF DRIVEWAY BY THE COMMON USERS.

3. COVENANT TO BEAR PART OR ALL OF THE COST OF CONSTRUCTION, REPAIR OR MAINTENANCE OF EASEMENT GRANTED OVER ADJACENT PROPERTY:

PURPOSE OF EASEMENT: PRIVATE ROAD
RECORDING NO.: 4478479


4. EASEMENT(S) FOR THE PURPOSE(S) SHOWN BELOW AND RIGHTS INCIDENTAL THERETO, AS GRANTED IN A DOCUMENT:

GRANTED TO: PUGET SOUND POWER & LIGHT COMPANY, A WASHINGTON CORPORATION
PURPOSE: ELECTRIC TRANSMISSION AND/OR DISTRIBUTION SYSTEM
RECORDING DATE: FEBRUARY 21, 1962
RECORDING NO.: 5390486
AFFECTS: PORTION OF SAID PREMISE

SURVEYOR'S NOTE: EASEMENT IS FOR ELECTRIC LINES AND POLES ON LOT 14. CANNOT BUILD WITHIN 10 FEET OF POLES OR LINES. LINES AND POLES CAN BE MOVED BY MUTUAL CONSENT.

5. EASEMENT(S) FOR THE PURPOSE(S) SHOWN BELOW AND RIGHTS INCIDENTAL THERETO, AS GRANTED IN A DOCUMENT:

GRANTED TO: MERCER ISLAND SEWER DISTRICT
PURPOSE: SEWER PIPE(S)
RECORDING DATE: NOVEMBER 4, 1964
RECORDING NO.: 5807278
AFFECTS: SECOND CLASS SHORELANDS

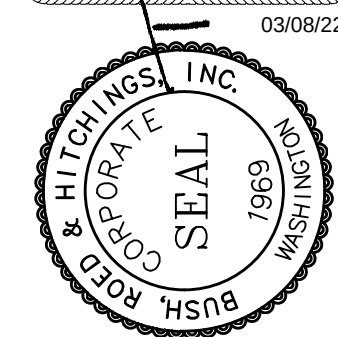

BUSH, ROED & HITCHINGS, INC.
LAND SURVEYORS & CIVIL ENGINEERS

2009 MINOR AVE. EAST
SEATTLE, WASHINGTON 98102-5515
(206) 323-4144
WWW.BRHINC.COM



BOUNDARY AND TOPOGRAPHIC SURVEY

KAREN ZIMMER

4661 FOREST AVE SE

MERCER ISLAND KING COUNTY WASHINGTON

drawn by	checked by
HAK/FWH	TRS
scale	date
1" = 20'	3/7/21
job no.	
2021093.01	
sheet	1 of 1

THERMAL ENVELOPE DETAILS - Proposed Design															
Conditioned Floor Area, Proposed Design				0.471, m ² 5.0		1.471, m ² 15.8									
Classification: Medium Dwelling Unit															
Notes															
Exterior Doors															
Plan ID	Component Description	Ref	Door U	QL	Width Feet	Height Feet	Area	UA							
Exempt	Code Baseline, U40-39	-	0.30	1	3	2	21	6.3							
101A	Code Baseline, U40-39	-	0.30	1	18	10	162	56.1							
101A	Code Baseline, U40-39	-	0.30	1	5	8	40	12.0							
101A	Code Baseline, U40-39	-	0.30	1	18	8	144	43.2							
105A	Code Baseline, U40-39	-	0.30	1	5	8	40	13.2							
106B	Code Baseline, U40-39	-	0.30	1	5	8	44	13.2							
110A	Code Baseline, U40-39	-	0.30	1	5	8	21	6.4							
110B	Code Baseline, U40-39	-	0.30	1	2	8	21	6.4							
110C	Code Baseline, U40-39	-	0.30	1	2	8	21	6.4							
							0	0.0							
Sum of Area and UA (excluding exempt door)							618	158.3							
Exterior Doors Area Weighted U								8.390							
Overhead Glazing															
Plan ID	Component Description	Ref	Glazing U	QL	Width Feet	Height Feet	Area	UA							
							-	-							
							-	-							
							-	-							
							-	-							
							-	-							
Sum of Area and UA							0.0	0							
Overhead Glazing Area Weighted U															
Vertical Glazing Schedule															
Plan ID	Component Description	Ref	Glazing U	QL	Width Feet	Height Feet	Area	UA	Rows to Show 25						
Exempt	U40-39 (Code Baseline)	Table 406-2	0.30	2	1	2	15.0	4.50							
1	U40-39 (Code Baseline)	Table 406-2	0.30	1	2	2	5.0	1.50							
1	U40-39 (Code Baseline)	Table 406-2	0.30	1	2	6	14.3	4.48							
1	U40-39 (Code Baseline)	Table 406-2	0.30	3	2	8	60.0	18.00							
1	U40-39 (Code Baseline)	Table 406-2	0.30	1	4	2	8.0	2.40							
1	U40-39 (Code Baseline)	Table 406-2	0.30	1	4	2	8.0	2.40							
1	U40-39 (Code Baseline)	Table 406-2	0.30	1	4	8	32.0	9.60							
1	U40-39 (Code Baseline)	Table 406-2	0.30	1	4	8	22.5	6.75							
1	U40-39 (Code Baseline)	Table 406-2	0.30	1	5	2	11.0	3.30							
1	U40-39 (Code Baseline)	Table 406-2	0.30	1	5	2	11.0	3.30							
1	U40-39 (Code Baseline)	Table 406-2	0.30	1	5	8	13.0	3.90							
1	U40-39 (Code Baseline)	Table 406-2	0.30	1	5	6	42.3	12.68							
1	U40-39 (Code Baseline)	Table 406-2	0.30	1	7	6	48.8	14.63							
1	U40-39 (Code Baseline)	Table 406-2	0.30	2	6	8	104.0	31.20							
1	U40-39 (Code Baseline)	Table 406-2	0.30	3	3	6	54.0	16.20							
1	U40-39 (Code Baseline)	Table 406-2	0.30	3	4	6	80.0	24.00							
1	U4														


 RIPPLE
 DESIGN STUDIO
 206.913.2333
 4303 STONE WAY N
 SEATTLE, WA 98103

9790
 REGISTERED
 ARCHITECT

 JAMES M DEARTH
 STATE OF WASHINGTON


ZIMMER RESIDENCE
 4661 FOREST AVE SE MERCER ISLAND, WA
 98040



RIPPLE
DESIGN STUDIO

206.913.2333

4303 STONE WAY N
SEATTLE, WA 98103

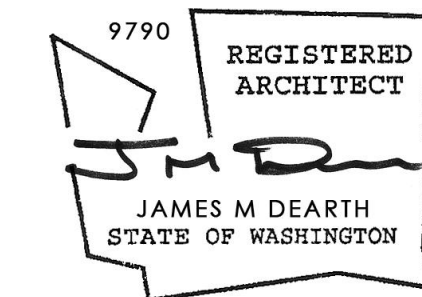

ZIMMER RESIDENCE
4661 FOREST AVE SE, MERCER ISLAND, WA 98040


SHORING PLAN

THIS DRAWING, AS AN INSTRUMENT OF SERVICE, IS TO REMAIN THE SOLE PROPERTY OF RIPPLE DESIGN STUDIO + SHALL NOT BE REPRODUCED, PUBLISHED, OR USED IN ANY MANNER WITHOUT PROPER AUTHORIZATION. COPYRIGHT © 2017 BY RIPPLE DESIGN STUDIO

RELEASE
20 DEC 2024

SH1


ZIMMER
AUTHOR: 01/27/24

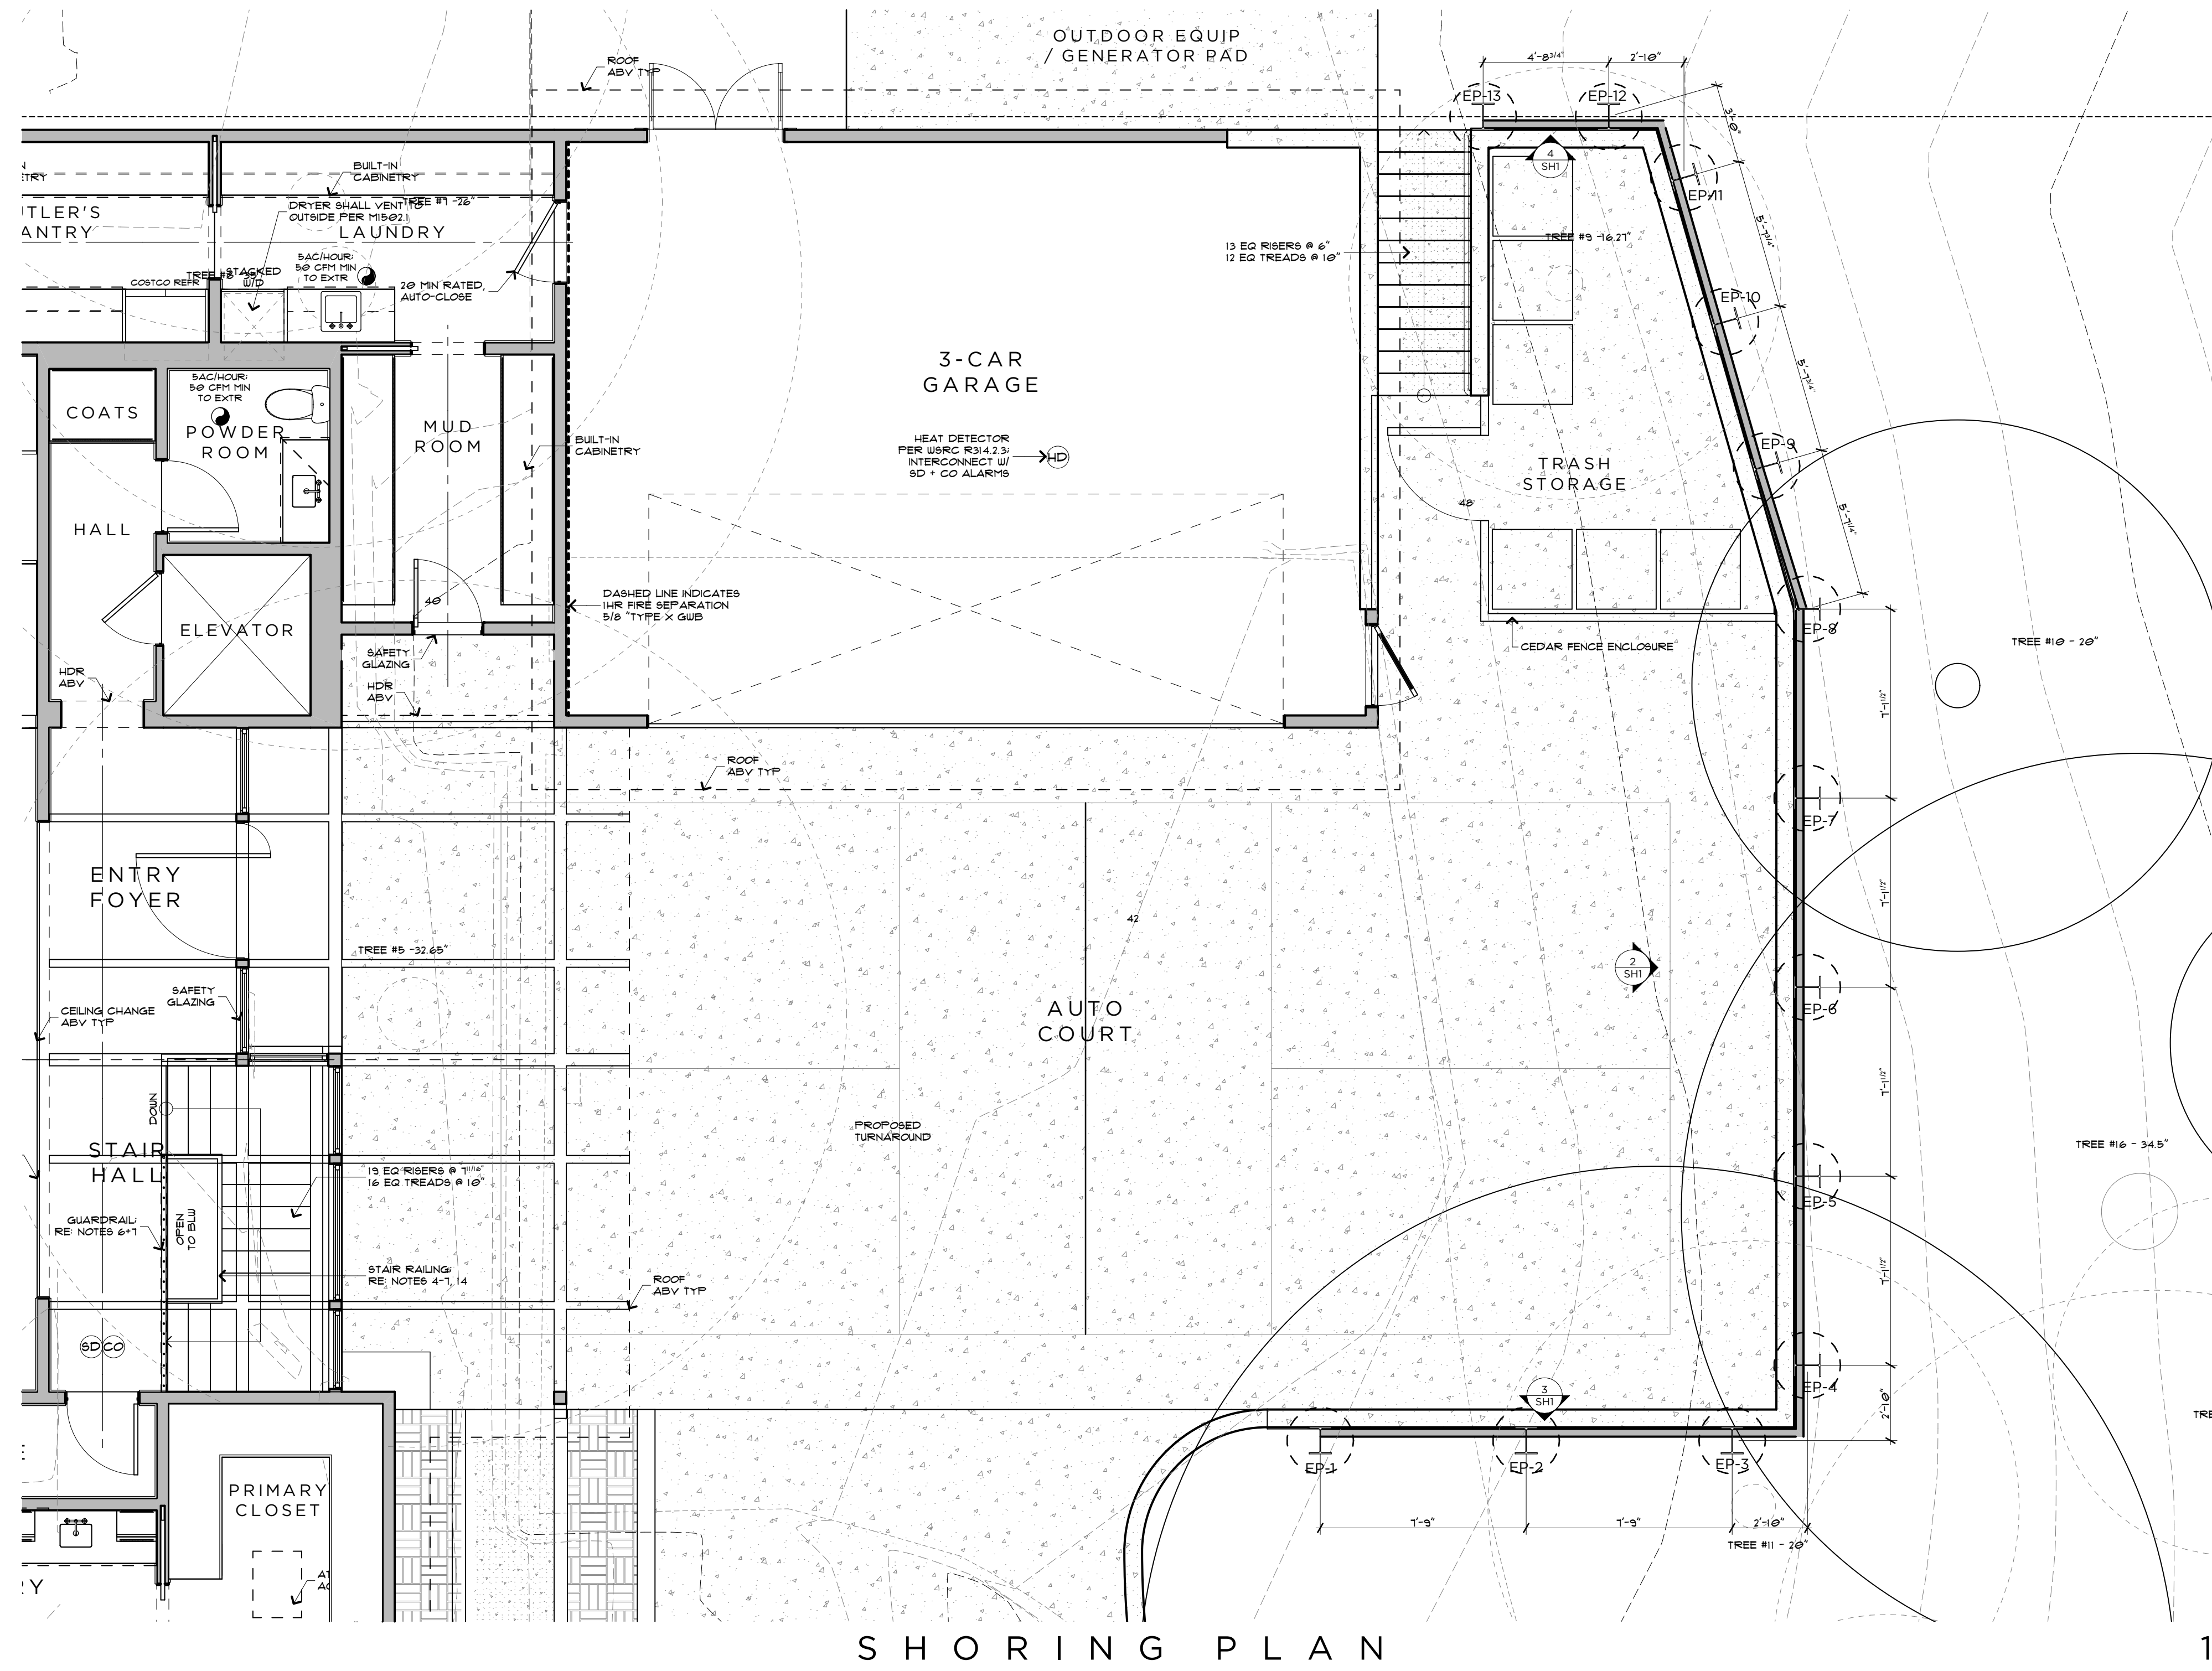

SHORING PLAN


SCALE: 1/4" = 1'-0"

1

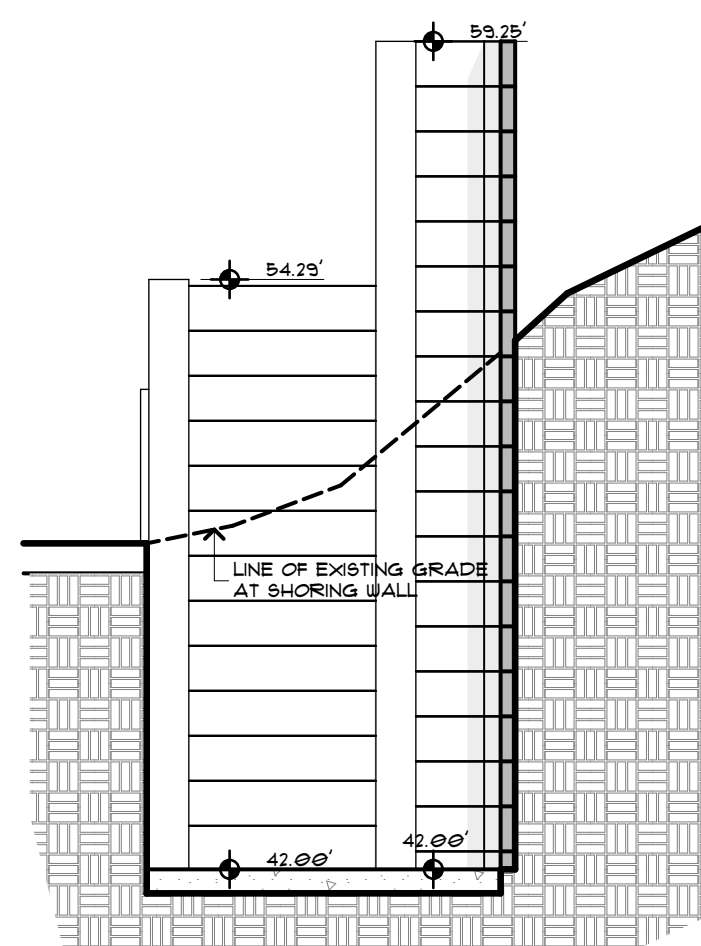

NORTH 4


SCALE: 1/4" = 1'-0"

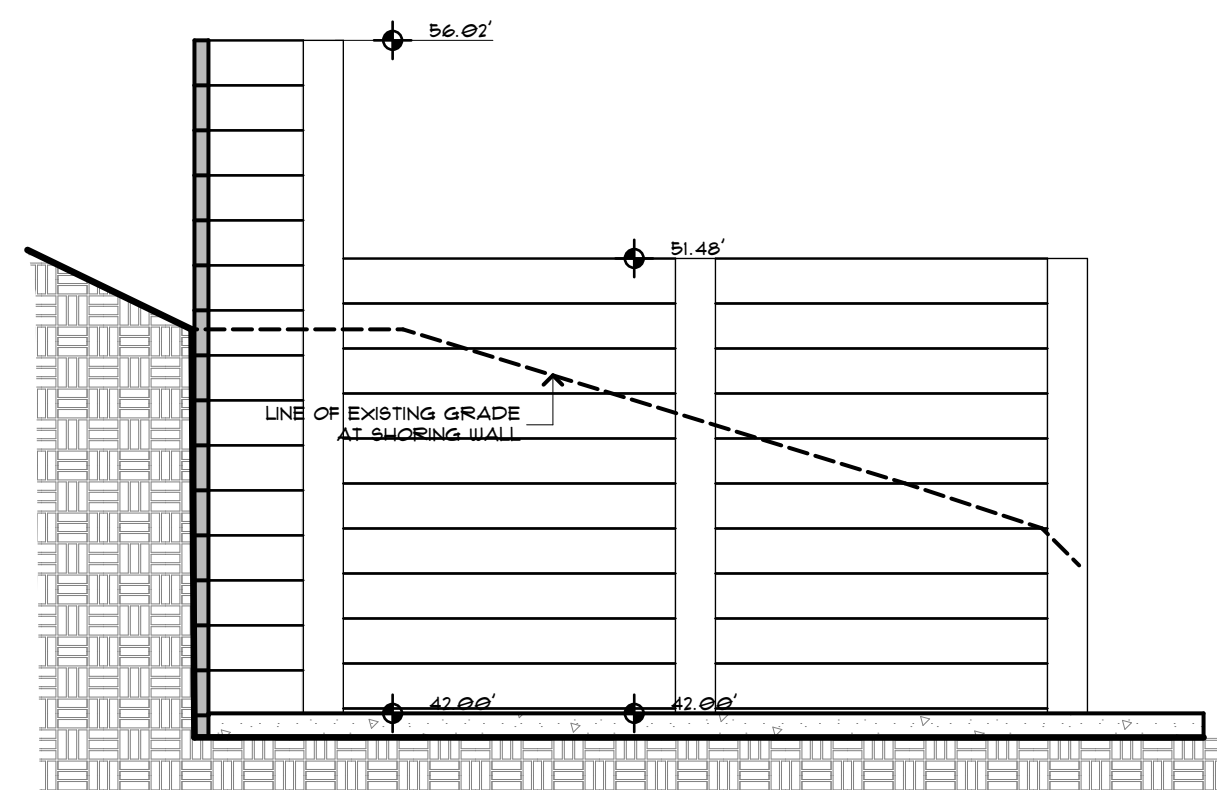

SOUTH 3

SCALE: 1/4" = 1'-0"

3

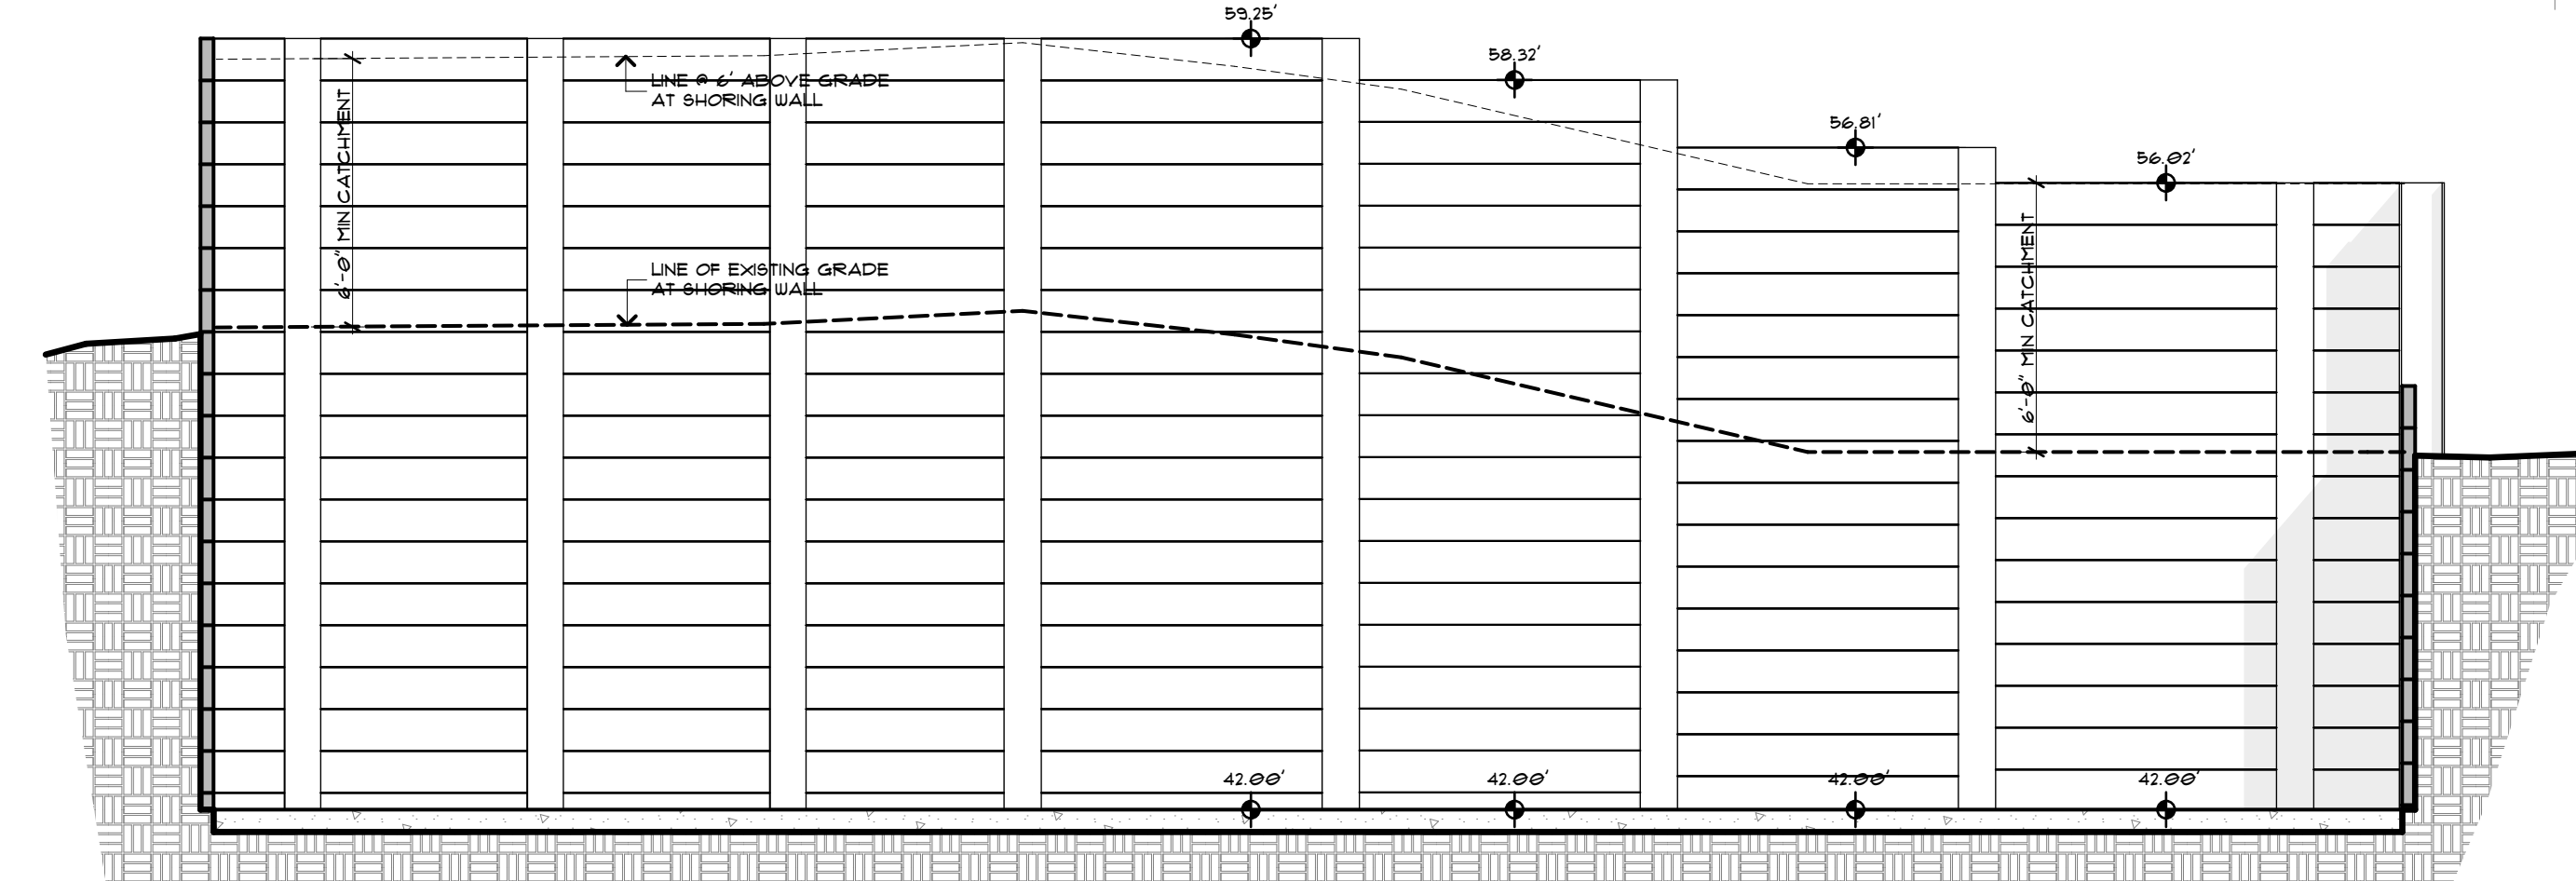

EAST SHORING ELEVATION

SCALE: 1/4" = 1'-0"

2

General Structural Notes

The Following Apply Unless Noted Otherwise on the Drawings

Criteria

1. CODE REQUIREMENTS: ALL DESIGN AND CONSTRUCTION SHALL CONFORM TO THE REQUIREMENTS OF THE INTERNATIONAL BUILDING CODE, 2021 EDITION.
2. REFERENCE DOCUMENTS:

a. GEOTECHNICAL REPORT BY PanGEO, INC., DATED October, 2024 (Proj #21-552) & SUBSEQUENT REVISIONS.
3. DESIGN LOADS: THE SOIL PRESSURE INDICATED ON THE SOIL PRESSURE DIAGRAMS WHERE USED FOR DESIGN.
4. SOILS INSPECTION: INSPECTION BY THE SOILS ENGINEER SHALL BE PERFORMED FOR PILE PLACEMENT AND TIEBACK PLACING AND STRESSING. ALL PREPARED SOIL BEARING SURFACES SHALL BE INSPECTED BY THE SOILS ENGINEER PRIOR TO PLACEMENT OF PILE. SOIL COMPACTION SHALL BE SUPERVISED/TESTED BY THE GEOTECHNICAL ENGINEER.
5. SPECIAL INSPECTION: SPECIAL INSPECTION OF THE FOLLOWING TYPES OF CONSTRUCTION SHALL BE PROVIDED IN ACCORDANCE WITH SECTIONS 110 AND 1701 OF THE INTERNATIONAL BUILDING CODE AND THE PROJECT SPECIFICATIONS BY A QUALIFIED TESTING AGENCY DESIGNATED BY THE ARCHITECT, AND RETAINED BY THE BUILDING OWNER. THE ARCHITECT, STRUCTURAL ENGINEER, AND BUILDING DEPARTMENT SHALL BE FURNISHED WITH COPIES OF ALL INSPECTION AND TEST RESULTS.

-STRUCTURAL STEEL FABRICATION AND ERECTION (INCLUDING FIELD WELDING AND HIGH-STRENGTH FIELD BOLTING)
-PERMANENT CONCRETE CONSTRUCTION PER TABLE 1705.3
6. UTILITY LOCATION: THE SHORING CONTRACTOR SHALL DETERMINE THE LOCATION OF ALL ADJACENT UNDERGROUND UTILITIES PRIOR TO DRILLING PILE HOLES, TIEBACK ANCHORS, OR CUTTING OR DIGGING IN STREETS OR ALLEYS. THE UTILITIES INFORMATION SHOWN ON THE PLANS MAY BE NOT COMPLETE.
7. SPECIAL CONDITIONS: CONTRACTOR SHALL VERIFY ALL DIMENSIONS OF EXISTING STRUCTURES IN THE FIELD AND SHALL NOTIFY THE ENGINEER OF ALL FIELD CHANGES PRIOR TO FABRICATION AND INSTALLATION.
8. SOILS: SEE REPORT OF GEOTECHNICAL INVESTIGATION FOR MORE COMPLETE INFORMATION, INCLUDING RECOMMENDATIONS FOR SHORING IN GENERAL, SHORING MONITORING, EXCAVATION, LAGGING, AND DRAINAGE.
9. SAWN LUMBER: SAWN LUMBER SHALL CONFORM TO "GRADING AND DRESSING RULES,"WEST COAST LUMBER INSPECTION BUREAU (WCLIB), LATEST EDITION. LUMBER SHALL BE THE SPECIES AND GRADE NOTED IN THE LAGGING TABLE.

TIMBER LAGGING SHALL BE PRESSURE TREATED WITH WATERBORNE PRESERVATIVES IN ACCORDANCE WITH AWPB STANDARD U1 AND SHALL MEET A USE CATEGORY OF UC4B OR BETTER. LAGGING SHALL BE 4X10 UNLESS OTHERWISE NOTED ON DRAWINGS.
10. STEEL SPECIFICATIONS: DESIGN, FABRICATION AND ERECTION SHALL BE IN ACCORDANCE WITH THE LATEST EDITIONS OF THE FOLLOWING SPECIFICATIONS:

a. STRUCTURAL STEEL: AISC SPECIFICATION FOR STRUCTURAL STEEL BUILDINGS--ALLOWABLE STRESS DESIGN.
b. WELDING: AWS D1.1 (AWS PREQUALIFIED JOINT DETAILS USE 1/4" MINIMUM WELDS UNLESS NOTED OTHERWISE).
c. WELDER CERTIFICATION: WASHINGTON ASSOCIATION OF BUILDING OFFICIALS (WABO).
11. STRUCTURAL STEEL SHALL CONFORM TO THE FOLLOWING REQUIREMENTS:

TYPE OF MEMBER	ASTM SPECIFICATION	Fy
WIDE FLANGE	A992	50 KSI
PIPE	A53	35 KSI
PLATES, SHAPES, ANGLES, AND RODS	A36	36 KSI
STRUCTURAL BOLTS	A325-N	
WOOD CONNECTION BOLTS	A307	
WELDING ELECTRODES	E70XX	

Concrete

1. CONCRETE: CONCRETE WORK SHALL CONFORM TO ALL REQUIREMENTS OF CHAPTER 19 OF THE 2018 IBC. CONCRETE STRENGTHS SHALL BE VERIFIED BY STANDARD CYLINDER TESTS, UNLESS APPROVED OTHERWISE. REQUIRED ULTIMATE COMPRESSIVE STRENGTH OF STRUCTURAL GROUT SHALL BE REACHED BY 7 DAYS FOR TIEBACKS AND 28 DAYS FOR PILES.

f'c (psi)	Minimum Cement Per Cubic Yard	Max. Water Per 94 LB Cement	Use
-----	1-1/2 Sacks	-----	Pile & Tieback lean concrete
3,000	6 Sacks (PILING)	6 Gallons	Pile & Tieback struct. grout

CONCRETE WALL SHALL ATTAIN A 28-DAY STRENGTH OF f'c=3,000 PSI

AS AN ALTERNATIVE TO THE ABOVE, THE CONTRACTOR SHALL SUBMIT CONCRETE MIX DESIGNS FOR APPROVAL TWO WEEKS PRIOR TO PLACING ANY CONCRETE. THE ALTERNATE MIX DESIGN WILL BE REVIEWED FOR CONFORMANCE TO ACI 318 Ch. 5 WITH SBC REVISIONS.
2. ALL CONCRETE WITH SURFACES EXPOSED TO WEATHER OR STANDING WATER SHALL BE AIR-ENTRAINED WITH AN AIR-ENTRAINING AGENT CONFORMING TO ASTM C260, C494, AND C618. TOTAL AIR CONTENT FOR FROST-RESISTANT CONCRETE SHALL BE IN ACCORDANCE WITH TABLE ACI 318 TABLE 4.2.1 MODERATE EXPOSURE.
3. REINFORCING STEEL SHALL CONFORM TO ASTM A615 (INCLUDING SUPPLEMENT S1), GRADE 60, fy=60,000 PSI. EXCEPTIONS: ANY BARS SPECIFICALLY SO NOTED ON THE DRAWINGS SHALL BE GRADE 40, fy=40,000 PSI. WELDED WIRE FABRIC SHALL CONFORM TO ASTM A-185. SPIRAL REINFORCEMENT SHALL BE PLAIN WIRE CONFORMING TO ASTM A615, GRADE 60, fy=60,000 PSI.

Pipe and Lagging Construction

1. DEMOLITION: SHORING AND SOIL EXCAVATION SHALL BE DONE SIMULTANEOUSLY.
2. VERIFICATION: DIMENSIONS AND LOCATION OF EXISTING STRUCTURES SHALL BE VERIFIED PRIOR TO FABRICATION AND INSTALLATION OF ANY STRUCTURAL MEMBER. NOTIFY ENGINEER ABOUT ANY DISCREPANCIES PRIOR TO FABRICATION.
3. STEEL PILE PLACEMENT TOLERANCES:

1" INSIDE PERPENDICULAR TO SHORING WALL.
1" OUTSIDE PERPENDICULAR TO SHORING WALL.
3" LATERALLY.
4. LAGGING: TIMBER LAGGING SHALL BE INSTALLED IN ALL AREAS. VOIDS BETWEEN LAGGING AND SOIL SHALL BE BACKFILLED. DRAINAGE BEHIND THE WALL MUST BE MAINTAINED. IT IS CONTRACTOR'S RESPONSIBILITY TO LIMIT THE AMOUNT OF EXPOSED SOIL WITHOUT LAGGING TO AVOID LOSS OF SOIL. MAXIMUM HEIGHT OF 4 FEET IS RECOMMENDED. SPECIAL CARE SHOULD BE TAKEN TO AVOID GROUND LOSS DURING EXCAVATION.
5. SHORING MONITORING: A SYSTEMATIC PROGRAM OF OBSERVATION SHALL BE CONDUCTED DURING THE PROJECT EXECUTION TO DETERMINE THE EFFECT OF CONSTRUCTION ON ADJACENT FACILITIES AND STRUCTURES IN ORDER TO PROTECT THEM FROM DAMAGE. REFER TO REPORT OF GEOTECHNICAL INVESTIGATION FOR RECOMMENDATIONS. FIELD DATA AND MEASUREMENTS ARE TO BE SUBMITTED TO STRUCTURAL AND GEOTECHNICAL ENGINEER FOR REVIEW.
- MONITORING PLAN SHALL INCLUDE THE FOLLOWING:


- THE TOP OF EVERY OTHER SOLDIER PILE SHALL BE MONITORED TWICE A WEEK DURING EXCAVATION FOR LAGGING INSTALLATION. BASED ON THOSE MONITORING RESULTS, THE MONITORING FREQUENCY MAY BE REDUCED TO ONCE A WEEK AFTER THE FOUNDATION IS COMPLETED.
- ADJACENT STRUCTURES OR RETAINING WALLS LOCATED WITHIN 20 FEET OF THE PLANNED SHORING WALL SHALL BE MONITORED AT ESTABLISHED OPTICAL SURVEY POINTS.
- ESTABLISH A BASELINE READING OF MONITORING POINTS ON THE GROUND SURFACE AND SETTLEMENT-SENSITIVE STRUCTURES BEHIND THE SHORING WALL ALIGNMENT PRIOR TO EXCAVATION AND INSTALLATION OF THE SHORING SYSTEMS.
- A LICENSED SURVEYOR MUST DO THE SURVEYING AT LEAST ONCE A WEEK.
- THE GEOTECHNICAL ENGINEER SHALL REVIEW SURVEY DATA AND PROVIDE AN EVALUATION OF WALL PERFORMANCE ALONG WITH SURVEY DATA TO DPD AND SDOT ON AT LEAST A WEEKLY BASIS. IMMEDIATELY AND DIRECTLY, NOTIFY DPD AND SDOT IF ANY UNUSUAL OR SIGNIFICANTLY INCREASED MOVEMENT OCCURS.
- IMMEDIATELY AND DIRECTLY NOTIFY THE GEOTECHNICAL AND STRUCTURAL ENGINEERS, IF 0.5 INCHES OF MOVEMENT OCCURS BETWEEN TWO CONSECUTIVE READINGS AND WHEN TOTAL MOVEMENTS REACH 0.5 INCH. AT THAT AMOUNT OF MOVEMENT, THE ENGINEERS AND DESIGNERS SHALL DETERMINE THE CAUSE OF DISPLACEMENT AND DEVELOP REMEDIAL MEASURES SUFFICIENT TO LIMIT TOTAL WALL MOVEMENTS TO WHAT HAS BEEN DEFINED AS ACCEPTABLE BY THE DESIGN TEAM.

Tie-Back Construction

1. TIEBACKS SHALL CONSIST OF CABLE OR ROD WITH 6" DIAMETER PRESSURE GROUTED ANCHOR SUFFICIENT TO DEVELOP THE LOADS INDICATED IN THE TIEBACK SCHEDULE. TIEBACK ANCHORS SHALL HAVE DOUBLE CORROSION PROTECTION.
2. TIEBACK INSTALLATION AND PRESTRESSING SHALL BE COMPLETED PRIOR TO EXCAVATING MORE THAN TWO FEET BELOW TIEBACK LEVEL.
3. VERIFICATION TESTS SHALL BE PROVIDED AS FOLLOWS AND SHALL BE MONITORED BY A REPRESENTATIVE OF PanGEO, INC:

a. TWO HUNDRED PERCENT VERIFICATION TESTS SHALL BE CONDUCTED ON 5% OF THE ANCHORS BUT NOT LESS THAN TWO ANCHORS IN EACH PARTICULAR SOIL TYPE.
b. THE MAXIMUM STRESS IN PRESTRESSING STEEL SHALL NOT EXCEED 80% OF THE ULTIMATE TENSILE STRENGTH DURING PERFORMANCE TESTING. PILES AND TIEBACKS MAY REQUIRE EXTRA REINFORCEMENT TO PERMIT STRESSING TO 200% OF DESIGN LOAD AS REQUIRED BY THE VERIFICATION TEST.
c. THE VERIFICATION TESTS SHALL MEASURE ANCHOR STRESS AND DISPLACEMENT INCREMENTALLY TO VALUES OF UNIT SKIN FRICTION EQUAL TO 200% OF THE DESIGN STRESS. THE ANCHOR SHALL BE LOADED IN 10% INCREMENTS WITH EACH INCREMENT HELD FOR AT LEAST FIVE MINUTES. THE FINAL MAXIMUM TEST LOAD SHALL BE MAINTAINED FOR A PERIOD OF AT LEAST THIRTY MINUTES. MEASUREMENTS OF MOVEMENT SHALL BE OBTAINED WITH A TRANSIT AND A SCALE ACCURATE TO 0.01 INCH ATTACHED TO THE ROD. TEST ANCHORS SHALL HOLD THE MAXIMUM TEST UNIT STRESS WITHOUT NOTICEABLE CREEP AND EXHIBITED A LINEAR OR NEAR-LINEAR RELATIONSHIP BETWEEN UNIT ANCHOR STRESS AND MOVEMENT OVER THE ENTIRE 200% STRESS RANGE. NOTICEABLE CREEP SHALL BE DEFINED AS A RATE OF MOVEMENT OF APPROXIMATELY 0.08 INCHES/LOG CYCLE OF TIME. TESTS SHALL BE PERFORMED WITHOUT THE BACKFILL AHEAD OF THE ANCHOR TO AVOID ANY CONTRIBUTORY RESISTANCE BY THE BACKFILL, UNLESS APPROVAL TO THE CONTRARY IS GRANTED BY THE GEOTECHNICAL ENGINEER.
4. PRODUCTION ANCHORS:

a. EACH PRODUCTION ANCHOR SHALL BE PROOF-LOADED TO 133% OF THE DESIGN LOAD AND SHALL SUSTAIN THE PROOF LOAD WITHOUT NOTICEABLE CREEP OR EXCESSIVE ANCHOR MOVEMENT FOR FIVE MINUTES. THE ANCHOR SHALL BE LOADED IN INCREMENTS OF 25% OF THE DESIGN LOAD, WITH EACH LOAD HELD FOR AT LEAST FIVE MINUTES, IN ORDER TO OBTAIN A STABLE DISPLACEMENT MEASUREMENT.
b. MOVEMENT OF THE ANCHOR IN EXCESS OF 3 INCHES SHALL BE CONSIDERED INDICATIVE OF DEFICIENCIES IN THE INSTALLATION. TOTAL MOVEMENT OF AN ANCHOR IN EXCESS OF 6 INCHES SHALL BE CONSIDERED A FAILURE REQUIRING A REPLACEMENT ANCHOR. TOTAL MOVEMENT OF AN ANCHOR BETWEEN 3 INCHES AND 6 INCHES SHALL BE REVIEWED BY THE GEOTECHNICAL AND STRUCTURAL ENGINEER TO DETERMINE IF A REPLACEMENT ANCHOR IS REQUIRED.
c. FOLLOWING PROOF LOADING, EACH ANCHOR SHALL BE LOCKED OFF AT 100% OF DESIGN LOADING.

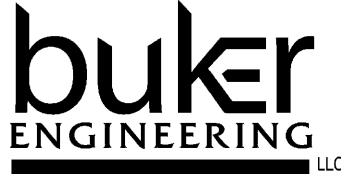

4303 Stone Way N
Seattle, WA 98103
206.258.6333



Zimmer Residence





4661 Forest Ave SE
Mercer Island, WA, 98040



No.	Date	Issue
	11/13/24	Permit

Sheet Contents
General Structural Notes

Sheet No.

SH2

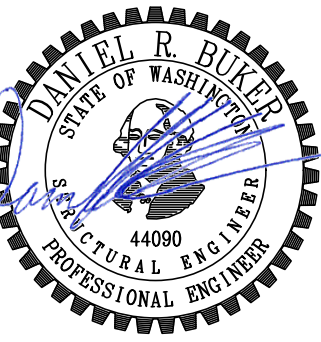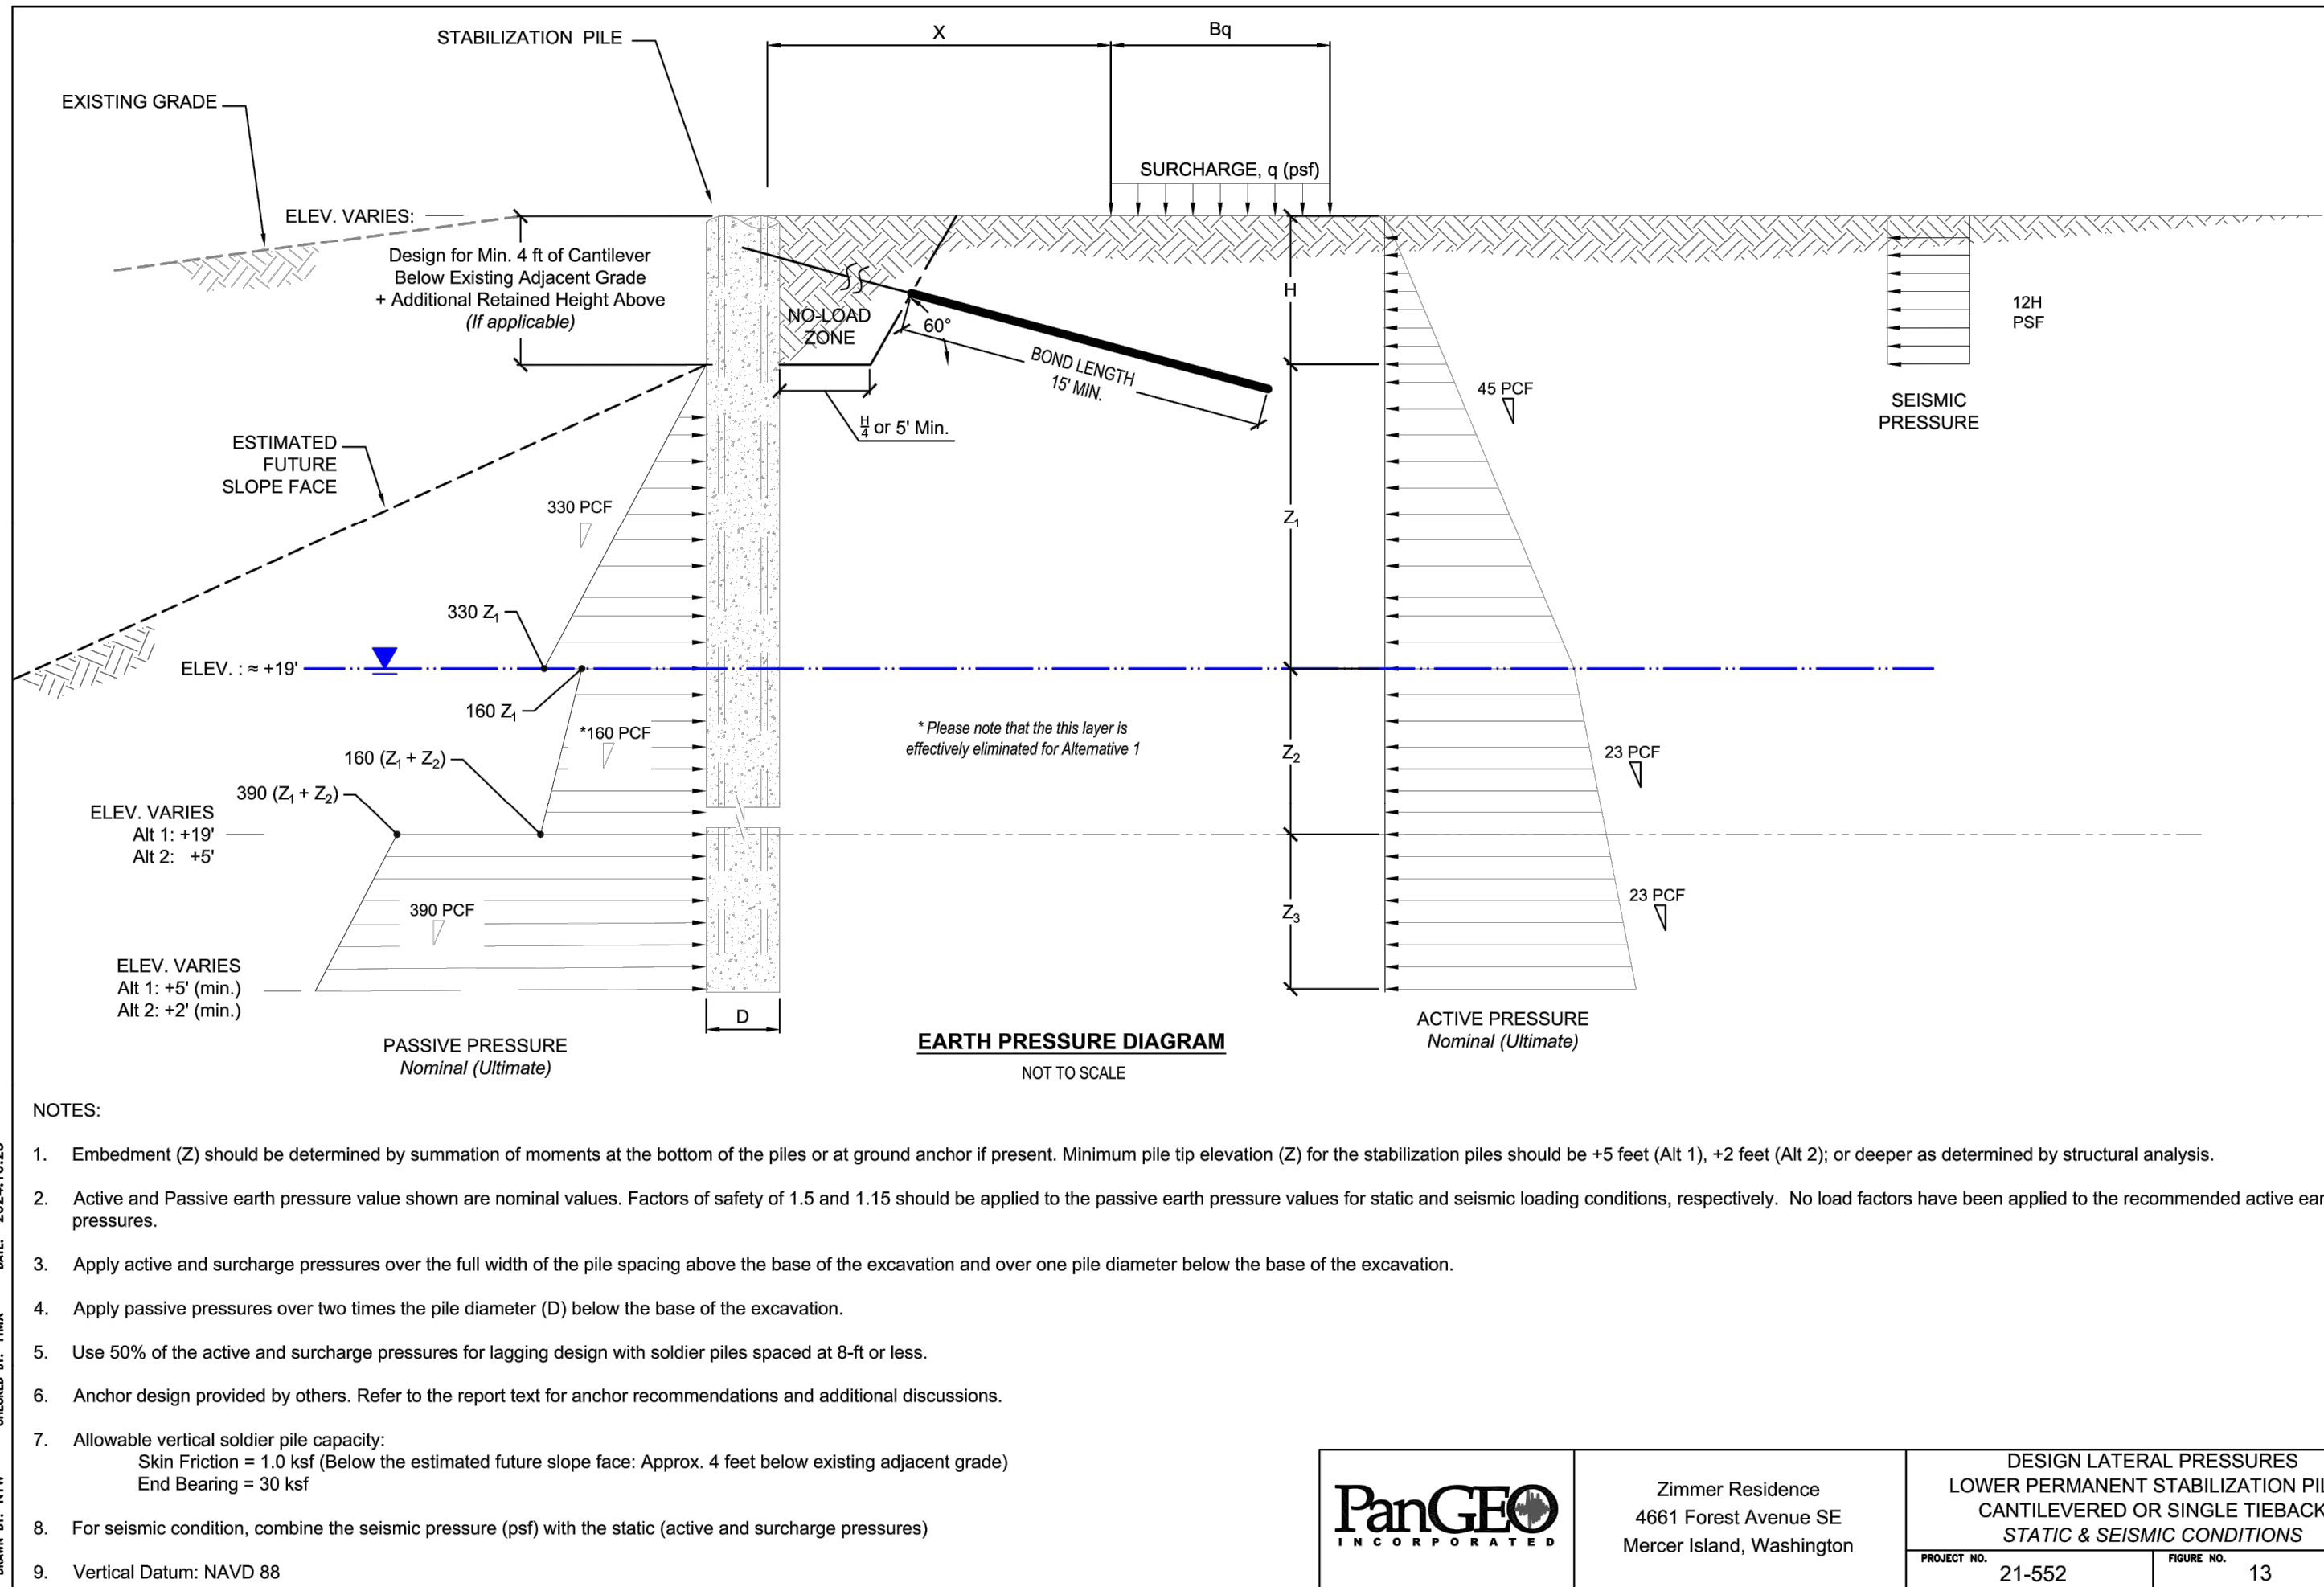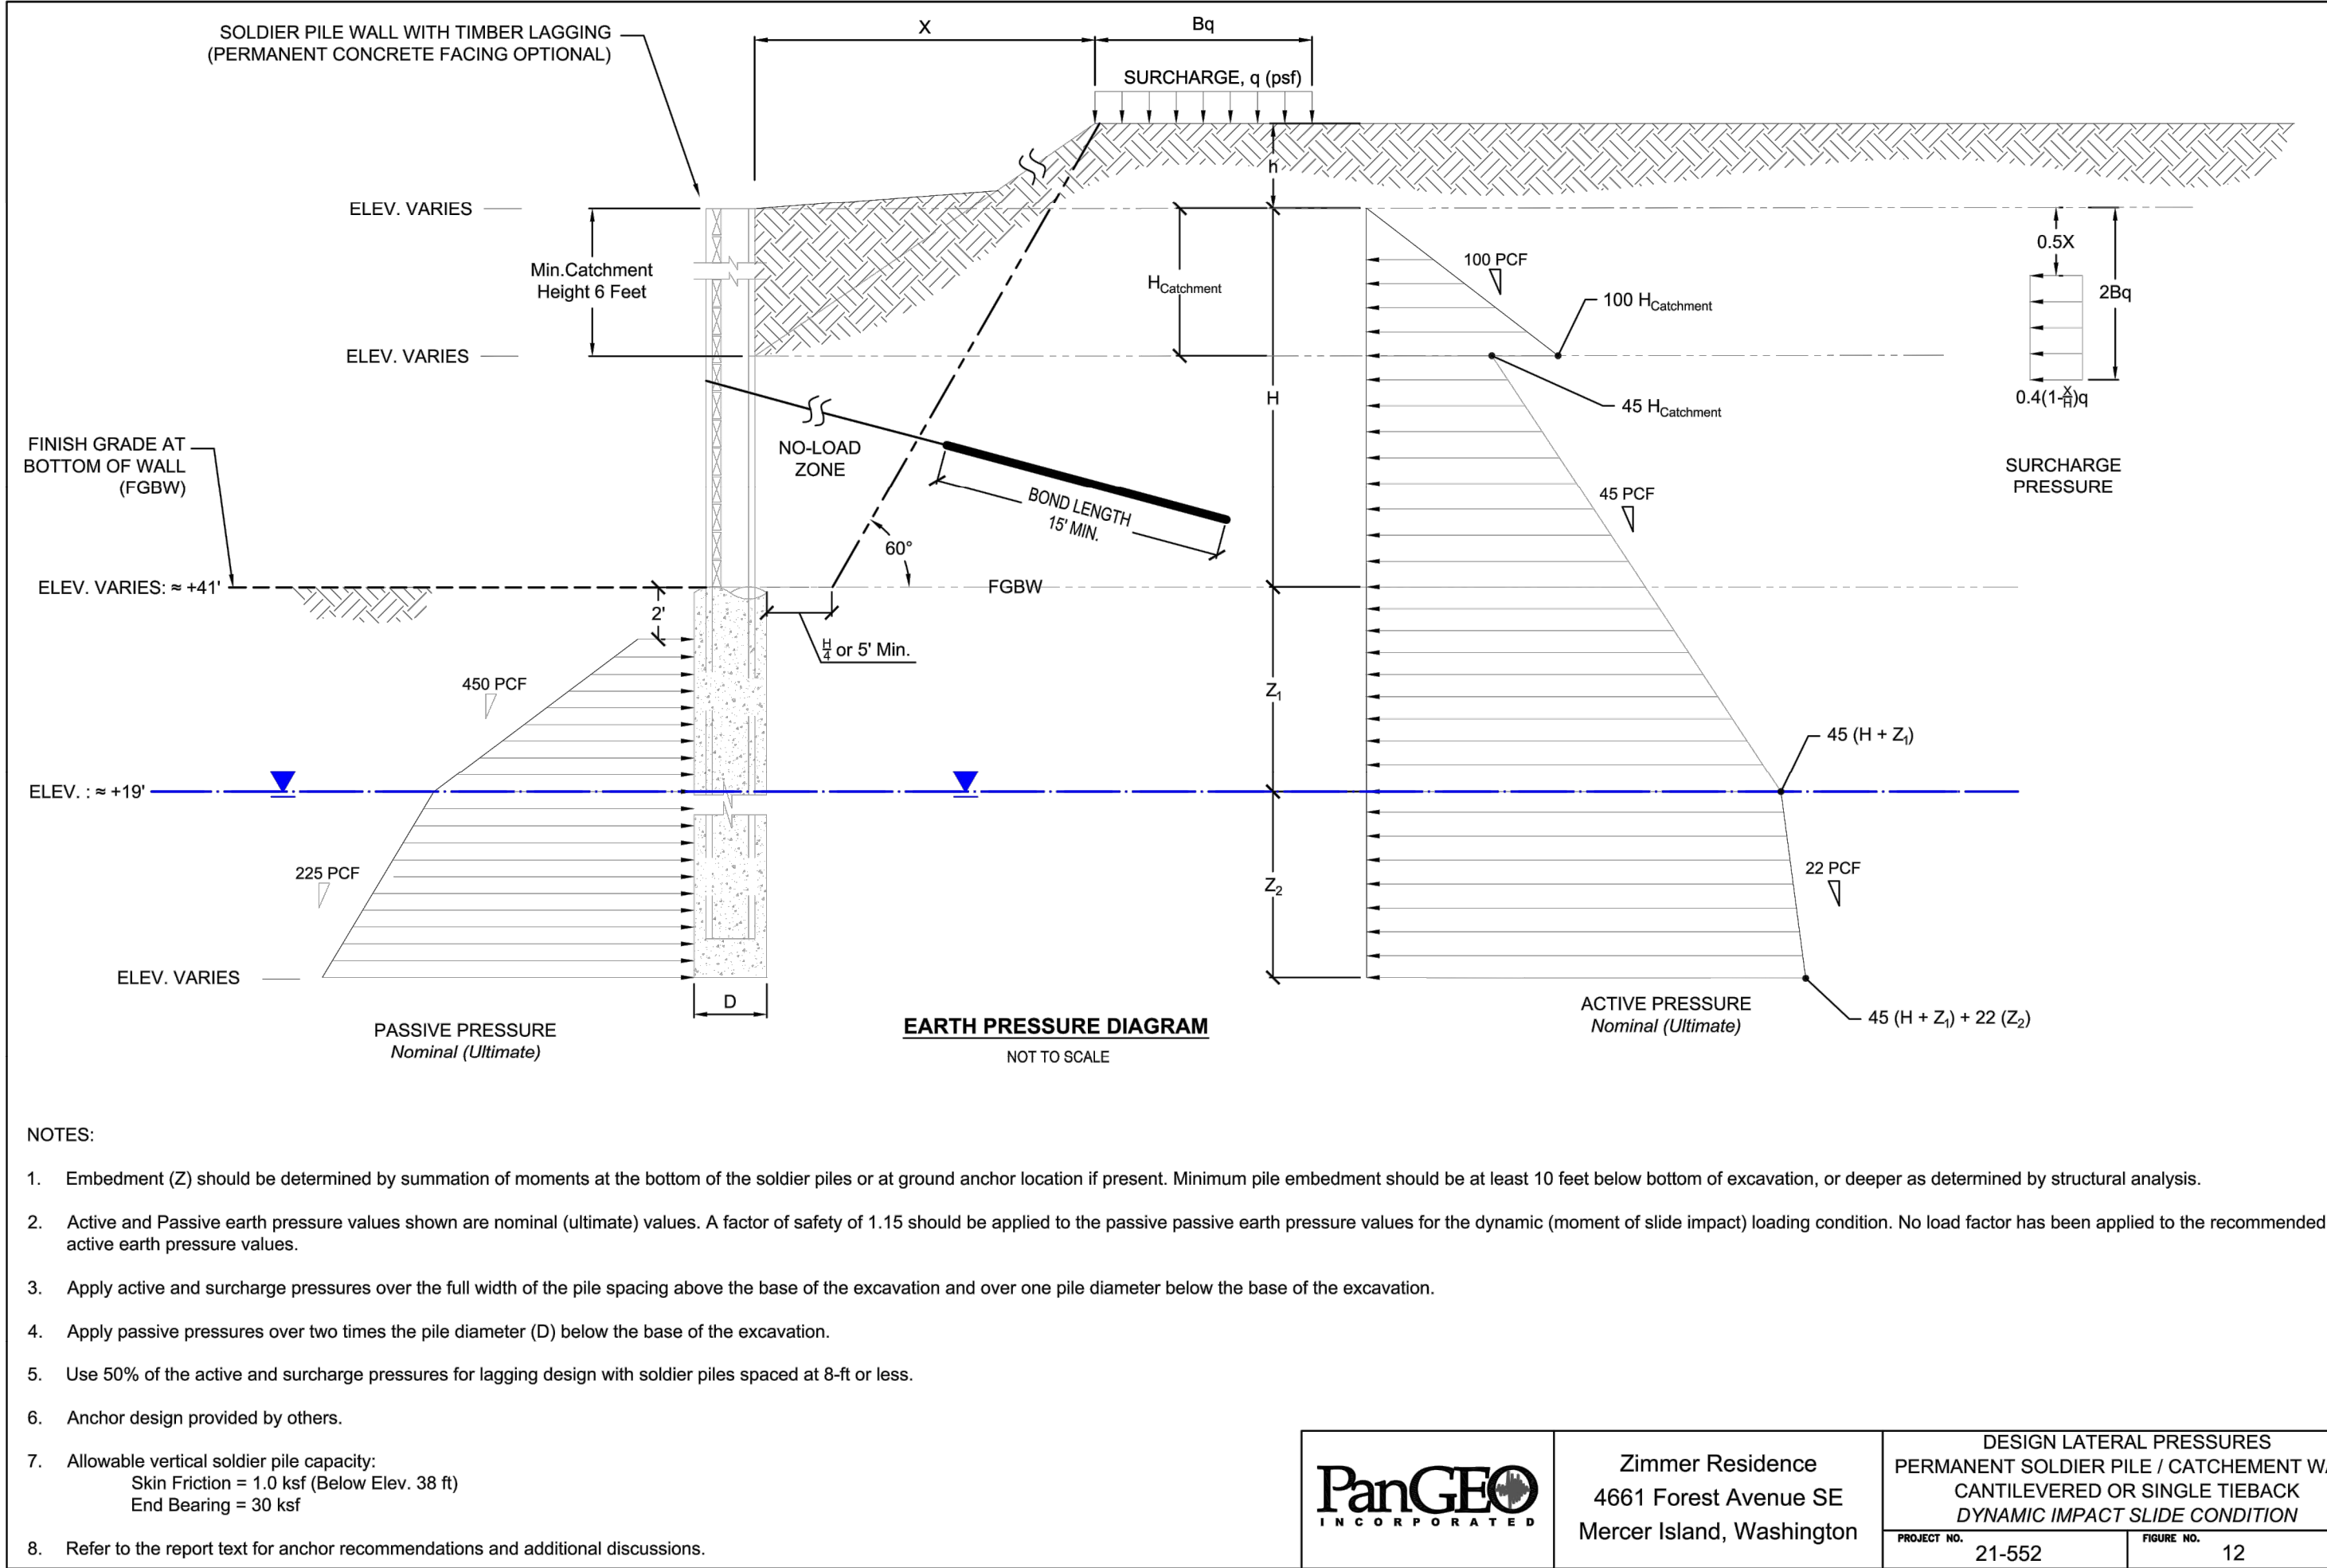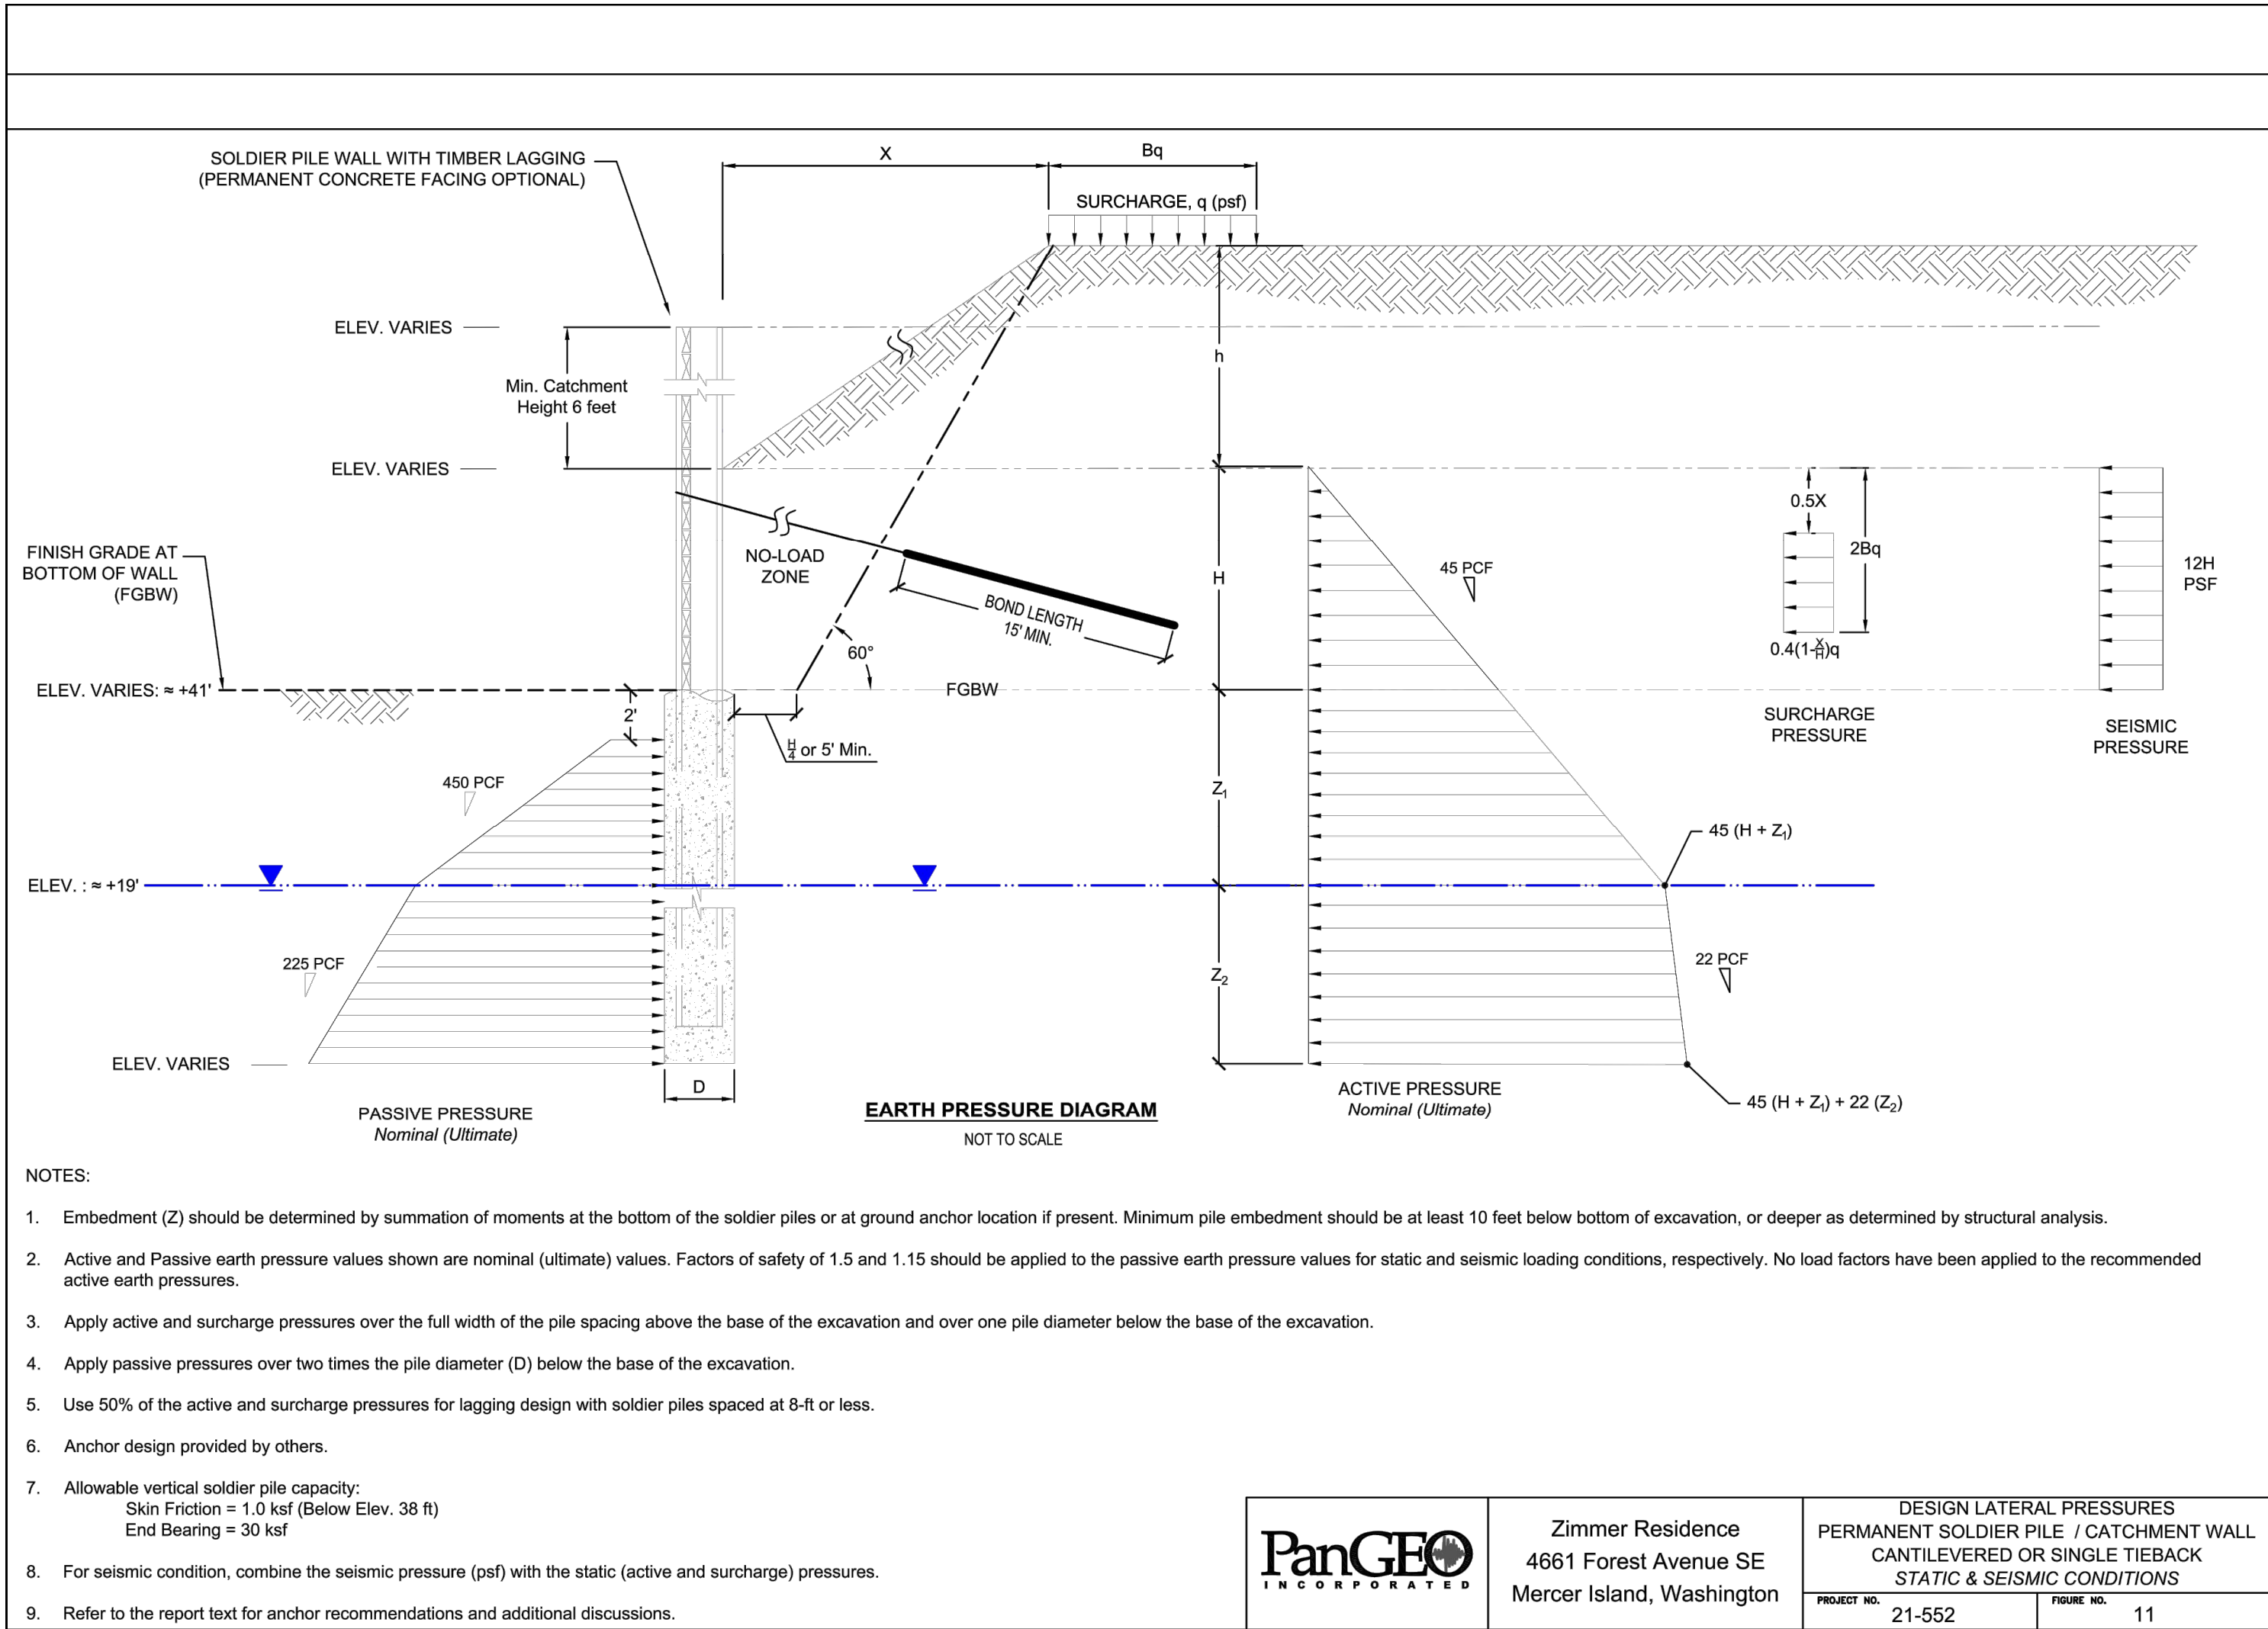

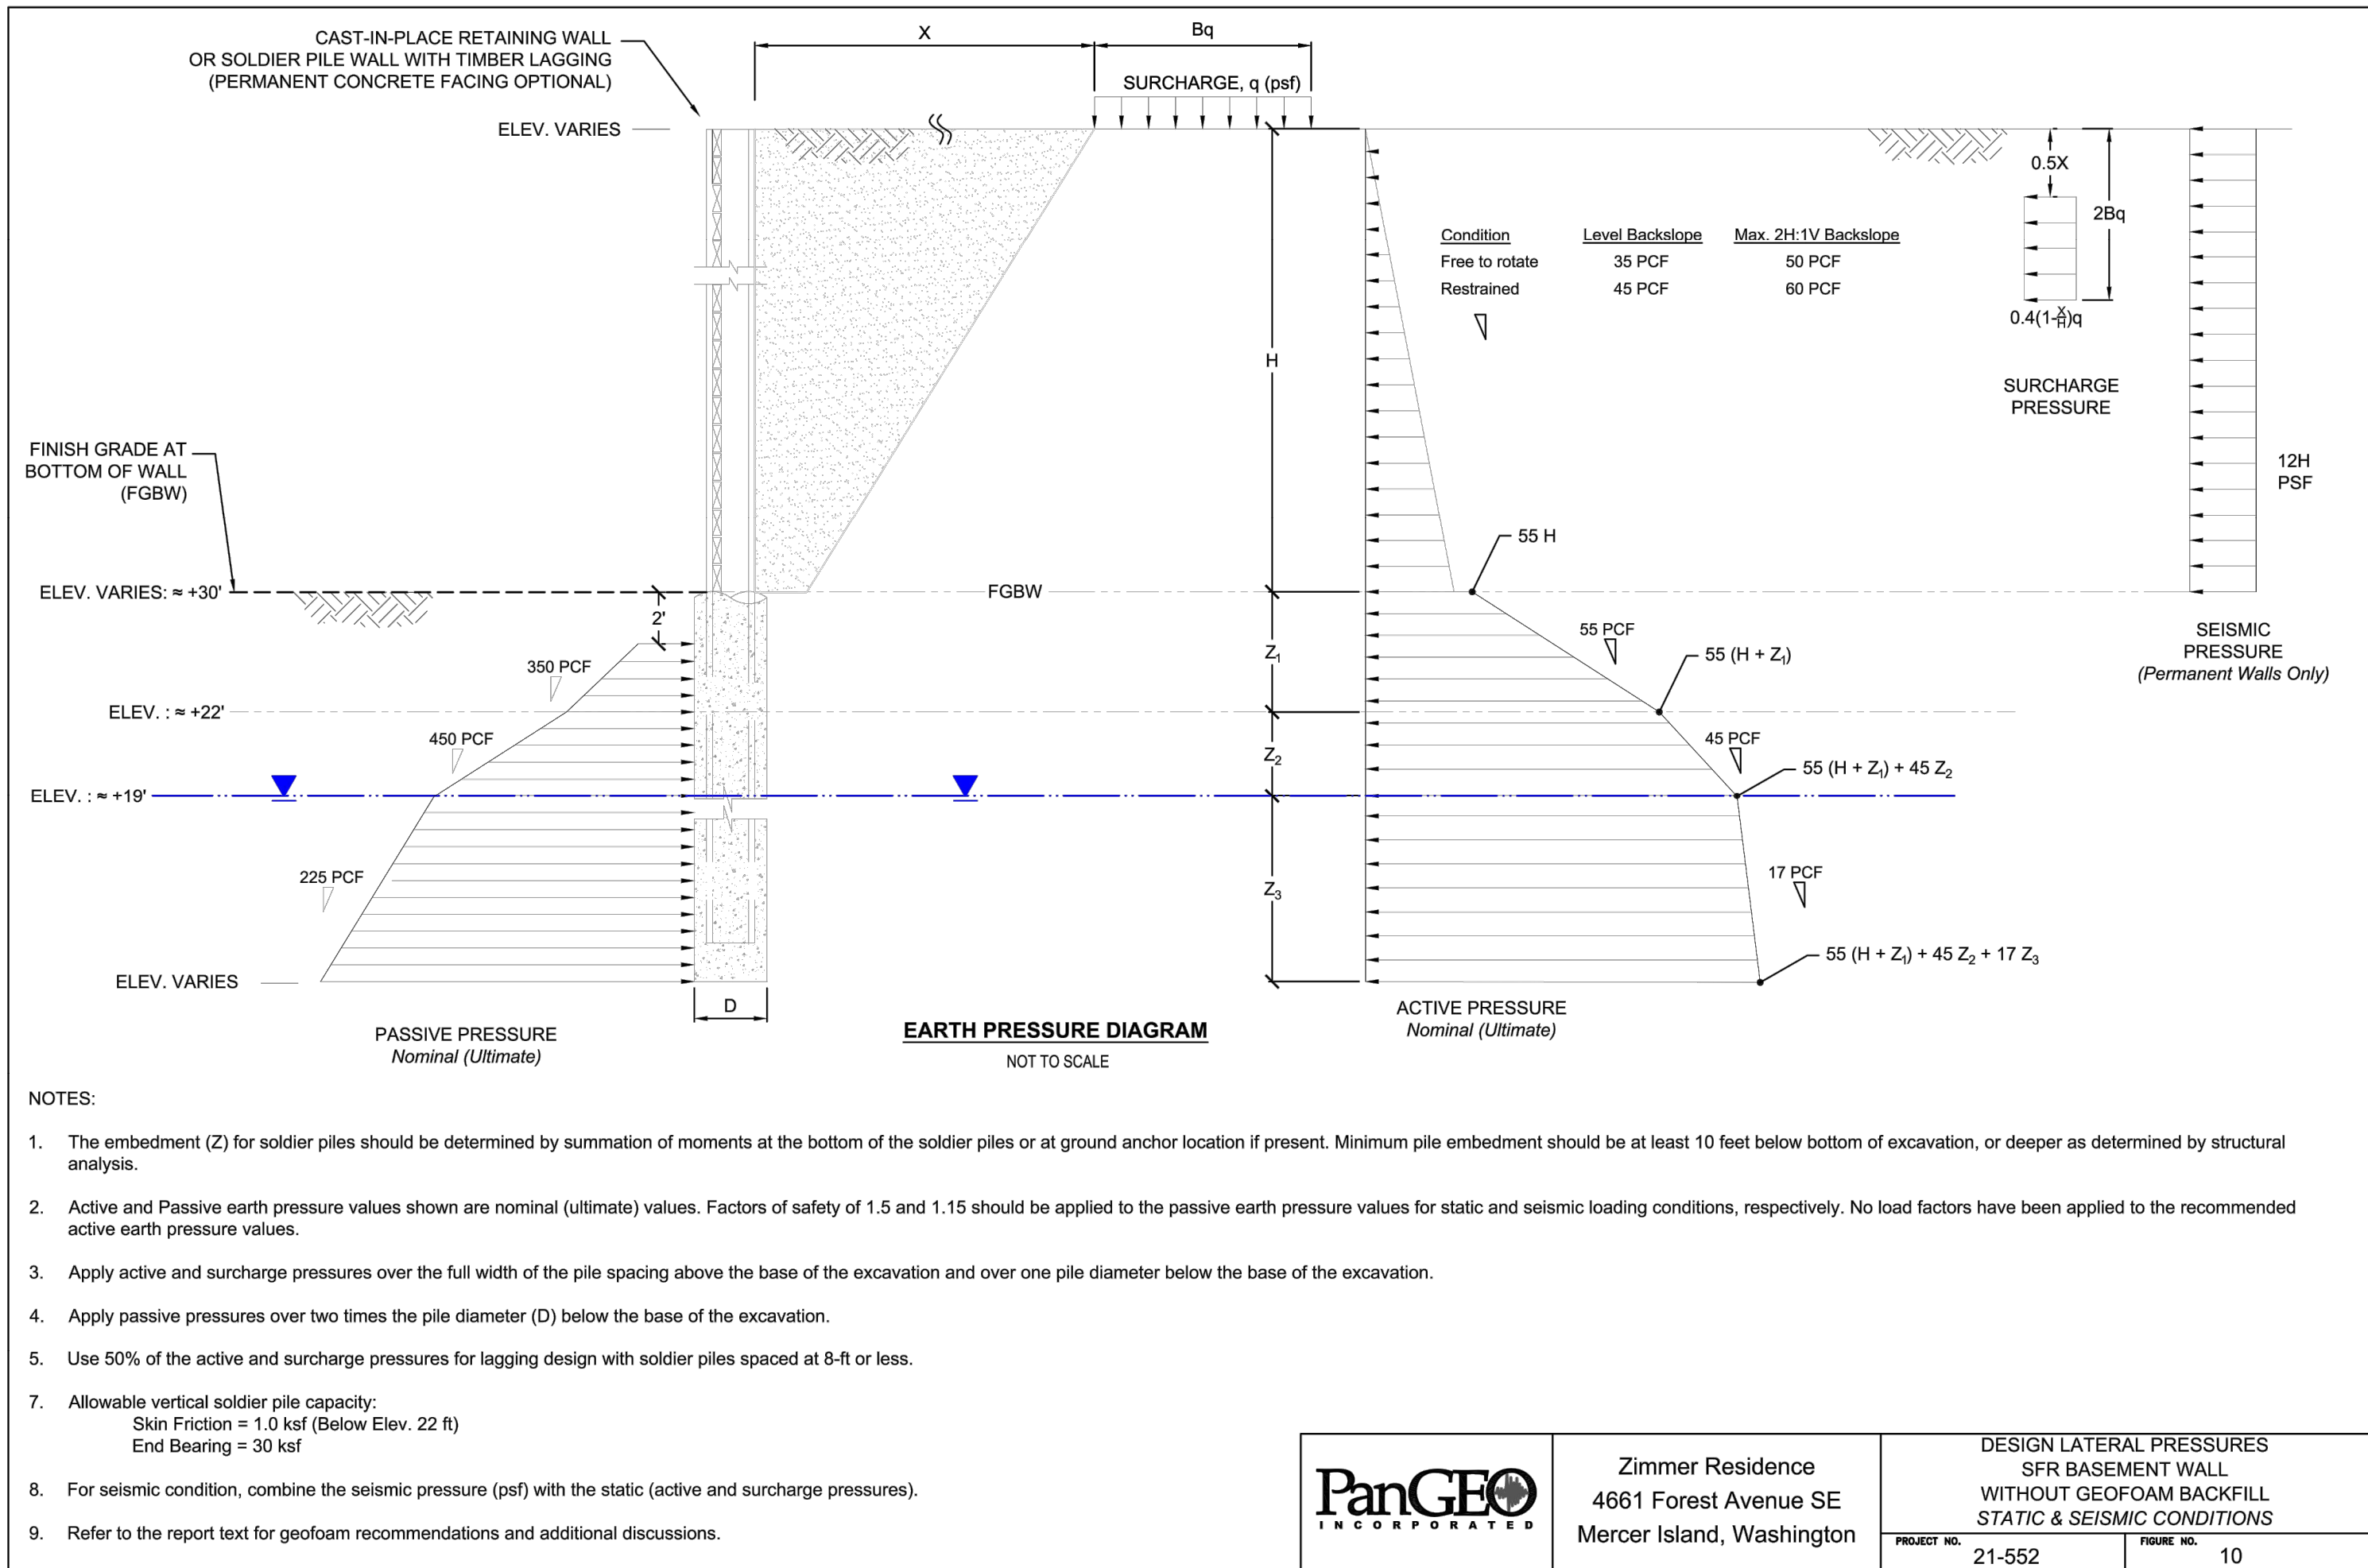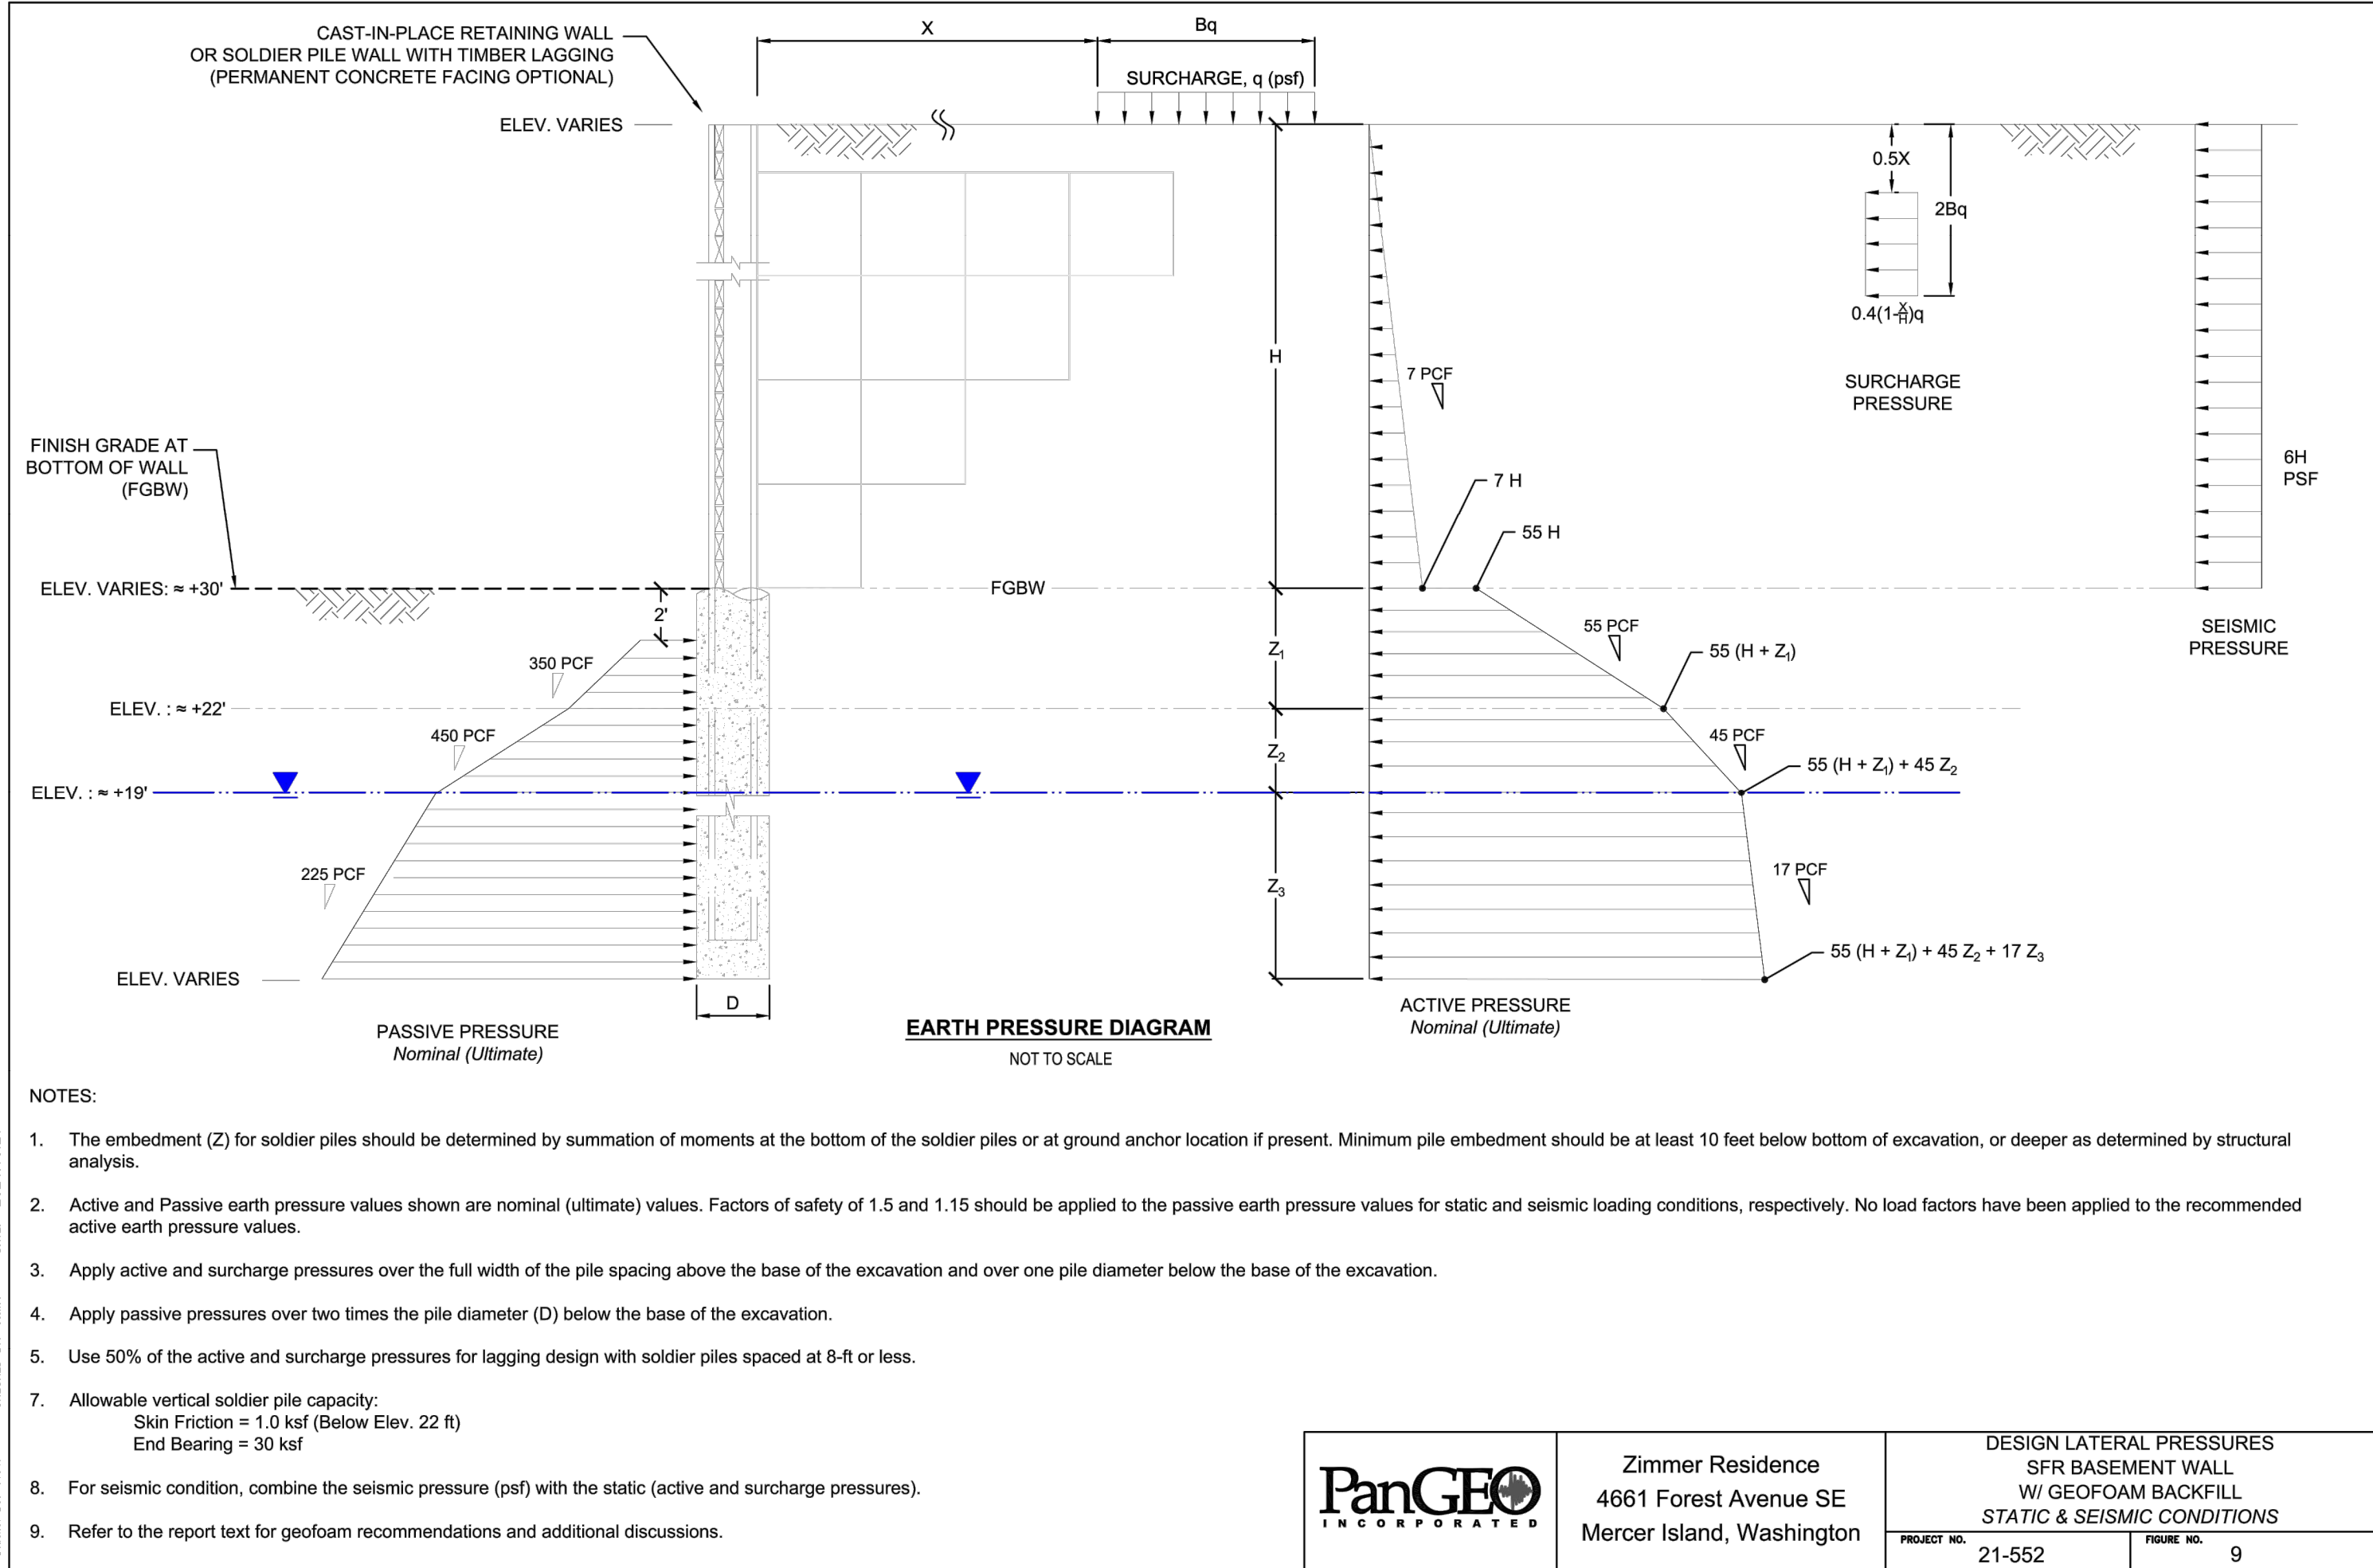

PILE NAME	WIDE FLANGE SIZE	TYPE	AUGER DIAMETER (in)	TOP ELEVATION (ft)	BASE OF EXCAVATION ELEVATION (ft)	APPROXIMATE RETAINED HEIGHT INCLUDING CATCHMENT(ft)	CATCHMENT HEIGHT (ft)	DESIGN H (ft)	SHAFT TIP ELEVATION (ft)	TIEBACK ELEVATION (ft)	MINIMUM TIEBACK LENGTH(ft)	MINIMUM UNBONDED LENTH(ft)	MINIMUM BOND LENGTH'A' (ft)	TIEBACK DESIGN LOAD ¹ (Kips)	TIEBACK TEST LOAD (133%)	TIEBACK TEST LOAD (200%)
EP-1	W18X86	CANTILEVER	30	53.00	41.00	12.00	0.00	12.00	23.00	-	-	-	-	-	-	-
EP-2	W18X86	CANTILEVER	30	53.00	41.00	12.00	0.00	12.00	23.00	-	-	-	-	-	-	-
EP-3	W18X86	CANTILEVER	30	59.50	41.00	12.00	0.00	12.00	23.00	-	-	-	-	-	-	-
EP-4	W12X53	TIE-BACK	30	56.50	41.00	15.50	6.00	15.50	30.00	47.50	38.00	9.00	29.00	57.00	76.00	114.00
EP-5	W12X53	TIE-BACK	30	56.50	41.00	15.50	6.00	15.50	30.00	48.50	38.00	9.00	29.00	57.00	76.00	114.00
EP-6	W12X53	TIE-BACK	30	56.50	41.00	15.50	6.00	15.50	30.00	48.50	38.00	9.00	29.00	57.00	76.00	114.00
EP-7	W12X53	TIE-BACK	30	59.50	41.00	18.50	6.00	18.50	30.00	49.50	48.00	10.00	38.00	75.00	100.00	150.00
EP-8	W12X53	TIE-BACK	30	59.50	41.00	18.50	6.00	18.50	30.00	50.50	48.00	10.00	38.00	75.00	100.00	150.00
EP-9	W12X53	TIE-BACK	30	59.50	41.00	18.50	6.00	18.50	30.00	50.50	48.00	10.00	38.00	75.00	100.00	150.00
EP-10	W12X53	TIE-BACK	30	59.50	41.00	18.50	6.00	18.50	30.00	50.50	48.00	10.00	38.00	75.00	100.00	150.00
EP-11	W12X53	TIE-BACK	30	59.50	41.00	18.50	6.00	18.50	30.00	50.50	48.00	10.00	38.00	75.00	100.00	150.00
EP-12	W18X86	CANTILEVER	30	59.50	41.00	12.00	0.00	12.00	23.00	-	-	-	-	-	-	-
EP-13	W18X86	CANTILEVER	30	53.00	41.00	12.00	0.00	12.00	23.00	-	-	-	-	-	-	-

1. TIEBACK DESIGN TO BE PROVIDED BY CONTRACTOR. ASSUMED CAPACITY EQUAL TO 2.0 KIPS PER FOOT.

Additional Pile Notes

- ACTUAL PILE RETAINING HEIGHT MAY VARY. IF REQUIRED HEIGHT IS HIGHER THAN SPECIFIED, COORDINATE WITH STRUCTURAL ENGINEER.
- PILE MAY NEED TO EXTEND ABOVE MINIMUM HEIGHT TO SUPPORT LAGGING FROM ADJACENT PILE, COORDINATE THE ACTUAL HEIGHT IN FIELD.
- ACTUAL PILE SPACING AND QUANTITY TO BE COORDINATED w/ FIELD CONDITIONS BY THE CONTRACTOR. PILE SPACING SHOWN IS THE MAXIMUM ALLOWED SPACING. ADDITIONAL PILES MAY BE REQUIRED AT EACH END OF WALL. CONTACT ENGINEER OF RECORD FOR APPROVAL OF FINAL PILE CONFIGURATION PRIOR TO INSTALLATION.


Lagging Schedule

Location*	Lagging Size
0' - 12'-6"	P.T. 4x10 DF-L #2

* Location indicates distance below top of excavation

1 Pile, Tieback and Lagging Schedule


SCALE: 3/4"=1'-0"

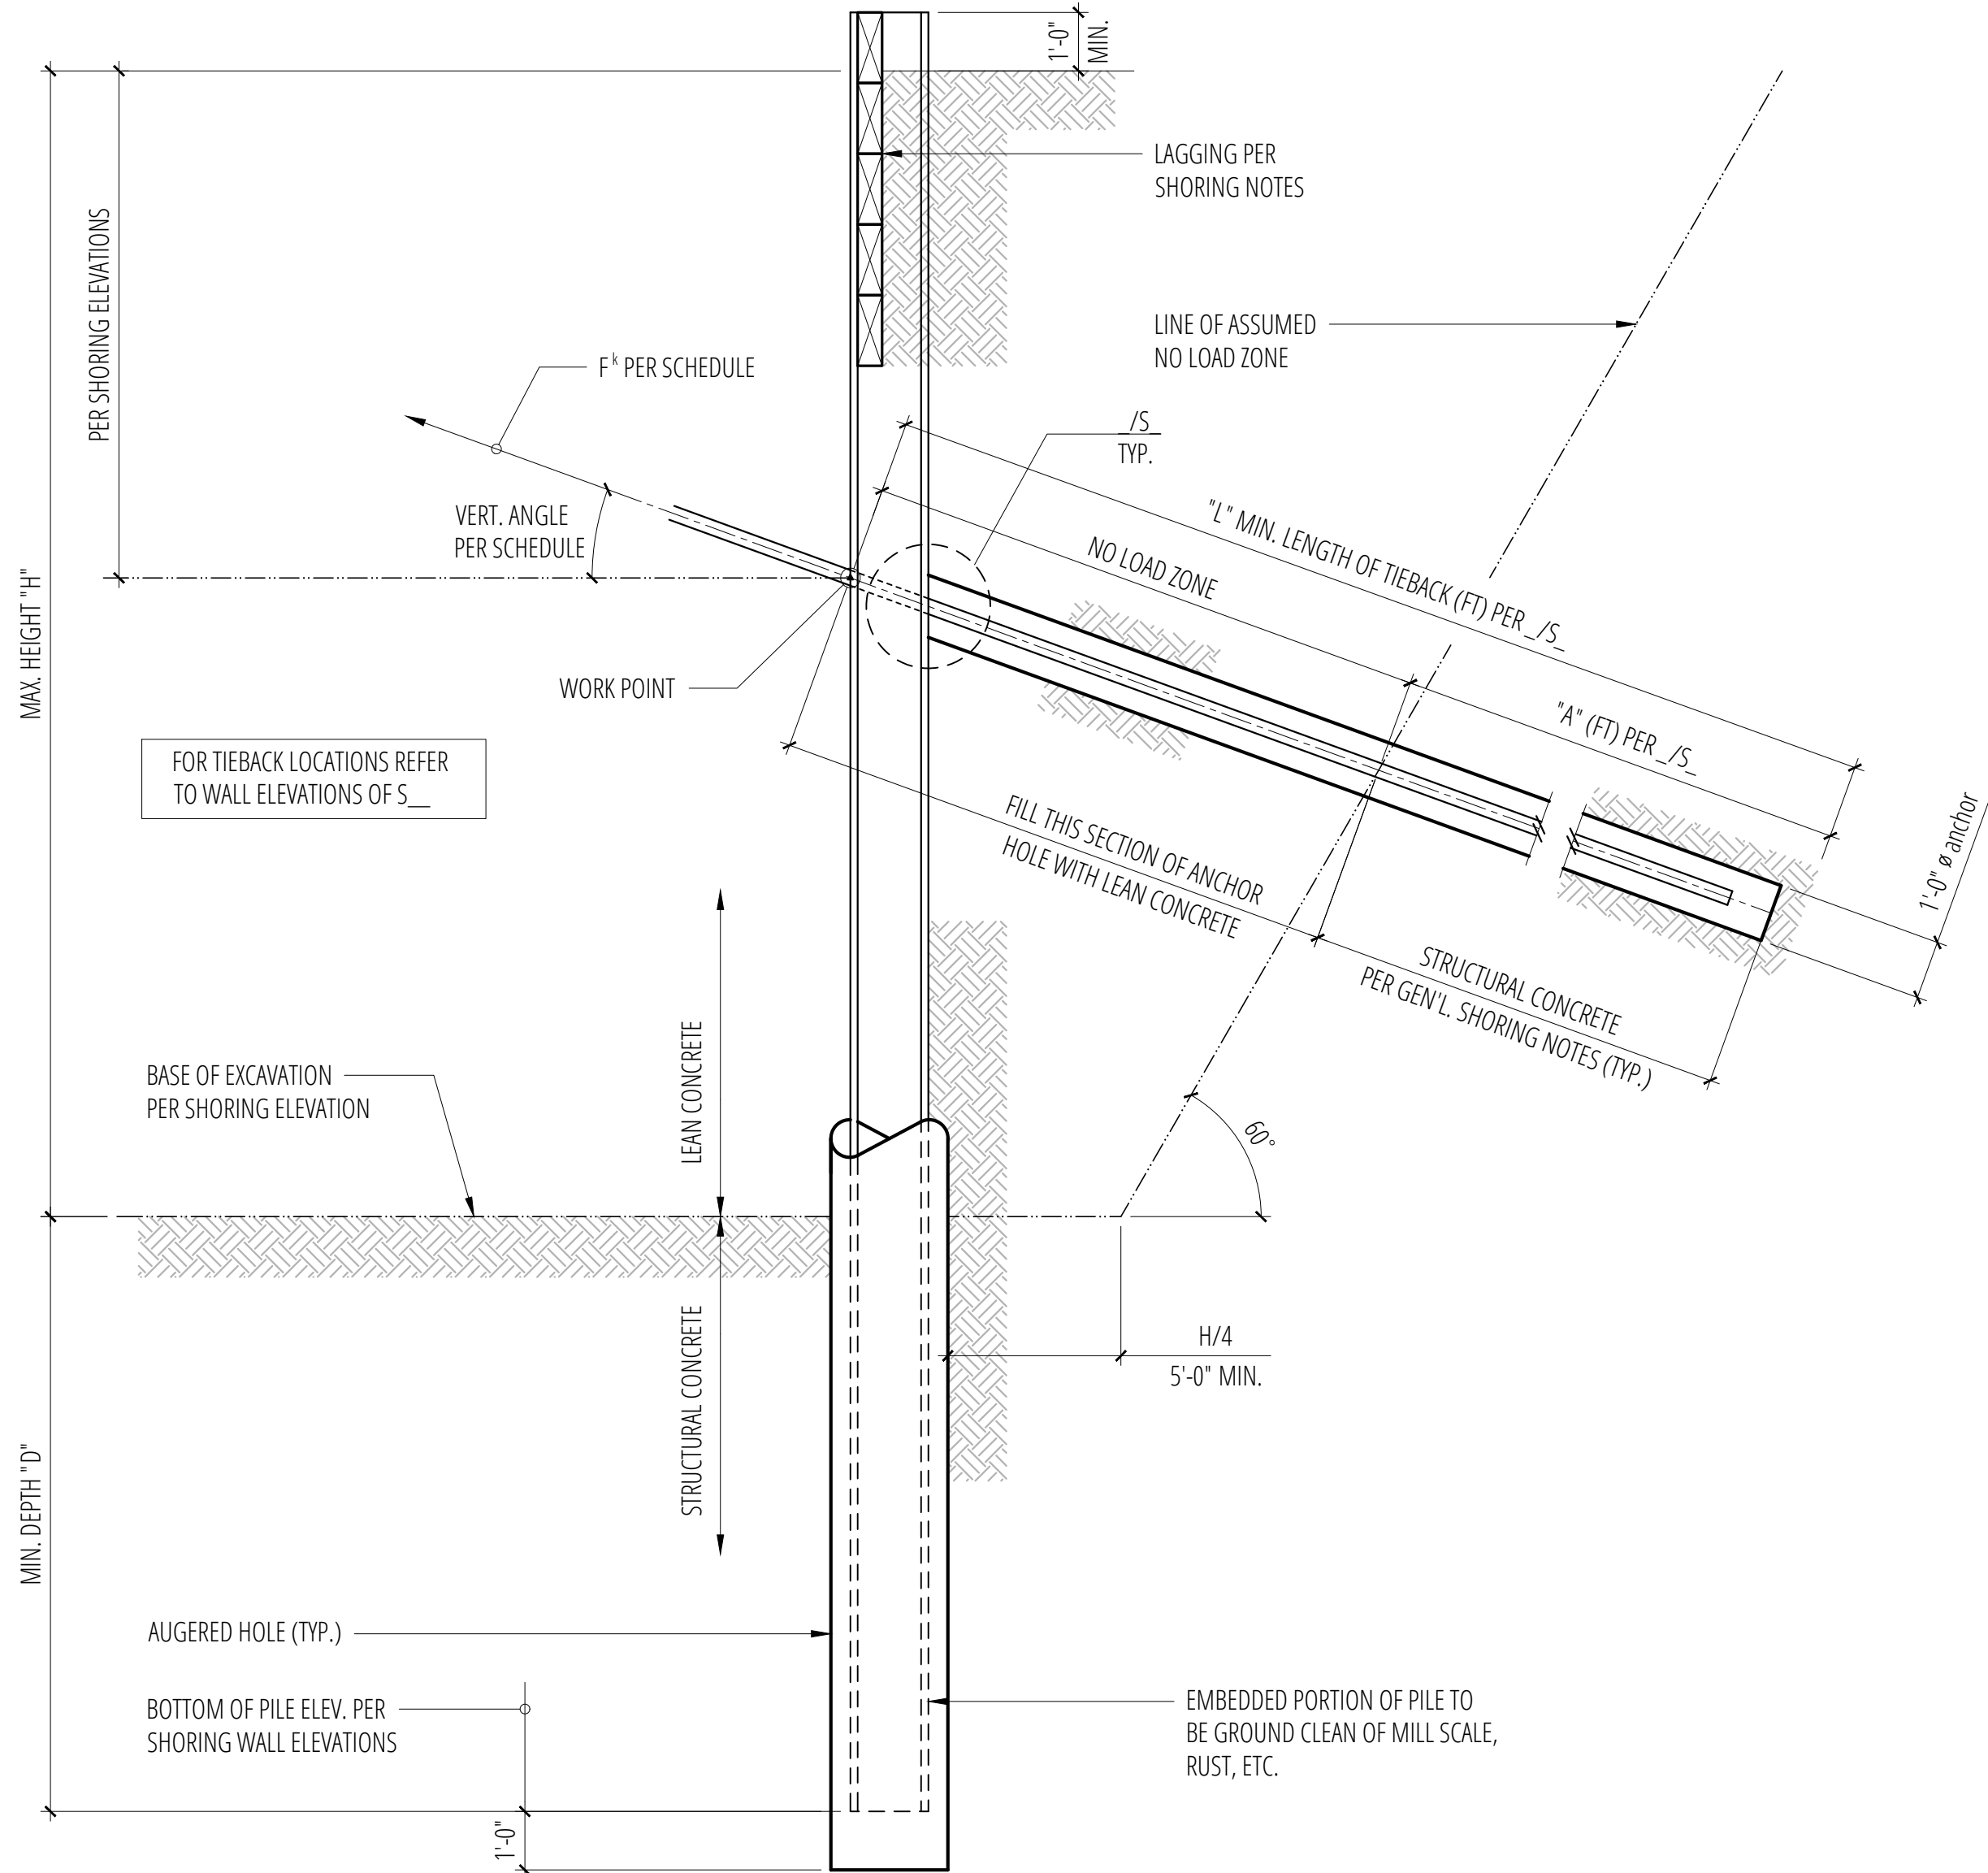

9 SCALE: 3/4"=1'-0"


4 Cantilevered Lagging at Inside Corner

SCALE: 3/4"=1'-0"

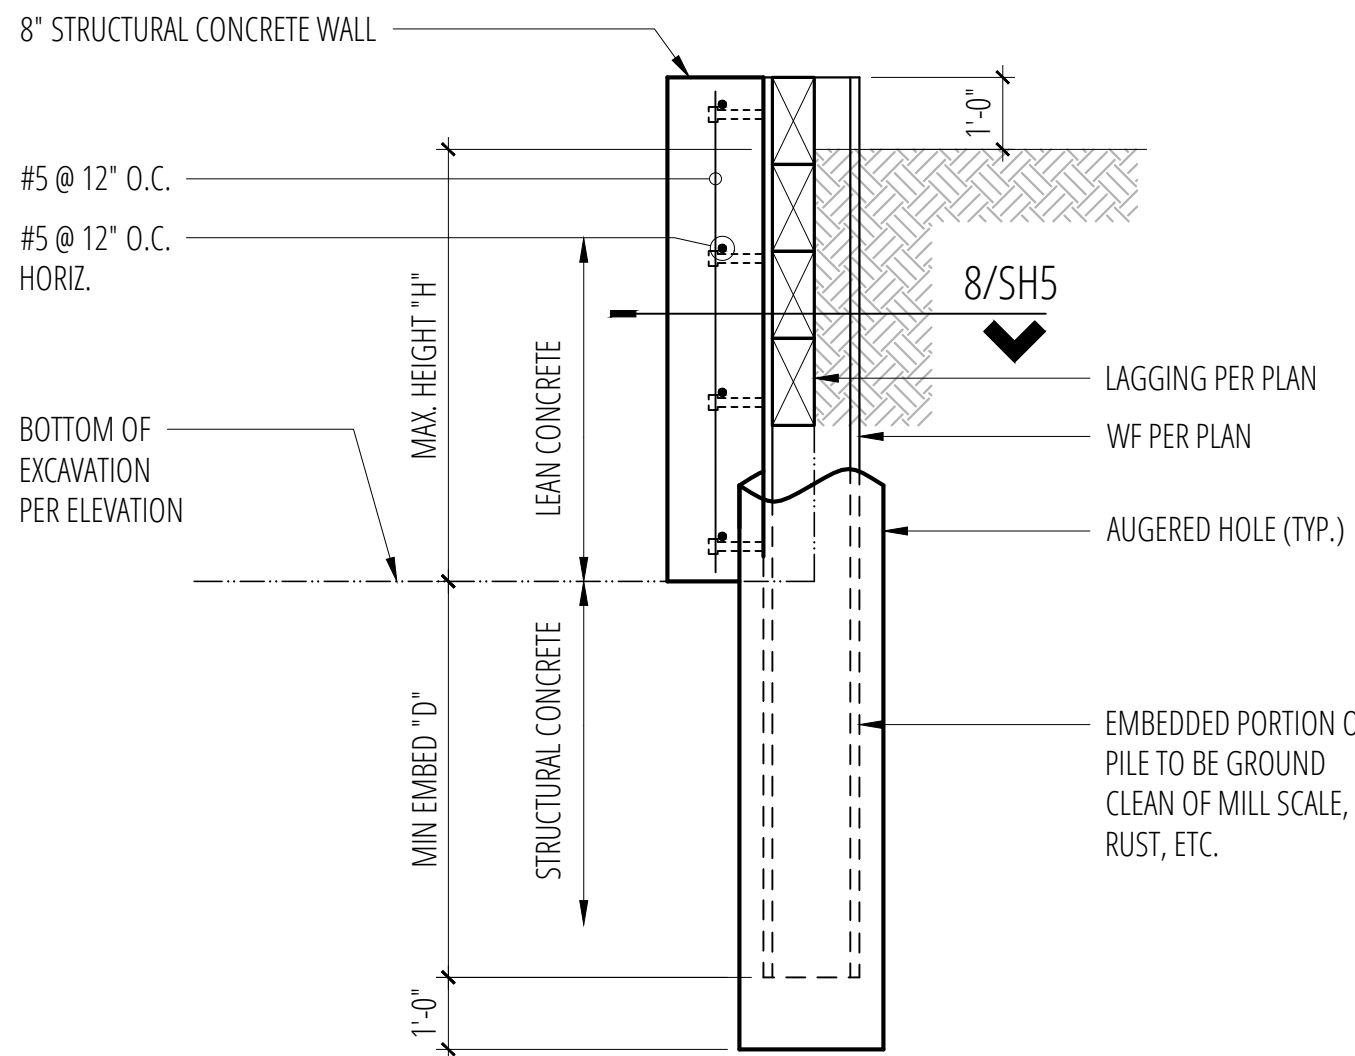

7 Cantilever Pile

SCALE: 3/4"=1'-0"

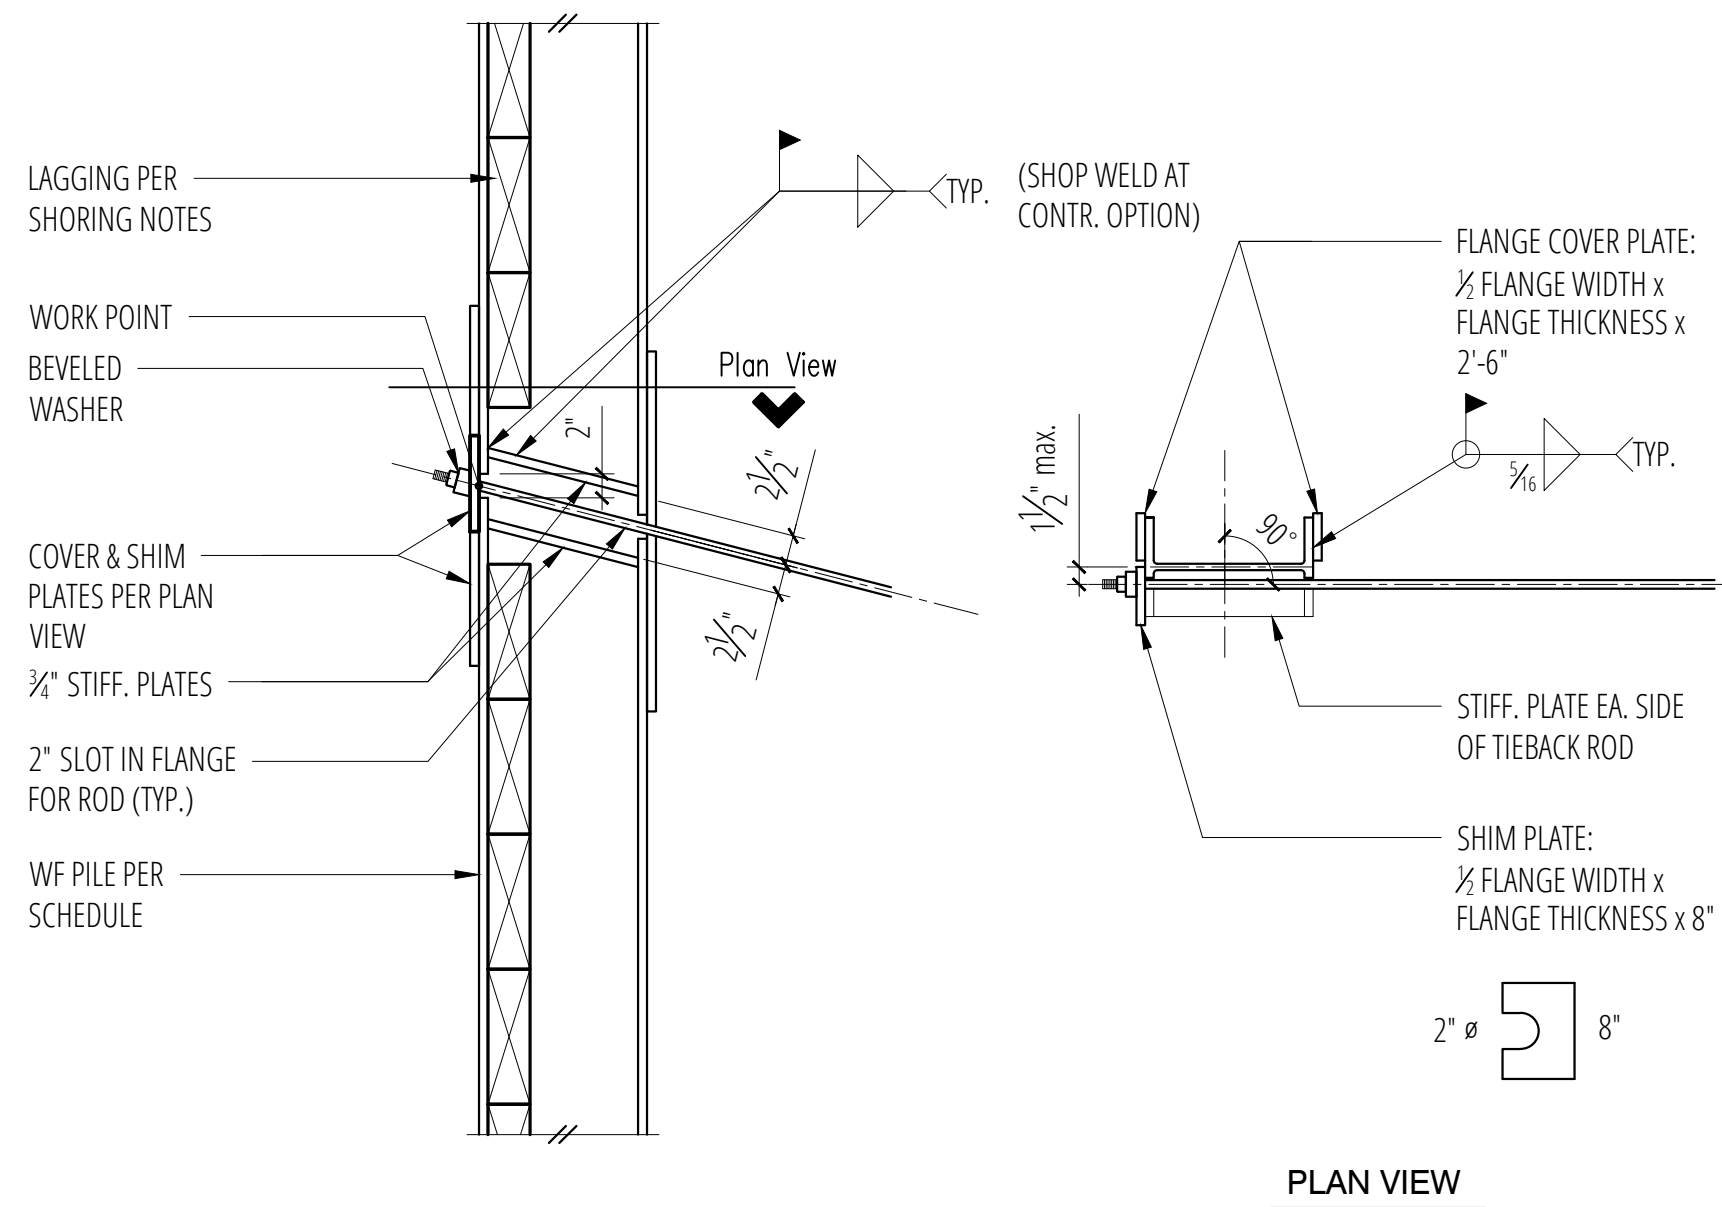


11 Tieback to Pile Connection

SCALE: 3/4"=1'-0"

8 Pile - Small Auger

SCALE: 3/4"=1'-0"

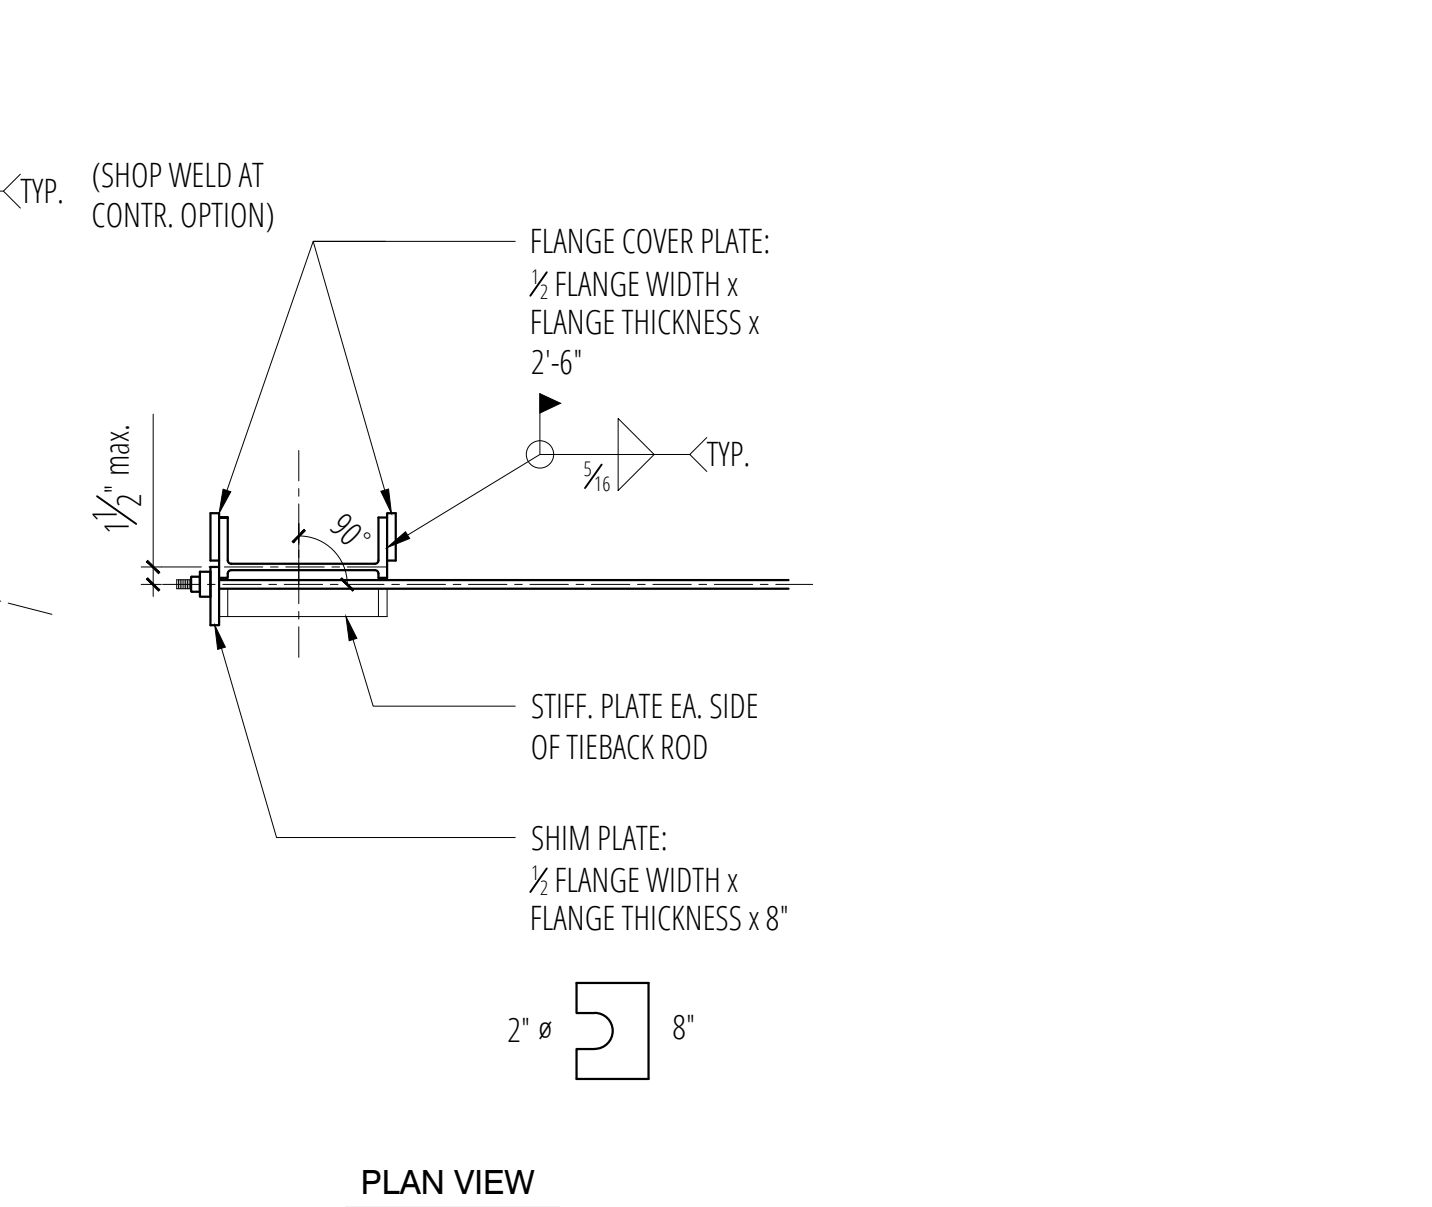

EROSION CONTROL LEGEND

LIMITS OF DISTURBANCE	---
FILTER FABRIC FENCE (SILT FENCE)	(SF) ---x---
STABILIZED CONSTRUCTION ENTRANCE	(CE) [Pattern]
CATCH BASIN INLET PROTECTION	(IP) [Symbol]
TREE PROTECTION FENCING	(TP) ---o---
STRAW WATTLES	(SW) [Symbol]
	USE AS NEEDED

LEGAL DESCRIPTION

LOT 14 AND THE NORTH 30 FEET OF LOT 13, LAKE ISLE, ACCORDING TO THE PLAT THEREOF, RECORDED IN VOLUME 19 OF PLATS, PAGE 55, RECORDS OF KING COUNTY, WASHINGTON; TOGETHER WITH SECOND CLASS SHORELANDS ADJOINING. SITUATE IN THE COUNTY OF KING, STATE OF WASHINGTON.

ORGANIC SOIL REQUIREMENT


MINIMUM 10% ORGANIC MULCH & COMPOST SOIL REQUIRED

SOIL AMENDMENT REQUIRED

COMPOST AMENDED SOIL REQUIRED ON ALL LANDSCAPED AREAS AFTER CONSTRUCTION. SEE DETAIL ON C35.

SOIL INSPECTION REQUIRED BY ENGINEER

A POST CONSTRUCTION INSPECTION & CERTIFICATION OF AMENDED SOILS IS REQUIRED BY A LICENSED CIVIL ENGINEER. THIS IS REQUIRED BEFORE FINAL SIGN-OFF BY CITY.

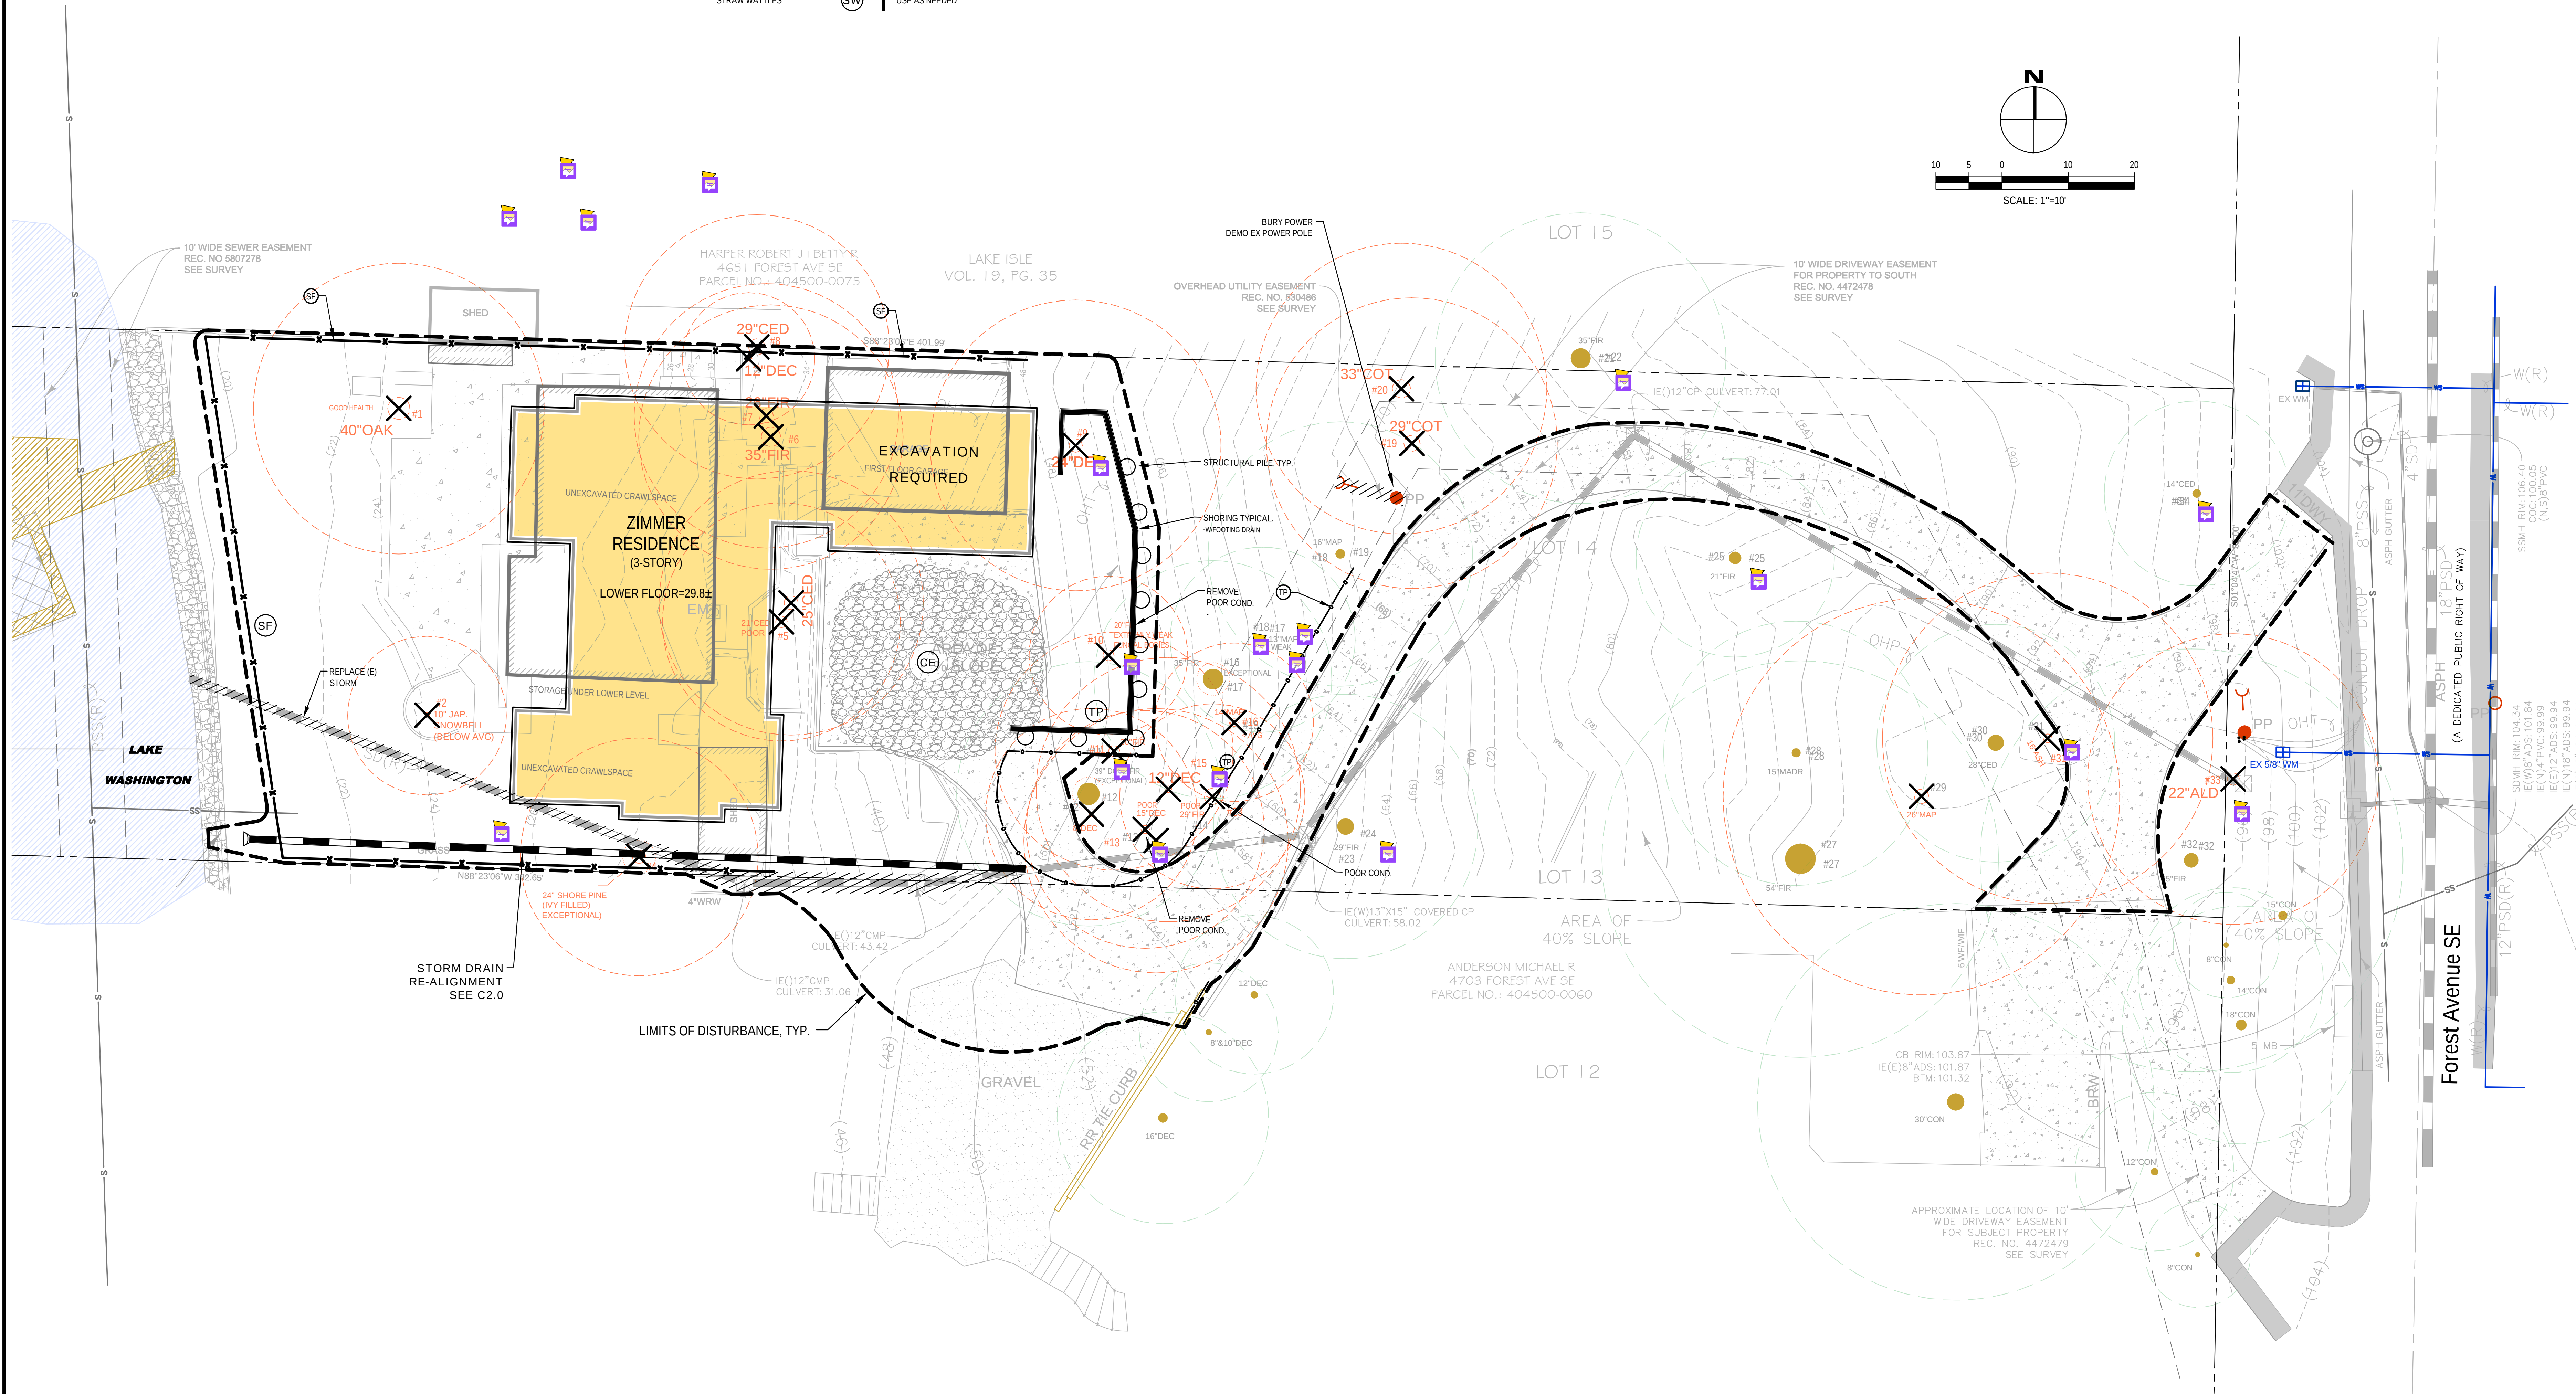

DOE

Diagram 1: Type 1 SPS

Minimum 4"x4" trench

6" max

Post spacing may be increased to 8' if wire backing is used

2"x2" wood posts, steel fence posts, or equivalent

2"x2" by 14 Ga. wire or equivalent, if standard strength fabric used

Geotextile fabric

Backfill trench with native soil or 3/4" - 1 1/2" washed gravel

Minimum 4"x4" trench

2"x2" wood posts, steel fence posts, or equivalent

12" min

2" min

Diagram 2: Type 2 SPS

Minimum 4"x4" trench

6" max

Post spacing may be increased to 8' if wire backing is used

2"x2" wood posts, steel fence posts, or equivalent

2"x2" by 14 Ga. wire or equivalent, if standard strength fabric used

Geotextile fabric

Backfill trench with native soil or 3/4" - 1 1/2" washed gravel

Minimum 4"x4" trench

2"x2" wood posts, steel fence posts, or equivalent

12" min

2" min

NOT TO SCALE

Legend:

- SPS Type 1
- SPS Type 2

Notes:

1. Slope Protection Systems (SPS) are designed to stabilize slopes and prevent erosion. They are used in conjunction with other erosion control measures, such as mulch and vegetation.
2. SPS Type 1 is a standard SPS. SPS Type 2 is a modified SPS with a 4"x4" trench instead of a 2"x2" trench.
3. The SPS should be installed on a slope that is at least 1:1 (horizontal:vertical).
References:

- 1. <http://www.ecy.wa.gov/publications/default.nsf/DTSPublications.nsf/00000000-0000-0000-0000-000000000000>
Revised July 2017

Volume II - Chapter 3 - Page 37

DOE

NOT TO SCALE

Existing Road

Install driveway culvert if there is a roadside ditch present

4" - 8" quarry spalls

Geotextile

100' min.

12" minimum thickness

15' min.

Provide full width of ingress/egress area

Notes:

1. Driveway must meet the requirements of the permitting agency.
2. It is recommended that the access be crowned so that runoff drains off the pad.

DIPARTMENT OF
ECOLOGY
State of Washington

Stabilized Construction Access

Revised June 2018

Please see <http://www.ecy.wa.gov/photo/cyber/hmfr.htm> for information including permissions, limitation of liability, and disclaimer.

Volume II - Chapter 3 - Page 279

A DETAILED CONSTRUCTION SEQUENCE IS NEEDED TO ENSURE THAT EROSION AND SEDIMENT CONTROL MEASURES ARE APPLIED AT THE APPROPRIATE TIMES. A RECOMMENDED CONSTRUCTION SEQUENCE IS PROVIDED BELOW:

APRIL 1 TO SEPT 30
ALL DENUDED AREAS MUST BE STABILIZED WITHIN 7 DAYS OF CONSTRUCTION. PLEASE READ ALL CITY
TESC NOTES ON SHEET C1.2.

OCT 1 TO MARCH 31
ALL DENUDED AREAS MUST BE STABILIZED WITHIN 2 DAYS OF GRADING. IF AN EROSION PROBLEM
ALREADY EXISTS ON THE SITE, OTHER COVER PROTECTION AND EROSION CONTROL WILL BE REQUIRED.


D.8.2 STANDARD ESC PLAN NOTES
THE STANDARD ESC PLAN NOTES MUST BE INCLUDED ON ALL ESC PLANS. AT THE APPLICANT'S DISCRETION, NOTES THAT IN NO WAY APPLY TO THE PROJECT MAY BE OMITTED; HOWEVER, THE REMAINING NOTES MUST NOT BE RENUMBERED. FOR EXAMPLE, IF ESC NOTE #3 WERE OMITTED, THE REMAINING NOTES SHOULD BE NUMBERED 1, 2, 4, 5, 6, ETC.

1. ANY CHANGES TO THE APPROVED PLANS REQUIRES CITY APPROVAL THROUGH A REVISION.
2. APPLICANT IS RESPONSIBLE FOR ANY DAMAGES TO UNDERGROUND UTILITIES CAUSED FROM THIS CONSTRUCTION.
3. CATCH BASIN FILTERS SHOULD BE PROVIDED FOR ALL STORM DRAIN CATCH BASIN/INLETS DOWNSTREAM AND WITHIN 500 FEET OF THE CONSTRUCTION AREA. CATCH BASIN FILTERS SHOULD BE PROVIDED BY THE MANUFACTURER FOR ALL PLACEMENT AT CONSTRUCTION SITES AND APPROVED BY THE CITY INSPECTOR. CATCH BASIN FILTERS SHOULD BE INSPECTED FREQUENTLY, ESPECIALLY AFTER STORM EVENTS. IF THE FILTER BECOMES CLOGGED, IT SHOULD BE CLEANED OR REPLACED.
4. CONTRACTORS SHALL VERIFY LOCATIONS AND DEPTHS OF UTILITIES.
5. AT LEAST 48 HOURS PRIOR TO CONSTRUCTION, CALL "ONE CALL" AT 1.800.424.5555
6. DO NOT BACKFILL WITH NATIVE MATERIAL ON PUBLIC RIGHT-OF-WAY. ALL MATERIAL MUST BE IMPORTED
7. EROSION CONTROL: ALL "LAND DISTURBING ACTIVITY" IS SUBJECT TO PROVISIONS OF MERCER ISLAND ORDINANCE 95C-18 "STORM WATER MANAGEMENT." SPECIFIC ITEMS TO BE FOLLOWED AT YOUR SITE.
8. PROTECT ADJACENT PROPERTIES FROM ANY INCREASED RUNOFF OR SEDIMENTATION DUE TO THE CONSTRUCTION PROJECT THROUGH THE USE OF APPROPRIATE "BEST MANAGEMENT PRACTICES" (BMP) EXAMPLES INCLUDE, BUT ARE NOT LIMITED TO: SEDIMENT TRAPS, SEDIMENT PONDS, FILTER FABRIC FENCES, VEGETATIVE BUFFER STRIPS OR BIOENGINEERED SWALES.
9. CONSTRUCTION ACCESS TO THE SITE SHOULD BE LIMITED TO ONE ROUTE. STABILIZE ENTRANCE WITH QUARRY SPALLS TO PREVENT SEDIMENT FROM LEAVING THE SITE OR ENTERING THE STORM DRAINS.
10. PREVENT SEDIMENT, CONSTRUCTION DEBRIS, PAINTS, SOLVENTS, ETC., OR OTHER TYPES OF POLLUTION FROM ENTERING PUBLIC STORM DRAINS. KEEP ALL POLLUTION ON YOUR SITE.
11. ALL EXPOSED SOILS SHALL REMAIN DENDEENED FOR NO LONGER THAN SEVEN (7) DAYS AND SHALL BE STABILIZED WITH MULCH, HAY, OR THE APPROPRIATE GROUND COVER. ALL EXPOSED SOILS SHALL BE COVERED IMMEDIATELY DURING ANY RAIN EVENT.
12. INSTALLATION OF CONCRETE DRIVeways, TREES, SHRUBS, IRRIGATION, BOLLIDERS, BERMIS, WALLS, GATES, AND OTHER IMPROVEMENTS ARE NOT ALLOWED IN THE PUBLIC RIGHT-OF-WAY WITHOUT PRIOR APPROVAL, AND AN ENCROACHMENT AGREEMENT AND RIGHT OF WAY PERMIT FROM THE SENIOR DEVELOPMENT ENGINEER.
13. OWNER SHALL CONTROL DISCHARGE OF SURFACE DRAINAGE RUNOFF FROM EXISTING AND NEW IMPEVIOUS AREAS IN A RESPONSIBLE MANNER. CONSTRUCTION OF NEW GUTTERS AND DOWNSPOUTS, DRAIN LEVELS, SLOPES, SPREADERS OR DOWNSPOUT CONVEYANCE PIPE MAY BE NECESSARY TO MINIMIZE DRAINAGE IMPACT TO YOUR NEIGHBORS. CONSTRUCTION OF MINIMUM DRAINAGE IMPROVEMENTS SHOWN OR CALLED OUT ON THIS PLAN DOES NOT IMPLY RELIEF FROM CIVIL LIABILITY FOR YOUR DOWNSPOUT DRAINAGE.
14. POT HOLLING THE PUBLIC UTILITIES IS REQUIRED PRIOR TO ANY GRADING ACTIVITIES LESS THAN 6" OVER THE PUBLIC MAINS (WATER, SEWER AND STORM SYSTEMS). IF THERE IS A CONFLICT, THE APPLICANT IS REQUIRED TO SUBMIT A REVISION FOR APPROVAL PRIOR TO ANY GRADING ACTIVITIES OVER THE PUBLIC MAINS.
15. REMEMBER: EROSION CONTROL IS YOUR FIRST INSPECTION.
16. ROOF DRAINS MUST BE CONNECTED TO THE STORM DRAIN SYSTEM AND INSPECTED BY THE PUBLIC WORKS DEPARTMENT PRIOR TO ANY BACKFILLING OF PIPE.
17. SILENT FENCE: CLEAN AND PROVIDE REGULAR MAINTENANCE OF THE SILT FENCE. THE FENCE IS TO REMAIN VERTICAL AND IS TO FUNCTION PROPERLY THROUGHTOUT THE TERM OF THE PROJECT.
18. WORK IN PUBLIC RIGHT OF WAY REQUIRES A RIGHT-OF-WAY USE PERMIT.
19. REFER TO WATER SERVICE PERMIT FOR ACTUAL LOCATION OF NEW WATER METER AND SERVICE LINE DETERMINED BY MERCER ISLAND WATER DEPARTMENT.
20. THE TV INSPECTION OF THE EXISTING SIDE SEWER TO THE CITY SEWER MAIN IS REQUIRED, IF THE RESULT OF THE TV INSPECTION IS NOT IN SATISFACTORY CONDITION, AS DETERMINED BY THE CITY OF MERCER ISLAND INSPECTOR. THE REPLACEMENT OF THE EXISTING SIDE SEWER IS REQUIRED, ALTERNATELY, A PRESSURE TEST OF THE SIDE SEWER, FROM SEWER MAIN TO POINT OF CONNECTION, MAY BE SUBSTITUTED FOR THE VIDEO INSPECTION.
21. NEWLY INSTALLED SIDE SEWER REQUIRES A 4 P.S.I. AIR TEST OR PROVIDE 10' OF HYDROSTATIC HEAD TEST.
22. POT HOLLING THE PUBLIC UTILITIES IS REQUIRED PRIOR TO ANY GRADING ACTIVITIES LESS THAN 6" OVER THE PUBLIC MAINS (WATER, SEWER AND STORM SYSTEMS). IF THERE IS A CONFLICT, THE APPLICANT IS REQUIRED TO SUBMIT A REVISION FOR APPROVAL PRIOR TO ANY GRADING ACTIVITIES OVER THE PUBLIC MAINS.
23. THE LIMITS AND EXTENDS OF THE PAVEMENT IN THE PUBLIC RIGHT OF WAY SHALL BE DETERMINED BY THE CITY ENGINEER PRIOR TO FINALIZE THE PROJECT.

NO.	DATE	BY	REVISIONS

APPLICANT
DAVID AND KAREN ZIMMER

DATE: Nov 04, 2024
JOB# 2033
DRAFTED: SS DESIGN: DE
DIGITAL SIGNATURE

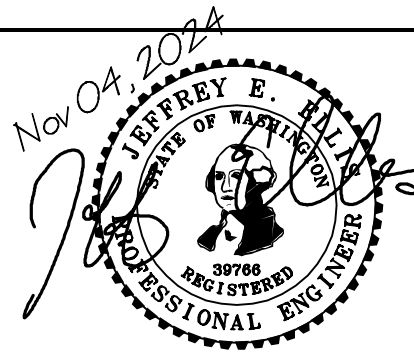

CIVIL ENGINEERING
SOLUTIONS

701 N. 36th STREET, SUITE 450
PHONE: 206.930.0342

SEATTLE, WA 98103
DUFFY@CESOLUTIONS.US

TESC & CITY NOTES
TESC DETAILS
ZIMMER RESIDENCE

4661 FOREST AVENUE SE, MERCER ISLAND, WA 98040

DRAWING NO:
C1.2

APN 404500-0065

- ① -
- ② -6" SDR 35 PVC SANITARY SEWER(SS) @ MIN 1.0 %.
- ③ -BACKFLOW VALVE
- ④ -6" SEWER CLEANOUT PER MERCER ISLAND DETAIL S-19.
- ⑦ -LOCATE AND VIDEO CONDITION OF EXISTING SANITARY SIDE SEWER. REPLACE LINE IF FOUND DEFECTIVE AS DETERMINED BY CITY INSPECTOR.

- 10 - NEW SF RESIDENTIAL WATER SERVICE & METER PIT. CONFIRM REQUIRED PERMITS WITH BUILDING PERMIT REVIEW. INSTALL PER MERCER (SLAND DETAIL W-13, W-14, OR W-14A DEPENDING ON SITE REQUIREMENT).
- 11 - PRIVATE HOSE WATER FROM METER TO HOUSE. SEE PLAN FOR SITE. CONFIRM ADDITIONAL TO MEET FIRE FIGHTING REQUIREMENTS. HOSE WATER (ASTM D2239) REQUIRED DEPTHS=36". COORDINATE HOUSE ENTRY WITH BUILDER/OWNER.
- 12 - REDUCED PRESSURE BACKFLOW ASSEMBLY (RPBA) REQUIRED. PROVIDE FROST PROTECTION IN ACCORDANCE WITH UFG (UNIFORM PLUMBING CODE).
- 14 - ABANDONED EX WATER METER & CAP AT MAIN. NEW WATER SERVICE LINE, NEW WATER METER, NEW WATER SUPPLY LINE ARE REQUIRED. THE LOCATION OF THE NEW WATER METER WILL BE DETERMINED BY THE CITY PUBLIC WORKS.

(20) -4" STORM DRAIN (3034 PVC) @ MIN 2 % GRADE
 (21) -4" FOUNDATION DRAIN (3034 PVC) @ MIN 1 % GRADE
 (22) -6" STORM DRAIN (3034 PVC) @ MIN 2 % GRADE
 (23) -
 (24) -12" STORM DRAIN (HDPE N12 OR EQUAL)
 (25) -
 (26) -

- 30 - TYPE 1 CB WITH STANDARD GRATE. MAX 5" RIM TO FL DEPTH. PROVIDE RISOR WITH TURNED-DOWN ELBOW FOR IMPROVED WATER QUALITY FUNCTION.
- 31 -
- 32 - TYPE 1 CB WITH SOLID LID
- 33 - TYPE 1 CB (OR EQUAL), OIL/WATER SPILL CONTROL STYLE. USE DECORATIVE GRATE IF AVAILABLE.
- 34 -
- 35 - 18" YARD DRAIN (OR EQUAL) WITH SOLID LID
- 36 - 8" WIDE NDS DURASLOPE CHANNEL DRAIN KIT OR EQUAL. CLASS B VEHICLE RATED GRATE.
- 37 -
- 38 -
- 39 -
- 40 -
- 41 -
- 42 -
- 43 -
- 44 -
- 45 -
- 46 -
- 47 -
- 48 -

50. - COMPOST AMENDED SOIL TO ALL DISTURBED AREAS (SEE DETAIL SHEET C3.5).
TILL 2-3" OF COMPOST INTO UPPER 8" OF SOIL. LOOSEN COMPACTED SUBSOIL, IF
NEEDED BY RIPPING TO 12" DEPTH. MULCH LANDSCAPE BEDS AFTER PLANTING.

51. -

52. -

53. -

54. -

55. -

56. -

57. -

58. -

"INFILTRATION LID FACILITIES ARE NOT PERMITTED"
LAKEFRONT PROPERTY
INFILTRATION NOT PROPOSED

TOPOGRAPHIC SURVEY BY:
BUSH, ROED & HITCHINGS, INC.
2009 MINOR AVE. EAST
SEATTLE, WA 98102
PHONE (206) 323-4144
www.brhinc.com


NAVD 88
SEE SURVEY

SEE C1.0



COMPOST AMENDED SOIL REQUIRED ON ALL LANDSCAPED AREAS AFTER CONSTRUCTION.
SEE DETAIL ON C3.5.

A POST CONSTRUCTION INSPECTION & CERTIFICATION OF AMENDED SOILS IS
REQUIRED BY A LICENSED CIVIL ENGINEER.
THIS IS REQUIRED BEFORE FINAL SIGN-OFF BY CITY.

A north arrow pointing upwards, labeled 'N'. Below it is a graphic scale bar with markings at 10, 5, 0, 10, and 20. The text '1"=10\'' is written above the scale bar.

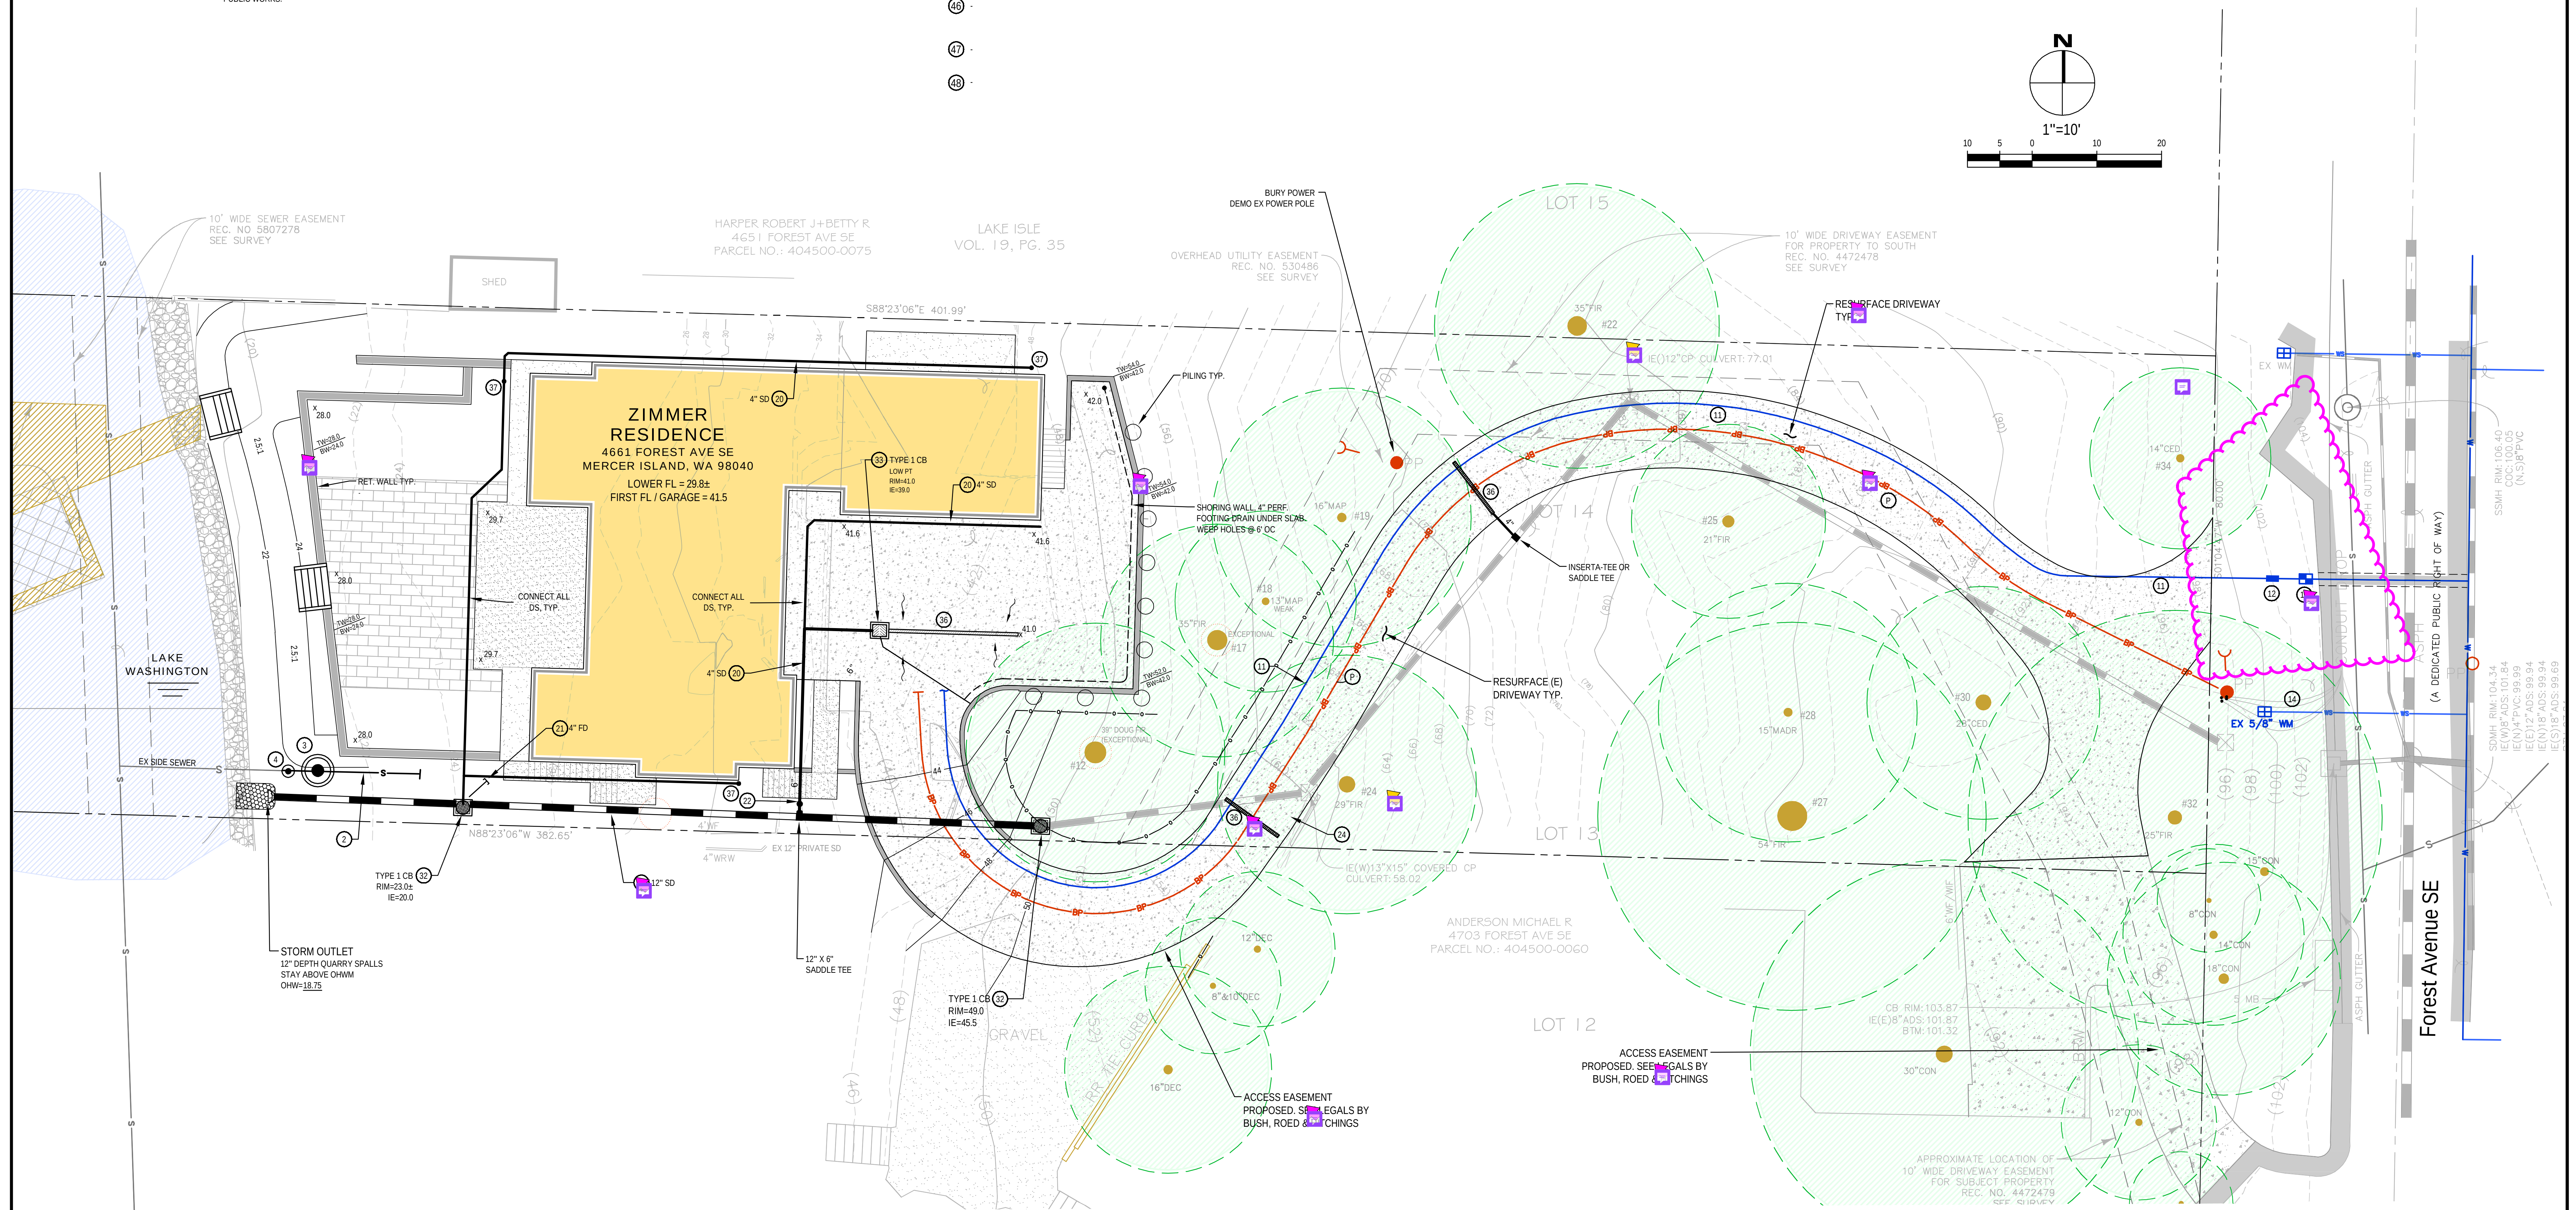


NO.	DATE	BY	REVISIONS	APPLICANT DAVID AND KAREN ZIMMER	DATE: Nov 06, 2024 JOB#: 2033 DRAFTED: DE DESIGN: DE DIGITAL SIGNATURE	 CIVIL ENGINEERING SOLUTIONS 701 N. 36th STREET, SUITE 450 SEATTLE, WA 98103 PHONE: 206.930.0342 duffy@CESOLUTIONS.US	DRAINAGE / CIVIL PLAN ZIMMER RESIDENCE 4661 FOREST AVENUE SE, MERCER ISLAND, WA 98040	DRAWING NO: C2.0 APN 404500-0065
-----	------	----	-----------	-------------------------------------	---	---	---	---

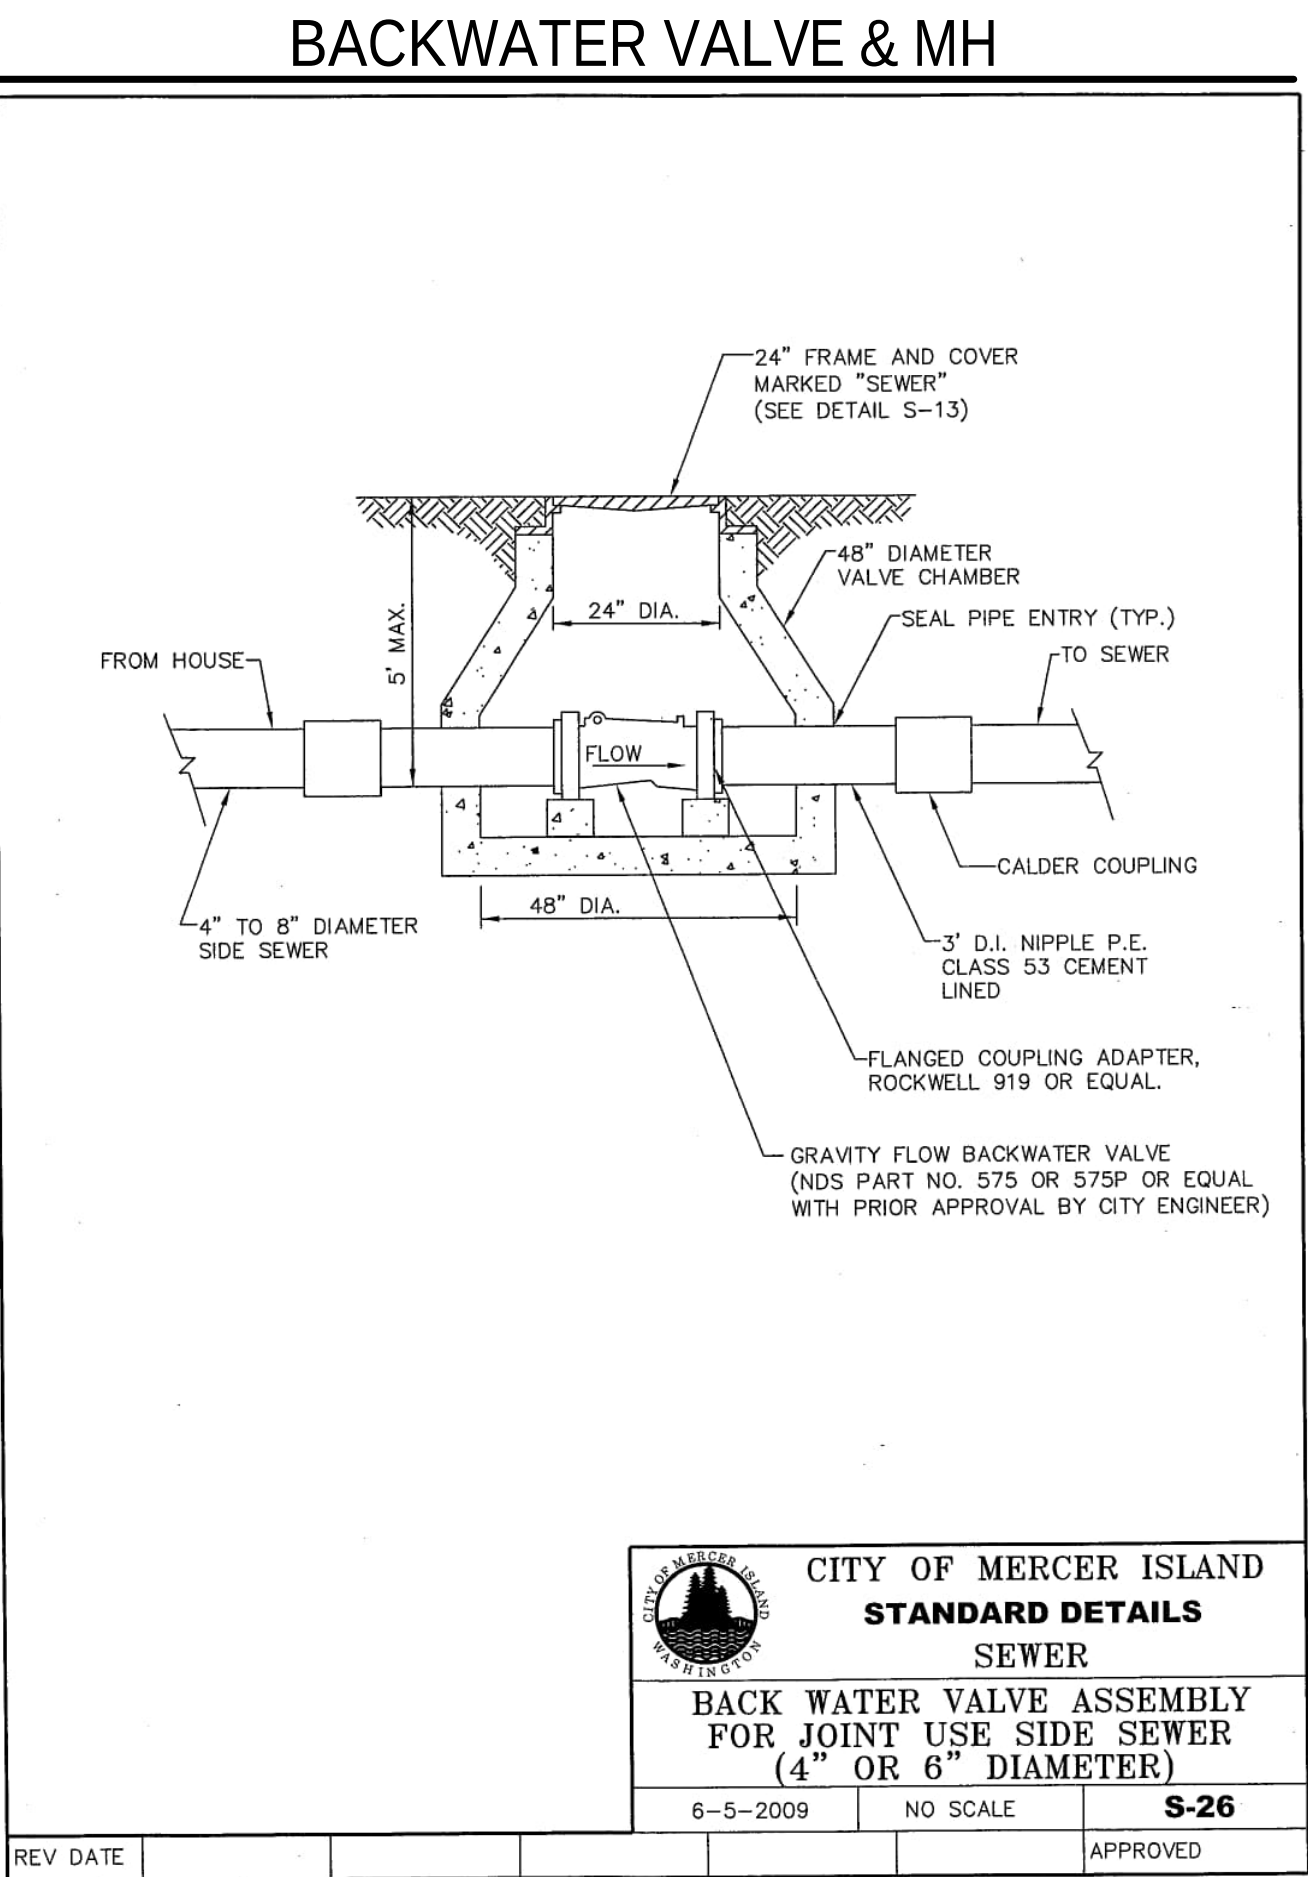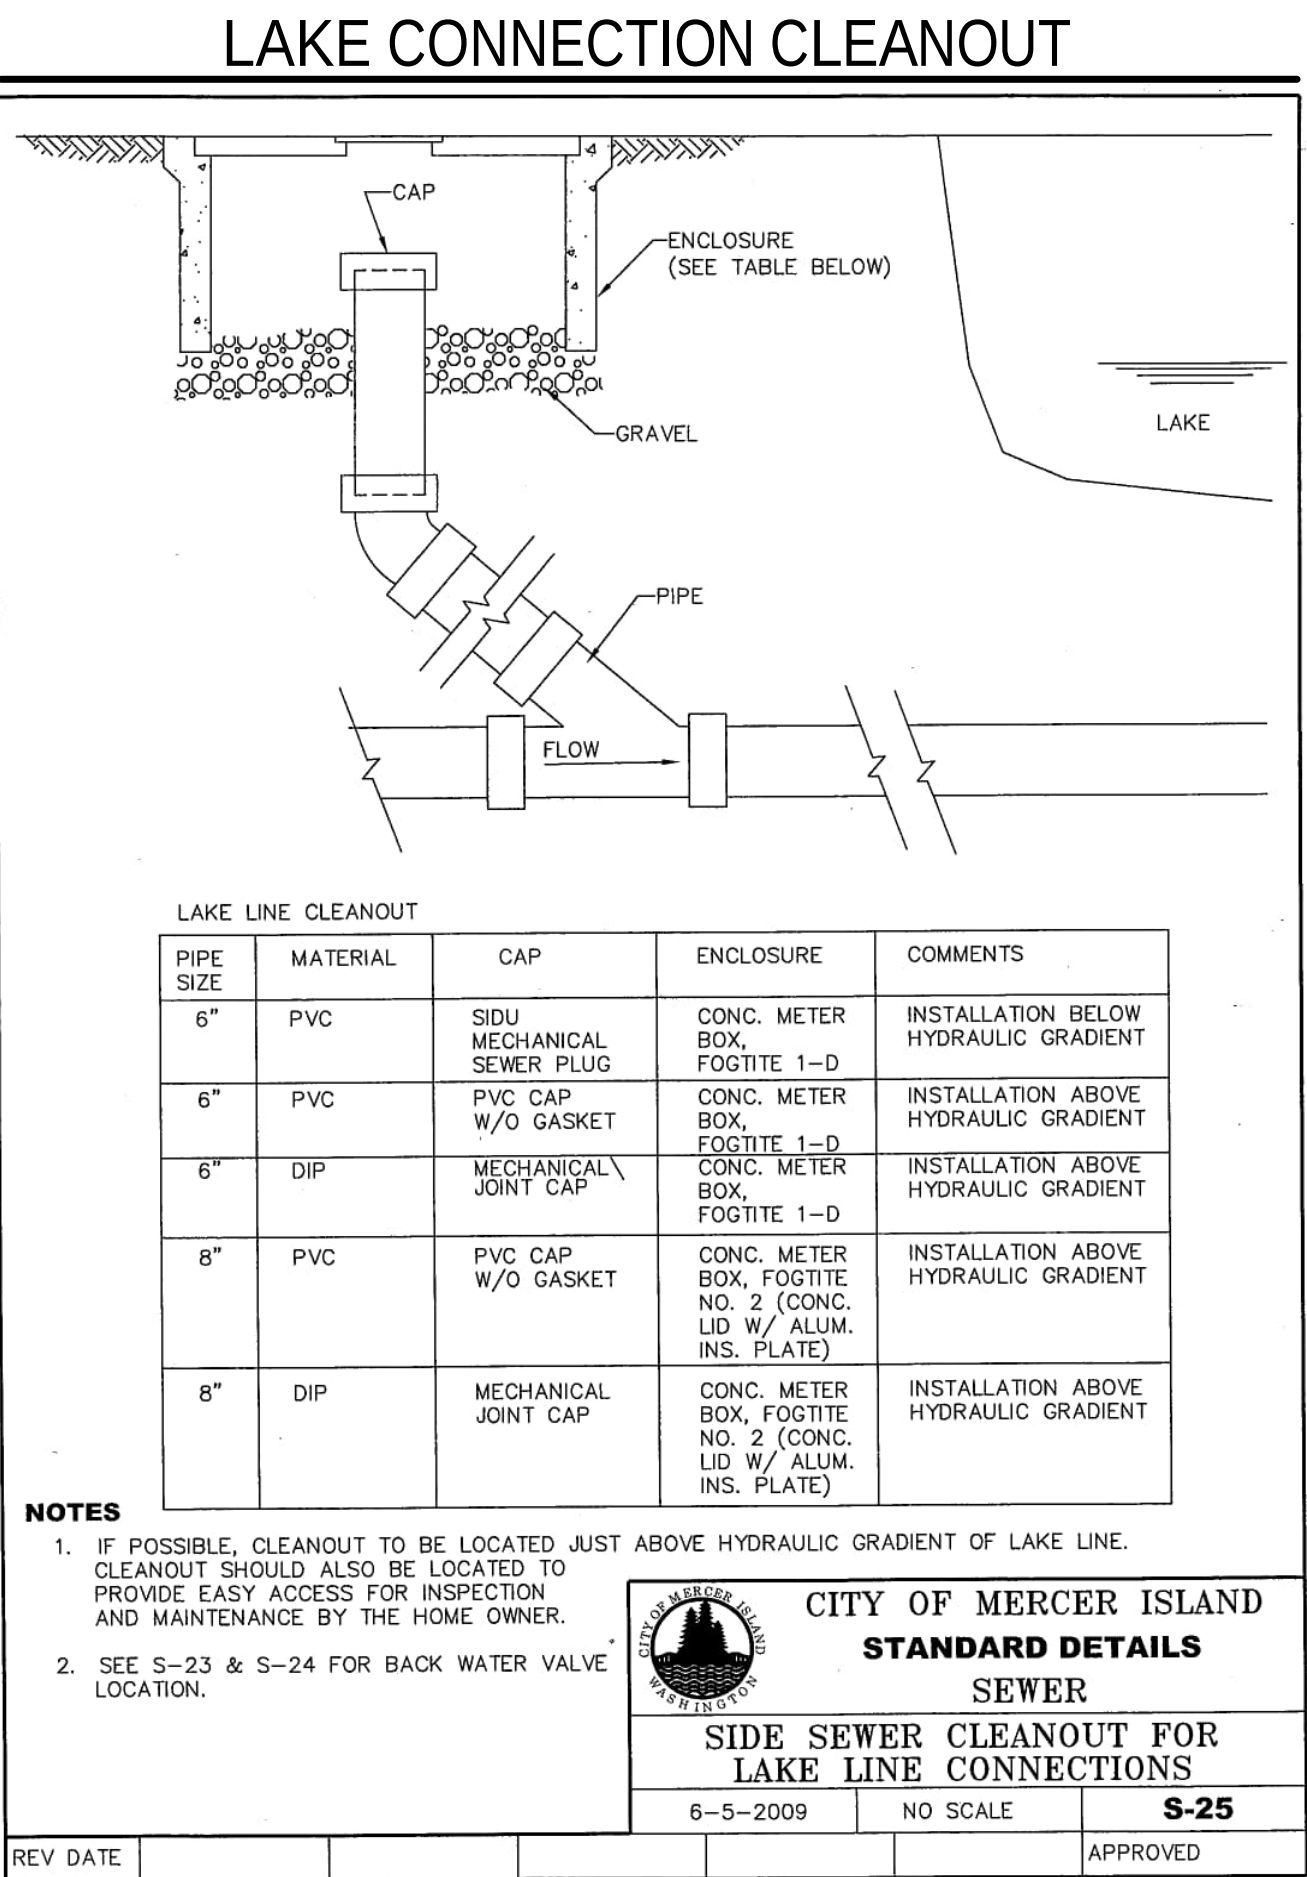

NO.	DATE	BY	REVISIONS

APPLICANT
DAVID AND KAREN ZIMMER

DATE: Nov 04, 2024
JOB# 2033
DRAFTED: DE DESIGN: DE
DIGITAL SIGNATURE

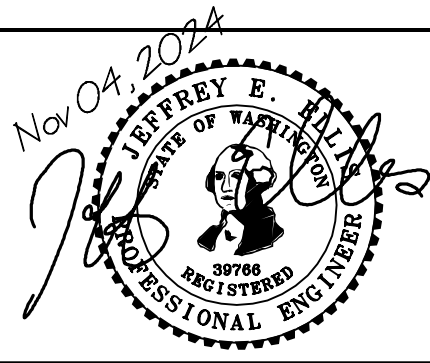

CIVIL ENGINEERING SOLUTIONS
701 N. 36th STREET, SUITE 450 SEATTLE, WA 98103
PHONE: 206.930.0342 DUFFY@CESOLUTIONS.US

SEWER NOTES & DETAILS
ZIMMER RESIDENCE
4661 FOREST AVENUE SE, MERCER ISLAND, WA 98040

DRAWING NO:
C3.2
APN 404500-0065

MINIMUM 10% ORGANIC -
COMPOST SOIL REQUIRED


COMPOST AMENDED SOIL REQUIRED ON ALL LANDSCAPED AREAS AFTER CONSTRUCTION.
SEE DETAIL BELOW.

A POST CONSTRUCTION INSPECTION & CERTIFICATION OF AMENDED SOILS IS REQUIRED BY A LICENSED CIVIL ENGINEER.


THIS IS REQUIRED BEFORE FINAL SIGN-OFF BY CITY.

COMPOST AMENDED SOIL SPEC

AMENDMENT FOR LANDSCAPED AREAS

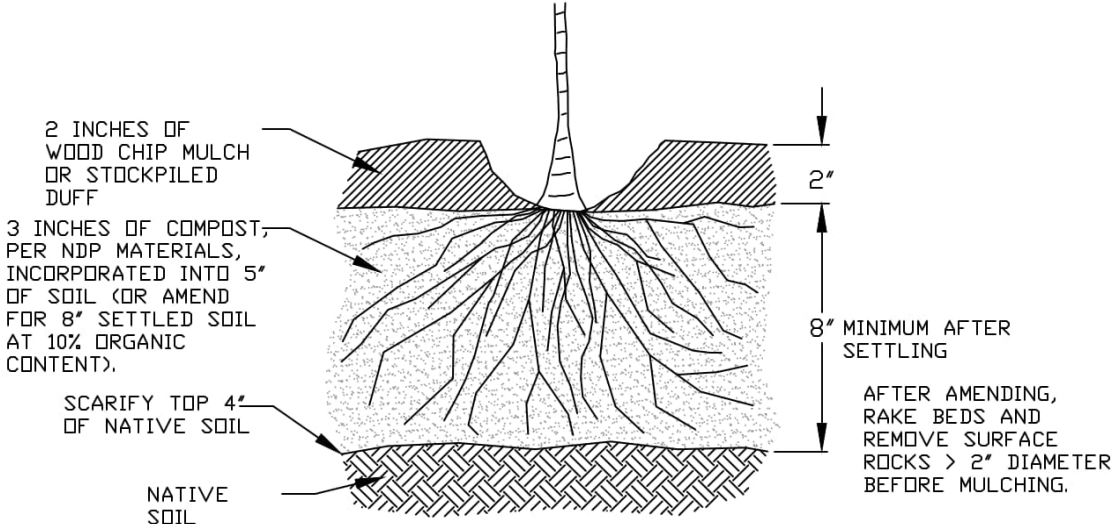

SOIL AMENDMENT FOR GRASS OR TURF AREAS

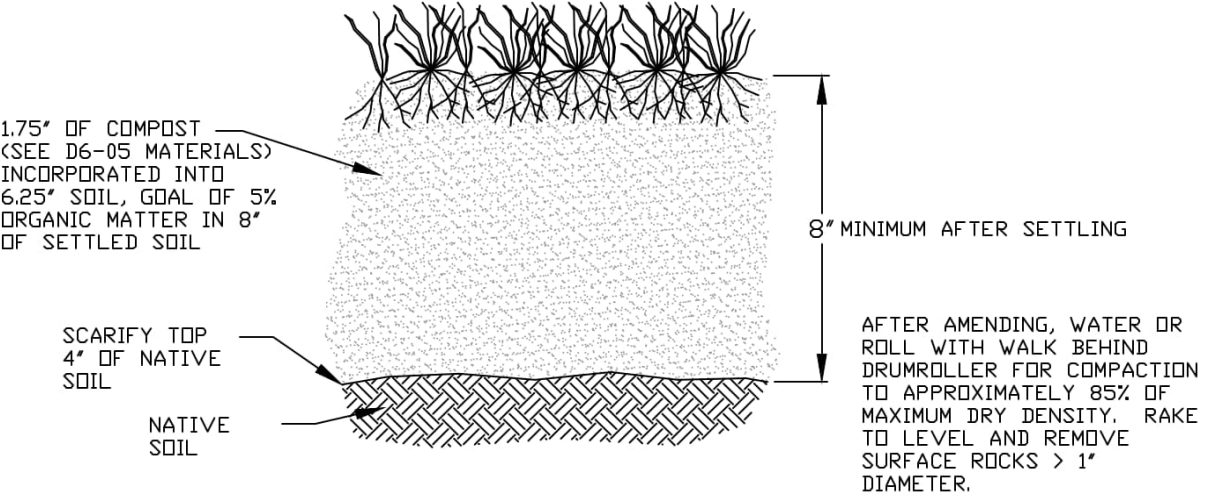

- ## NOTES

1. AMEND SOILS PER DOE MANUAL, VOL. V, 5.31, BMP TS13, (2012 OR CURRENT) OR WWW.SOILSFORSALMONDO.ORG.
2. DO NOT AMEND SOILS IN AREAS WITH UNDISTURBED SOIL AND NATIVE VEGETATION.
3. OPTIONAL ALTERNATIVE: STOCKPILE NATIVE TOPSOIL ONSITE, AMEND IF NEEDED, AND REPLACE BEFORE PLANTING.
4. OPTIONAL ALTERNATIVE: IMPORT TOPSOIL MIX OF SUFFICIENT ORGANIC CONTENT AND DEPTH TO MEET REQUIREMENTS.



STORM AND SURFACE
WATER UTILITY

AMENDED SOILS

10. ~~NDP-1~~

	NO.	DATE	BY	REVISIONS	APPLICANT DAVID AND KAREN ZIMMER	DATE: Nov 04, 2024 JOB# 2033 DRAFTED: SS DESIGN: SS DIGITAL SIGNATURE	 CIVIL ENGINEERING SOLUTIONS 701 N. 36th STREET, SUITE 450 SEATTLE, WA 98103 PHONE: 206.930.0342 DUFFY@CESOLUTIONS.US	STORMWATER BMP DETAILS	ZIMMER RESIDENCE 4661 FOREST AVENUE SE, MERCER ISLAND, WA 98040	DRAWING NO: C3.5 APN 404500-0065
--	-----	------	----	-----------	-------------------------------------	--	---	------------------------	--	---

BASEMENT FLOOR
EXCLUSION CALCS:

SUB BASEMENT			
WALL SEGMENT	LENGTH	COVERAGE %	RESULT
K	15'-2"	59%	7'-9 1/4"
L	22'-6"	48%	10'-9 1/2"
M	3'-8"	70%	2'-6 3/4"
N	5'-10"	0%	0
O	3'-8"	48%	1'-9"
P	22'-6"	66%	14'-10"
TOTALS	71'-4"		37'-8 1/2"

37'-8 1/2" / 71'-4" = 52.9%
296 FT² X 52.9% = 156.58 FT² EXCLUDED
296 FT² - 156.58 FT² = **139.42 FT²**

BASEMENT			
WALL SEGMENT	LENGTH	COVERAGE %	RESULT
A	12'-10"	14%	1'-9 1/2"
B	32'-9"	0%	0
C	14'-6"	0%	0
D	12'-6"	0%	0
E	23'-0"	0%	0
F	12'-6"	0%	0
G	22'-6"	0%	0
H	37'-5"	0%	0
I	6'-5"	23%	1'-5 3/4"
J	62'-0"	34%	21'-1"
TOTALS	238'-0"		24'-4 1/4"


24'-4 1/4" / 238'-0" = 10.23%
2,400 FT² X 10.23% = 245.52 FT² EXCLUDED
2,400 FT² - 245.52 FT² = **2,154.48 FT²**



RIPPLE
DESIGN STUDIO

206.913.2333

4303 STONE WAY N
SEATTLE, WA 98103

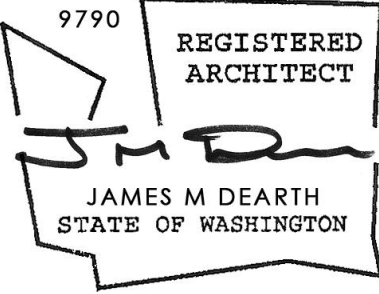

ZIMMER RESIDENCE
4661 FOREST AVE SE, MERCER ISLAND, WA
98040


SUB-BASEMENT
FLOOR PLAN

THIS DRAWING, AS AN INSTRUMENT OF SERVICE, IS * SHALL REMAIN THE SOLE PROPERTY OF RIPPLE DESIGN STUDIO *
SHALL NOT BE REPRODUCED, PUBLISHED, OR USED IN ANY MANNER WITHOUT PROPER AUTHORIZATION.
COPYRIGHT © 2017 BY RIPPLE DESIGN STUDIO

RELEASE
20 DEC 2024


A 2.00

ZIMMER
AUTHORISED 01/24/24

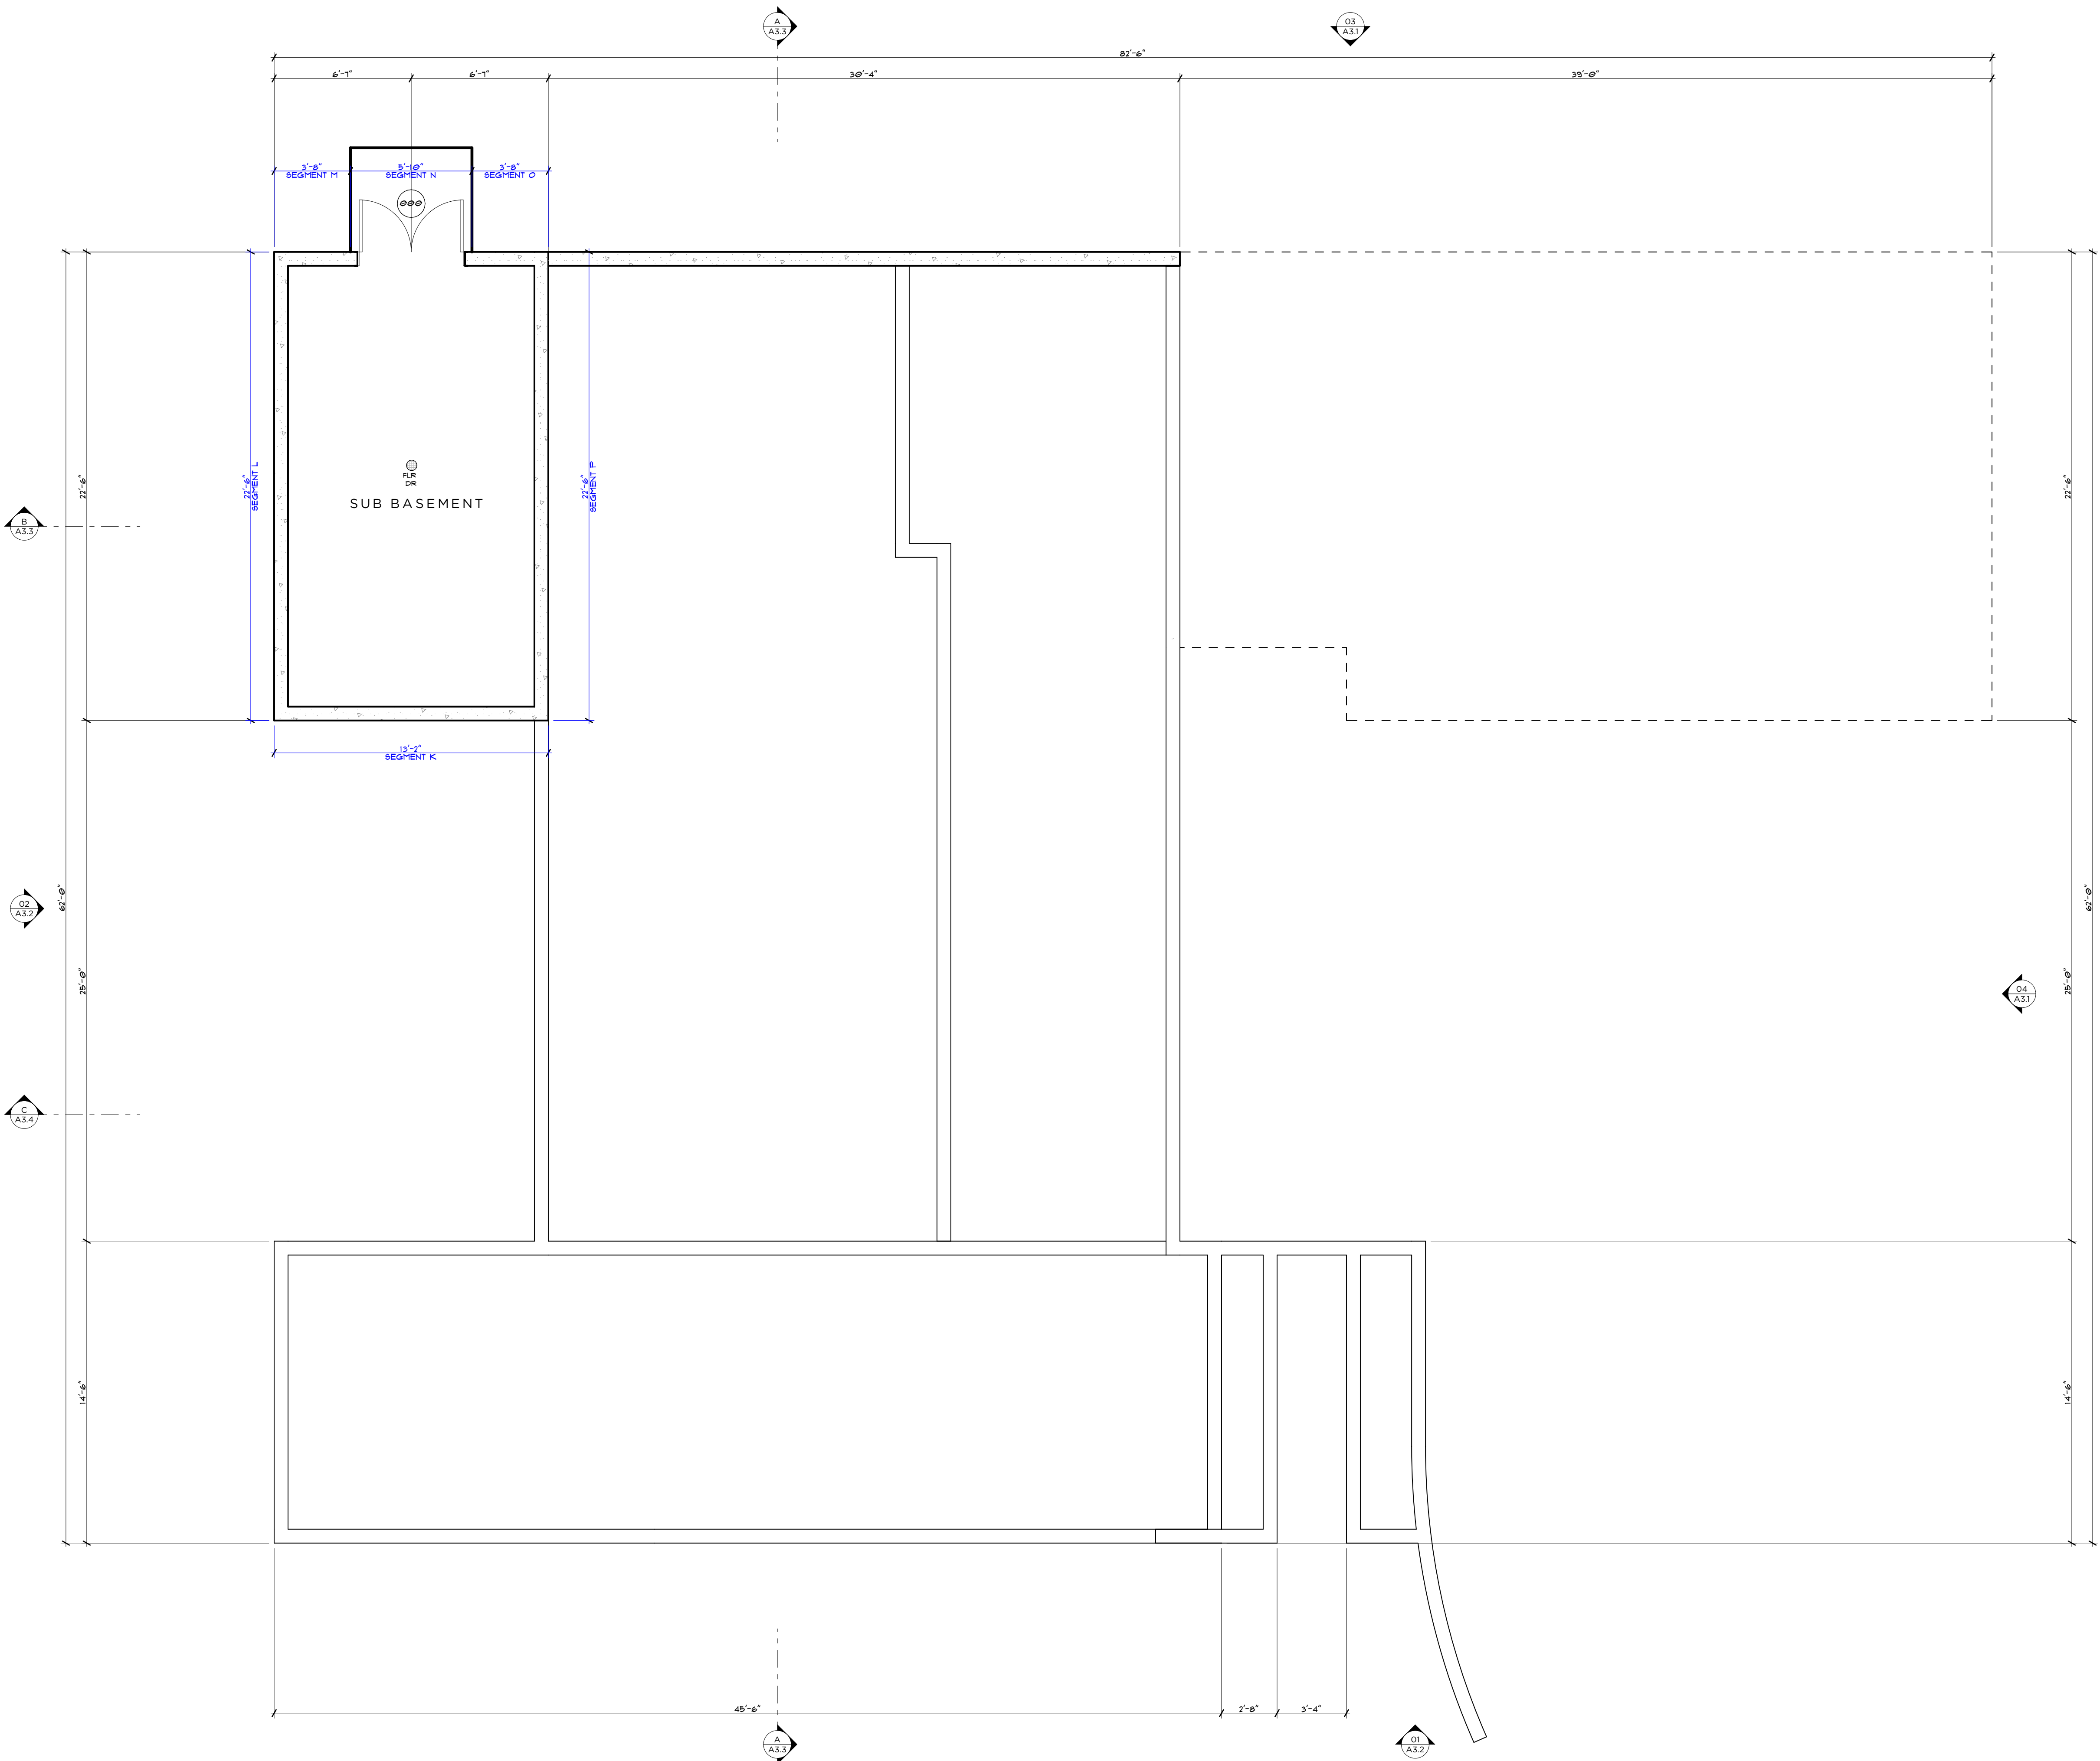

SUB-BASEMENT FLOOR PLAN

SCALE: 1/4" = 1'-0"

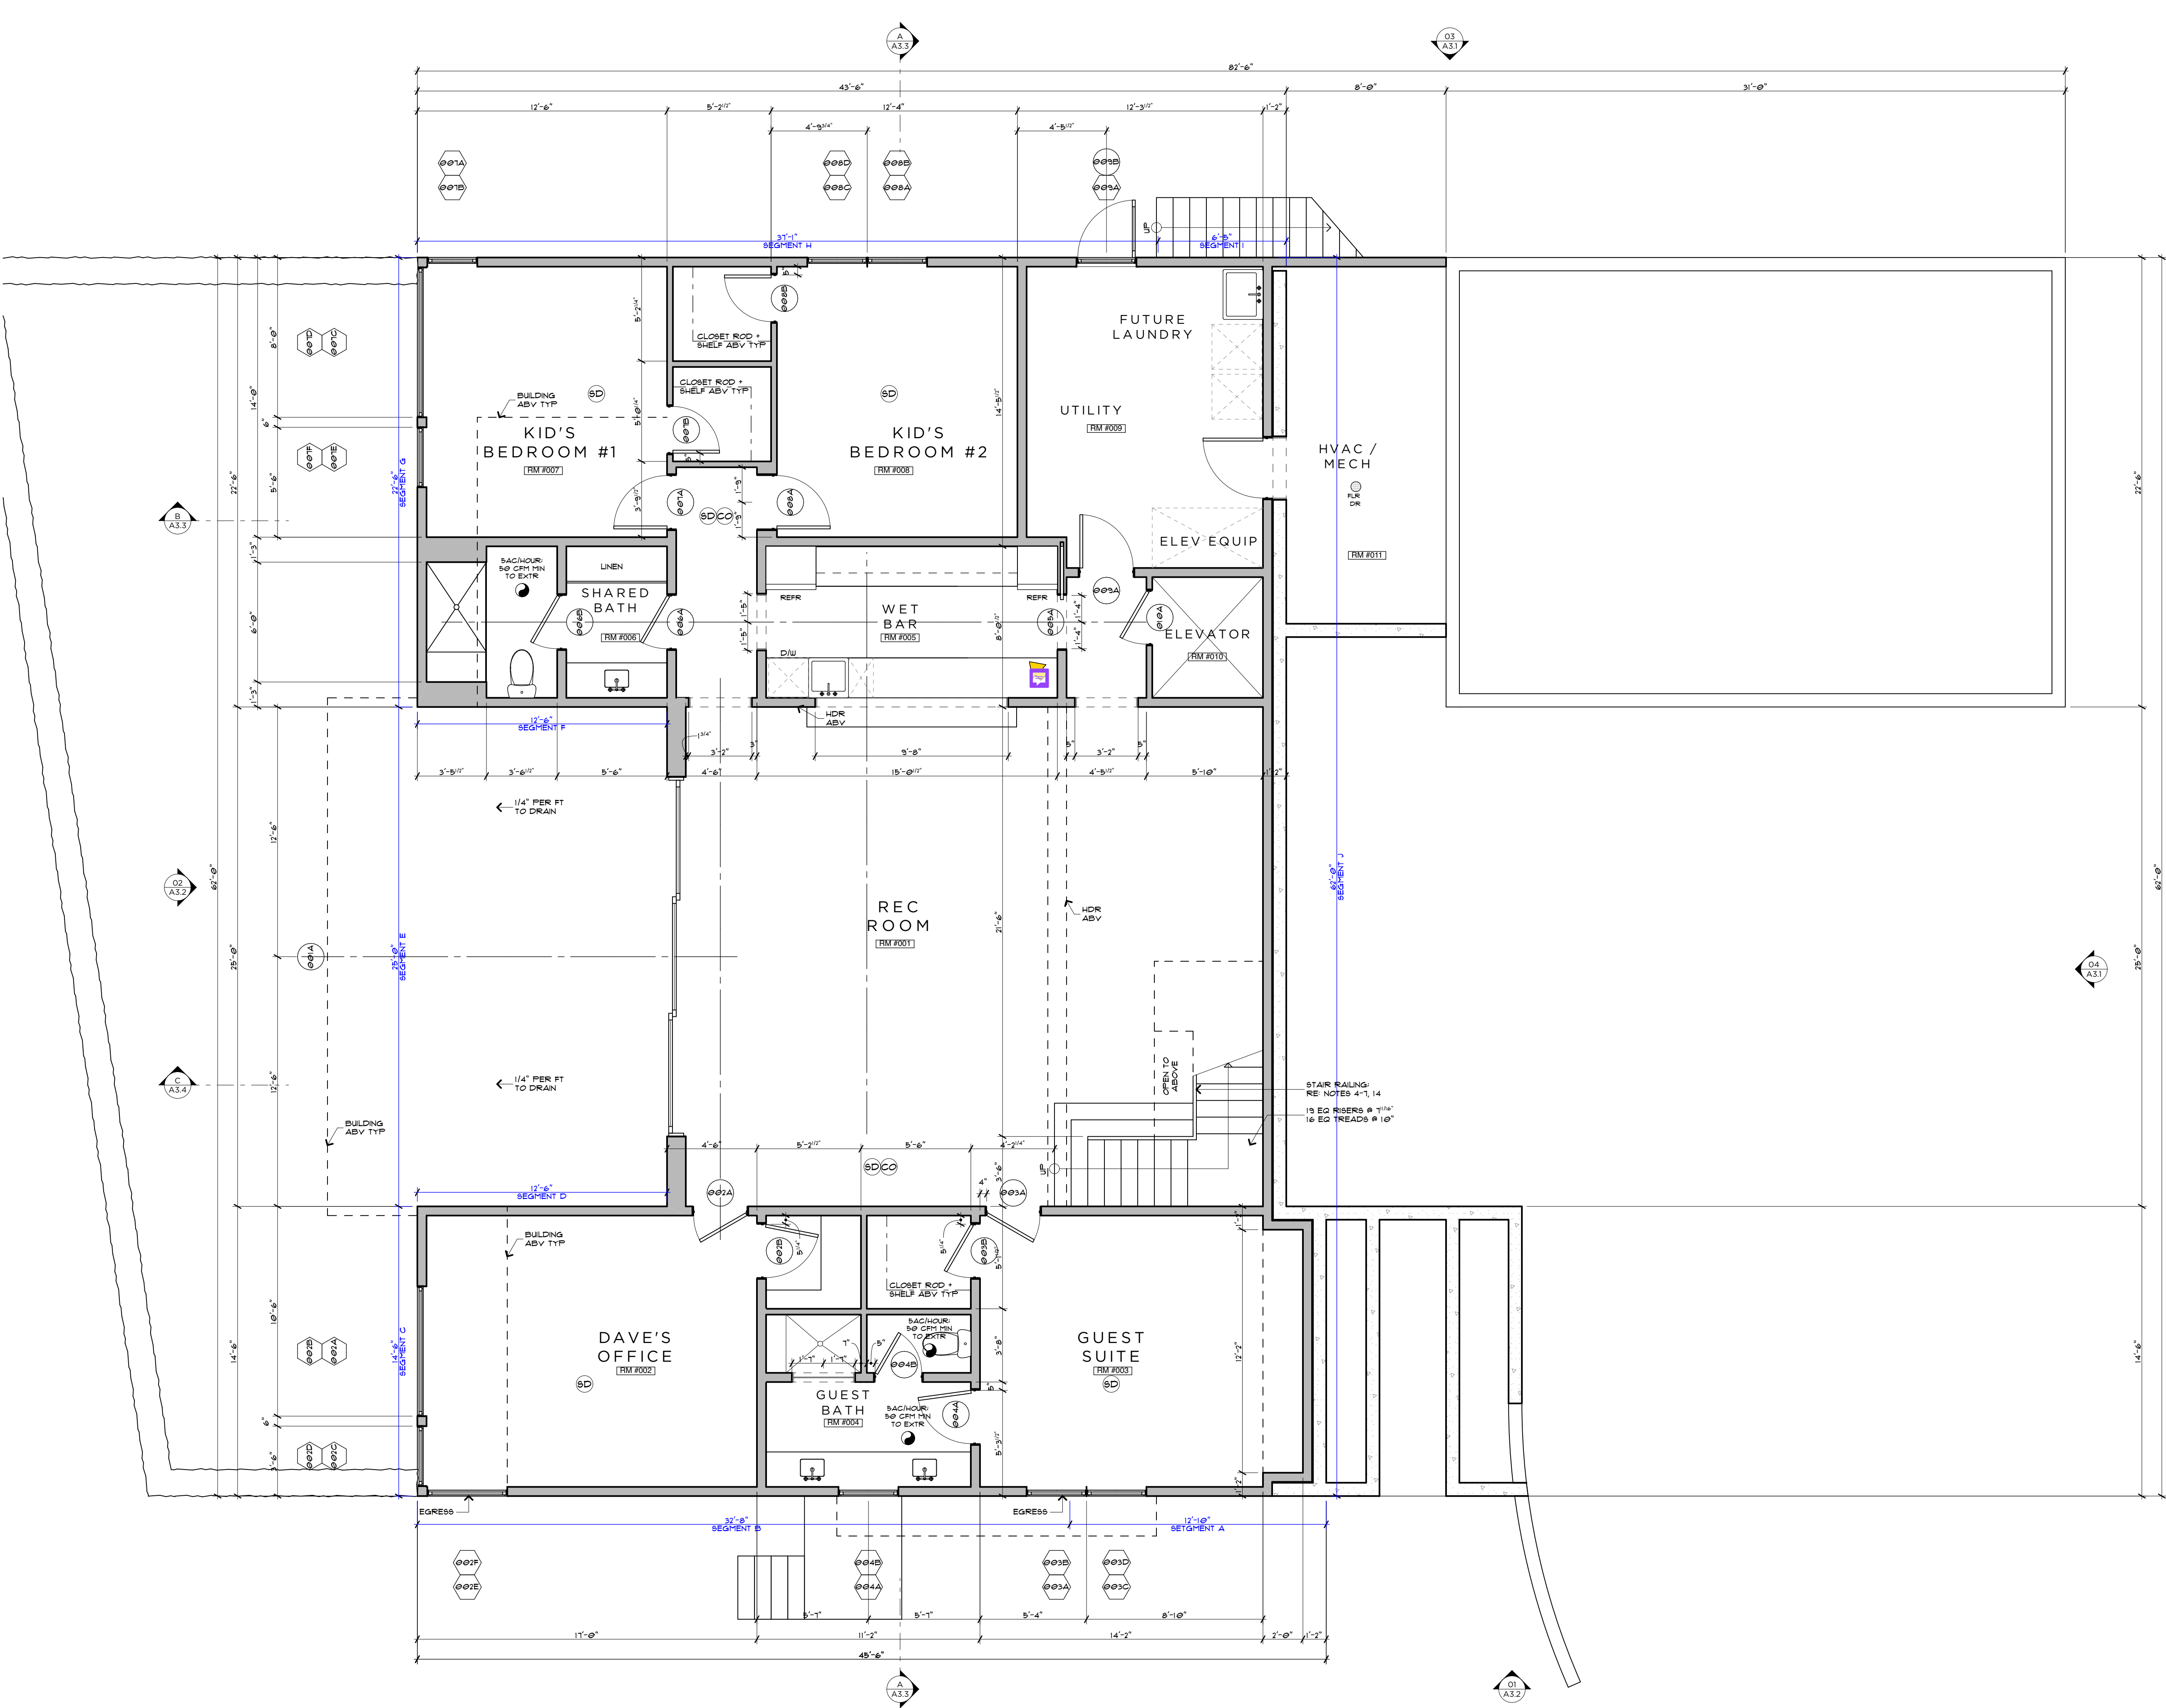

LOWER LEVEL PLAN

SCALE: 1/4" = 1'-0"

BASEMENT FLOOR EXCLUSION CALCS:

SUB BASEMENT			
WALL SEGMENT	LENGTH	COVERAGE %	RESULT
K	13'-2"	59%	7'-9 1/4"
L	22'-6"	48%	10'-9 1/2"
M	3'-8"	70%	2'-6 3/4"
N	5'-10"	0%	0"
O	3'-8"	48%	1'-9"
P	22'-6"	66%	14'-10"
TOTALS	71'-4"		37'-8 1/2"

37'-8 1/2" / 71'-4" = 52.9%
296 FT² X 52.9% = 156.58 FT² EXCLUDED
296 FT² - 156.58 FT² = 139.42 FT²

BASEMENT			
WALL SEGMENT	LENGTH	COVERAGE %	RESULT
A	12'-10"	14%	1'-9 1/2"
B	32'-8"	0%	0"
C	14'-6"	0%	0"
D	12'-6"	0%	0"
E	25'-0"	0%	0"
F	12'-6"	0%	0"
G	22'-6"	0%	0"
H	37'-1"	0%	0"
I	6'-5"	23%	1'-5 3/4"
J	62'-0"	34%	21'-3"
TOTALS	238'-0"		24'-4 1/4"

24'-4 1/4" / 238'-0" = 10.23%
2,400 FT² X 10.23% = 245.52 FT² EXCLUDED
2,400 FT² - 245.52 FT² = 2,154.48 FT²



RIPPLE
DESIGN STUDIO

206.913.2333

4303 STONE WAY N
SEATTLE, WA 98103

9790

REGISTERED
ARCHITECT

JAMES M DEARTH
STATE OF WASHINGTON

ZIMMER RESIDENCE
4661 FOREST AVE SE, MERCER ISLAND, WA 98040

LOWER LEVEL
FLOOR PLAN

THIS DRAWING, AS AN INSTRUMENT OF SERVICE, IS TO REMAIN THE SOLE PROPERTY OF RIPPLE DESIGN STUDIO + SHALL NOT BE REPRODUCED, PUBLISHED, OR USED IN ANY MANNER WITHOUT PROPER AUTHORIZATION. COPYRIGHT © 2017 BY RIPPLE DESIGN STUDIO


RELEASE
20 DEC 2024



RIPPLE
DESIGN STUDIO

206.913.2333

4303 STONE WAY N
SEATTLE, WA 98103

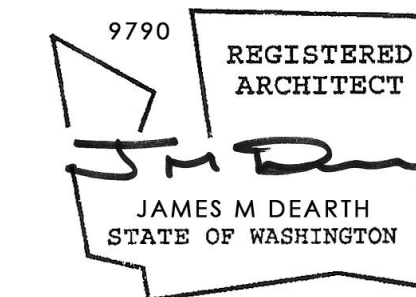

ZIMMER RESIDENCE
4661 FOREST AVE SE, MERCER ISLAND, WA 98040


MAIN FLOOR PLAN

THIS DRAWING, AS AN INSTRUMENT OF SERVICE, IS TO REMAIN THE SOLE PROPERTY OF RIPPLE DESIGN STUDIO + SHALL NOT BE REPRODUCED, PUBLISHED, OR USED IN ANY MANNER WITHOUT PROPER AUTHORIZATION. COPYRIGHT © 2017 BY RIPPLE DESIGN STUDIO

RELEASE
20 DEC 2024

A2.1

ZIMMER
ARCHITECTS

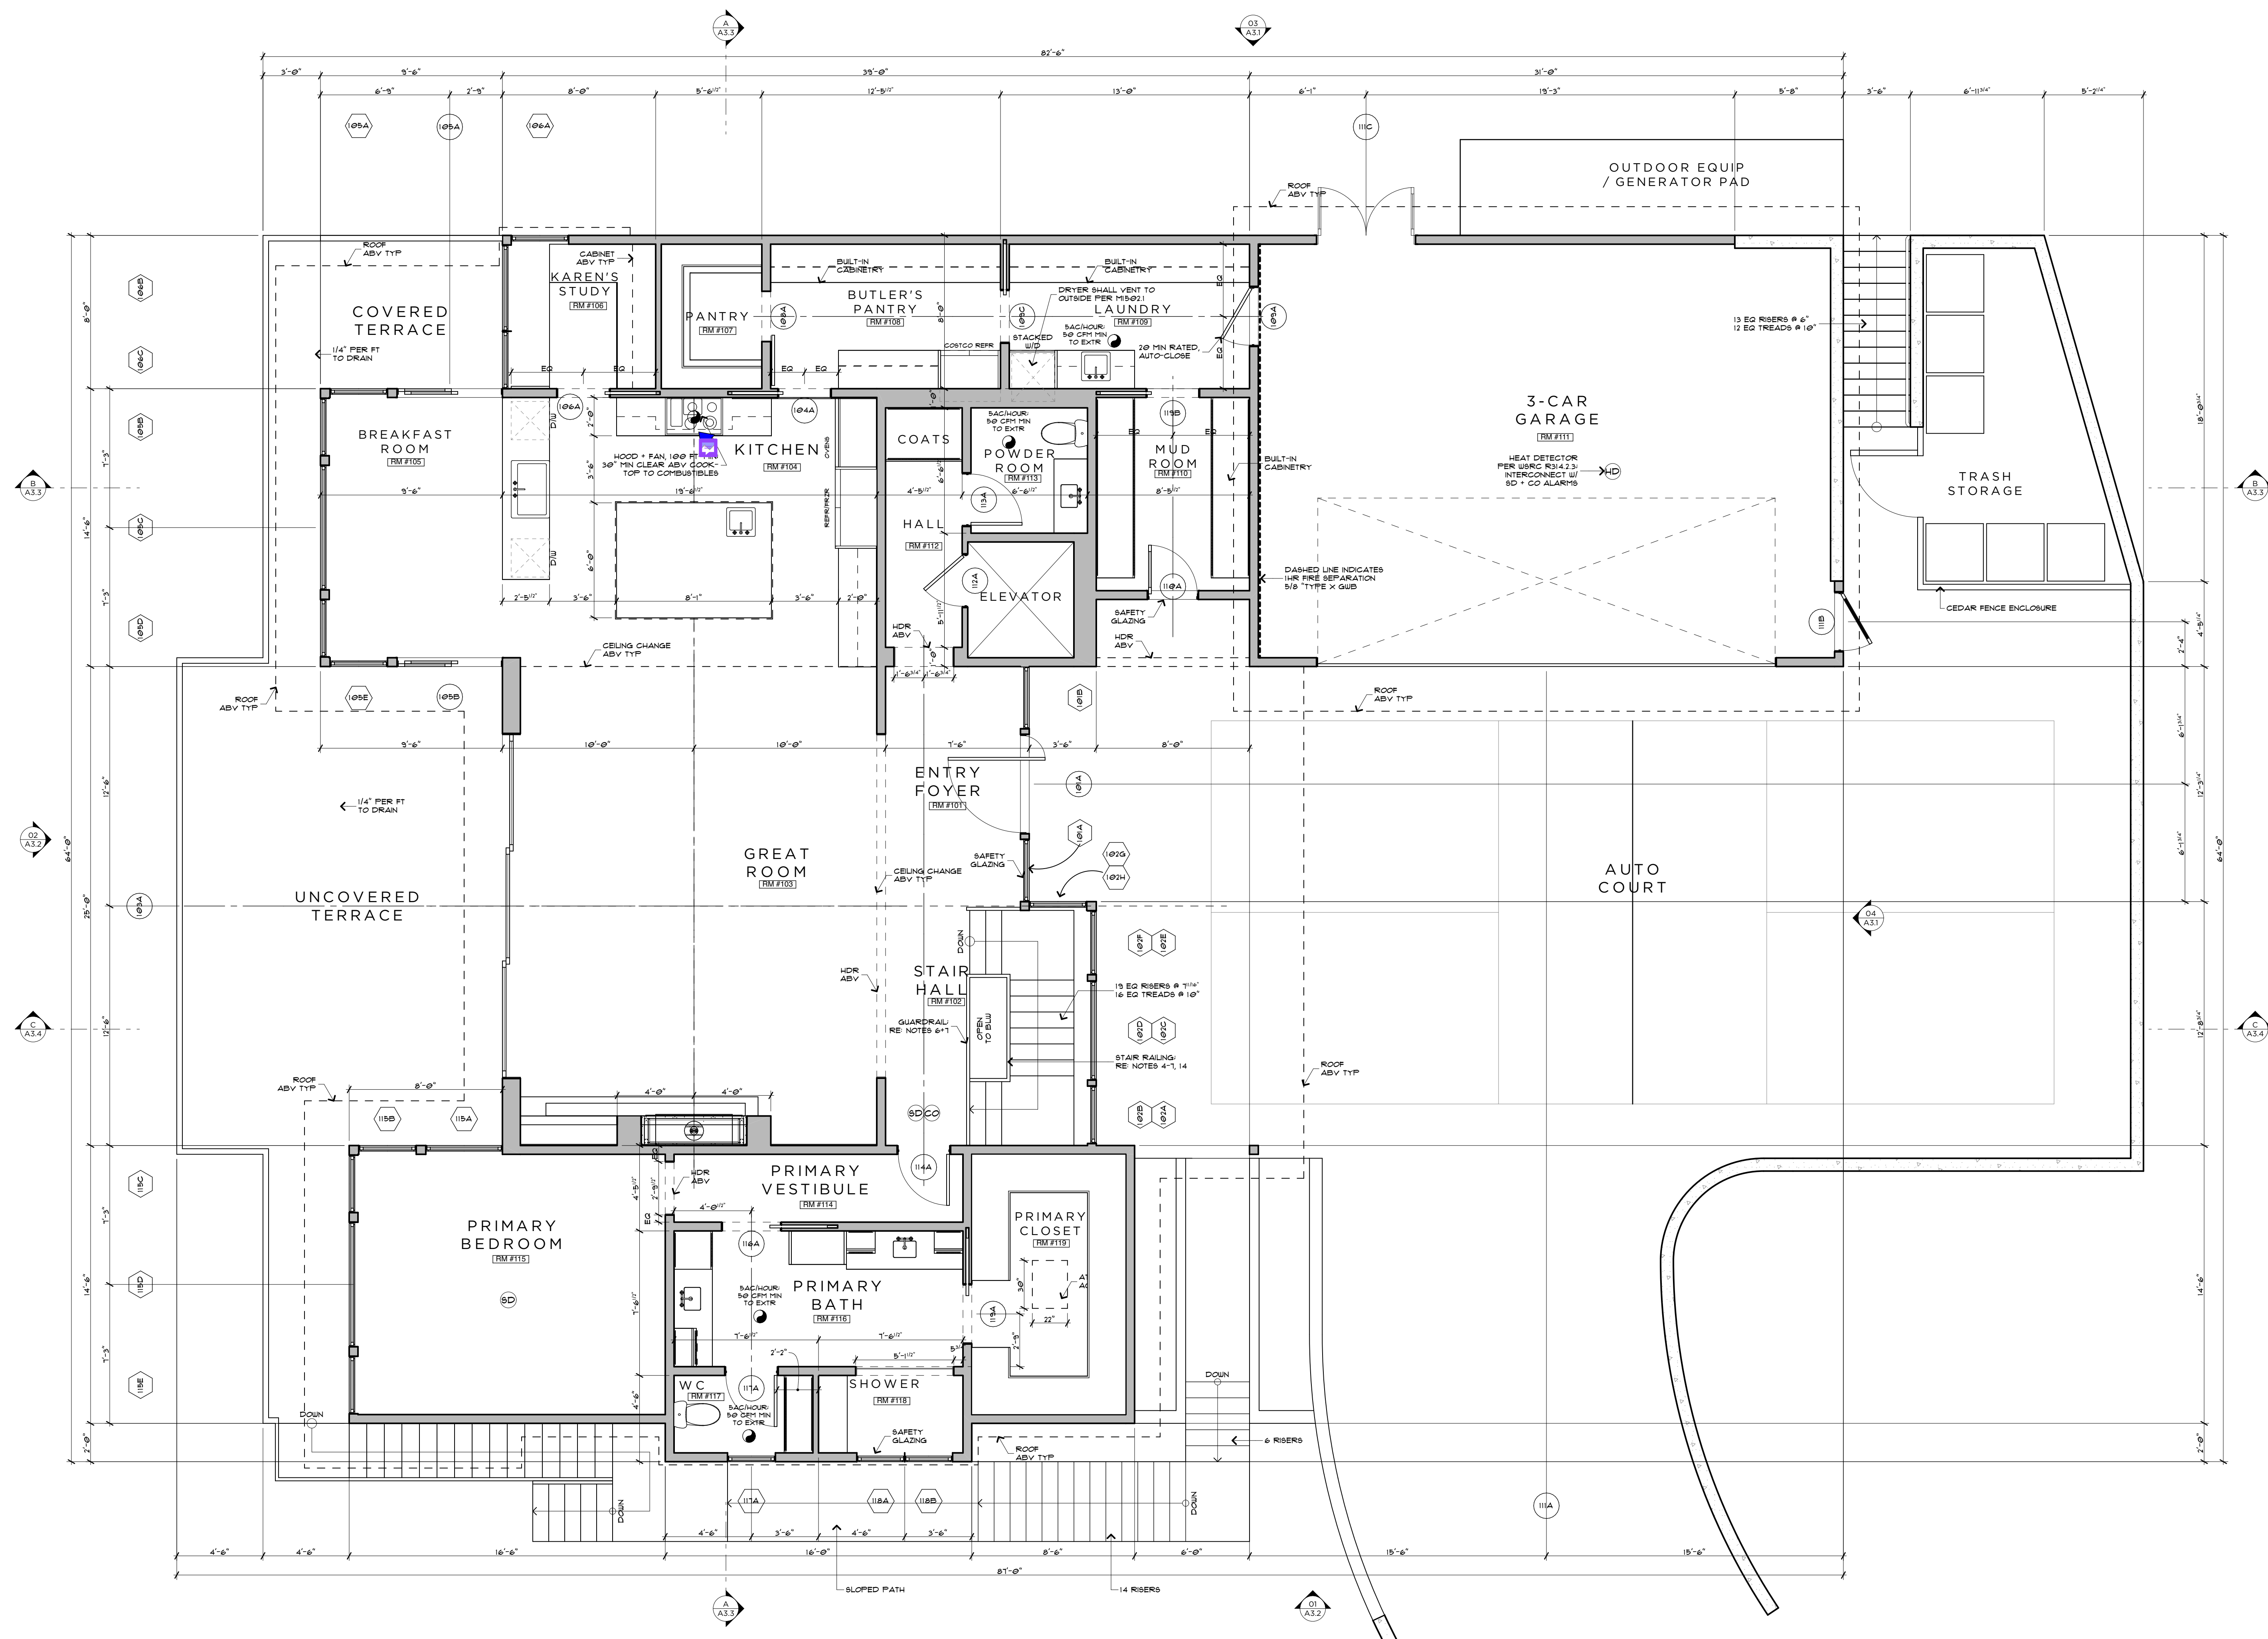

MAIN FLOOR PLAN


SCALE: 1/4" = 1'-0"



RIPPLE
DESIGN STUDIO

206.913.2333

4303 STONE WAY N
SEATTLE, WA 98103

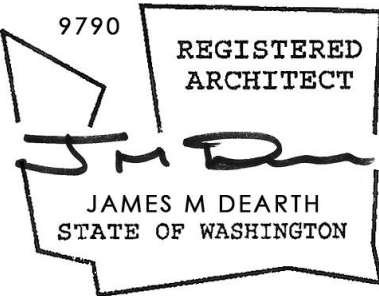

ZIMMER RESIDENCE
4681 FOREST AVENUE SE, MERCER ISLAND, WA 98040


ROOF PLAN

THIS DRAWING, AS AN INSTRUMENT OF SERVICE, IS * SHALL REMAIN THE SOLE PROPERTY OF RIPPLE DESIGN STUDIO *
SHALL NOT BE REPRODUCED, PUBLISHED, OR USED IN ANY MANNER WITHOUT PROPER AUTHORIZATION.
COPYRIGHT © 2017 BY RIPPLE DESIGN STUDIO

RELEASE
20 DEC 2024



A 2 . 2

ZIMMER
AUTHOR: 01/24/24

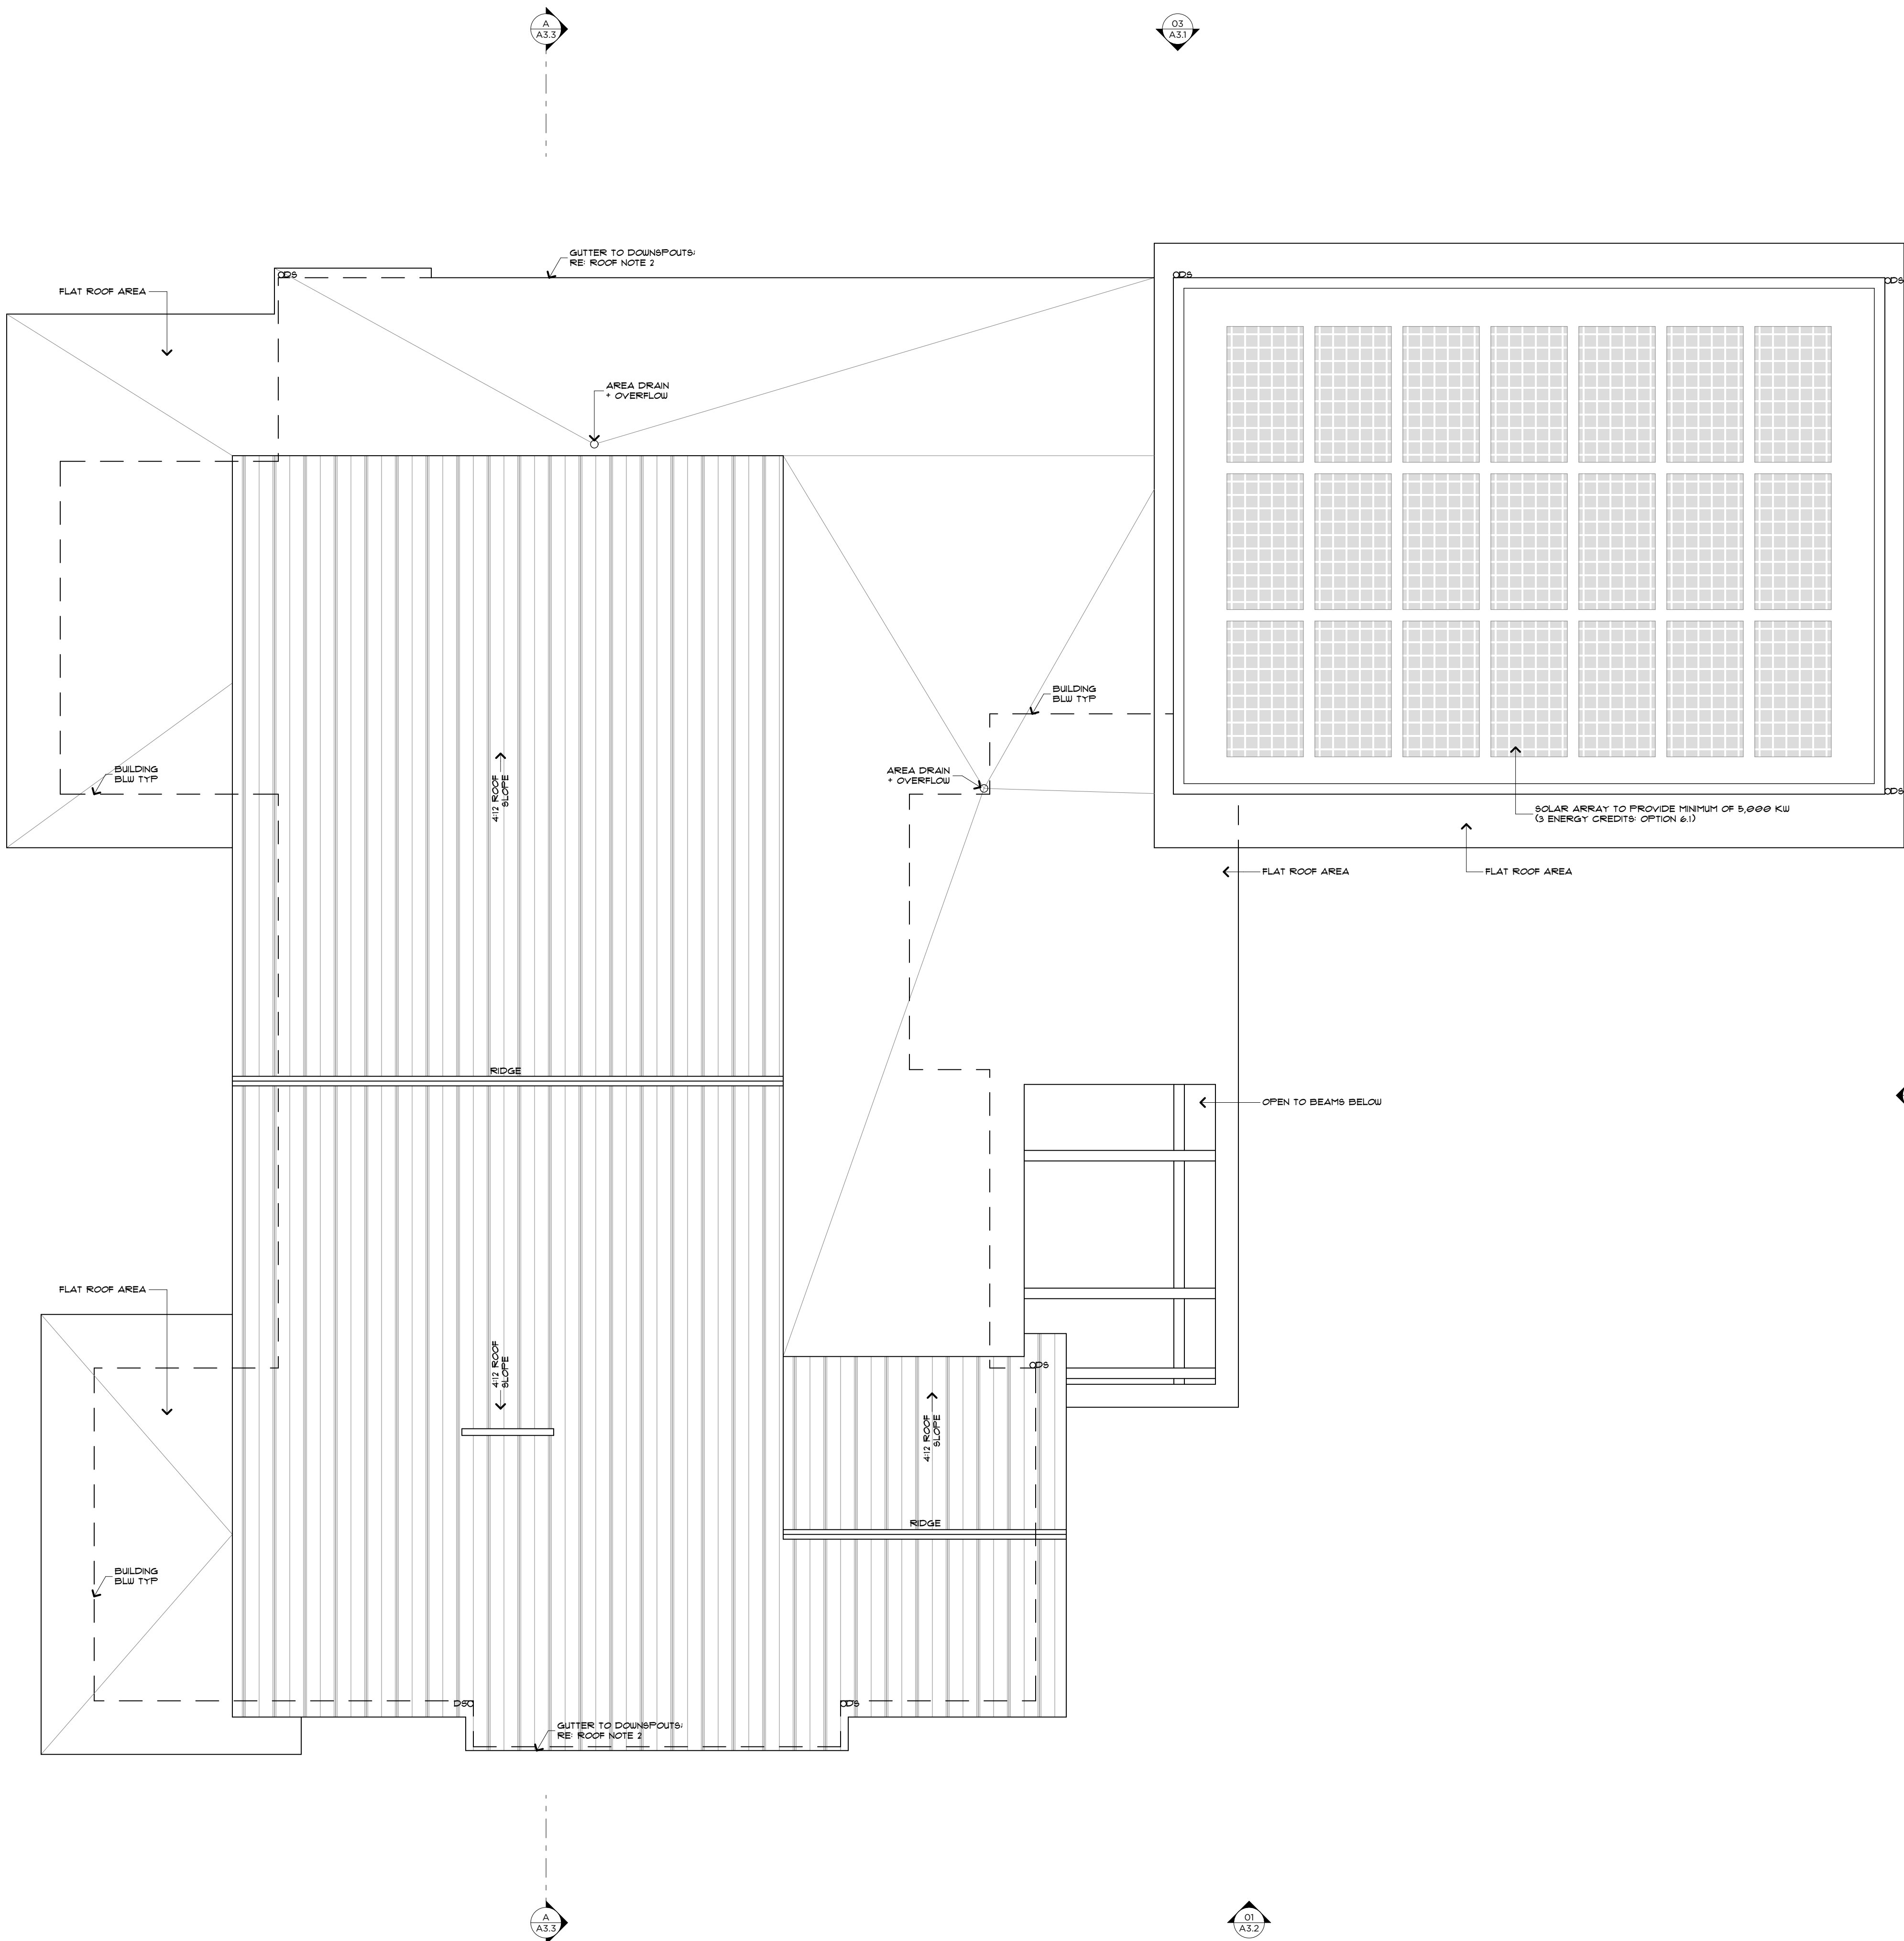

ROOF PLAN

SCALE: 1/4" = 1'-0"

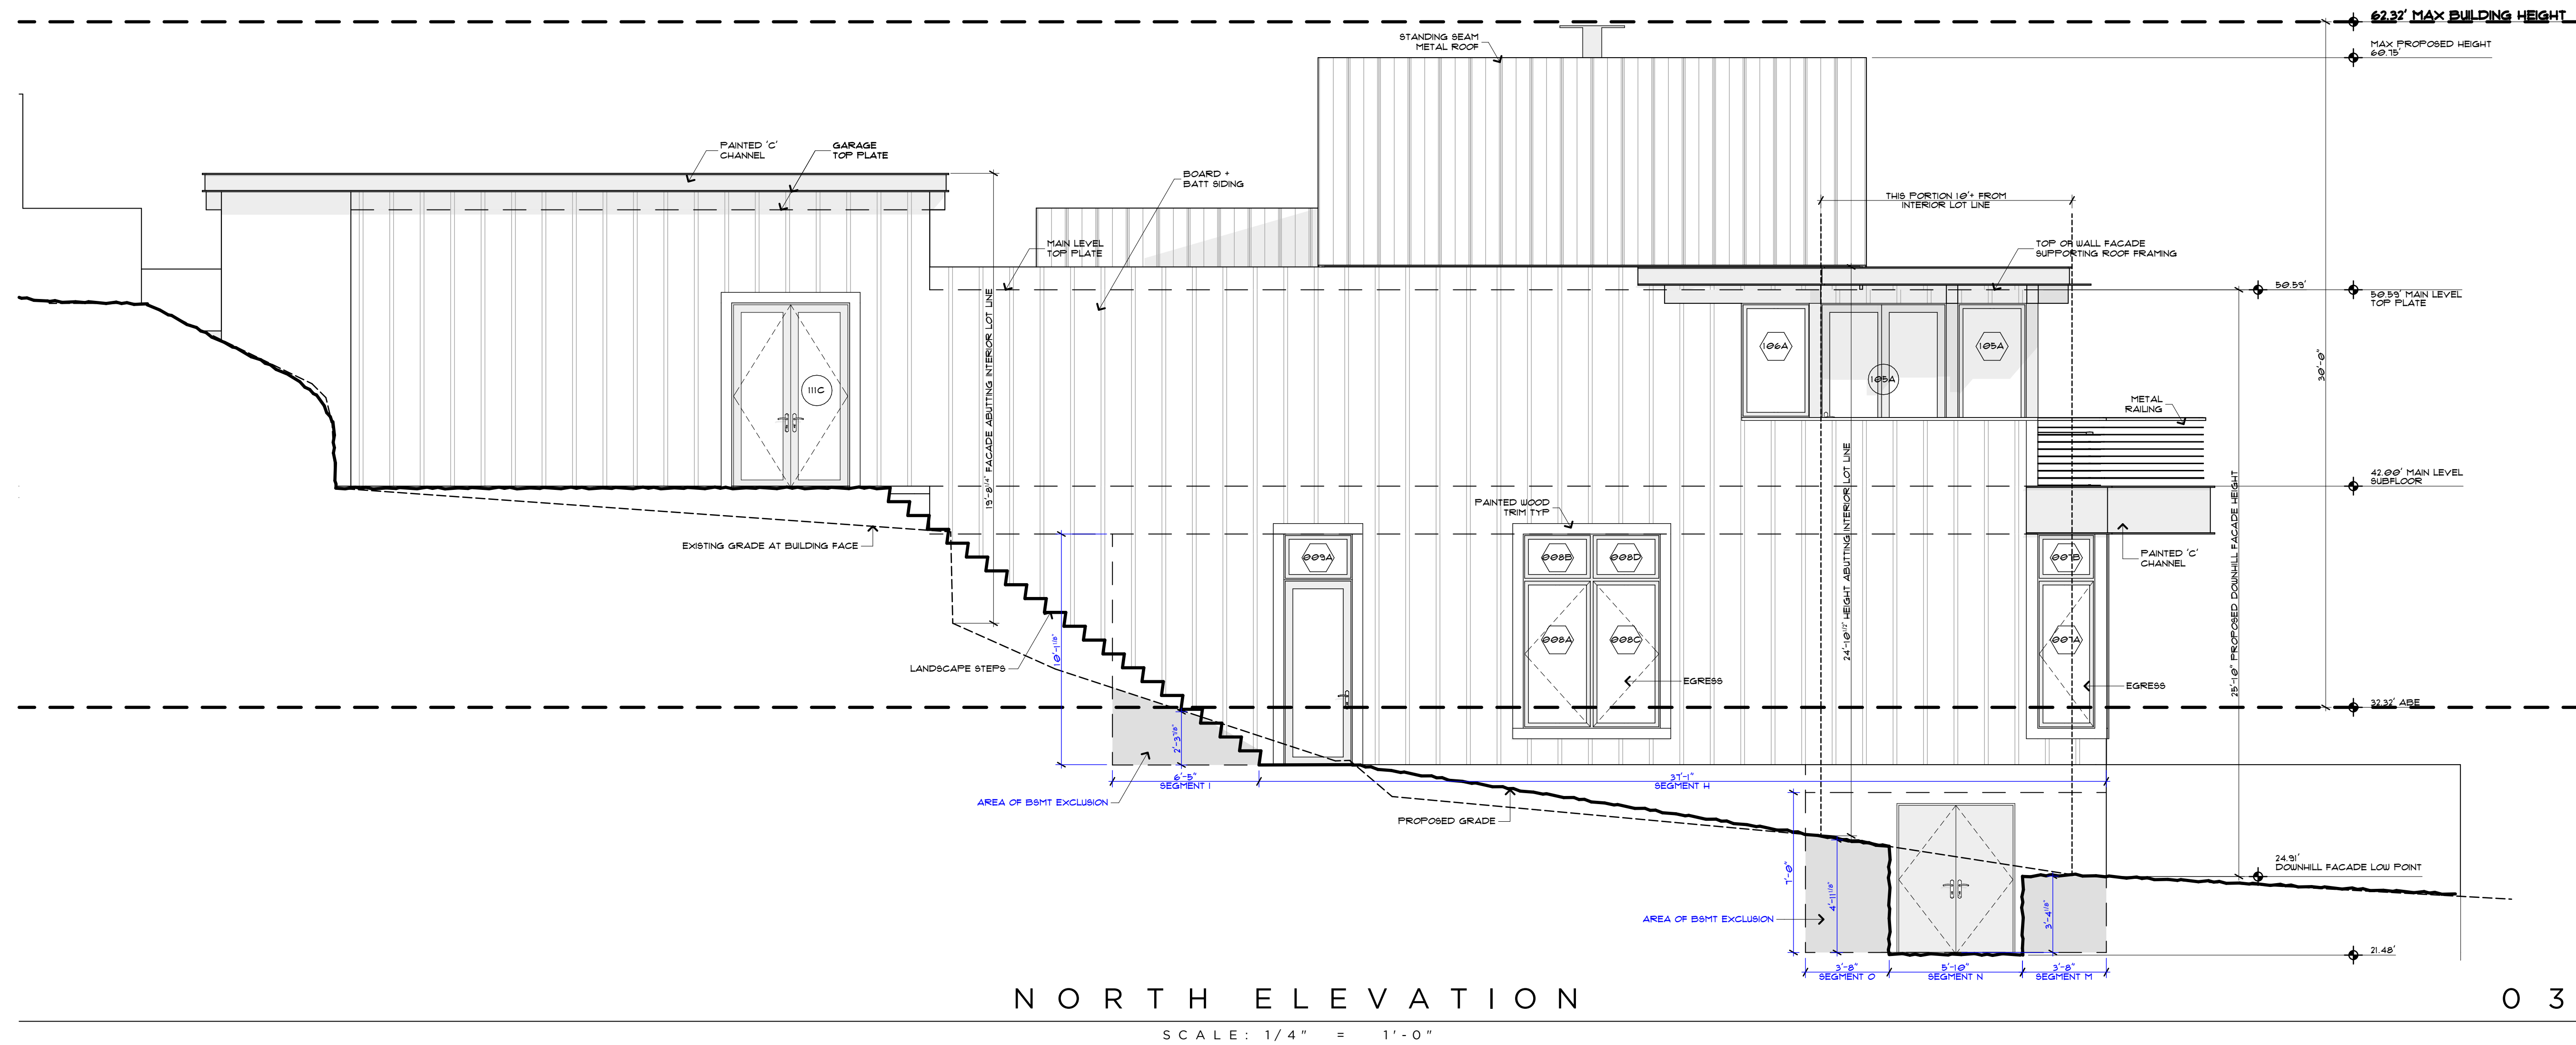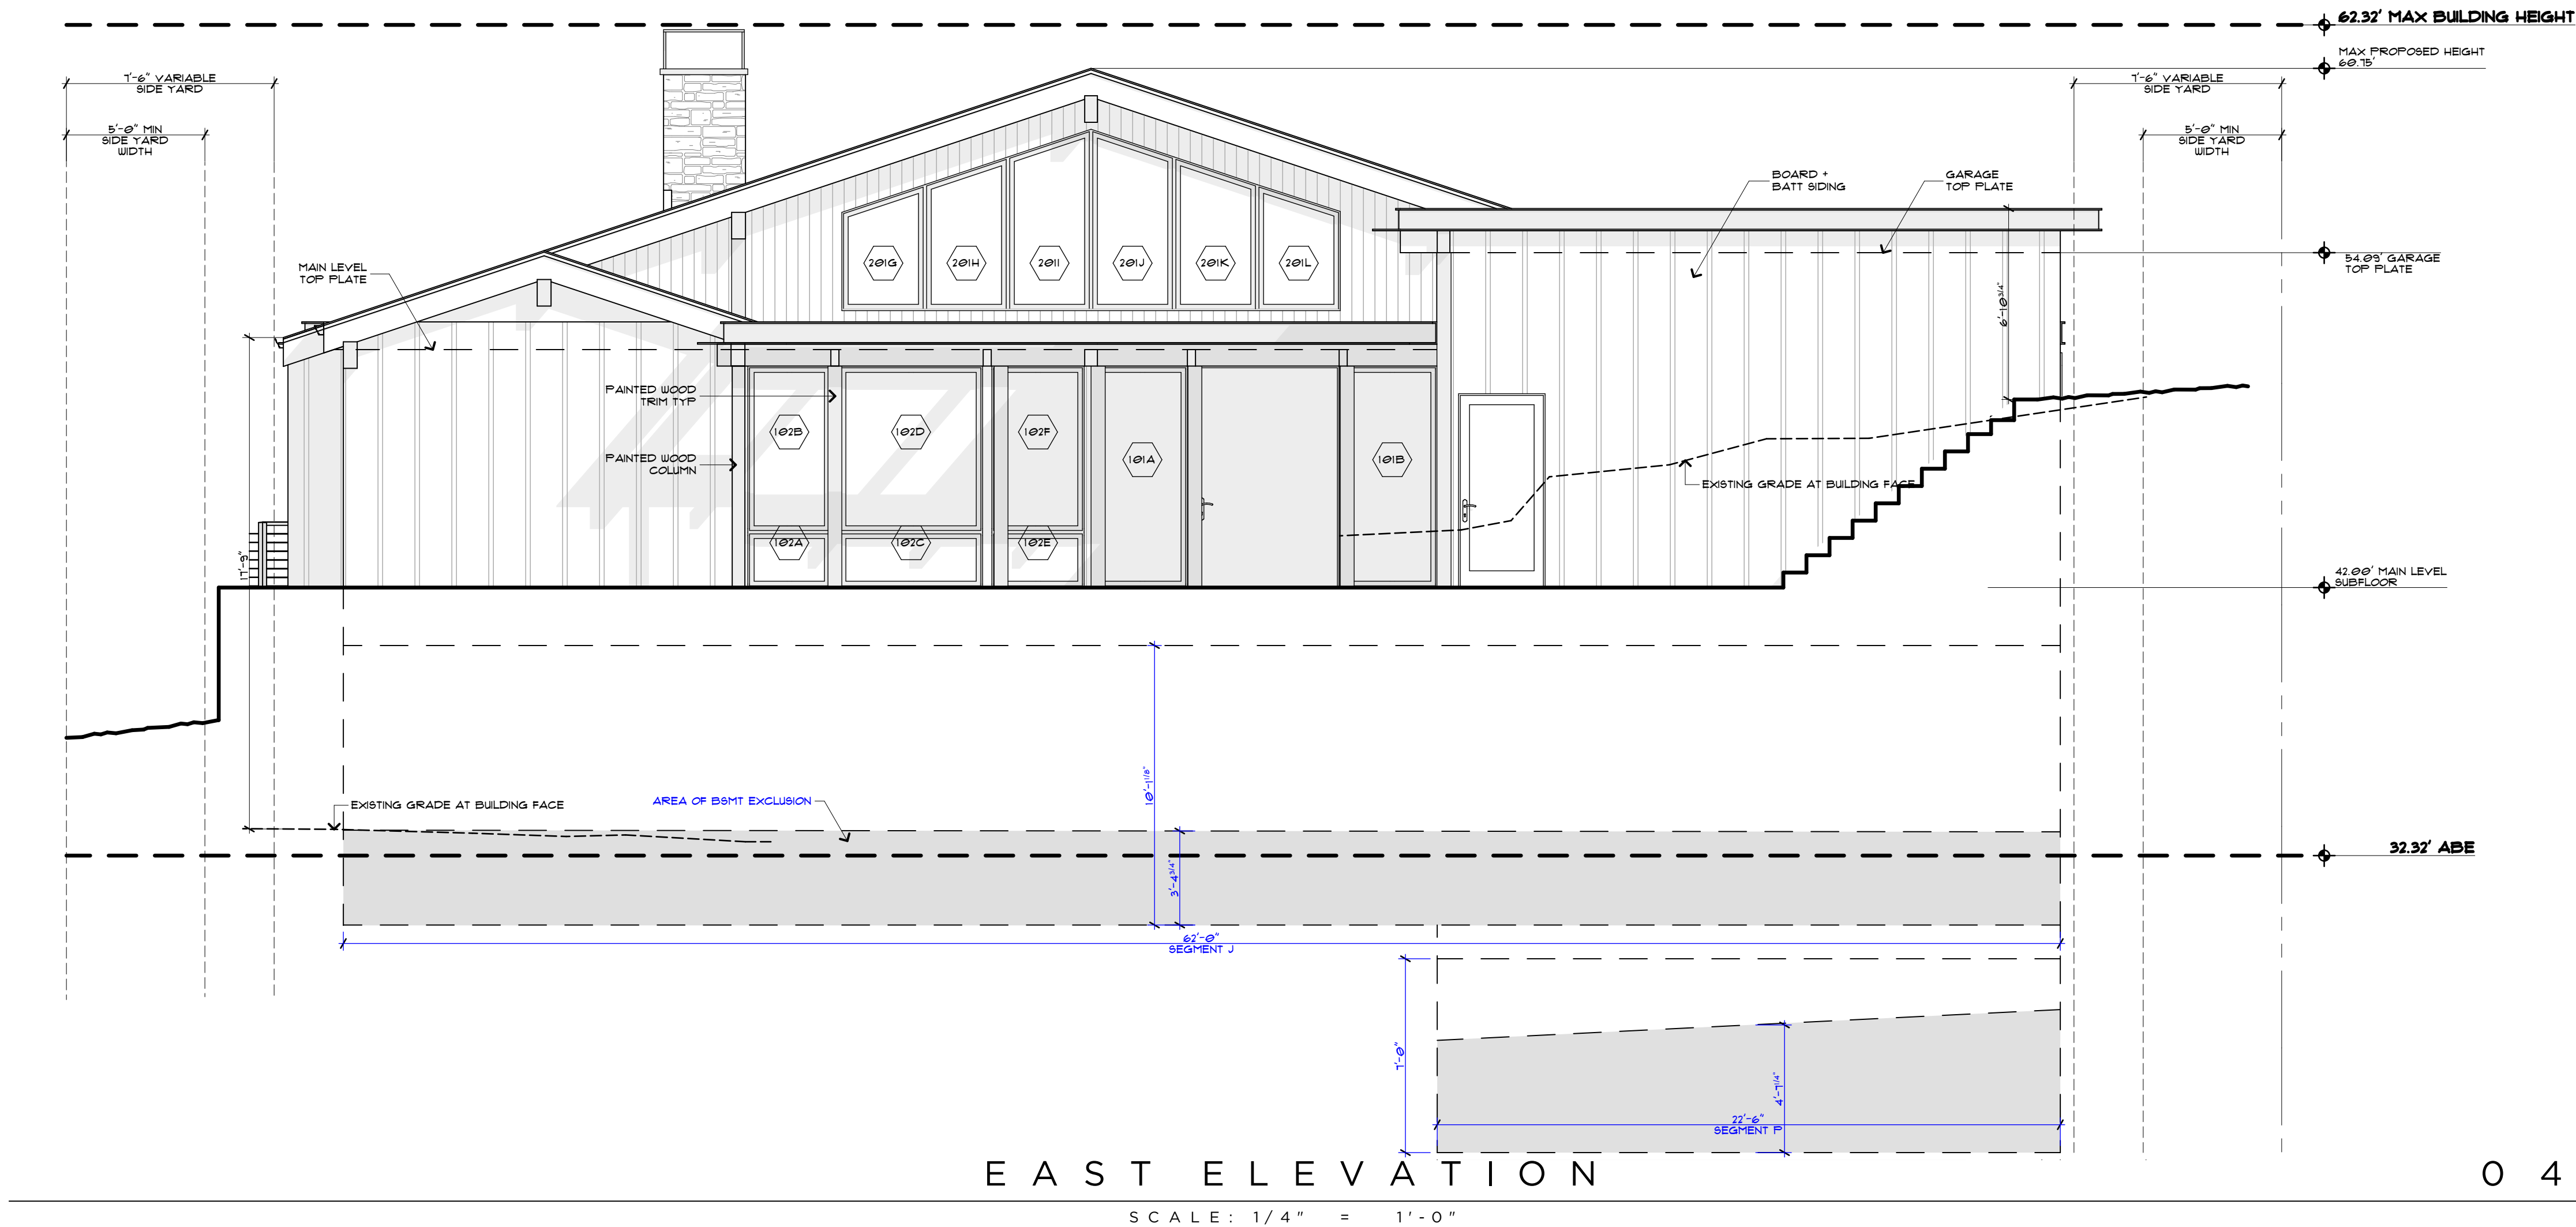




RIPPLE
DESIGN STUDIO

206.913.2333

4303 STONE WAY N
SEATTLE, WA 98103

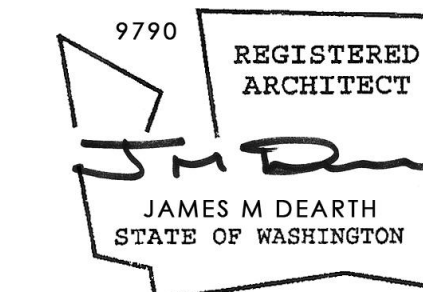

ZIMMER RESIDENCE
4661 FOREST AVE SE, MERCER ISLAND, WA 98040


SOUTH + WEST
BUILDINGS
ELEVATIONS

THIS DRAWING, AS AN INSTRUMENT OF SERVICE, IS A SHALL REMAIN THE SOLE PROPERTY OF RIPPLE DESIGN STUDIO + SHALL NOT BE REPRODUCED, PUBLISHED, OR USED IN ANY MANNER WITHOUT PROPER AUTHORIZATION. COPYRIGHT © 2017 BY RIPPLE DESIGN STUDIO

RELEASE
20 DEC 2024

A 3.2


ZIMMER
AUTHORISED 01/21/24

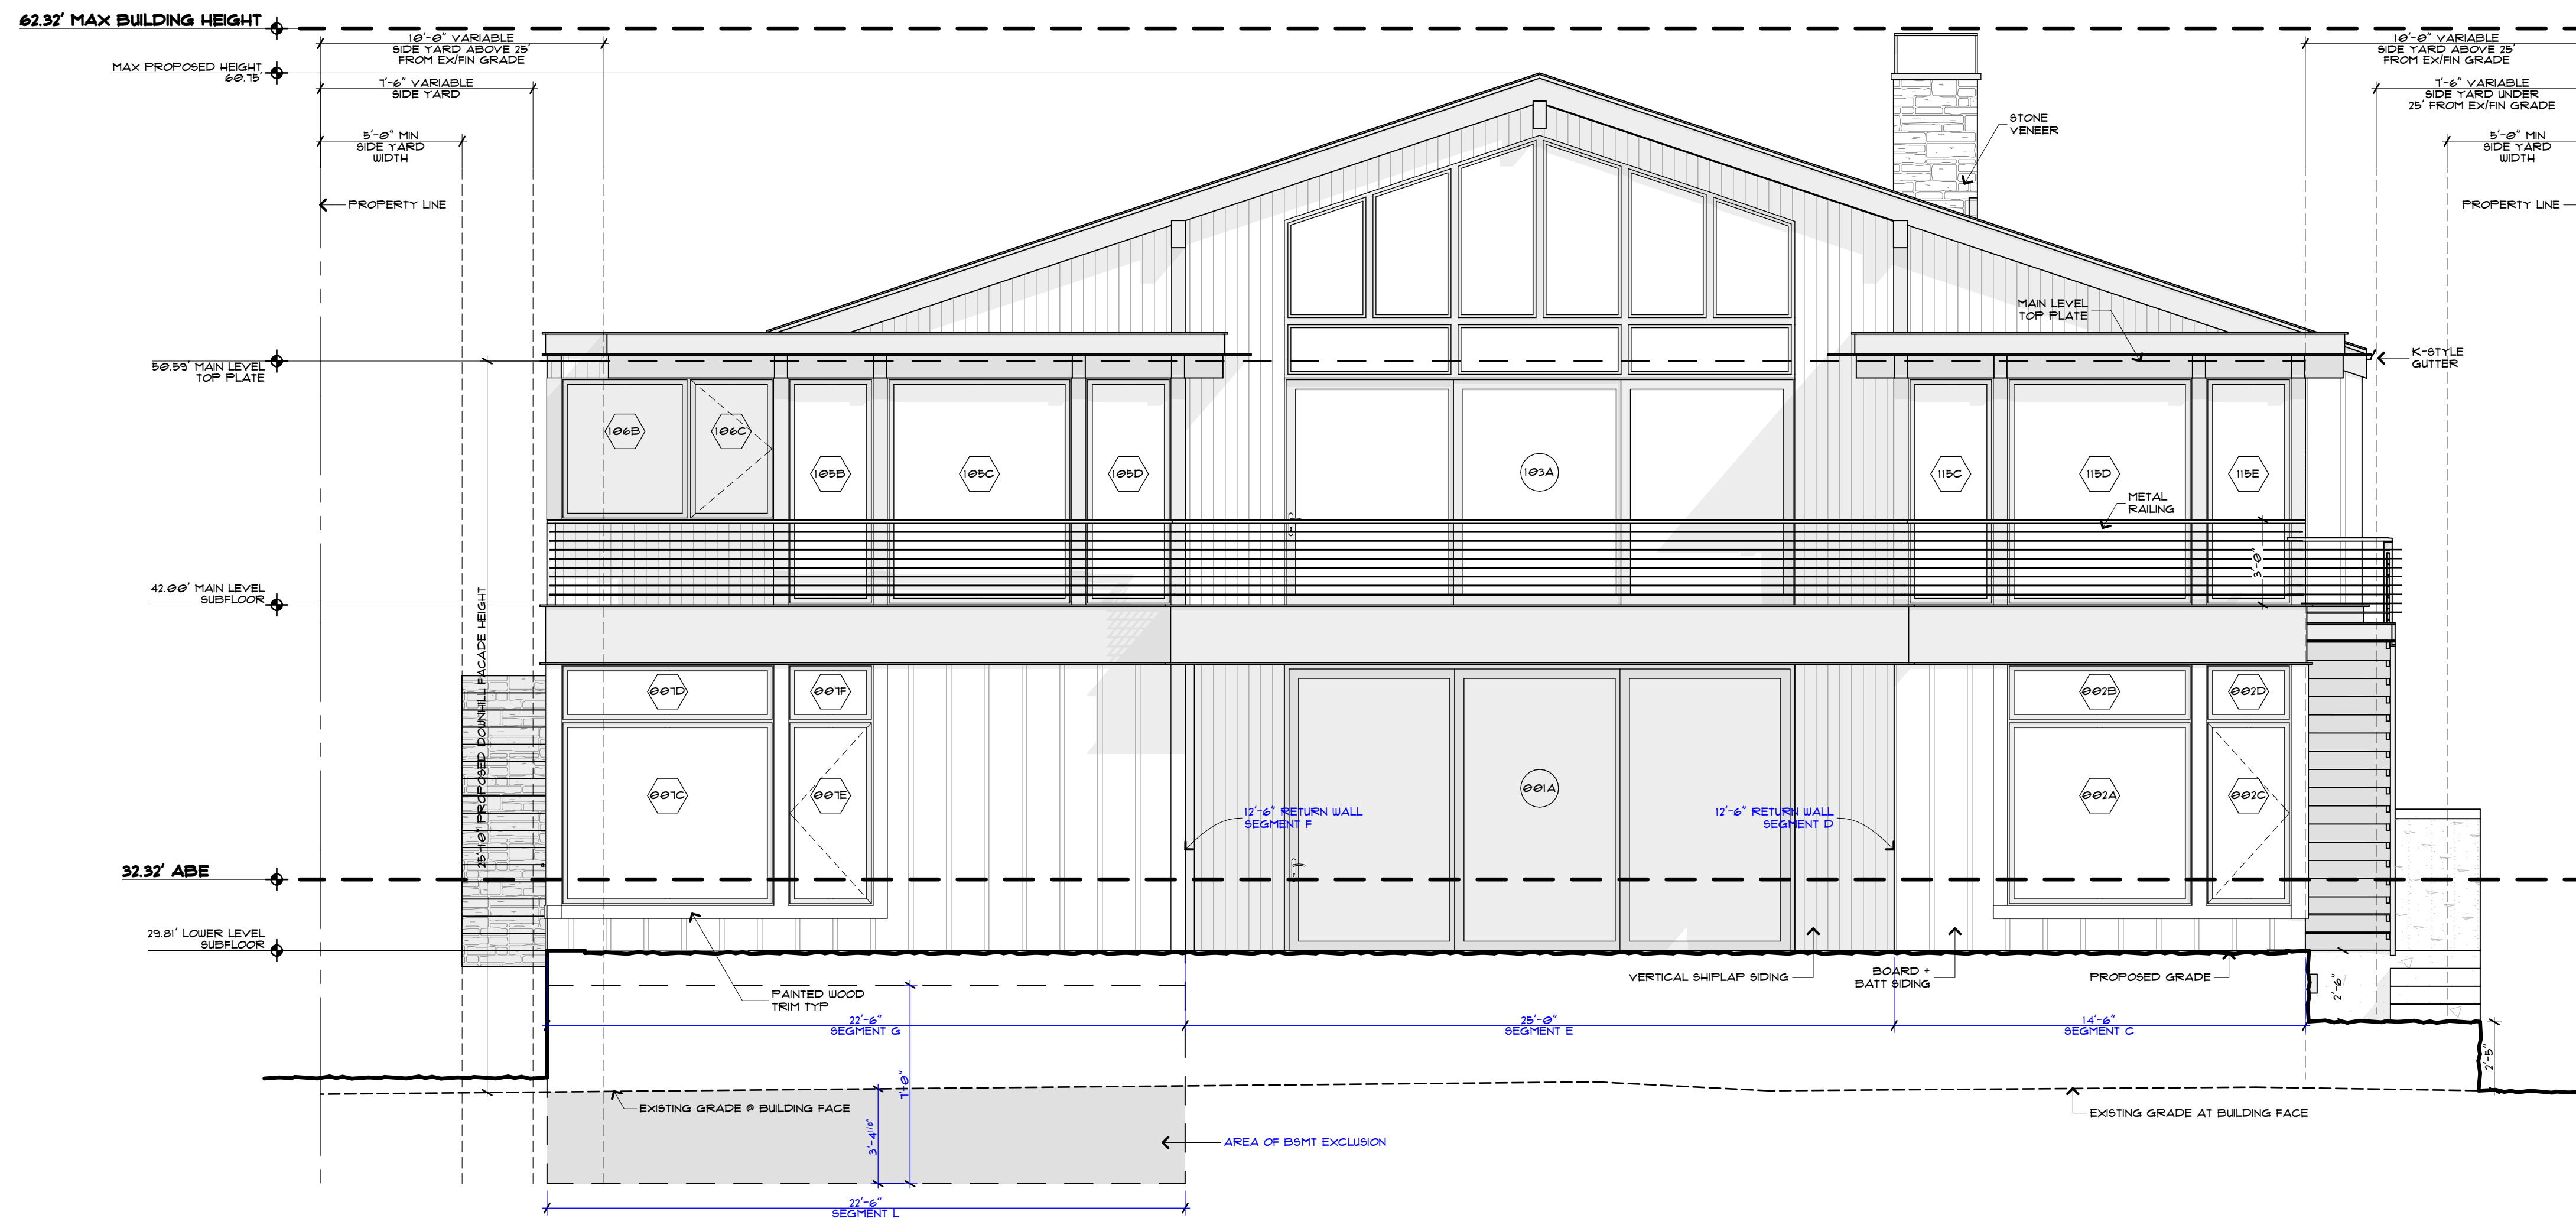

WEST ELEVATION

SCALE: 1/4" = 1'-0"

0 2

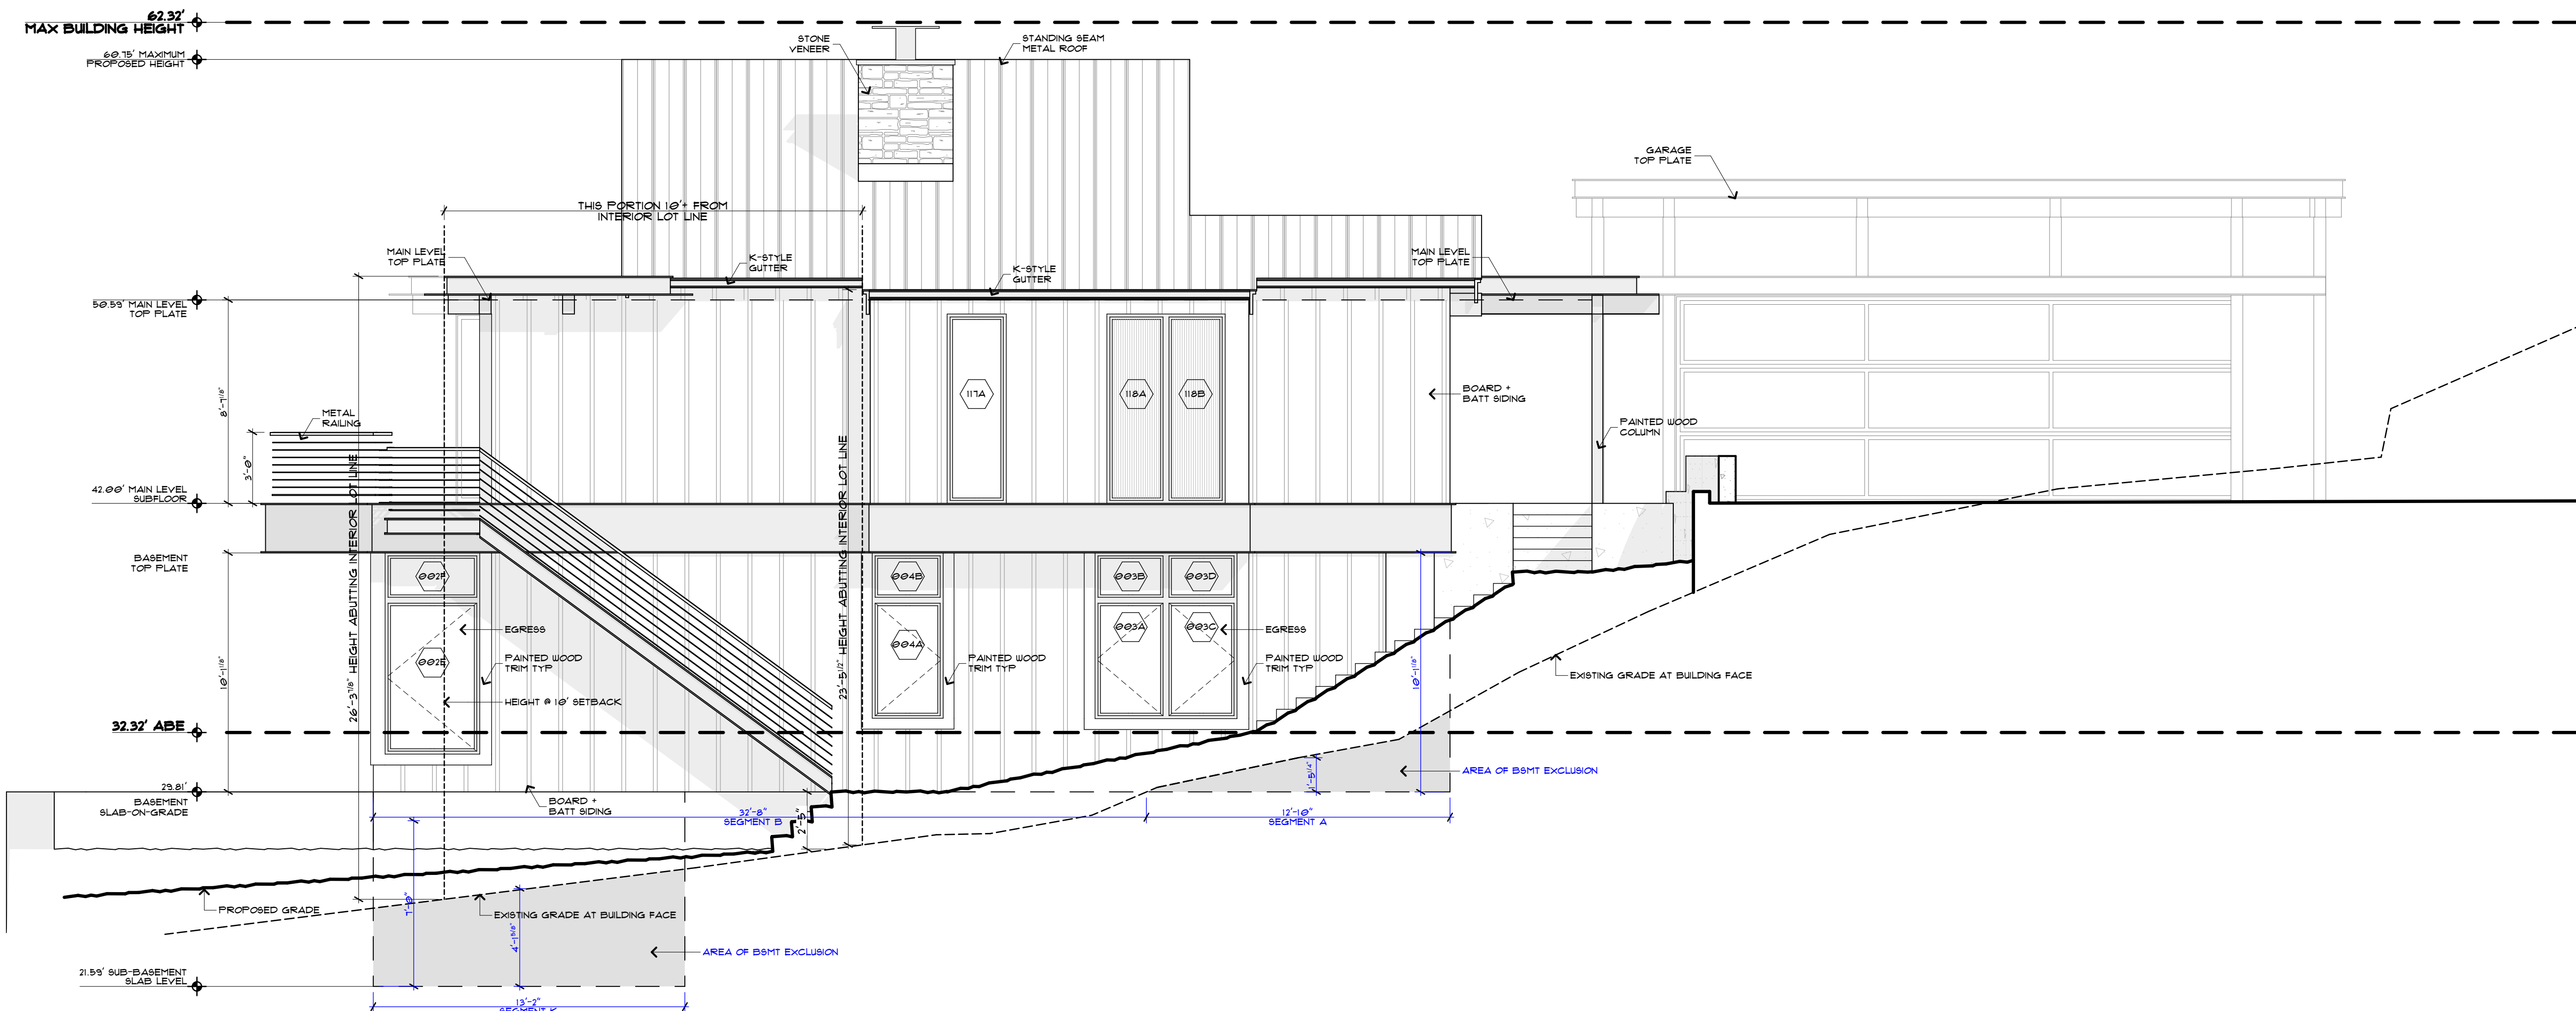

SOUTH ELEVATION

SCALE: 1/4" = 1'-0"


0 1




RIPPLE
DESIGN STUDIO

206.913.2333

4303 STONE WAY N
SEATTLE, WA 98103

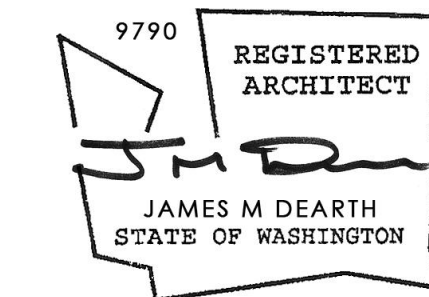


ZIMMER RESIDENCE
4661 FOREST AVE SE, MERCER ISLAND, WA 98040

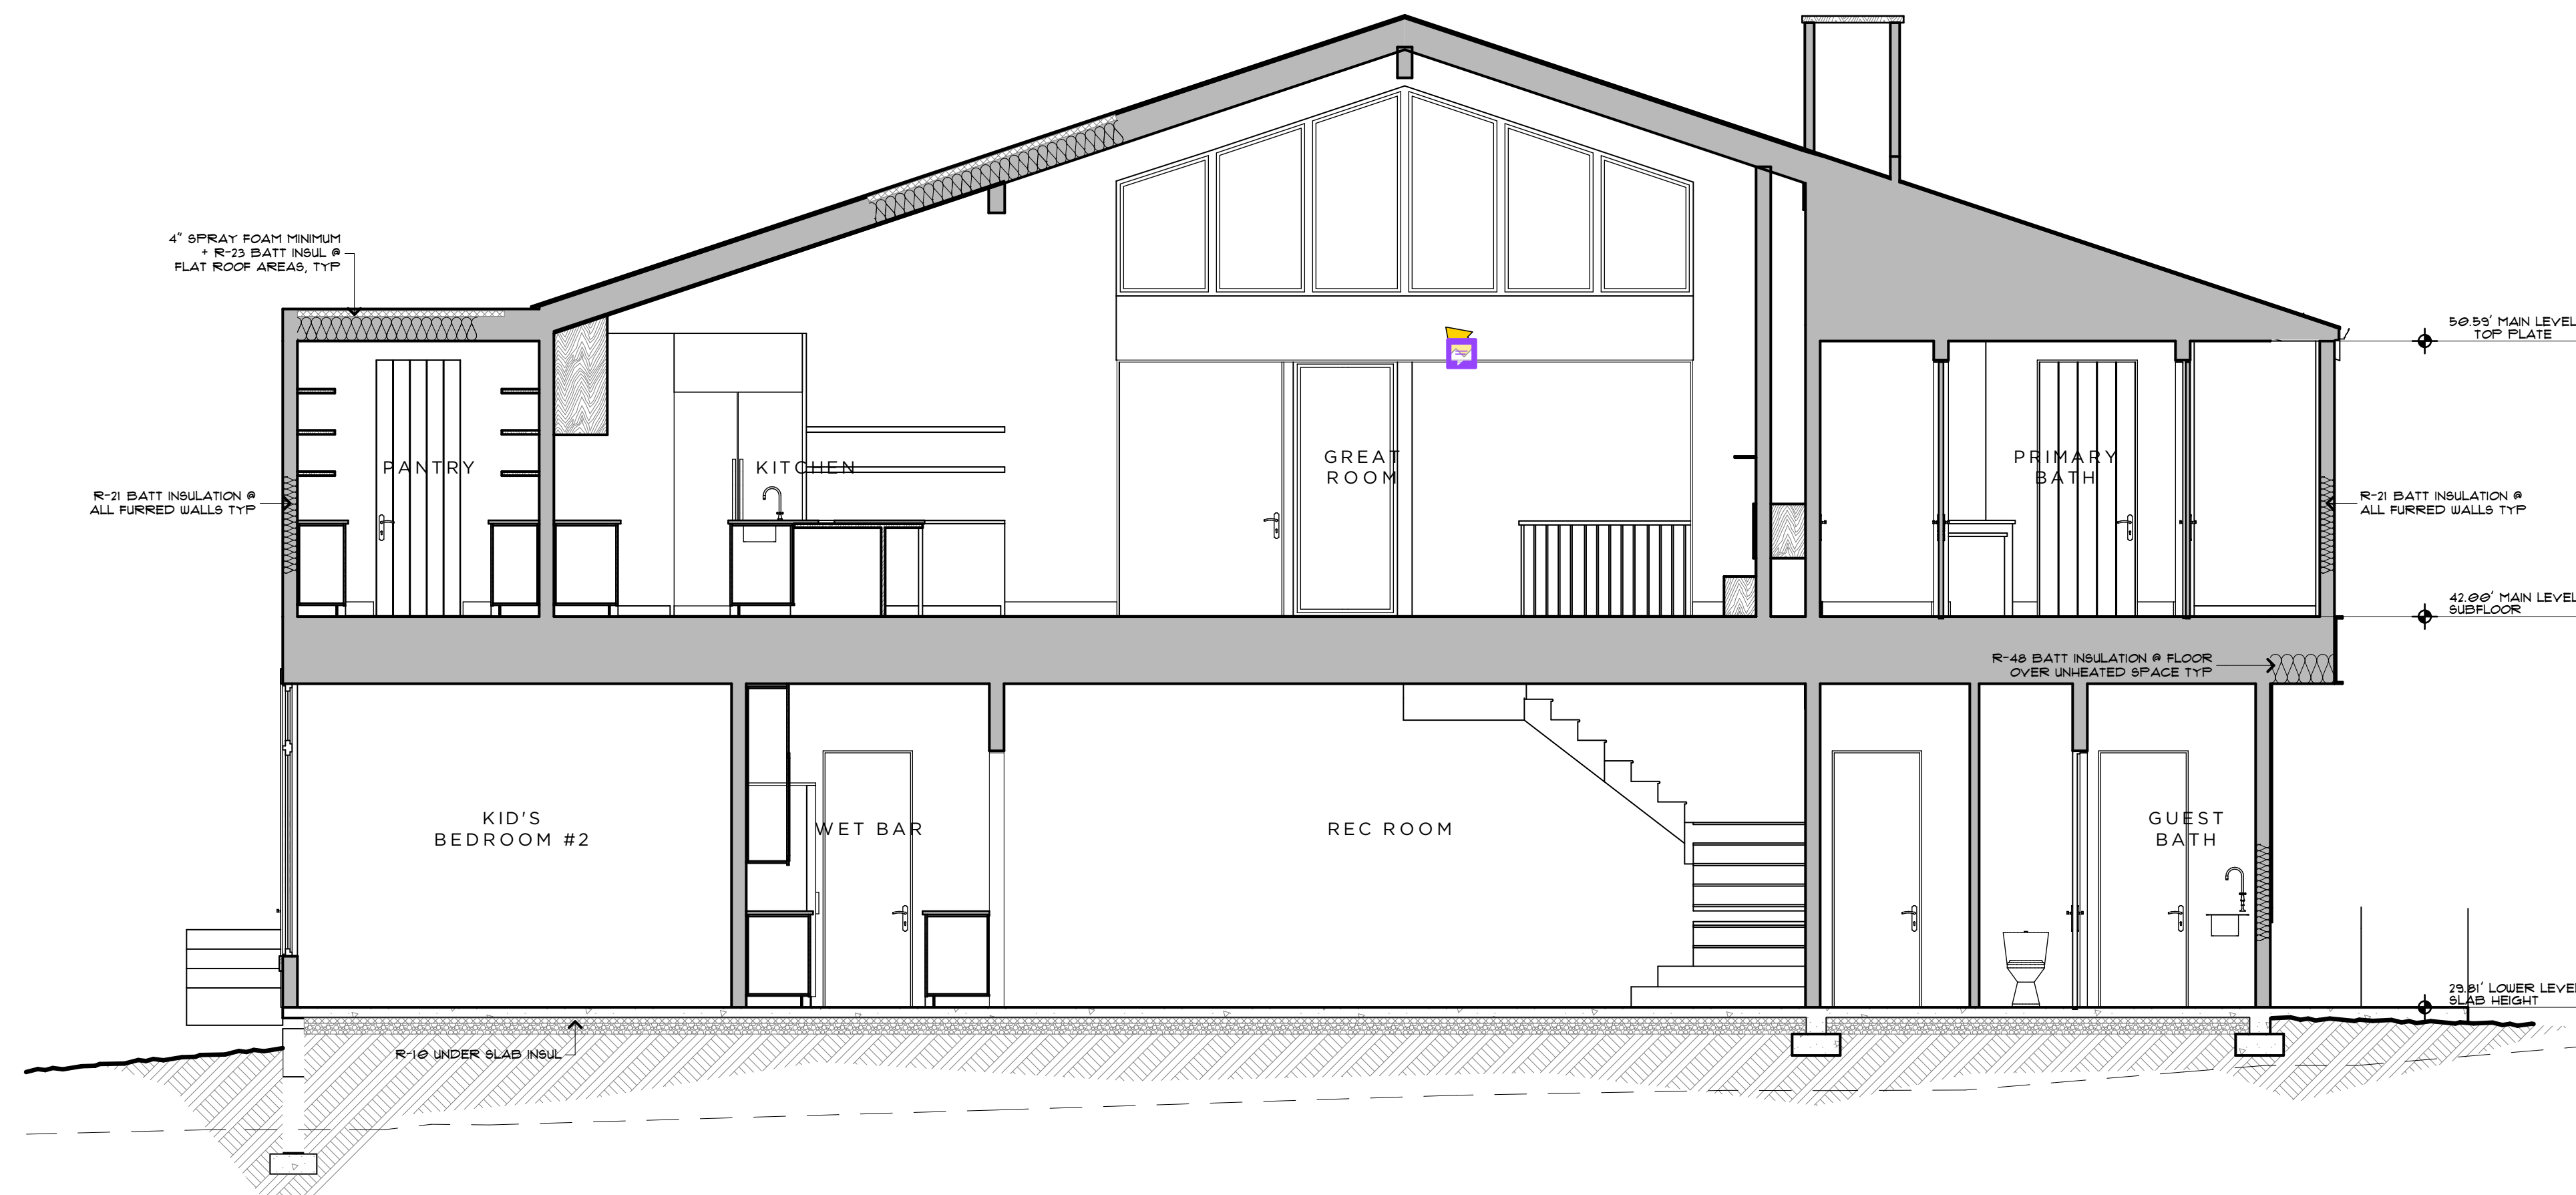

SECTION A - A

A

SCALE: 1/4" = 1'-0"

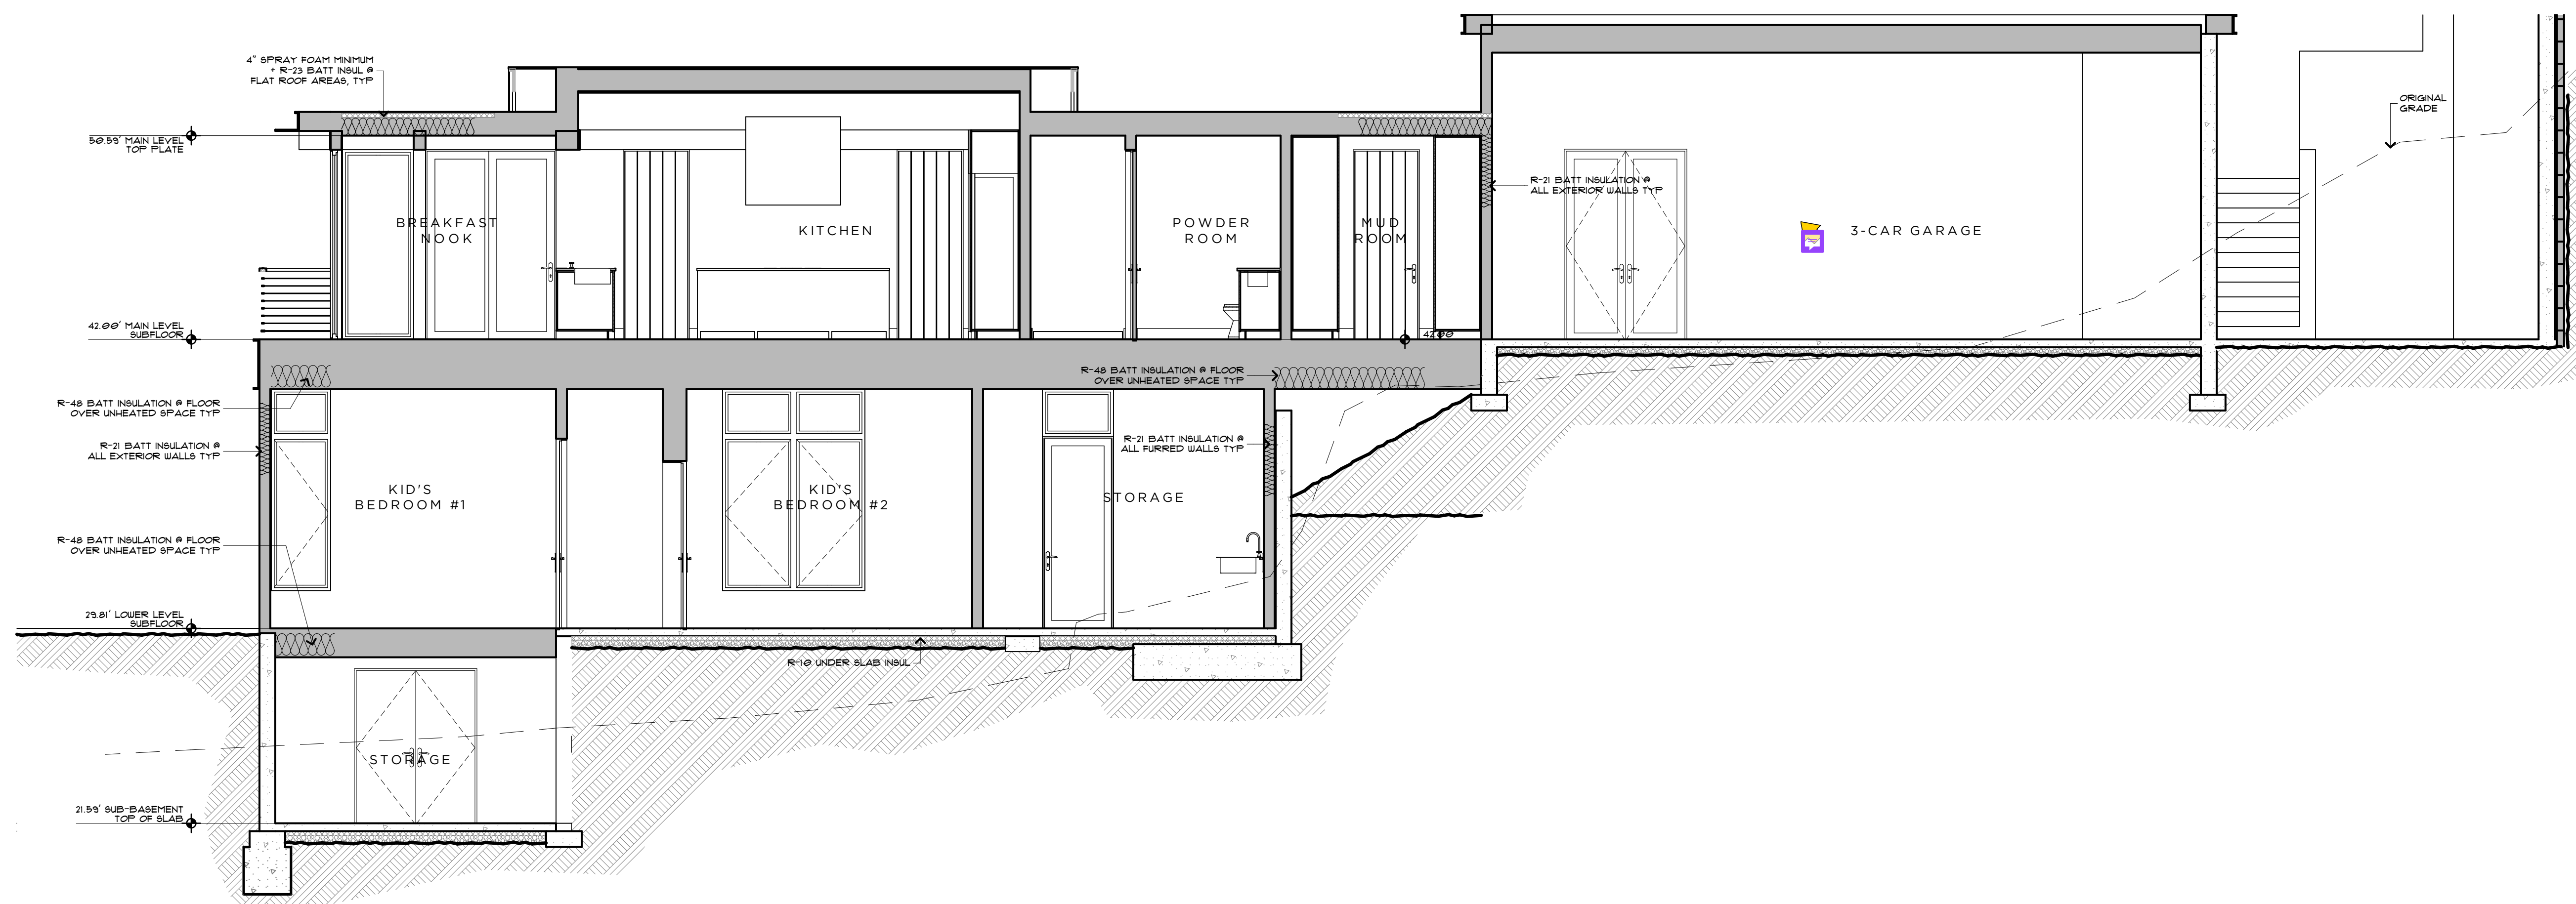

SECTION B - B

B

SCALE: 1/4" = 1'-0"

BUILDING
SECTIONS A - A + B -
B

THIS DRAWING, AS AN INSTRUMENT OF SERVICE, IS THE SOLE PROPERTY OF RIPPLE DESIGN STUDIO + SHALL NOT BE REPRODUCED, PUBLISHED, OR USED IN ANY MANNER WITHOUT PROPER AUTHORIZATION. COPYRIGHT © 2017 BY RIPPLE DESIGN STUDIO

RELEASE
20 DEC 2024

A 3.3


ZIMMER
AUTHOR: 01/20/24




RIPPLE
DESIGN STUDIO

206.913.2333

4303 STONE WAY N
SEATTLE, WA 98103

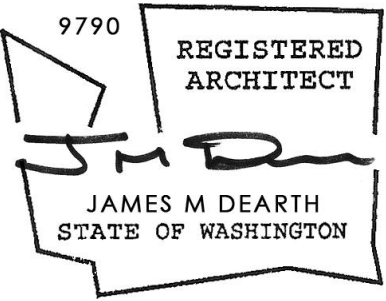

ZIMMER RESIDENCE
4681 FOREST AVE SE, MERCER ISLAND, WA 98040

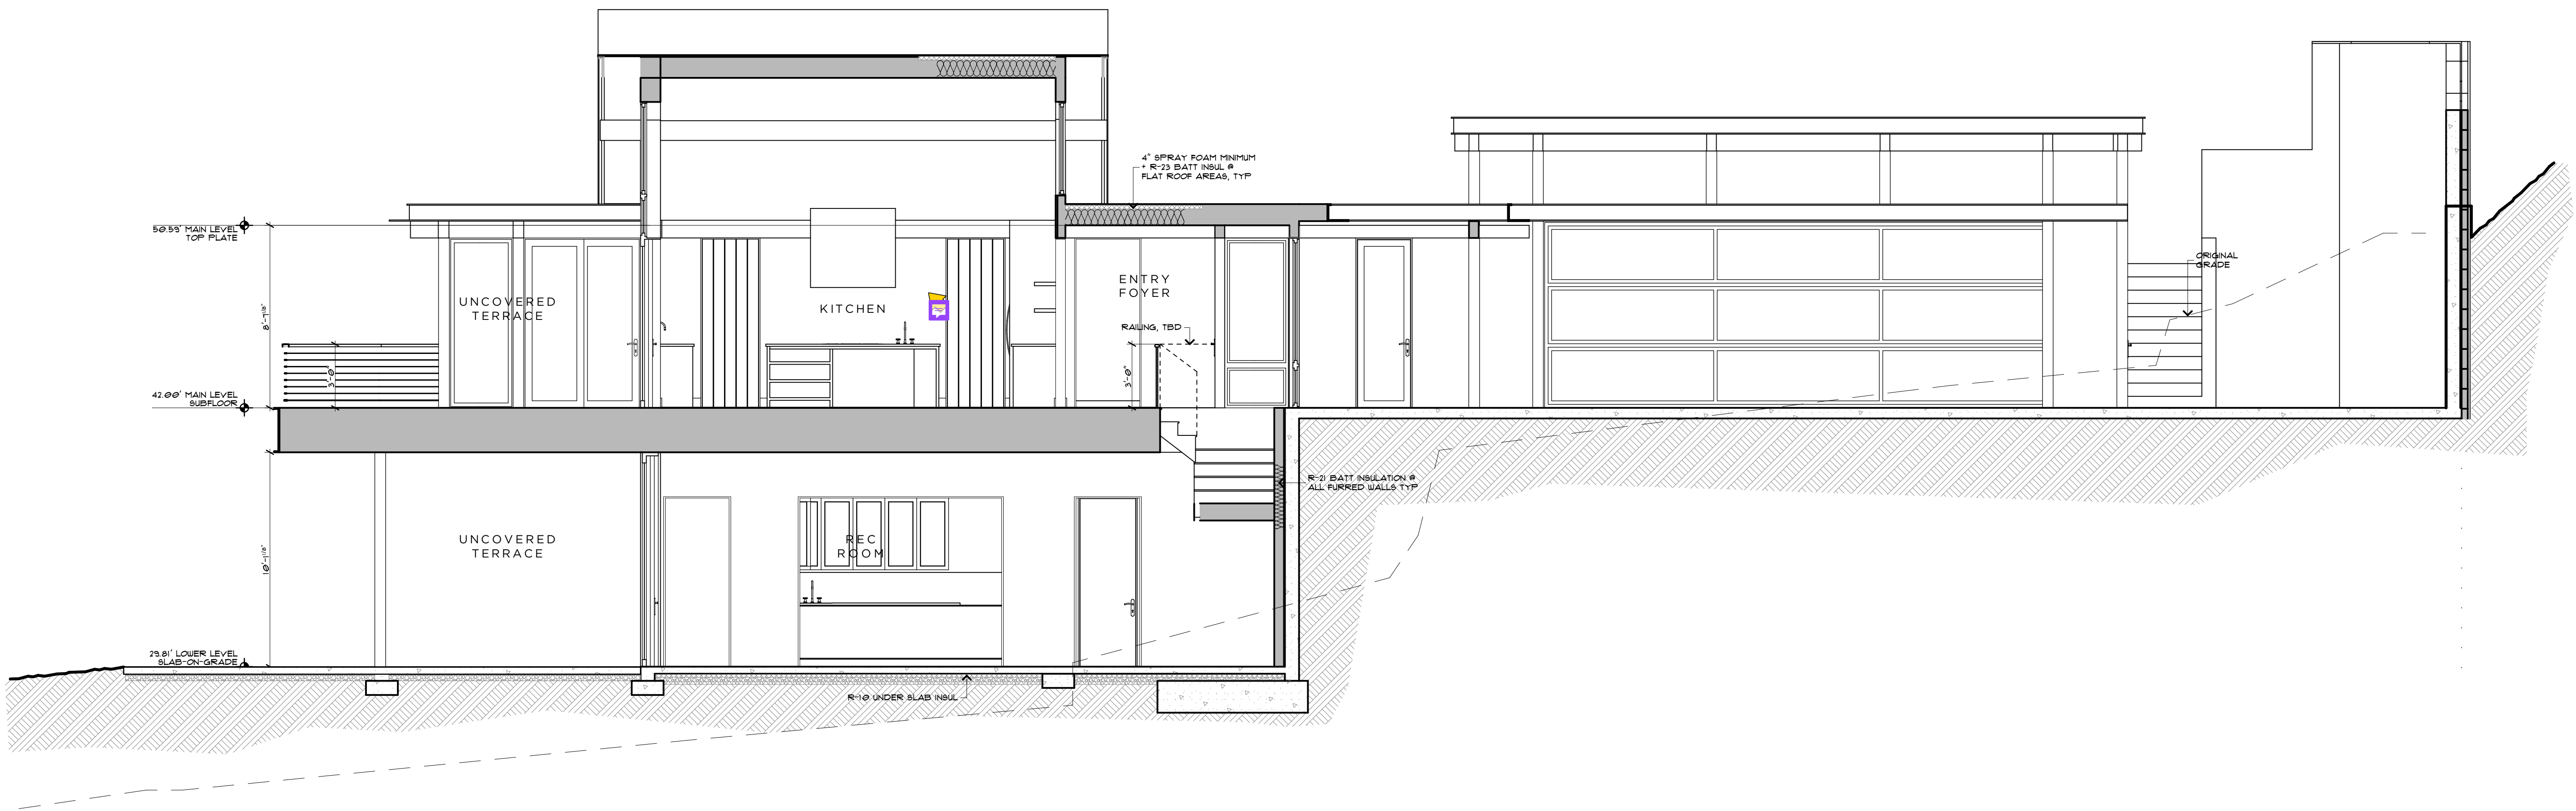

SECTION C - C

SCALE: 1/4" = 1'-0"

C

A 3 . 4

RELEASE
20 DEC 2024

THIS DRAWING, AS AN INSTRUMENT OF SERVICE, IS * SHALL REMAIN THE SOLE PROPERTY OF RIPPLE DESIGN STUDIO *
SHALL NOT BE REPRODUCED, PUBLISHED, OR USED IN ANY MANNER WITHOUT PROPER AUTHORIZATION.
COPYRIGHT © 2017 BY RIPPLE DESIGN STUDIO

BUILDING C - C
SECTIONS C - C

ZIMMER
AUTHOR: 01/20/24

WSEC 2021 NOTES:

1. THIS PROJECT IS ELIGIBLE AND COMPLIANT W/ WSEC 2021 PRESCRIPTIVE METHOD.
2. INSULATION VALUES SHALL BE AS FOLLOWS:

A. ALL VERTICAL GLAZING SHALL BE 0.30 U-FACTOR MAX.

B. ALL OVERHEAD GLAZING SHALL BE 0.50 U-FACTOR MAX.

C. ALL EXTERIOR DOORS (INCLUDING DOORS FROM CONDITIONED SPACE TO UNCONDITIONED SPACE) SHALL BE 0.20 U-FACTOR MIN.

D. ALL CEILINGS OVER CONDITIONED SPACE SHALL RECEIVE R-49 BLOWN-IN INSULATION MIN.

E. ALL VAULTED CEILINGS SHALL RECEIVE R-38 BATT INSULATION MIN.

F. ALL ABOVE-GRADE EXTERIOR WALLS SHALL RECEIVE R-21 BATT INSULATION MIN.

G. ALL BELOW-GRADE EXTERIOR WALLS SHALL RECEIVE R-21 BATT INSULATION MIN @ INTERIOR FRAMED WALL.

H. ALL FLOORS OVER UNCONDITIONED SPACE SHALL RECEIVE R-38 BATT INSULATION MIN.

I. ALL SLAB-ON-GRADE WITHIN CONDITIONED SPACE SHALL RECEIVE R-10 RIGID INSULATION WITHIN 24" OF SLAB PERIMETER.

J. ALL HEADERS @ EXTERIOR WALLS SHALL RECEIVE R-10 RIGID INSULATION @ INTERIOR SIDE OF WALL.
3. RE: STRUCTURAL DRAWINGS FOR ALL FRAMING COMPLIANCE REQUIREMENTS.
4. PROVIDE 100 CFM INTERMITTENTLY OPERATING POINT-OF-USE VENTILATION @ KITCHEN.
5. PROVIDE 50 CFM INTERMITTENTLY OPERATING POINT-OF-USE VENTILATION @ ALL BATHS + LAUNDRY.
6. NATURAL GAS, PROPANE OR OIL WATER HEATER SHALL HAVE A MINIMUM EF OF 0.91 (WSEC 406.2, CREDIT 5c).
7. AT CRAWLSPACES THE MIN NET AREA OF VENTILATION OPENINGS SHALL NOT BE LESS THAN 1 FT² FOR EACH 300 FT² OF UNDER-FLOOR AREA. ONE VENTILATION OPENING SHALL BE WITHIN 3'-0" OF EACH CORNER OF THE BUILDING AT CRAWLSPACE. EXCEPT ONE SIDE OF THE BUILDING SHALL BE PERMITTED TO HAVE NO VENTILATION OPENINGS, OR CRAWLSPACE SHALL BE MECHANICALLY VENTED.
8. THE BUILDING THERMAL ENVELOPE SHALL BE CONSTRUCTED TO LIMIT AIR LEAKAGE IN ACCORDANCE WITH THE REQUIREMENTS OF SECTIONS R402.4.1 THROUGH R402.4.4. WHERE REQUIRED BY THE CODE OFFICIAL, TESTING SHALL BE CONDUCTED BY AN APPROVED THIRD PARTY AND A WRITTEN REPORT OF THE TESTING RESULTS SHALL BE SIGNED BY THE TESTING PARTY AND PROVIDED TO THE CODE OFFICIAL.
9. AT LEAST ONE THERMOSTAT PER DWELLING UNIT SHALL BE CAPABLE OF CONTROLLING THE HEATING AND COOLING SYSTEM ON A DAILY SCHEDULE.

INTERIOR DOOR SCHEDULE:

DOOR #	WIDTH	HEIGHT	TYPE	DOOR LEAF	MATERIAL	FINISH	HARDWARE	LATCHING	NOTES
002A	2'-8"	8'-0"	SWING	PANEL	WOOD	PAINTED	TBD	PASSAGE	
002B	2'-8"	7'-0 ^{1/4} "	SWING	PANEL	WOOD	PAINTED	TBD	PASSAGE	
003A	2'-8"	8'-0"	SWING	PANEL	WOOD	PAINTED	TBD	PASSAGE	
003B	2'-8"	8'-0"	SWING	PANEL	WOOD	PAINTED	TBD	PASSAGE	
004A	2'-8"	8'-0"	SWING	PANEL	WOOD	PAINTED	TBD	PASSAGE	
004B	2'-4"	8'-0"	SWING	PANEL	WOOD	PAINTED	TBD	PASSAGE	
005A	2'-8"	8'-0"	SWING	PANEL	WOOD	PAINTED	TBD	PASSAGE	
006A	2'-8"	8'-0"	SWING	PANEL	WOOD	PAINTED	TBD	PASSAGE	
006B	2'-8"	8'-0"	SWING	PANEL	WOOD	PAINTED	TBD	PASSAGE	
007A	2'-8"	8'-0"	SWING	PANEL	WOOD	PAINTED	TBD	PASSAGE	
007B	2'-4"	8'-0"	SWING	PANEL	WOOD	PAINTED	TBD	PASSAGE	
008A	2'-8"	7'-0 ^{1/4} "	SWING	PANEL	WOOD	PAINTED	TBD	PASSAGE	
008B	2'-4"	7'-0 ^{1/4} "	SWING	PANEL	WOOD	PAINTED	TBD	PASSAGE	
009A	2'-8"	8'-0"	SWING	PANEL	WOOD	PAINTED	TBD	PASSAGE	
010A	2'-8"	8'-0"	SWING	PANEL	WOOD	PAINTED	TBD	PASSAGE	
104A	2'-8"	8'-0"	POCKET	PANEL	WOOD	PAINTED	TBD	PASSAGE	
106A	2'-8"	8'-0"	POCKET	PANEL	WOOD	PAINTED	TBD	PASSAGE	
108A	2'-6"	8'-0"	POCKET	PANEL	WOOD	PAINTED	TBD	PASSAGE	
109A	3'-0"	7'-0"	SWING	PANEL	WOOD	PAINTED	TBD	PASSAGE	20 MIN RATED, AUTO-CLOSE
109C	2'-8"	8'-0"	SWING	PANEL	WOOD	PAINTED	TBD	PASSAGE	
112A	2'-8"	8'-0"	SWING	PANEL	WOOD	PAINTED	TBD	PASSAGE	
113A	2'-8"	8'-0"	SWING	PANEL	WOOD	PAINTED	TBD	PASSAGE	
114A	2'-8"	8'-0"	SWING	PANEL	WOOD	PAINTED	TBD	PASSAGE	
116A	3'-0"	8'-0"	POCKET	PANEL	WOOD	PAINTED	TBD	PASSAGE	
117A	2'-8"	8'-0"	SWING	PANEL	WOOD	PAINTED	TBD	PASSAGE	
119A	3'-0"	8'-0"	POCKET	PANEL	WOOD	PAINTED	TBD	PASSAGE	
119B	2'-8"	8'-0"	SWING	PANEL	WOOD	PAINTED	TBD	PASSAGE	

EXTERIOR DOOR SCHEDULE: (ALL GLAZING TO BE NFRC CERTIFIED)

DOOR #	WIDTH	HEIGHT	TYPE	DOOR LEAF	MATERIAL	FINISH	GLAZING	HARDWARE	NOTES
000	5'-0"	6'-6"	SWING	PANEL	FIBERGLASS	PAINTED	NONE	TBD	
001A	18'-0"	10'-1 ^{1/4} "	MULTI-SLIDE	FULL LIGHT	CLAD WOOD	PAINTED	NONE	TBD	3-PANEL
009A	3'-0"	8'-0"	SWING	PANEL	WOOD	PAINTED	NONE	TBD	
009B	3'-0"	8'-1 ^{1/4} "	SWING	FULL LIGHT	CLAD WOOD	PAINTED	NONE	TBD	
101A	5'-2 ^{1/4} "	8'-0"	PIVOT	PANEL	WOOD	STAINED	NONE	TBD	
103A	18'-0"	8'-0"	MULTI-SLIDE	FULL LIGHT	CLAD WOOD	TBD	LoE3 366	TBD	3 PANEL SLIDER
105A	5'-6"	8'-0"	SLIDER	FULL LIGHT	CLAD WOOD	PAINTED	LoE3 366	TBD	
105B	5'-6"	8'-0"	SLIDER	FULL LIGHT	CLAD WOOD	PAINTED	LoE3 366	TBD	
110A	2'-8"	8'-0"	SWING	FULL LIGHT	CLAD WOOD	PAINTED	NONE	TBD	
111A	24'-0"	8'-9 ^{1/2} "	OVERHEAD	PANEL	WOOD/GLASS	PAINTED	NONE	TBD	
111B	3'-0"	7'-0"	SWING	PANEL	FIBERGLASS	PAINTED	NONE	TBD	
111C	5'-0"	8'-0"	SWING	FULL LIGHT	CLAD WOOD	PAINTED	NONE	TBD	PAIR

WINDOW SCHEDULE: (ALL GLAZING TO BE NFRC CERTIFIED)

WDW #	WIDTH	HEIGHT	HEADER	TYPE	FINISH	GLAZING	WDW COVERING	OPERATION	HARDWARE	NOTES
002A	6'-6"	6'-6"	8'-1 ^{1/4} "	FIXED	PAINTED	LoE3 366	---	---	TBD	
002B	6'-6"	2'-0"	10'-1 ^{1/4} "	TRANSOM	PAINTED	LoE3 366	---	---	TBD	
002C	3'-0"	6'-6"	8'-1 ^{1/4} "	CASEMENT	PAINTED	LoE3 366	---	---	TBD	
002D	3'-0"	2'-0"	10'-1 ^{1/4} "	CASEMENT	PAINTED	LoE3 366	---	---	TBD	EGRESS
002E	4'-0"	6'-6"	8'-1 ^{1/4} "	CASEMENT	PAINTED	LoE3 366	---	---	TBD	
002F	4'-0"	2'-0"	10'-1 ^{1/4} "	TRANSOM	PAINTED	LoE3 366	---	---	TBD	
003A	3'-0"	5'-0"	8'-1 ^{1/4} "	CASEMENT	PAINTED	LoE3 366	---	---	TBD	EGRESS, SAFETY GLAZING
003B	3'-0"	2'-0"	10'-1 ^{1/4} "	TRANSOM	PAINTED	LoE3 366	---	---	TBD	
003C	3'-0"	5'-0"	8'-1 ^{1/4} "	CASEMENT	PAINTED	LoE3 366	---	---	TBD	EGRESS, SAFETY GLAZING
003D	3'-0"	2'-0"	10'-1 ^{1/4} "	TRANSOM	PAINTED	LoE3 366	---	---	TBD	
004A	3'-0"	5'-0"	8'-1 ^{1/4} "	CASEMENT	PAINTED	LoE3 366	---	---	TBD	SAFETY GLAZING
004B	3'-0"	2'-0"	10'-1 ^{1/4} "	TRANSOM	PAINTED	LoE3 366	---	---	TBD	
007A	2'-6"	6'-6"	8'-1 ^{1/4} "	CASEMENT	PAINTED	LoE3 366	---	---	TBD	EGRESS
007B	2'-6"	2'-0"	10'-1 ^{1/4} "	TRANSOM	PAINTED	LoE3 366	---	---	TBD	EGRESS
007C	7'-6"	6'-6"	8'-1 ^{1/4} "	FIXED	PAINTED	LoE3 366	---	---	TBD	
007D	7'-6"	2'-0"	10'-1 ^{1/4} "	TRANSOM	PAINTED	LoE3 366	---	---	TBD	
007E	3'-0"	6'-6"	8'-1 ^{1/4} "	CASEMENT	PAINTED	LoE3 366	---	---	TBD	
007F	3'-0"	2'-0"	10'-1 ^{1/4} "	TRANSOM	PAINTED	LoE3 366	---	---	TBD	
008A	3'-0"	6'-6"	8'-1 ^{1/4} "	CASEMENT	PAINTED	LoE3 366	---	---	TBD	EGRESS
008B	3'-0"	2'-0"	10'-1 ^{1/4} "	TRANSOM	PAINTED	LoE3 366	---	---	TBD	
008C	3'-0"	6'-6"	8'-1 ^{1/4} "	CASEMENT	PAINTED	LoE3 366	---	---	TBD	EGRESS
008D	3'-0"	2'-0"	10'-1 ^{1/4} "	TRANSOM	PAINTED	LoE3 366	---	---	TBD	
009A	3'-0"	2'-0"	10'-1 ^{1/4} "	TRANSOM	PAINTED	LoE3 366	---	---	TBD	
101A	3'-3"	8'-0"	8'-0"	FIXED	PAINTED	LoE3 366	---	---	TBD	SAFETY GLAZING
101B	3'-3"	8'-0"	8'-0"	FIXED	PAINTED	LoE3 366	---	---	TBD	SAFETY GLAZING
102A	3'-0"	2'-0"	2'-0"	FIXED	PAINTED	LoE3 366	---	---	TBD	SAFETY GLAZING
102B	3'-0"	6'-0"	8'-0"	FIXED	PAINTED	LoE3 366	---	---	TBD	
102C	5'-2"	2'-0"	2'-0"	FIXED	PAINTED	LoE3 366	---	---	TBD	SAFETY GLAZING
102D	5'-2"	6'-0"	8'-0"	FIXED	PAINTED	LoE3 366	---	---	TBD	
102E	3'-4"	2'-0"	2'-0"	FIXED	PAINTED	LoE3 366	---	---	TBD	SAFETY GLAZING
102F	3'-4"	6'-0"	8'-0"	FIXED	PAINTED	LoE3 366	---	---	TBD	
102G	3'-0"	2'-0"	2'-0"	CASEMENT	PAINTED	LoE3 366	---	---	TBD	
102H	3'-0"	6'-0"	8'-0"	CASEMENT	PAINTED	LoE3 366	---	---	TBD	
105A	3'-0"	8'-0"	8'-0"	FIXED	PAINTED	LoE3 366	---	---	TBD	
105B	3'-0"	8'-0"	8'-0"	FIXED	PAINTED	LoE3 366	---	---	TBD	
105C	6'-6"	8'-0"	8'-0"	FIXED	PAINTED	LoE3 366	---	---	TBD	
105D	3'-0"	8'-0"	8'-0"	FIXED	PAINTED	LoE3 366	---	---	TBD	
105E	3'-0"	8'-0"	8'-0"	CASEMENT	PAINTED	LoE3 366	---	---	TBD	
106A	3'-0"	5'-0"	8'-0"	FIXED	PAINTED	LoE3 366	---	---	TBD	
106B	4'-6"	5'-0"	8'-0"	FIXED	PAINTED	LoE3 366	---	---	TBD	
106C	3'-0"	5'-0"	8'-0"	CASEMENT	PAINTED	LoE3 366	---	---	TBD	
115A	4'-0"	8'-0"	8'-0"	CASEMENT	PAINTED	LoE3 366	---	---	TBD	
115B	3'-0"	8'-0"	8'-0"	CASEMENT	PAINTED	LoE3 366	---	---	TBD	EGRESS
115C	3'-0"	8'-0"	8'-0"	FIXED	PAINTED	LoE3 366	---	---	TBD	
115D	6'-6"	8'-0"	8'-0"	FIXED	PAINTED	LoE3 366	---	---	TBD	
115E	3'-0"	8'-0"	8'-0"	FIXED	PAINTED	LoE3 366	---	---	TBD	
117A	2'-6"	8'-0"	8'-0"	FIXED	PAINTED	LoE3 366	---	---	TBD	SAFETY GLAZING
118A	2'-6"	8'-0"	8'-0"	FIXED	TBD	LoE3 366	---	---	TBD	FROSTED / TRANSLUCENT GLAZING, SAFETY GLAZING
118B	2'-6"	8'-0"	8'-0"	FIXED	TBD	LoE3 366	---	---	TBD	FROSTED / TRANSLUCENT GLAZING, SAFETY GLAZING
201G	3'-0"	4'-6 ^{1/2} "	3'-2 ^{1/4} "	FIXED	PAINTED	LoE3 366	---	---	TBD	TRAPEZOID
201G	3'-0"	4'-6 ^{1/2} "	5'-11 ^{1/2} "	FIXED	PAINTED	LoE3 366	---	---	TBD	TRAPEZOID
201H	3'-0"	5'-6 ^{1/2} "	4'-2 ^{1/4} "	FIXED	PAINTED	LoE3 366	---	---	TBD	TRAPEZOID
201H	3'-0"	5'-6 ^{1/2} "	6'-11 ^{1/2} "	FIXED	PAINTED	LoE3 366	---	---	TBD	TRAPEZOID
201I	3'-0"	6'-6 ^{1/2} "	5'-2 ^{1/4} "	FIXED	PAINTED	LoE3 366	---	---	TBD	TRAPEZOID
201I	3'-0"	6'-6 ^{1/2} "	7'-11 ^{1/2} "	FIXED	PAINTED	LoE3 366	---	---	TBD	TRAPEZOID
201J	3'-0"	6'-6 ^{1/2} "	5'-2 ^{1/4} "	FIXED	PAINTED	LoE3 366	---	---	TBD	TRAPEZOID
201J	3'-0"	6'-6 ^{1/2} "	7'-11 ^{1/2} "	FIXED	PAINTED	LoE3 366	---	---	TBD	TRAPEZOID
201K	3'-0"	5'-6 ^{1/2} "	4'-2 ^{1/4} "	FIXED	PAINTED	LoE3 366	---	---	TBD	TRAPEZOID
201K	3'-0"	5'-6 ^{1/2} "	6'-11 ^{1/2} "	FIXED	PAINTED	LoE3 366	---	---	TBD	TRAPEZOID
201L	3'-0"	4'-6 ^{1/2} "	3'-2 ^{1/4} "	FIXED	PAINTED	LoE3 366	---	---	TBD	TRAPEZOID
201L	3'-0"	4'-6 ^{1/2} "	5'-11 ^{1/2} "	FIXED	PAINTED	LoE3 366	---	---	TBD	TRAPEZOID



RIPPLE
DESIGN STUDIO

206.913.2333

4303 STONE WAY N
SEATTLE, WA 98103

9790

REGISTERED
ARCHITECT

JAMES M DEARTH
STATE OF WASHINGTON

ZIMMER RESIDENCE

4661 FOREST AVE SE
MERCER ISLAND, WA
98040

DOOR + WINDOW
SCHEDULES

THIS DRAWING, AS AN INSTRUMENT OF SERVICE, IS * SHALL REMAIN THE SOLE PROPERTY OF RIPPLE DESIGN STUDIO + *
SHALL NOT BE REPRODUCED, PUBLISHED, OR USED IN ANY MANNER WITHOUT PROPER AUTHORIZATION.
COPYRIGHT © 2017 BY RIPPLE DESIGN STUDIO

RELEASE

20 DEC 2024

A 4 . 1

ZIMMER
AUTHORISED 01/24/2024

General Structural Notes

The Following Apply Unless Noted Otherwise on the Drawings

Criteria

1. ALL MATERIALS, WORKMANSHIP, DESIGN, AND CONSTRUCTION SHALL CONFORM TO THE DRAWINGS, SPECIFICATIONS, AND THE 2021 INTERNATIONAL BUILDING CODE.

2. DESIGN LOAD CRITERIA

FLOOR LIVE LOAD (RESIDENTIAL)

FLOOR LIVE LOAD (RESIDENTIAL DECKS)

ROOF DEAD LOAD (SOLAR)

ROOF DEAD LOAD (BALLAST)

SNOW

WIND

40 PSF

60 PSF

5 PSF

17 PSF

Pf=25 PSF

lw=1.0, GCpi=0.18, 100 MPH (ULTIMATE), EXPOSURE "C", KZT=1.00
- EARTHQUAKE

ANALYSIS PROCEDURE:

LATERAL SYSTEM:

BASE SHEAR (ULTIMATE)

BASE SHEAR (ULTIMATE)

TOTAL BASE SHEAR

SITE CRITERIA
- EQUIVALENT LATERAL FORCE PROCEDURE

LIGHT FRAMED SHEAR WALLS

V=21.47 KIPS

V=2.16 KIPS

V=23.63 KIPS

SITE CLASS=D, Ss=1.441, Sds=0.961, S1=0.5, SD1=0.6, Cs=0.148

SDC D, Ie=1.0, R=6.5

SEE PLANS FOR ADDITIONAL LOADING CRITERIA

3. STRUCTURAL DRAWINGS SHALL BE USED IN CONJUNCTION WITH ARCHITECTURAL DRAWINGS FOR BIDDING AND CONSTRUCTION. CONTRACTOR SHALL VERIFY DIMENSIONS AND CONDITIONS FOR COMPATIBILITY AND SHALL NOTIFY ARCHITECT OF ANY DISCREPANCIES PRIOR TO CONSTRUCTION.

4. CONTRACTOR SHALL VERIFY ALL EXISTING DIMENSIONS, MEMBER SIZES, AND CONDITIONS PRIOR TO COMMENCING ANY WORK. ALL DIMENSIONS OF EXISTING CONSTRUCTION SHOWN ON THE DRAWINGS ARE INTENDED AS GUIDELINES ONLY AND MUST BE VERIFIED.

5. CONTRACTOR SHALL PROVIDE TEMPORARY BRACING FOR THE STRUCTURE AND STRUCTURAL COMPONENTS UNTIL ALL FINAL CONNECTIONS HAVE BEEN COMPLETED IN ACCORDANCE WITH THE PLANS.

6. CONTRACTOR SHALL BE RESPONSIBLE FOR ALL SAFETY PRECAUTIONS AND THE METHODS, TECHNIQUES, SEQUENCES OR PROCEDURES, REQUIRED TO PERFORM THE CONTRACTORS WORK. THE STRUCTURAL ENGINEER HAS NO OVERALL SUPERVISORY AUTHORITY OR ACTUAL AND/OR DIRECT RESPONSIBILITY FOR THE SPECIFIC WORKING CONDITIONS AT THE SITE AND/OR FOR ANY HAZARDS RESULTING FROM THE ACTIONS OF ANY TRADE CONTRACTOR. THE STRUCTURAL ENGINEER HAS NO DUTY TO INSPECT, SUPERVISE, NOTE, CORRECT, OR REPORT ANY HEALTH OR SAFETY DEFICIENCIES TO THE OWNER, CONTRACTORS, OR OTHER ENTITIES OR PERSONS AT THE PROJECT SITE.

7. CONTRACTOR-INITIATED CHANGES SHALL BE SUBMITTED IN WRITING TO THE ARCHITECT AND STRUCTURAL ENGINEER FOR APPROVAL PRIOR TO FABRICATION OR CONSTRUCTION. CHANGES SHOWN ON SHOP DRAWINGS ONLY WILL NOT SATISFY THIS REQUIREMENT.

8. DRAWINGS INDICATE GENERAL AND TYPICAL DETAILS OF CONSTRUCTION. WHERE CONDITIONS ARE NOT SPECIFICALLY INDICATED BUT ARE OF SIMILAR CHARACTER TO DETAILS SHOWN, SIMILAR DETAILS OF CONSTRUCTION SHALL BE USED, SUBJECT TO REVIEW AND APPROVAL BY THE ARCHITECT AND THE STRUCTURAL ENGINEER.

9. SHOP DRAWINGS FOR THE FOLLOWING ITEMS SHALL BE SUBMITTED TO THE ARCHITECT AND STRUCTURAL ENGINEER FOR REVIEW PRIOR TO FABRICATION OF THESE ITEMS.

OPEN WEB WOOD (OR COMBINATION WOOD/STEEL) TRUSSES

STRUCTURAL STEEL

CONTRACTOR SHALL SUBMIT WALL ELEVATION DRAWINGS OF AT LEAST 1/8"=1'-0" SCALE INDICATING LOCATIONS OF CONNECTION EMBEDMENTS AND WALL OPENINGS FOR REVIEW PRIOR TO CONSTRUCTION. CONTRACTOR SHALL COORDINATE WITH REINFORCEMENT SHOP DRAWINGS.

APPROVED SETS OF ALL SHOP DRAWINGS SHALL ALSO BE SUBMITTED TO THE BUILDING DEPARTMENT.
10. SHOP DRAWING REVIEW: DIMENSIONS AND QUANTITIES ARE NOT REVIEWED BY THE ENGINEER OF RECORD, THEREFORE MUST BE VERIFIED BY THE CONTRACTOR. CONTRACTOR SHALL REVIEW AND STAMP DRAWINGS PRIOR TO REVIEW BY ENGINEER OF RECORD. CONTRACTOR SHALL REVIEW DRAWINGS FOR CONFORMANCE WITH THE MEANS, METHODS, TECHNIQUES, SEQUENCES AND OPERATIONS OF CONSTRUCTION, AND ALL SAFETY PRECAUTIONS AND PROGRAMS INCIDENTAL THERETO. SUBMITTALS SHALL INCLUDE A REPRODUCIBLE AND ONE COPY; REPRODUCIBLE WILL BE MARKED AND RETURNED WITHIN TWO WEEKS OF RECEIPT WITH A NOTATION INDICATING THAT THE SUBMITTAL HAS BEEN FOUND TO BE IN GENERAL CONFORMANCE WITH THE DESIGN OF THE BUILDING. THE SUBMITTED ITEMS SHALL NOT BE INSTALLED UNTIL THEY HAVE BEEN APPROVED BY THE BUILDING OFFICIAL.

SHOP DRAWING SUBMITTALS PROCESSED BY THE ENGINEER ARE NOT CHANGE ORDERS. THE PURPOSE OF SHOP DRAWING SUBMITTALS BY THE CONTRACTOR IS TO DEMONSTRATE TO THE ENGINEER THAT THE CONTRACTOR UNDERSTANDS THE DESIGN CONCEPT, BY INDICATING WHICH MATERIAL IS INTENDED TO BE FURNISHED AND INSTALLED AND BY DETAILING THE INTENDED FABRICATION AND INSTALLATION METHODS. IF DEVIATIONS, DISCREPANCIES, OR CONFLICTS BETWEEN SHOP DRAWING SUBMITTALS AND THE CONTRACT DOCUMENTS ARE DISCOVERED EITHER PRIOR TO OR AFTER SHOP DRAWING SUBMITTALS ARE PROCESSED BY THE ENGINEER, THE DESIGN DRAWINGS AND SPECIFICATIONS SHALL CONTROL AND SHALL BE FOLLOWED.

Quality Assurance

1. SPECIAL INSPECTION SHALL BE PROVIDED IN ACCORDANCE WITH THE PROJECT SPECIFICATIONS AND SECTIONS 110 AND 1704 OF THE INTERNATIONAL BUILDING CODE BY A QUALIFIED TESTING AGENCY DESIGNATED BY THE ARCHITECT, AND RETAINED BY THE BUILDING OWNER. THE ARCHITECT, STRUCTURAL ENGINEER, AND BUILDING DEPARTMENT SHALL BE FURNISHED WITH COPIES OF ALL INSPECTION AND TEST RESULTS. SPECIAL INSPECTION IS REQUIRED OF THE FOLLOWING TYPES OF CONSTRUCTION:

STRUCTURAL STEEL FABRICATION AND ERECTION

CONCRETE CONSTRUCTION

(GRADE BEAMS, AUGER-CAST PILES)

SOIL CONDITIONS, FILL PLACEMENT, AND DENSITY

PILE OR PIER FOUNDATIONS

EXPANSION BOLTS AND THREADED EXPANSION INSERTS

EPOXY GROUTED INSTALLATIONS

PER IBC 1705.2

PER TABLE 1705.3

PER SOILS REPORT

PER SOILS REPORT

PER MANUFACTURER

PER MANUFACTURER
2. UNLESS OTHERWISE NOTED, THE FOLLOWING ELEMENTS COMPRISE THE SEISMIC-FORCE-RESISTING SYSTEM AND ARE SUBJECT TO SPECIAL INSPECTION FOR SEISMIC RESISTANCE IN ACCORDANCE WITH SECTION 1705.12 OF THE INTERNATIONAL BUILDING CODE.

A. STRUCTURAL STEEL MOMENT FRAMES AND BRACED FRAMES REQUIRE CONTINUOUS INSPECTION FOR WELDING PER AISC 341 EXCEPT SINGLE PASS FILLET WELDS NOT EXCEEDING 5/16-INCH.
- ## Geotechnical
1. FOUNDATION NOTES: SUBGRADE PREPARATION INCLUDING DRAINAGE, EXCAVATION, COMPACTION, AND FILLING REQUIREMENTS, SHALL CONFORM STRICTLY WITH RECOMMENDATIONS GIVEN IN THE SOILS REPORT OR AS DIRECTED BY THE SOILS ENGINEER. FOOTINGS SHALL BEAR ON SOLID UNDISTURBED EARTH AT LEAST 18" BELOW LOWEST ADJACENT FINISHED GRADE. FOOTING DEPTHS/ELEVATIONS SHOWN ON PLANS (OR IN DETAILS) ARE MINIMUM AND FOR GUIDANCE ONLY; THE ACTUAL ELEVATIONS OF FOOTINGS MUST BE ESTABLISHED BY THE CONTRACTOR IN THE FIELD WORKING WITH THE TESTING LAB AND SOILS ENGINEER. BACKFILL BEHIND ALL RETAINING WALLS WITH FREE DRAINING GRANULAR FILL AND PROVIDE FOR SUBSURFACE DRAINAGE AS NOTED IN THE SOILS REPORT.

LATERAL EARTH PRESSURE (RESTRAINED/UNRESTRAINED)

COEFICIENT OF FRICTION

(FACTOR OF SAFETY OF 1.5 INCLUDED)

3"Ø PILE CAPACITY (COMPRESSION) (STANDARD STEEL PIPE)

4"Ø PILE CAPACITY (COMPRESSION) (STANDARD STEEL PIPE)

REFUSAL CRITERIA: 2000-POUND HYDRAULIC HAMMER, 1" OR LESS FOR 10 SECONDS OF CONTINUOUS DRIVING AT 600 BLOWS PER MINUTE.

ANTICIPATED PILE LENGTH TO REACH BEARING SOILS: APPROXIMATELY 20'-30'+/-

30"Ø AUGER-CAST PILE

GEOTECHNICAL SPECIAL INSPECTOR SHALL BE CONTINUOUSLY PRESENT DURING PIN PILE INSTALLATION.

VARIES 7 PCF-55 PCF

SEE SOILS REPORT

0.35

12 KIPS

20 KIPS

END BEARING = 30 KSF

SKIN FRICTION = 1.0 KSF

SOILS REPORT REFERENCE: PanGEO Inc., Project No. 21-552, Dated October 2024

2. PIN PILES SHALL BE DRIVEN TO REFUSAL PER THE REFUSAL CRITERIA ABOVE. THE MAXIMUM PILE ECCENTRICITY SHALL BE 3 INCHES. THE CONTRACTOR SHALL DETERMINE THE LOCATION OF ALL ADJACENT UNDERGROUND UTILITIES PRIOR TO DRIVING PILES.

Concrete

1. CONCRETE SHALL BE MIXED, PROPORTIONED, CONVEYED AND PLACED IN ACCORDANCE WITH IBC SECTION 1905, 1906, AND ACI 301. STRENGTHS AT 28 DAYS AND MIX CRITERIA SHALL BE AS FOLLOWS:

TYPE OF CONSTRUCTION

28 DAY STRENGTH (f'c)

SLABS ON GRADE

STAIR LANDINGS AND TREADS

ALL STRUCTURAL CONCRETE EXCEPT WALLS

CONCRETE WALLS

AUGERCAST PILING (STRUCTURAL CONCRETE)

*STRUCTURAL DESIGN OF FOUNDATION IS BASED ON A f'c=2,500 PSI, PER IBC 1705.3.2.3. SPECIAL INSPECTION IS NOT REQUIRED

3,000 PSI*

4,000 PSI

2,500 PSI

4,000 PSI

(10) SACK MIX (940 LBS CEMENT)

2. THE MINIMUM AMOUNTS OF CEMENT MAY BE CHANGED IF A CONCRETE PERFORMANCE MIX IS SUBMITTED TO THE STRUCTURAL ENGINEER AND THE BUILDING DEPARTMENT FOR APPROVAL TWO WEEKS PRIOR TO PLACING ANY CONCRETE. THE PERFORMANCE MIX SHALL INCLUDE THE AMOUNTS OF CEMENT, FINE AND COARSE AGGREGATE, WATER AND ADMIXTURES AS WELL AS THE WATER CEMENT RATIO, SLUMP, CONCRETE YIELD AND SUBSTANTIATING STRENGTH DATA IN ACCORDANCE WITH IBC 1905.6. THE USE OF A PERFORMANCE MIX REQUIRES BATCH PLANT INSPECTION, THE COST OF WHICH SHALL BE PAID BY THE GENERAL CONTRACTOR. REVIEW OF MIX SUBMITTALS BY THE ENGINEER OF RECORD INDICATES ONLY THAT INFORMATION PRESENTED CONFORMS GENERALLY TO THE CONTRACT DOCUMENTS. CONTRACTOR OR SUPPLIER MAINTAINS FULL RESPONSIBILITY FOR SPECIFIED PERFORMANCE.

3. ALL CONCRETE WITH SURFACES EXPOSED TO WEATHER OR STANDING WATER SHALL BE AIR-ENTRAINED WITH AN AIR-ENTRAINING AGENT CONFORMING TO ASTM C260, C494, AND C618. TOTAL AIR CONTENT FOR FROST-RESISTANT CONCRETE SHALL BE IN ACCORDANCE WITH TABLE ACI 318 TABLE 4.2.1 MODERATE EXPOSURE.

4. REINFORCING STEEL SHALL CONFORM TO ASTM A615 (INCLUDING SUPPLEMENT S1), GRADE 60, fy=60,000 PSI. EXCEPTIONS: ANY BARS SPECIFICALLY SO NOTED ON THE DRAWINGS SHALL BE GRADE 40, fy=40,000 PSI. WELDED WIRE FABRIC SHALL CONFORM TO ASTM A-185. SPIRAL REINFORCEMENT SHALL BE PLAIN WIRE CONFORMING TO ASTM A615, GRADE 60, fy=60,000 PSI.

5. DETAILING OF REINFORCING STEEL (INCLUDING HOOKS AND BENDS) SHALL BE IN ACCORDANCE WITH ACI 315-99 AND 318-14. LAP ALL REINFORCEMENTS IN ACCORDANCE WITH "THE REINFORCING SPLICE AND DEVELOPMENT LENGTH SCHEDULE." PROVIDE CORNER BARS AT ALL WALL AND FOOTING INTERSECTIONS. LAP ADJACENT MATS OF WELDED WIRE FABRIC A MINIMUM OF 8" AT SIDES AND ENDS. NO BARS PARTIALLY EMBEDDED IN HARDENED CONCRETE SHALL BE FIELD BENT UNLESS SPECIFICALLY SO DETAILED OR APPROVED BY THE STRUCTURAL ENGINEER.

6. CONCRETE PROTECTION (COVER) FOR REINFORCING STEEL SHALL BE AS FOLLOWS:

FOOTINGS AND OTHER UNFORMED SURFACES CAST AGAINST AND PERMANENTLY EXPOSED TO EARTH

FORMED SURFACES EXPOSED TO EARTH OR WEATHER (#6 BARS OR LARGER)

FORMED SURFACES EXPOSED TO EARTH OR WEATHER (#5 BARS OR SMALLER)

COLUMN TIES OR SPIRALS AND BEAM STIRRUPS

SLABS AND WALLS (INT. FACE)

3"

2"

1-1/2"

1-1/2"

GREATER OF BAR DIAMETER PLUS 1/8" OR 3/4"

7. CONCRETE WALL REINFORCING - PROVIDE THE FOLLOWING UNLESS DETAILED OTHERWISE:

6" WALLS #4 @ 16 HORIZ. #4 @ 18 VERTICAL

8" WALLS #4 @ 12 HORIZ. #4 @ 18 VERTICAL

1 CURTAIN

1 CURTAIN

8. CAST-IN-PLACE CONCRETE: SEE ARCHITECTURAL DRAWINGS FOR EXACT LOCATIONS AND DIMENSIONS OF DOOR AND WINDOW OPENINGS IN ALL CONCRETE WALLS. SEE MECHANICAL DRAWINGS FOR SIZE AND LOCATION OF MISCELLANEOUS MECHANICAL OPENINGS THROUGH CONCRETE WALLS. SEE ARCHITECTURAL DRAWINGS FOR ALL GROOVES, NOTCHES, CHAMFERS, FEATURE STRIPS, COLOR, TEXTURE, AND OTHER FINISH DETAILS AT ALL EXPOSED CONCRETE SURFACES, BOTH CAST-IN-PLACE AND PRECAST.

9. NON-SHRINK GROUT SHALL BE FURNISHED BY AN APPROVED MANUFACTURER AND SHALL BE MIXED AND PLACED IN STRICT ACCORDANCE WITH THE MANUFACTURER'S PUBLISHED RECOMMENDATIONS. GROUT STRENGTH SHALL BE AT LEAST EQUAL TO THE MATERIAL ON WHICH IT IS PLACED (3000 PSI MINIMUM).

Anchorage

1. EXPANSION BOLTS INTO CONCRETE AND CONCRETE MASONRY UNITS SHALL BE "KIKIK BOLT TZ" AS MANUFACTURED BY THE HILTI CORP., INSTALLED IN STRICT ACCORDANCE WITH ICC-ES REPORT NO. ESR-1917, INCLUDING MINIMUM EMBEDMENT REQUIREMENTS. BOLTS INTO CONCRETE MASONRY OR BRICK MASONRY UNITS SHALL BE INTO FULLY GROUTED CELLS. SUBSTITUTES PROPOSED BY CONTRACTOR SHALL BE SUBMITTED FOR REVIEW WITH ICC REPORTS INDICATING EQUIVALENT OR GREATER LOAD CAPACITIES. SPECIAL INSPECTION IS REQUIRED FOR ALL EXPANSION BOLT INSTALLATION.

1.1. ALTERNATIVELY, EXPANSION BOLTS INTO CONCRETE AND CONCRETE MASONRY UNITS MAY BE STRONG-BOLT 2 ANCHORS AS MANUFACTURED BY THE SIMPSON STRONG TIE COMPANY AND INSTALLED IN STRICT CONFORMANCE TO ICC-ES REPORT NUMBER ESR-3037, INCLUDING MINIMUM EMBEDMENT REQUIREMENTS. BOLTS INTO CONCRETE MASONRY OR BRICK MASONRY UNITS SHALL BE INTO FULLY GROUTED CELLS. SPECIAL INSPECTION IS REQUIRED FOR ALL EXPANSION BOLT INSTALLATION.

2. EPOXY-GROUTED ITEMS (THREADED RODS OR REINFORCING BAR) SPECIFIED ON THE DRAWINGS SHALL BE INSTALLED USING "HIT BE 500-V2" AS MANUFACTURED BY HILTI CORP. INSTALL IN STRICT ACCORDANCE WITH ICC-ES REPORT NO. ESR-2322. SPECIAL INSPECTION OF INSTALLATION IS REQUIRED. RODS SHALL BE ASTM A-36 UNLESS OTHERWISE NOTED.

2.1. ALTERNATIVELY, EPOXY-GROUTED ITEMS (THREADED RODS OR REINFORCING BAR) SPECIFIED ON THE DRAWINGS MAY BE INSTALLED USING "SET-3G" HIGH STRENGTH EPOXY AS MANUFACTURED BY THE SIMPSON STRONG TIE COMPANY. INSTALL IN STRICT ACCORDANCE WITH ICC-ES REPORT NO. ESR-4057. SPECIAL INSPECTION OF INSTALLATION IS REQUIRED. RODS SHALL BE ASTM A-36 UNLESS OTHERWISE NOTED.

Steel

1. STRUCTURAL STEEL DESIGN, FABRICATION, AND ERECTION SHALL BE BASED ON:

A. EITHER AISC 360 AND SECTION 2205.2 OF THE INTERNATIONAL BUILDING CODE.

B. MARCH 18, 2005 AISC CODE OF STANDARD PRACTICE FOR STEEL BUILDINGS AND BRIDGES, AMENDED AS FOLLOWS.

i) AS NOTED IN THE CONTRACT DOCUMENTS.

ii) BY THE DELETION OF PARAGRAPH 4.4.1.

iii) REVISE REFERENCE FROM "STRUCTURAL DESIGN DRAWINGS" TO "CONTRACT DOCUMENTS" IN PARAGRAPH 3.1.

2. SPECIFICATION FOR STRUCTURAL JOINTS USING ASTM A325 OR A490 BOLTS.

STRUCTURAL STEEL SHALL CONFORM TO THE FOLLOWING REQUIREMENTS:

TYPE OF MEMBER

ASTM SPECIFICATION

Fy

WIDE FLANGE SHAPES

A992

50 KSI

OTHER SHAPES, PLATES, AND RODS

A36

36 KSI

PIPE COLUMNS

A53 (E OR S, GR.B)

35 KSI

STRUCTURAL TUBING

A500 (GRADE B)

SQUARE OR RECTANGULAR CONNECTION BOLTS

A325-N

46 KSI

(3/4" ROUND, UNLESS SHOWN OTHERWISE)

3. ARCHITECTURALLY EXPOSED STRUCTURAL STEEL SHALL CONFORM TO SECTION 10 OF THE AISC CODE OF STANDARD PRACTICE FOR STEEL BUILDINGS AND BRIDGES.

4. ALL A-325N CONNECTION BOLTS NEED ONLY BE TIGHTENED TO A SNUG TIGHT CONDITION, DEFINED AS THE TIGHTNESS THAT EXISTS WHEN ALL PLIES IN A JOINT ARE IN FIRM CONTACT. THIS MAY BE ATTAINED BY A FEW IMPACTS OF AN IMPACT WRENCH OR THE FULL EFFORT OF AN IRONWORKER USING AN ORDINARY SPUD WRENCH.

5. ALL ANCHORS EMBEDDED IN MASONRY OR CONCRETE SHALL BE A307 HEADED BOLTS OR A36 THREADED ROD WITH AN ASTM 563 HEAVY HEX NUT TACK WELDED ON THE EMBEDDED END.

6. ALL WELDING SHALL BE IN CONFORMANCE WITH A.I.S.C. AND A.W.S. STANDARDS AND SHALL BE PERFORMED BY W.A.B.O. CERTIFIED WELDERS USING E70 XX ELECTRODES. ONLY PREQUALIFIED WELDS (AS DEFINED BY A.W.S.) SHALL BE USED. ALL COMPLETE JOINT PENETRATION GROOVE WELDS SHALL BE MADE WITH A FILLER MATERIAL THAT HAS A MINIMUM CVN TOUGHNESS OF 20 FT-LBS AT -20 DEGREES F AND 40 FT-LBS AT 70 DEGREES F, AS DETERMINED BY AWS CLASSIFICATION OR MANUFACTURER CERTIFICATION.

Wood

1. FRAMING LUMBER SHALL BE KILN DRIED OR MC-19, AND GRADED AND MARKED IN CONFORMANCE WITH W.C.L.B. STANDARD GRADING RULES FOR WEST COAST LUMBER NO.17. FURNISH TO THE FOLLOWING MINIMUM STANDARDS:

JOISTS

(2X & 3X MEMBERS)

DOUGLAS FIR-LARCH NO. 2

MINIMUM BASE VALUE, Fb=900 PSI

AND BEAMS:

(4X MEMBERS)

DOUGLAS FIR-LARCH NO. 2

MINIMUM BASE VALUE, Fb=900 PSI

BEAMS:

(INCL. 6X AND LARGER)

DOUGLAS FIR-LARCH NO. 1

MINIMUM BASE VALUE, Fb=1350 PSI

POSTS:

(4X MEMBERS)

DOUGLAS FIR-LARCH NO. 2

MINIMUM BASE VALUE, Fc=1350 PSI

(6X AND LARGER)

DOUGLAS FIR-LARCH NO. 1

MINIMUM BASE VALUE, Fc=1000 PSI

STUDS, PLATES & MISC. FRAMING:

DOUGLAS-FIR-LARCH NO. 2

2. GLUED LAMINATED MEMBERS SHALL BE FABRICATED IN CONFORMANCE WITH ASTM AND AITC STANDARDS. EACH MEMBER SHALL BEAR AN A.I.T.C. IDENTIFICATION MARK AND SHALL BE ACCOMPANIED BY AN A.I.T.C. CERTIFICATE OF CONFORMANCE. ALL SIMPLE SPAN BEAMS SHALL BE DOUGLAS FIR COMBINATION 24F-V4, Fb=2,400 PSI, Fv=265 PSI. ALL CANTILEVERED BEAMS SHALL BE DOUGLAS FIR COMBINATION 24F-V8, Fb=2,400 PSI, Fv=265 PSI. CAMBER ALL SIMPLE SPAN GLULAM BEAMS TO 3,000" RADIUS, UNLESS SHOWN OTHERWISE ON THE PLANS.

3. MANUFACTURED LUMBER, PSL, LVL, AND LSL, SHALL BE MANUFACTURED UNDER A PROCESS APPROVED BY THE NATIONAL RESEARCH BOARD. EACH PIECE SHALL BEAR A STAMP OR STAMPS NOTING THE NAME AND PLANT NUMBER OF THE MANUFACTURER, THE GRADE, THE NATIONAL RESEARCH BOARD NUMBER, AND THE QUALITY CONTROL AGENCY. ALL PSL, LVL, AND LSL LUMBER SHALL BE MANUFACTURED IN ACCORDANCE WITH ICC-ES REPORT ESR-1387 USING DOUGLAS FIR VENEER GLUED WITH A WATERPROOF ADHESIVE MEETING THE REQUIREMENTS OF ASTM D2559 WITH ALL GRAIN PARALLEL WITH THE LENGTH OF THE MEMBER. THE MEMBERS SHALL HAVE THE FOLLOWING MINIMUM PROPERTIES:

PSL (2.0E)

LVL (1.9E)

LSL (1.55E)

Fb=2900 PSI, E=2000 KSI, Fv=290 PSI

Fb=2600 PSI, E=1900 KSI, Fv=285 PSI

Fb=2325 PSI, E=1550 KSI, Fv=310 PSI

DESIGN SHOWN ON PLANS IS BASED ON LUMBER MANUFACTURED BY THE WEYERHAEUSER CORPORATION. ALTERNATE MANUFACTURERS MAY BE USED SUBJECT TO REVIEW AND APPROVAL BY THE ARCHITECT AND STRUCTURAL ENGINEER. ALTERNATE JOIST HANGERS AND OTHER HARDWARE MAY BE SUBSTITUTED FOR ITEMS SHOWN PROVIDED THEY HAVE ICC APPROVAL FOR EQUAL OR GREATER LOAD CAPACITIES. ALL JOIST HANGERS AND OTHER HARDWARE SHALL BE COMPATIBLE IN SIZE WITH MEMBERS PROVIDED.

MANUFACTURED LUMBER PRODUCT SHALL BE INSTALLED WITH A MOISTURE CONTENT OF 12% OR LESS. THE CONTRACTOR SHALL MAKE PROVISIONS DURING CONSTRUCTION TO PREVENT THE MOISTURE CONTENT OF INSTALLED BEAMS FROM EXCEEDING 12%. EXCESSIVE DEFLECTIONS MAY OCCUR IF MOISTURE CONTENT EXCEEDS THIS VALUE.

Wood (Cont)

4. PREFABRICATED OPEN WEB WOOD TRUSSES (OR COMBINATION WOOD AND METAL) SHALL BE DESIGNED BY THE MANUFACTURER FOR THE SPANS AND CONDITIONS SHOWN ON THE PLANS AND SHALL BE FURNISHED AND INSTALLED IN CONFORMANCE WITH THE MANUFACTURER'S PUBLISHED SPECIFICATIONS. ALL NECESSARY BRIDGING, BLOCKING, PRE-NOTCHED PLATES, ETC., SHALL BE DETAILED AND FURNISHED BY THE MANUFACTURER. SUBMIT SHOP DRAWINGS AND DESIGN CALCULATIONS (COMPLETE WITH STRESS DIAGRAMS) TO THE ARCHITECT AND STRUCTURAL ENGINEER FOR REVIEW PRIOR TO FABRICATION. DESIGN SUBMITTALS SHALL BEAR THE STAMP AND SIGNATURE OF A REGISTERED PROFESSIONAL ENGINEER, STATE OF WASHINGTON. PERMANENT AND TEMPORARY BRIDGING SHALL BE INSTALLED IN CONFORMANCE WITH MANUFACTURER'S SPECIFICATIONS.

5. PLYWOOD SHEATHING SHALL BE GRADE C-D, EXTERIOR GLUE OR STRUCTURAL II, EXTERIOR GLUE IN CONFORMANCE WITH DOC PS 1. ORIENTED STRAND BOARD OF EQUIVALENT THICKNESS, EXPOSURE RATING AND PANEL INDEX MAY BE USED IN LIEU OF PLYWOOD.

A. ROOF SHEATHING SHALL BE 1/2" (NOMINAL) WITH SPAN RATING 32/16.

B. FLOOR SHEATHING SHALL BE 3/4" (NOMINAL) WITH SPAN RATING 48/24.

C. WALL SHEATHING SHALL BE 1/2" (NOMINAL) WITH SPAN RATING 24/0.

D. REFER TO WOOD FRAMING NOTES BELOW FOR TYPICAL NAILING REQUIREMENTS.

6. ALL WOOD IN DIRECT CONTACT WITH CONCRETE OR MASONRY SHALL BE PRESSURE-TREATED WITH AN APPROVED PRESERVATIVE OR (2) LAYERS OF ASPHALT IMPREGNATED BUILDING PAPER SHALL BE PROVIDED BETWEEN UNTREATED WOOD AND CONCRETE OR MASONRY.

7. PRESSURE TREATED WOOD SHALL BE TREATED PER AWPA STANDARD. PRESSURE TREATED WOOD FOR ABOVE GROUND USE SHALL BE TREATED TO A RETENTION OF 0.25 PCF. WOOD IN CONTINUOUS CONTACT WITH FRESH WATER OR SOIL SHALL BE TREATED TO A RETENTION OF 0.40 PCF. WOOD FOR USE IN PERMANENT FOUNDATIONS SHALL BE TREATED TO A RETENTION OF 0.60 PCF. SODIUM BORATE (SBX) TREATED WOOD SHALL NOT BE USED WHERE EXPOSED TO WEATHER. FASTENERS AND TIMBER CONNECTORS IN DIRECT CONTACT WITH ACQ-A, CBA-A, CA-B, OR SBX TREATED WOOD SHALL BE G185 OR A185 HOT DIPPED OR CONTINUOUS HOT-GALVANIZED PER ASTM A653. FASTENERS AND TIMBER CONNECTORS IN DIRECT CONTACT WITH ACZA TREATED WOOD SHALL BE TYPE 304 OR 316 STAINLESS STEEL.

8. TIMBER CONNECTORS CALLED OUT BY LETTERS AND NUMBERS SHALL BE "STRONG-TIE" BY SIMPSON COMPANY, AS SPECIFIED IN THEIR CATALOG NUMBER C-C-2015. EQUIVALENT DEVICES BY OTHER MANUFACTURERS MAY BE SUBSTITUTED, PROVIDED THEY HAVE ICC-ES APPROVAL FOR EQUAL OR GREATER LOAD CAPACITIES. PROVIDE NUMBER AND SIZE OF FASTENERS AS SPECIFIED BY MANUFACTURER. CONNECTORS SHALL BE INSTALLED IN ACCORDANCE WITH THE MANUFACTURER'S RECOMMENDATIONS.

ALL 2X JOISTS SHALL BE CONNECTED TO FLUSH BEAMS WITH "LUS" SERIES JOIST HANGERS. ALL TJI JOISTS SHALL BE CONNECTED TO FLUSH BEAMS WITH "IUS" SERIES JOIST HANGERS. ALL DOUBLE-JOIST BEAMS SHALL BE CONNECTED TO FLUSH BEAMS WITH "MIT" SERIES JOIST HANGERS.

WHERE CONNECTOR STRAPS CONNECT TWO MEMBERS, PLACE ONE-HALF OF THE NAILS OR BOLTS IN EACH MEMBER.

ALL SHIMS SHALL BE SEASONED AND DRIED AND THE SAME GRADE (MINIMUM) AS MEMBERS CONNECTED.

9. WOOD FASTENERS

A. NAIL SIZES SPECIFIED ON DRAWINGS ARE BASED ON THE FOLLOWING SPECIFICATIONS:

SIZE

LENGTH

DIAMETER

8d

2-1/2"

0.131"

10d

3"

0.148"

16d BOX

3-1/2"

0.135"

IF CONTRACTOR PROPOSES THE USE OF ALTERNATE NAILS, THEY SHALL SUBMIT NAIL SPECIFICATIONS TO THE STRUCTURAL ENGINEER (PRIOR TO CONSTRUCTION) FOR REVIEW AND APPROVAL.

NAILS - PLYWOOD (APA RATED SHEATHING) FASTENERS TO FRAMING SHALL BE DRIVEN FLUSH TO FACE OF SHEATHING WITH NO COUNTERSINKING PERMITTED.

B. ALL BOLTS IN WOOD MEMBERS SHALL CONFORM TO ASTM A307. PROVIDE WASHERS UNDER THE HEADS AND NUTS OF ALL BOLTS AND LAG BOLTS BEARING ON WOOD. INSTALLATION OF LAG BOLTS SHALL CONFORM TO THE NATIONAL DESIGN SPECIFICATION FOR WOOD CONSTRUCTION (2005 EDITION) WITH A LEAD BORE HOLE OF 60 TO 70 PERCENT OF THE SHANK DIAMETER. LEAD HOLES ARE NOT REQUIRED FOR 3/8" AND SMALLER LAG SCREWS.

10. WOOD FRAMING NOTES--THE FOLLOWING APPLY UNLESS OTHERWISE SHOWN ON THE PLANS:

A. ALL WOOD FRAMING DETAILS NOT SHOWN OTHERWISE SHALL BE CONSTRUCTED TO THE MINIMUM STANDARDS OF THE INTERNATIONAL BUILDING CODE. MINIMUM NAILING, UNLESS OTHERWISE NOTED, SHALL CONFORM TO TABLE 2304.10.1. COORDINATE THE SIZE AND LOCATION OF ALL OPENINGS WITH MECHANICAL AND ARCHITECTURAL DRAWINGS.

B. WALL FRAMING: REFER ARCHITECTURAL DRAWINGS FOR THE SIZE OF ALL WALLS. ALL STUDS SHALL BE SPACED AT 16" O.C. UNO. TWO STUDS MINIMUM SHALL BE PROVIDED AT THE END OF ALL WALLS AND AT EACH SIDE OF ALL OPENINGS, AND AT BEAM OR HEADER BEARING LOCATIONS. TWO 2x8 HEADERS SHALL BE PROVIDED OVER ALL OPENINGS NOT OTHERWISE NOTED. SOLID BLOCKING FOR WOOD COLUMNS SHALL BE PROVIDED THROUGH FLOORS TO SUPPORTS BELOW. PROVIDE CONTINUOUS SOLID BLOCKING AT MID-HEIGHT OF ALL STUD WALLS OVER 10'-0" IN HEIGHT.

ALL WALLS SHALL HAVE A SINGLE BOTTOM PLATE AND A DOUBLE TOP PLATE. END NAIL TOP PLATE TO EACH STUD WITH TWO 16d NAILS, AND TOENAIL OR END NAIL EACH STUD TO BOTTOM PLATE WITH TWO 16d NAILS. FACE NAIL DOUBLE TOP PLATE WITH 16d @ 12" O.C. AND LAP MINIMUM 4'-0" AT JOINTS AND PROVIDE EIGHT 16d NAILS @ 4" O.C. EACH SIDE JOINT.

ALL STUD WALLS SHALL HAVE THEIR LOWER WOOD PLATES ATTACHED TO WOOD FRAMING BELOW WITH TWO ROWS OF 16d NAILS @ 12" ON-CENTER, OR ATTACHED TO CONCRETE BELOW WITH 5/8" DIAMETER ANCHOR BOLTS @ 4'-0" ON-CENTER EMBEDDED 7" MINIMUM, UNLESS INDICATED OTHERWISE. INDIVIDUAL MEMBERS OF BUILT-UP POSTS SHALL BE NAILED TO EACH OTHER WITH TWO ROWS OF 16d @ 12" ON-CENTER, UNLESS OTHERWISE NOTED. GYPSUM WALLBOARD SHALL BE FASTENED TO THE INTERIOR SURFACE OF ALL STUDS AND PLATES WITH NO. 6 X 1-1/4" TYPE S OR W SCREWS @ 8" ON-CENTER, UNLESS INDICATED OTHERWISE, 1/2" (NOMINAL) APA RATED SHEATHING (SPAN RATING 24/0) SHALL BE NAILED TO ALL EXTERIOR SURFACES WITH 8d NAILS @ 6" ON-CENTER AT PANEL EDGES AND TOP AND BOTTOM PLATES (BLOCK UN-SUPPORTED EDGES) AND TO ALL INTERMEDIATE STUDS AND BLOCKING WITH 8d NAILS @ 12" ON-CENTER ALLOW 1/8" SPACING AT ALL PANEL EDGES AND PANEL ENDS.

C. FLOOR AND ROOF FRAMING: PROVIDE DOUBLE JOISTS UNDER ALL PARALLEL PARTITIONS THAT EXTEND OVER MORE THAN HALF THE JOIST LENGTH AND AROUND ALL OPENINGS IN FLOORS OR ROOFS UNLESS OTHERWISE NOTED. PROVIDE SOLID BLOCKING AT ALL BEARING POINTS. TOENAIL JOISTS TO SUPPORTS WITH TWO 16d NAILS. ATTACH TIMBER JOISTS TO FLUSH HEADERS OR BEAMS WITH SIMPSON METAL JOIST HANGERS IN ACCORDANCE WITH NOTES ABOVE. NAIL ALL MULTI-JOIST BEAMS TOGETHER WITH TWO ROWS 16d @ 12" ON-CENTER.

UNLESS OTHERWISE NOTED ON THE PLANS, PLYWOOD ROOF AND FLOOR SHEATHING SHALL BE LAID UP WITH GRAIN PERPENDICULAR TO SUPPORTS AND NAILED AT 6" ON-CENTER WITH 8d NAILS TO FRAMED PANEL EDGES, STRUTS AND OVER STUD WALLS AS SHOWN ON PLANS AND @ 12" ON-CENTER TO INTERMEDIATE SUPPORTS. PROVIDE APPROVED PLYWOOD EDGE CLIPS CENTERED BETWEEN JOISTS/TRUSSES AT UNBLOCKED ROOF SHEATHING EDGES. ALL FLOOR SHEATHING EDGES SHALL HAVE APPROVED T&G JOINTS OR SHALL BE SUPPORTED WITH SOLID BLOCKING. ALLOW 1/8" SPACING AT ALL PANEL EDGES AND ENDS OF FLOOR AND ROOF SHEATHING. TOENAIL BLOCKING TO SUPPORTS WITH 16d @ 12" ON-CENTER UNLESS OTHERWISE NOTED.

buker
ENGINEERING LLC

4303 Stone Way N
Seattle, WA 98103
206.258.6333

Zimmer Residence

4661 Forest Ave SE
Mercer Island, WA, 98040

No. Date Issue

11/13/24 Permit


Sheet Contents

General Structural Notes

Sheet No.



S1.1

4661 Forest Ave SE
Mercer Island, WA, 98040

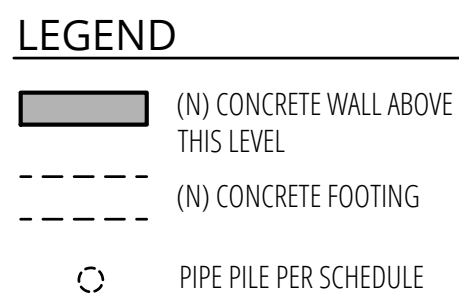

PIPE PILE SCHEDULE	
PP1 - PP71	3" Ø STD PIPE
LPP1 - LPP7	4" Ø STD PIPE

- # Pin Pile Plan
- SCALE: $\frac{1}{4}"=1'-0"$
- 

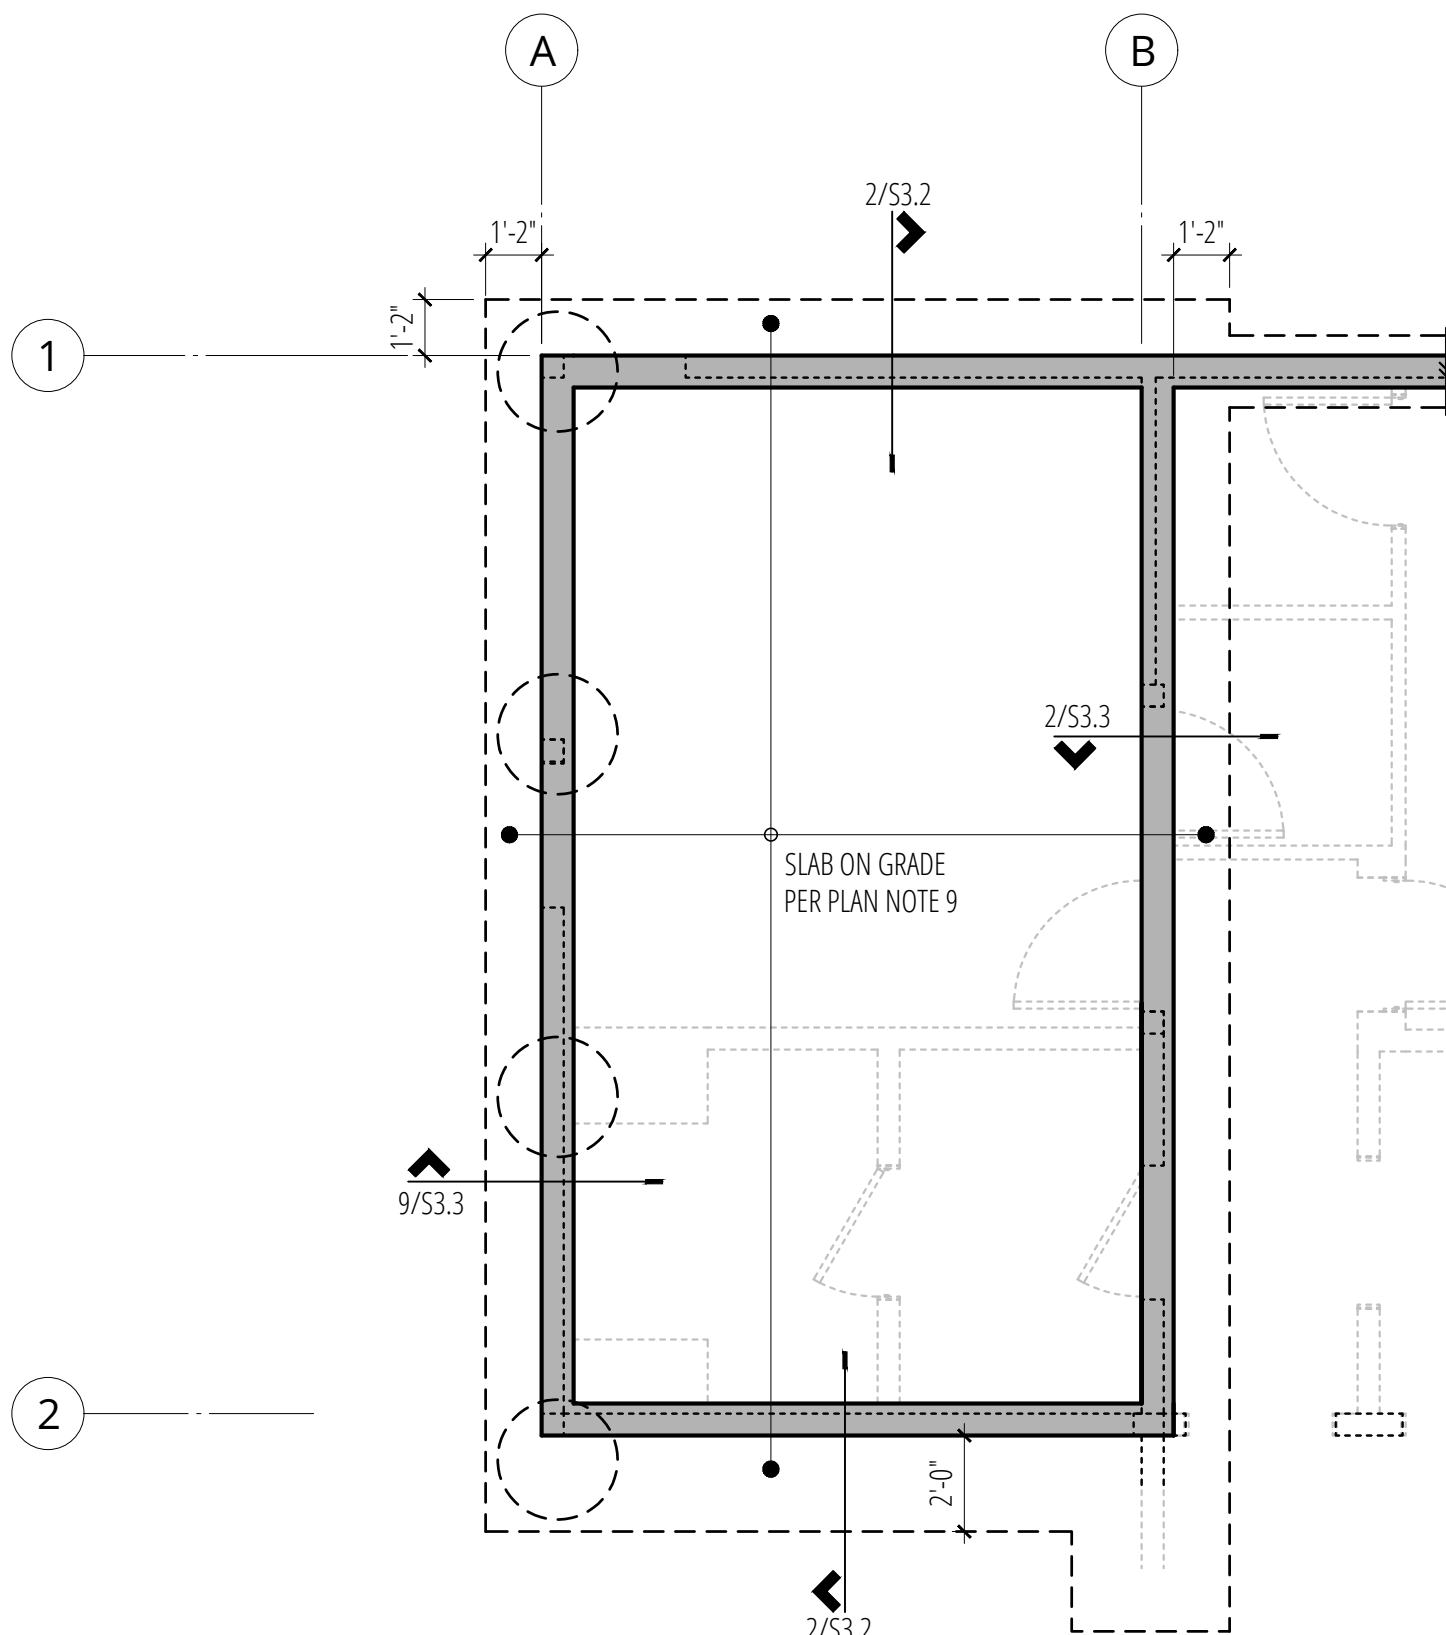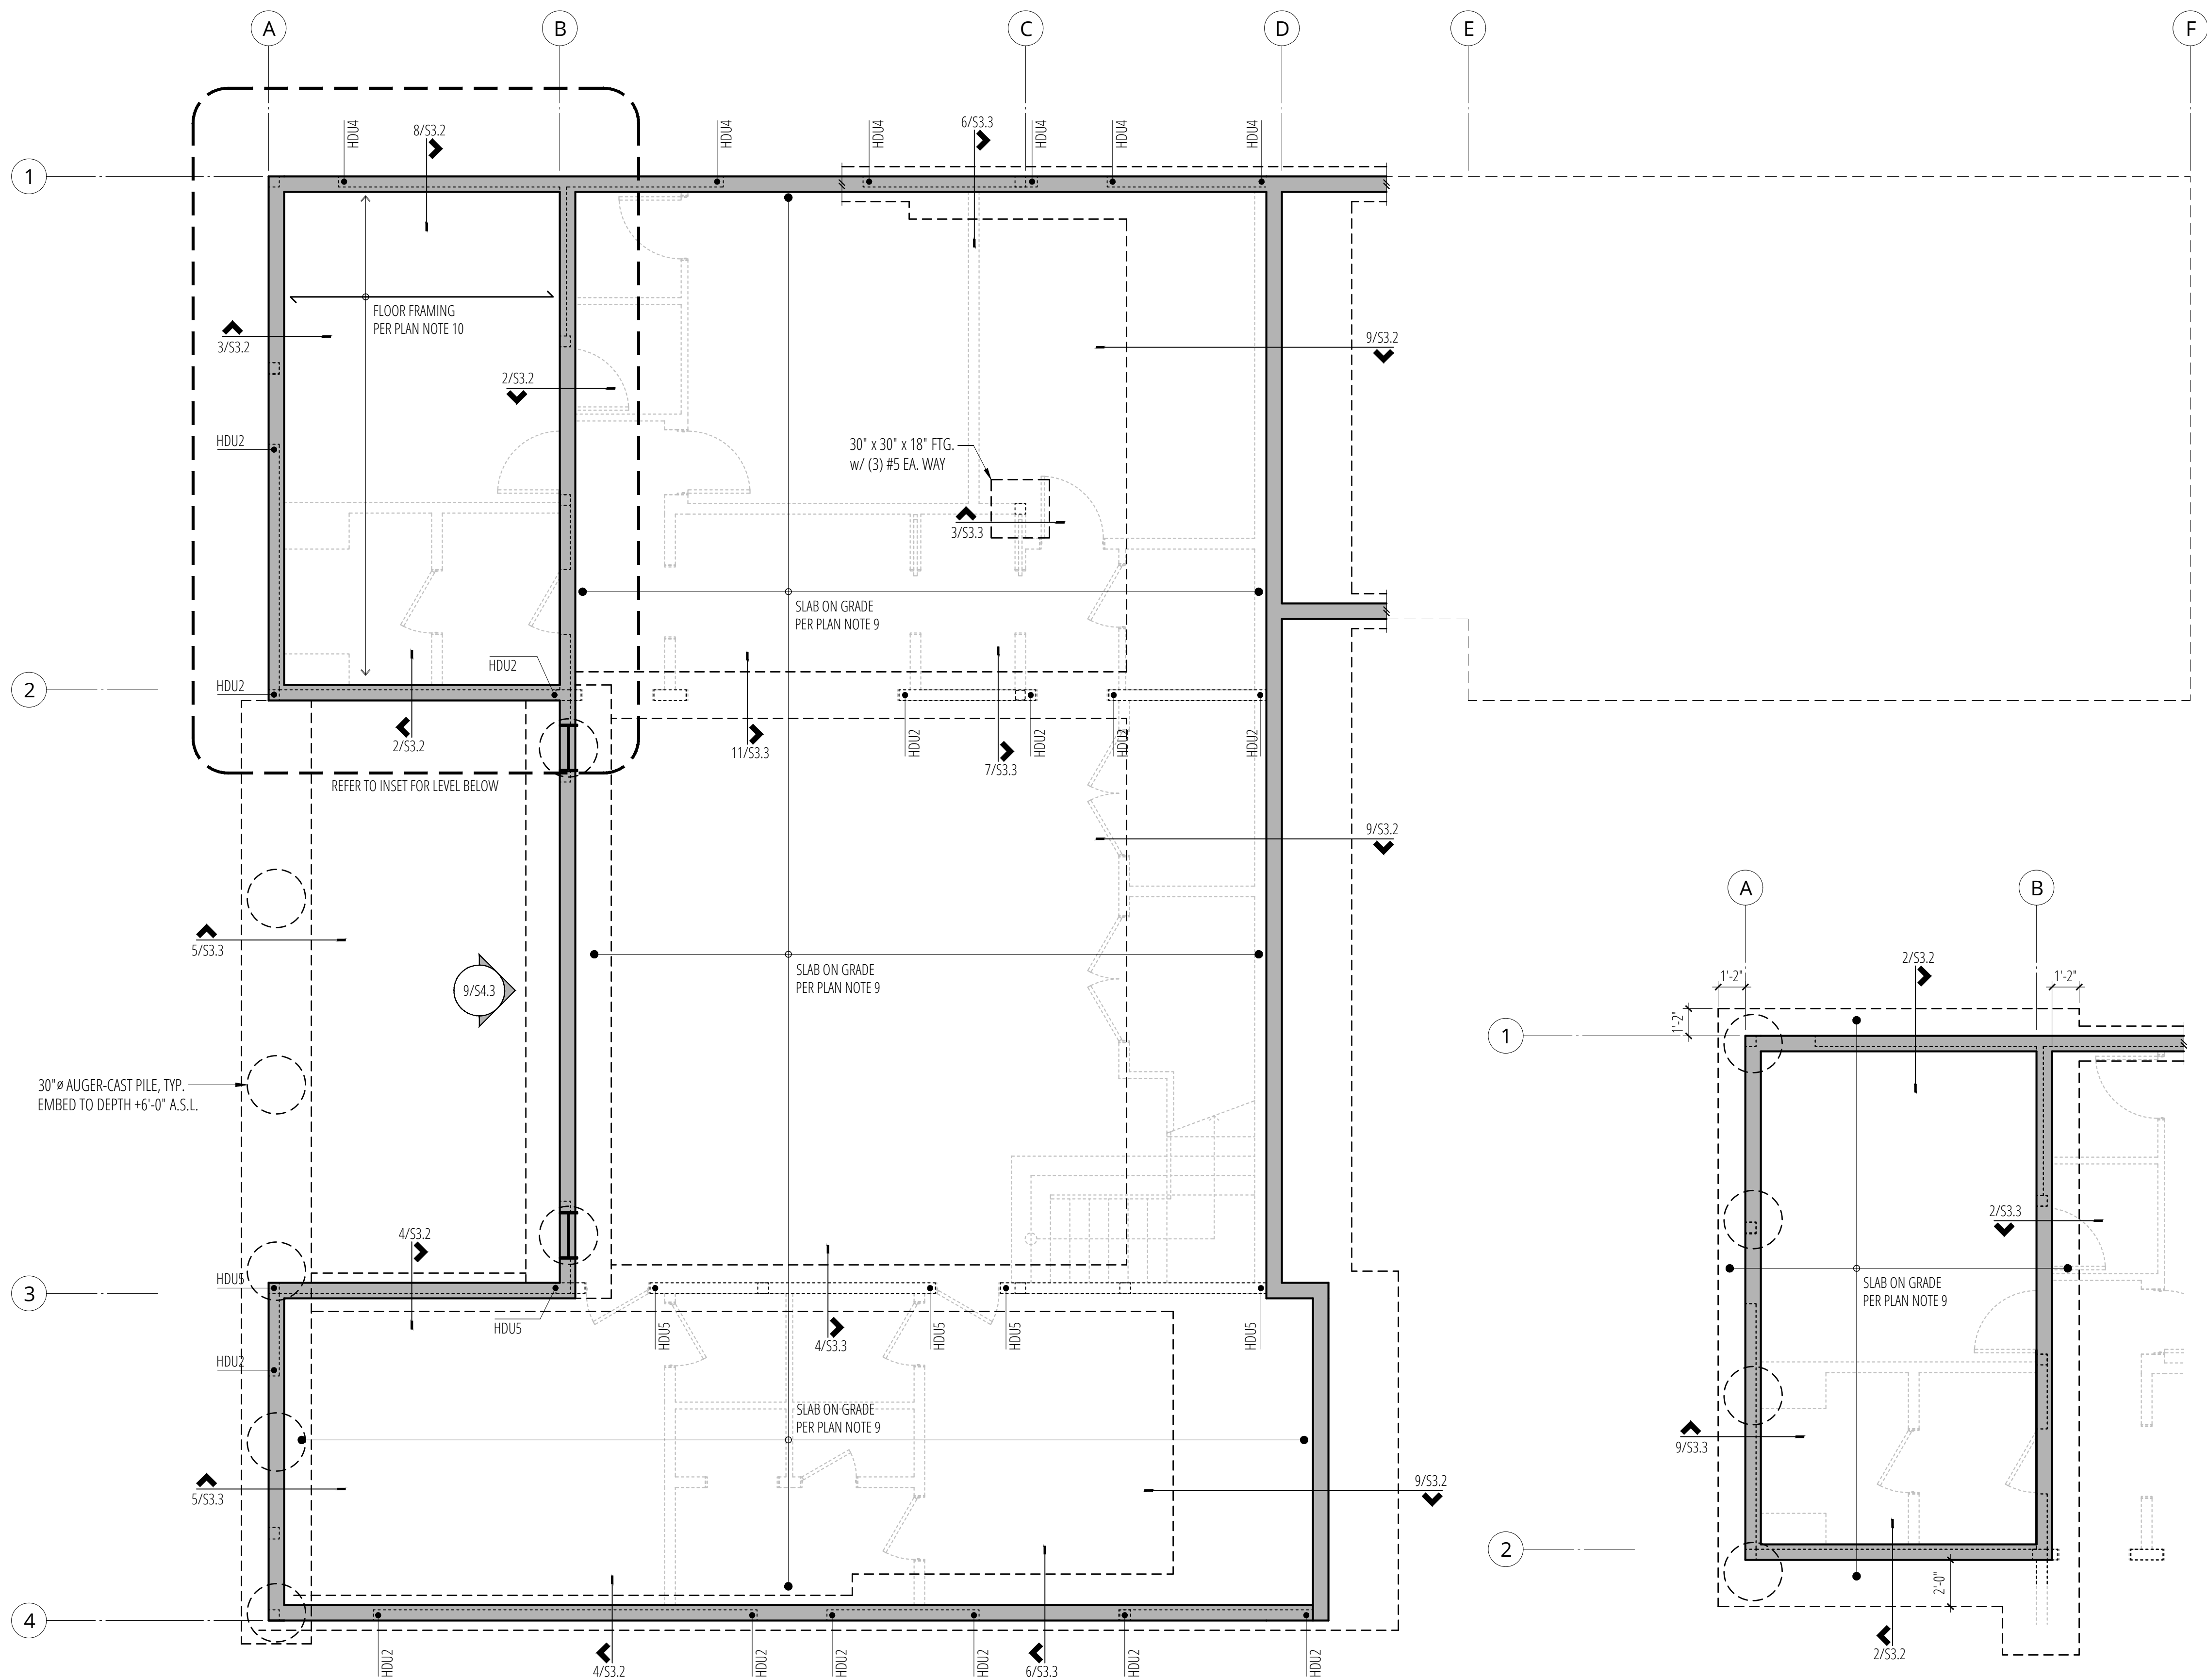

Sub-Basement Foundation Plan

SCALE: 1/4"=1'-0"

LEGEND

- (N) CONCRETE WALL ABOVE THIS LEVEL
- (N) CONCRETE FOOTING
- STRUCTURAL WOOD WALL or POST ABOVE THIS LEVEL
- SPAN DIRECTION
- EXTENT OF SPAN
- HOLDOWN

PLAN NOTES

- REFER TO GENERAL STRUCTURAL NOTES FOR ADDITIONAL REQUIREMENTS (S1.1).
- REFER TO ARCHITECTURAL DRAWINGS FOR ALL DIMENSIONS UNLESS SPECIFICALLY NOTED ON STRUCTURAL PLANS.
- ALL FOOTINGS SHALL BEAR ON FIRM, NATIVE SOIL.
- PROVIDE DRAINAGE BEHIND ALL FOUNDATION WALLS.
- REINFORCE FOOTING AND WALL CORNERS AND INTERSECTIONS PER 11/S3.1.
- "HDUx" REFERS TO HOLDDOWNS PER 9/S3.1.
- REFER 4/S3.1 WHERE PIPES PENETRATE FOUNDATION.
- CONTRACTOR TO VERIFY TOP OF FOOTING ELEVATION w/ ARCHITECTURAL PLANS.
- 4" CONCRETE SLAB ON GRADE REINFORCED WITH #3 @ 12" O.C EACH WAY, CENTERED IN SLAB. PROVIDE A BASE OF 4" COMPACTED, CLEAN 3/4" MINUS GRAVEL COVERED WITH 6 MIL. VAPOR BARRIER. PROVIDE JOINTS PER 7/S3.1.
- FLOOR FRAMING AT SUB-BASEMENT TO BE 18" FLOOR TRUSSES @ 24" O.C. TRUSS DESIGN BY OTHERS
- FLOOR SHEATHING SHALL BE 1 1/2" T&G PLYWOOD SHEATHING WITH 48/24 SPAN RATING. NAIL FRAMED PANEL EDGES w/ 8d COMMON (0.131" DIA. x 2 1/2") @ 6" O.C., FIELD @ 12" O.C. (REFER TO 9/S4.1)
- CONTRACTOR TO COORDINATE WHERE SITE CONDITIONS REQUIRE FOOTING TO STEP. (REFER TO DETAIL 2/S3.1)

Foundation Plan

SCALE: 1/4"=1'-0"


No.	Date	Issue
	11/13/24	Permit
Sheet Contents		


Sheet No.		


Zimmer Residence
4661 Forest Ave SE
Mercer Island, WA, 98040

No.	Date	Issue
	11/13/24	Permit
Sheet Contents		
#####		
Sheet No.		


S2.2

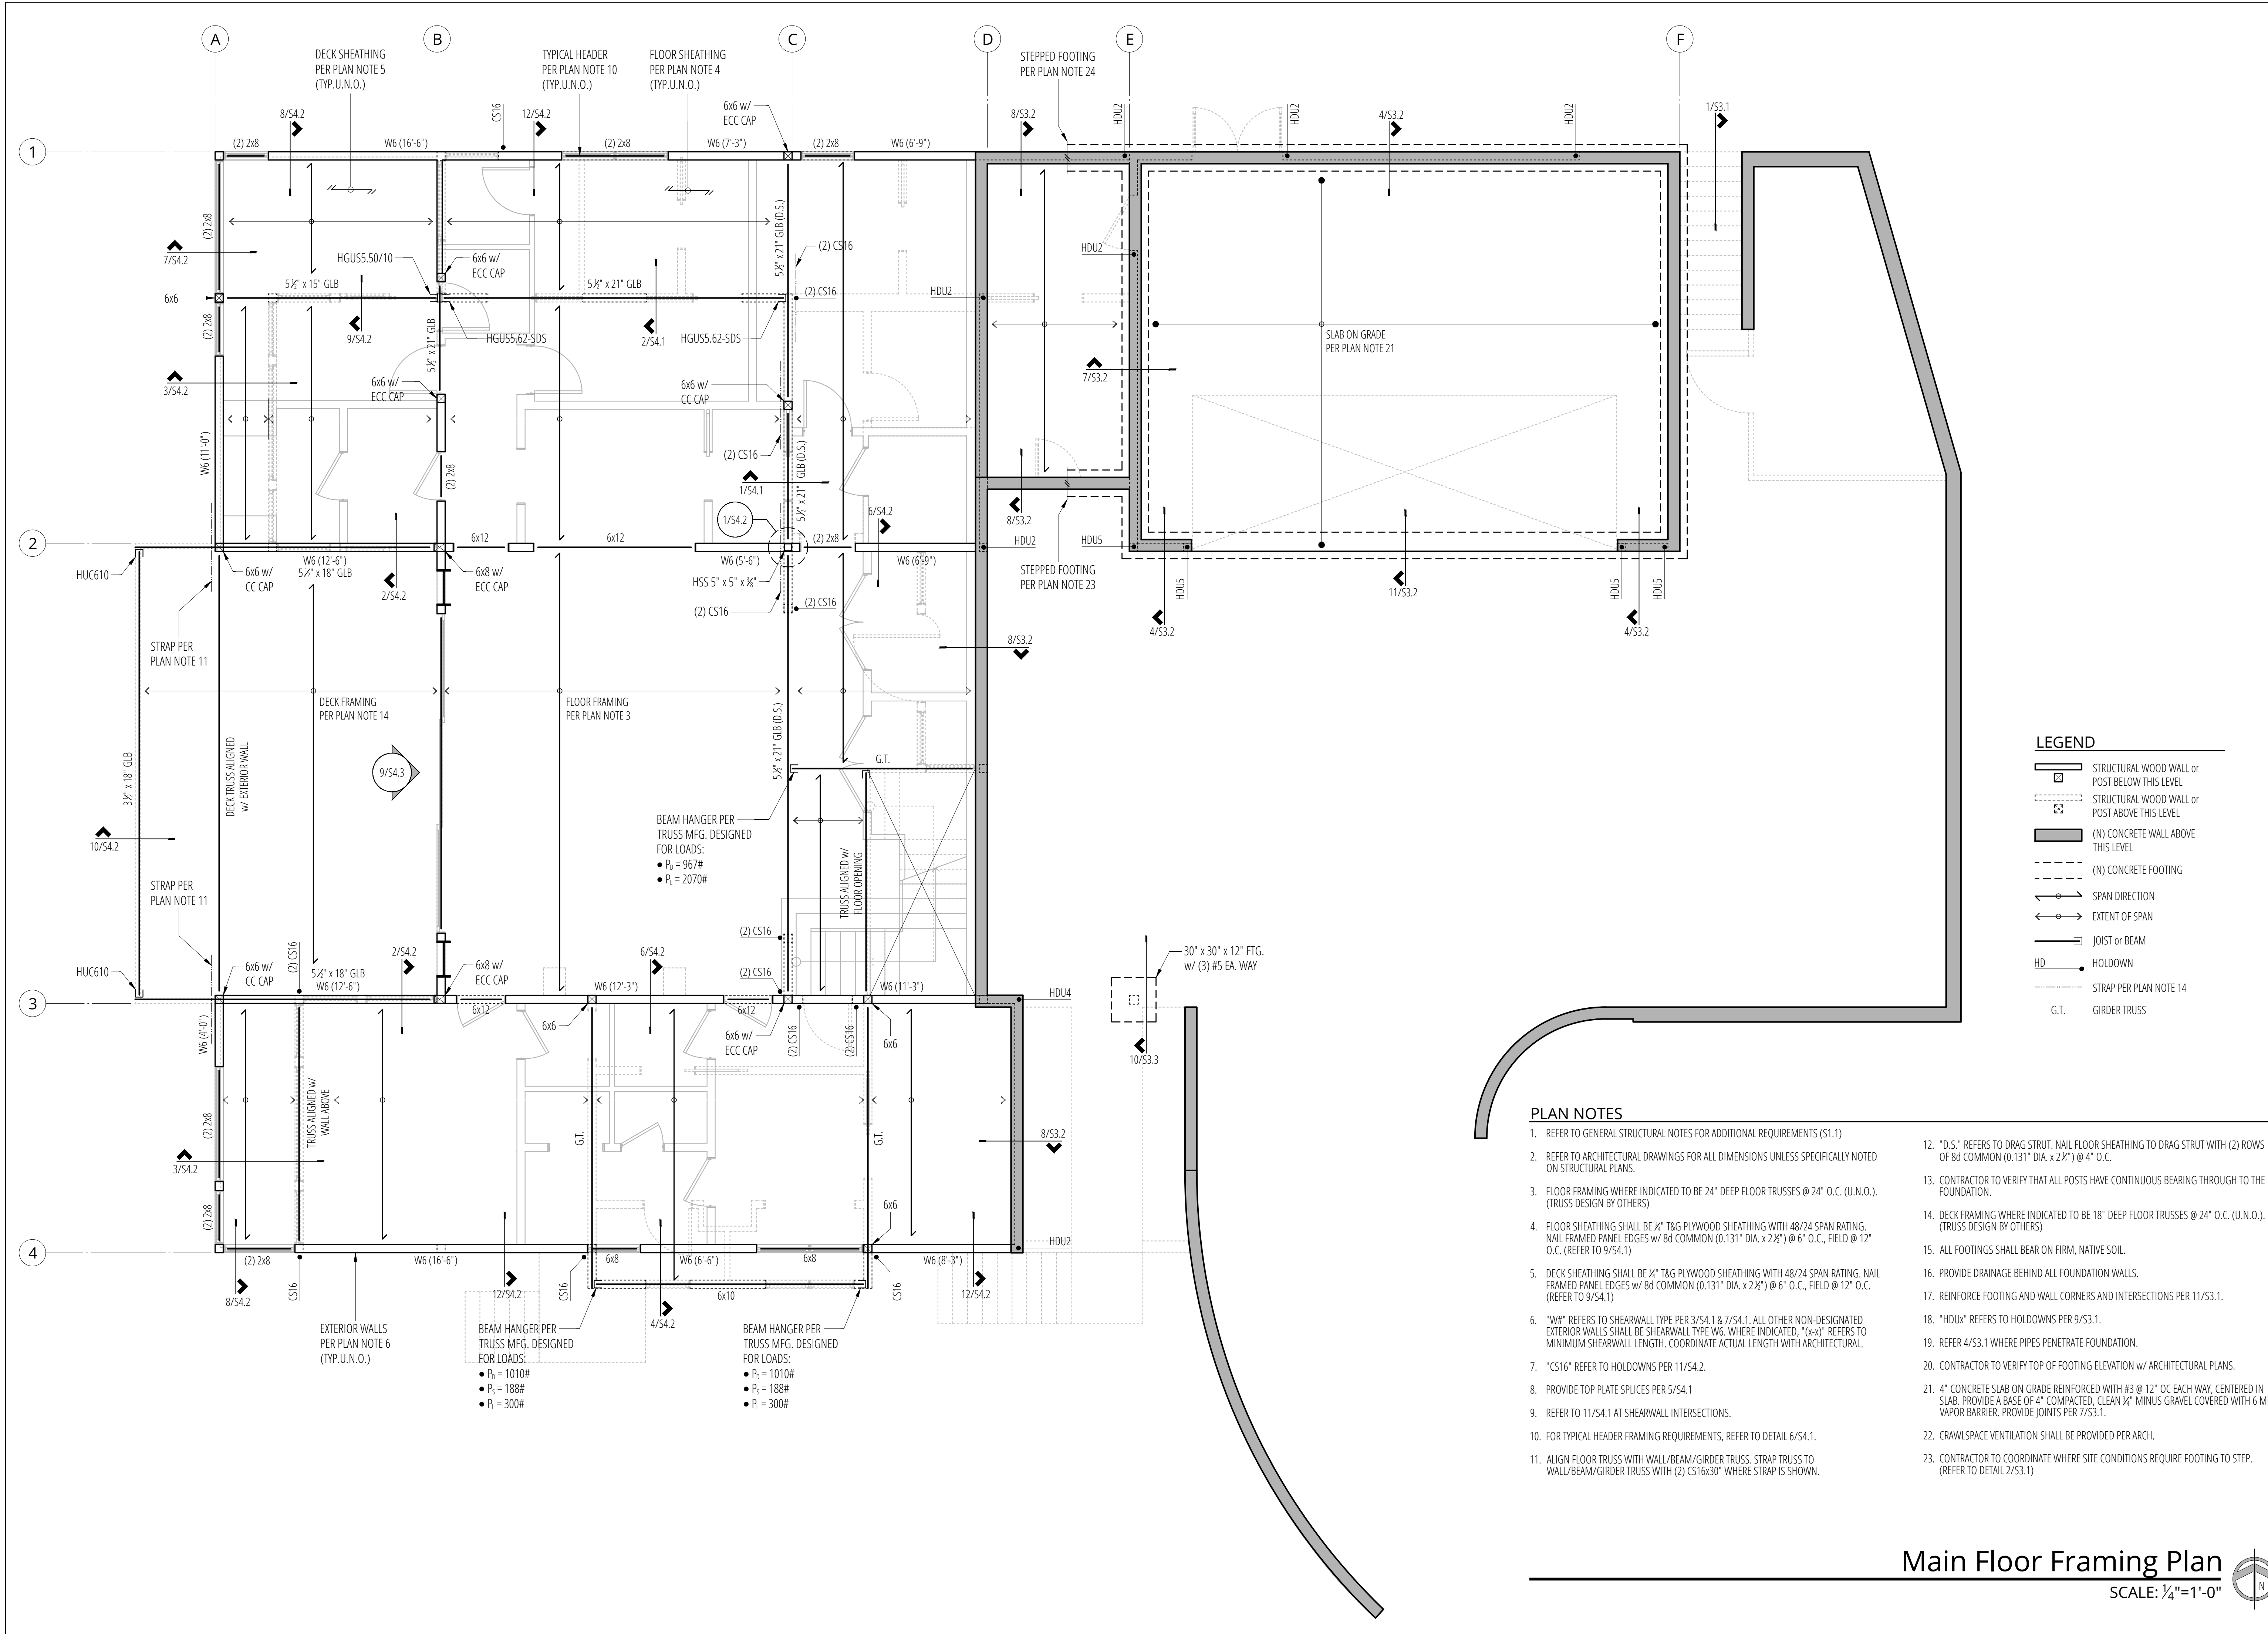

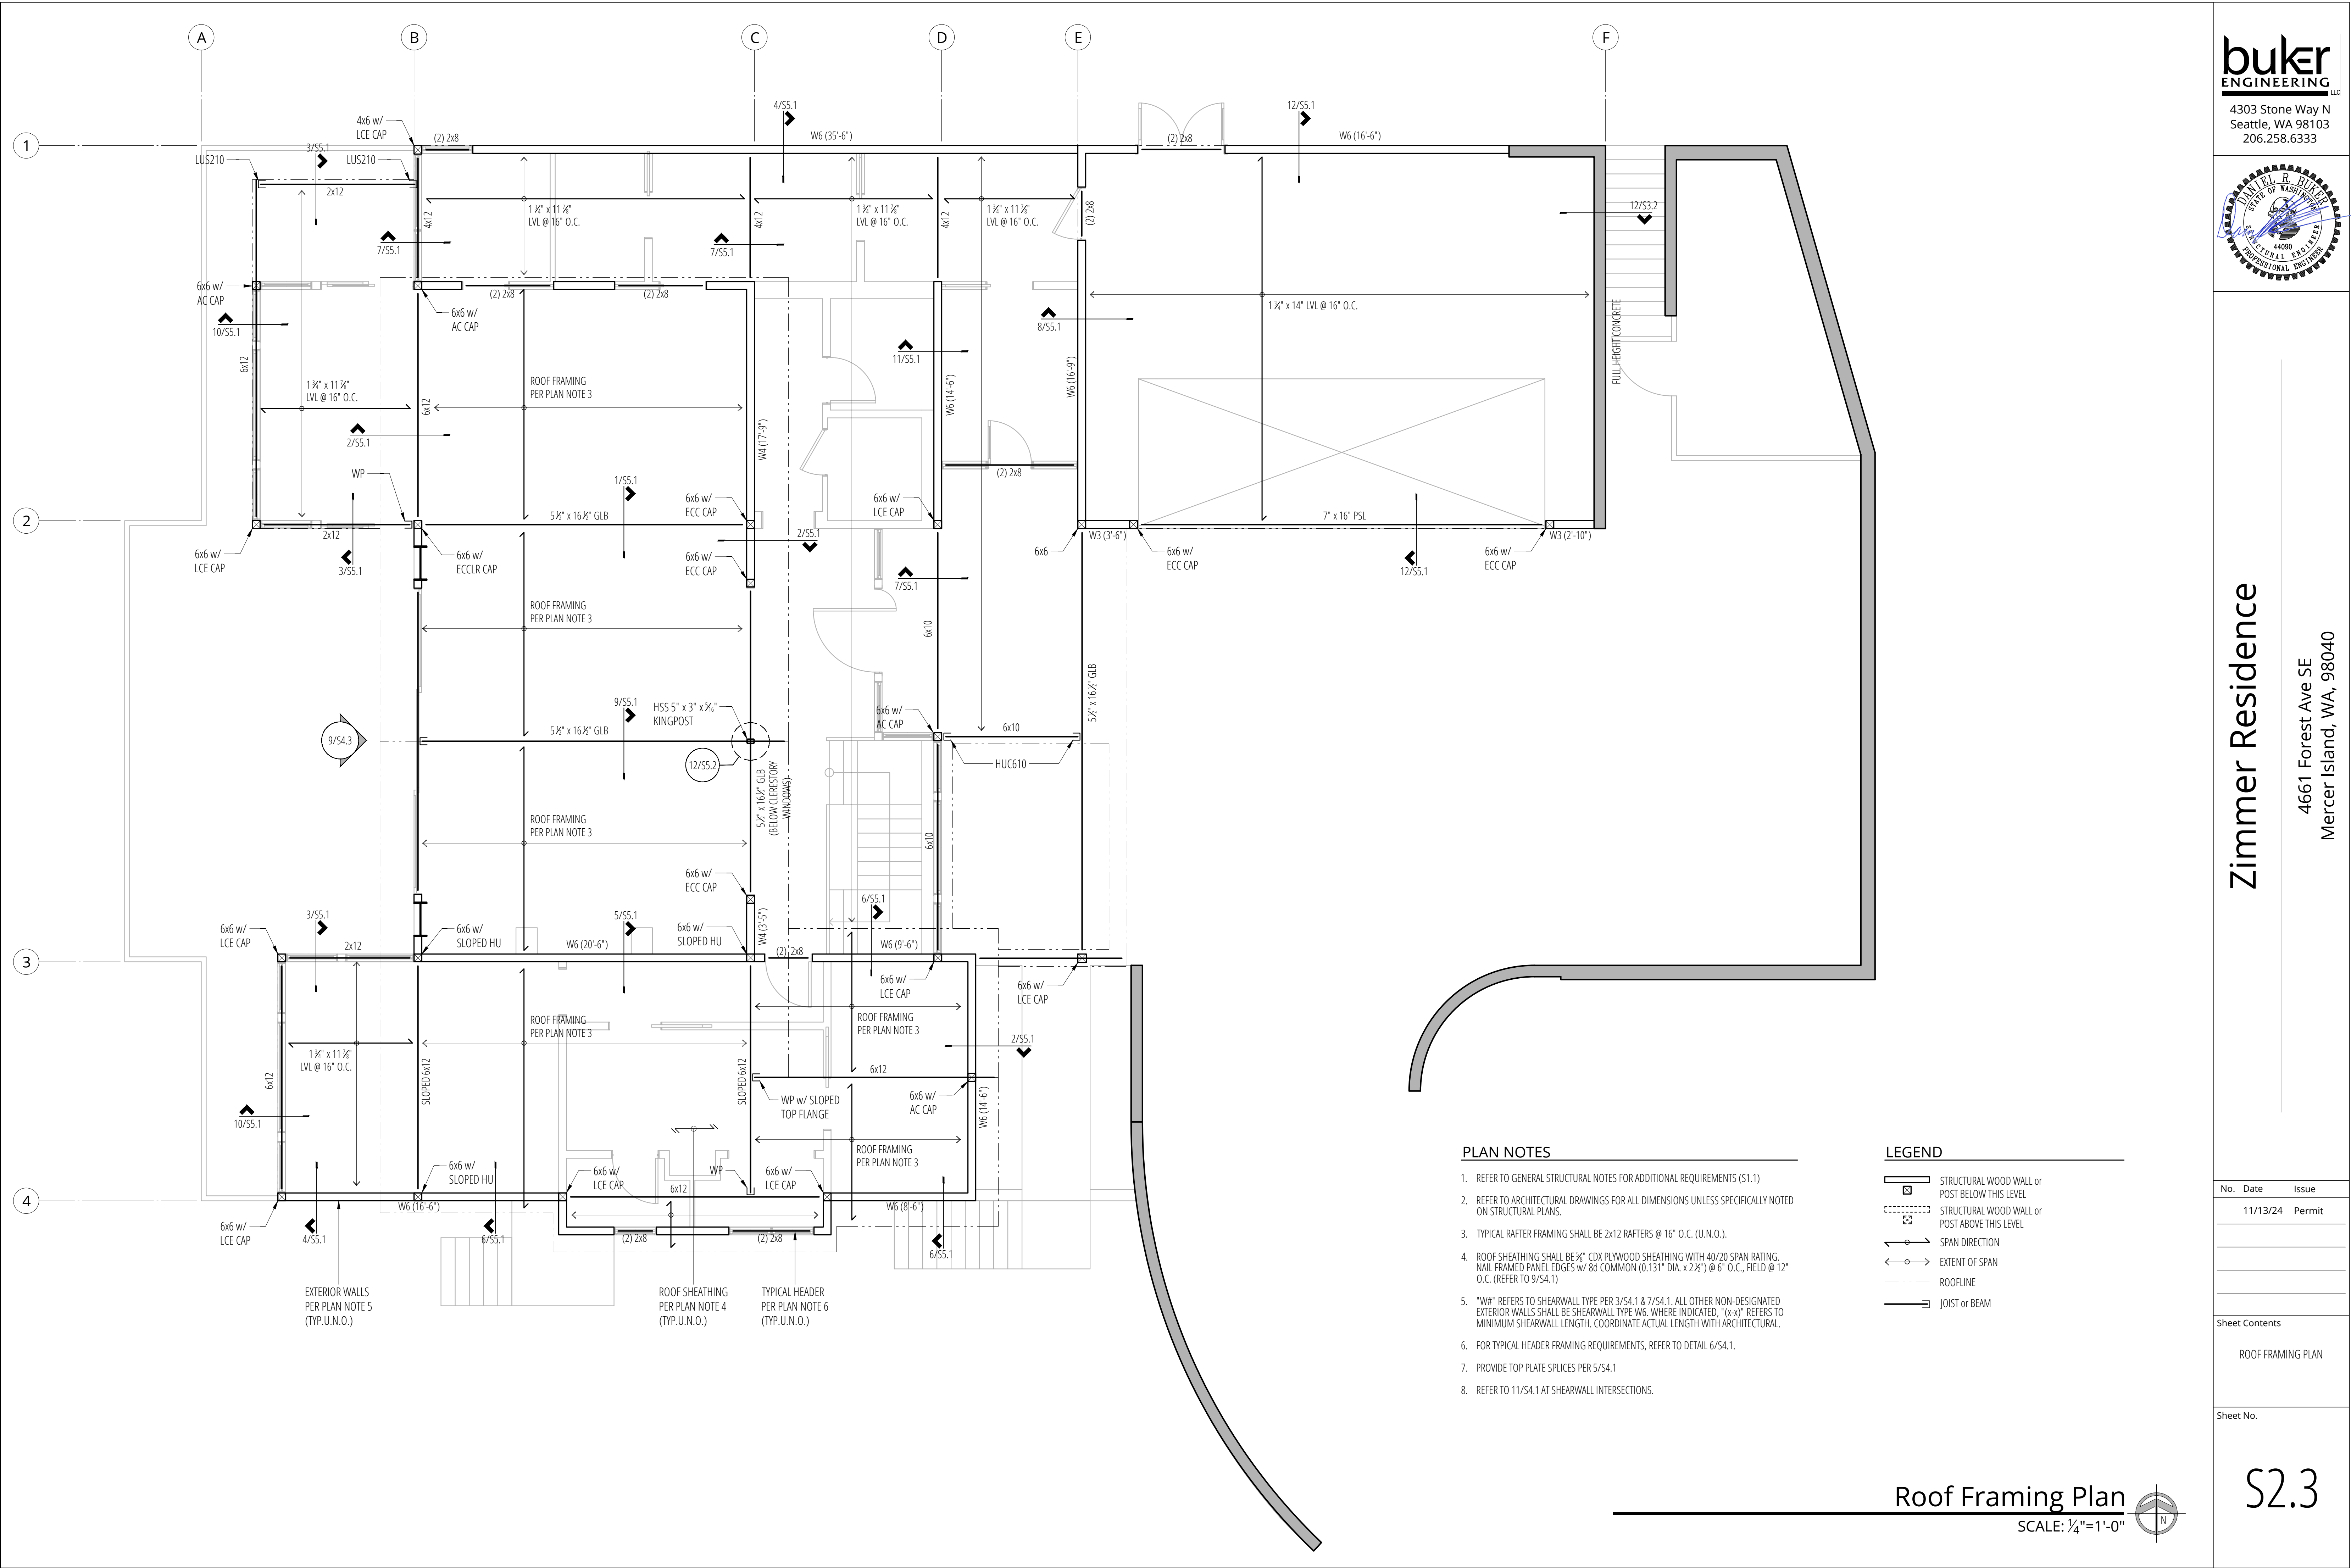


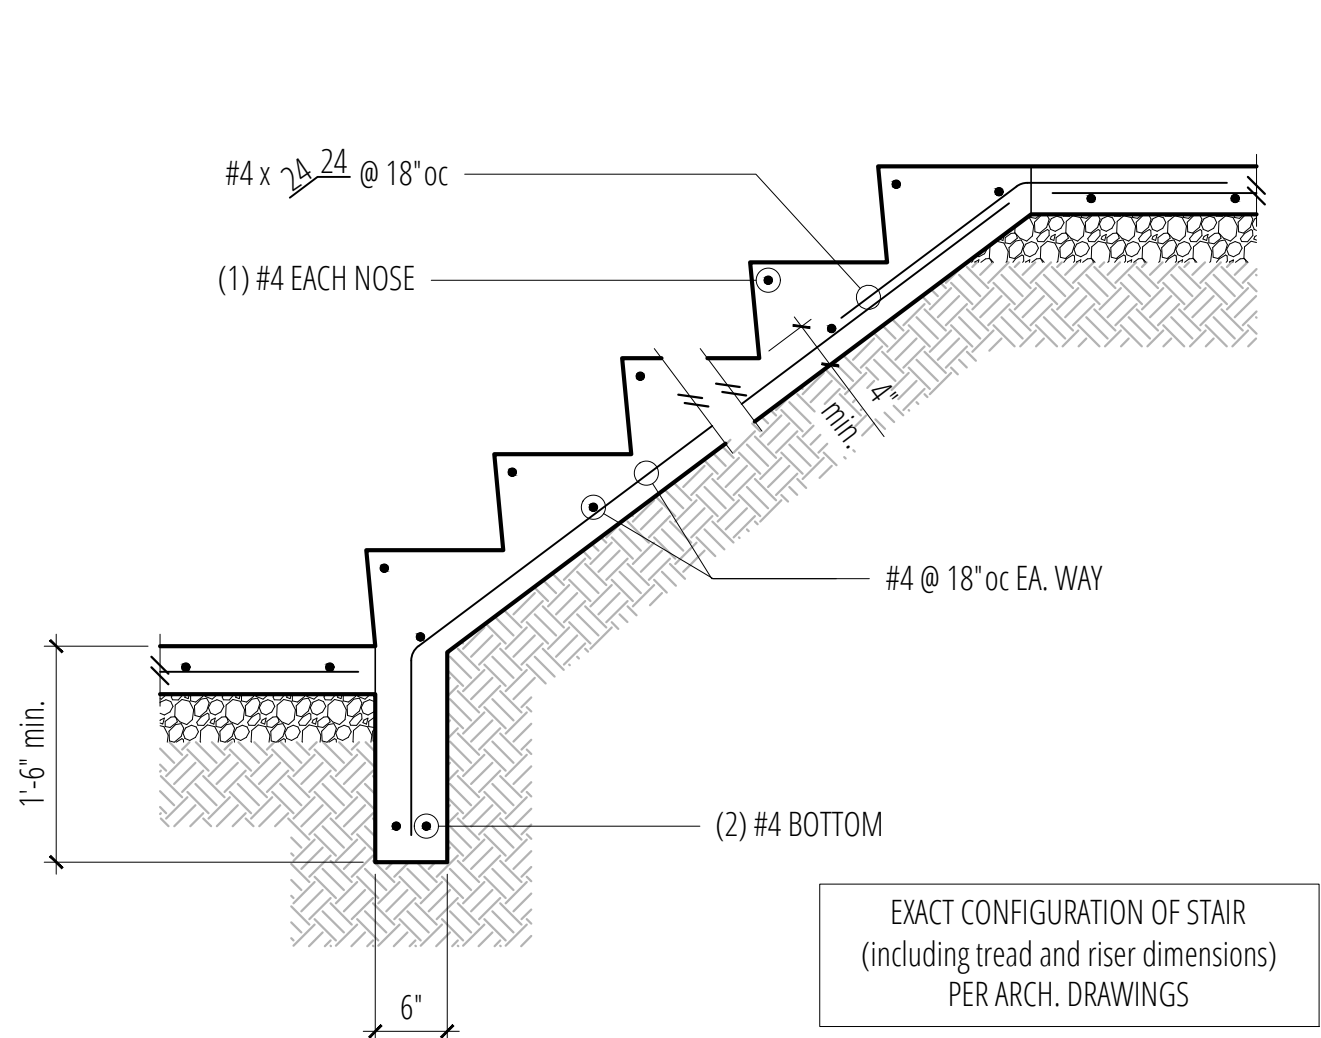


1 Concrete Stair on Grade
SCALE: 3/4"=1'-0"

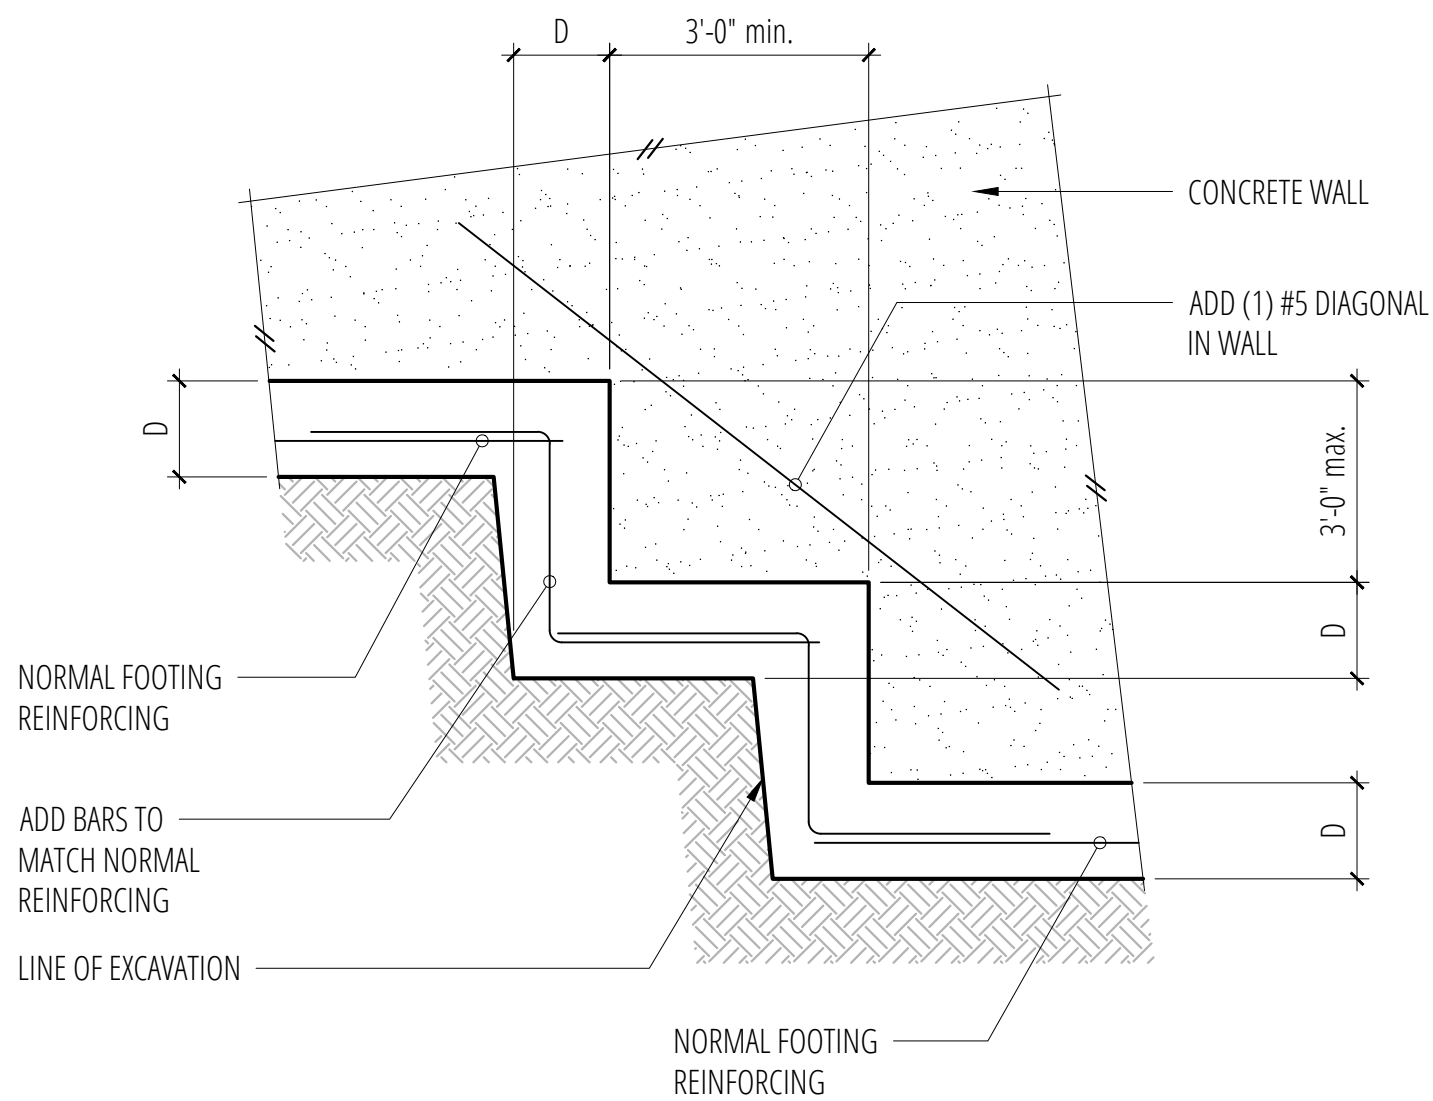


2 Stepped Footing
SCALE: 3/4"=1'-0"

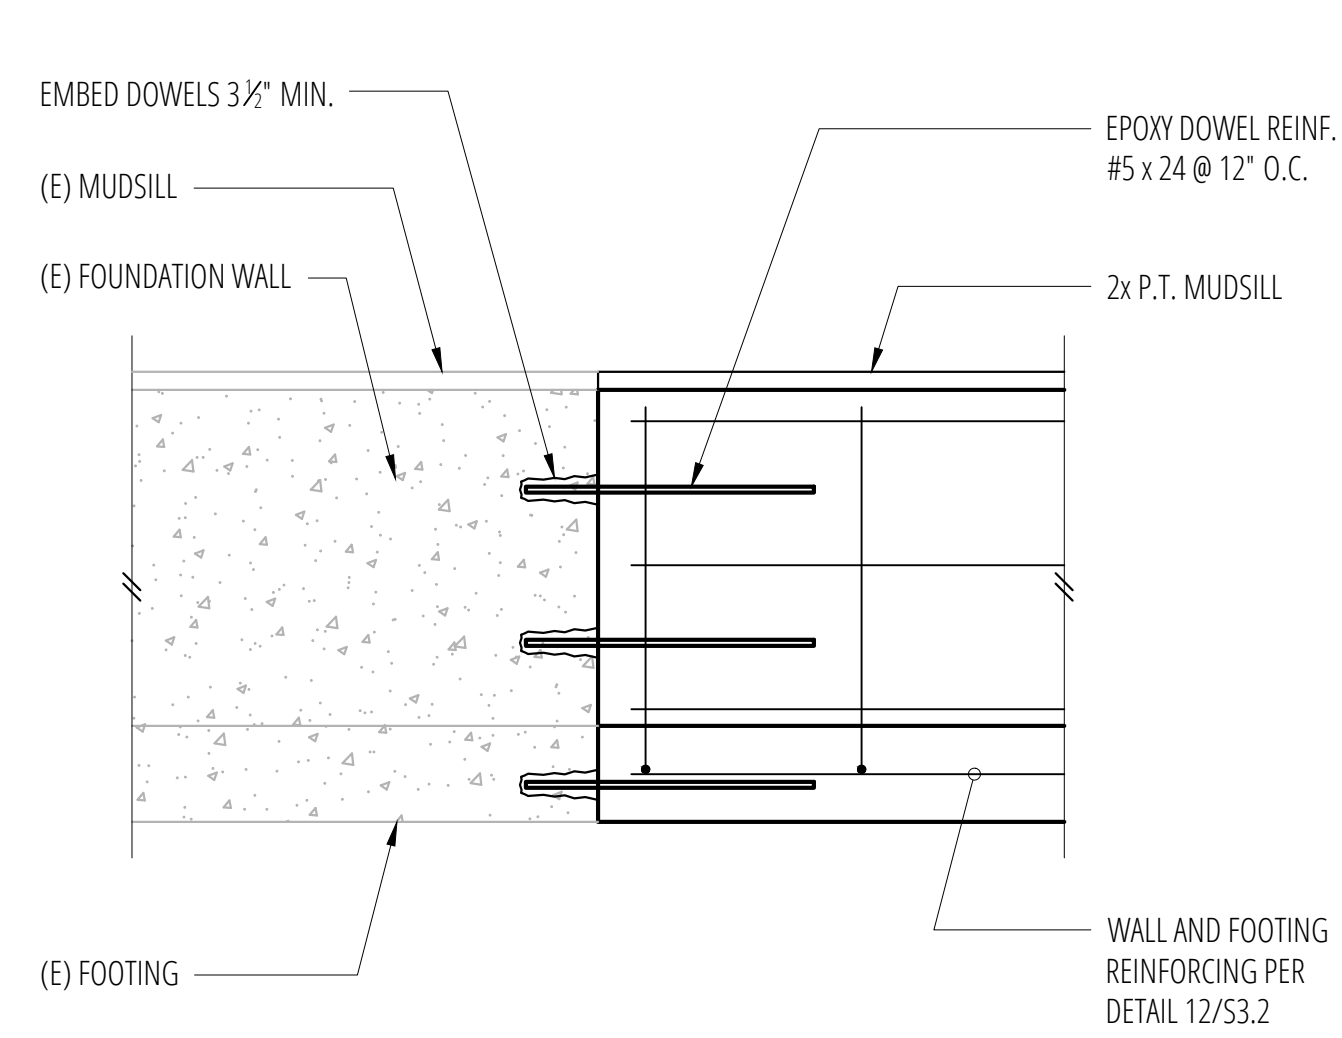

3 Epoxy Dowel Connection at (E) Foundation
SCALE: 3/4"=1'-0"

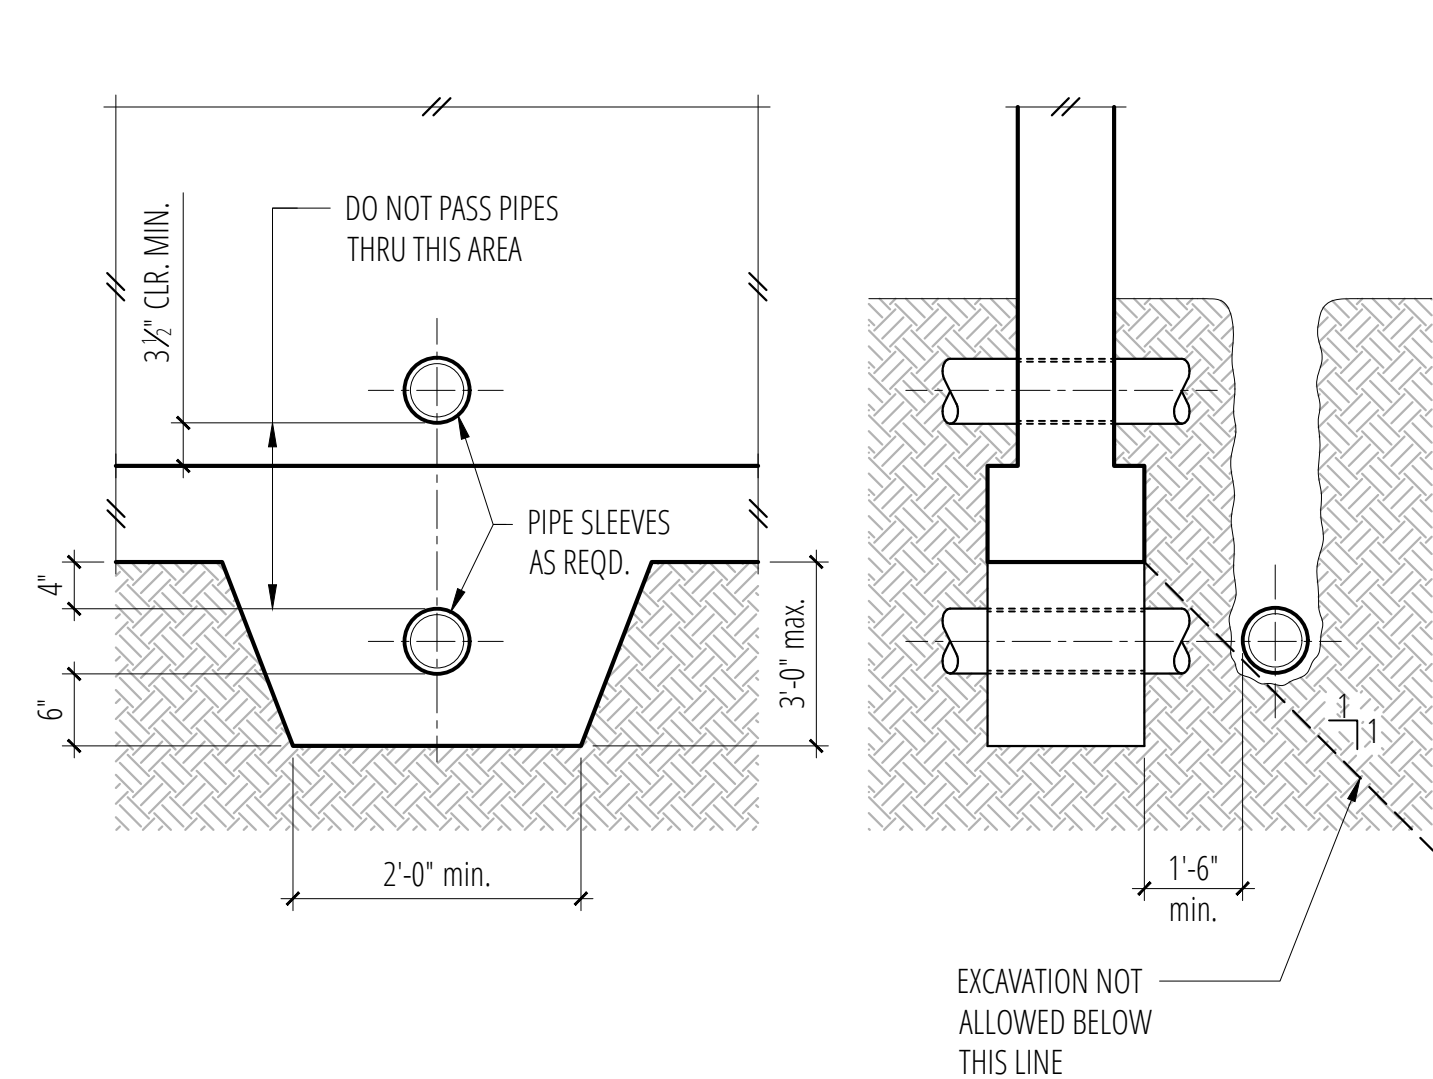

4 Pipe and Trench Locations
SCALE: 3/4"=1'-0"

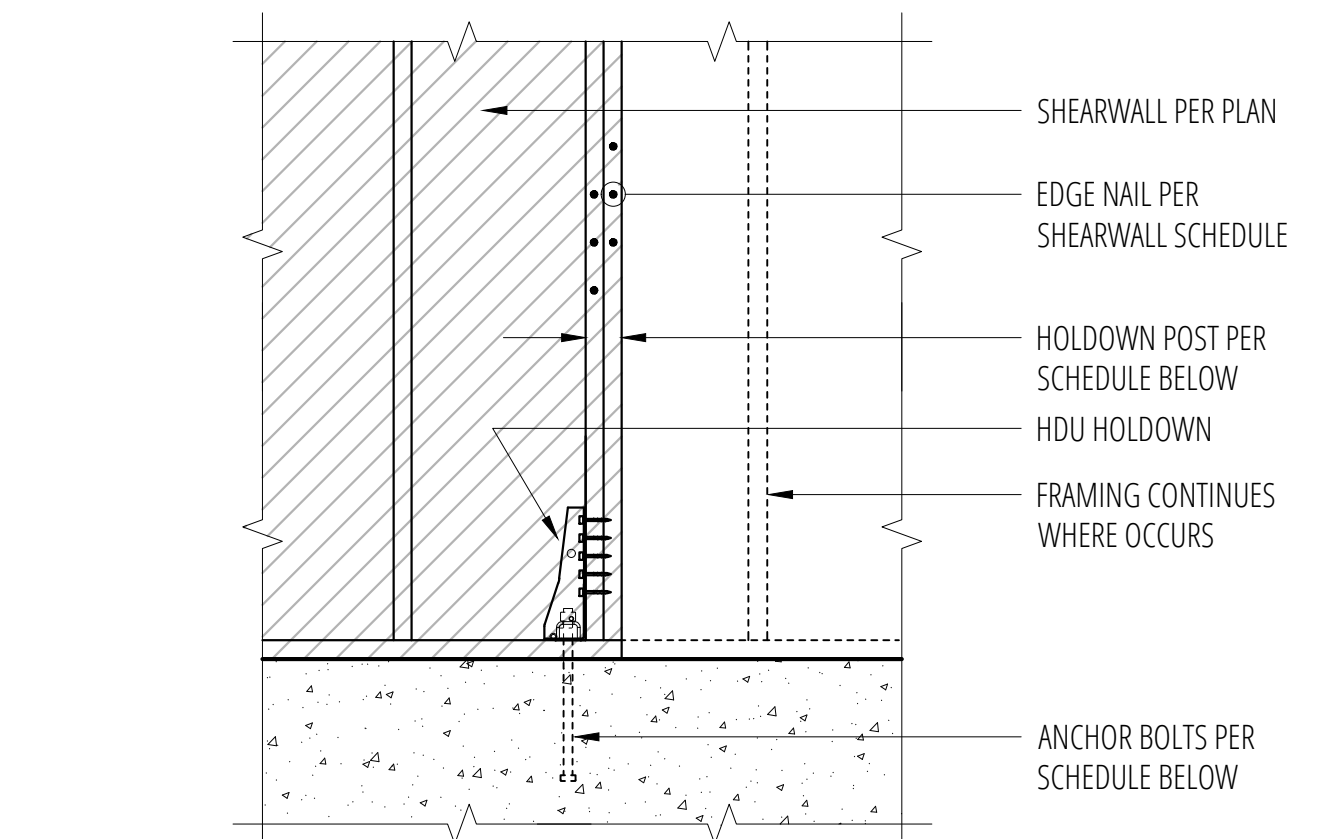

Plan Mark	Screws	Anchor Bolt	A.B. Embed	Holdown Post		Capacity #
				IF 2x4	IF 2x6	
HDU2-SDS2.5	(6) SDS 1/4" x 2 1/2"	SSTB16	12 3/8"	(2) 2x4	4x6	2215/3075
HDU4-SDS2.5	(10) SDS 1/4" x 2 1/2"	SB 3/8 x 24	18"	4x4	4x6	4565
HDU5-SDS2.5	(14) SDS 1/4" x 2 1/2"	SB 3/8 x 24	18"	4x4	4x6	5645
HDU8-SDS2.5	(20) SDS 1/4" x 2 1/2"	SB 3/8 x 24	18"	4x4	4x6	6970
HDU11-SDS2.5	(30) SDS 1/4" x 2 1/2"	SB 1 x 30	24"	4x8	6x6	9535 (8315 AT CORNER)
HDU14-SDS2.5	(36) SDS 1/4" x 2 1/2"	SB 1 x 30	24"	N/A	6x6	11470 (8315 AT CORNER)

- ① MINIMUM SIZE OF POST AT END OF WALL UNLESS NOTED OTHERWISE ON FRAMING PLANS.
② "SSTB" & "SB" REFER TO ANCHOR BOLTS BY SIMPSON STRONG-TIE. INSTALL PER MANUFACTURER.

9 HDU Holdown Schedule
SCALE: 3/4"=1'-0"


REINFORCING SPLICE AND DEVELOPMENT LENGTH SCHEDULE		
FOR F'c = 2500 psi, GRADE 60 REINFORCING		
I MINIMUM STRAIGHT DEVELOPMENT LENGTH (ℓd)		
BAR SIZE	TOP BARS	OTHER BARS
#3	23"	18"
#4	31"	24"
#5	40"	30"
#6	47"	36"
#7	68"	53"
#8	78"	60"
#9	88"	68"
#10	99"	77"
#11	110"	85"
II MINIMUM LAP SPLICE LENGTHS (ℓs)		
BAR SIZE	TOP BARS	OTHER BARS
#3	31"	23"
#4	41"	31"
#5	51"	40"
#6	62"	47"
#7	89"	68"
#8	102"	78"
#9	114"	88"
#10	130"	99"
#11	143"	110"
TOP BARS ARE HORIZONTAL BARS WITH MORE THAN 12" DEPTH OF CONCRETE CAST BELOW THEM.		

IF CLEAR CONCRETE COVER IS NOT GREATER THAN THE DIAMETER OF THE BAR, OR THE CENTER TO CENTER SPACING IS NOT GREATER THAN 3 BAR DIAMETERS, THEN LENGTHS SHALL BE INCREASED BY 50%


III MINIMUM EMBEDMENT LENGTHS (ℓdh) FOR STANDARD END HOOKS	
BAR SIZE	LENGTH
#3	7"
#4	9"
#5	11"
#6	13"
#7	14"
#8	17"
#9	19"
#10	21"
#11	24"

1. SIDE COVER MUST BE EQUAL TO OR GREATER THAN 2 1/2"
2. END COVER FOR 90° HOOKS MUST BE EQUAL TO OR GREATER THAN 2"


10 Lap Splice and Development Schedule
SCALE: 3/4"=1'-0"

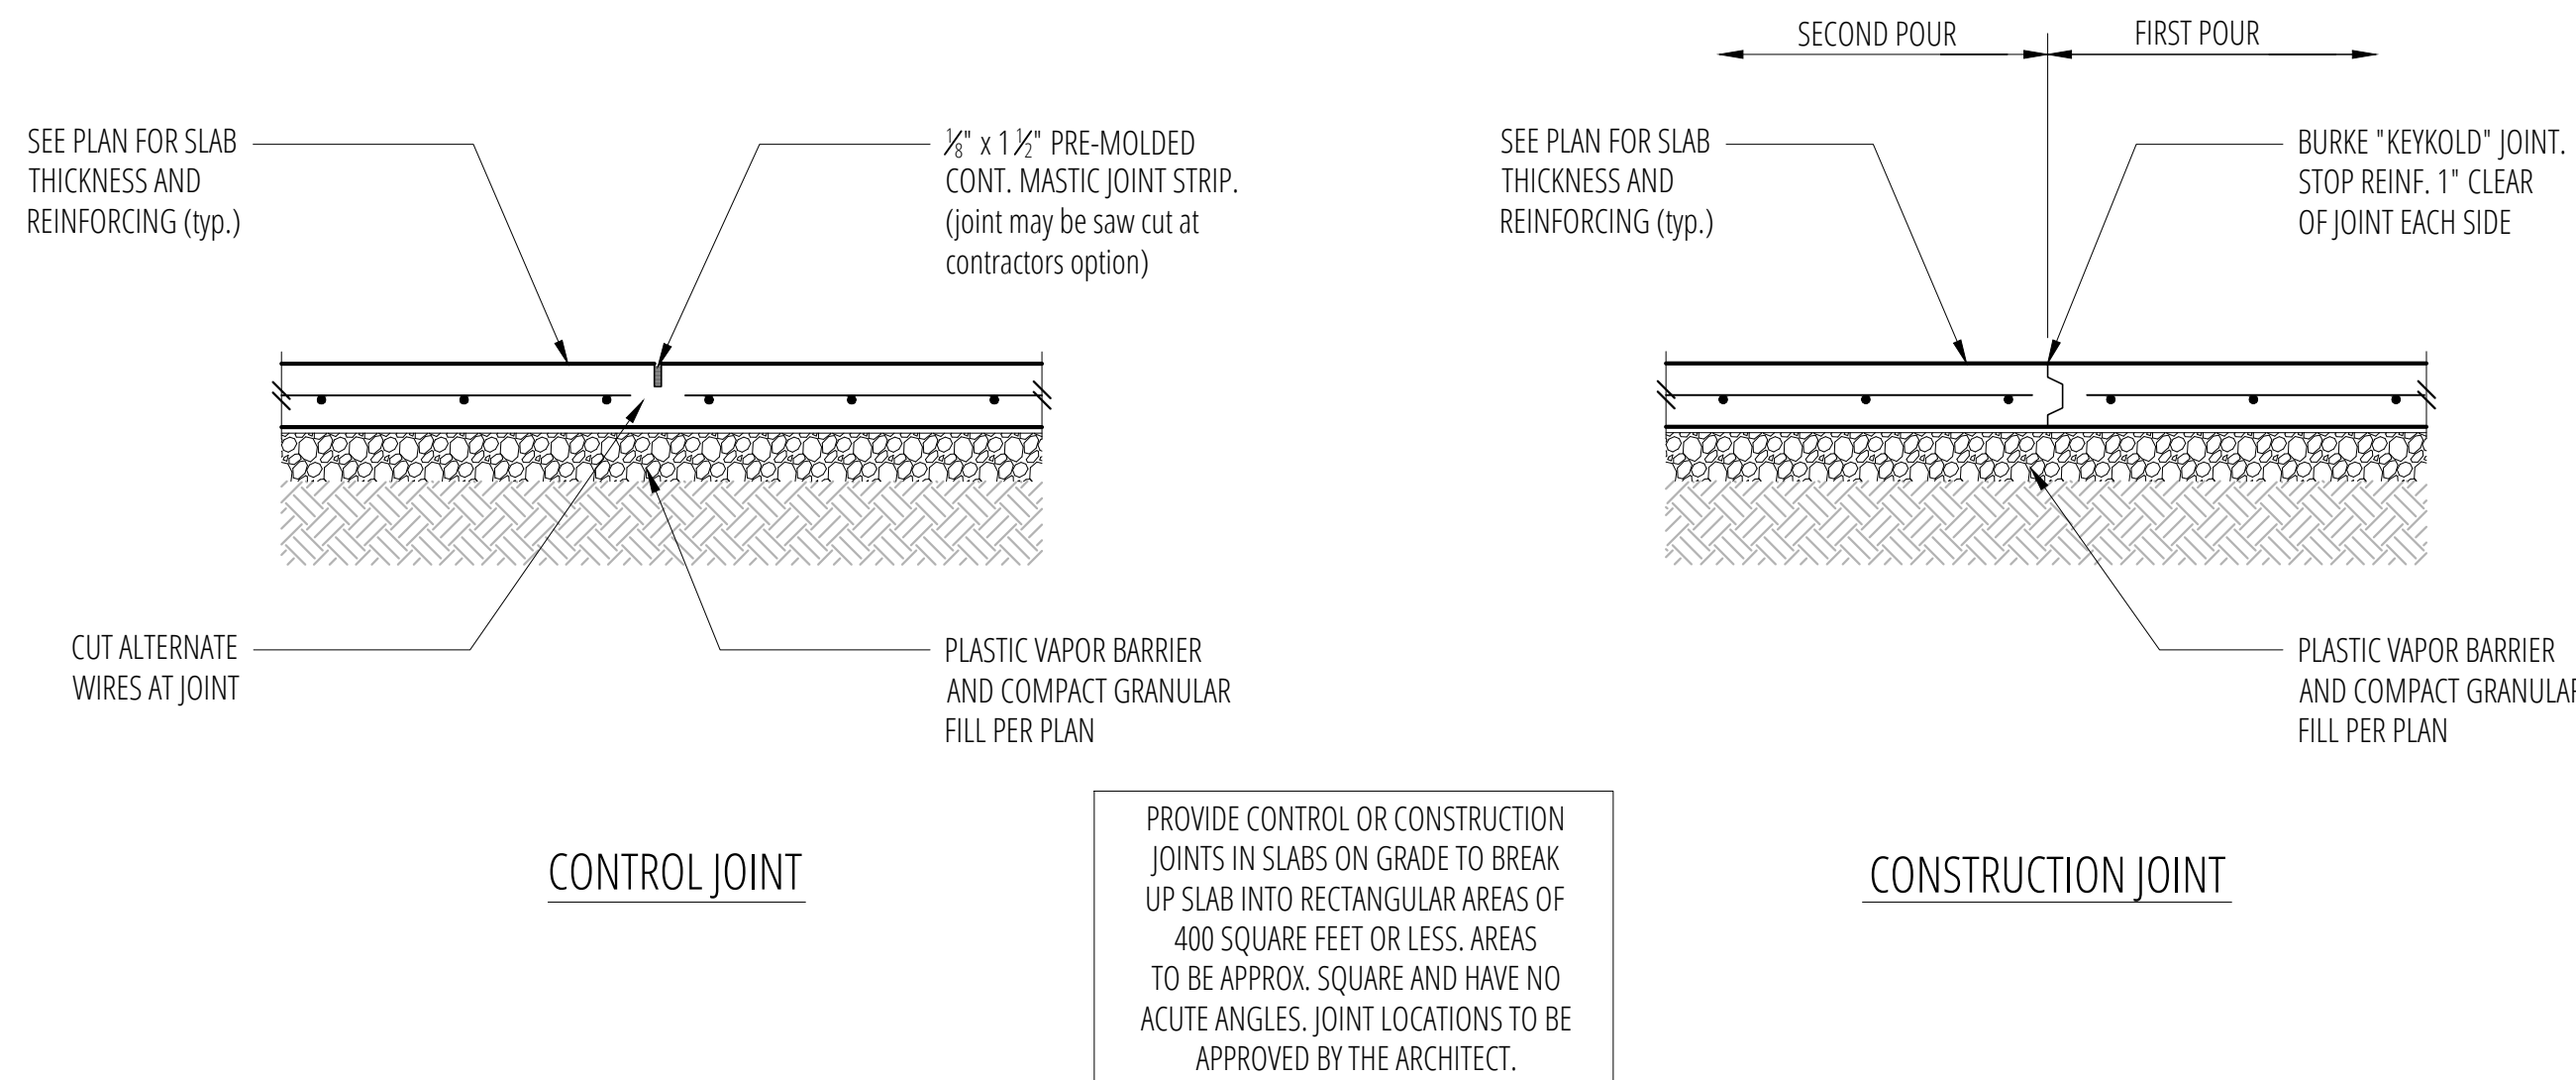


7 Typical Slab Joints
SCALE: 3/4"=1'-0"

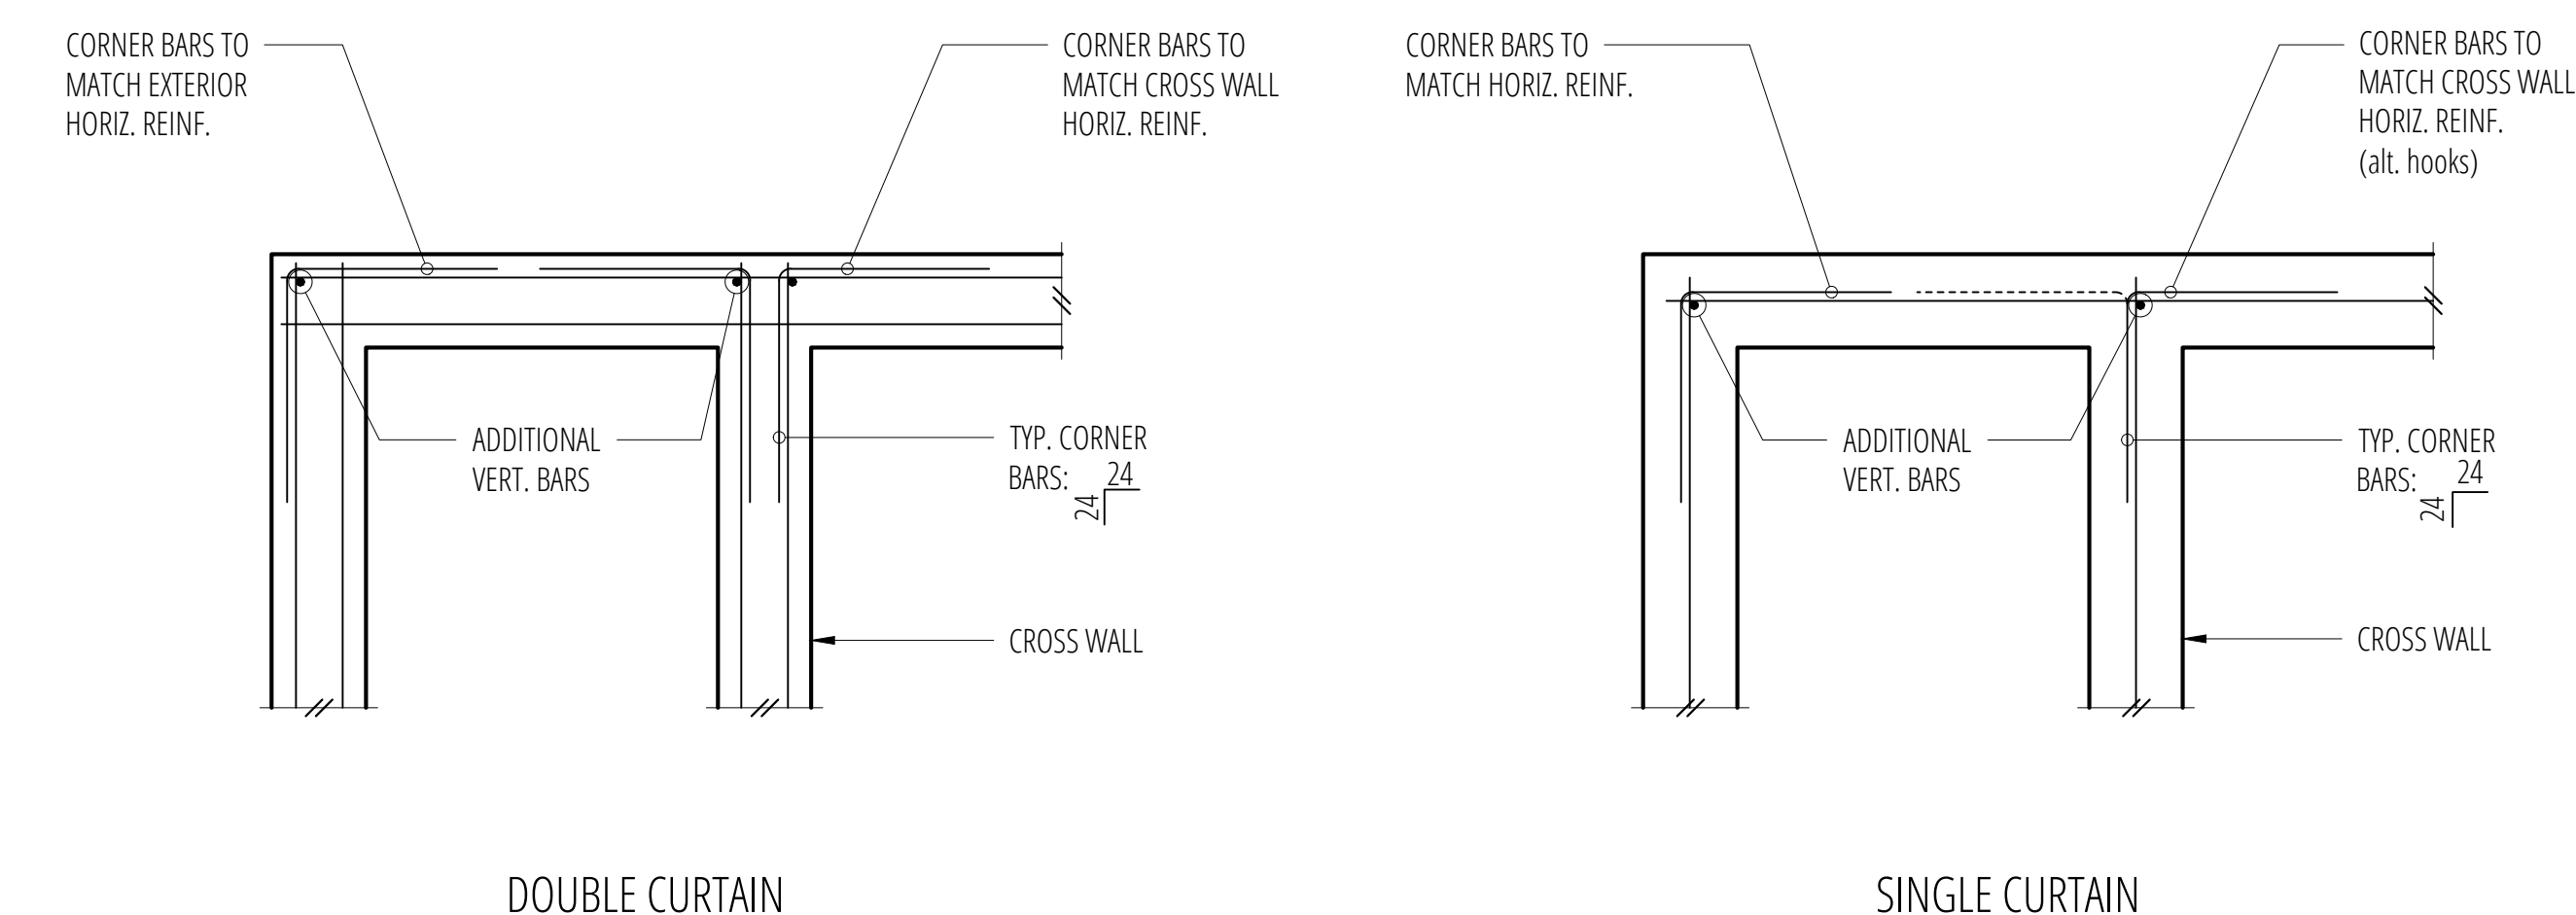


11 Typical Corner Bars at Concrete Walls and Footings
SCALE: 3/4"=1'-0"

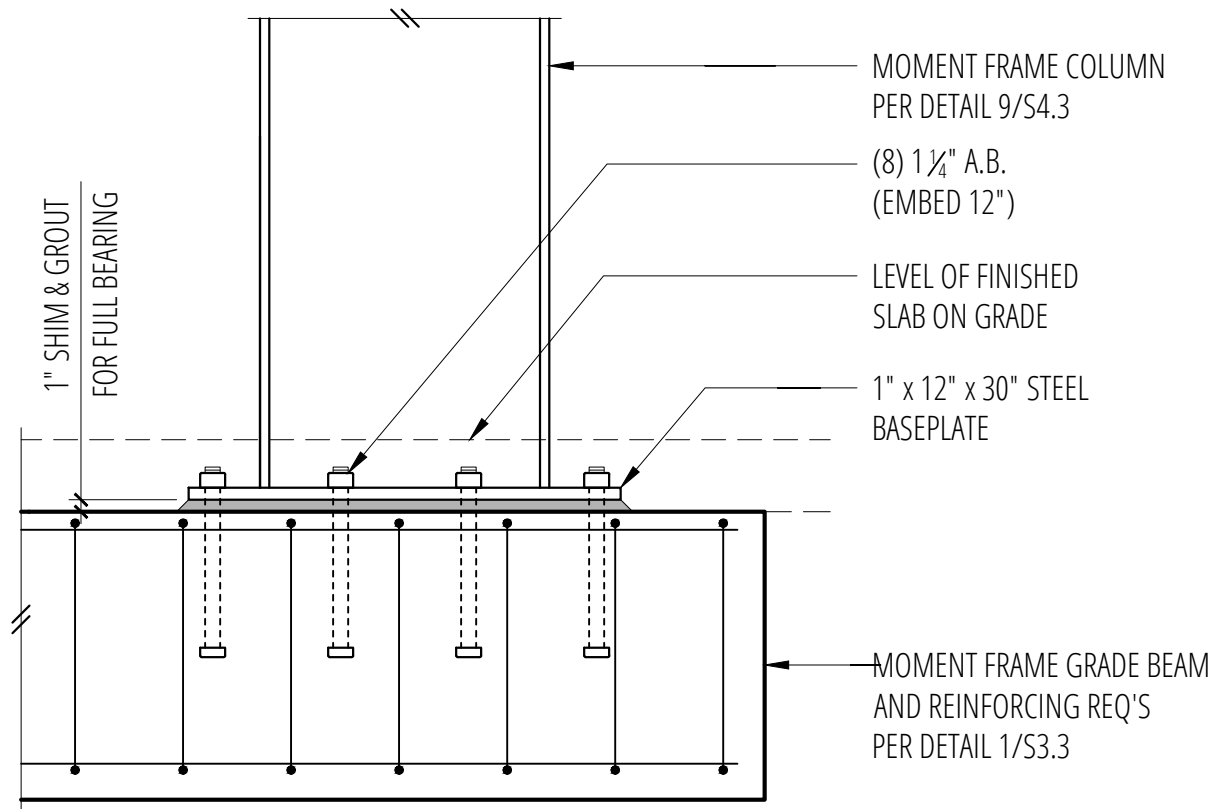


1 Grade Beam at Moment Frame
SCALE: 3/4"=1'-0"

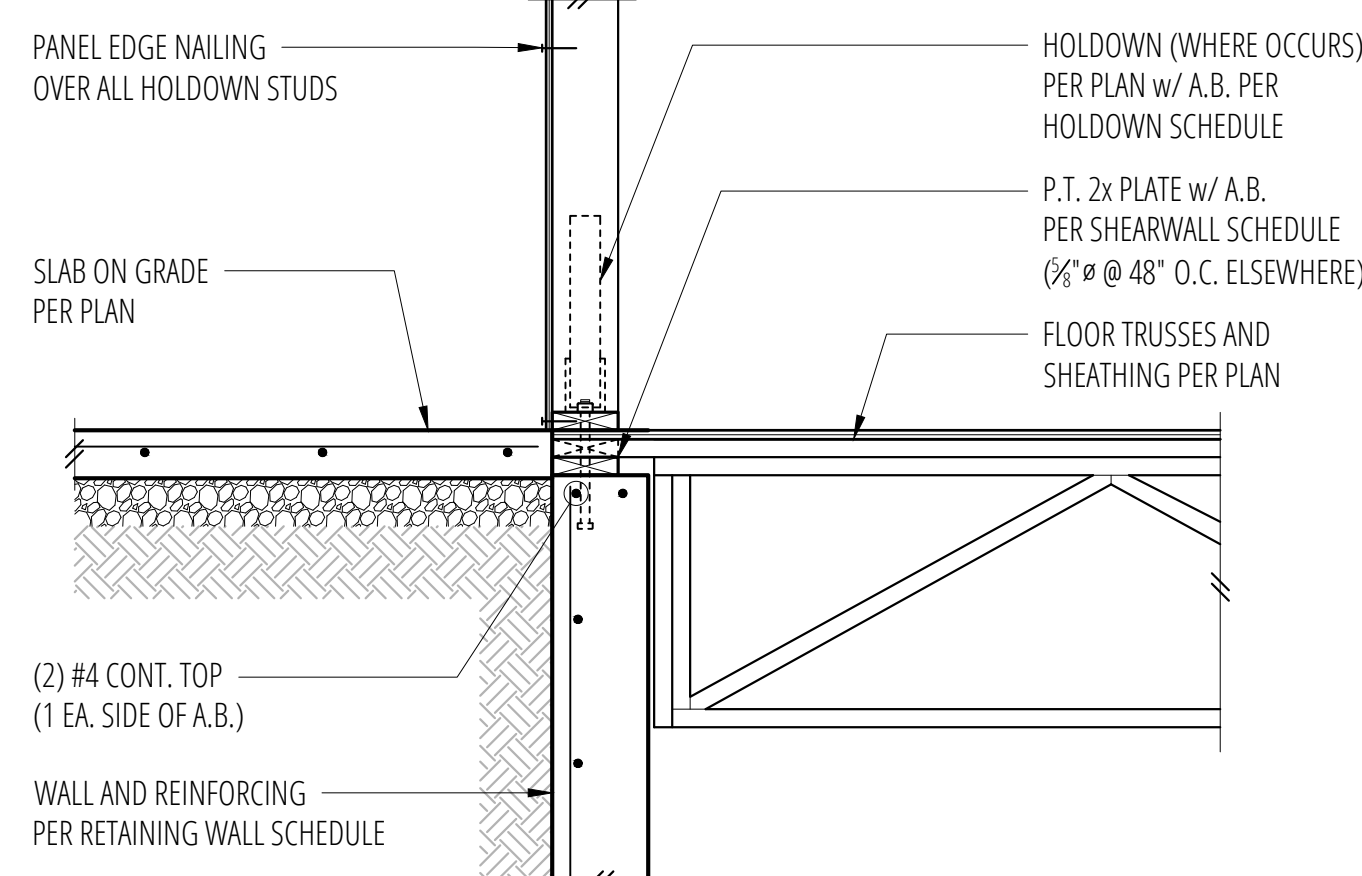


2 Top of Sub-Basement Wall at Slab on Grade
SCALE: 3/4"=1'-0"

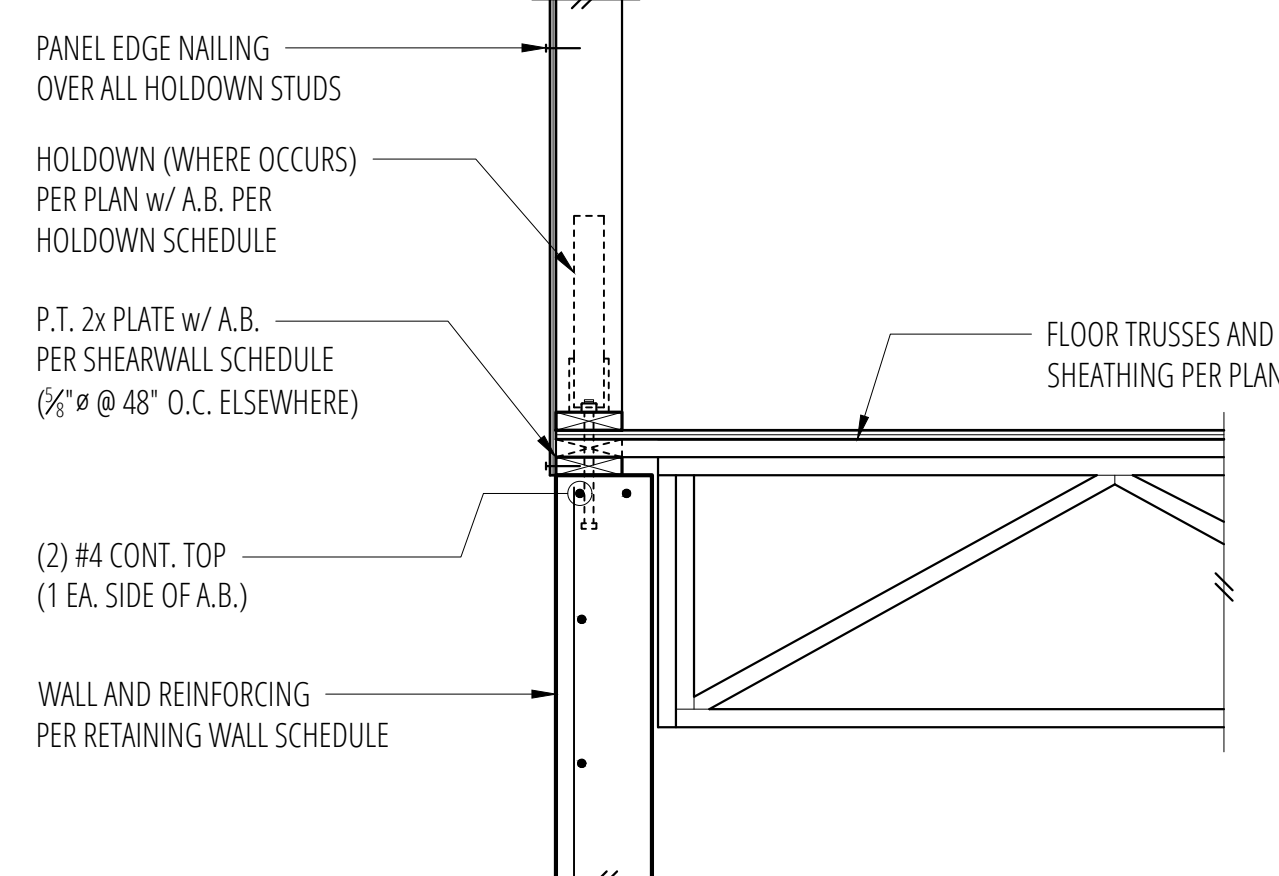


3 Exterior Floor Framing at Full Height Concrete
SCALE: 3/4"=1'-0"

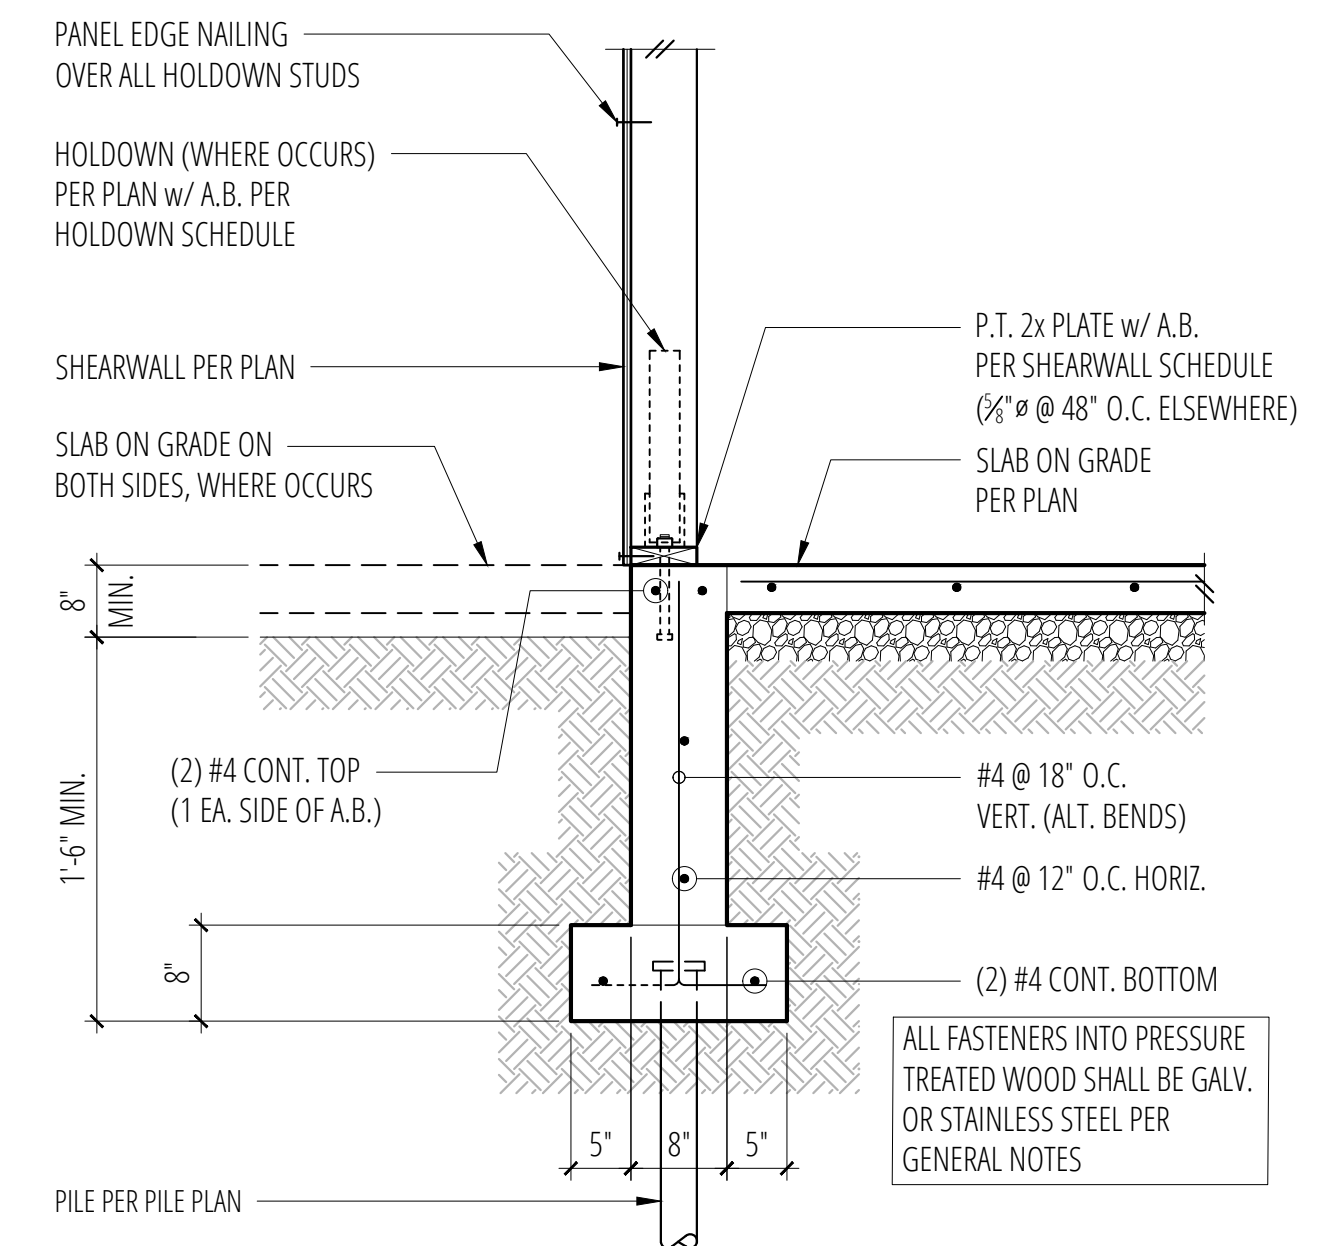


4 Exterior Wall w/ Slab on Grade
SCALE: 3/4"=1'-0"

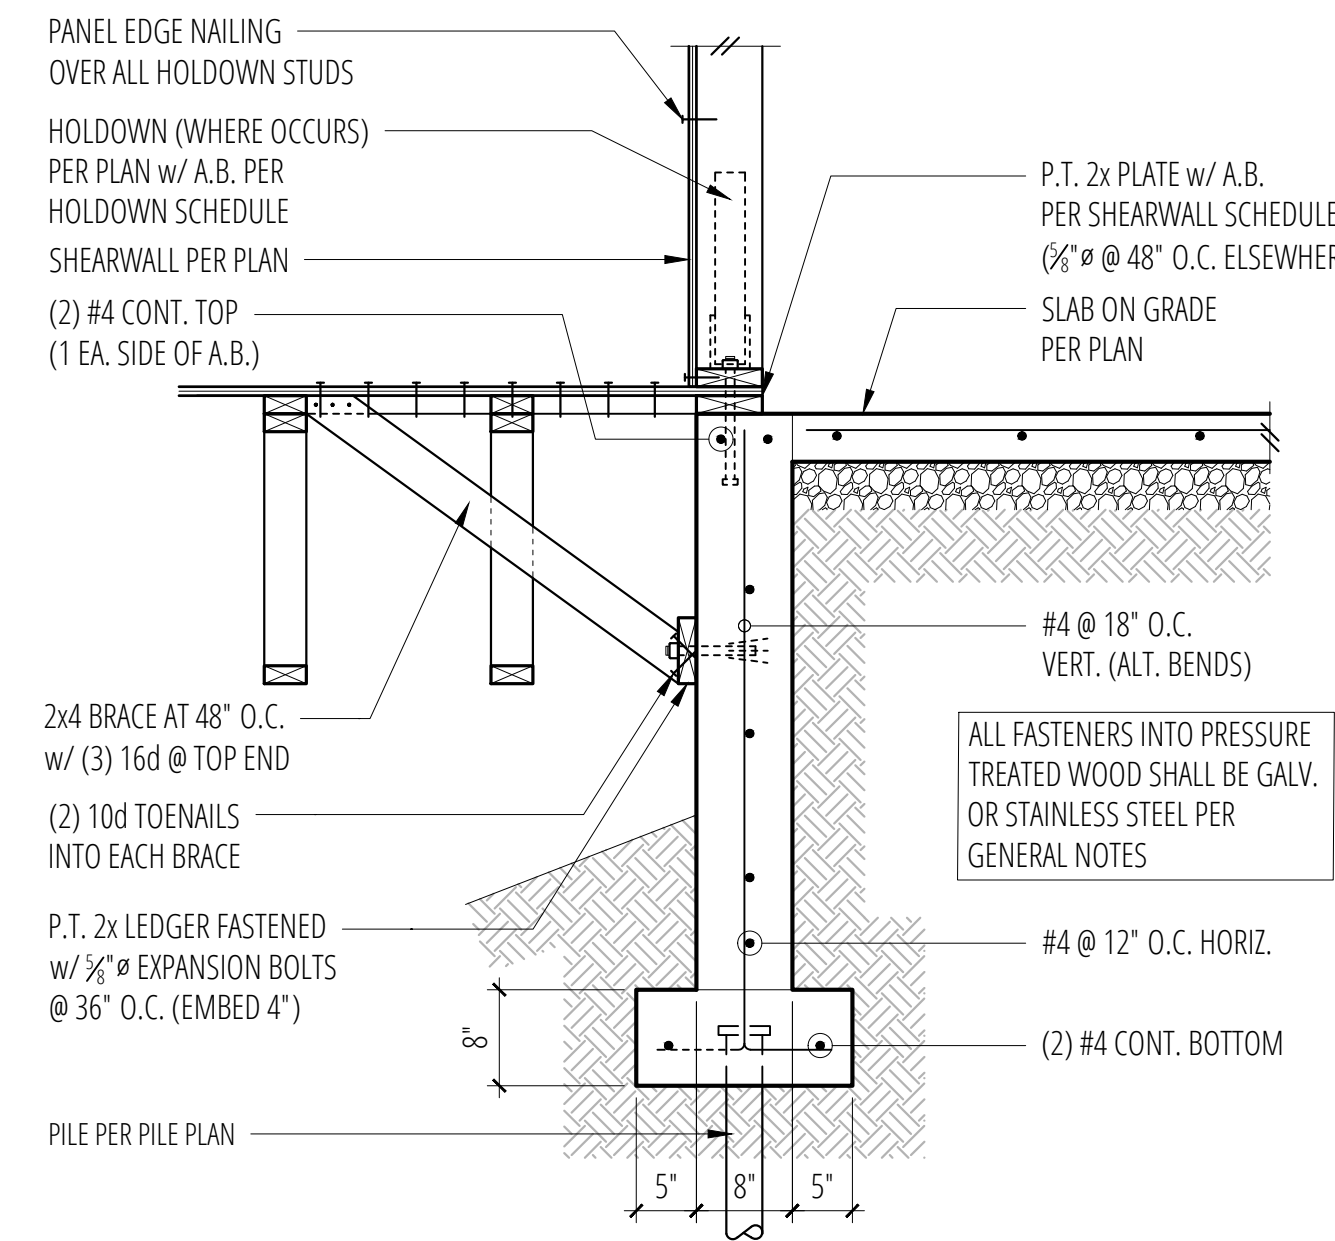


7 Foundation Wall at Garage Slab/Crawlspace
SCALE: 3/4"=1'-0"

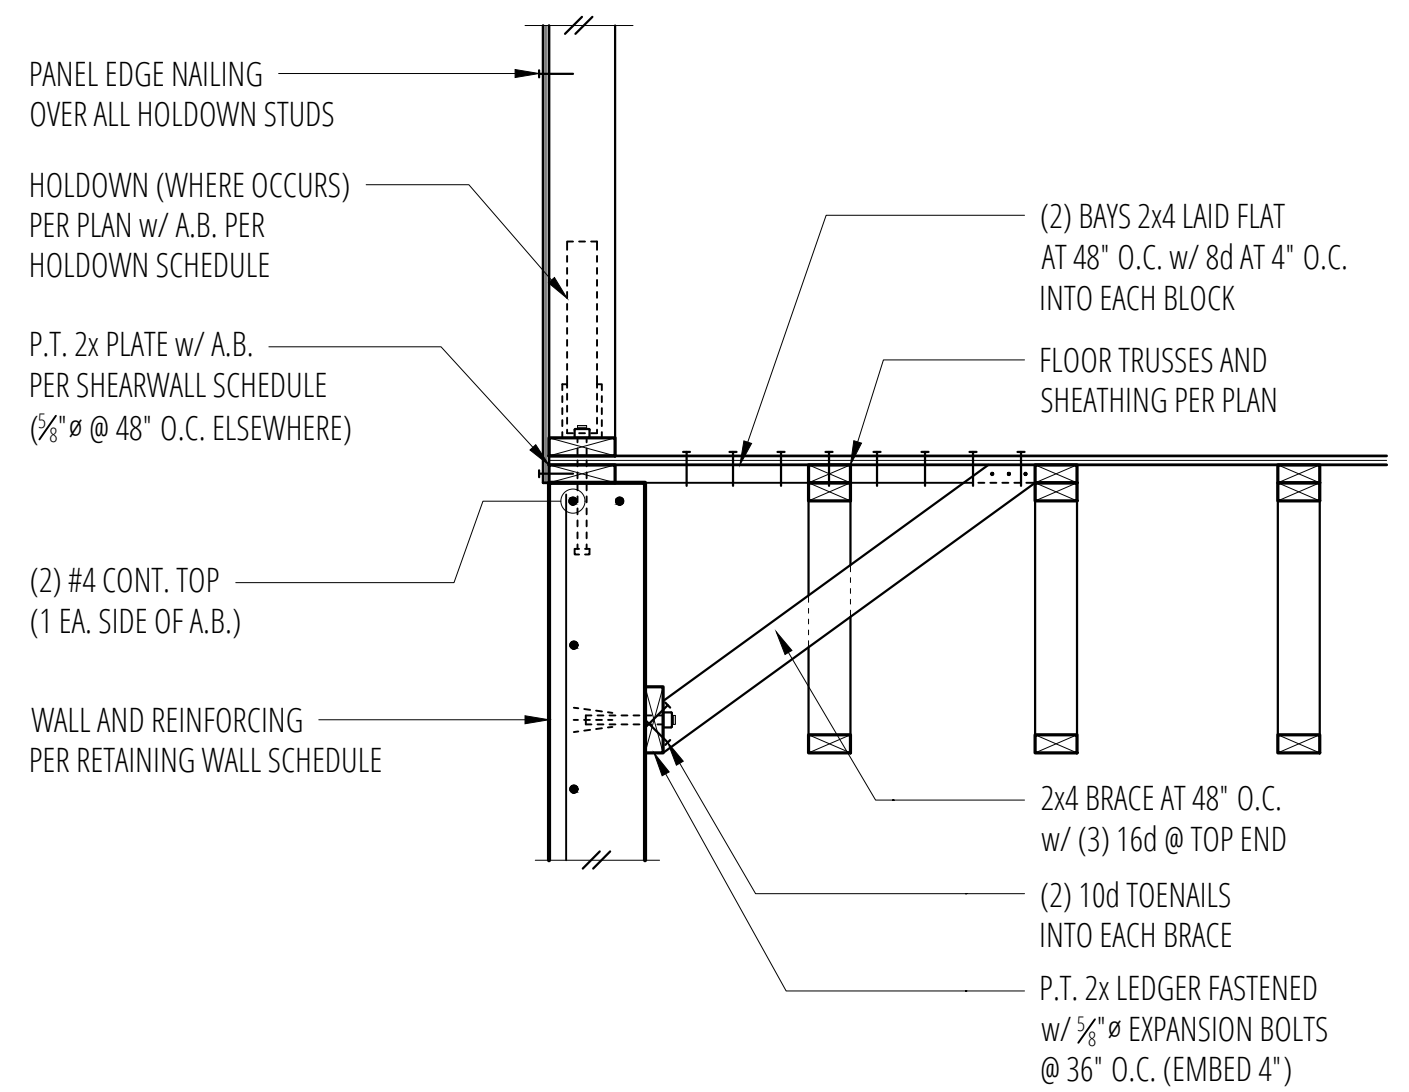


8 Exterior Floor Framing at Full Height Concrete
SCALE: 3/4"=1'-0"

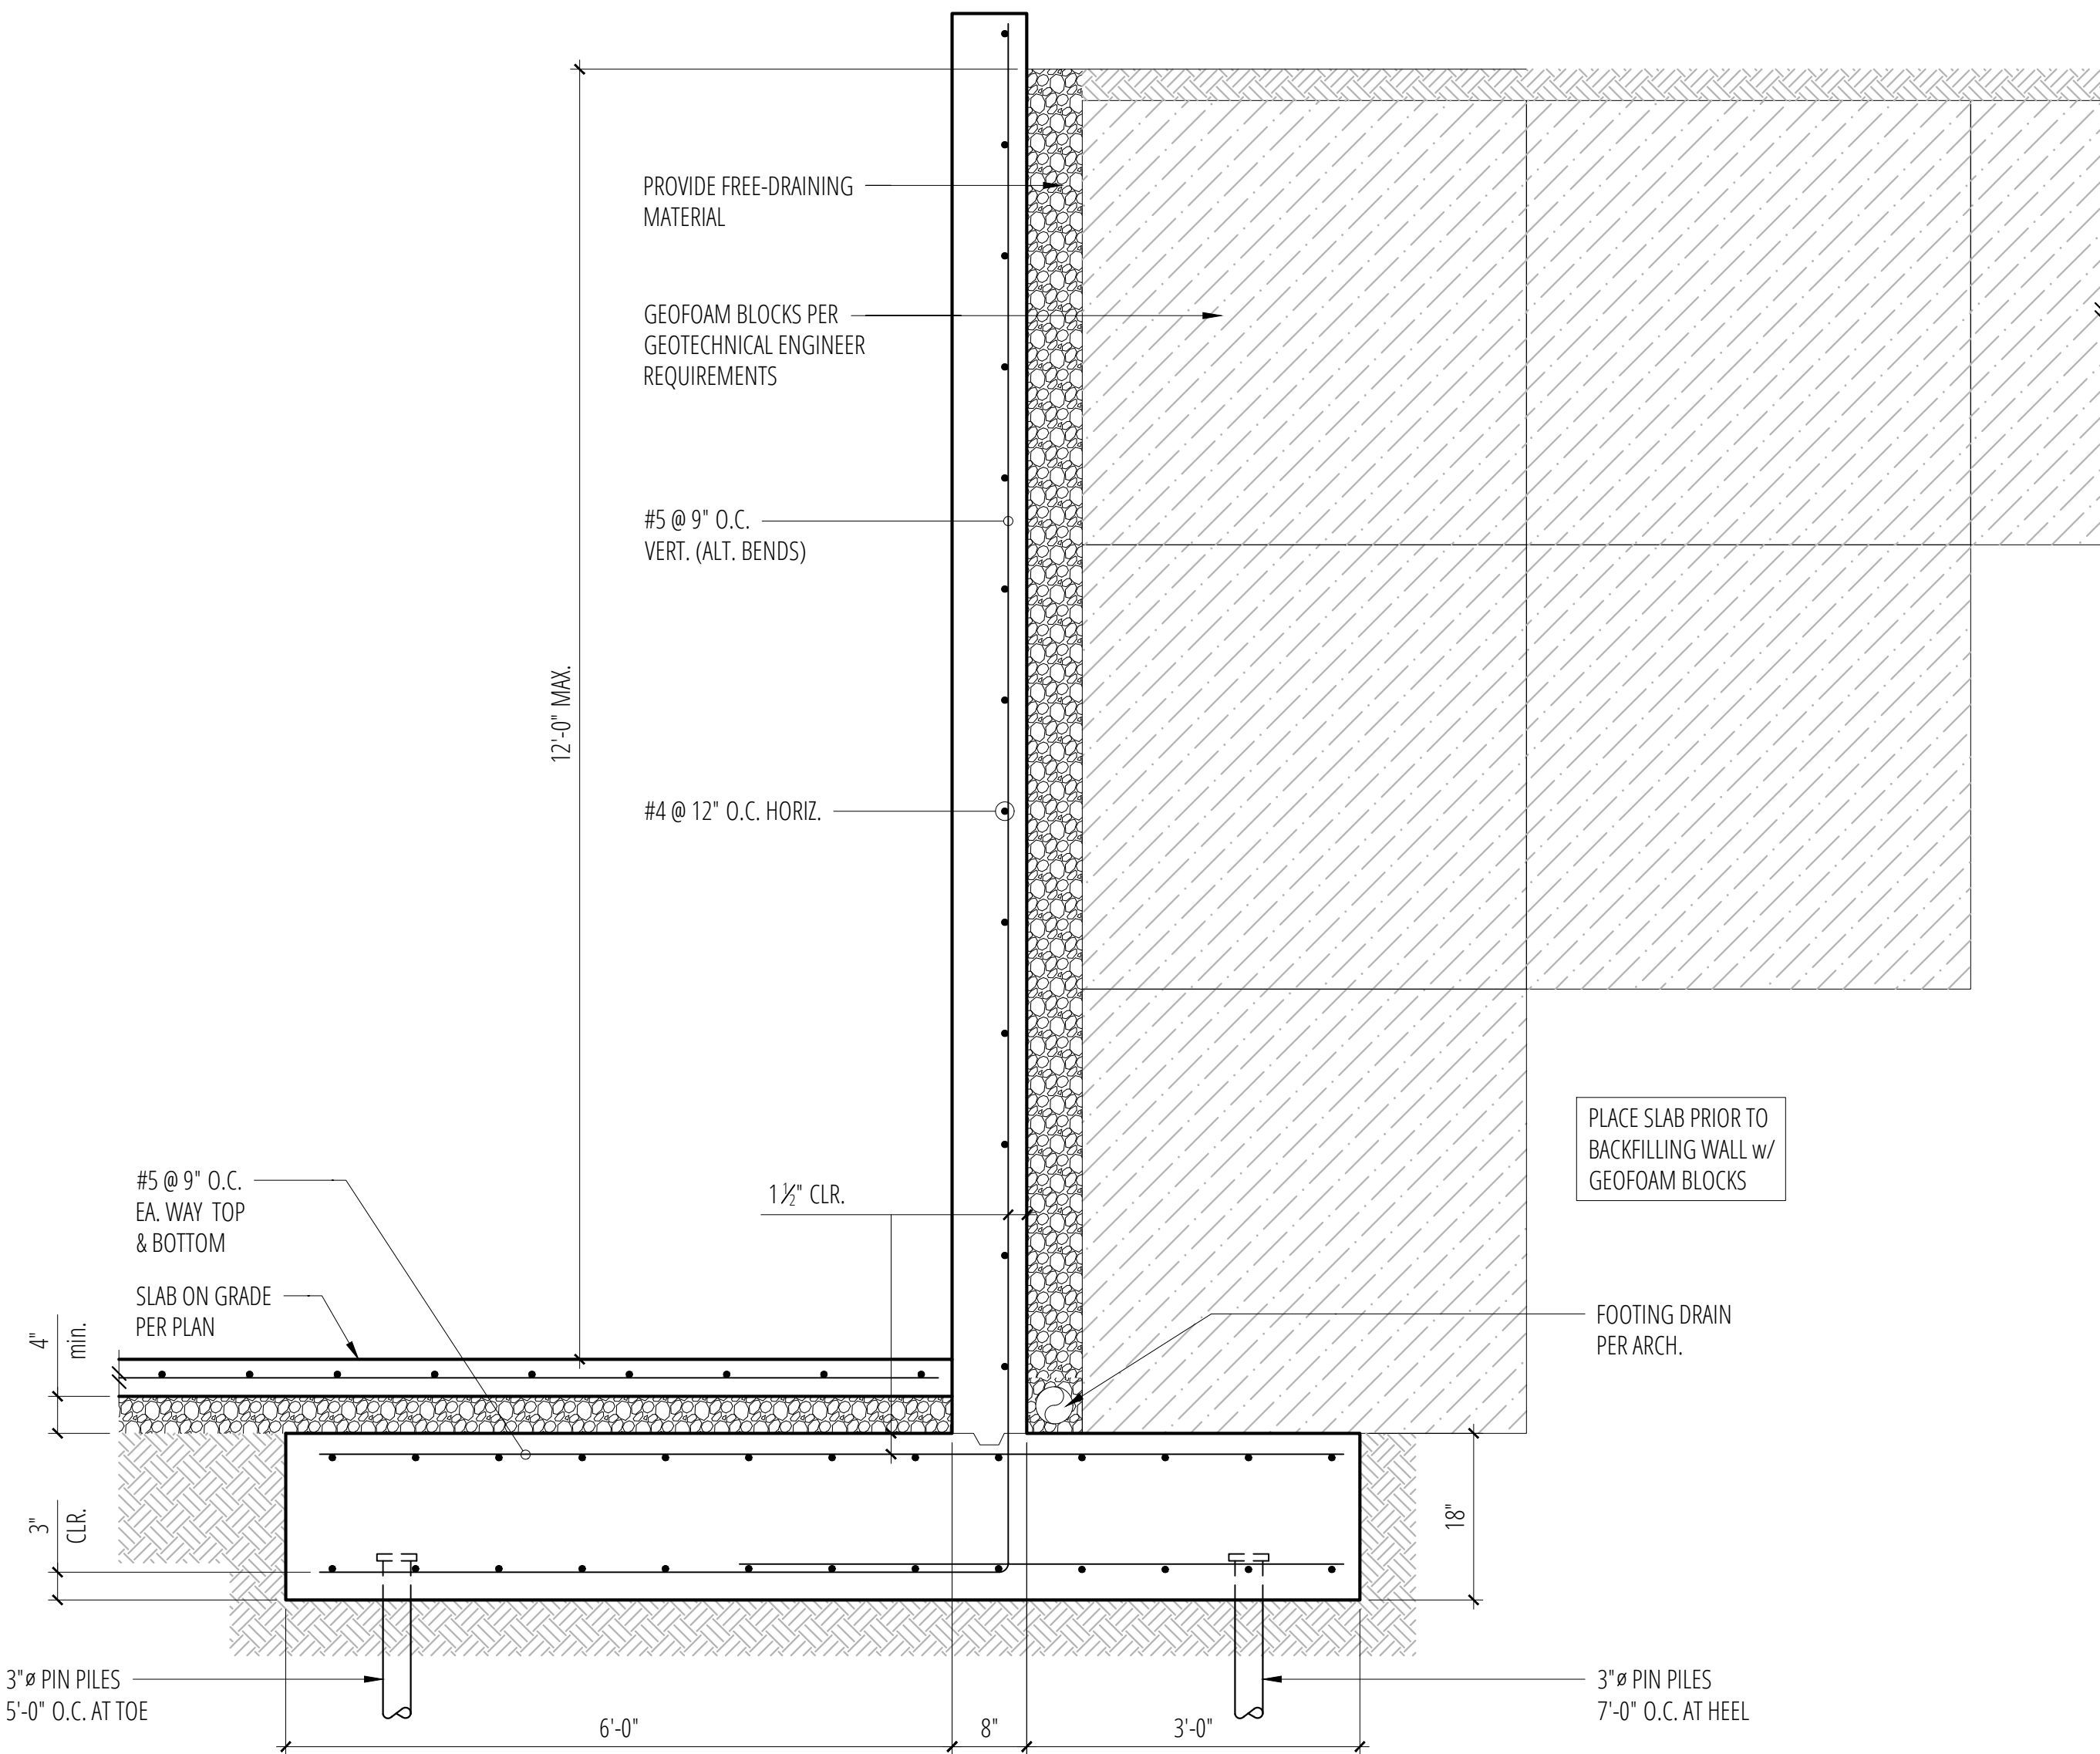

9 Retaining Wall Schedule with Slab on Grade
SCALE: 3/4"=1'-0"

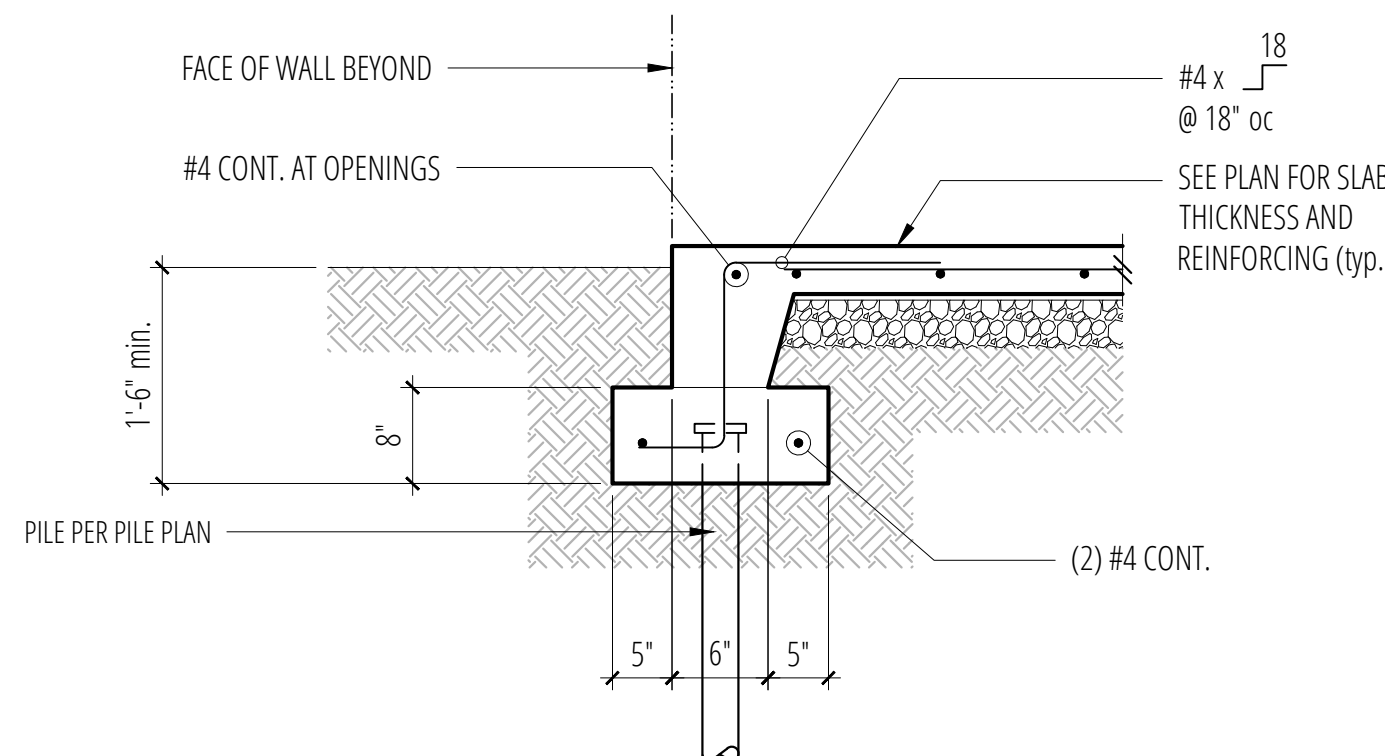


11 Turned-Down Slab Edge
SCALE: 3/4"=1'-0"

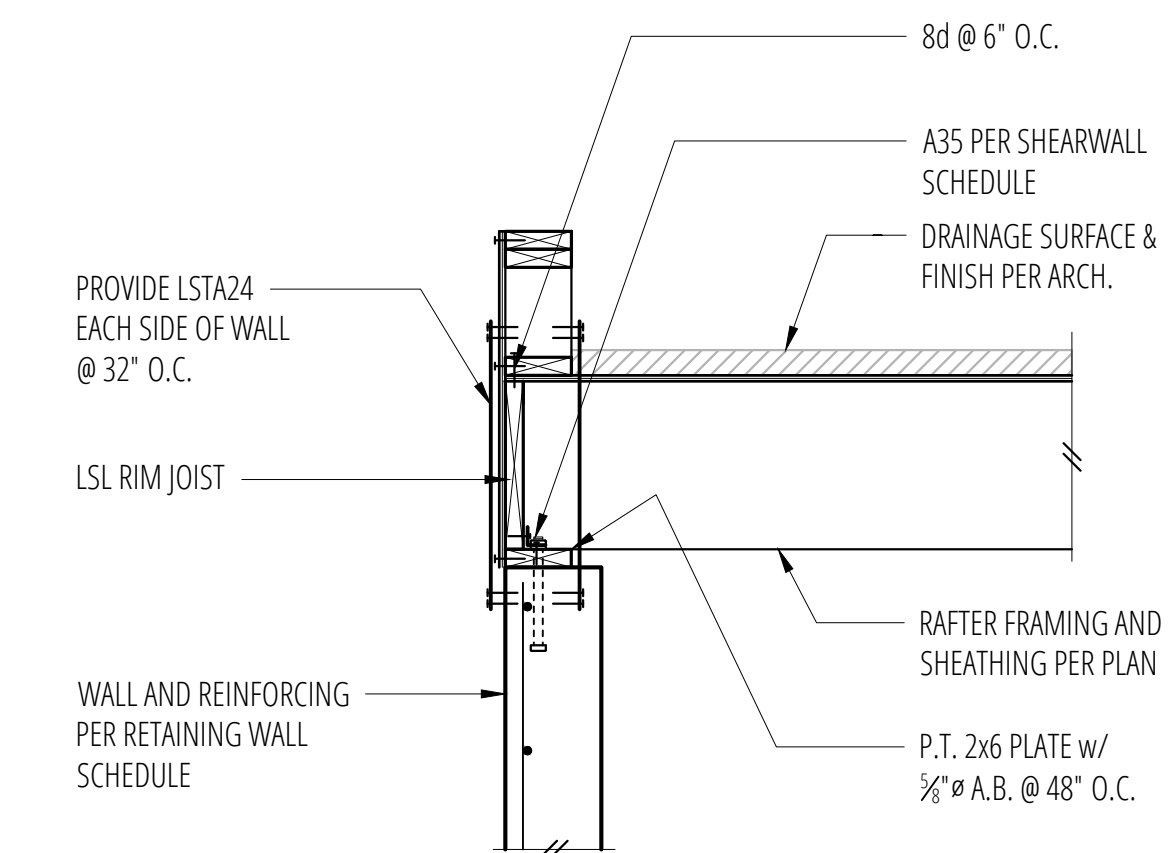


12 Rafter Framing at Garage Concrete Wall
SCALE: 3/4"=1'-0"


No.	Date	Issue
11/13/24	Permit	
Sheet Contents		
CONCRETE DETAILS		
Sheet No.		

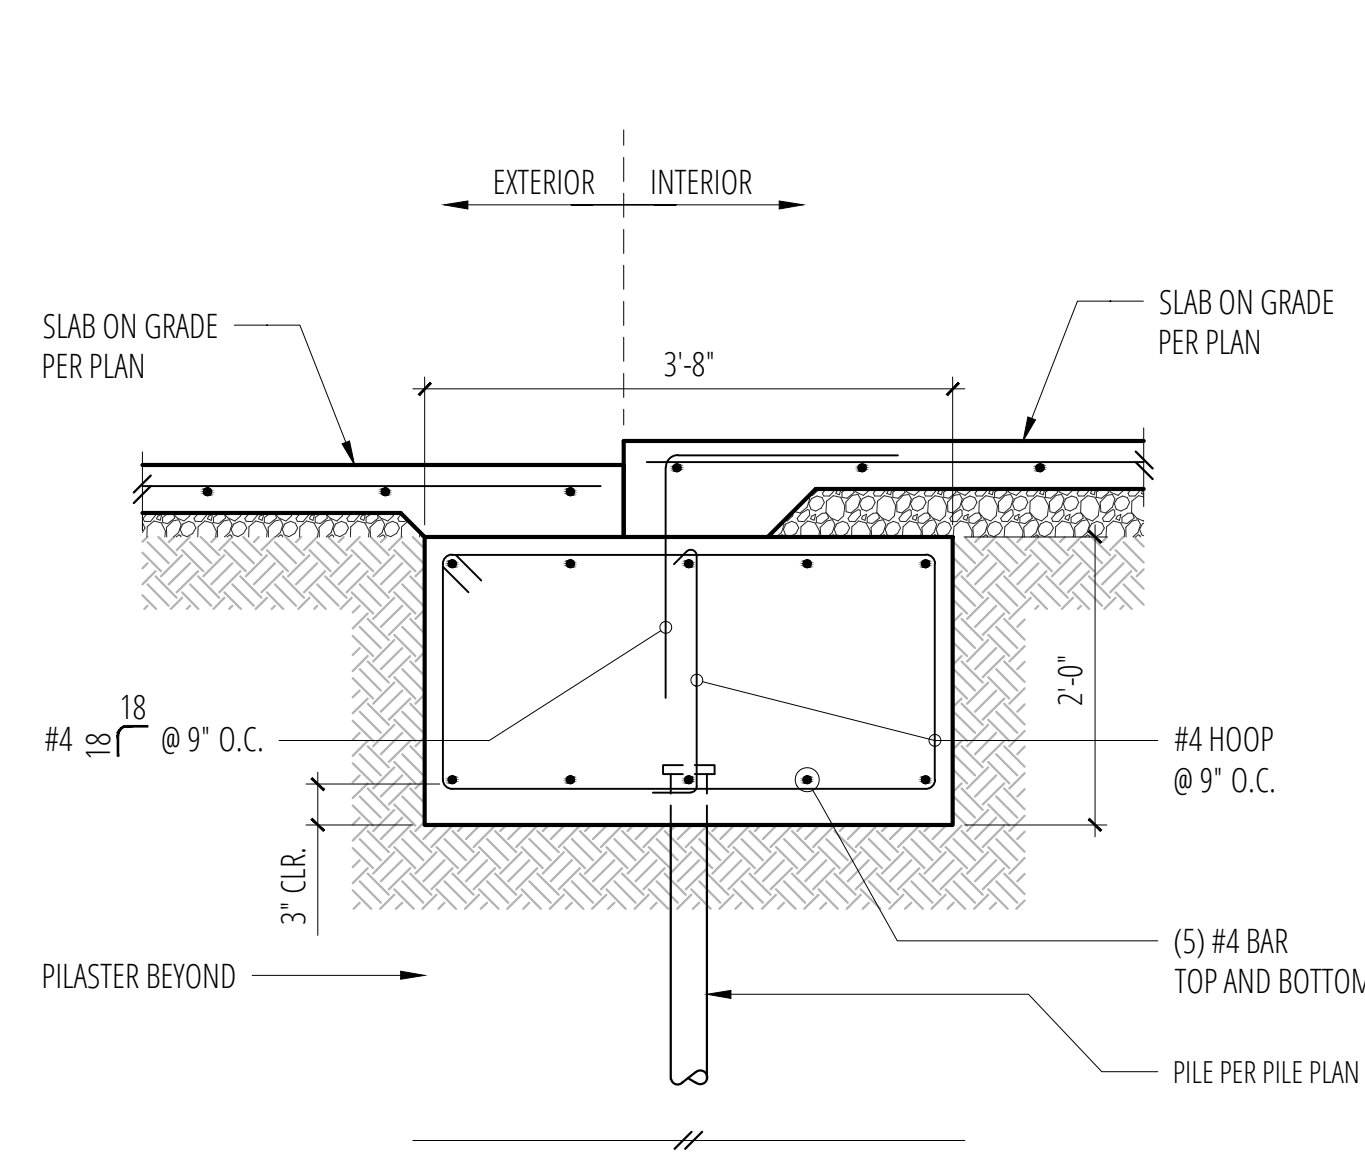


1 Grade Beam at Moment Frame
SCALE: 3/4"=1'-0"

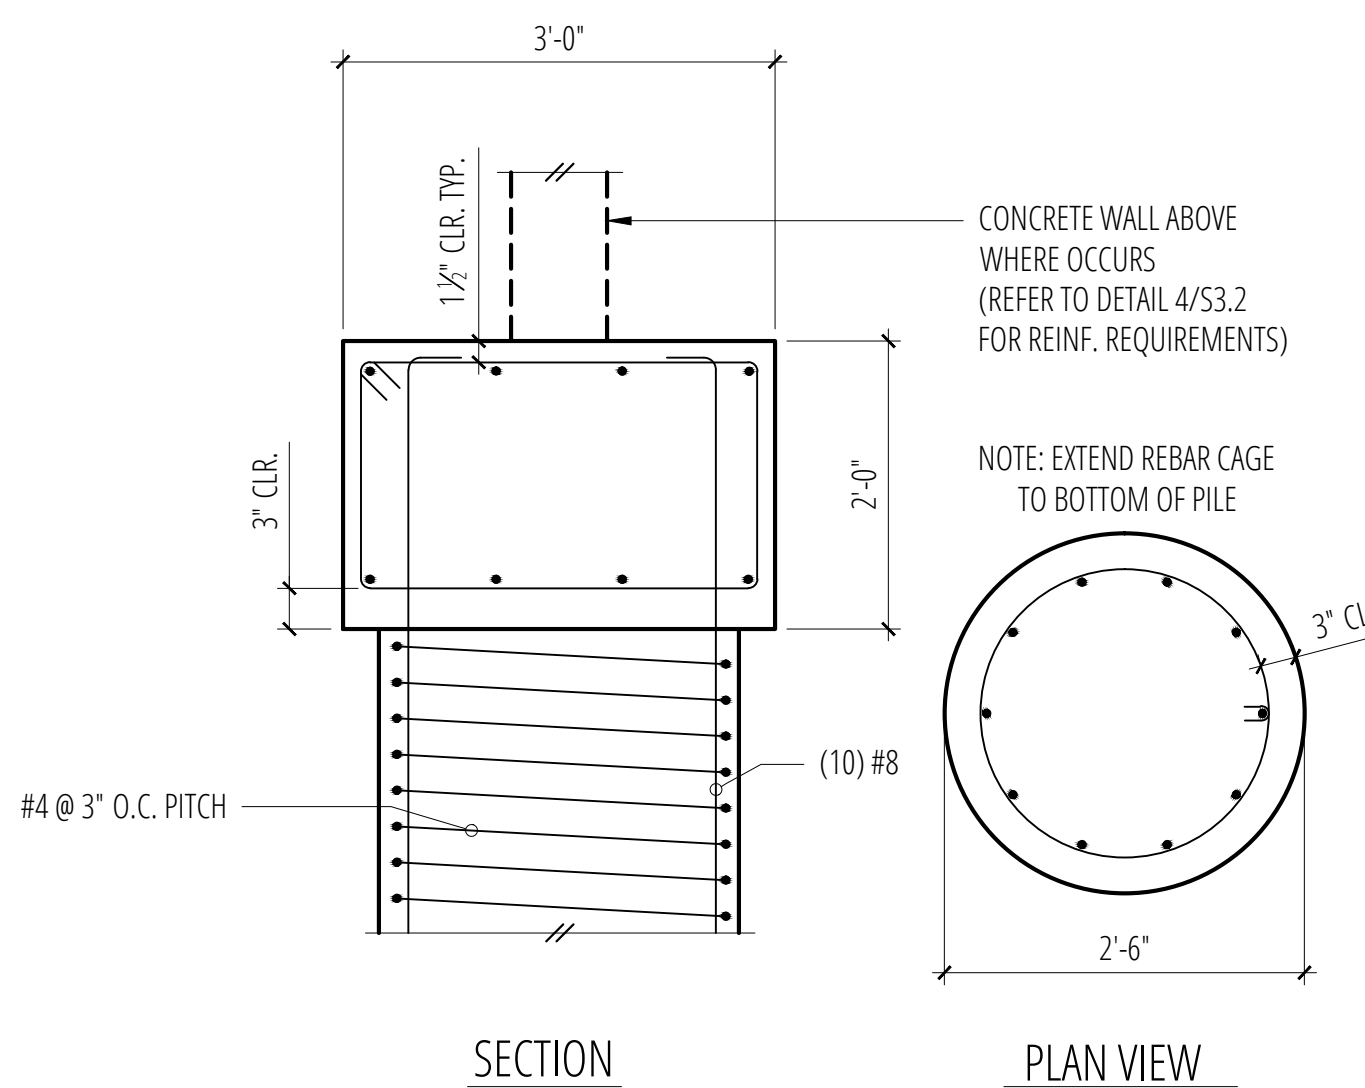


5 Auger-Cast Piles at Grade Beam
SCALE: 3/4"=1'-0"

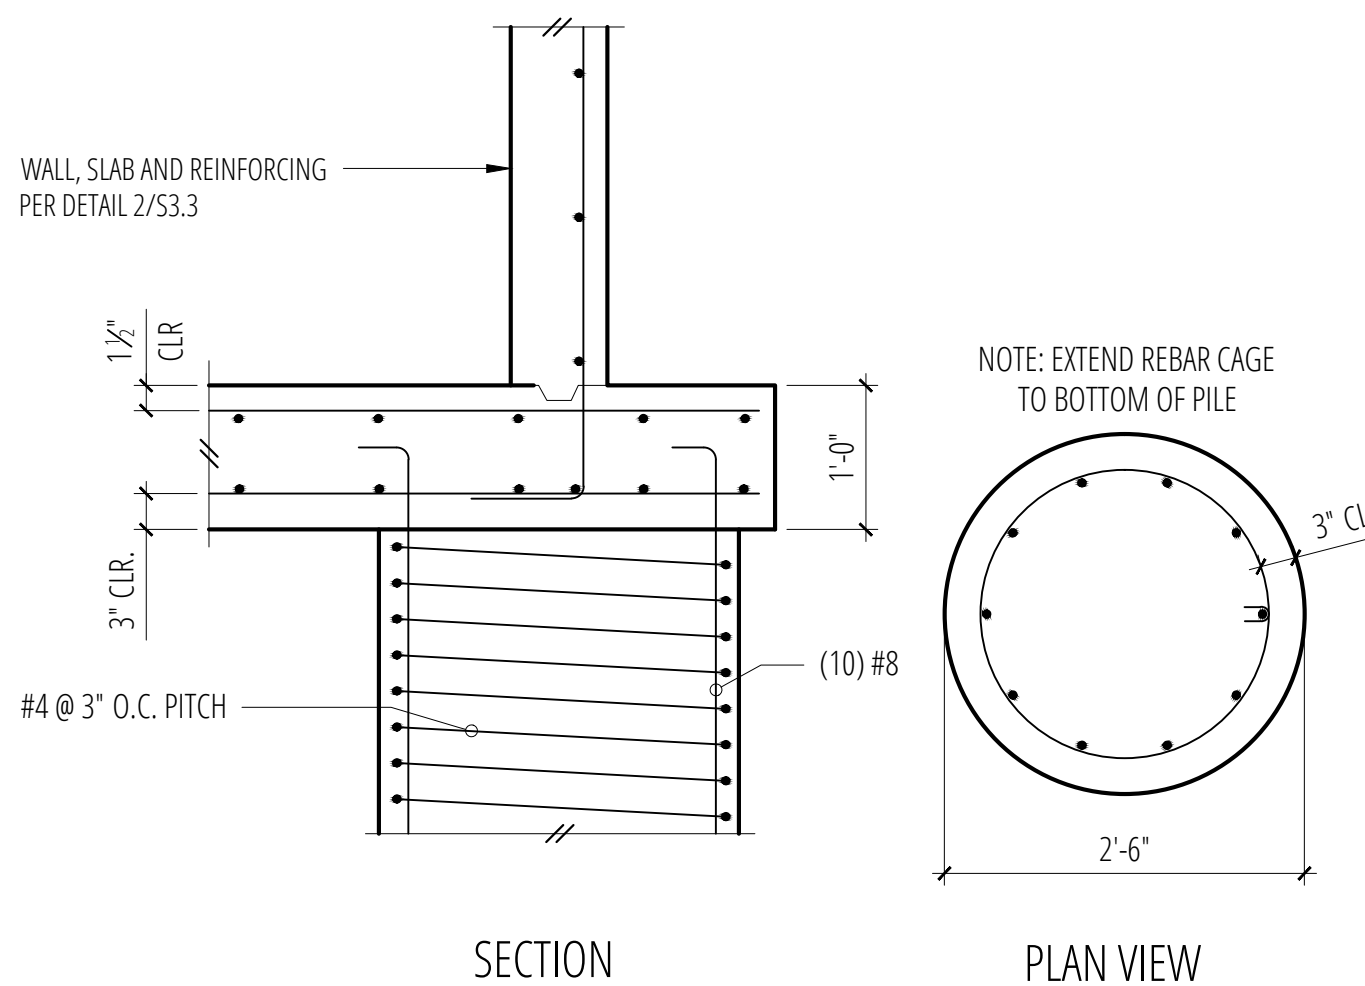


9 Auger-Cast Piles at Sub-Basement Wall
SCALE: 3/4"=1'-0"

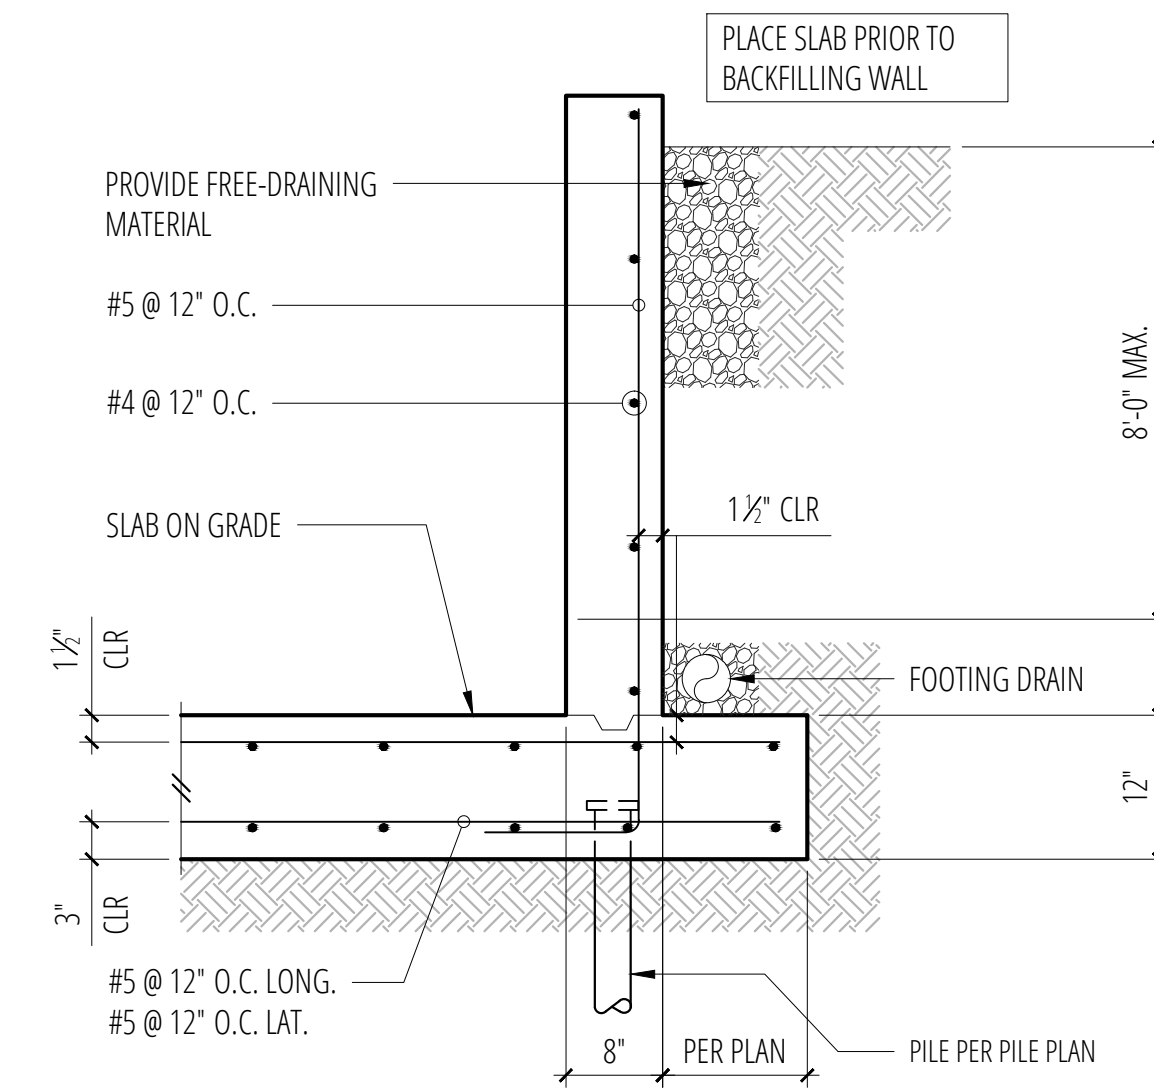


2 Sub-Basement Retaining Wall
SCALE: 3/4"=1'-0"

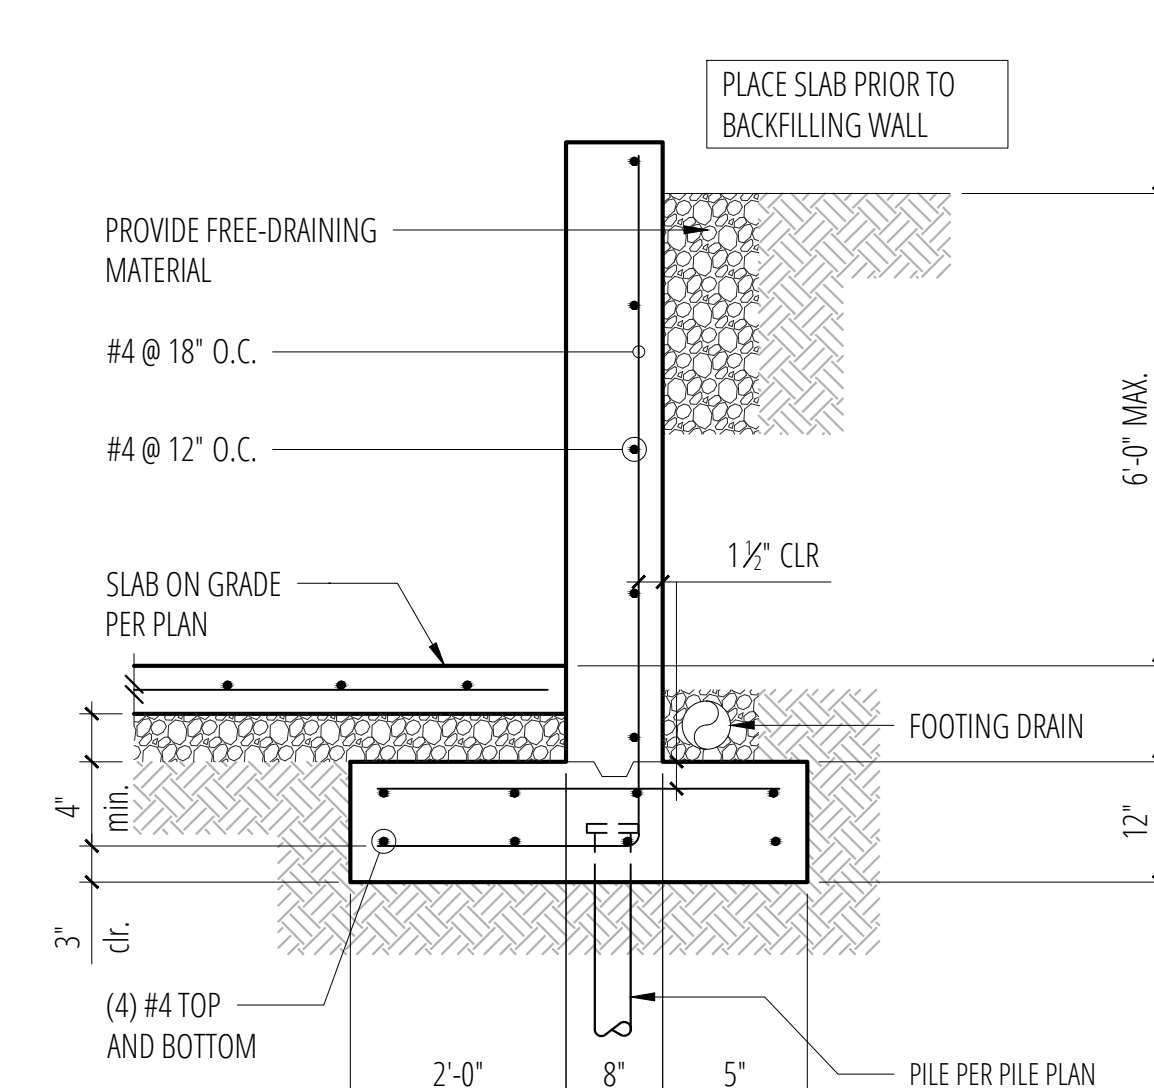


6 Standard Retaining Wall
SCALE: 3/4"=1'-0"

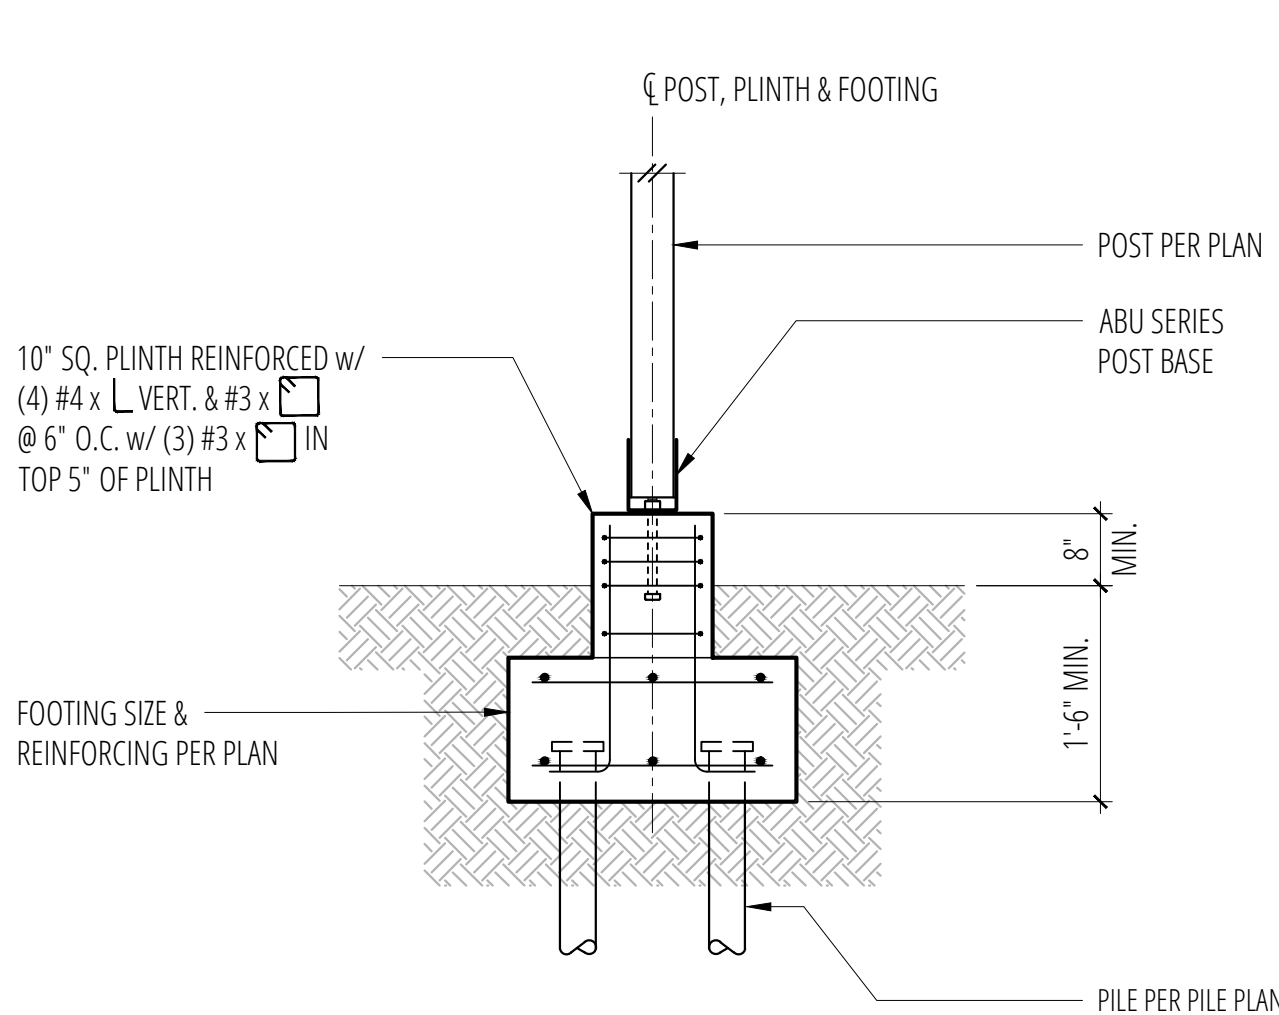


10 Isolated Footing
SCALE: 3/4"=1'-0"

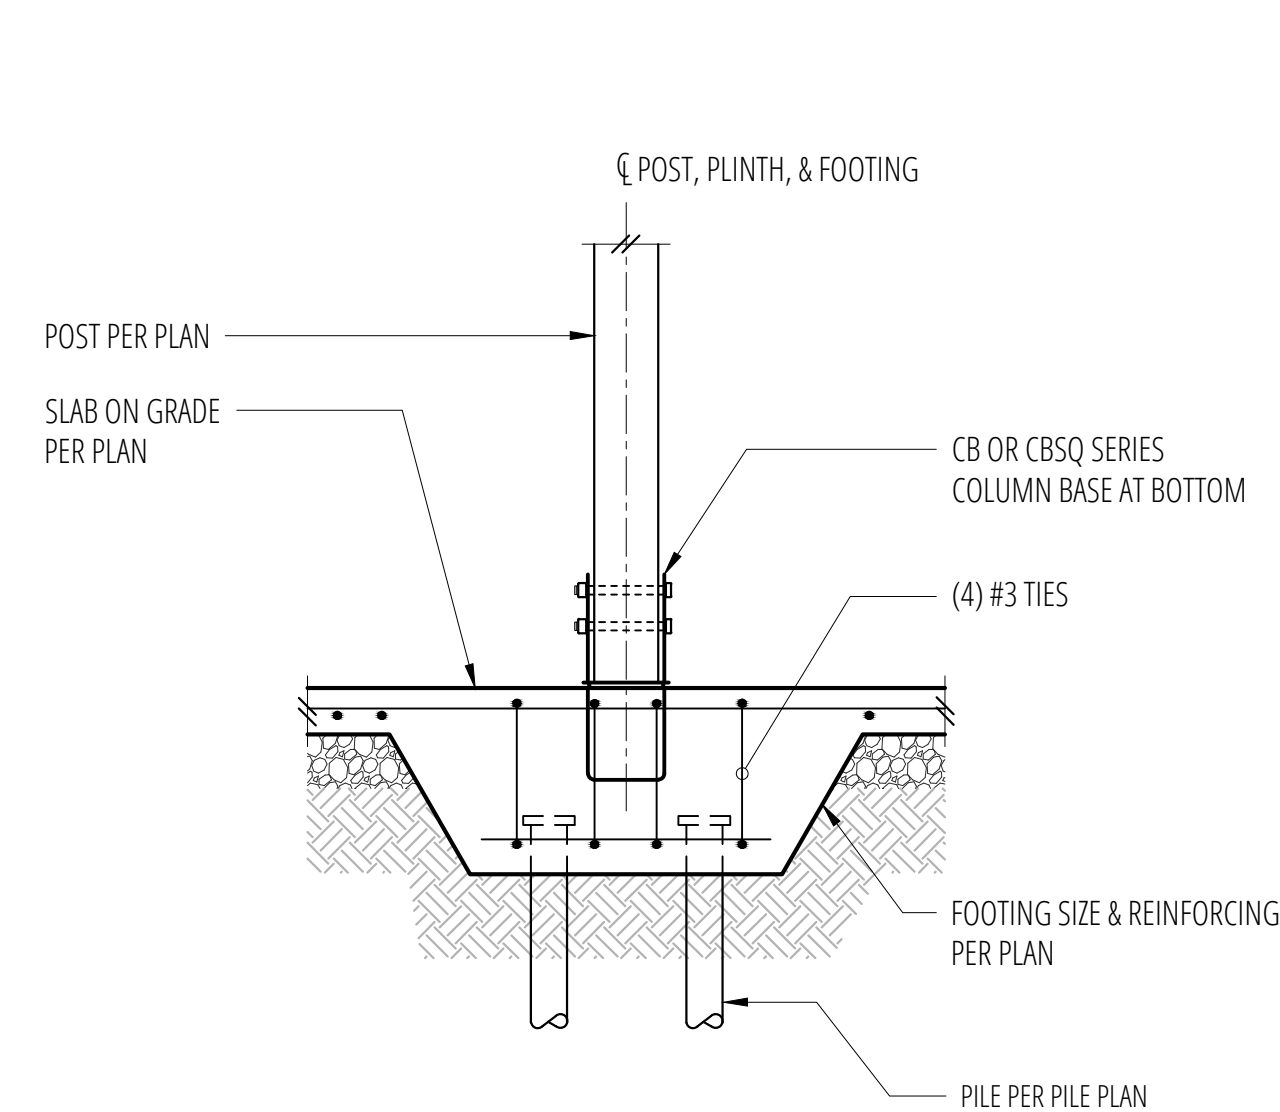


3 Post Footing at Slab on Grade
SCALE: 3/4"=1'-0"

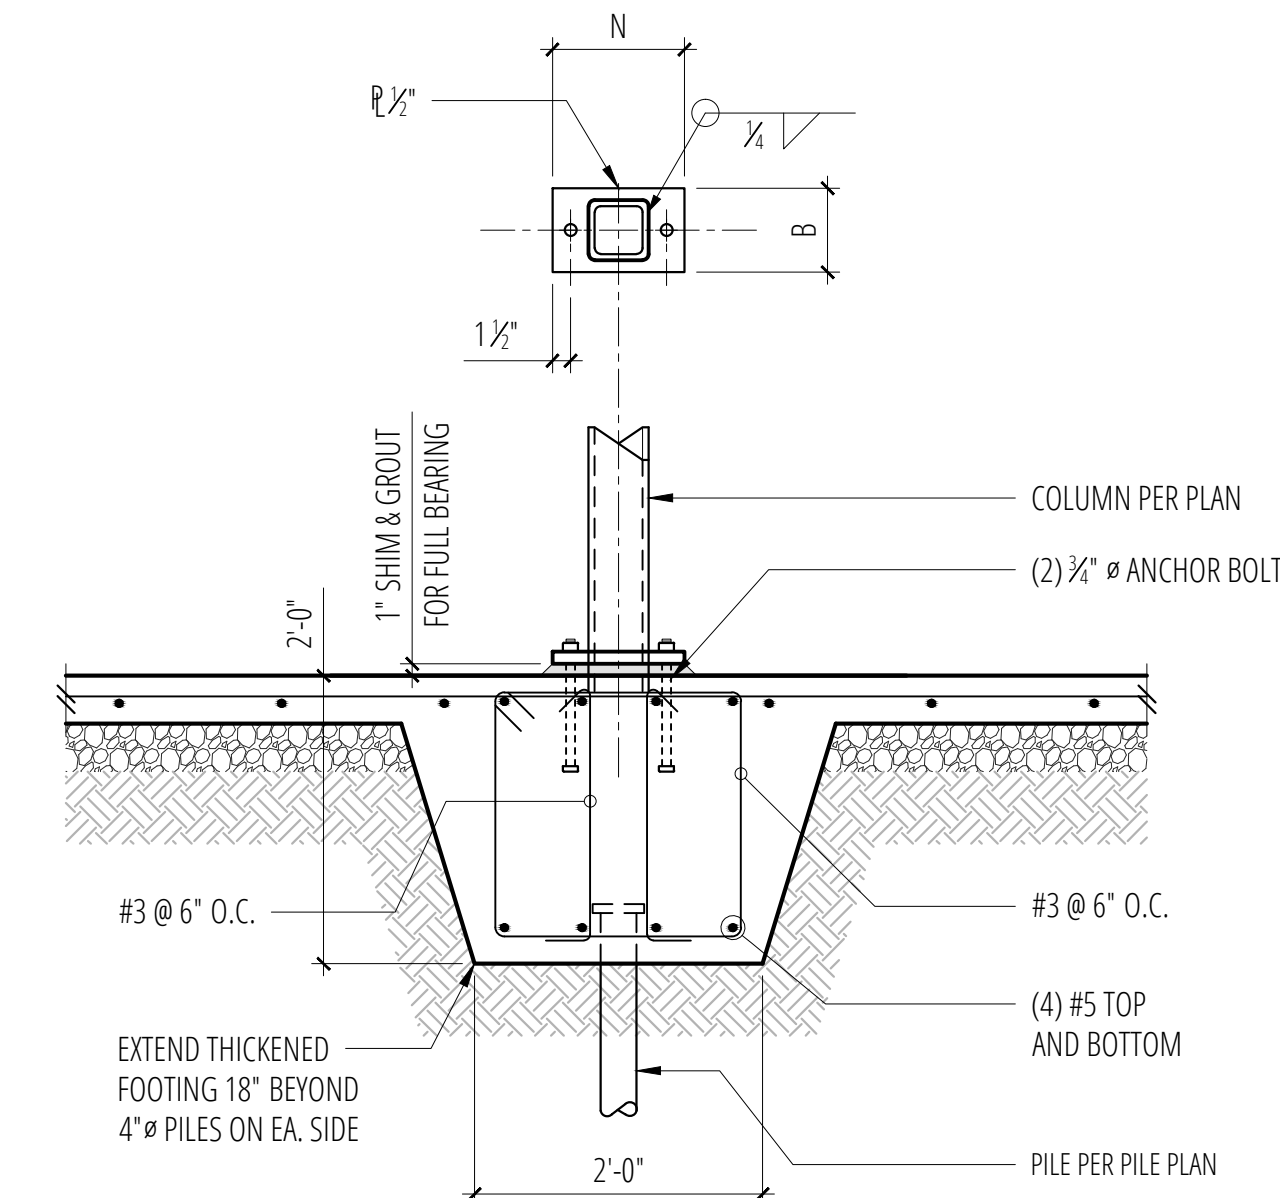



7 Baseplate at HSS Column
SCALE: 3/4"=1'-0"

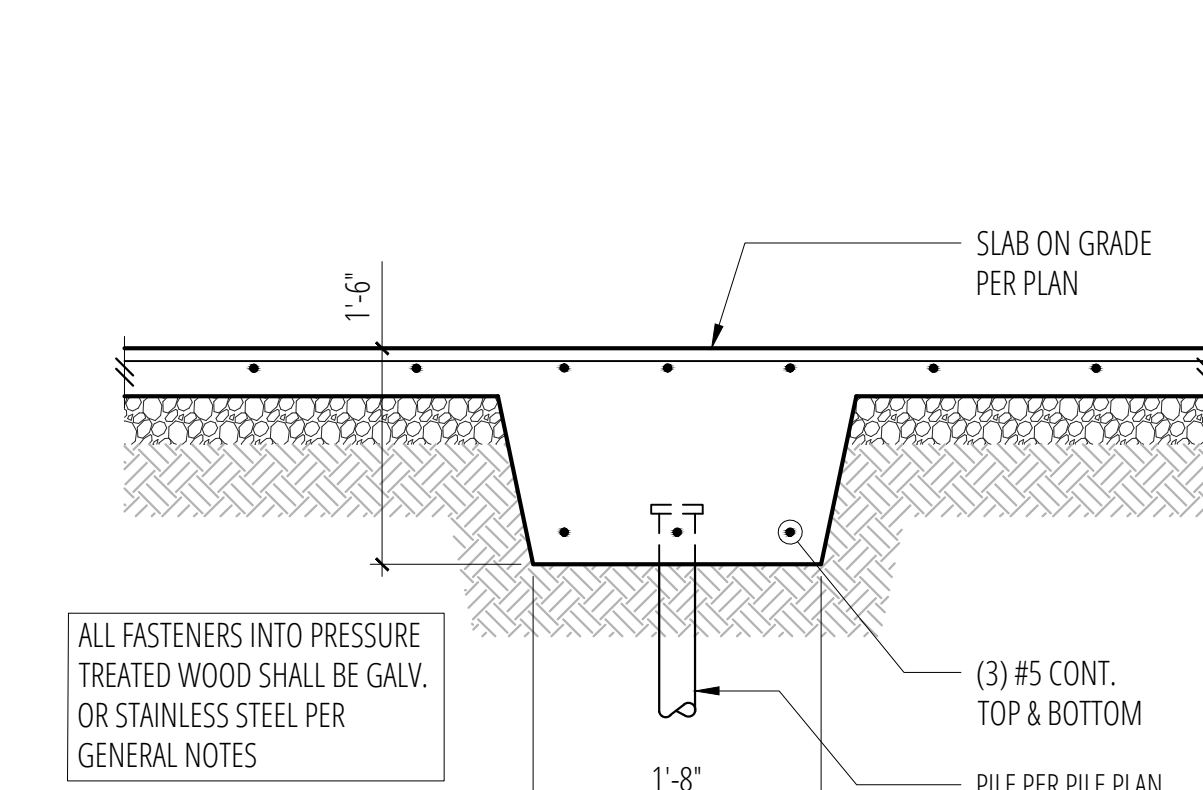





11 Monolithic Thickened Footing
SCALE: 3/4"=1'-0"

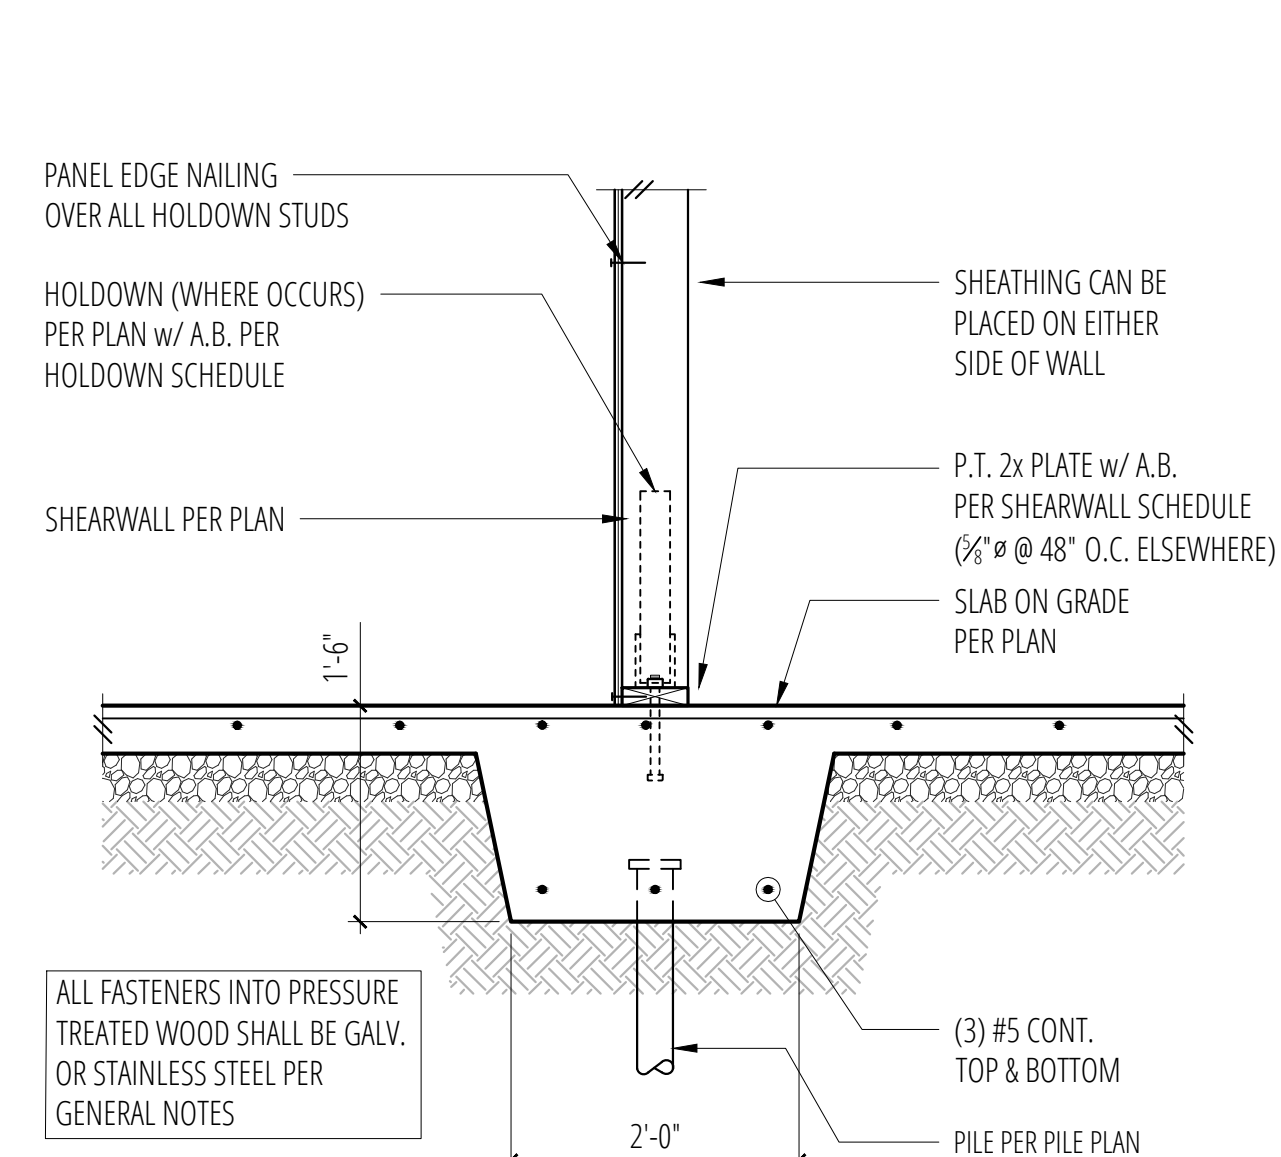

4 Interior Wall w/ Thickened Slab
SCALE: 3/4"=1'-0"

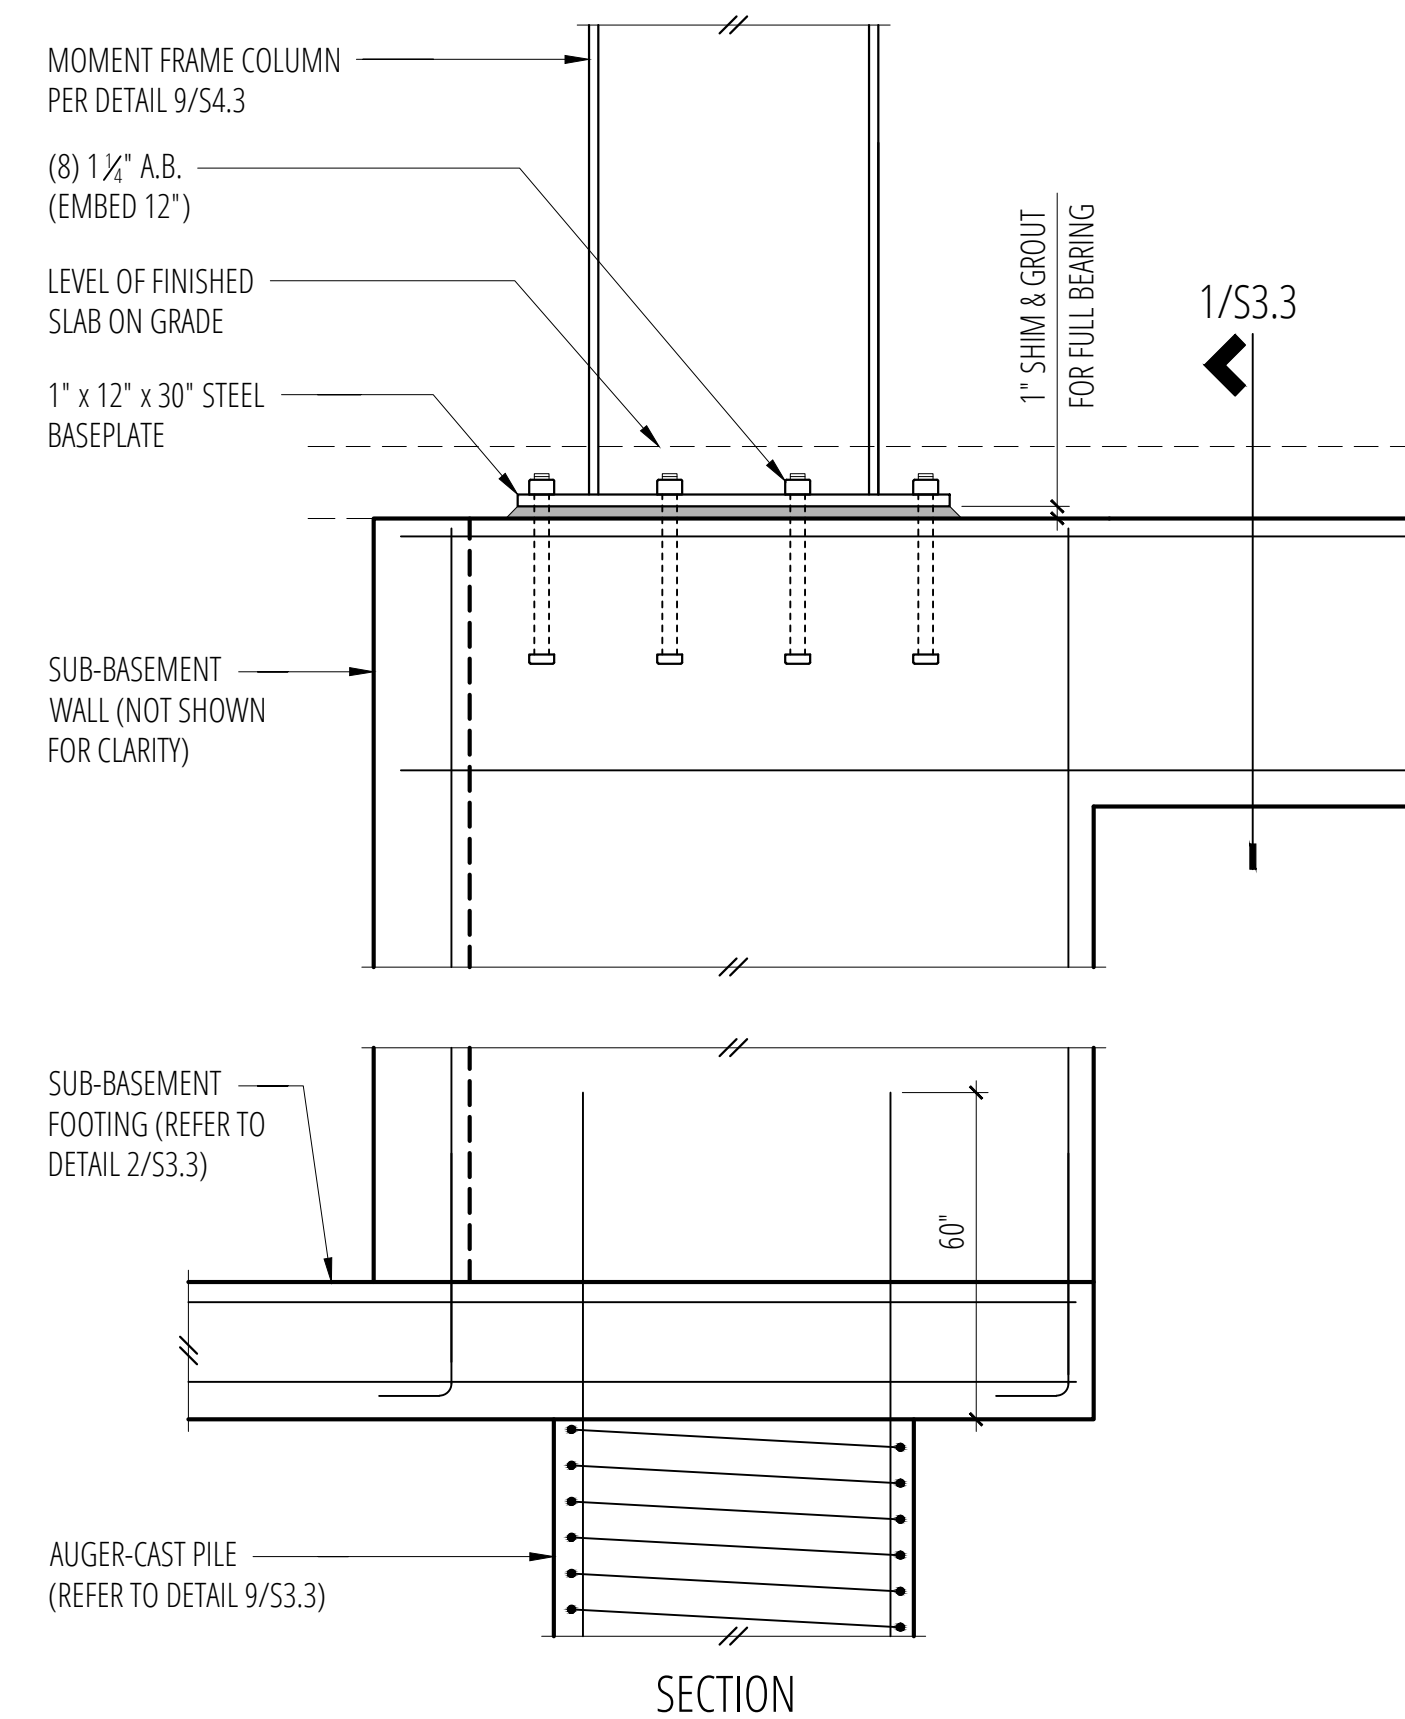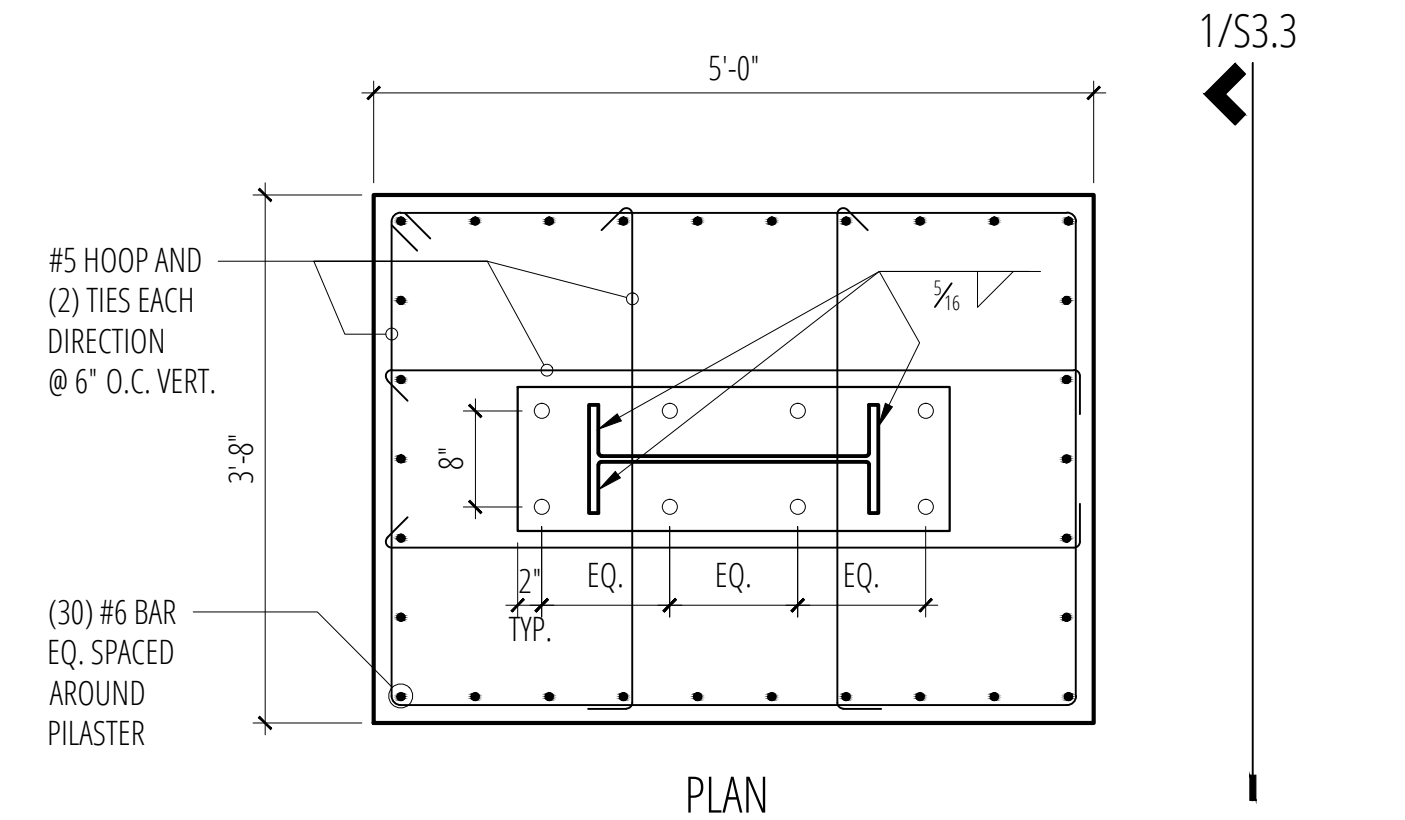

12 Grade Beam and Pilaster at Moment Frame
SCALE: 3/4"=1'-0"

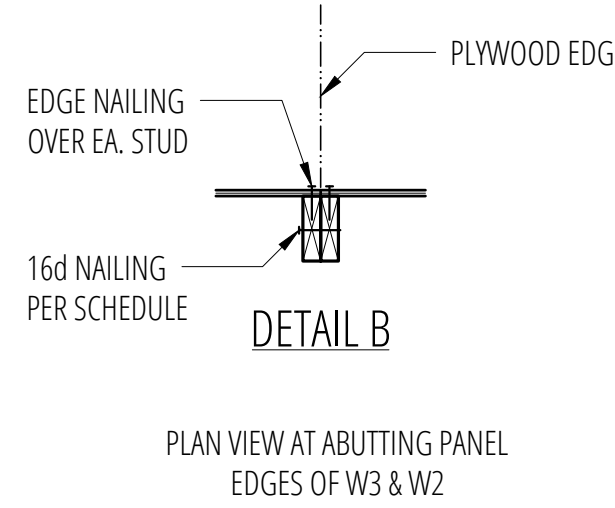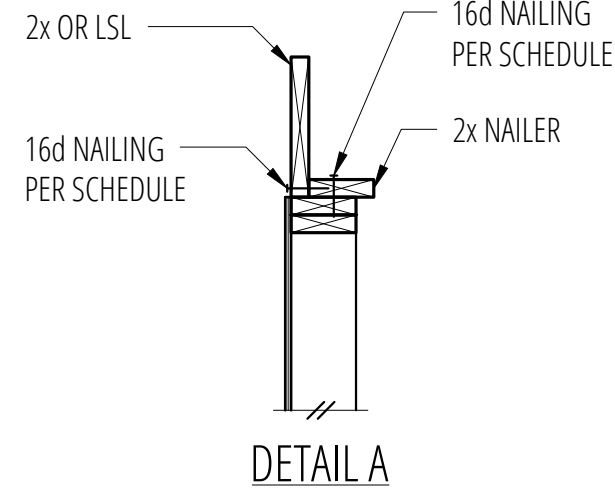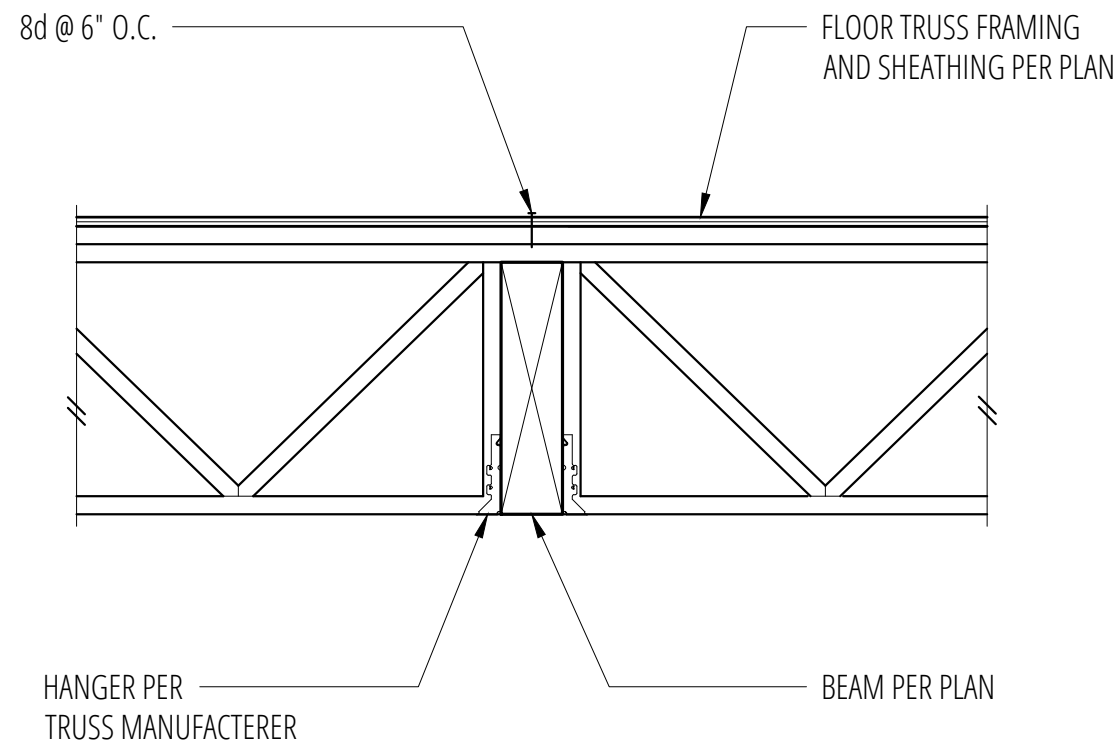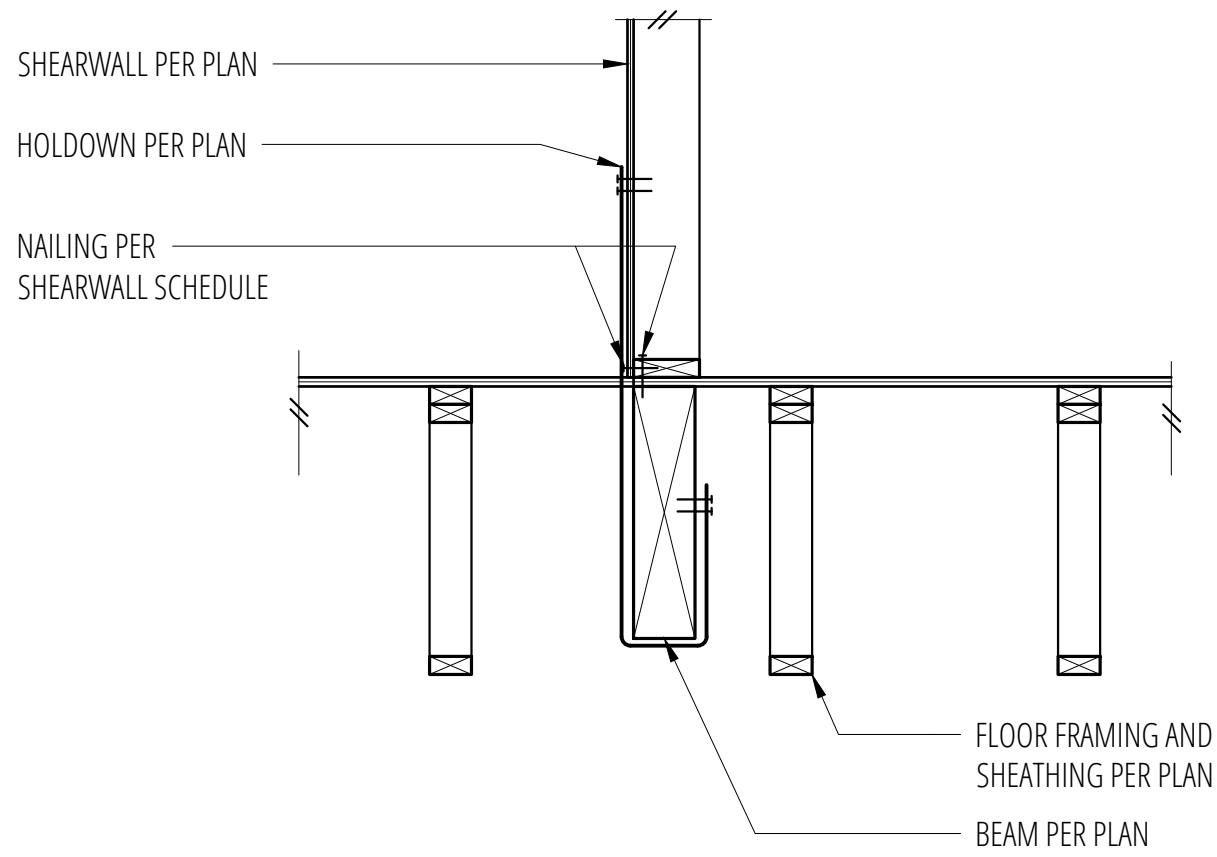

SHEARWALL SCHEDULE ①②③⑤⑥⑦




MARK	SHEATHING	PANEL EDGE NAILING	TOP PLATE CONNECTION		BASE PLATE CONNECTION	
			IF TJI	IF 2x OR LSL ⑧	AT WOOD	AT CONCRETE
W6	1 $\frac{1}{2}$ " CDX PLYWOOD	8d @ 6" OC	16d @ 6" OC	A35 @ 24" OC	16d @ 6" OC	$\frac{3}{8}$ " A.B. @ 48" OC
W4	1 $\frac{1}{2}$ " CDX PLYWOOD	8d @ 4" OC	16d @ 4" OC	A35 @ 16" OC	16d @ 4" OC	$\frac{3}{8}$ " A.B. @ 32" OC
W3 ④	1 $\frac{1}{2}$ " CDX PLYWOOD	8d @ 3" OC	(2) ROWS 16d @ 6" OC	A35 @ 12" OC	16d @ 3" OC ⑩	$\frac{3}{8}$ " A.B. @ 16" OC
W2 ④	1 $\frac{1}{2}$ " CDX PLYWOOD	8d @ 2" OC	(2) ROWS 16d @ 4 $\frac{1}{2}$ " OC	A35 @ 9" OC	(2) ROWS 16d @ 4 $\frac{1}{2}$ " OC ⑪	$\frac{3}{8}$ " A.B. @ 12" OC

- BLOCK PANEL EDGES WITH 2x MIN. LAID FLAT AND NAIL PANELS TO INTERMEDIATE SUPPORTS WITH 8d @ 12" o.c.
- 8d NAILS SHALL BE 0.131" x 2 $\frac{1}{2}$ " (common) - 16d NAILS SHALL BE 0.135" x 3 $\frac{1}{2}$ " (box)
- EMBED ANCHOR BOLTS AT LEAST 7" EXPANSION BOLTS MAY BE SUBSTITUTED FOR ANCHOR BOLTS WITH 4" EMBEDMENT. ALL BOLTS SHALL HAVE 3" x 3" x $\frac{1}{2}$ " PLATE WASHERS. EXTEND TO WITHIN $\frac{1}{2}$ " OF THE PLYWOOD SHEATHING.
- 3x STUDS OR DOUBLE STUDS NAILED TOGETHER W/ BASE PLATE NAILING ARE REQUIRED AT ABUTTING PANEL EDGES OF W3 AND W2. SEE DETAIL B. WHERE 3x STUDS ARE USED FOR W2, STAGGER NAILS AT ADJOINING PANEL EDGES.
- TWO STUDS MINIMUM ARE REQUIRED AT EACH END OF ALL SHEARWALLS AND ALL END STUDS SHALL RECEIVE PANEL EDGE NAILING.
- ALL EXTERIOR WALLS SHALL BE W6, UNLESS NOTED OTHERWISE.
- $\frac{7}{16}$ " O.S.B. MAY BE SUBSTITUTED FOR 1 $\frac{1}{2}$ " CDX.
- LTP4's MAY BE SUBSTITUTED FOR A35's AT CONTRACTORS OPTION.
- A 2x NAILER ATTACHED W/ BASE PLATE NAILING PER DETAIL A MAY BE SUBSTITUTED FOR A35's AT CONTRACTORS OPTION.
- STAGGER NAILS IN ROW W/ $\frac{1}{2}$ " MIN. OFFSET.
- MINIMUM OFFSET BETWEEN ROWS $\frac{1}{2}$ " AND MINIMUM RIM OR JOIST 3 $\frac{1}{2}$ " WIDE.

1 Flush Beam in Floor (Parallel) SCALE: 3/4"=1'-0"

2 Flush Beam in Floor SCALE: 3/4"=1'-0"


3 Shearwall Schedule SCALE: 3/4"=1'-0"

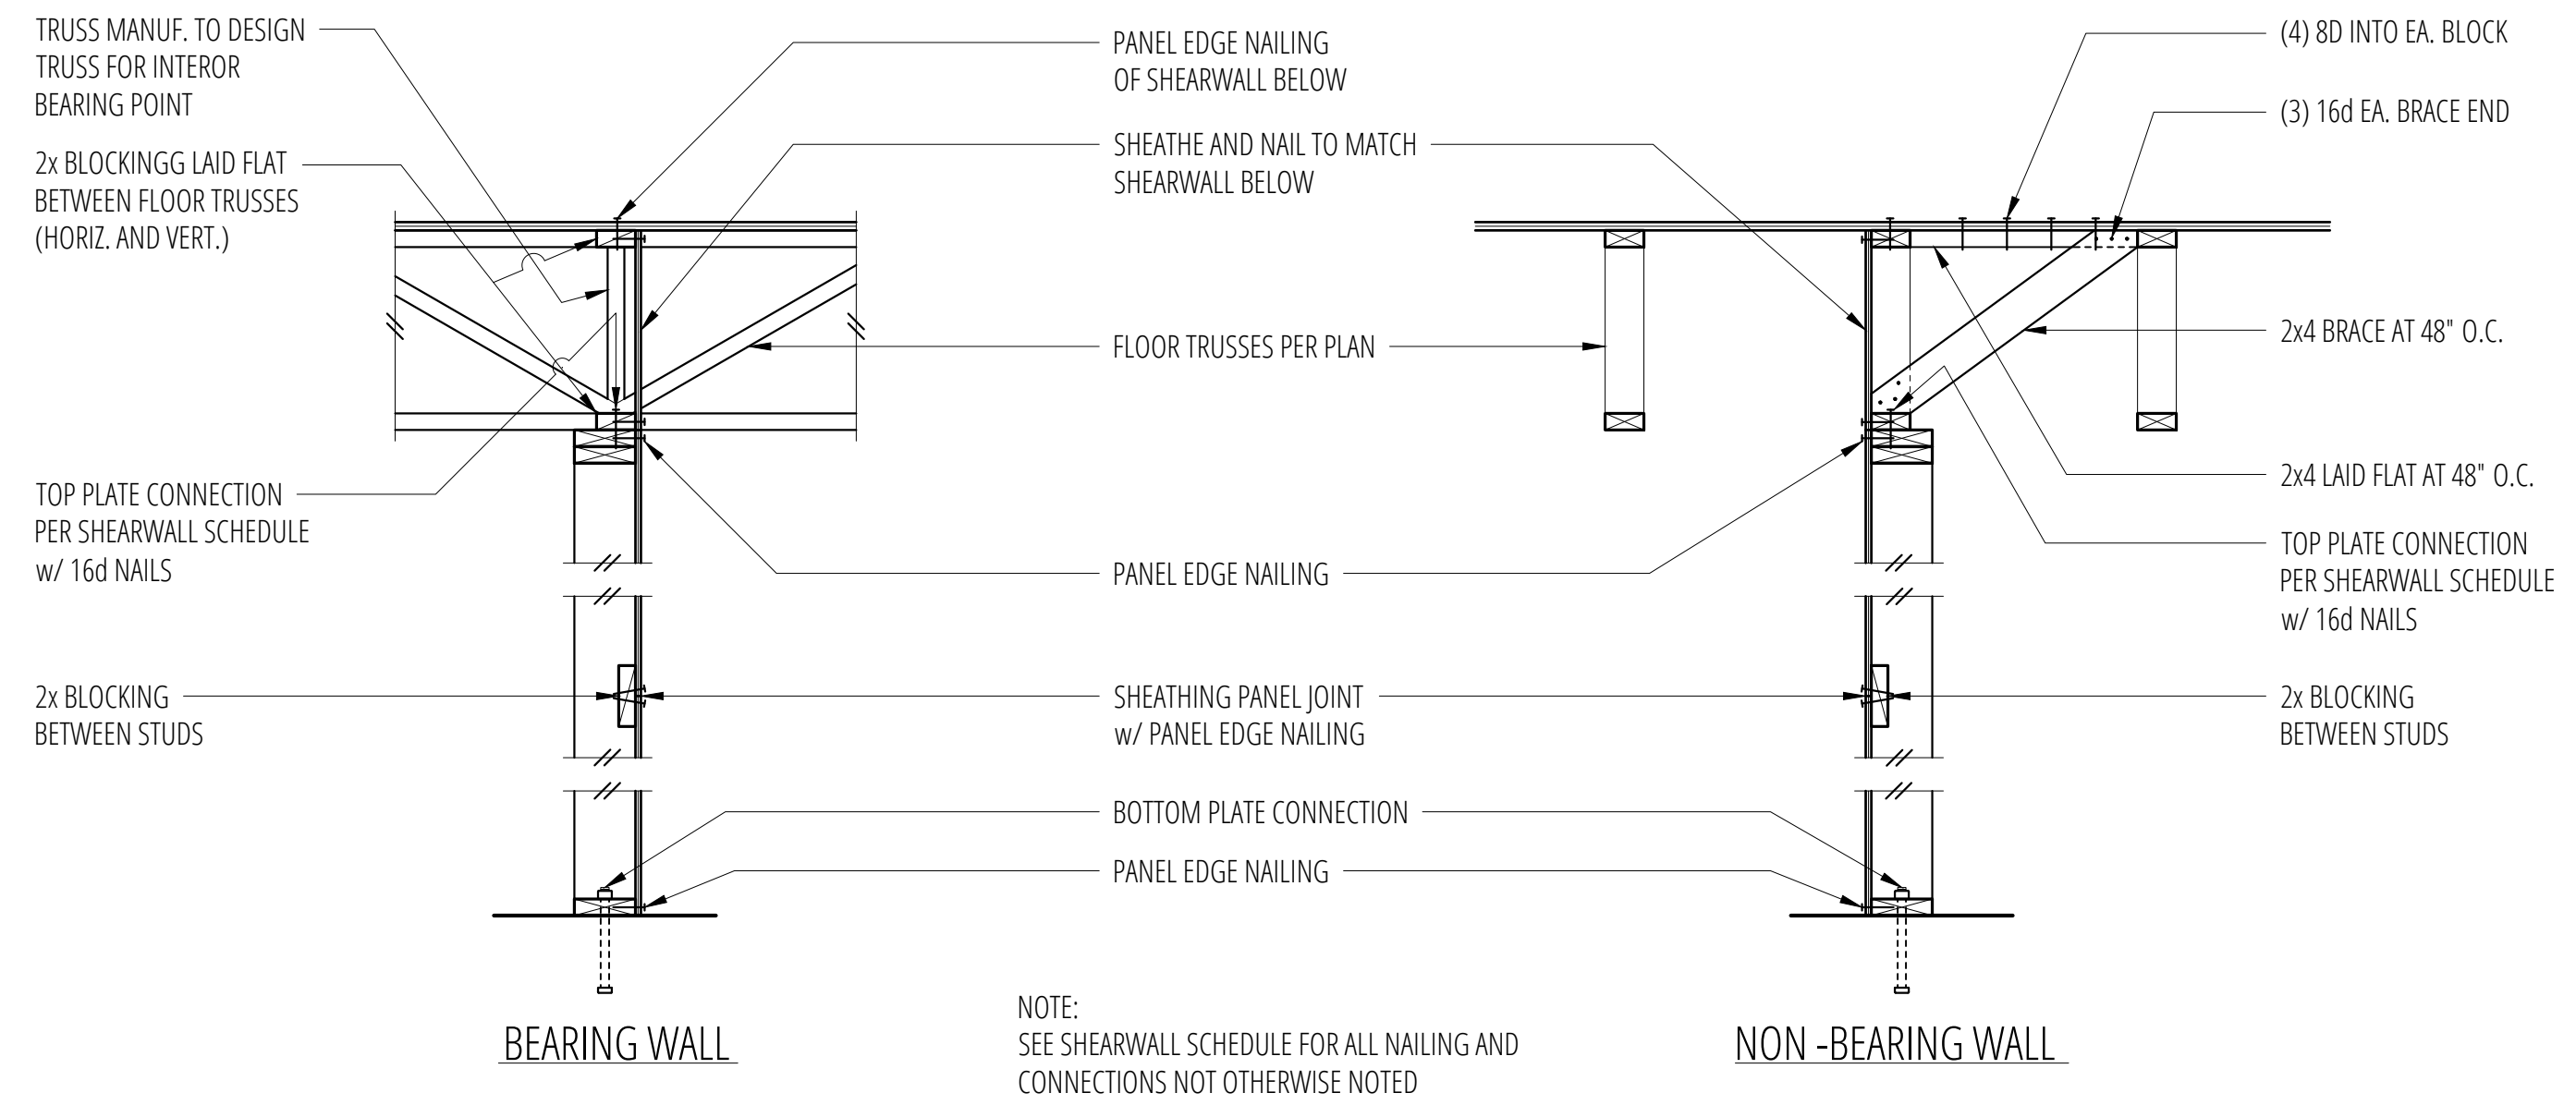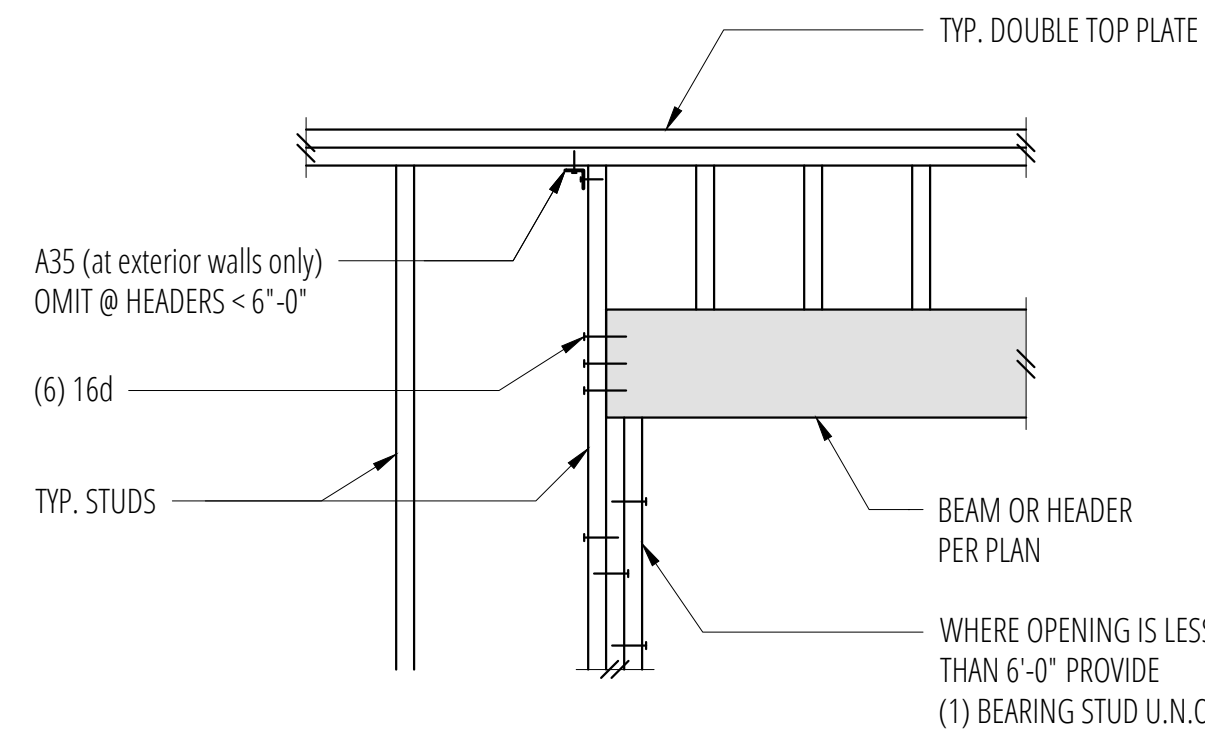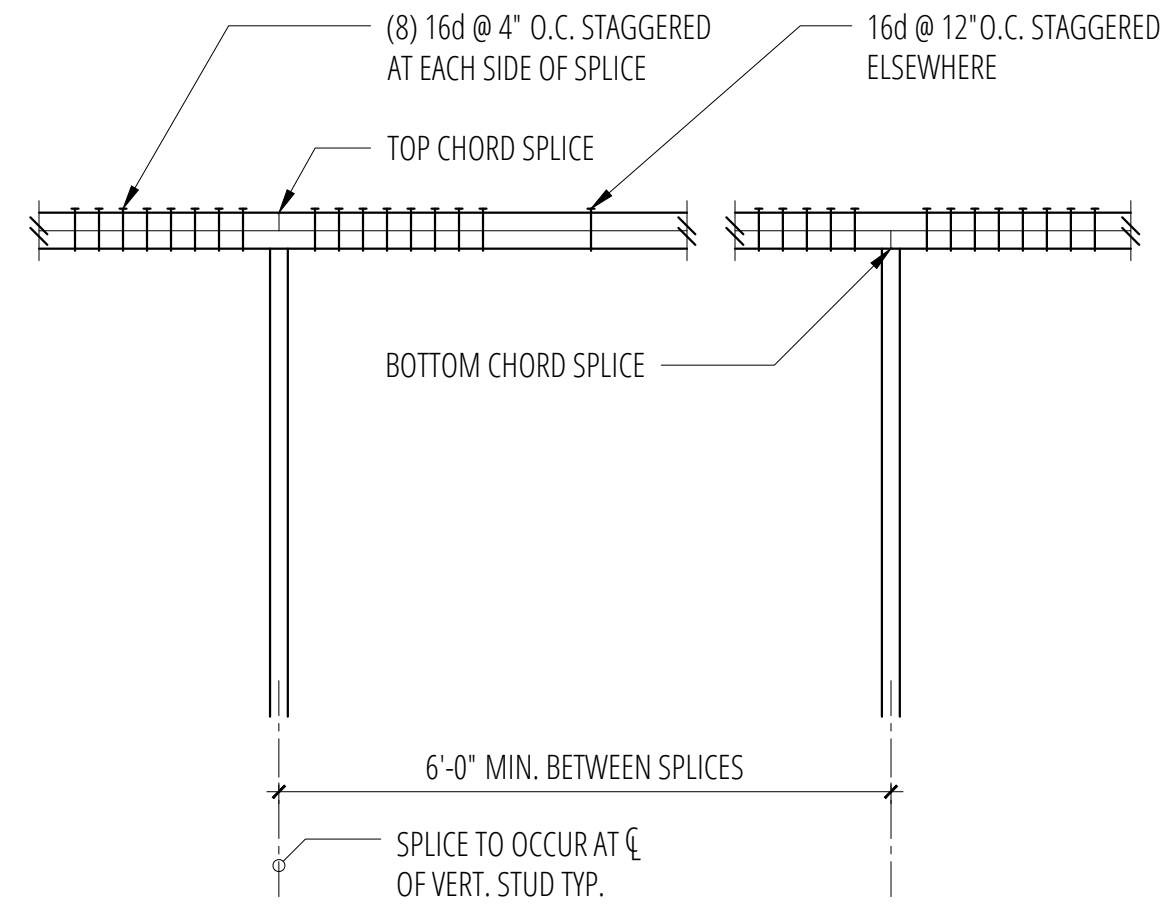


5 Typical Top Plate Splice SCALE: 3/4"=1'-0"

6 Typical Header Support SCALE: 3/4"=1'-0"


7 Typical Shearwall Construction SCALE: 3/4"=1'-0"

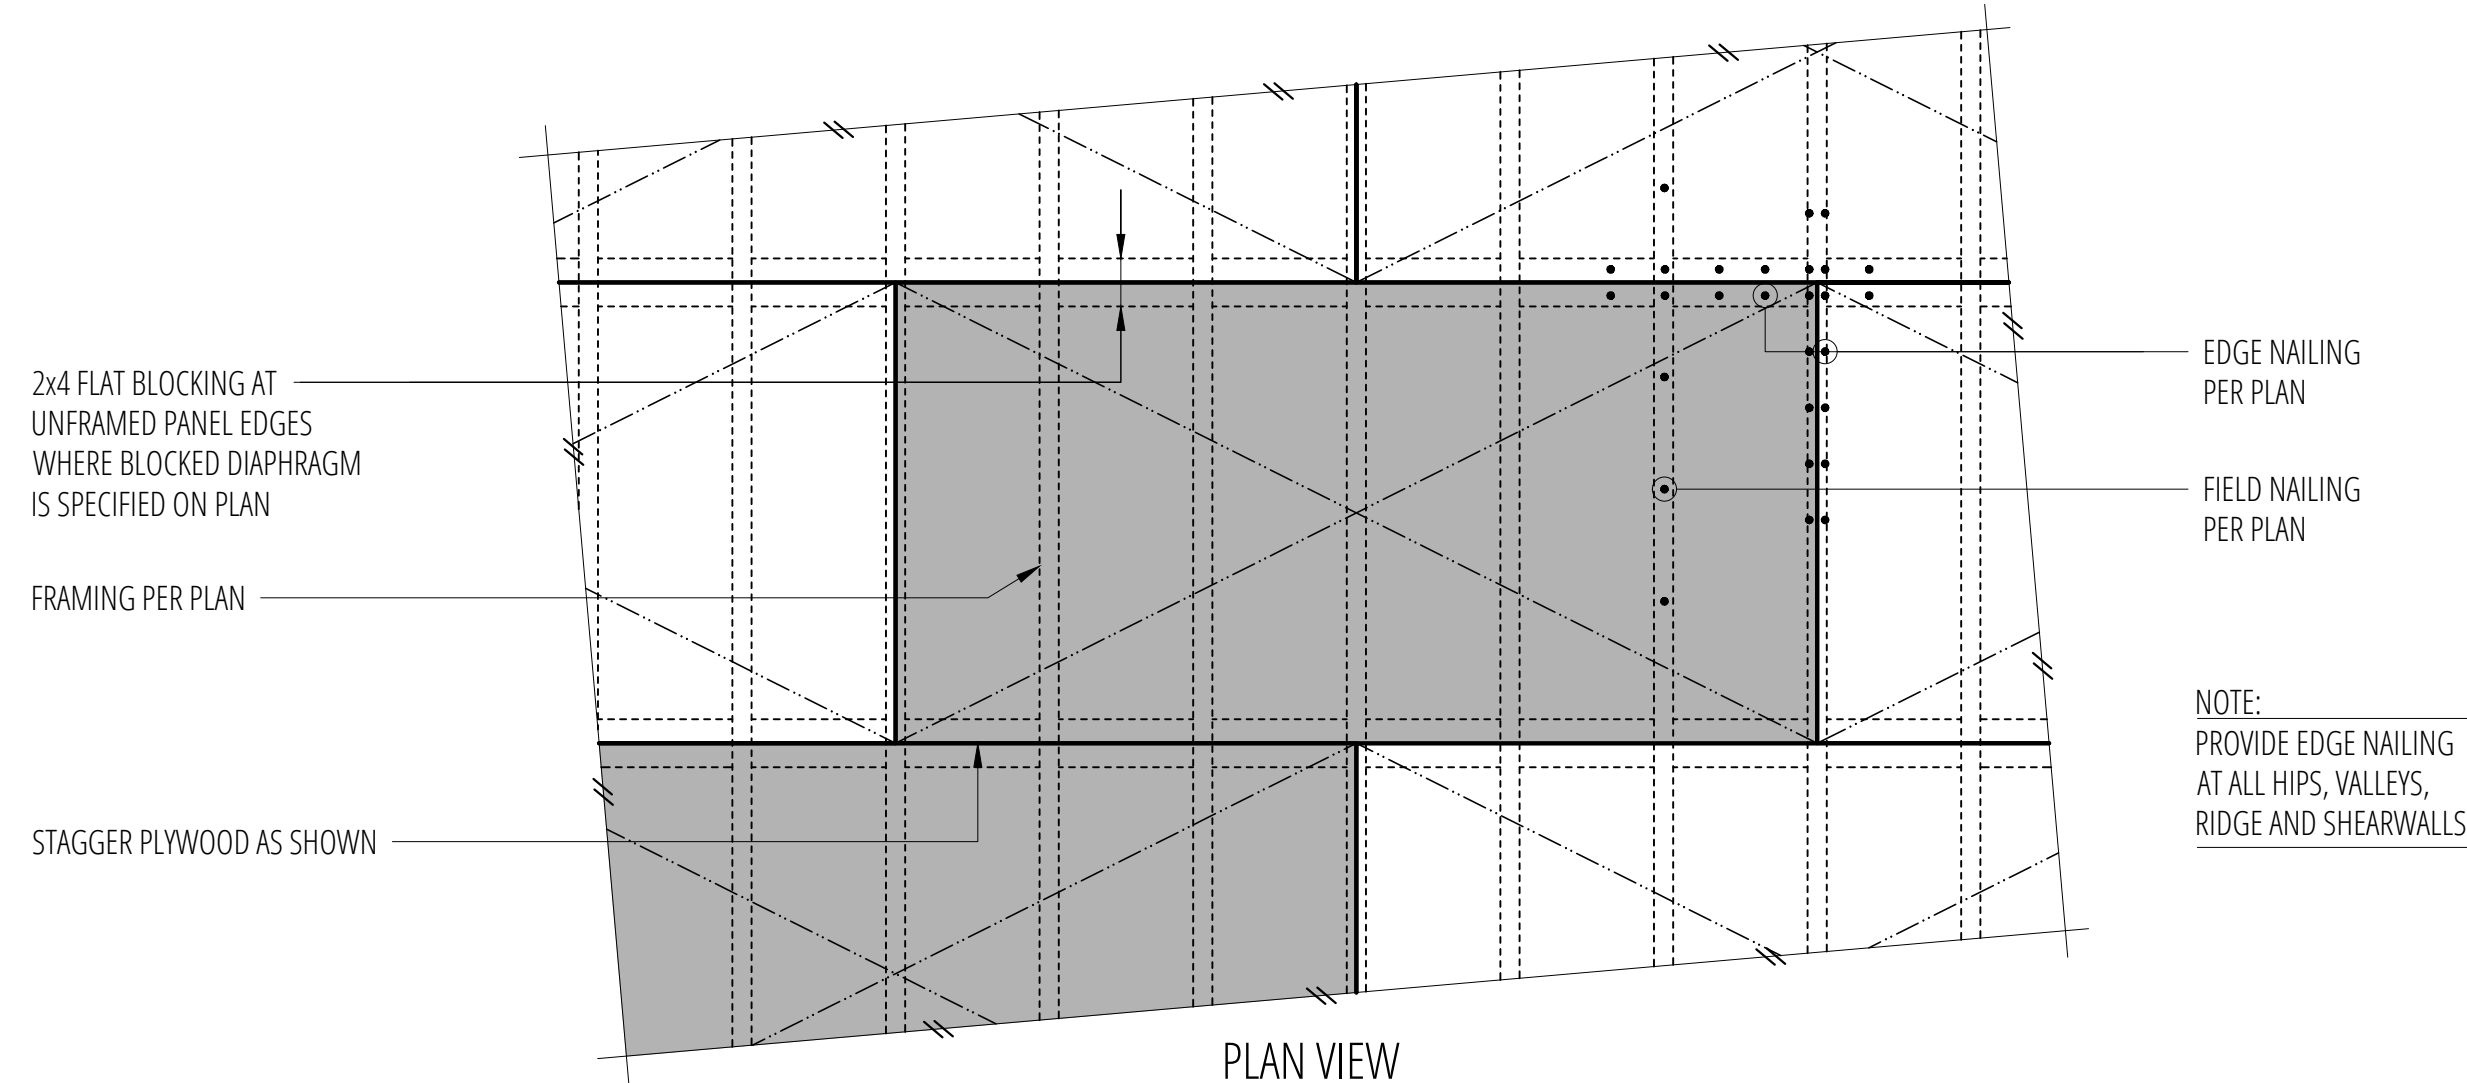


9 Typical Diaphragm Sheathing and Nailing SCALE: 3/4"=1'-0"

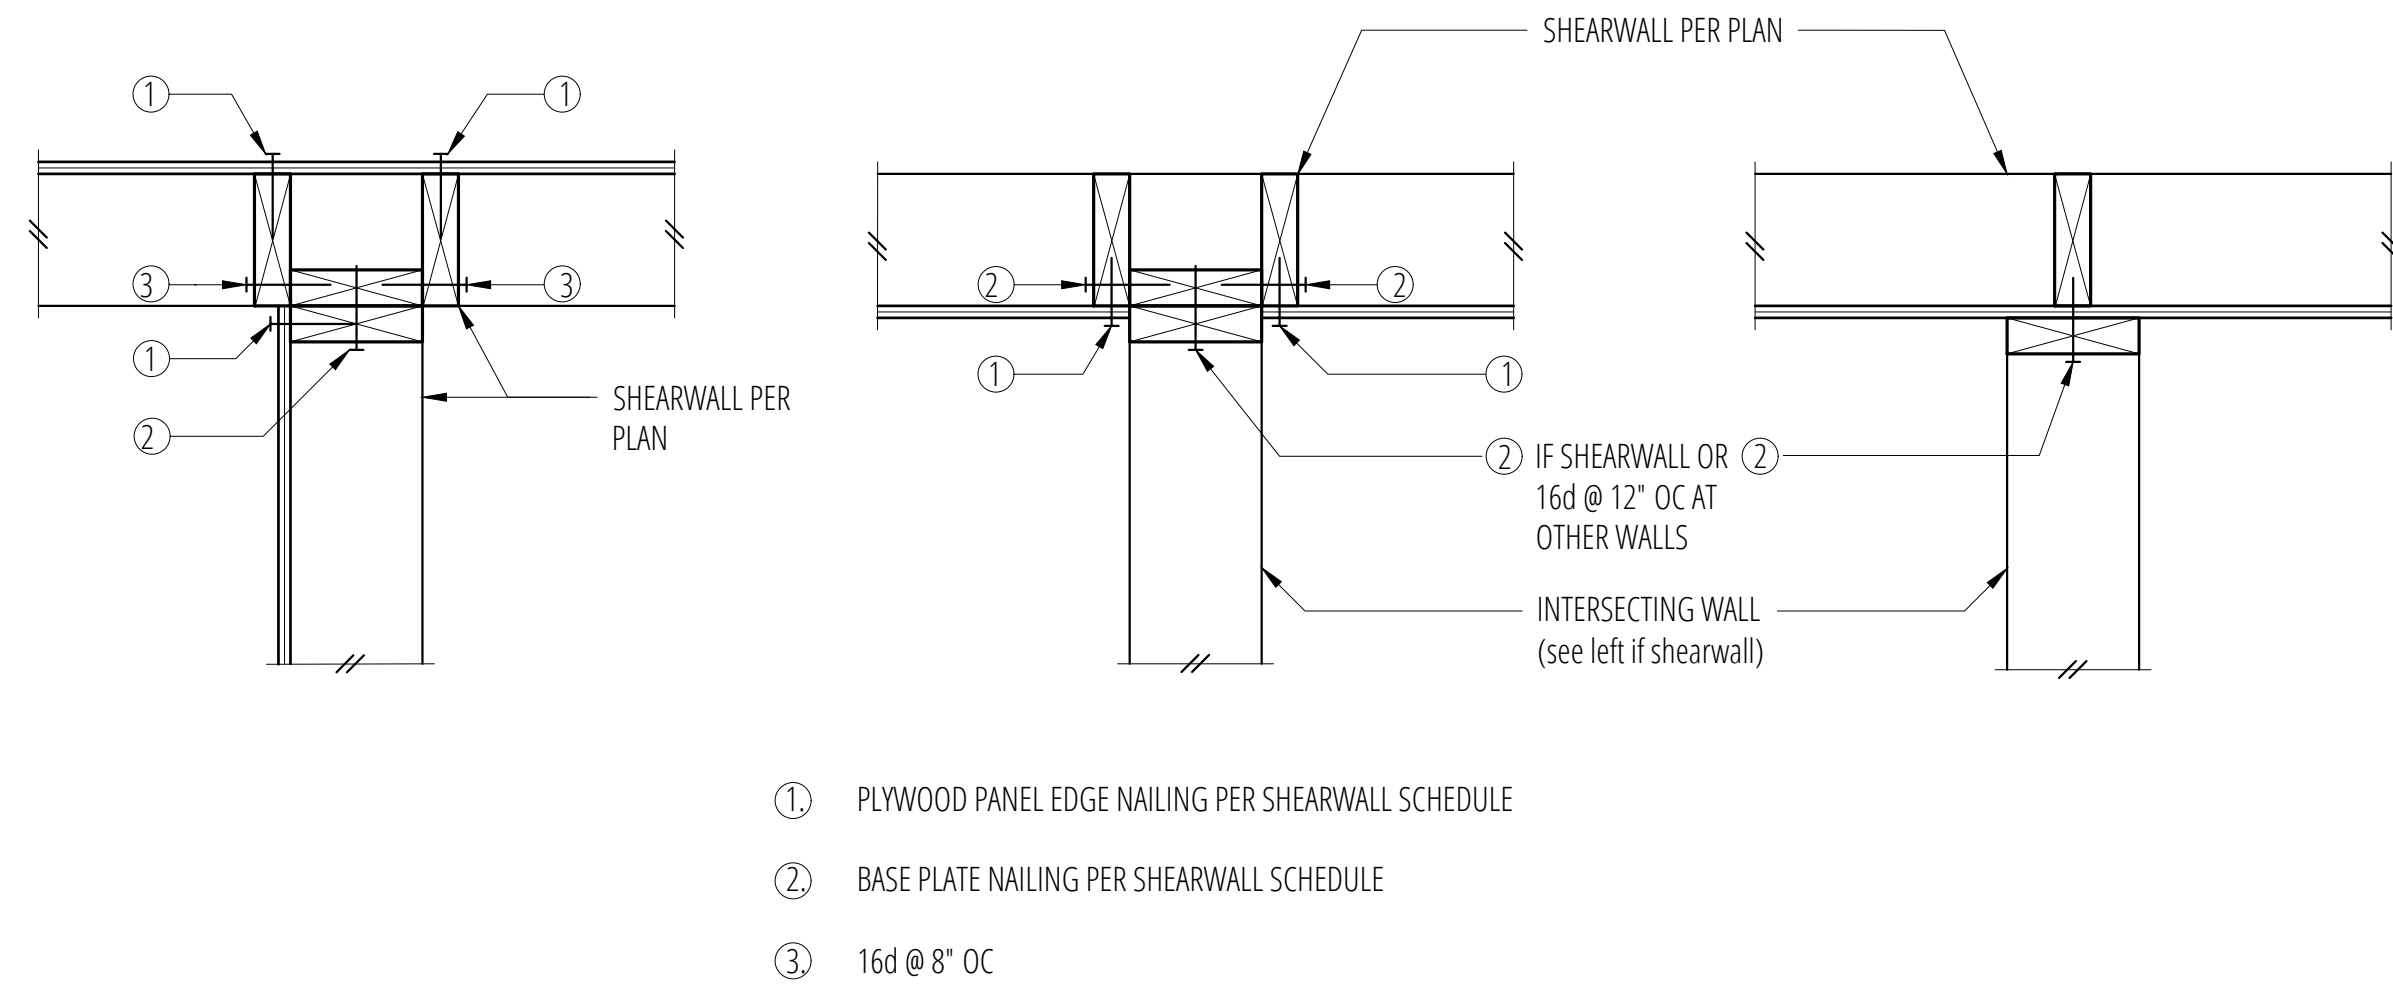


11 Typical Shearwall Intersection SCALE: 3/4"=1'-0"

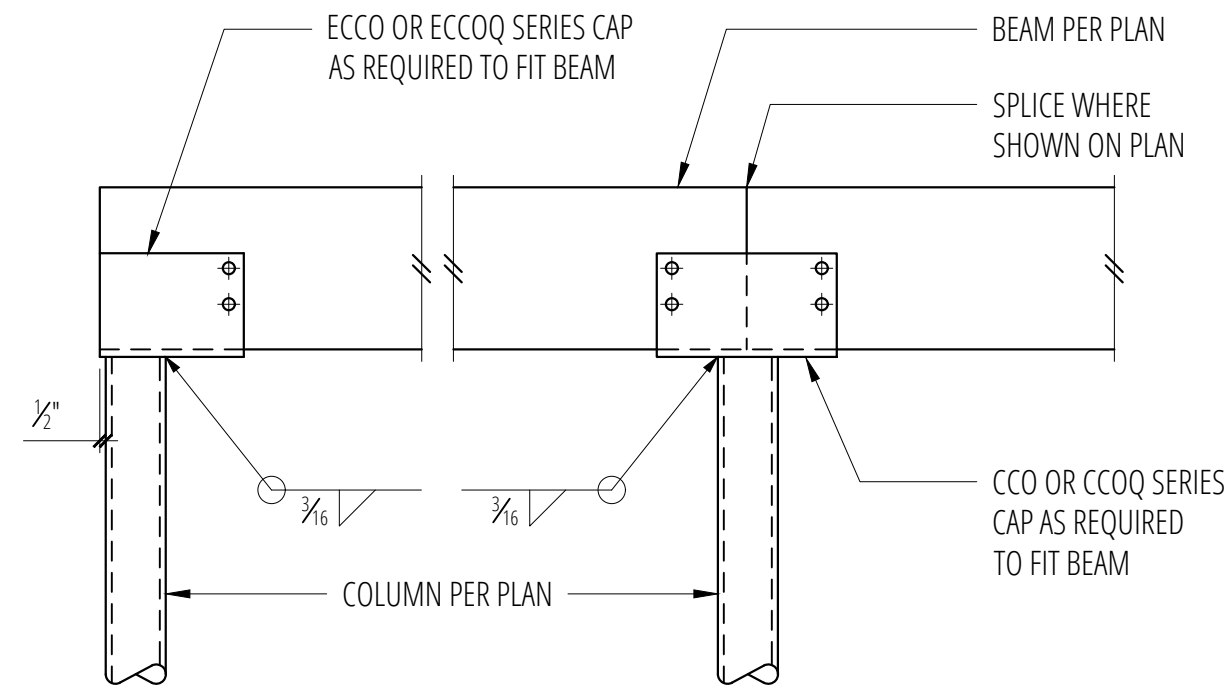


1 CC/CCQ Series Connection at Steel Column
SCALE: 3/4"=1'-0"

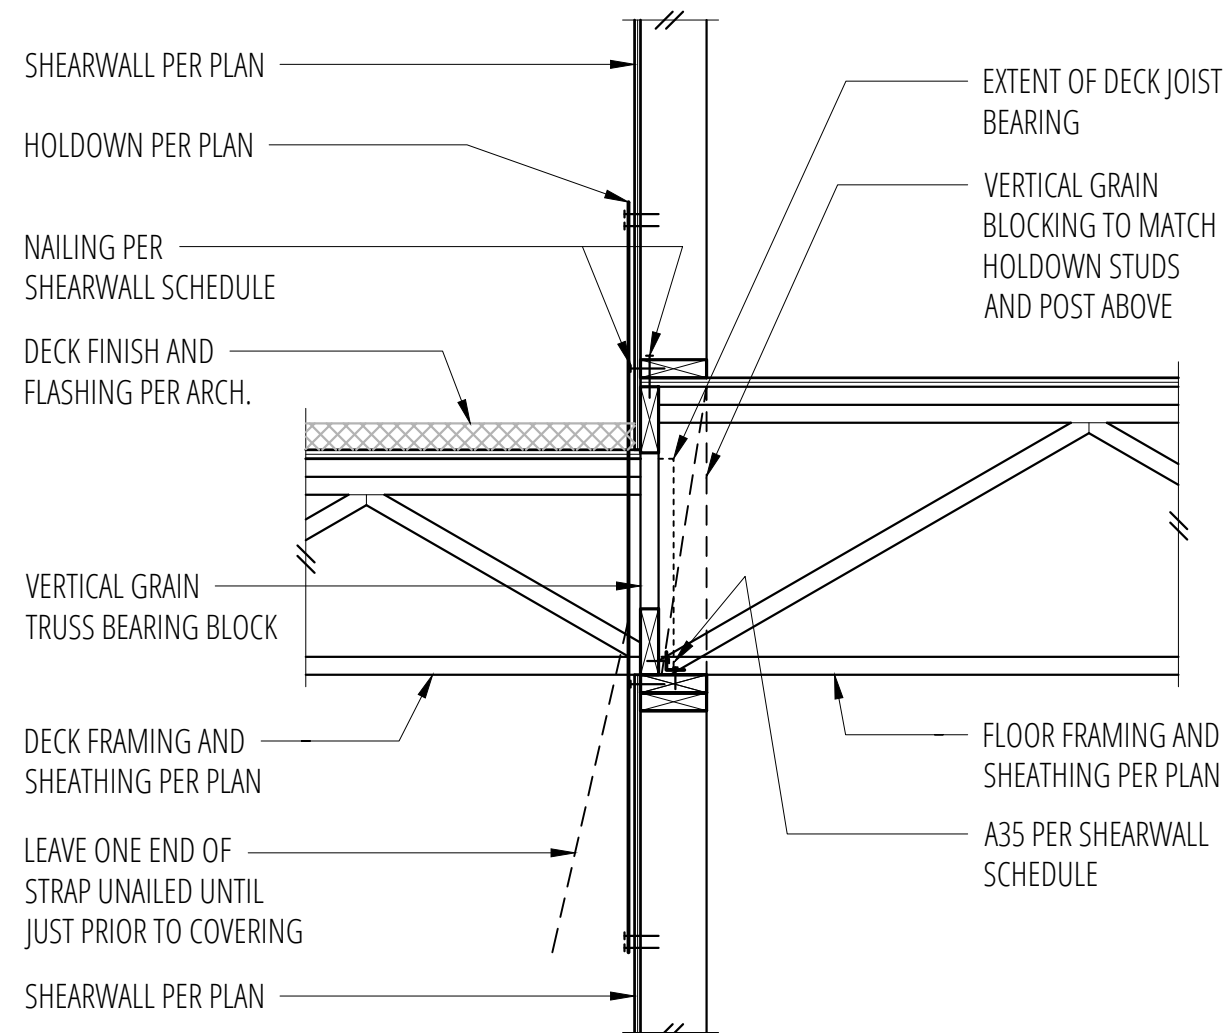


2 Floor to Deck Framing Transition (Perp.)
SCALE: 3/4"=1'-0"

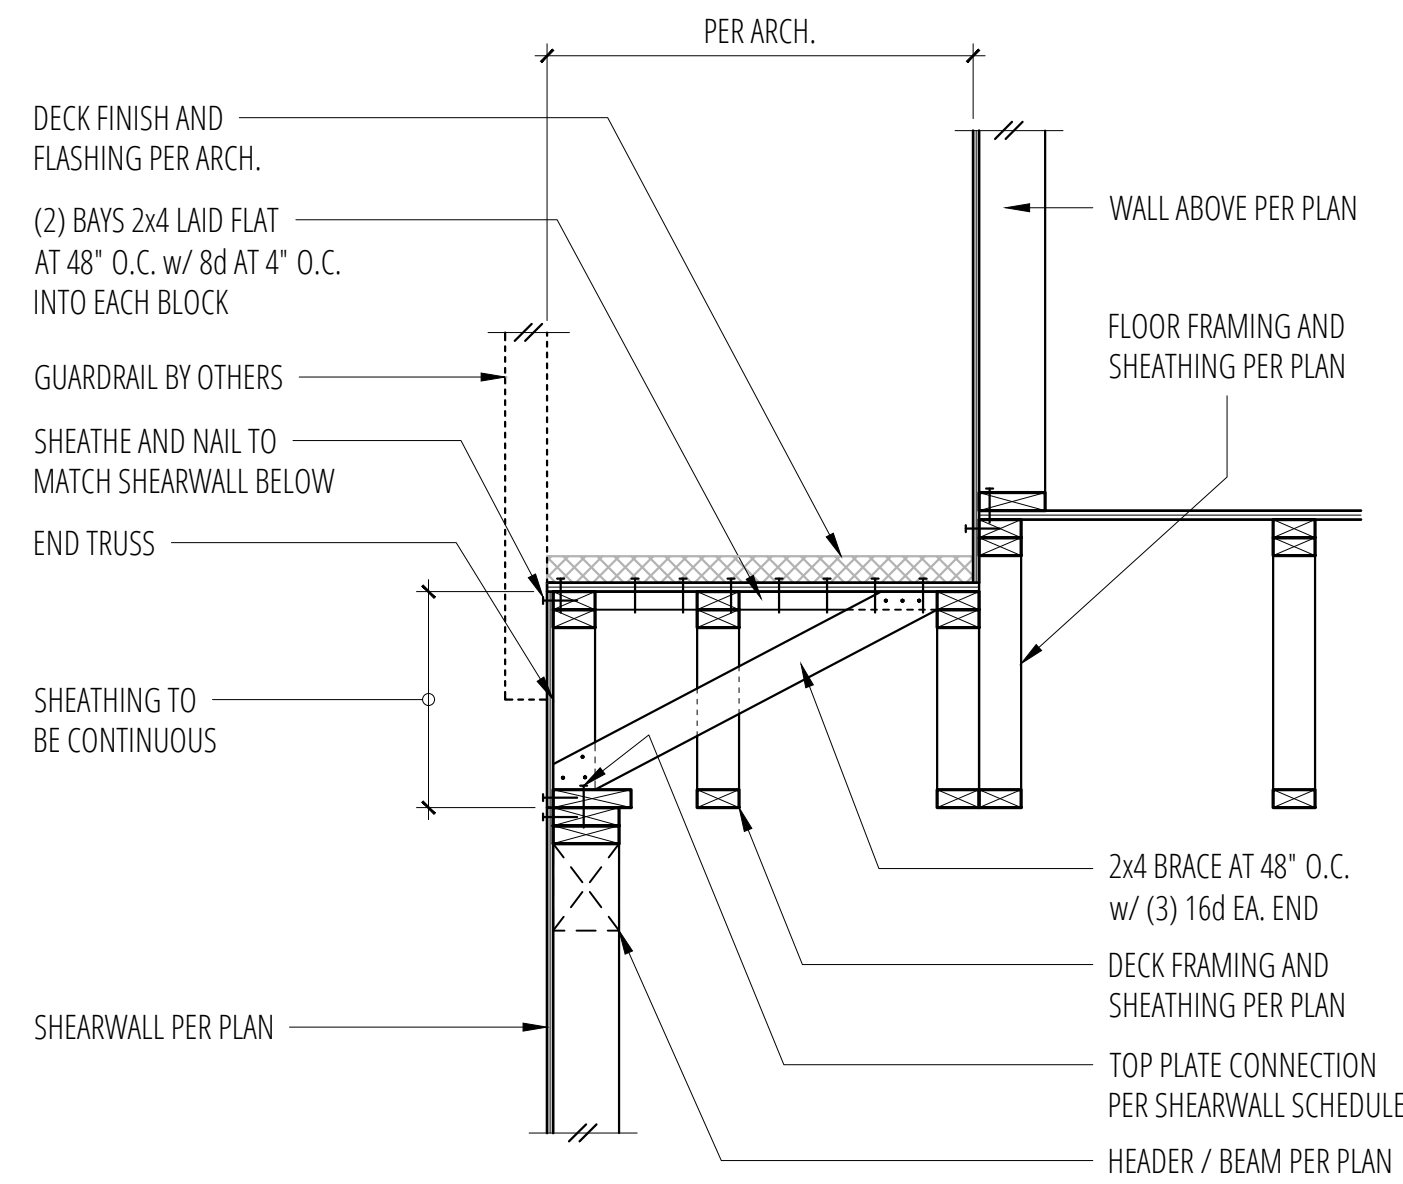


3 Floor to Deck Framing Transition (Parallel)
SCALE: 3/4"=1'-0"

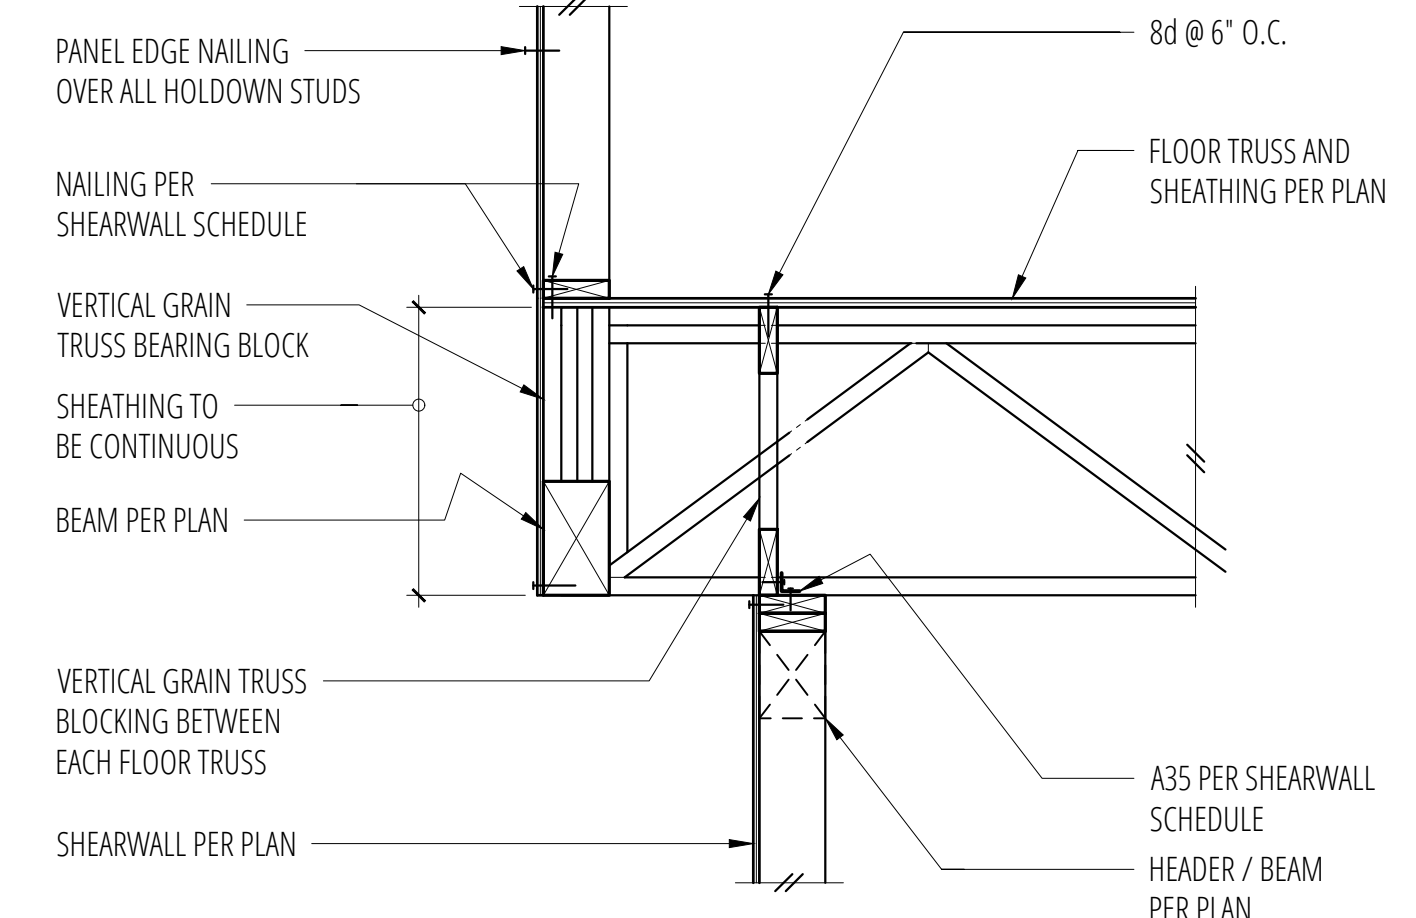


4 Cantilevered Floor Framing
SCALE: 3/4"=1'-0"

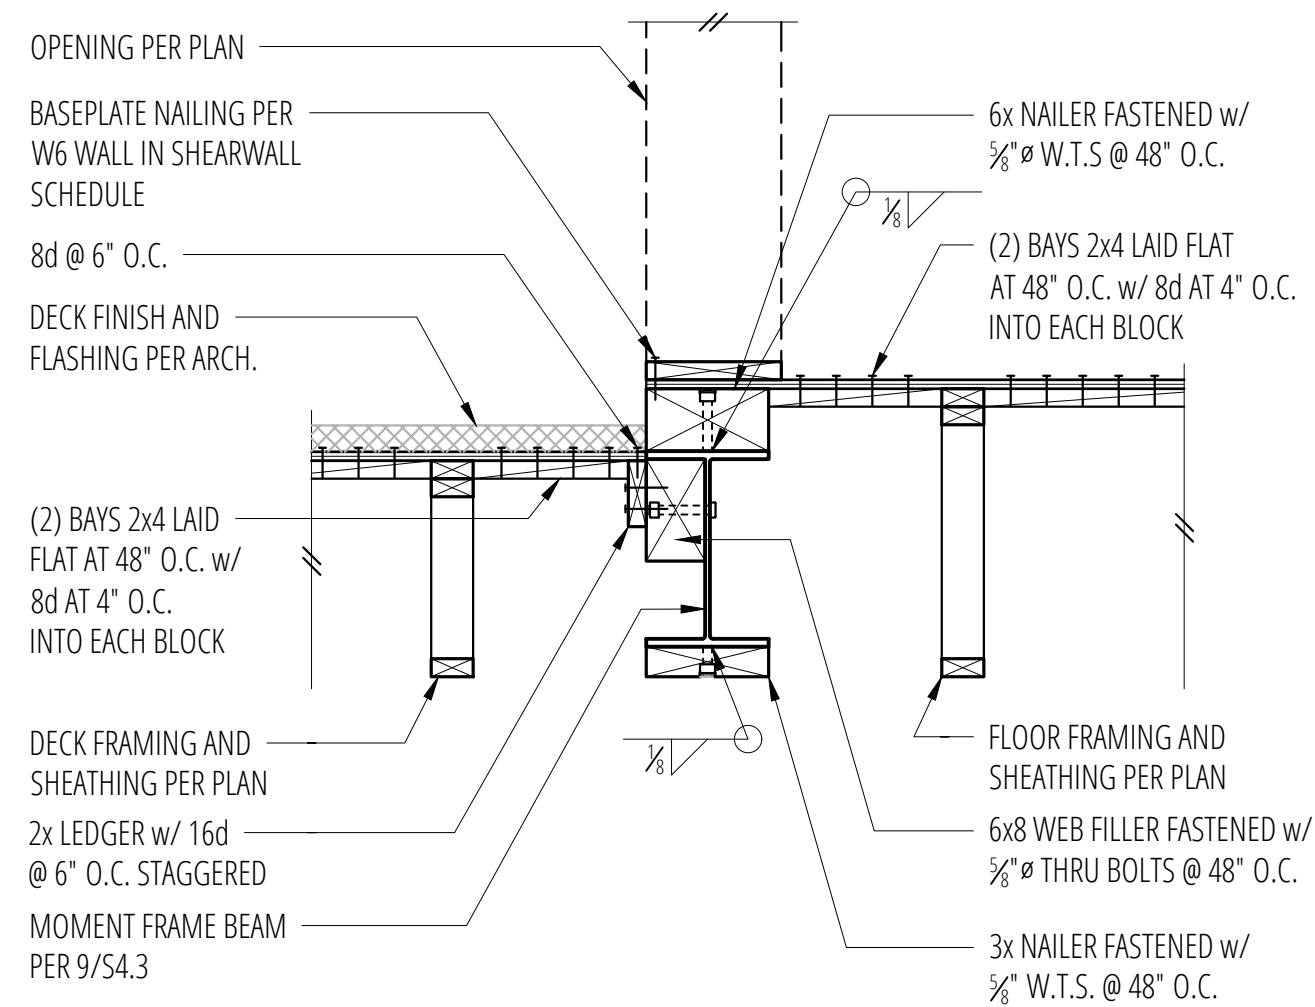


5 Floor to Deck Framing at Moment Frame
SCALE: 3/4"=1'-0"

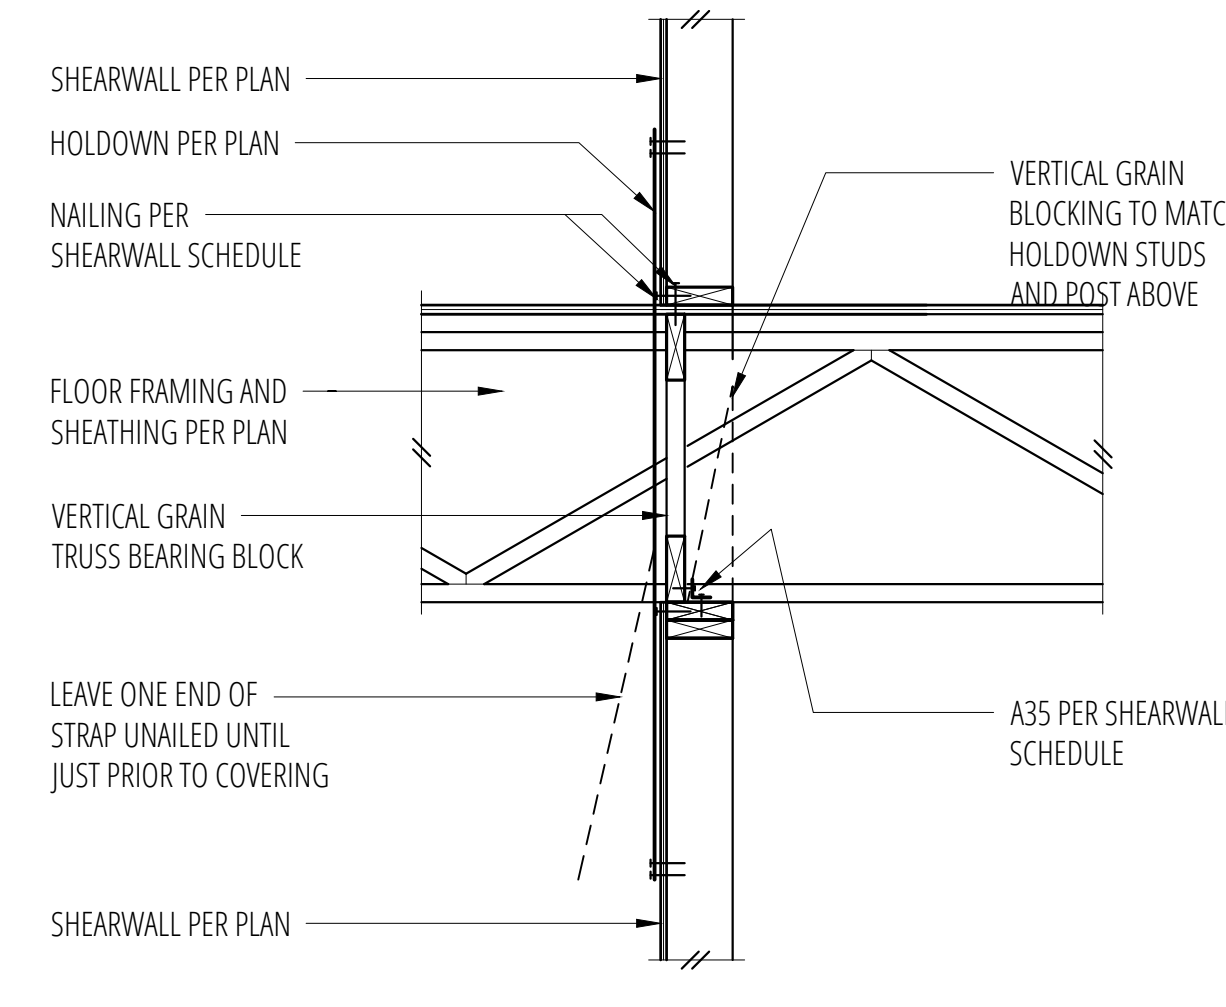


6 Interior Shearwall
SCALE: 3/4"=1'-0"

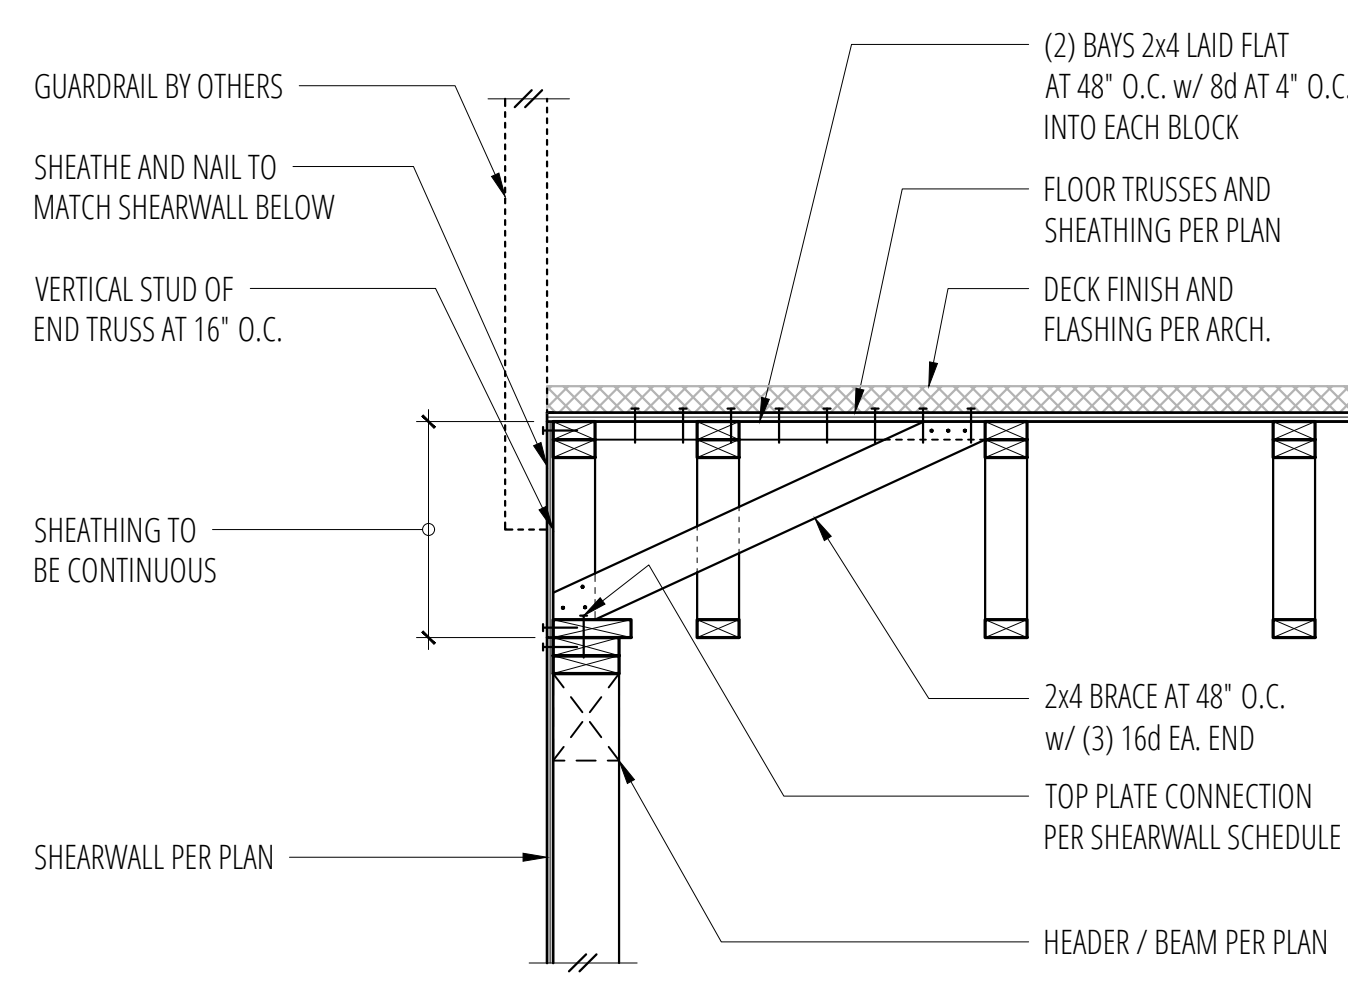


7 Deck Floor Framing (Parallel)
SCALE: 3/4"=1'-0"

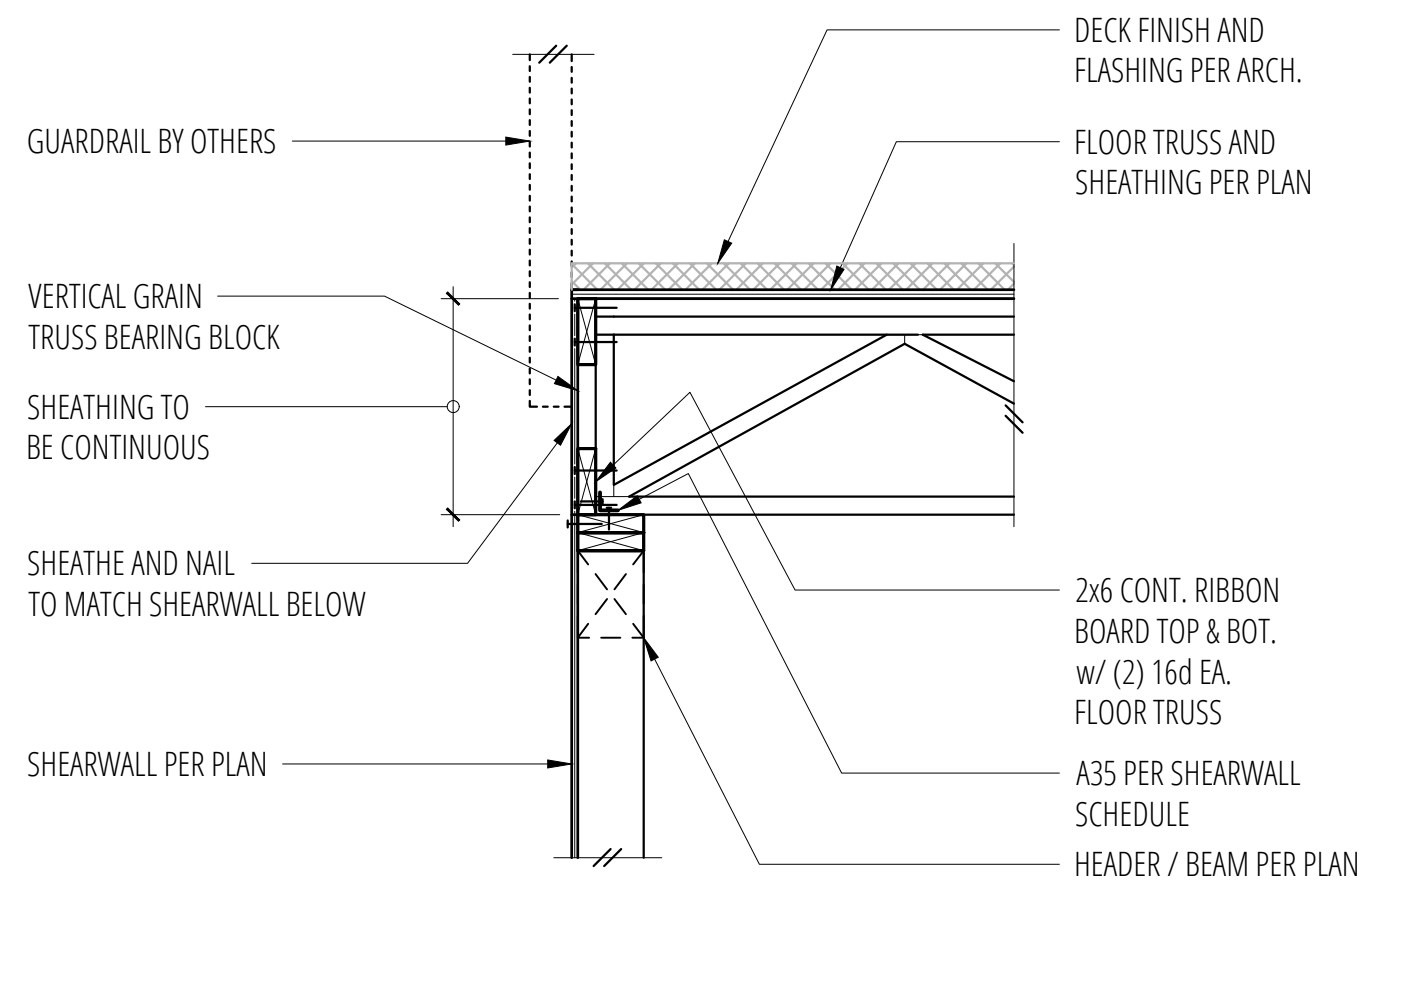


8 Deck Floor Framing (Perpendicular)
SCALE: 3/4"=1'-0"

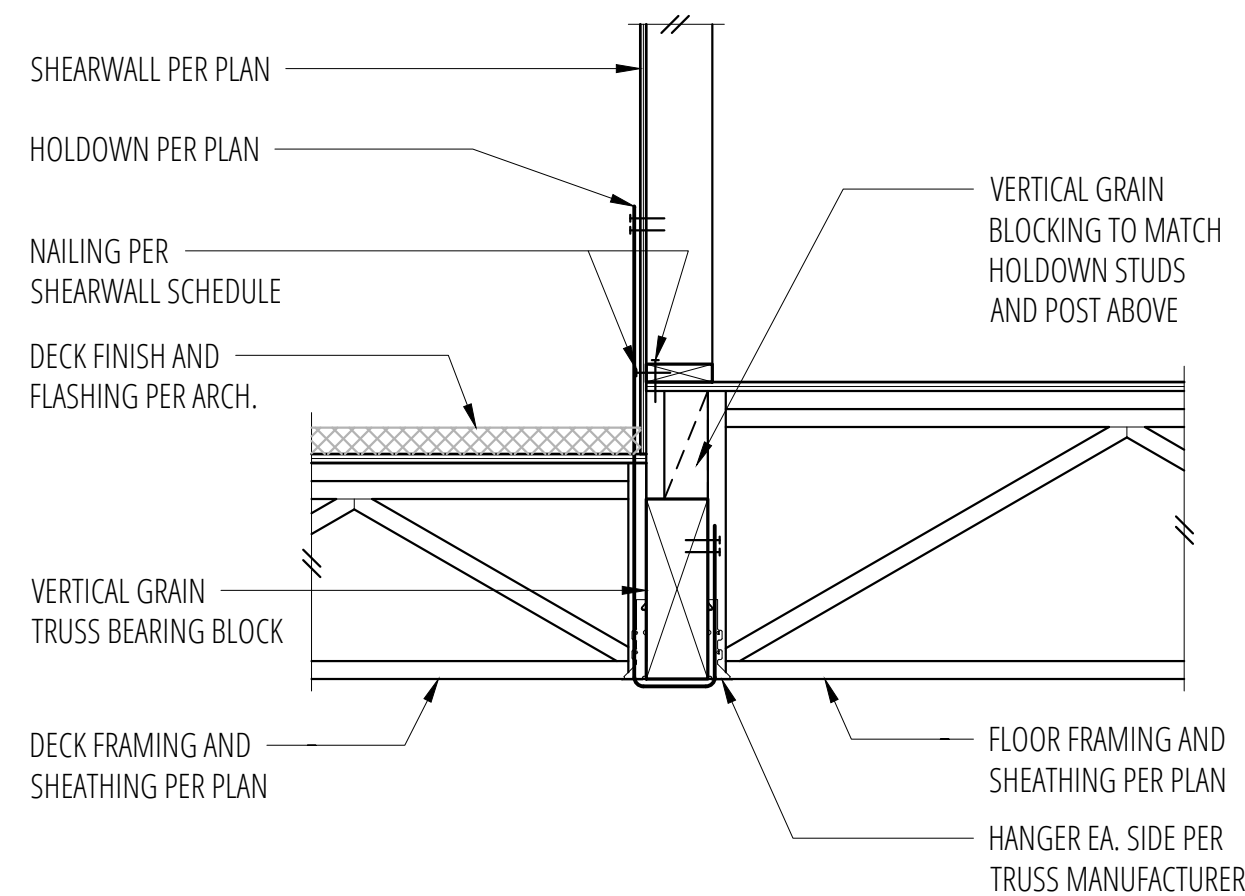


9 Flush Beam at Deck to Floor Transition
SCALE: 3/4"=1'-0"

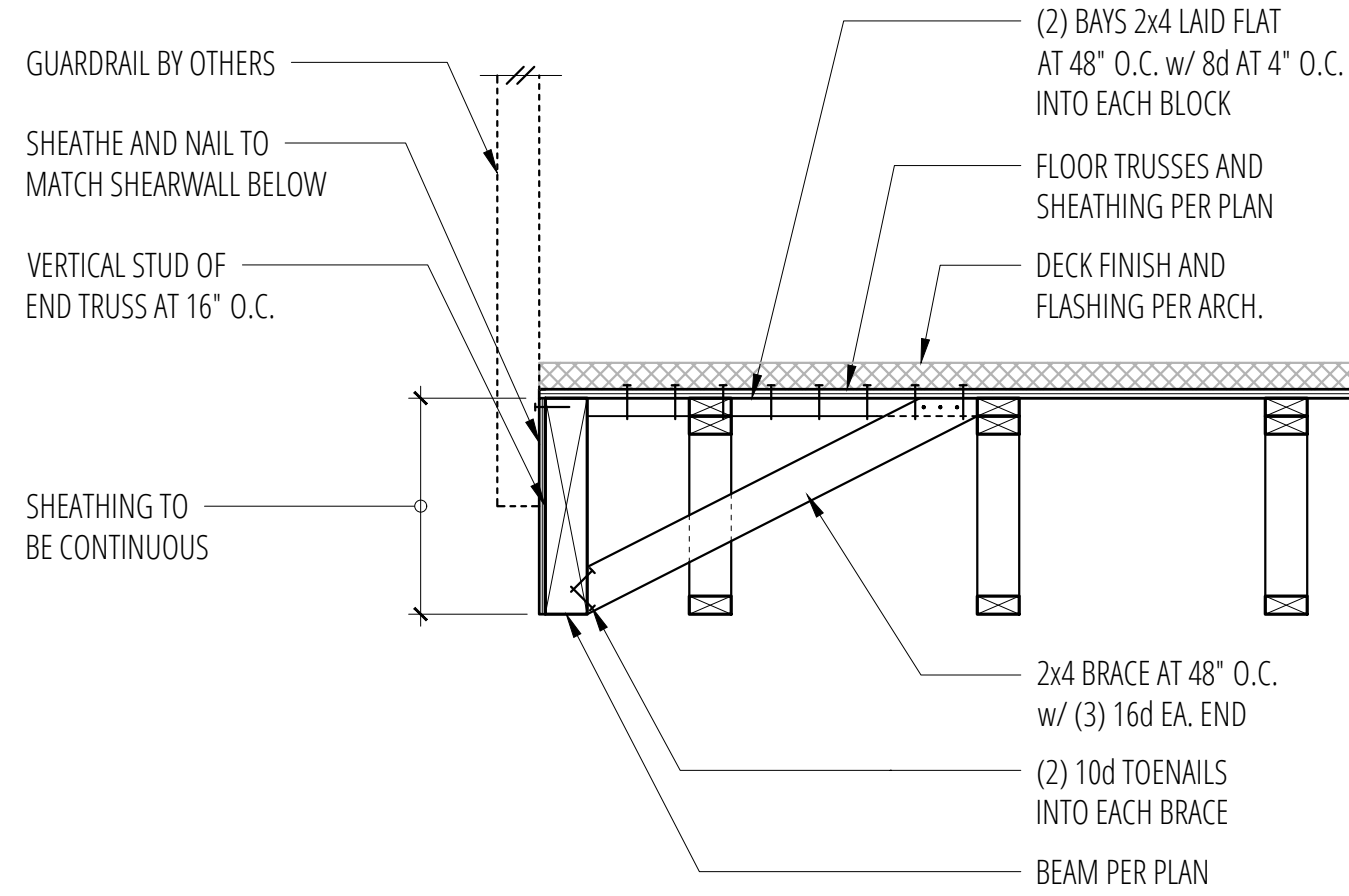

10 Exterior Deck Framing
SCALE: 3/4"=1'-0"

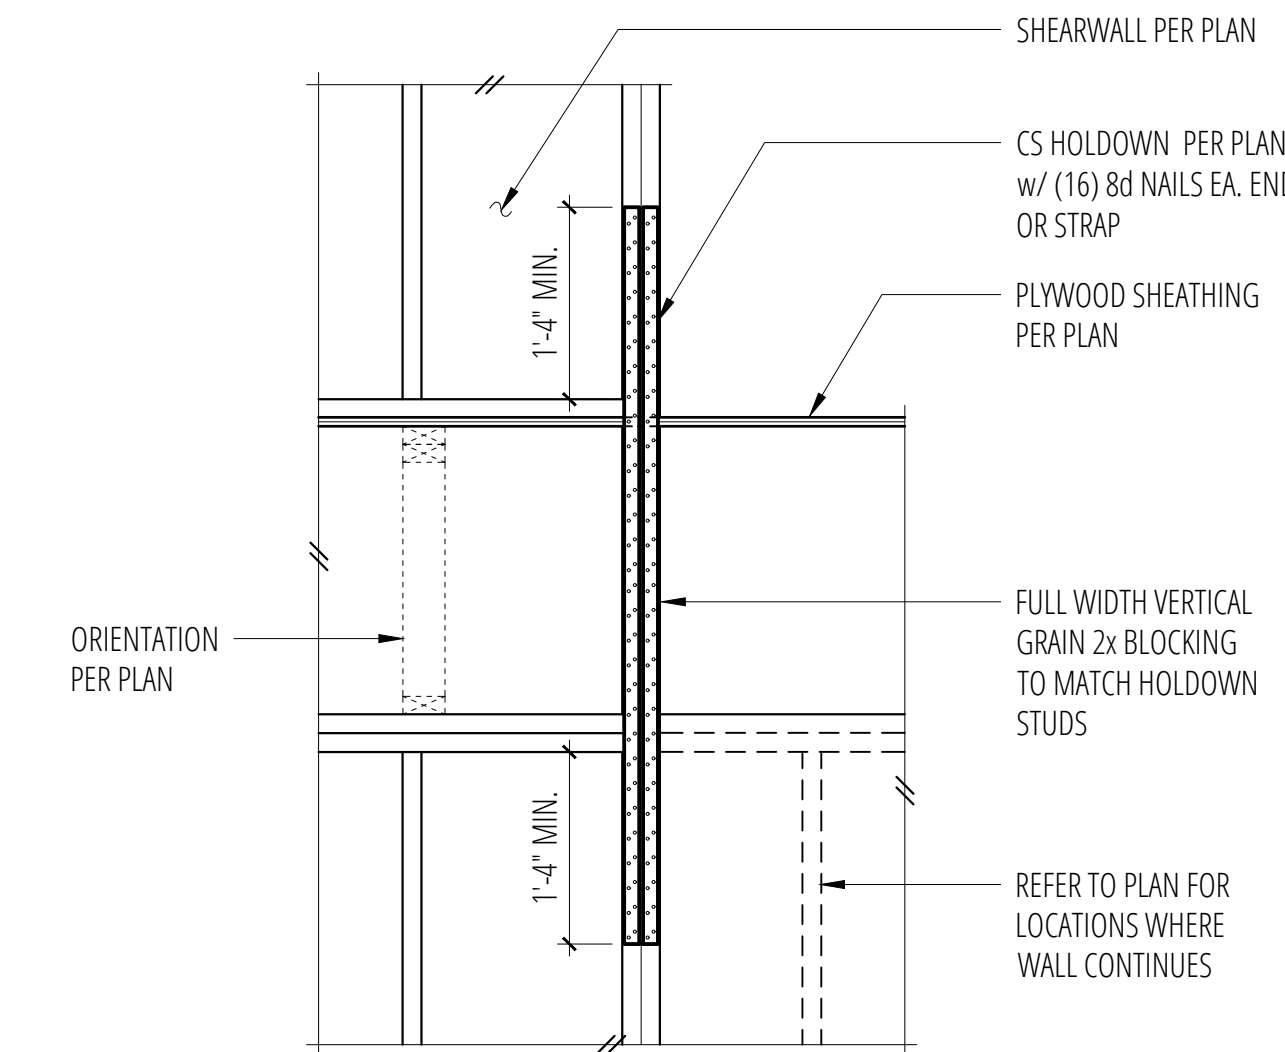

11 Typical CS Holdown at Floor
SCALE: 3/4"=1'-0"

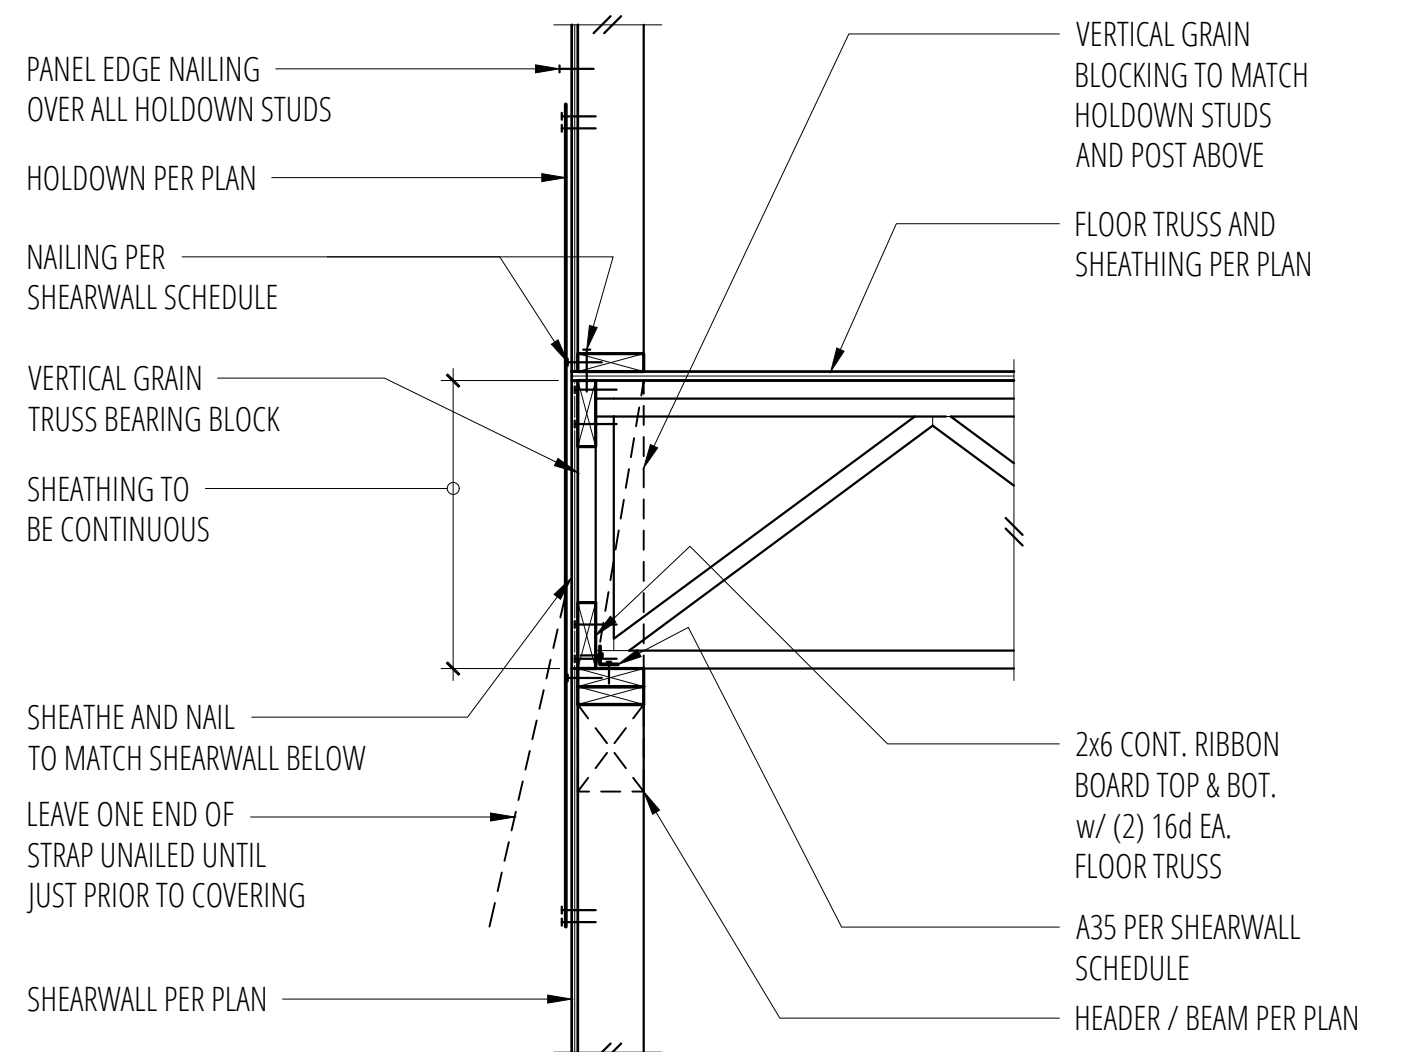

12 Exterior Floor Framing (Perpendicular)
SCALE: 3/4"=1'-0"

No.	Date	Issue
	11/13/24	Permit
Sheet Contents		
	FLOOR FRAMING	DETAILS
Sheet No.		

1. SEE 19/YLMC1 FOR ADDITIONAL WELDING INFORMATION.
2. SEE 20/YLMC1 FOR ADDITIONAL SHEAR TAB INFORMATION.
3. DIMENSIONS SHOWN ARE FOR DESIGN PURPOSES ONLY AND SHALL FIELD-VERIFIED AGAINST ARCHITECTURAL DRAWINGS.
4. SEE YLMC1 FOR GENERAL NOTES AND CONNECTION DETAILING.
5. SEE YLMC2 FOR CONNECTION BOLTING AND PLATE DETAILING REQUIREMENTS FOR FABRICATION.
6. SEE YLMC3 FOR CRUCIFORM COLUMN AND SLOPED BEAM DETAILING.
7. MOMENT FRAME LINE-WORK REPRESENTS CENTERLINE OF ALL BEAMS AND COLUMNS.

No.	Link Size	Qty (kits)
1	YLMC6-3.5	4

Elev. ID	Grid ID	Story	Column Size	Left no. ST	Left ST Thk (in)	Right no. ST	Right ST Thk (in)	Cont_PL Thk (in)	Dblr_PL Thk (in)	W1A (in)	N_side of W1A
1	A	Story2	W24X84	-	-	1	3/8	3/8	-	-	-
1	B	Story2	W24X84	1	3/8	-	-	3/8	-	1/4	2
1	A	Story1	W24X84	-	-	1	3/8	3/8	-	-	-
1	B	Story1	W24X84	1	3/8	-	-	3/8	-	1/4	2


N_side of W1A	W1A_PJP (in)	N_side of W1A_PJP	W1B (in)	N_side of W1B	W1B_PJP (in)	N_side of W1B_PJP	W2 (in)	N_side of W2	W3 (in)	N_side of W3	W4 (in)
-	-	-	1/4	2	-	-	3/16	2	3/16	2	-
2	-	-	-	-	-	-	3/16	2	3/16	2	-
-	-	-	1/4	2	-	-	3/16	2	3/16	2	-
2	-	-					3/16	2	3/16	2	-

N_side of W4	W4A Dia. (in)	W4A Depth (in)	W5 (in)	N_Side of W5
-	-	-	-	-
-	-	-	-	-
-	-	-	-	-
-	-	-	-	-

9

Steel Moment Frame

SCALE: N.T.S.

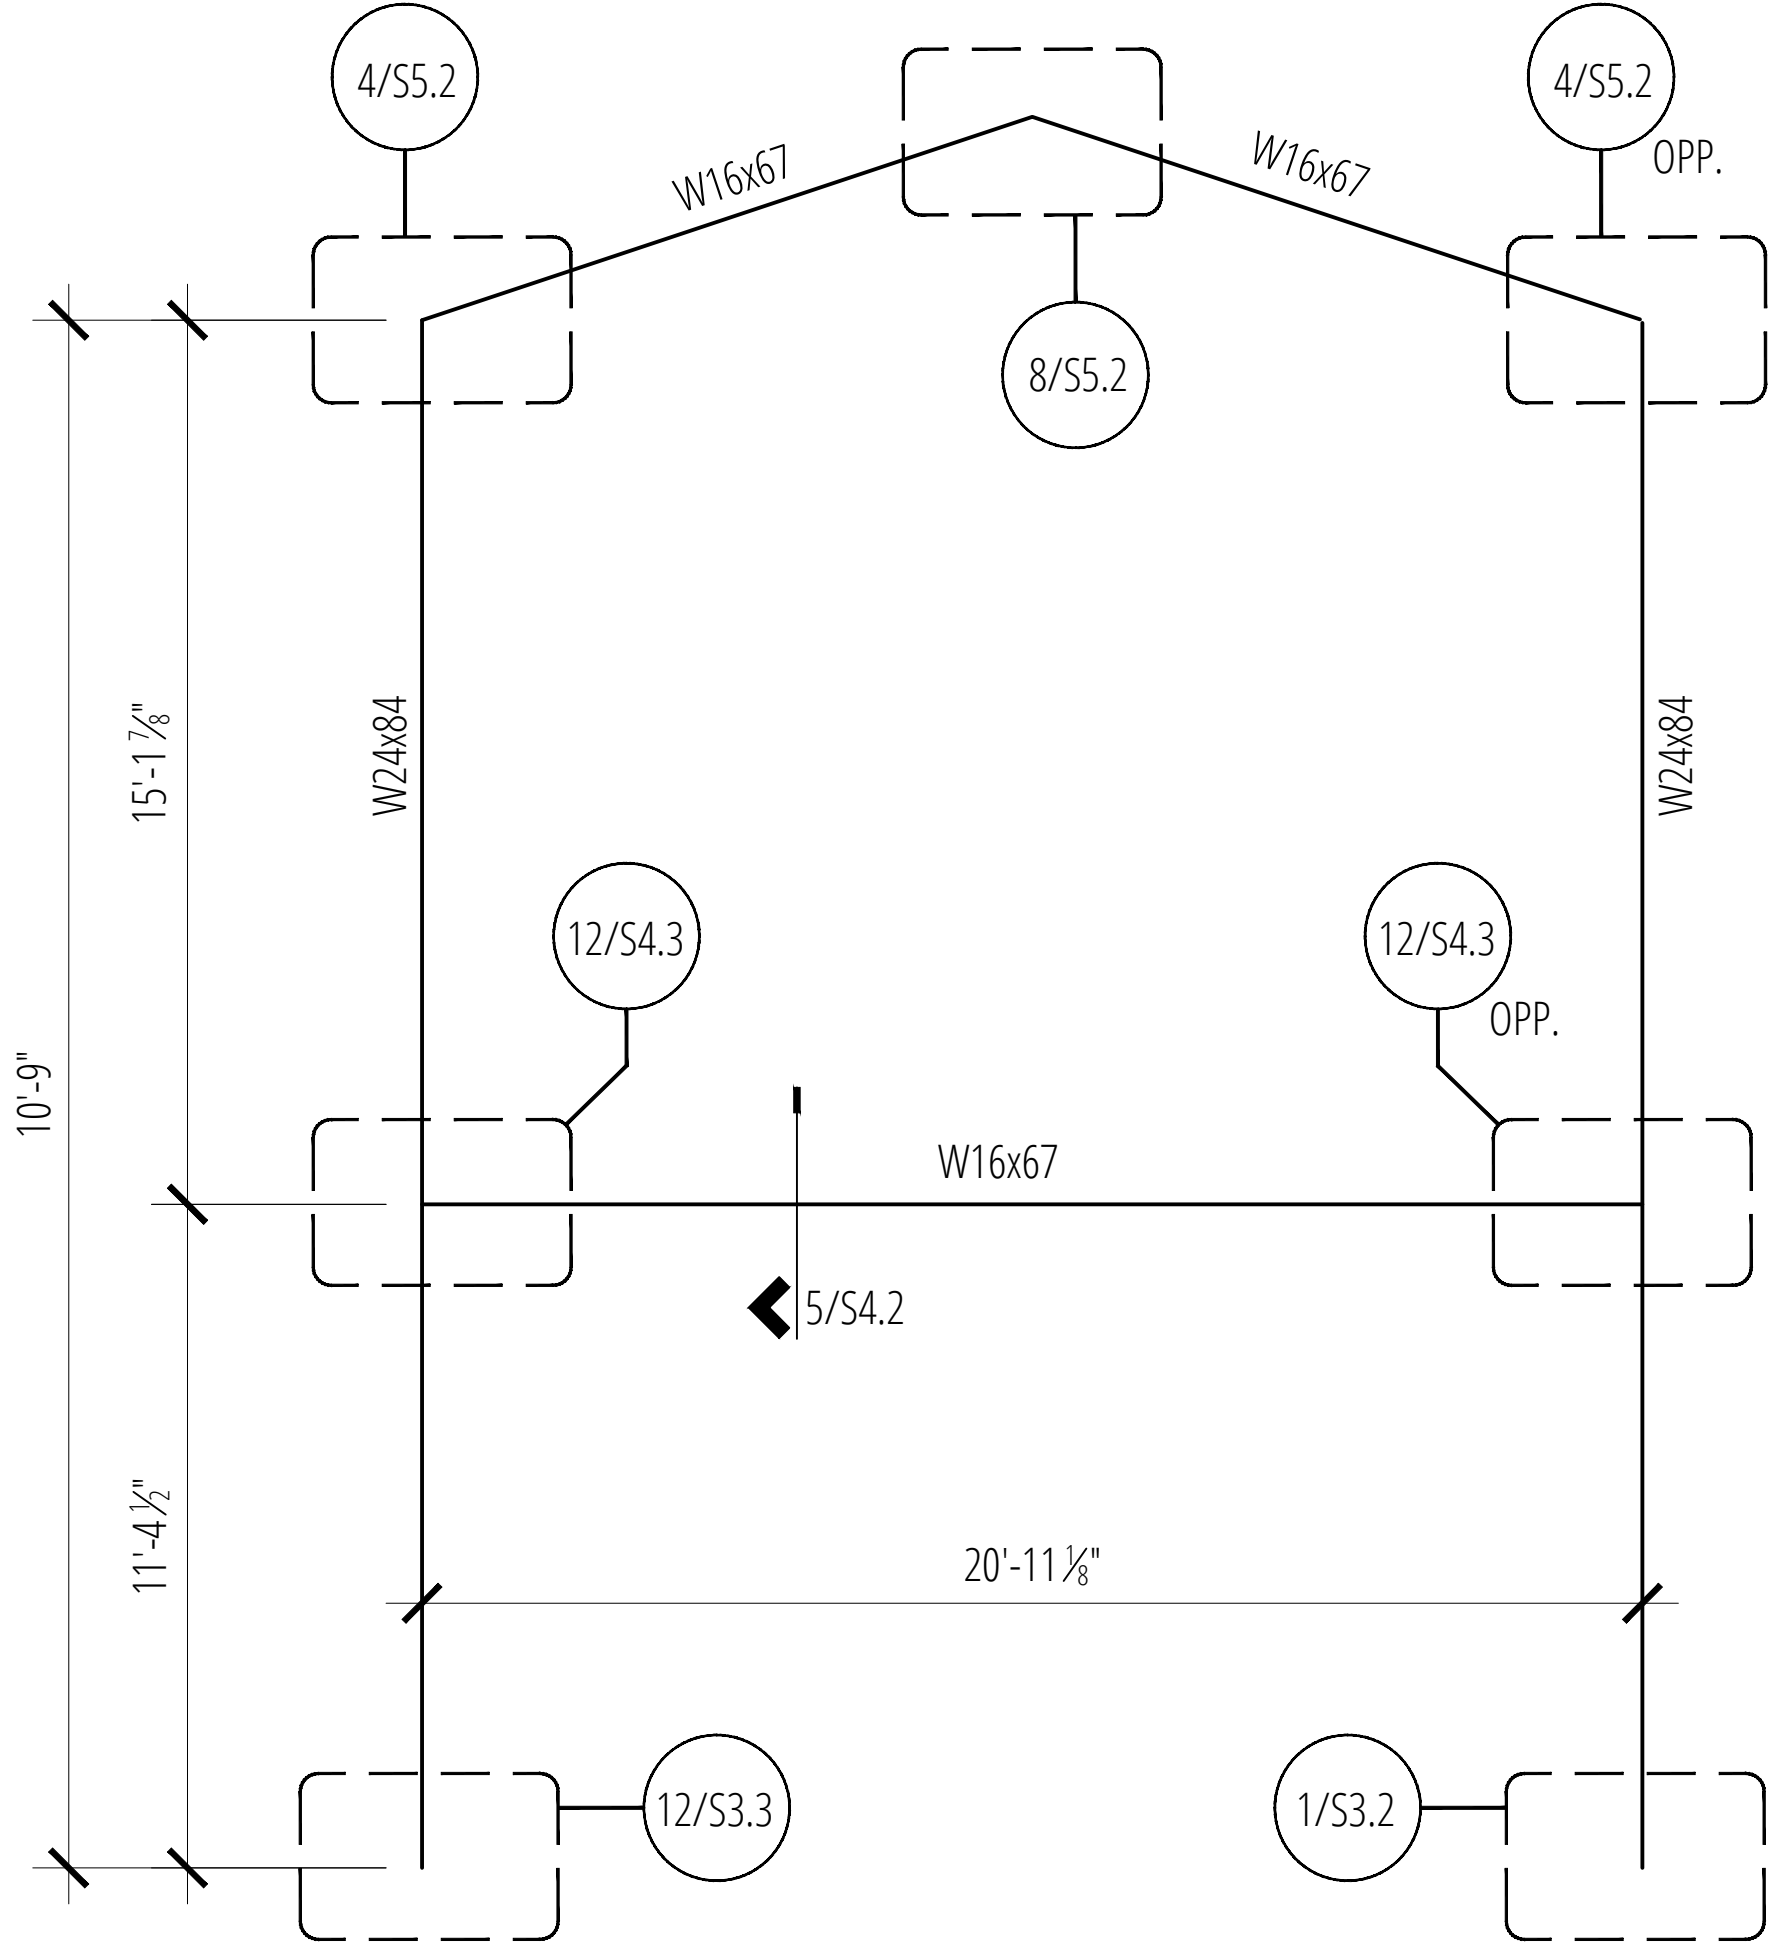


4

SCALE: 3/4"=1'-0"

8


SCALE: 3/4"=1'-0"

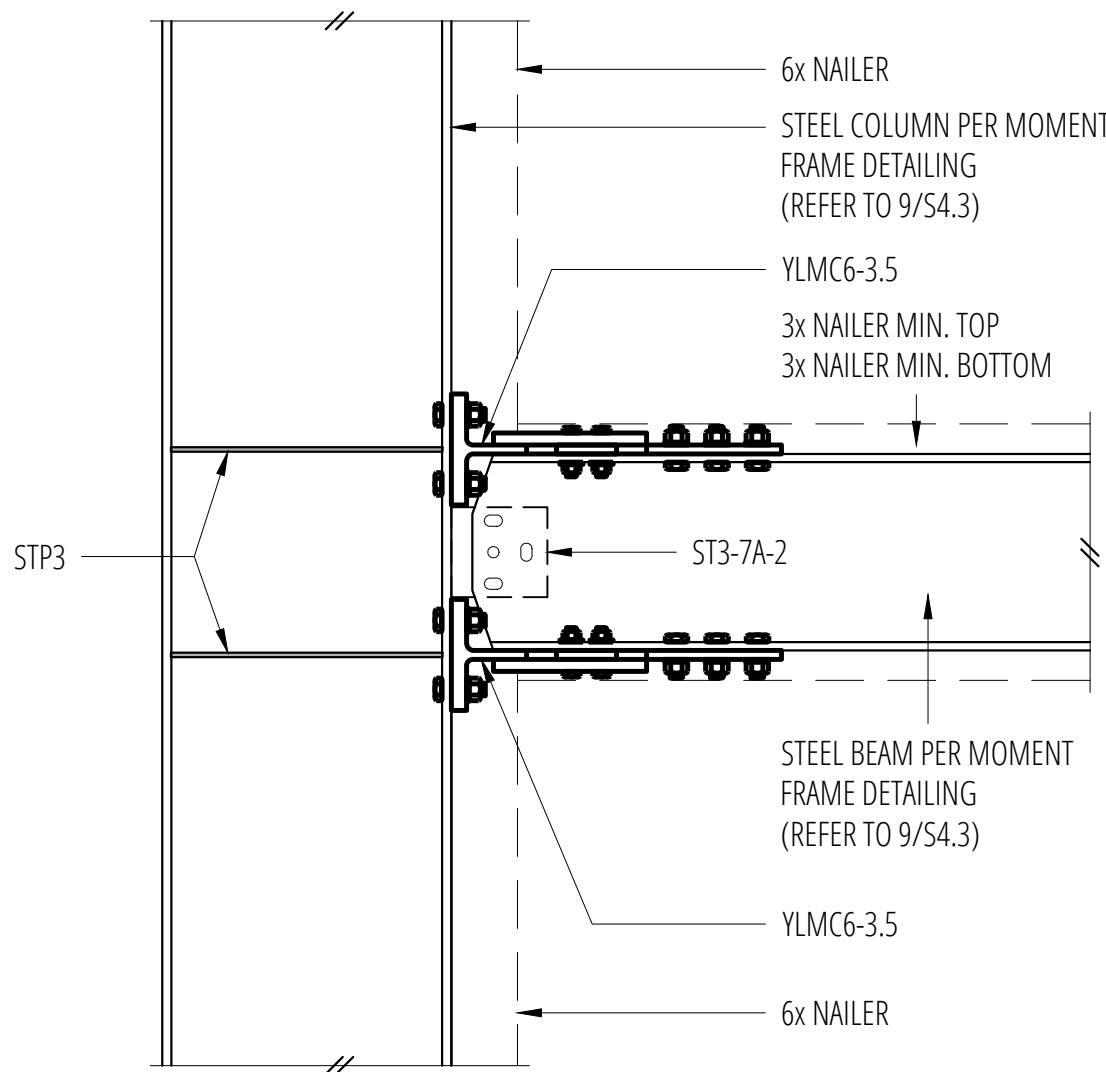


12

Moment Frame - Beam to Column


SCALE: 3/4"=1'-0"

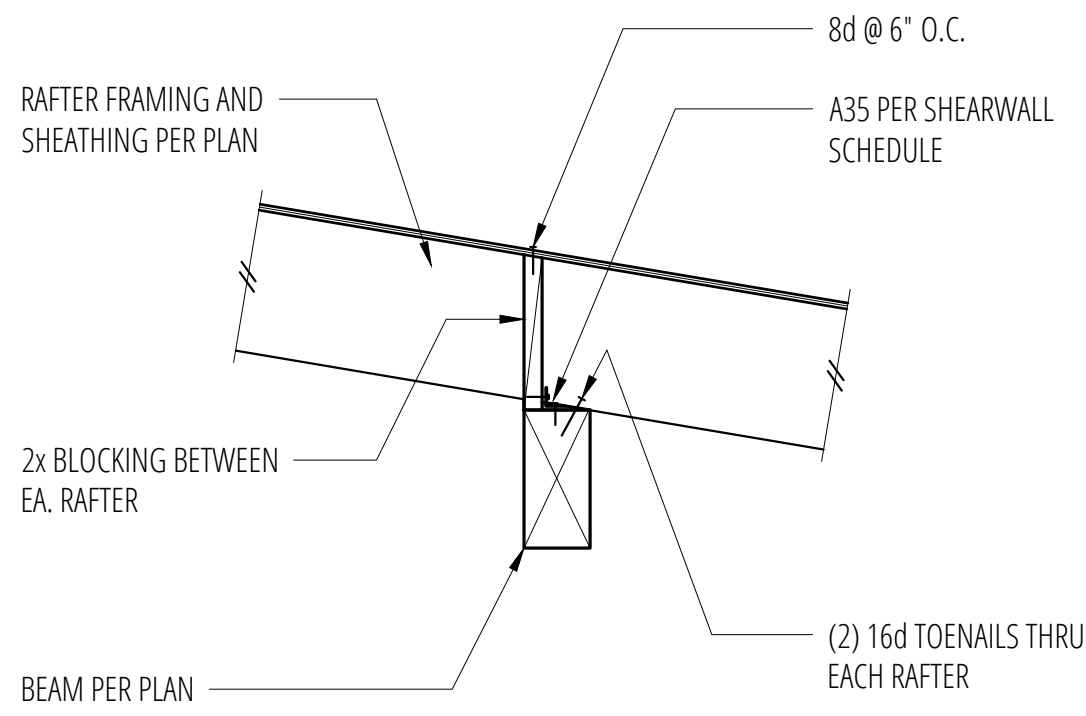


1 Rafter Framing Over Dropped Beam
SCALE: 3/4"=1'-0"

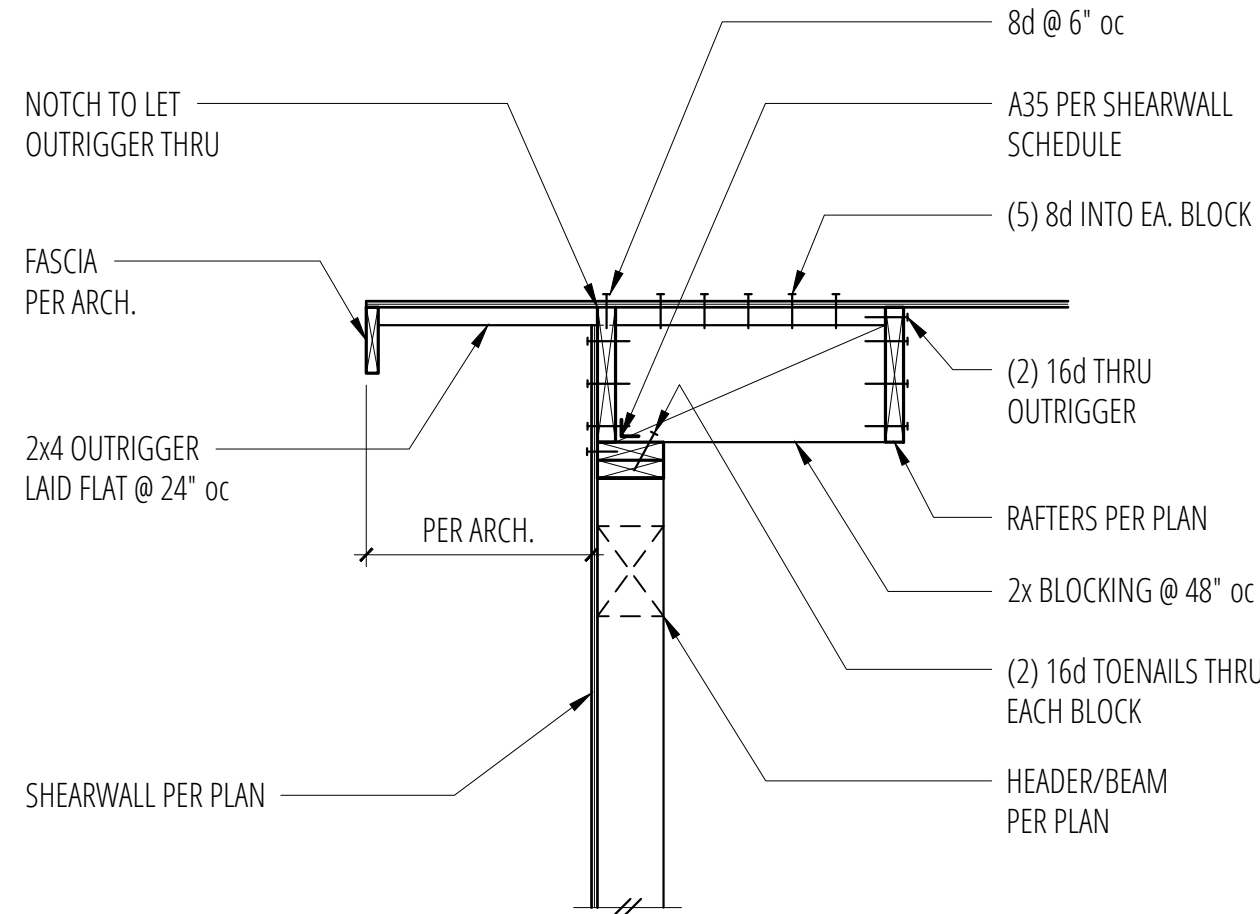


2 Pitched Roof Framing (Parallel)
SCALE: 3/4"=1'-0"

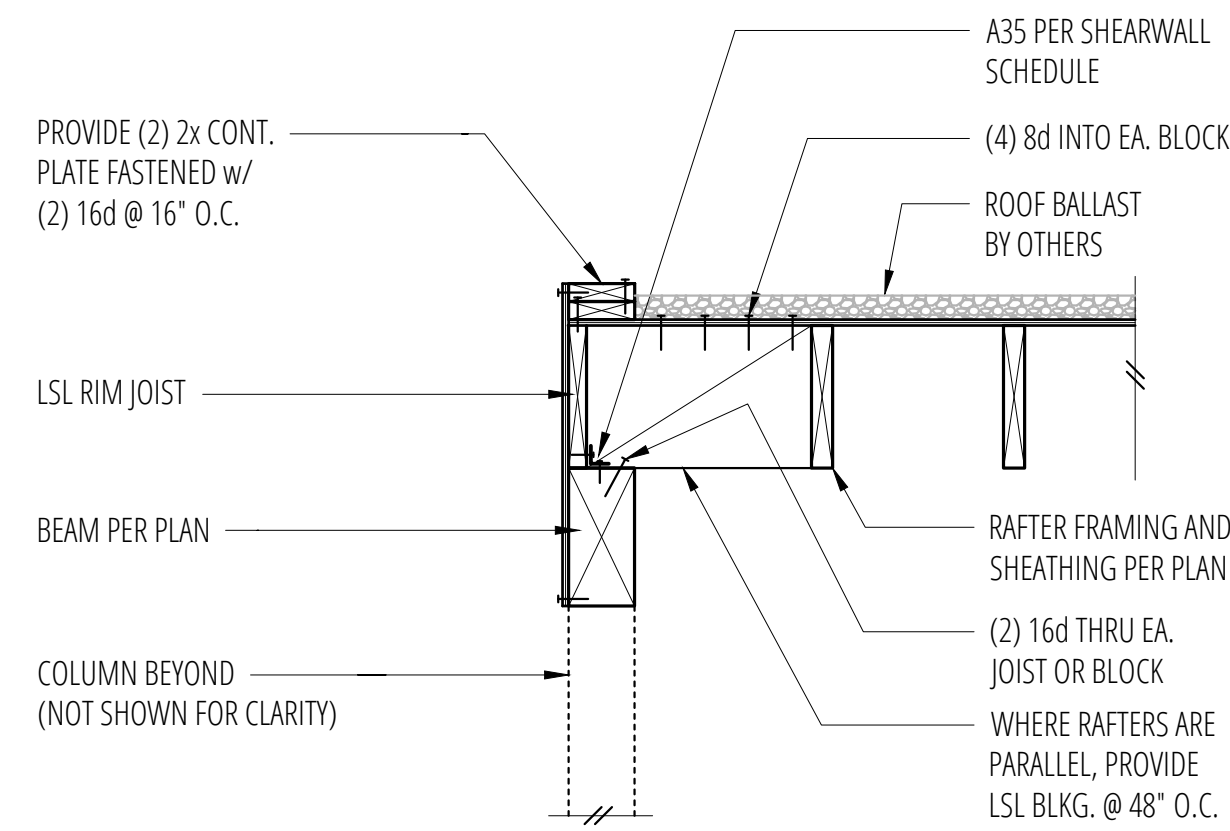


3 Post and Beam at Flat Roof (Parallel)
SCALE: 3/4"=1'-0"

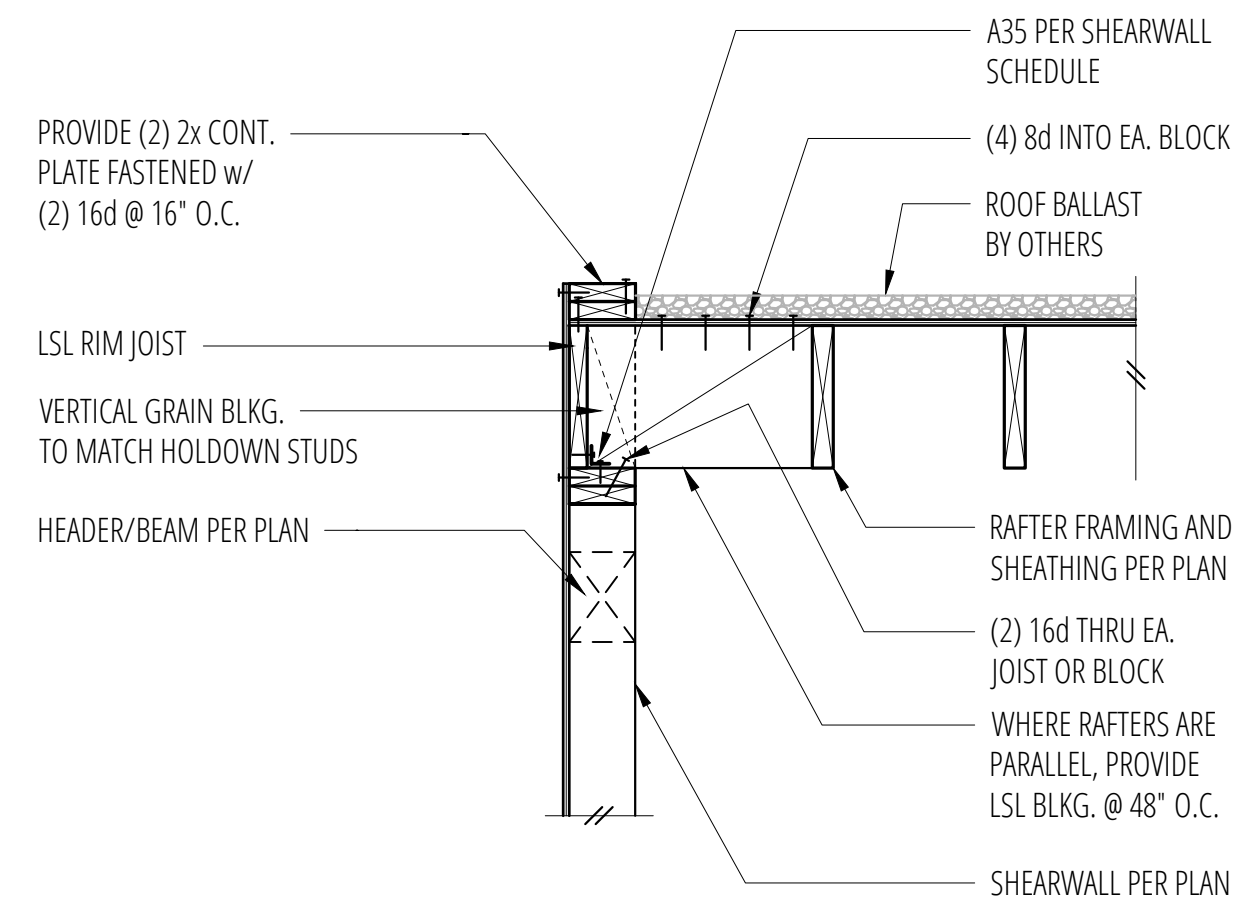


4 Flat Roof Framing (Parallel)
SCALE: 3/4"=1'-0"

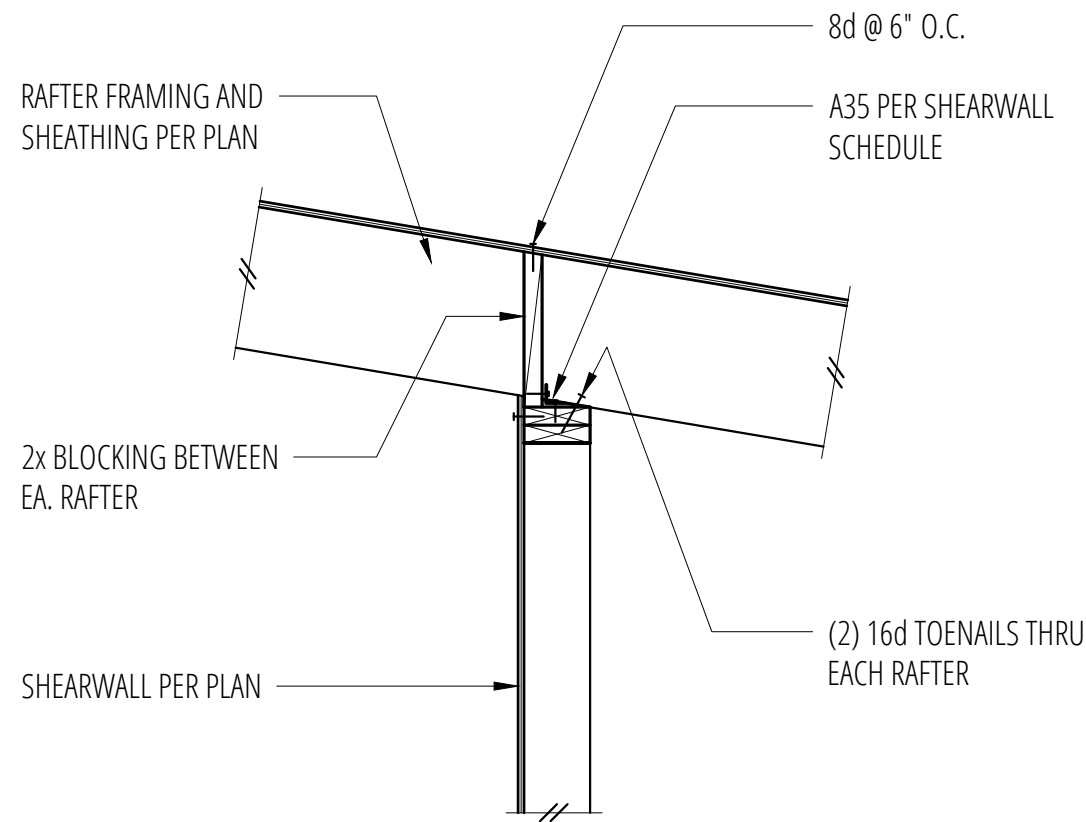


5 Rafter Framing Over Interior Shearwall
SCALE: 3/4"=1'-0"

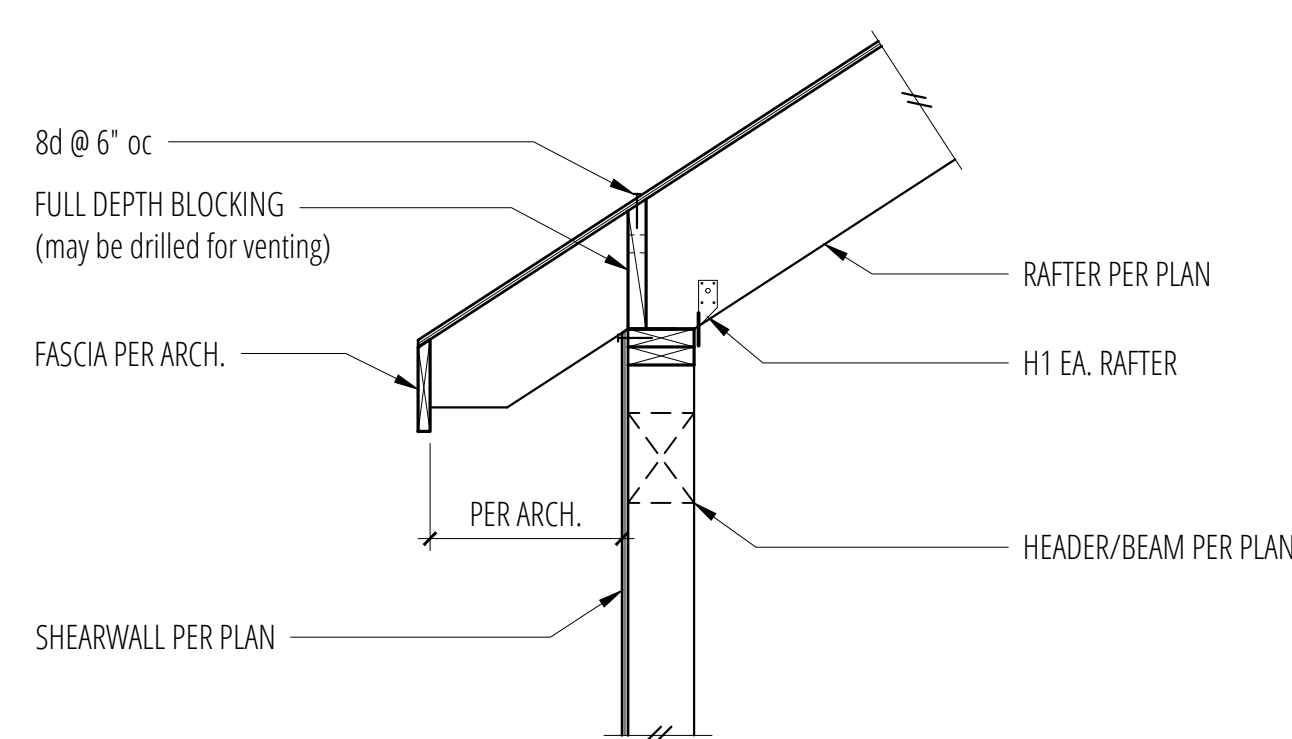


6 Pitched Roof Framing (Perpendicular)
SCALE: 3/4"=1'-0"

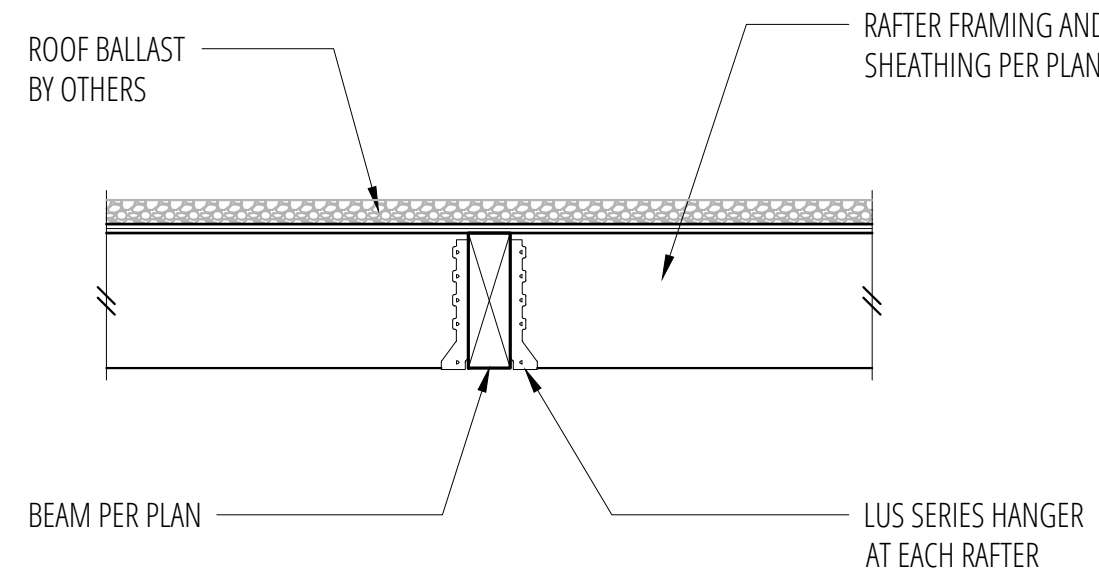


7 Flush Beam at Flat Roof
SCALE: 3/4"=1'-0"

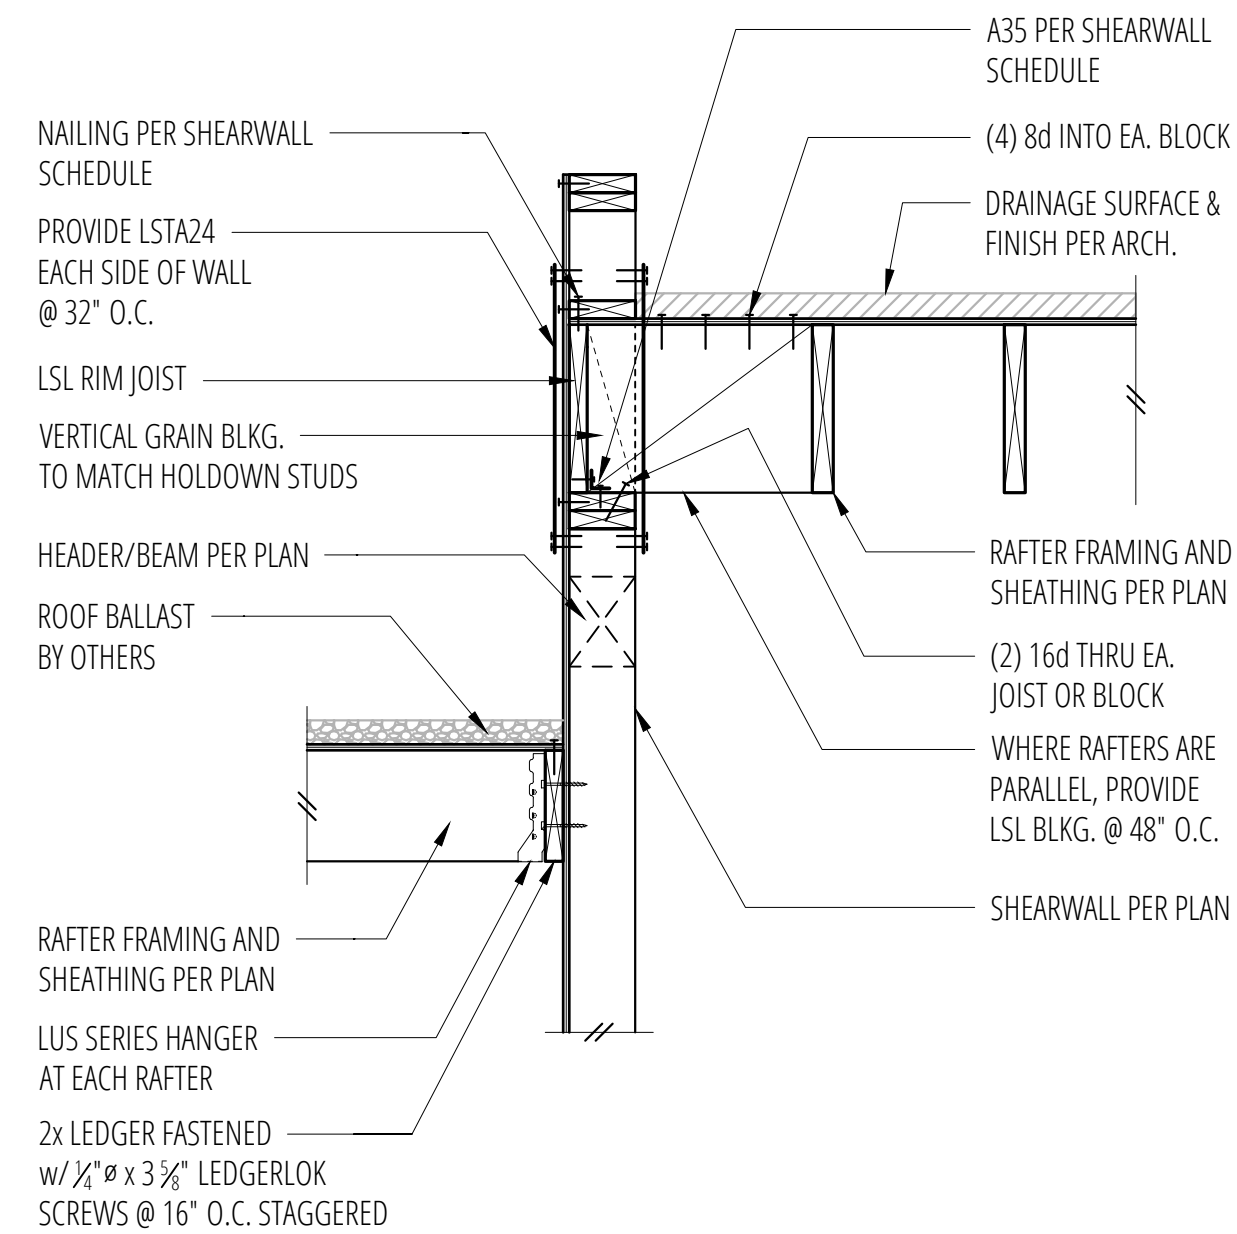


8 Rafter Framing at Garage (Parallel)
SCALE: 3/4"=1'-0"

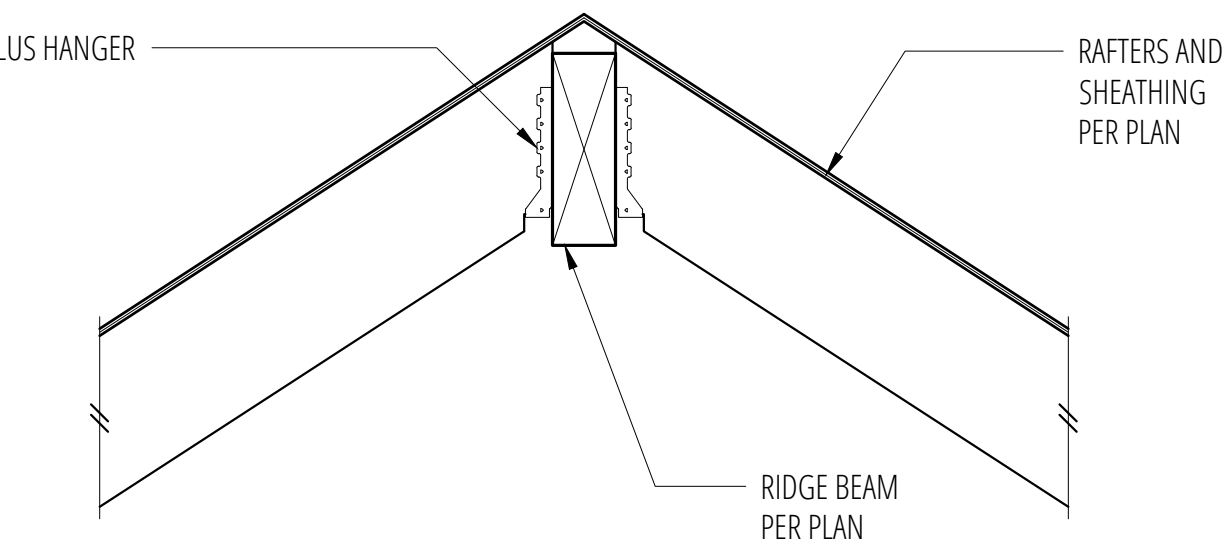


9 Ridge Beam
SCALE: 3/4"=1'-0"

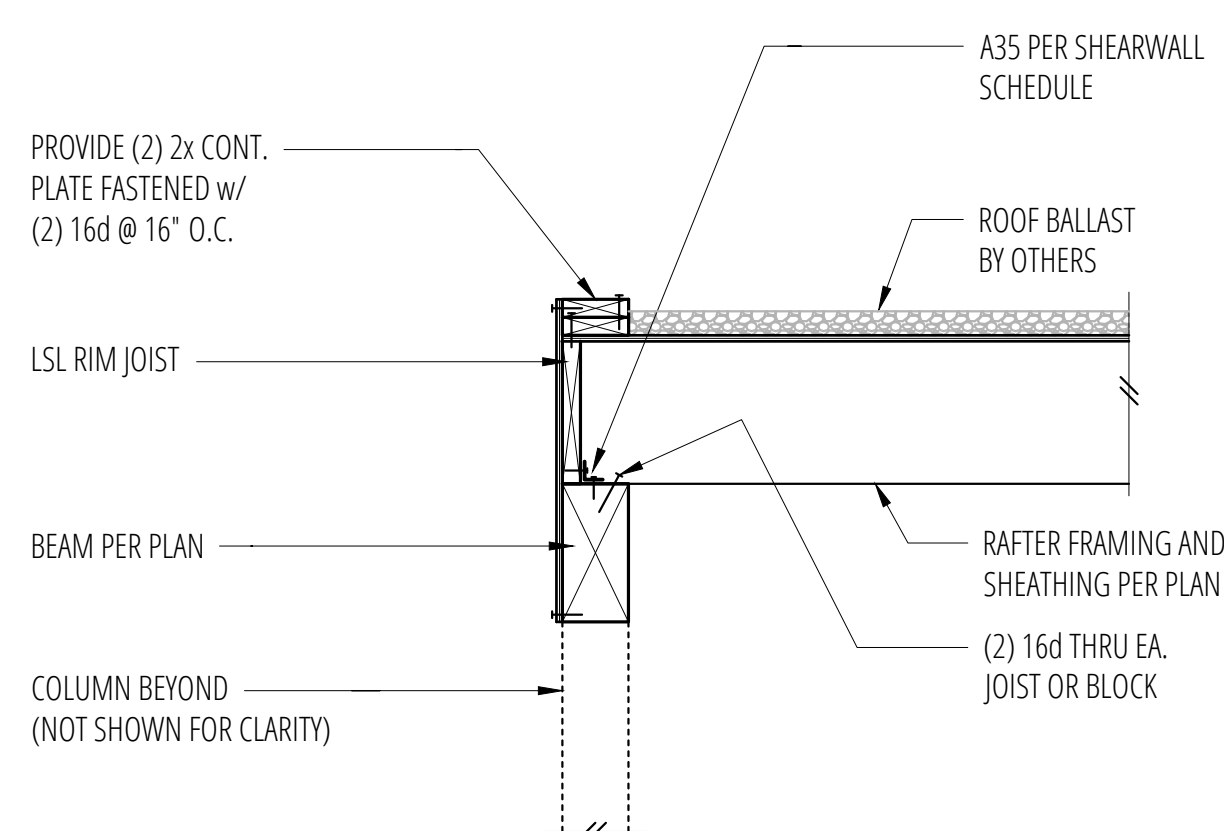

10 Post and Beam at Flat Roof (Perpendicular)
SCALE: 3/4"=1'-0"

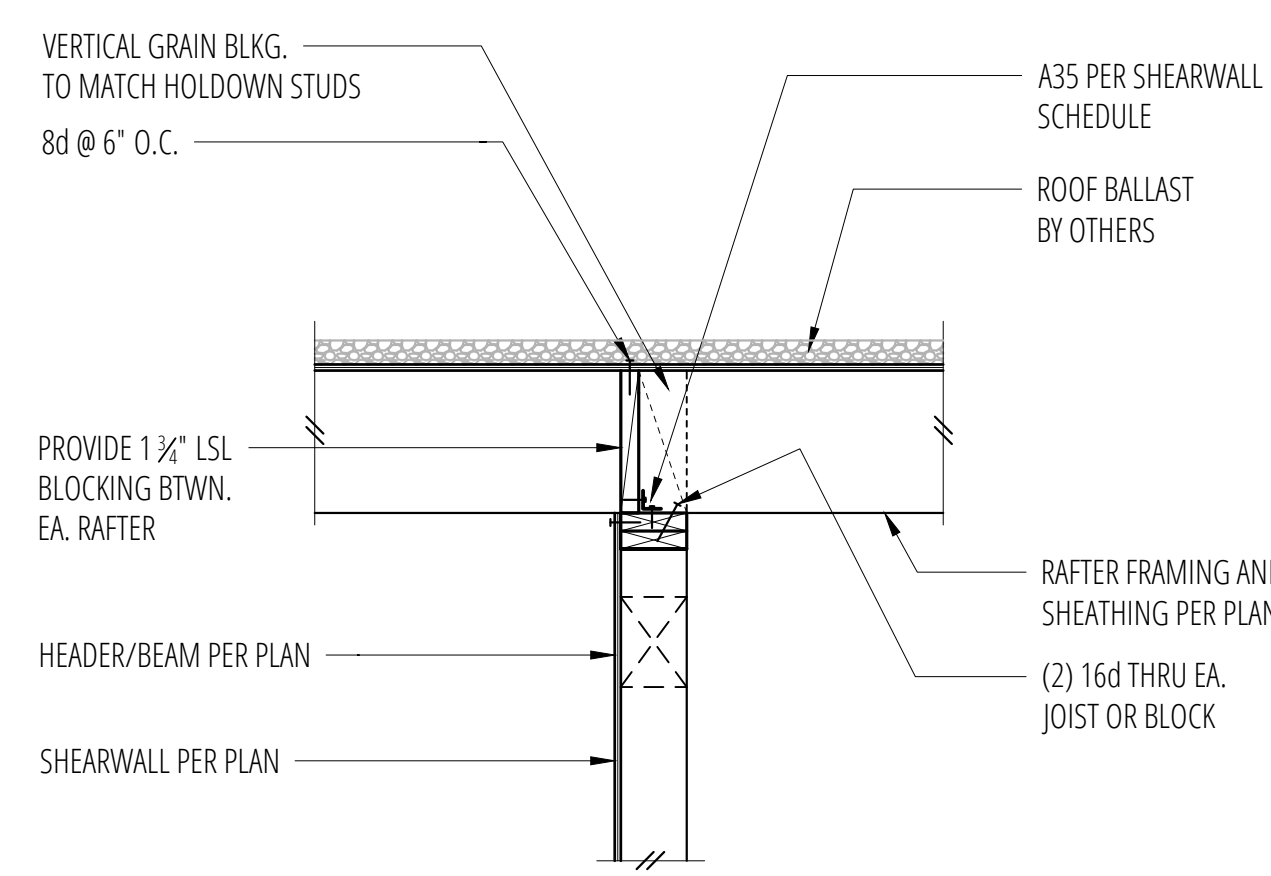

11 Interior Shearwall Below Flat Roof
SCALE: 3/4"=1'-0"

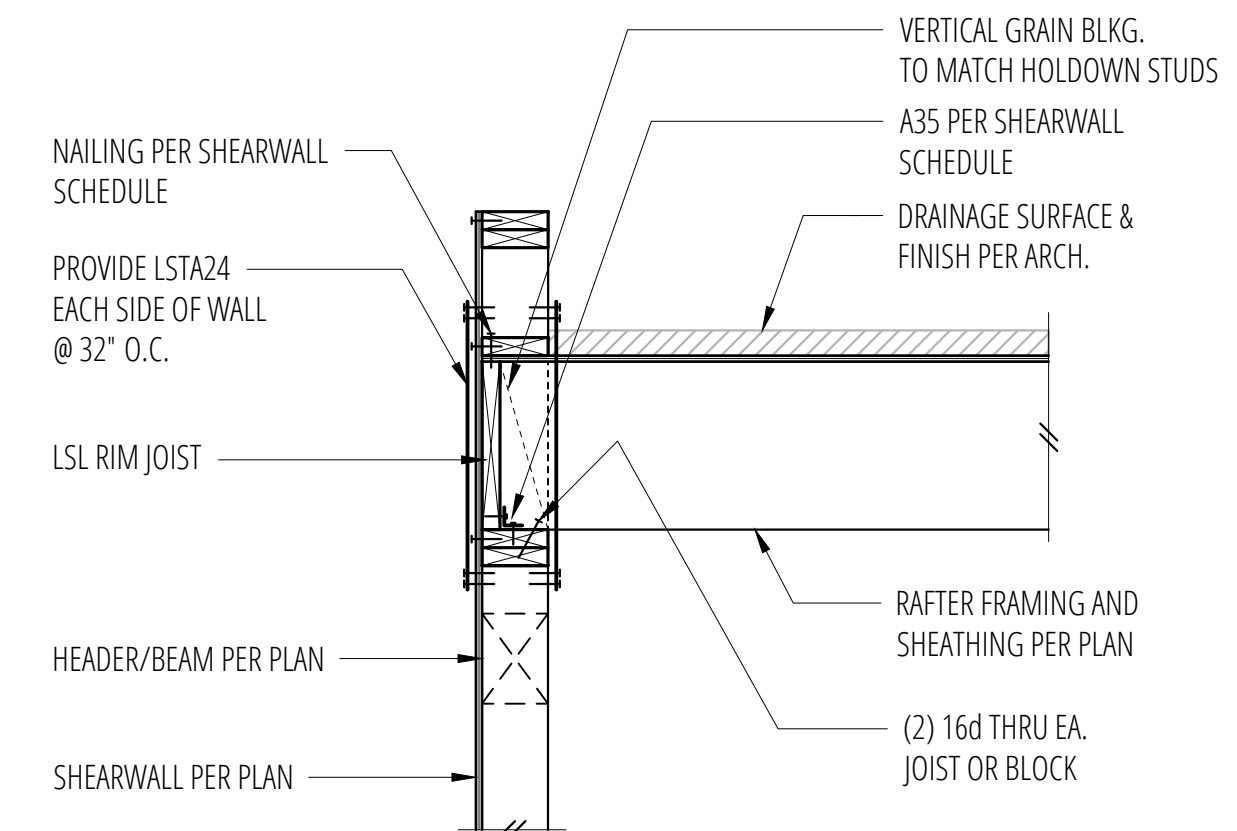

12 Rafter Framing at Garage (Perpendicular)
SCALE: 3/4"=1'-0"

NOTE: 1. REFER TO RCSC FOR WASHER REQUIREMENTS ON SLOTTED HOLES 2. SEE DETAIL 17/YLMC1 FOR WASHER OPTIONS WHEN WASHERS ENCR OACH INTO COLUMN K REGION. 3. SEE 4/YLMC2 FOR Sflange AND Gflange DIMENSIONS	17	NOTE: 1. YL8-XX-15 TO BE USED FOR W30 TO W36 BEAMS 2. SEE 4/YLMC2 FOR Gs, Dbrp AND Dstern, TYP.	13	NOTE: 1. YL8-XX TO BE USED FOR W24 TO W36 BEAMS 2. SEE 4/YLMC2 FOR Gs, Dbrp AND Dstern, TYP.	9	NOTE: 1. YL4-XX-10 TO BE USED FOR W21 TO W27 BEAMS 2. SEE 4/YLMC2 FOR Gs, Dbrp AND Dstern, TYP.	5	NOTE: 1. YL4-XX TO BE USED FOR W12 TO W18 BEAMS 2. SEE 4/YLMC2 FOR Gs, Dbrp AND Dstern, TYP.	1	
DO NOT CONNECT SHEAR PL TO COL. FLANGE WITH YL AT PROTECTED ZONE	18	NOTE: 1. W1A & W1B FILLET WELDS SHALL BE MIN. 5/8 X SHEAR PLATE THICKNESS ON E.S. 2. SHEAR PLATE GEOMETRY SEE 16/YLMC1 AND FRAME ELEVATION SHEETS			10	NOTE: 1. YL6-XX-13 TO BE USED FOR W30 TO W36 BEAMS 2. SEE 4/YLMC2 FOR Gs, Dbrp AND Dstern, TYP.	6	NOTE: 1. YL6-XX TO BE USED FOR W16 TO W27 BEAMS 2. SEE 4/YLMC2 FOR Gs, Dbrp AND Dstern, TYP.	2	
SECTION A-A: BEAM TOP CONNECTION SECTION B-B: BEARING CONNECTION AT LINK REGION	20	NOTE: 1. W2, W3 WELDS PER DRAWING ELEVATION WELD TABLE, SEE STRUCTURAL DRAWINGS AND 19/YLMC1			11	YLMC-XX <table><thead><tr><th colspan="2">STANDARD YIELD-LINKS</th><th colspan="2">EXTENDED YIELD-LINKS</th><th colspan="12">SHARED PARAMETERS</th></tr><tr><th>LINK ID</th><th>Link</th><th>n_BRp BOLTS</th><th>Link</th><th>n_BRp BOLTS</th><th>bflange</th><th>hflange</th><th>Sflange</th><th>Gflange</th><th>Dflange</th><th>Dstern</th><th>Dbrp</th><th>Gbrp</th><th>Gs</th><th>Ss</th><th>n STEM BOLTS</th><th>n FLG BOLTS</th></tr></thead><tbody><tr><td>YL4-2</td><td>1'-2 3/8"</td><td></td><td>1'-5 5/8"</td><td></td><td>6"</td><td>53"</td><td>3 1/2"</td><td>3 3/4"</td><td>1 5/8"</td><td>1 5/8"</td><td>1 1/2"</td><td>3 3/4"</td><td>3 1/2"</td><td>2 3/4"</td><td>4</td><td></td></tr><tr><td>YL4-2.5</td><td>1'-6 3/4"</td><td></td><td>1'-9 3/4"</td><td></td><td>6"</td><td>53"</td><td>3 3/4"</td><td>3 3/4"</td><td>1 5/8"</td><td>1 5/8"</td><td>1 1/2"</td><td>4 1/4"</td><td>3 3/2"</td><td>2 3/4"</td><td></td><td></td></tr><tr><td>YL4-3</td><td>1'-10 3/4"</td><td></td><td>2'-5 1/8"</td><td></td><td>6"</td><td>53"</td><td>3 3/4"</td><td>3 3/4"</td><td>1 5/8"</td><td>1 5/8"</td><td>1 1/2"</td><td>4 3/4"</td><td>3 3/2"</td><td>2 3/4"</td><td></td><td></td></tr><tr><td>YL4-2.25</td><td></td><td>2 (TOTAL)</td><td>1'-9 3/8"</td><td>4 (TOTAL)</td><td>7"</td><td>53"</td><td>4 1/2"</td><td>3 3/4"</td><td>1 5/8"</td><td>1 5/8"</td><td>1 1/2"</td><td>4 3/4"</td><td>3 3/2"</td><td>2 3/4"</td><td>4</td><td></td></tr><tr><td>YL4-2.875</td><td></td><td></td><td>1'-9 3/8"</td><td>4 (TOTAL)</td><td>7"</td><td>53"</td><td>4 1/2"</td><td>3 3/4"</td><td>1 5/8"</td><td>1 5/8"</td><td>1 1/2"</td><td>5"</td><td>3 3/2"</td><td>2 3/4"</td><td></td><td>4</td></tr><tr><td>YL4-3.5</td><td></td><td></td><td>2'-0 9/8"</td><td>4 (TOTAL)</td><td>8"</td><td>53"</td><td>5 1/4"</td><td>3 3/4"</td><td>1 5/8"</td><td>1 5/8"</td><td>1 1/2"</td><td>5 1/2"</td><td>5 1/4"</td><td>2 3/4"</td><td>6</td><td></td></tr><tr><td>YL4-3.75</td><td></td><td></td><td>2'-0 9/8"</td><td>4 (TOTAL)</td><td>8"</td><td>53"</td><td>5 1/4"</td><td>3 3/4"</td><td>1 5/8"</td><td>1 5/8"</td><td>1 1/2"</td><td>5 1/2"</td><td>5 1/4"</td><td>2 3/4"</td><td></td><td></td></tr><tr><td>YL4-4</td><td></td><td></td><td>2'-0 9/8"</td><td>4 (TOTAL)</td><td>8"</td><td>53"</td><td>5 1/4"</td><td>3 3/4"</td><td>1 5/8"</td><td>1 5/8"</td><td>1 1/2"</td><td>5 1/2"</td><td>5 1/4"</td><td>2 3/4"</td><td></td><td></td></tr><tr><td>YL6-2.5</td><td></td><td></td><td>2'-0 9/8"</td><td>4 (TOTAL)</td><td>8"</td><td>94"</td><td>4"</td><td>5 1/4"</td><td>1 5/8"</td><td>1 5/8"</td><td>1 1/2"</td><td>4 1/4"</td><td>4"</td><td>3 3/8"</td><td>6</td><td>4</td></tr><tr><td>YL6-3</td><td></td><td></td><td>2'-0 9/8"</td><td>4 (TOTAL)</td><td>8"</td><td>94"</td><td>5"</td><td>5 1/4"</td><td>1 5/8"</td><td>1 5/8"</td><td>1 1/2"</td><td>5"</td><td>5"</td><td>3 3/8"</td><td></td><td></td></tr><tr><td>YL6-3.5</td><td></td><td></td><td>2'-0 9/8"</td><td>4 (TOTAL)</td><td>8"</td><td>94"</td><td>5"</td><td>5 1/4"</td><td>1 5/8"</td><td>1 5/8"</td><td>1 1/2"</td><td>5"</td><td>5"</td><td>3 3/8"</td><td></td><td></td></tr><tr><td>YL6-4</td><td></td><td></td><td>2'-0 9/8"</td><td>4 (TOTAL)</td><td>8"</td><td>94"</td><td>5"</td><td>5 1/4"</td><td>1 5/8"</td><td>1 5/8"</td><td>1 1/2"</td><td>5"</td><td>5"</td><td>3 3/8"</td><td></td><td></td></tr><tr><td>YL6-4.5</td><td></td><td></td><td>2'-0 9/8"</td><td>4 (TOTAL)</td><td>8"</td><td>94"</td><td>6"</td><td>5 1/4"</td><td>1 5/8"</td><td>1 5/8"</td><td>1 1/2"</td><td>6 1/4"</td><td>6"</td><td>3 3/8"</td><td></td><td></td></tr><tr><td>YL6-5</td><td></td><td></td><td>2'-0 9/8"</td><td>4 (TOTAL)</td><td>8"</td><td>94"</td><td>6"</td><td>5 1/4"</td><td>1 5/8"</td><td>1 5/8"</td><td>1 1/2"</td><td>7 1/4"</td><td>6"</td><td>3 3/8"</td><td></td><td></td></tr><tr><td>YL6-5.5</td><td></td><td></td><td>2'-0 9/8"</td><td>4 (TOTAL)</td><td>8"</td><td>94"</td><td>6"</td><td>5 1/4"</td><td>1 5/8"</td><td>1 5/8"</td><td>1 1/2"</td><td>7 1/4"</td><td>6"</td><td>3 3/8"</td><td></td><td></td></tr><tr><td>YL6-6</td><td></td><td></td><td>2'-0 9/8"</td><td>4 (TOTAL)</td><td>8"</td><td>94"</td><td>6"</td><td>5 1/4"</td><td>1 5/8"</td><td>1 5/8"</td><td>1 1/2"</td><td>8 1/4"</td><td>6"</td><td>3 3/8"</td><td></td><td></td></tr><tr><td>YL8-4</td><td></td><td></td><td>2'-9 1/8"</td><td>6 (TOTAL)</td><td>9"</td><td>10 1/2"</td><td>5 1/4"</td><td>7"</td><td>1 5/8"</td><td>1 5/8"</td><td>1 1/2"</td><td>5 1/2"</td><td>5 1/4"</td><td>3 3/8"</td><td>6</td><td></td></tr><tr><td>YL8-4.5</td><td></td><td></td><td>2'-9 1/8"</td><td>6 (TOTAL)</td><td>9"</td><td>10 1/2"</td><td>5 1/4"</td><td>7"</td><td>1 5/8"</td><td>1 5/8"</td><td>1 1/2"</td><td>7"</td><td>5 1/4"</td><td>3 3/8"</td><td></td><td></td></tr><tr><td>YL8-5</td><td></td><td></td><td>2'-9 1/8"</td><td>6 (TOTAL)</td><td>9"</td><td>10 1/2"</td><td>6"</td><td>7"</td><td>1 5/8"</td><td>1 5/8"</td><td>1 1/2"</td><td>7 1/2"</td><td>6"</td><td>3 3/8"</td><td>8</td><td>4</td></tr><tr><td>YL8-5.5</td><td></td><td></td><td>2'-9 1/8"</td><td>6 (TOTAL)</td><td>9"</td><td>10 1/2"</td><td>6"</td><td>7"</td><td>1 5/8"</td><td>1 5/8"</td><td>1 1/2"</td><td>8"</td><td>6"</td><td>3 3/8"</td><td></td><td></td></tr><tr><td>YL8-6</td><td></td><td></td><td>2'-9 1/8"</td><td>6 (TOTAL)</td><td>9"</td><td>10 1/2"</td><td>6"</td><td>7"</td><td>1 5/8"</td><td>1 5/8"</td><td>1 1/2"</td><td>8 1/2"</td><td>6"</td><td>3 3/8"</td><td></td><td></td></tr></tbody></table> NOTES: 1. FOR CUSTOM LINKS NOT NOTED CONTACT SIMPSON STRONG-TIE FOR CUSTOM DETAILING GEOMETRIES 2. BEAM, COLUMN AND HOLE DIMENSIONAL TOLERANCE SHALL BE PER AISC CODE OF STANDARD PRACTICE FOR STEEL BUILDINGS AND BRIDGES (AISC 303-16) 3. Dstern HOLES ON BEAM FLANGES ARE PERMITTED TO BE STANDARD SIZES HOLES PER AISC 360-16 TABLE J3.3, ALL LINK HOLE SIZES SHOWN ARE 1/16" LARGER THAN BOLT DIAMETER. 4. SEE DETAILS 1/-, 2/-, 5/-, 6/-, 9/- AND 13/- FOR BEAM COPE AND BOLT HOLE DETAILS 5. SEE DETAIL 17/- FOR COLUMN FLANGE BOLT HOLE DETAILS 6. YIELD-LINK CONFIGURATION VARIES PER SEPARATE (YL-XX) OR INTEGRATED SPACER PLATES (YLMC-XX) REFER ENGINEERING LETTER TITLED L-L-YLYLMC ON STRONGTIE.COM				STANDARD YIELD-LINKS		EXTENDED YIELD-LINKS		SHARED PARAMETERS												LINK ID	Link	n_BRp BOLTS	Link	n_BRp BOLTS	bflange	hflange	Sflange	Gflange	Dflange	Dstern	Dbrp	Gbrp	Gs	Ss	n STEM BOLTS	n FLG BOLTS	YL4-2	1'-2 3/8"		1'-5 5/8"		6"	53"	3 1/2"	3 3/4"	1 5/8"	1 5/8"	1 1/2"	3 3/4"	3 1/2"	2 3/4"	4		YL4-2.5	1'-6 3/4"		1'-9 3/4"		6"	53"	3 3/4"	3 3/4"	1 5/8"	1 5/8"	1 1/2"	4 1/4"	3 3/2"	2 3/4"			YL4-3	1'-10 3/4"		2'-5 1/8"		6"	53"	3 3/4"	3 3/4"	1 5/8"	1 5/8"	1 1/2"	4 3/4"	3 3/2"	2 3/4"			YL4-2.25		2 (TOTAL)	1'-9 3/8"	4 (TOTAL)	7"	53"	4 1/2"	3 3/4"	1 5/8"	1 5/8"	1 1/2"	4 3/4"	3 3/2"	2 3/4"	4		YL4-2.875			1'-9 3/8"	4 (TOTAL)	7"	53"	4 1/2"	3 3/4"	1 5/8"	1 5/8"	1 1/2"	5"	3 3/2"	2 3/4"		4	YL4-3.5			2'-0 9/8"	4 (TOTAL)	8"	53"	5 1/4"	3 3/4"	1 5/8"	1 5/8"	1 1/2"	5 1/2"	5 1/4"	2 3/4"	6		YL4-3.75			2'-0 9/8"	4 (TOTAL)	8"	53"	5 1/4"	3 3/4"	1 5/8"	1 5/8"	1 1/2"	5 1/2"	5 1/4"	2 3/4"			YL4-4			2'-0 9/8"	4 (TOTAL)	8"	53"	5 1/4"	3 3/4"	1 5/8"	1 5/8"	1 1/2"	5 1/2"	5 1/4"	2 3/4"			YL6-2.5			2'-0 9/8"	4 (TOTAL)	8"	94"	4"	5 1/4"	1 5/8"	1 5/8"	1 1/2"	4 1/4"	4"	3 3/8"	6	4	YL6-3			2'-0 9/8"	4 (TOTAL)	8"	94"	5"	5 1/4"	1 5/8"	1 5/8"	1 1/2"	5"	5"	3 3/8"			YL6-3.5			2'-0 9/8"	4 (TOTAL)	8"	94"	5"	5 1/4"	1 5/8"	1 5/8"	1 1/2"	5"	5"	3 3/8"			YL6-4			2'-0 9/8"	4 (TOTAL)	8"	94"	5"	5 1/4"	1 5/8"	1 5/8"	1 1/2"	5"	5"	3 3/8"			YL6-4.5			2'-0 9/8"	4 (TOTAL)	8"	94"	6"	5 1/4"	1 5/8"	1 5/8"	1 1/2"	6 1/4"	6"	3 3/8"			YL6-5			2'-0 9/8"	4 (TOTAL)	8"	94"	6"	5 1/4"	1 5/8"	1 5/8"	1 1/2"	7 1/4"	6"	3 3/8"			YL6-5.5			2'-0 9/8"	4 (TOTAL)	8"	94"	6"	5 1/4"	1 5/8"	1 5/8"	1 1/2"	7 1/4"	6"	3 3/8"			YL6-6			2'-0 9/8"	4 (TOTAL)	8"	94"	6"	5 1/4"	1 5/8"	1 5/8"	1 1/2"	8 1/4"	6"	3 3/8"			YL8-4			2'-9 1/8"	6 (TOTAL)	9"	10 1/2"	5 1/4"	7"	1 5/8"	1 5/8"	1 1/2"	5 1/2"	5 1/4"	3 3/8"	6		YL8-4.5			2'-9 1/8"	6 (TOTAL)	9"	10 1/2"	5 1/4"	7"	1 5/8"	1 5/8"	1 1/2"	7"	5 1/4"	3 3/8"			YL8-5			2'-9 1/8"	6 (TOTAL)	9"	10 1/2"	6"	7"	1 5/8"	1 5/8"	1 1/2"	7 1/2"	6"	3 3/8"	8	4	YL8-5.5			2'-9 1/8"	6 (TOTAL)	9"	10 1/2"	6"	7"	1 5/8"	1 5/8"	1 1/2"	8"	6"	3 3/8"			YL8-6			2'-9 1/8"	6 (TOTAL)	9"	10 1/2"	6"	7"	1 5/8"	1 5/8"	1 1/2"	8 1/2"	6"	3 3/8"			12	YIELD-LINK DETAILED GEOMETRIES		4
STANDARD YIELD-LINKS		EXTENDED YIELD-LINKS		SHARED PARAMETERS	
LINK ID	Link	n_BRp BOLTS	Link	n_BRp BOLTS	bflange	hflange	Sflange	Gflange	Dflange	Dstern	Dbrp	Gbrp	Gs	Ss	n STEM BOLTS	n FLG BOLTS	
YL4-2	1'-2 3/8"		1'-5 5/8"		6"	53"	3 1/2"	3 3/4"	1 5/8"	1 5/8"	1 1/2"	3 3/4"	3 1/2"	2 3/4"	4	
YL4-2.5	1'-6 3/4"		1'-9 3/4"		6"	53"	3 3/4"	3 3/4"	1 5/8"	1 5/8"	1 1/2"	4 1/4"	3 3/2"	2 3/4"	
YL4-3	1'-10 3/4"		2'-5 1/8"		6"	53"	3 3/4"	3 3/4"	1 5/8"	1 5/8"	1 1/2"	4 3/4"	3 3/2"	2 3/4"	
YL4-2.25		2 (TOTAL)	1'-9 3/8"	4 (TOTAL)	7"	53"	4 1/2"	3 3/4"	1 5/8"	1 5/8"	1 1/2"	4 3/4"	3 3/2"	2 3/4"	4	
YL4-2.875			1'-9 3/8"	4 (TOTAL)	7"	53"	4 1/2"	3 3/4"	1 5/8"	1 5/8"	1 1/2"	5"	3 3/2"	2 3/4"		4	
YL4-3.5			2'-0 9/8"	4 (TOTAL)	8"	53"	5 1/4"	3 3/4"	1 5/8"	1 5/8"	1 1/2"	5 1/2"	5 1/4"	2 3/4"	6	
YL4-3.75			2'-0 9/8"	4 (TOTAL)	8"	53"	5 1/4"	3 3/4"	1 5/8"	1 5/8"	1 1/2"	5 1/2"	5 1/4"	2 3/4"	
YL4-4			2'-0 9/8"	4 (TOTAL)	8"	53"	5 1/4"	3 3/4"	1 5/8"	1 5/8"	1 1/2"	5 1/2"	5 1/4"	2 3/4"	
YL6-2.5			2'-0 9/8"	4 (TOTAL)	8"	94"	4"	5 1/4"	1 5/8"	1 5/8"	1 1/2"	4 1/4"	4"	3 3/8"	6	4	
YL6-3			2'-0 9/8"	4 (TOTAL)	8"	94"	5"	5 1/4"	1 5/8"	1 5/8"	1 1/2"	5"	5"	3 3/8"	
YL6-3.5			2'-0 9/8"	4 (TOTAL)	8"	94"	5"	5 1/4"	1 5/8"	1 5/8"	1 1/2"	5"	5"	3 3/8"	
YL6-4			2'-0 9/8"	4 (TOTAL)	8"	94"	5"	5 1/4"	1 5/8"	1 5/8"	1 1/2"	5"	5"	3 3/8"	
YL6-4.5			2'-0 9/8"	4 (TOTAL)	8"	94"	6"	5 1/4"	1 5/8"	1 5/8"	1 1/2"	6 1/4"	6"	3 3/8"	
YL6-5			2'-0 9/8"	4 (TOTAL)	8"	94"	6"	5 1/4"	1 5/8"	1 5/8"	1 1/2"	7 1/4"	6"	3 3/8"	
YL6-5.5			2'-0 9/8"	4 (TOTAL)	8"	94"	6"	5 1/4"	1 5/8"	1 5/8"	1 1/2"	7 1/4"	6"	3 3/8"	
YL6-6			2'-0 9/8"	4 (TOTAL)	8"	94"	6"	5 1/4"	1 5/8"	1 5/8"	1 1/2"	8 1/4"	6"	3 3/8"	
YL8-4			2'-9 1/8"	6 (TOTAL)	9"	10 1/2"	5 1/4"	7"	1 5/8"	1 5/8"	1 1/2"	5 1/2"	5 1/4"	3 3/8"	6	
YL8-4.5			2'-9 1/8"	6 (TOTAL)	9"	10 1/2"	5 1/4"	7"	1 5/8"	1 5/8"	1 1/2"	7"	5 1/4"	3 3/8"	
YL8-5			2'-9 1/8"	6 (TOTAL)	9"	10 1/2"	6"	7"	1 5/8"	1 5/8"	1 1/2"	7 1/2"	6"	3 3/8"	8	4	
YL8-5.5			2'-9 1/8"	6 (TOTAL)	9"	10 1/2"	6"	7"	1 5/8"	1 5/8"	1 1/2"	8"	6"	3 3/8"	
YL8-6			2'-9 1/8"	6 (TOTAL)	9"	10 1/2"	6"	7"	1 5/8"	1 5/8"	1 1/2"	8 1/2"	6"	3 3/8"	
ALT. ATTACHMENTS AT SMF BM FLG	20	DOUBLER PLATE DETAILS			12	YIELD-LINK DETAILED GEOMETRIES				4	

NO.	DATE	REVISIONS

--

SIMPSON STRONG-TIE, CO. INC.

• 5956 W. Las Positas Blvd.
Pleasanton, CA 94566
• Tel: (800) 999-5099
• Fax: (925) 847-15977
• Web site: www.strongtie.com

SIMPSON Strong-Tie

≠ THERE IS NO EQUAL

SIMPSON YIELD-LINK® MOMENT CONNECTION


STEEL SPECIAL MOMENT FRAME

CONNECTION DETAILING INFORMATION

SIMPSON Strong-Tie

≠ THERE IS NO EQUAL


NAME: B.C.
DATE: 04/07/2023
SCALE: N.T.S.
SHEET:
YLMC2
JOB NO.

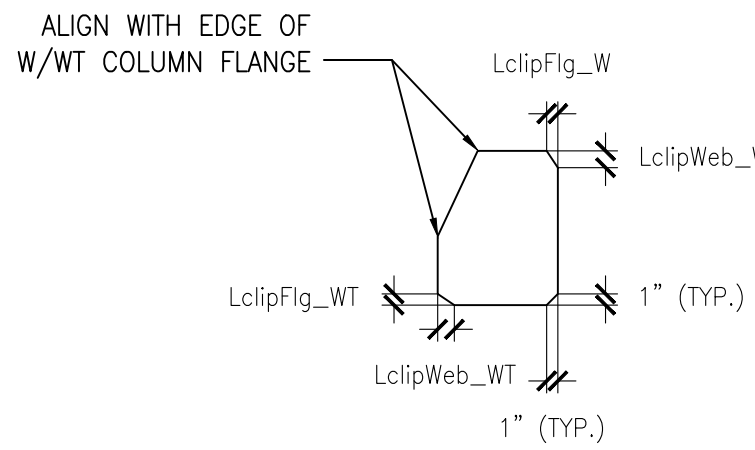

- NOTES:
1. WEB COPE AT WT AND W SECTIONS ($L_{clipWeb_WT}$, $L_{clipWeb_W}$) = $k+1.5''-t_f$
 2. FLANGE COPE AT WT AND W SECTIONS ($L_{clipFlg_WT}$, $L_{clipFlg_W}$) = $k_f+0.5''-t_w/2$
 3. SEE AWS D1.8 CHAPTER C-4 FOR MORE INFORMATION
 4. SEE AISC STEEL MANUAL FOR k , k_f , t_f AND t_w VALUES FOR THE COLUMNS


CRUCIFORM COL. STP CLIP DETAILS

18

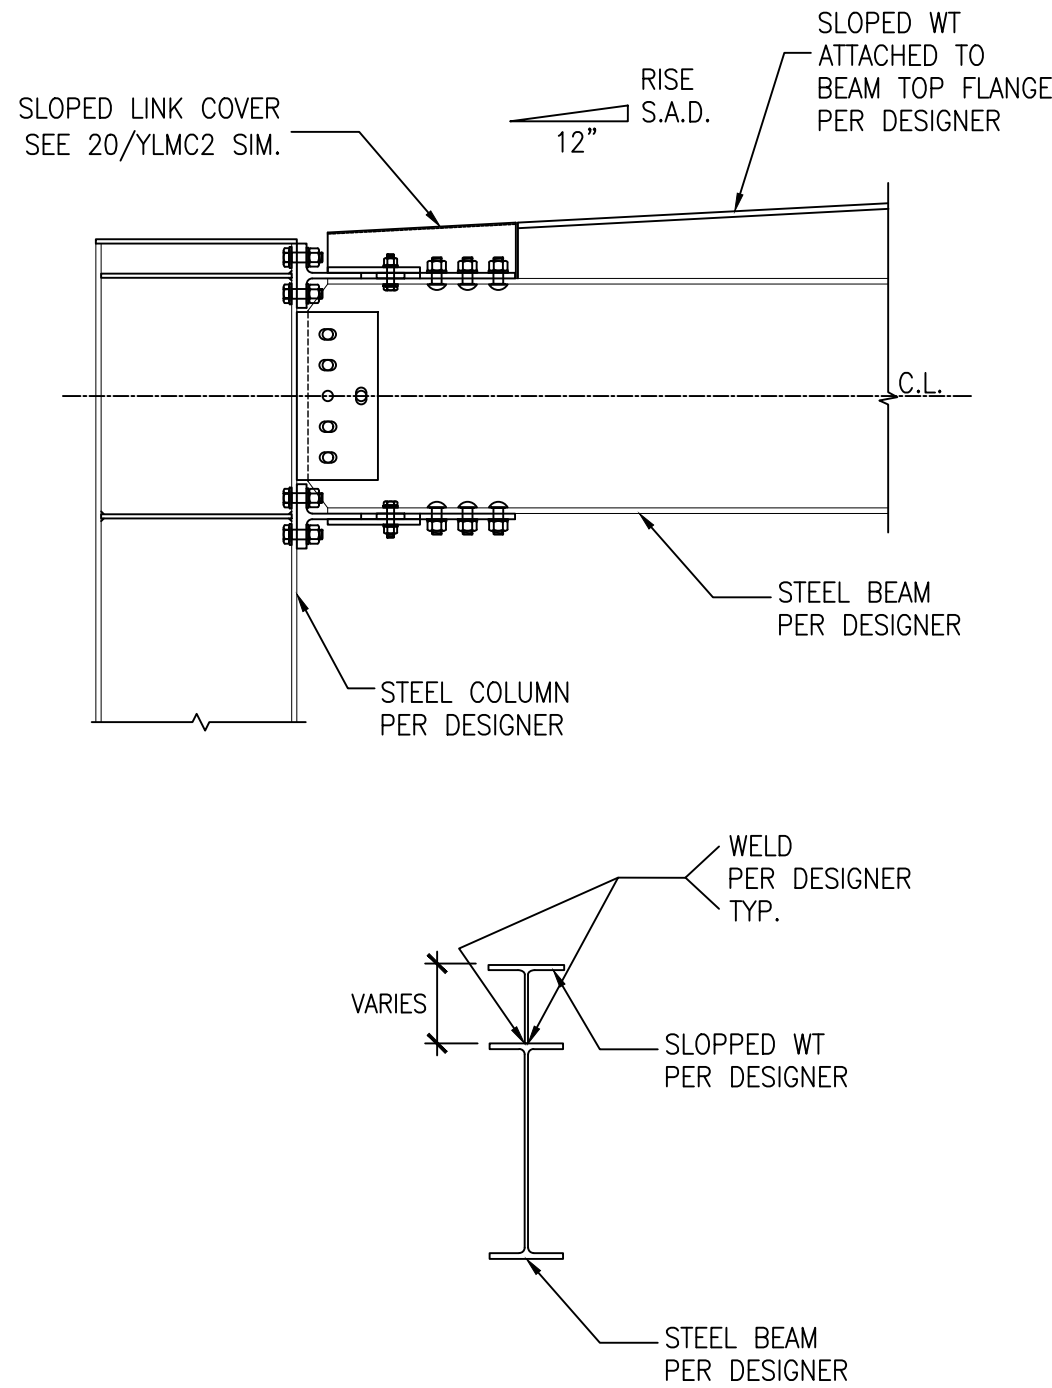

SLOPED BEAM CONN (OPTION 3)


20

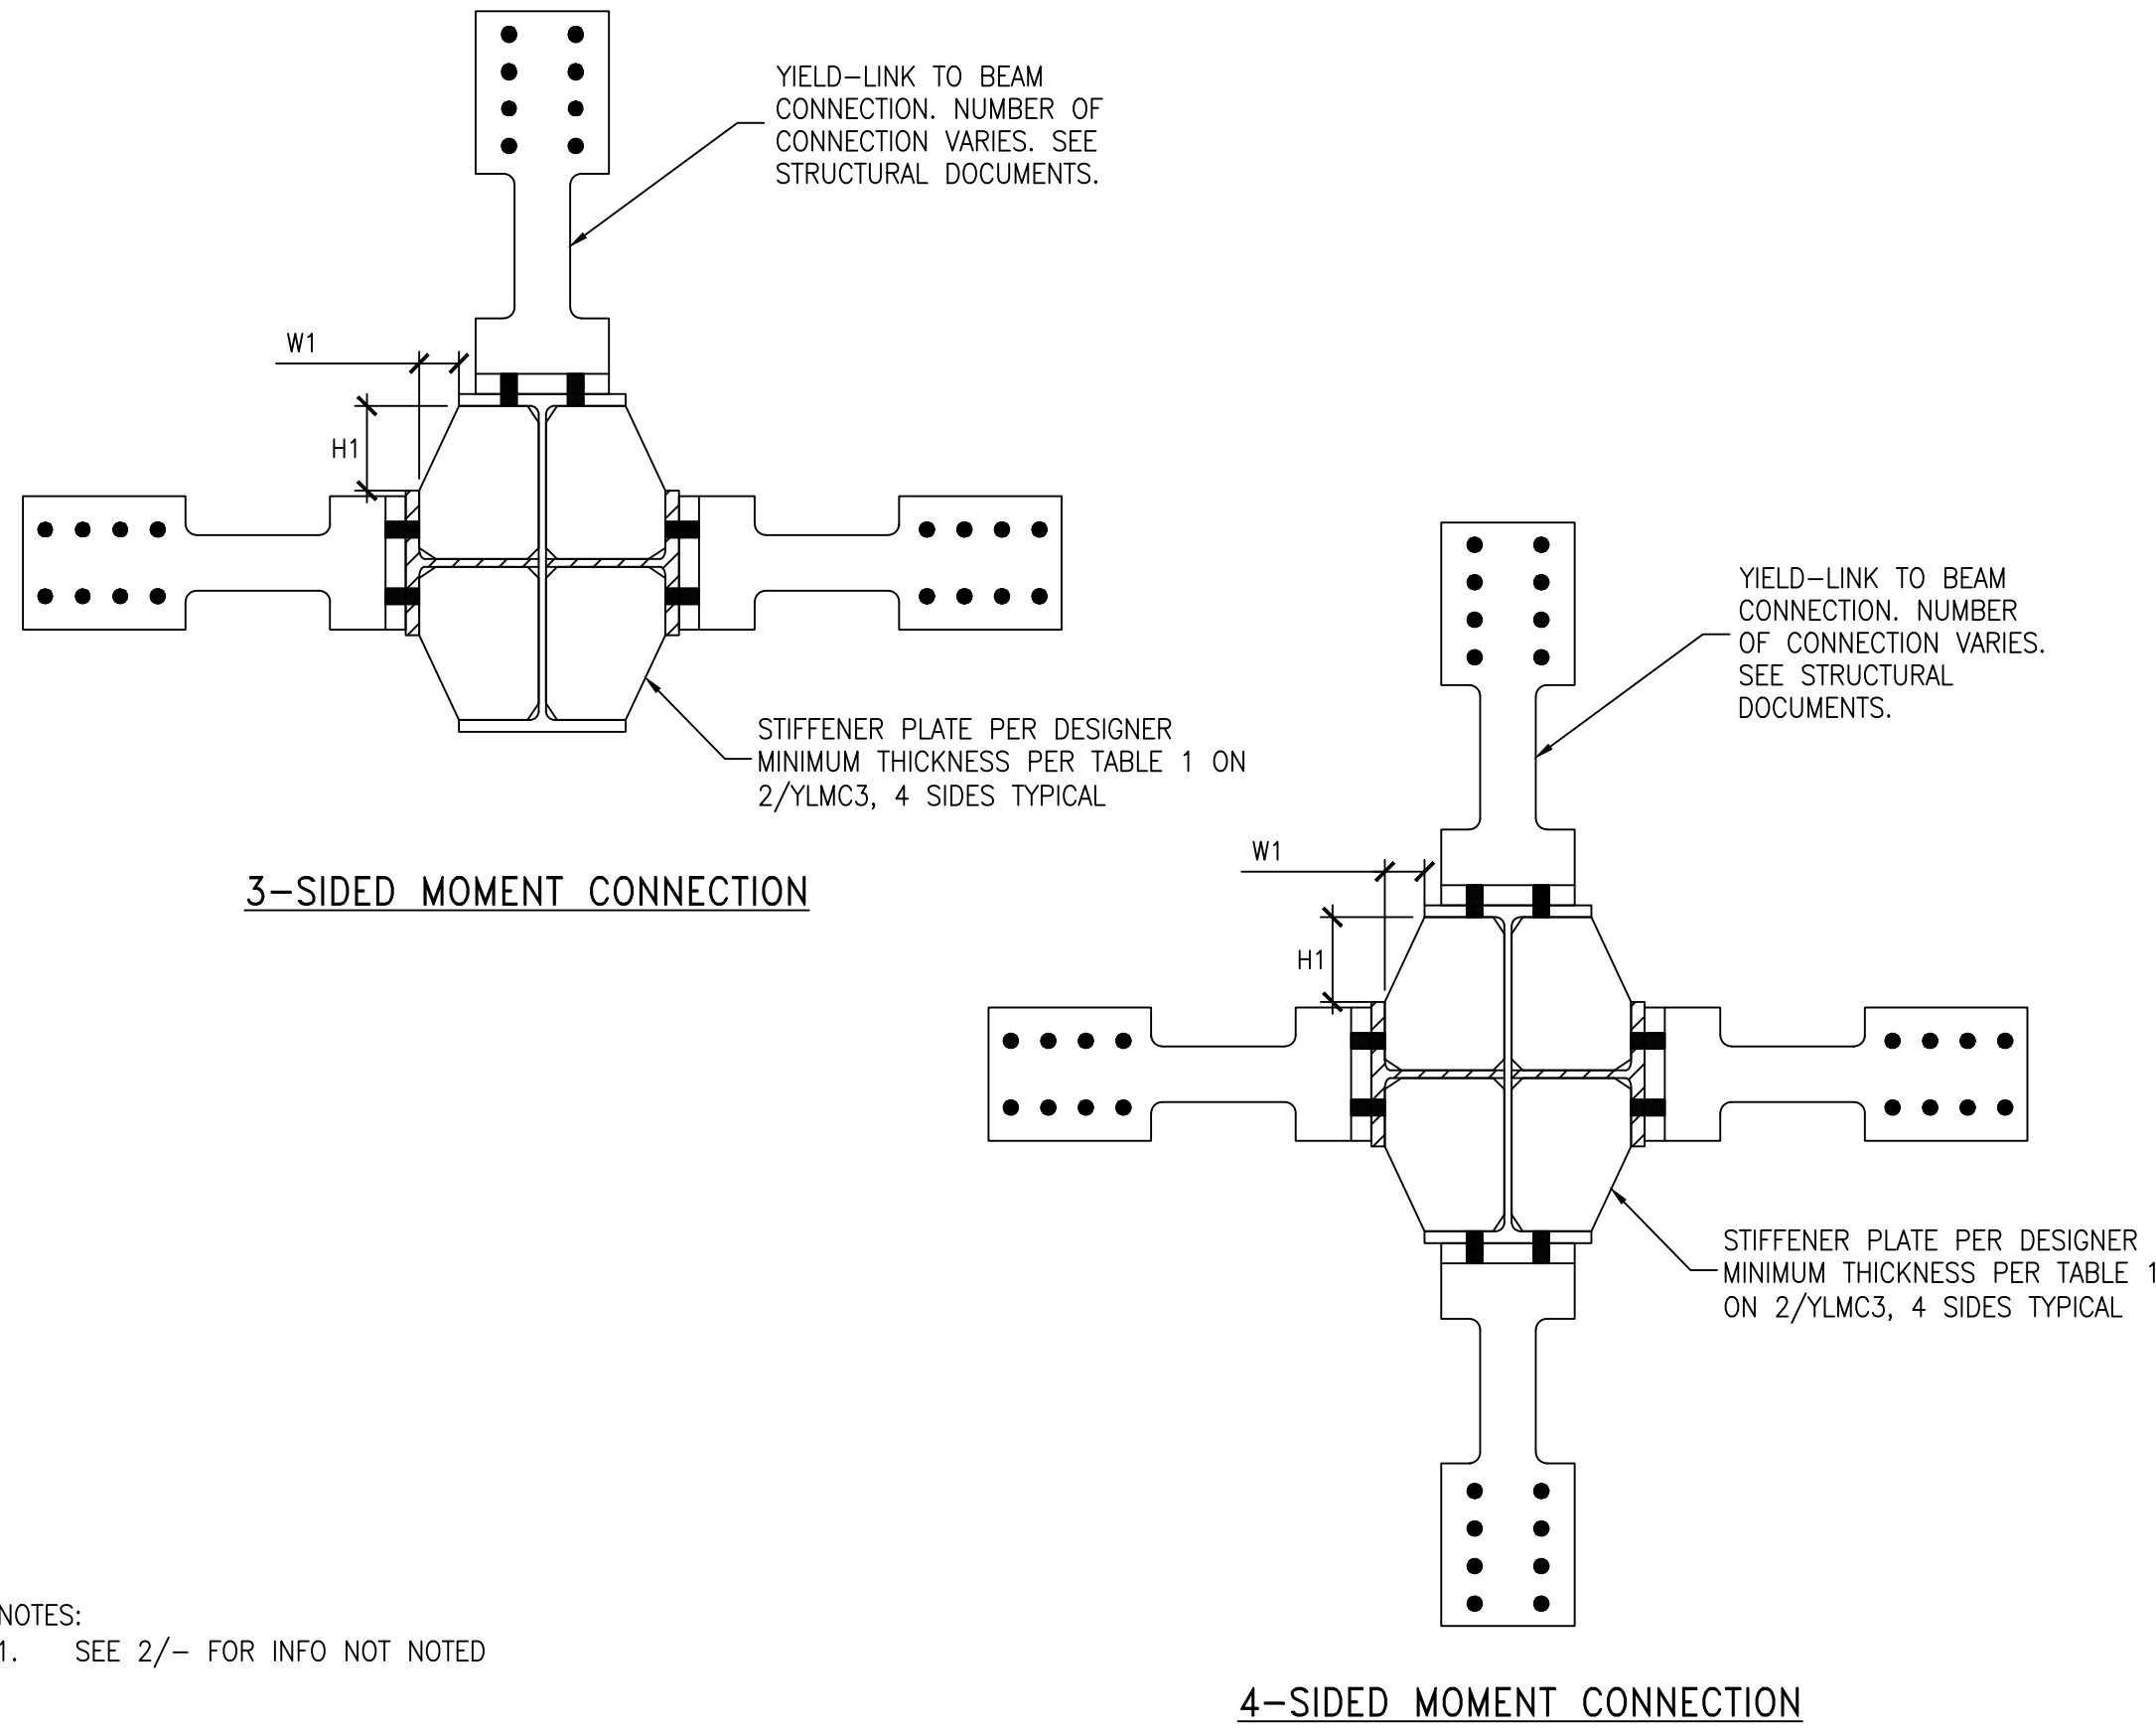

- NOTES:
1. SEE 2/- FOR INFO NOT NOTED

MULTI-DIRECTION MOMENT CONNECTION DETAIL


10

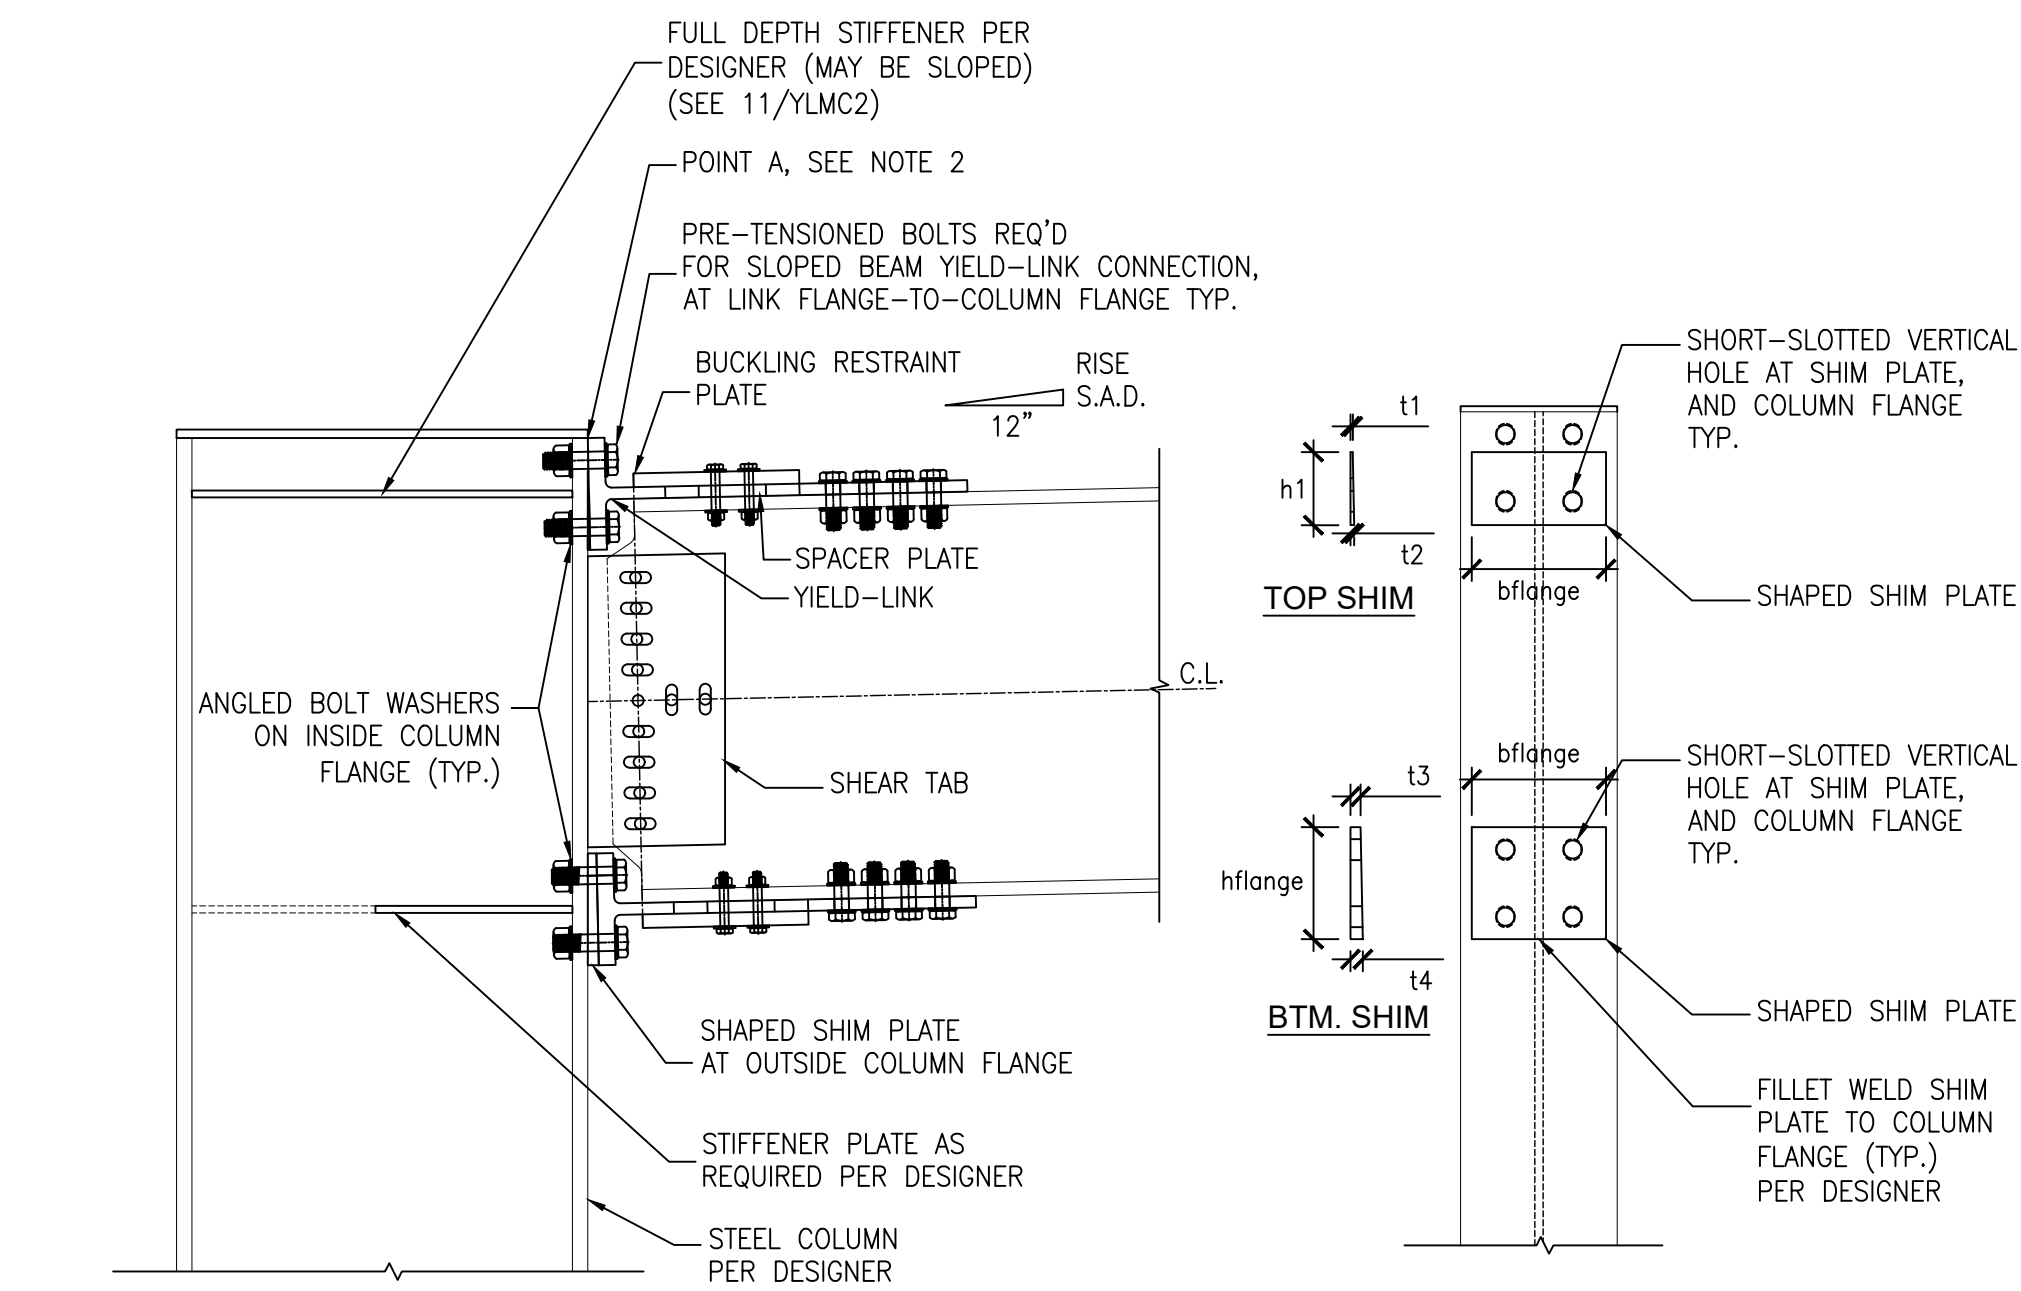

- NOTES:
1. SEE 4/- FOR INFO NOT NOTED
 2. THICKNESS OF SHIMS (t_1 , t_2 , t_3 AND t_4) TO BE DETERMINED BY DESIGNER/DETAILER ASSUMING TOP OF LINK FLANGE IN CONTACT WITH COLUMN FLANGE (POINT A), WITH MINIMUM SHIM THICKNESS OF $1/16''$ AT (t_1 AND t_3 LOCATIONS)
 3. t_1 SHALL BE A MAXIMUM OF $1/8''$

SLOPED BEAM YIELD-LINK CONNECTION (OPTION 2)


12

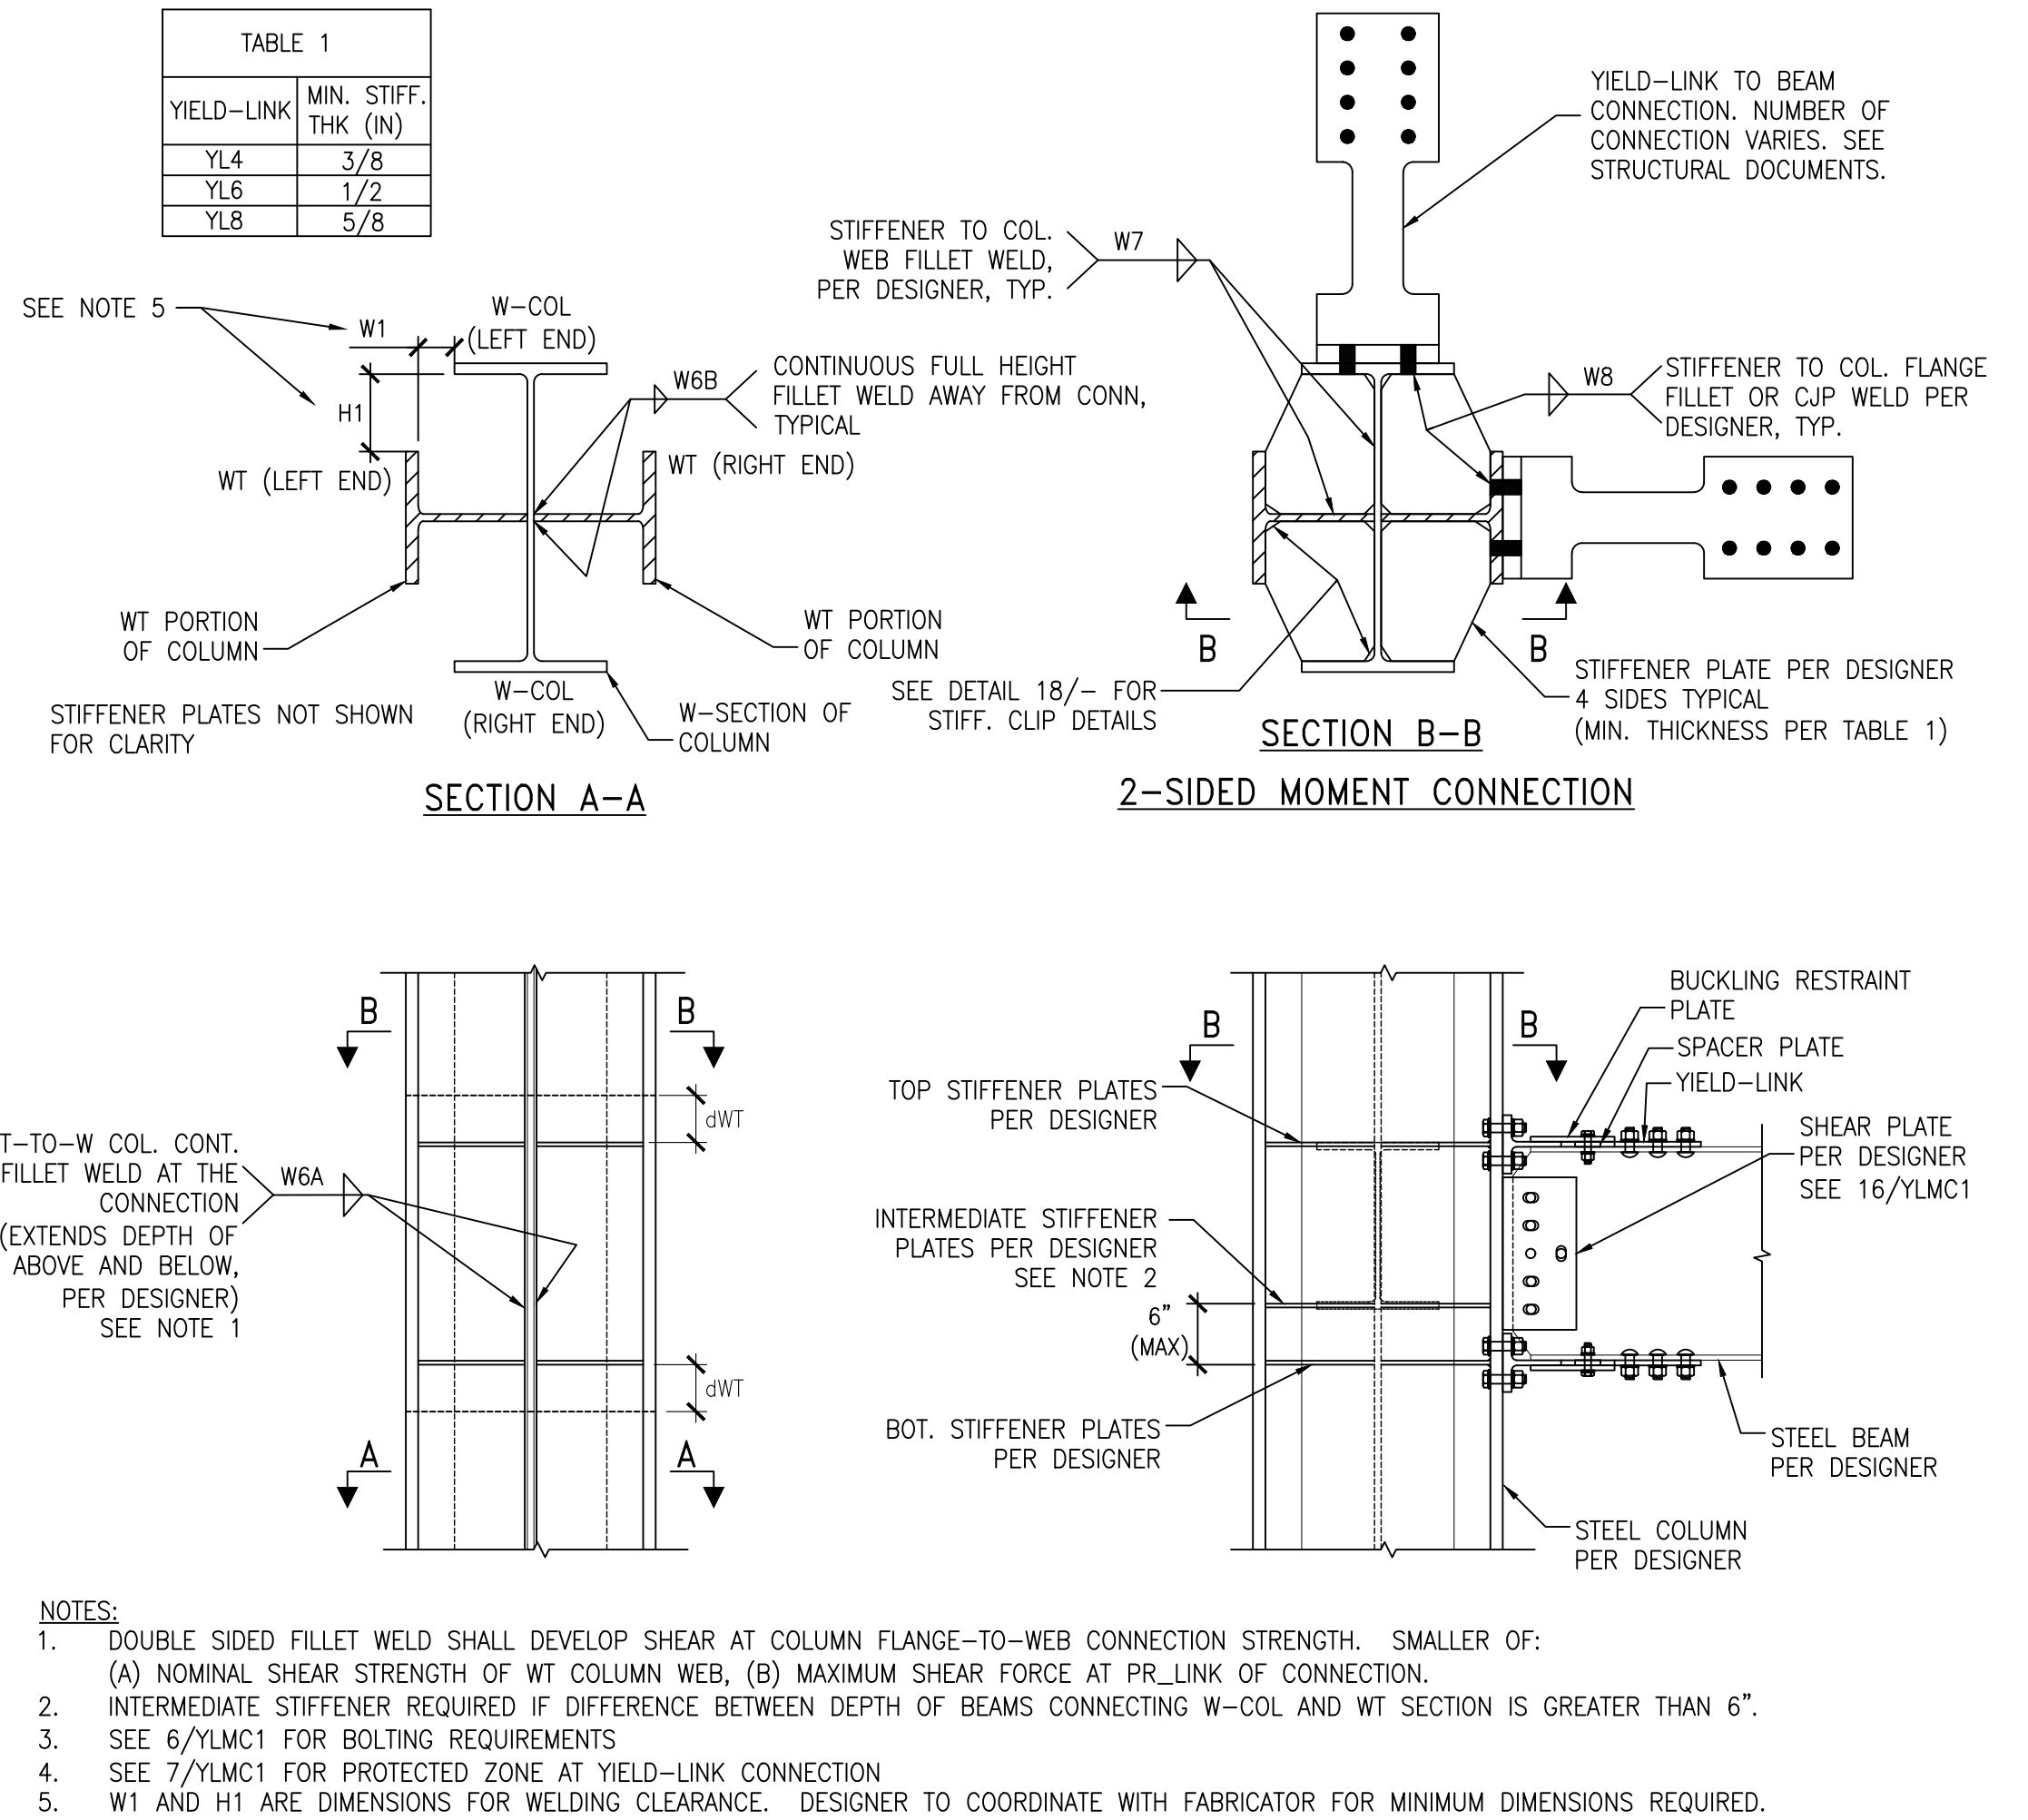

- NOTES:
1. DOUBLE SIDED FILLET WELD SHALL DEVELOP SHEAR AT COLUMN FLANGE-TO-WEB CONNECTION STRENGTH. SMALLER OF:
(A) NOMINAL SHEAR STRENGTH OF WT COLUMN WEB, (B) MAXIMUM SHEAR FORCE AT PR_LINK OF CONNECTION.
 2. INTERMEDIATE STIFFENER REQUIRED IF DIFFERENCE BETWEEN DEPTH OF BEAMS CONNECTING W-COL AND WT SECTION IS GREATER THAN 6".
 3. SEE 6/YLMC1 FOR BOLTING REQUIREMENTS
 4. SEE 7/YLMC1 FOR PROTECTED ZONE AT YIELD-LINK CONNECTION
 5. $W1$ AND $H1$ ARE DIMENSIONS FOR WELDING CLEARANCE. DESIGNER TO COORDINATE WITH FABRICATOR FOR MINIMUM DIMENSIONS REQUIRED.

CORNER CONDITION WITH FLANGE CRUCIFORM COLUMN

2

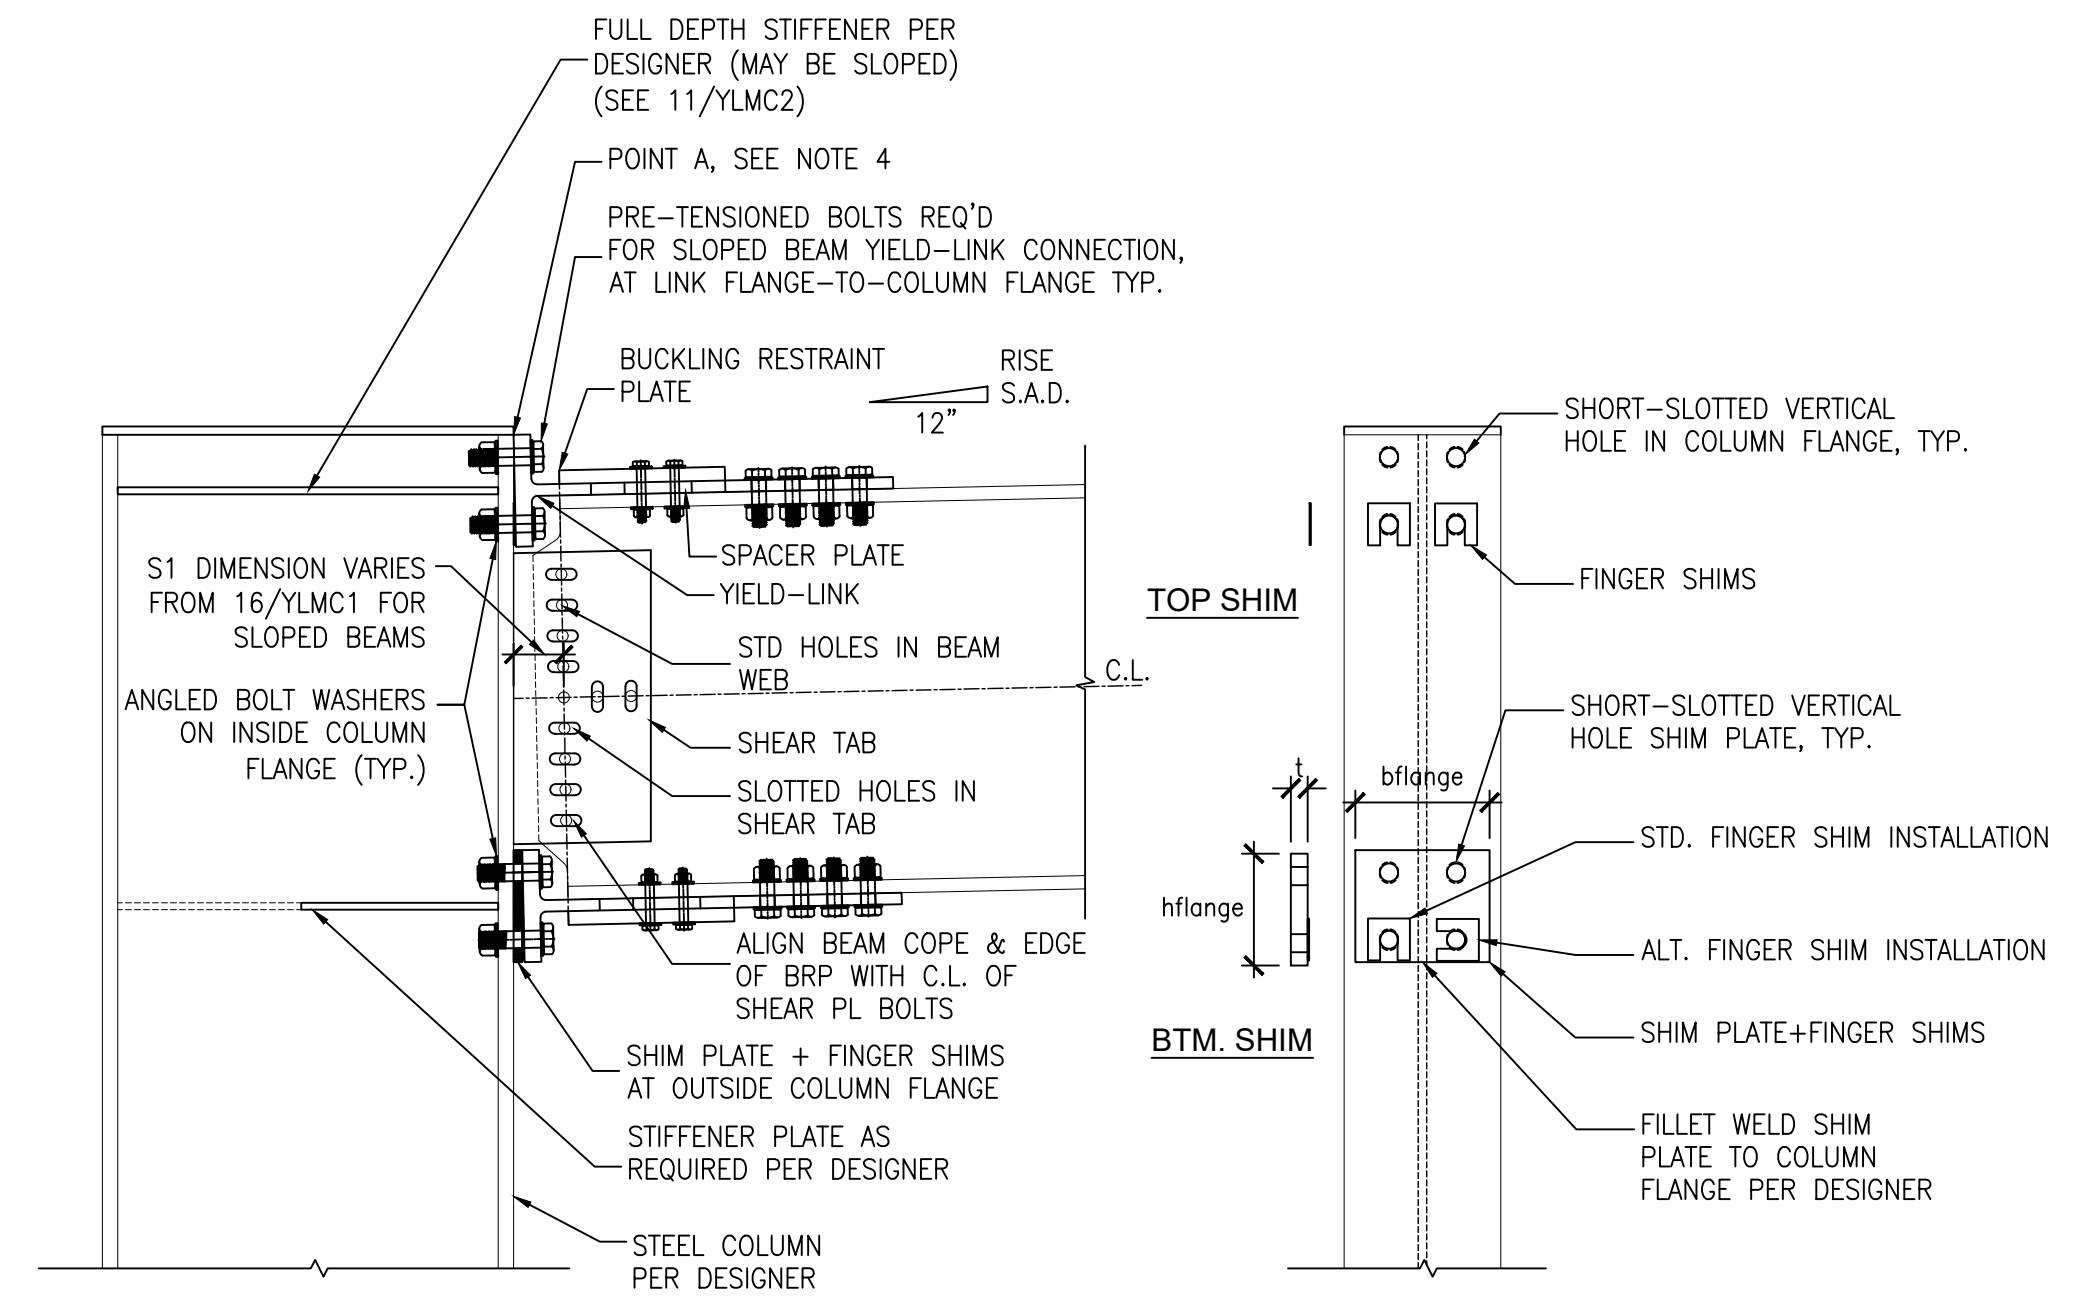

- NOTES:
1. MAXIMUM RISE = $1''$ PER FOOT. CONTACT SIMPSON STRONG-TIE FOR STEEPER SLOPES.
 2. LINK FLANGE-TO-COLUMN FLANGE BOLTS SHALL BE PRE-TENSIONED FOR SLOPED BEAM-TO-COLUMN YIELD-LINK CONNECTIONS
 3. SHIM PLATE SIZE TO MATCH LINK FLANGE LENGTH AND WIDTH DIMENSIONS.
 4. THICKNESS OF SHIM TO BE DETERMINED BY DESIGNER/DETAILER ASSUMING TOP OF LINK FLANGE IN CONTACT WITH COLUMN FLANGE (POINT A)
 5. SHIM PLATE MATERIAL: A36 OR A572 GR. 50
 6. FINGER SHIM MATERIAL: STRUCTURAL-GRADE STEEL MATERIAL, BUT NEED NOT BE HARDENED
 7. ANGLED BOLT WASHER MATERIAL: F436
 8. BEAM SLOPED DOWN CONDITION SIMILAR
 9. SEE YLMC1 SHEET FOR FURTHER INFORMATION

SLOPED BEAM YIELD-LINK CONNECTION (OPTION 1)

4

NO.	DATE	REVISIONS

SIMPSON STRONG-TIE, CO. INC.

• 5956 W. Las Positas Blvd.
Pleasanton, CA 94566
• Tel: (800) 999-5099
• Fax: (925) 847-1597
• Web site: www.strongtie.com

SIMPSON Strong-Tie

• THERE IS NO EQUAL

SIMPSON YIELD-LINK® MOMENT CONNECTION

STEEL SPECIAL MOMENT FRAME

CONNECTION DETAILING INFORMATION

SIMPSON Strong-Tie

• THERE IS NO EQUAL

NAME: B.C.

DATE: 04/07/2023

SCALE: N.T.S.

SHEET:

YLMC3

JOB NO.