


BOUNDARY AND TOPOGRAPHIC SURVEY

A PORTION OF THE SOUTHWEST QUARTER OF THE SOUTHWEST QUARTER
SECTION 18, TOWNSHIP 24 NORTH, RANGE 05 EAST, W.M.,
CITY OF MERCER ISLAND, KING COUNTY, WASHINGTON

LEGEND:

- FOUND SECTION CORNER AS NOTED
- FOUND MONUMENT AS NOTED

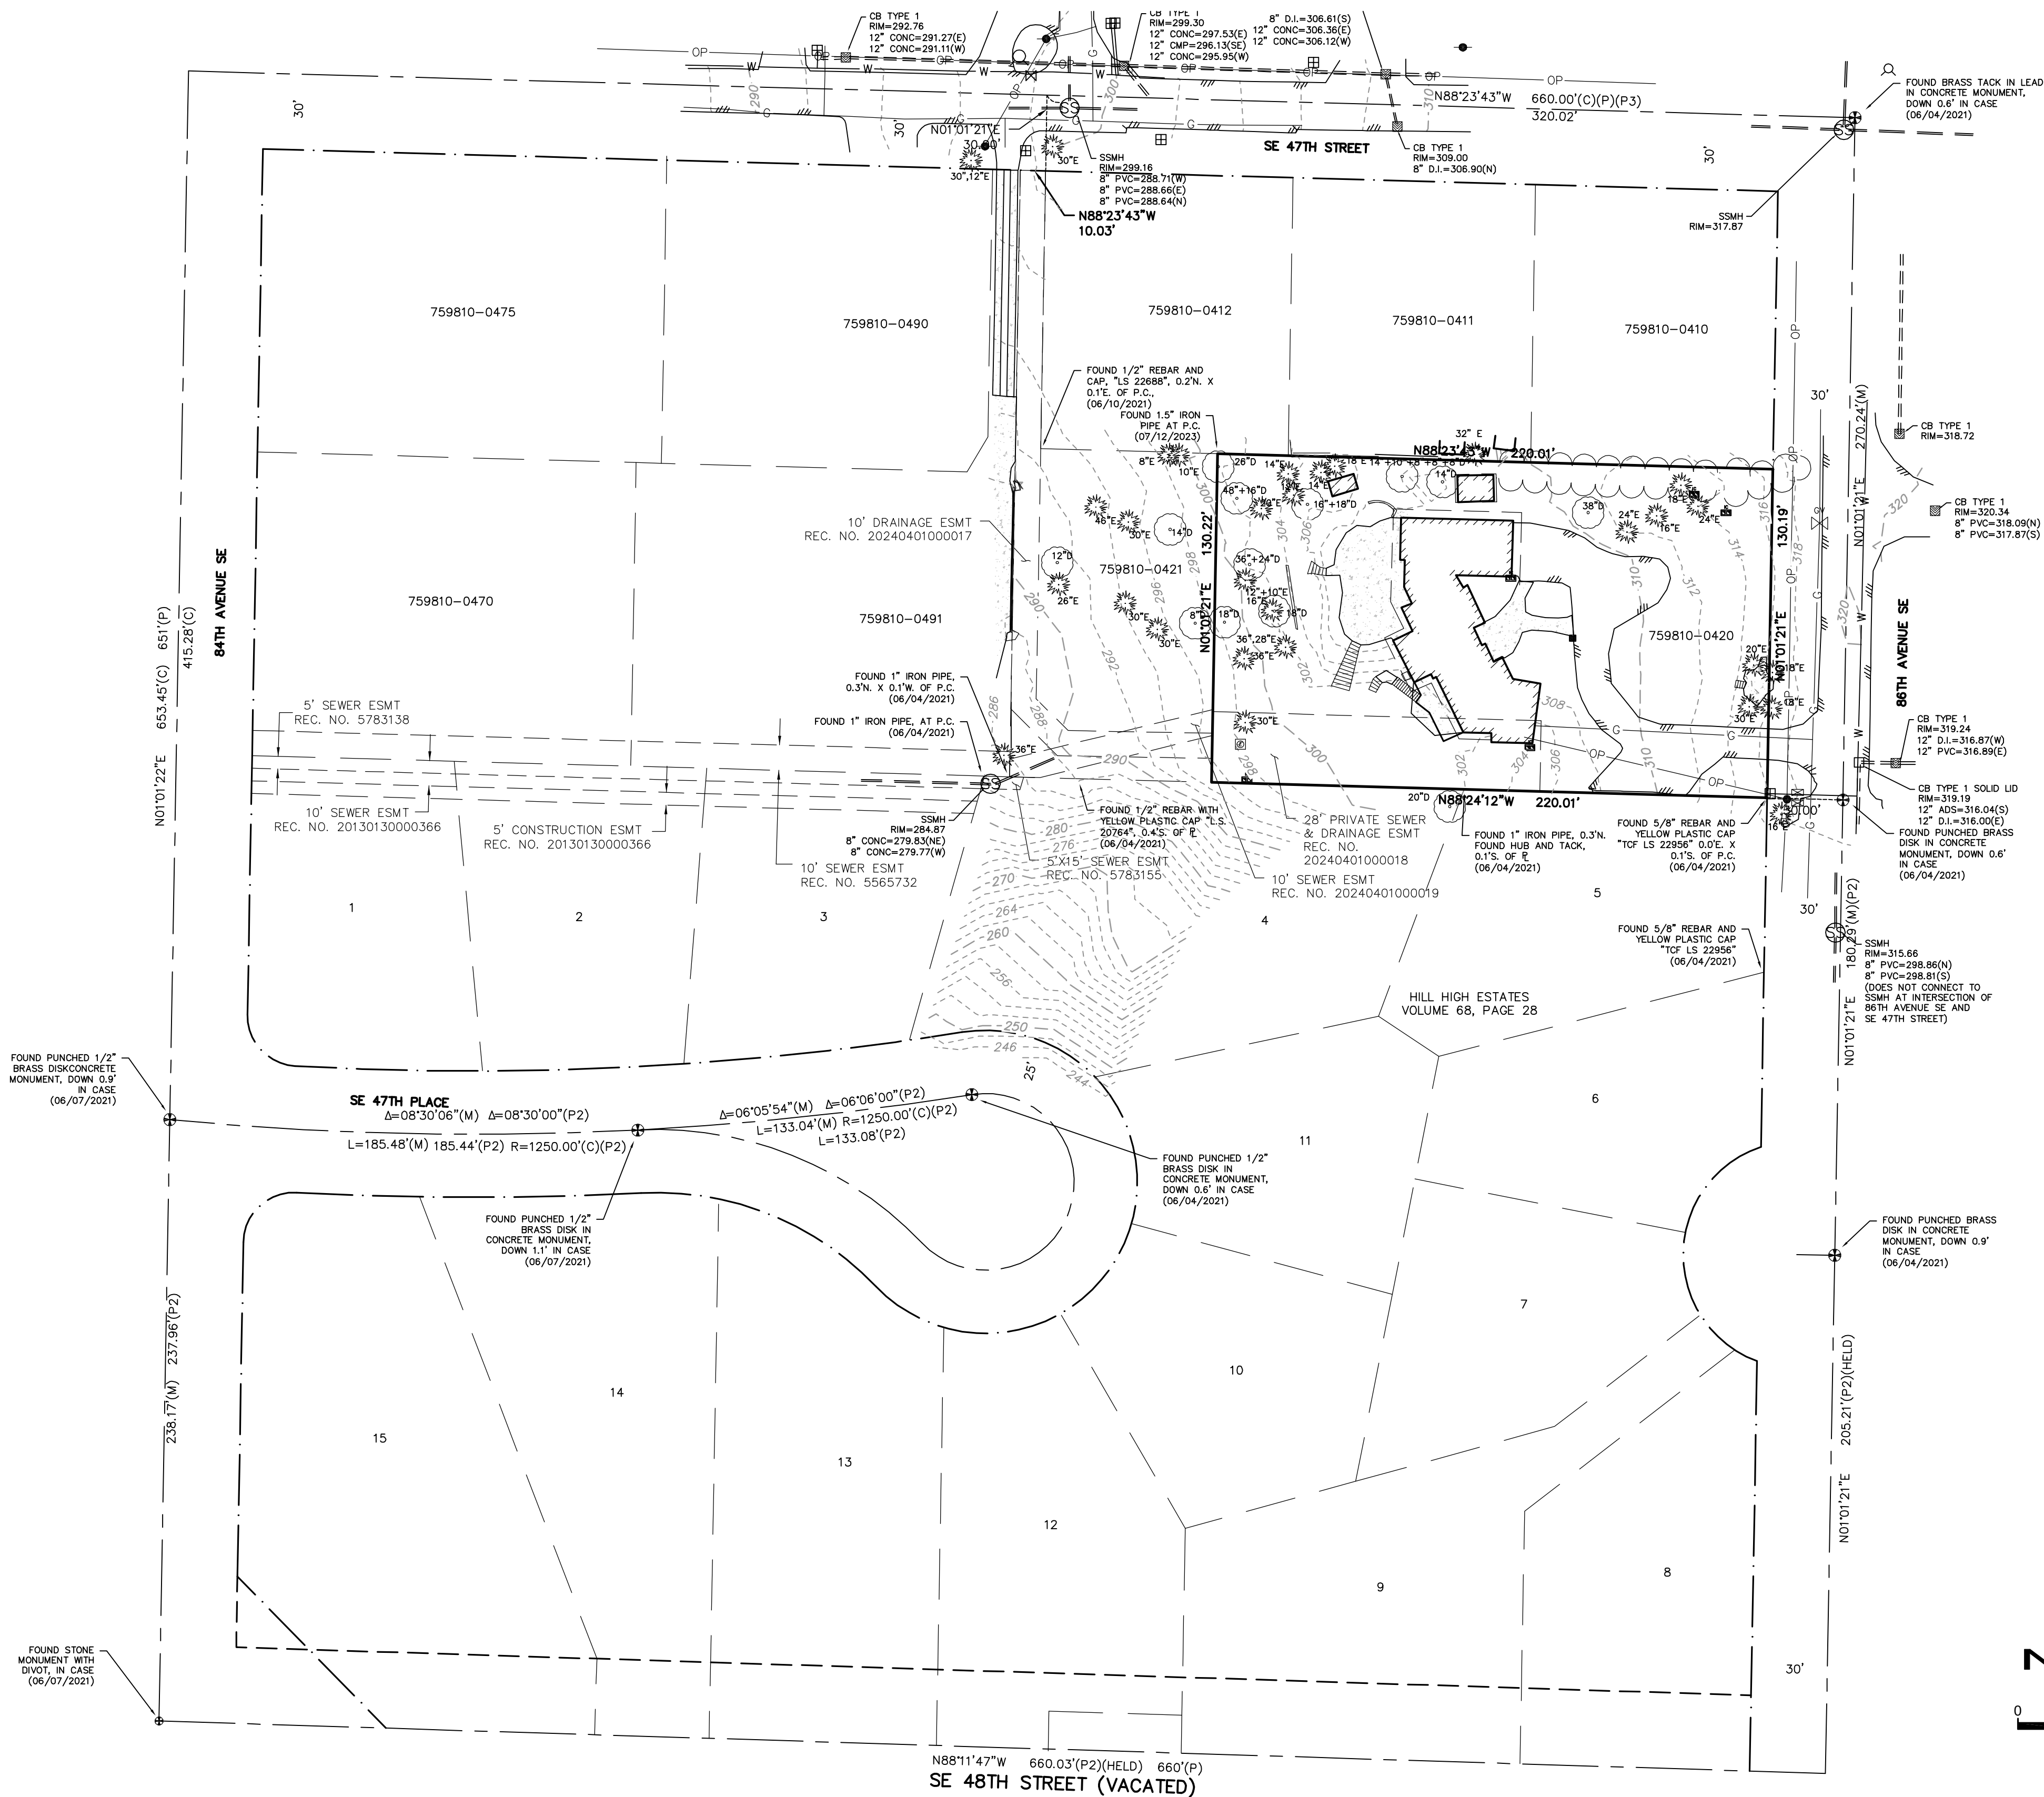

LEGAL DESCRIPTION:

PARCEL A: (TAX PARCEL NO. 759810-0420-03)

THE EAST 220 FEET OF LOTS 1 AND 2, BLOCK 13, VITUS SCHMID'S EAST SEATTLE ACRE TRACTS, ACCORDING TO THE PLAT THEREOF RECORDED IN VOLUME 7 OF PLATS, PAGE 76, RECORDS OF KING COUNTY, WASHINGTON;

EXCEPT THE NORTH 110 FEET OF SAID LOT 1.

SITUATE IN THE COUNTY OF KING, STATE OF WASHINGTON.

TITLE RESTRICTIONS:

- THIS SITE IS SUBJECT TO COVENANTS, CONDITIONS, RESTRICTIONS, RECITALS, RESERVATIONS, EASEMENTS, EASEMENT PROVISIONS, DEDICATIONS, BUILDING SETBACK LINES, NOTES, STATEMENTS, AND OTHER MATTERS, IF ANY, BUT OMITTING ANY COVENANTS OR RESTRICTIONS, IF ANY, INCLUDING BUT NOT LIMITED TO THOSE BASED UPON RACE, COLOR, RELIGION, SEX, SEXUAL ORIENTATION, FAMILIAL STATUS, MARITAL STATUS, DISABILITY, HANDICAP, NATIONAL ORIGIN, ANCESTRY, OR SOURCE OF INCOME, AS SET FORTH IN APPLICABLE STATE OR FEDERAL LAWS, EXCEPT TO THE EXTENT THAT SAID COVENANT OR RESTRICTION IS PERMITTED BY APPLICABLE LAW, AS SET FORTH ON THE PLAT OF VITUS SCHMID'S EAST SEATTLE ACRE TRACTS, AS RECORDED UNDER RECORDING NUMBER 78513.
- THIS SITE IS SUBJECT TO COVENANTS, CONDITIONS AND RESTRICTIONS BUT OMITTING ANY COVENANTS OR RESTRICTIONS, IF ANY, INCLUDING BUT NOT LIMITED TO THOSE BASED UPON RACE, COLOR, RELIGION, SEX, SEXUAL ORIENTATION, FAMILIAL STATUS, MARITAL STATUS, DISABILITY, HANDICAP, NATIONAL ORIGIN, ANCESTRY, SOURCE OF INCOME, GENDER, GENDER IDENTITY, GENDER EXPRESSION, MEDICAL CONDITION, OR GENETIC INFORMATION, AS SET FORTH IN APPLICABLE STATE OR FEDERAL LAWS, EXCEPT TO THE EXTENT THAT SAID COVENANT OR RESTRICTION IS PERMITTED BY APPLICABLE LAW, AS SET FORTH IN DOCUMENT RECORDED MAY 16, 1972 UNDER RECORDING NUMBER 7205160582.
- THIS SITE IS SUBJECT TO CITY, COUNTY, OR LOCAL IMPROVEMENT DISTRICT ASSESSMENTS, IF ANY.

SURVEYOR'S NOTES

- ALL TITLE INFORMATION SHOWN ON THIS MAP HAS BEEN EXTRACTED FROM CHICAGO TITLE COMPANY OF WASHINGTON COMMITMENTS ORDER NO. 0193784-ETU DATED OCTOBER 15, 2020 AND ORDER NO. 0193785-ETU DATED OCTOBER 14, 2020. IN PREPARING THIS MAP, D.R. STRONG CONSULTING ENGINEERS INC. HAS CONDUCTED NO INDEPENDENT TITLE SEARCH NOR IS D.R. STRONG CONSULTING ENGINEERS INC. AWARE OF ANY TITLE ISSUES AFFECTING THE SURVEYED PROPERTY OTHER THAN THOSE SHOWN ON THE MAP AND DISCLOSED BY REFERENCED CHICAGO TITLE COMPANY OF WASHINGTON COMMITMENTS. D.R. STRONG CONSULTING ENGINEERS INC. HAS RELIED WHOLLY ON CHICAGO TITLE COMPANY OF WASHINGTON REPRESENTATIONS OF THE TITLE'S CONDITION TO PREPARE THIS SURVEY AND THEREFORE D.R. STRONG CONSULTING ENGINEERS INC. QUALIFIES THE MAP'S ACCURACY AND COMPLETENESS TO THAT EXTENT.
- THIS SURVEY REPRESENTS VISIBLE PHYSICAL IMPROVEMENT CONDITIONS EXISTING ON JUNE 10, 2021. ALL SURVEY CONTROL INDICATED AS "FOUND" WAS RECOVERED FOR THIS PROJECT ON JUNE 4, 2021.
- PROPERTY AREA = 28,644.14± SQUARE FEET (0.6576± ACRES).
- ALL DISTANCES ARE IN U.S. SURVEY FEET.
- THIS IS A COMBINED FIELD TRAVERSE AND GLOBAL NAVIGATION SATELLITE SYSTEMS SURVEY. A TRIMBLE S7 ONE-SECOND COMBINED ELECTRONIC TOTAL STATION AND A TRIMBLE R12I GLOBAL NAVIGATION SATELLITE SYSTEMS (GNSS) RECEIVER WERE USED TO MEASURE THE ANGULAR AND DISTANCE RELATIONSHIPS BETWEEN THE CONTROLLING MONUMENTATION AS SHOWN. CLOSURE RATIOS OF THE TRAVERSE MET OR EXCEEDED THOSE SPECIFIED IN WAC 332-130-090. ALL MEASURING INSTRUMENTS AND EQUIPMENT ARE MAINTAINED IN ADJUSTMENT ACCORDING TO MANUFACTURER'S SPECIFICATIONS.
- UTILITIES OTHER THAN THOSE SHOWN MAY EXIST ON THIS SITE. ONLY THOSE UTILITIES WITH EVIDENCE OF THEIR INSTALLATION VISIBLE AT GROUND SURFACE ARE SHOWN HEREON. UNDERGROUND UTILITY LOCATIONS SHOWN ARE APPROXIMATE ONLY. UNDERGROUND CONNECTIONS ARE SHOWN AS STRAIGHT LINES BETWEEN SURFACE UTILITY LOCATIONS BUT MAY CONTAIN BENDS OR CURVES NOT SHOWN. SOME UNDERGROUND LOCATIONS SHOWN HEREON MAY HAVE BEEN TAKEN FROM PUBLIC RECORDS. D.R. STRONG CONSULTING ENGINEERS INC. ASSUMES NO LIABILITY FOR THE ACCURACY OF PUBLIC RECORDS.
- CONTOUR INTERVAL = 2 FOOT; CONTOURS SHOWN ARE PRODUCED FROM A DIGITAL TERRAIN MODEL DERIVED FROM DIRECT FIELD OBSERVATIONS OBTAINED DURING THE COURSE OF THE FIELD TRAVERSE SURVEY. ELEVATIONS REPRESENTED BY CONTOURS WITHIN THE EXTERIOR BOUNDARY OF THE SUBJECT PROPERTY ARE ACCURATE WITHIN 0.5'.

VERTICAL DATUM:


NAVD 88

BENCHMARK:

FOUND COPPER TACK IN LEAD IN CONCRETE MONUMENT, DOWN 0.6" IN CASE, AT THE INTERSECTION OF 86TH AVENUE SE AND SE 47TH STREET. GNSS OBSERVATION OF MONUMENT PRODUCED THE ELEVATION OF 317.158'.

REFERENCES:

- (P) PLAT OF VITUS SCHMID'S EAST SEATTLE ACRE TRACTS, VOLUME 7 OF PLATS, PAGE 76
- (P2) PLAT OF HILL HIGH ESTATES, VOLUME 68 OF PLATS, PAGE 28
- (P3) PLAT OF DANIEL'S ADDITION, VOLUME 72 OF PLATS, PAGE 60
- RECORD OF SURVEY, AFN 20201203900015
- RECORD OF SURVEY, AFN 20180228900009
- RECORD OF SURVEY, AFN 9006149020
- RECORD OF SURVEY, AFN 20050321900011
- RECORD OF SURVEY, AFN 20080208900017

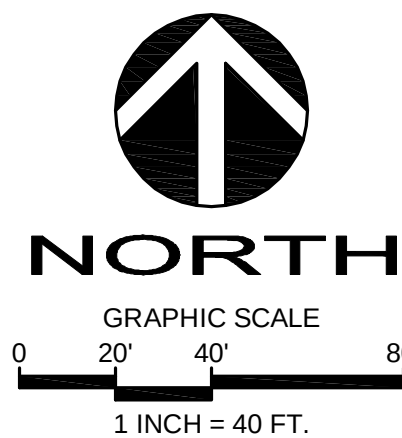

BASIS OF BEARINGS:

NORTH 01°01'21" EAST BETWEEN THE MONUMENTS FND IN PLACE ALONG 86TH AVENUE SE. PER GPS OBSERVATIONS



**D.R. STRONG
CONSULTING ENGINEERS**
ENGINEERS PLANNERS SURVEYORS


620 - 7th AVENUE KIRKLAND, WA 98033
O 425.827.3063 F 425.827.2423

BOUNDARY AND TOPOGRAPHIC SURVEY

TAX PARCEL NUMBERS
7598100420 AND 7598100421
4719 86TH AVENUE SE
AND 84XX SE 47TH STREET
MERCER ISLAND, WASHINGTON

TODD SHERMAN DESIGN BUILT HOMES

11400 SE 8TH STREET
SUITE 415
BELLEVUE, WASHINGTON 98004
206-909-8187

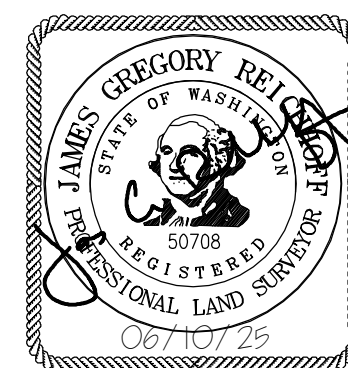

APR
JMS
JGR

REVISION
3/22/2022 REMOVED PARCEL B
06/10/2025 MISC. UPDATES

PROJECT SURVEYOR: JGR
DRAFTED BY: JMS/JGR
FIELD BOOK: 146-E and 146-I
DATE: 06-10-2025
PROJECT NO.: 21071

SHEET: 1 OF 2

BOUNDARY AND TOPOGRAPHIC SURVEY

A PORTION OF THE SOUTHWEST QUARTER OF THE SOUTHWEST QUARTER
SECTION 18, TOWNSHIP 24 NORTH, RANGE 05 EAST, W.M.,
CITY OF MERCER ISLAND, KING COUNTY, WASHINGTON

DRS


D.R. STRONG
CONSULTING ENGINEERS
ENGINEERS PLANNERS SURVEYORS
620 - 7th AVENUE KIRKLAND, WA 98033
O 425.827.3063 F 425.827.2423

BOUNDARY AND
TOPOGRAPHIC SURVEY

TAX PARCEL NUMBERS
75981004020 AND 7598100421
4719 86TH AVENUE SE
AND 84XX SE 47TH STREET
MERCER ISLAND, WASHINGTON

TODD SHERMAN
DESIGN BUILT HOMES

11400 SE 8TH STREET
SUITE 415
BELLEVUE, WASHINGTON 98004
206-909-8187

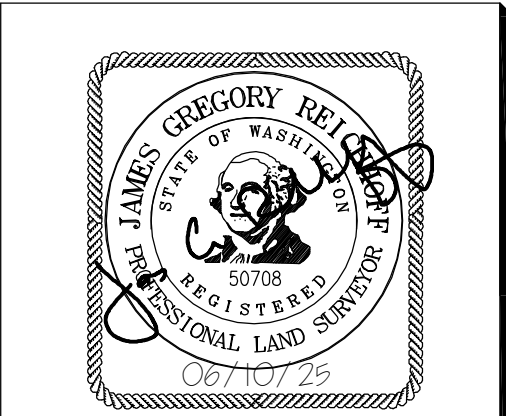

APR
JMS
JGR

REVISION
6/16/2021 ADDED STAIRS AND ROCKERY
3/22/2022 REMOVED PARCEL B
06/10/2025 MISC. UPDATES


DATE
6/16/2021
3/22/2022
06/10/2025

REVISION
ADDED STAIRS AND ROCKERY
REMOVED PARCEL B
MISC. UPDATES


PROJECT SURVEYOR: JGR
DRAFTED BY: JMS/JGR
FIELD BOOK: 146-E and 146-I
DATE: 06-10-2025
PROJECT NO.: 21071

PROJECT SURVEYOR: JGR
DRAFTED BY: JMS/JGR
FIELD BOOK: 146-E and 146-I
DATE: 06-10-2025
PROJECT NO.: 21071

SHEET: 2 OF 2

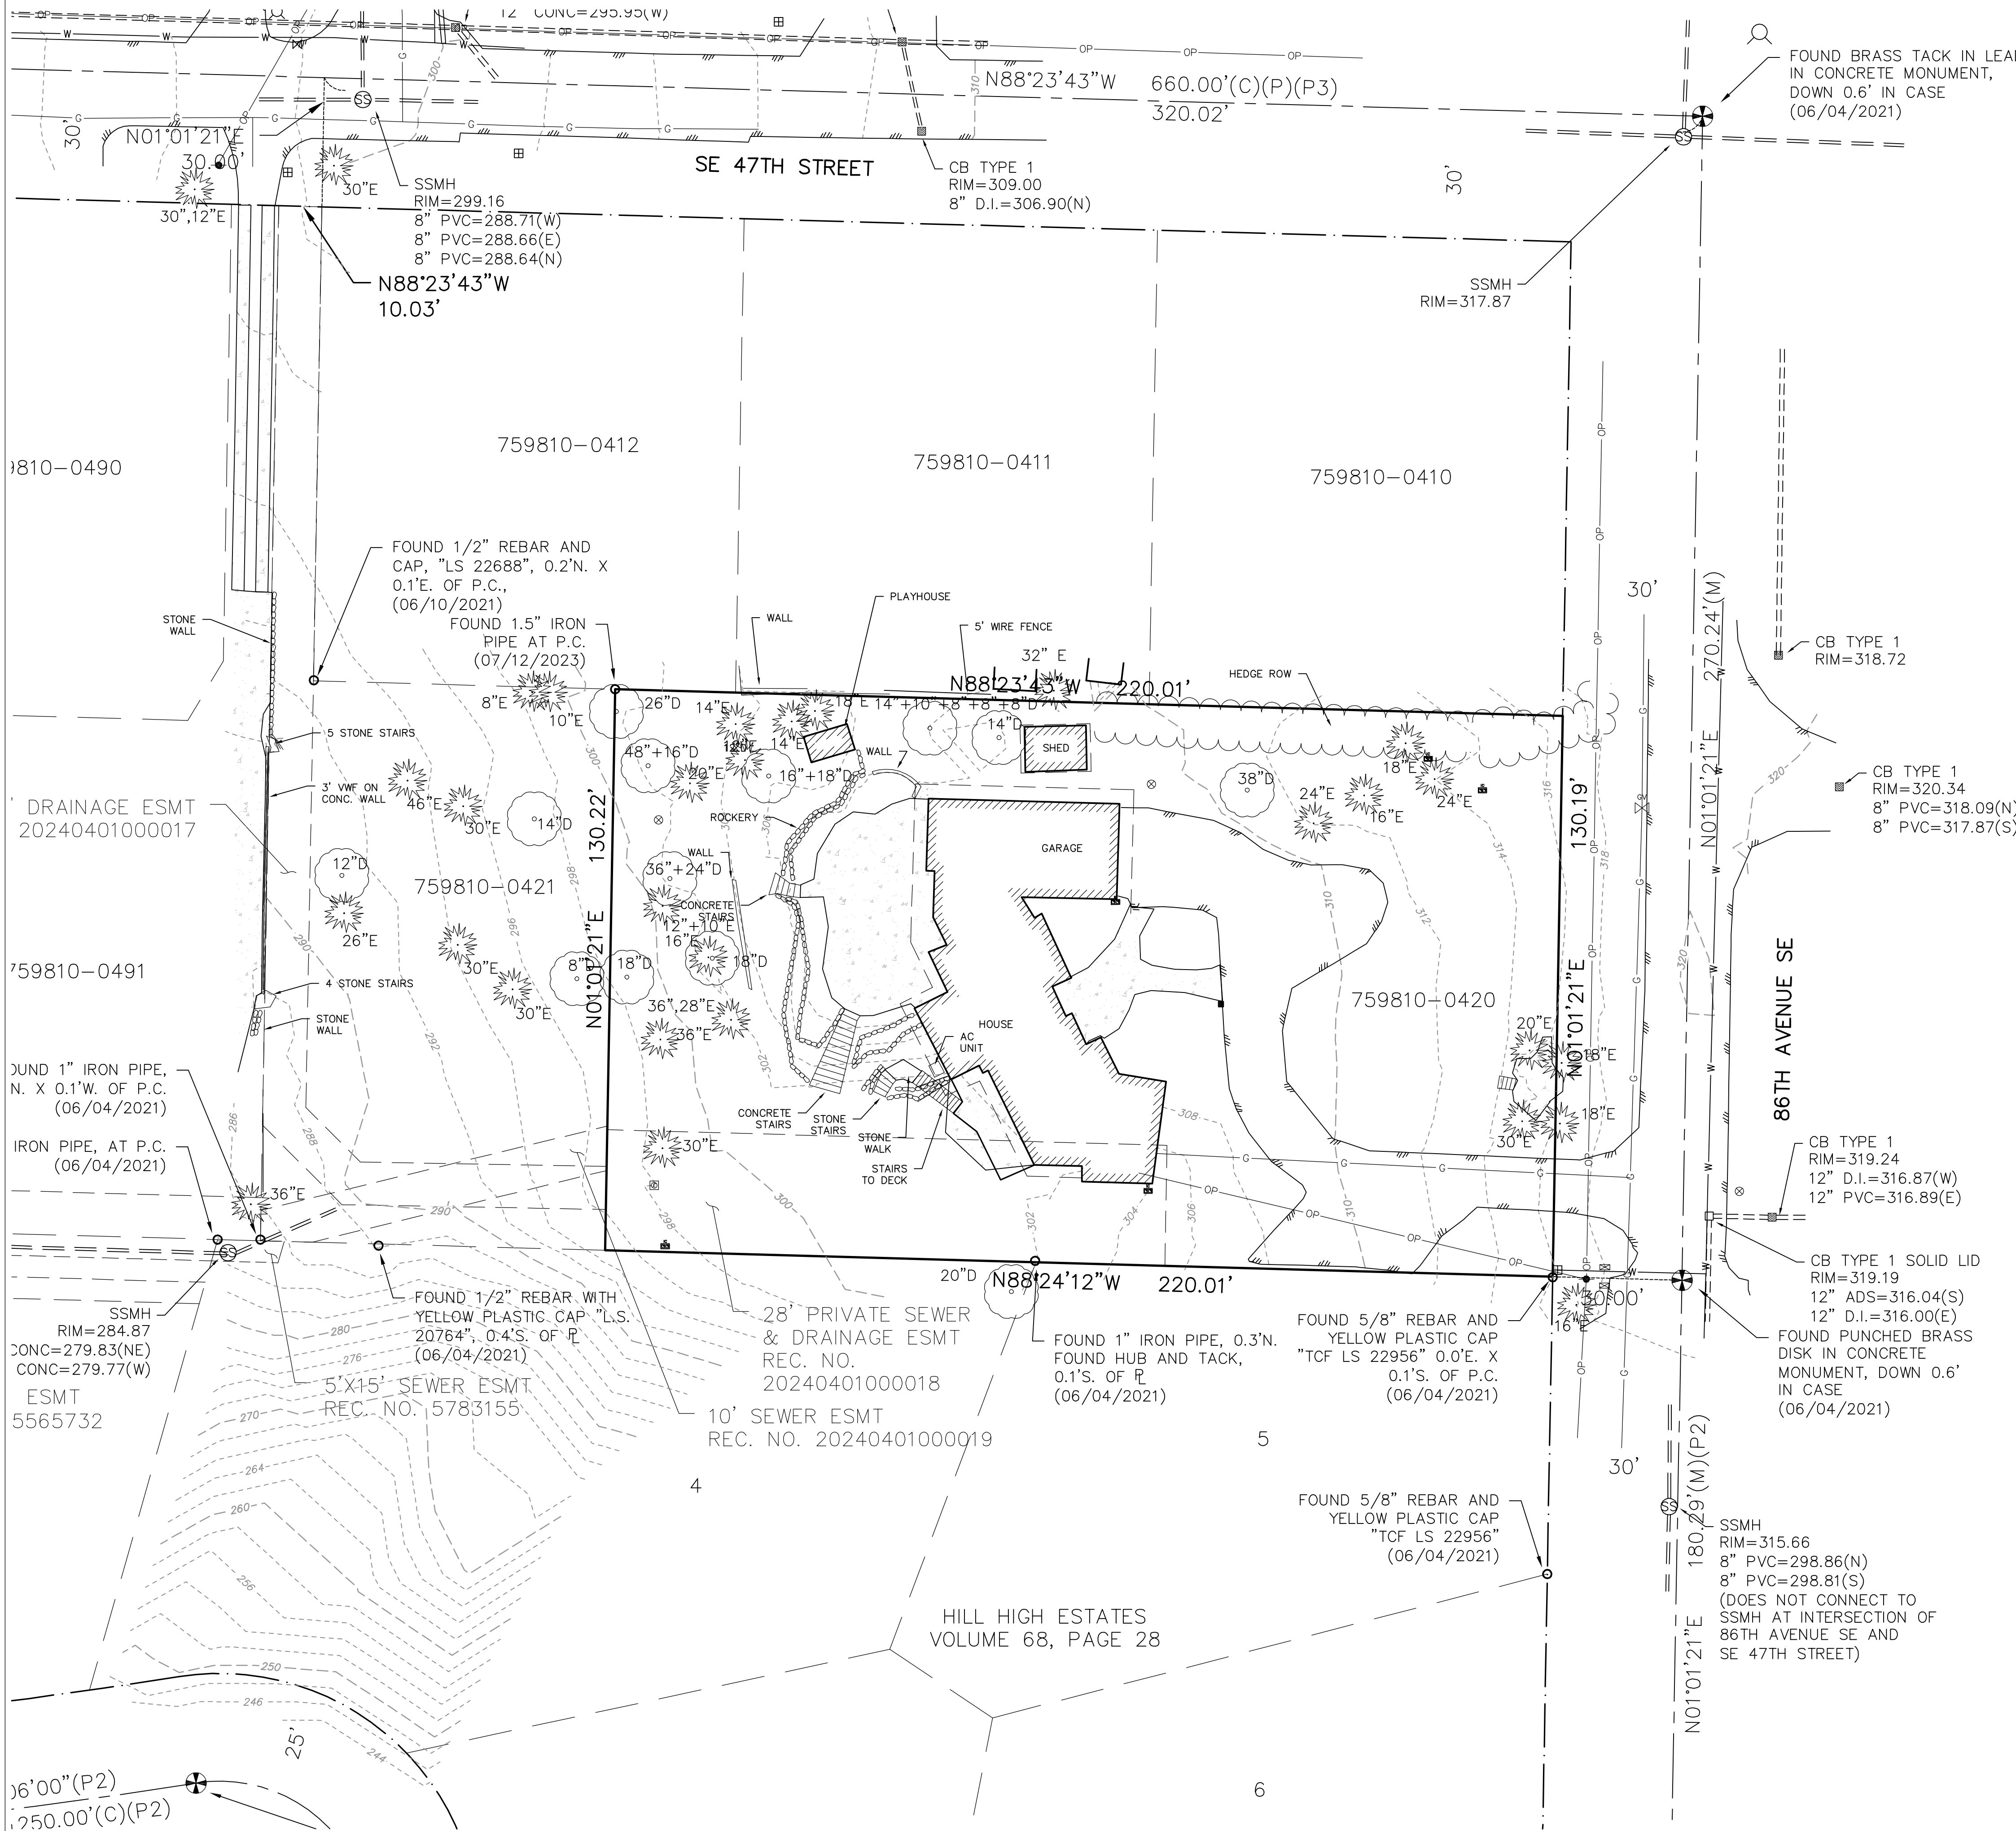

- LEGEND:
- FOUND SECTION CORNER AS NOTED
 - FOUND MONUMENT AS NOTED
 - FOUND CORNER MONUMENT AS NOTED
 - MAIL BOX
 - POWER METER
 - POWER POLE
 - WATER METER
 - ROCKERY
 - STORM DRAIN CATCH BASIN
 - SANITARY SEWER MANHOLE
 - GAS VALVE
 - GAS METER
 - VERTICAL BOARD FENCE
 - DECIDUOUS TREE
 - EVERGREEN TREE
 - SANITARY SEWER LINE
 - STORM LINE
 - OVERHEAD POWER
 - UNDERGROUND WATER
 - UNDERGROUND GAS
 - EDGE OF PAVEMENT
 - FENCE
 - CONCRETE

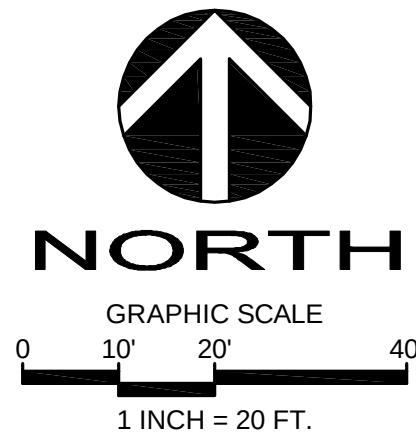

BASIS OF BEARINGS:
NORTH 01°01'21" EAST BETWEEN THE
MONUMENTS FND IN PLACE ALONG
86TH AVENUE SE. PER GPS OBSERVATIONS

LORENZINI SFR LOT 2

SURVEYOR'S NOTES: (BY SURVEYOR)

1. ALL TITLE INFORMATION SHOWN ON THIS MAP HAS BEEN EXTRACTED FROM CHICAGO TITLE INSURANCE COMPANY SUBDIVISION GUARANTEE NO. 0217515-ETU-NINTH DATED FEBRUARY 10, 2025. IN PREPARING THIS MAP, D.R. STRONG CONSULTING ENGINEERS INC. HAS CONDUCTED NO INDEPENDENT TITLE SEARCH NOR IS D.R. STRONG CONSULTING ENGINEERS INC. AWARE OF ANY TITLE ISSUES AFFECTING THE SURVEYED PROPERTY OTHER THAN THOSE SHOWN ON THE MAP AND DISCLOSED BY REFERENCED CHICAGO TITLE INSURANCE COMPANY SUBDIVISION GUARANTEE. D.R. STRONG CONSULTING ENGINEERS INC. HAS RELIED WHOLLY ON CHICAGO TITLE INSURANCE COMPANY REPRESENTATIONS OF THE TITLE'S CONDITION TO PREPARE THIS SURVEY AND THEREFORE D.R. STRONG CONSULTING ENGINEERS INC. QUALIFIES THE MAP'S ACCURACY AND COMPLETENESS TO THAT EXTENT.

2. THIS SURVEY REPRESENTS VISIBLE PHYSICAL IMPROVEMENT CONDITIONS EXISTING ON JUNE 10, 2021. ALL SURVEY CONTROL INDICATED AS "TND" WAS RECOVERED FOR THIS PROJECT ON JUNE 4, 2021.

3. PROPERTY AREA = 28,644± SQUARE FEET (0.6576± ACRES).

4. ALL DISTANCES ARE IN U.S. SURVEY FEET.

5. THIS IS A COMBINED FIELD TRAVERSE AND GLOBAL NAVIGATION SATELLITE SYSTEMS SURVEY. A TRIMBLE S7 ONE-SECOND COMBINED ELECTRONIC TOTAL STATION AND A TRIMBLE R12 GLOBAL NAVIGATION SATELLITE SYSTEMS (GNSS) RECEIVER WERE USED TO MEASURE THE ANGULAR AND DISTANCE RELATIONSHIPS BETWEEN THE CONTROLLING MONUMENTATION AS SHOWN. CLOSURE RATIOS OF THE TRAVERSE MET OR EXCEEDED THOSE SPECIFIED IN WAC 332-130-090. ALL MEASURING INSTRUMENTS AND EQUIPMENT ARE MAINTAINED IN ADJUSTMENT ACCORDING TO MANUFACTURER'S SPECIFICATIONS.

LEGAL DESCRIPTION:

LOT 2: THAT PORTION OF THE EAST 220 FEET OF LOTS 1 AND 2, BLOCK 13, VITUS SCHMID'S EAST SEATTLE ACRE TRACTS, ACCORDING TO THE PLAT THEREOF RECORDED IN VOLUME 7 OF PLATS, PAGE 76, RECORDS OF KING COUNTY, WASHINGTON, EXCEPT THE NORTH 110 FEET OF SAID LOT 1, DESCRIBED AS FOLLOWS:

COMMENCING AT THE SOUTHEAST CORNER OF SAID LOT 2, BLOCK 13; THENCE ALONG THE SOUTH LINE OF SAID LOT 2, BLOCK 13, NORTH 88°24'12" WEST A DISTANCE OF 115.02 FEET TO THE POINT OF BEGINNING; THENCE CONTINUING ALONG THE SOUTH LINE OF SAID LOT 2, BLOCK 13, NORTH 88°24'12" WEST A DISTANCE OF 104.99 FEET TO THE SOUTHWEST CORNER OF THE EAST 220 FEET OF SAID LOT 2, BLOCK 13; THENCE ALONG THE WEST LINE OF THE EAST 220 FEET OF SAID LOTS 1 AND 2, BLOCK 13, NORTH 01°01'21" EAST A DISTANCE OF 130.22 FEET TO A POINT BEING 110.00 FEET SOUTHERLY OF THE NORTH LINE OF SAID LOT 1, BLOCK 13; THENCE ALONG A LINE BEING 110.00 FEET SOUTHERLY OF AND PARALLEL TO THE NORTH LINE OF SAID LOT 1, BLOCK 13, SOUTH 88°23'43" EAST A DISTANCE OF 104.98 FEET; THENCE SOUTH 01°01'03" WEST A DISTANCE OF 130.20 FEET TO THE POINT OF BEGINNING.

SOIL AMENDMENT NOTE:

AREA (A) ENCOMPASSES THE ENTIRE SITE OUTSIDE OF HARD SURFACES. SEE LANDSCAPE PLANS FOR TURF AND PLANTING AREAS. STOCKPILE SITE DUFF AND TOPSOIL FOR ALL DISTURBED PERVIOUS AREAS AND REAPPLY WITH SOIL AMENDMENT AFTER GRADING AND CONSTRUCTION. MINIMUM SCARIFICATION DEPTH 6-INCHES. PROVIDE A TOTAL OF 224 C.Y. OF AMENDMENT FOR AN AREA OF 9,060 S.F. (AREAS FOR TURF AND PLANTING BEDS TO BE DETERMINED)

P.E. CERTIFICATION FOR SECTION B:

I HEREBY STATE THAT THIS CONSTRUCTION STORMWATER POLLUTION PREVENTION PLAN FOR 4719 86TH STREET HAS BEEN PREPARED BY ME OR UNDER MY SUPERVISION AND MEETS THE STANDARD OF CARE AND EXPERTISE WHICH IS USUAL AND CUSTOMARY IN THIS COMMUNITY FOR PROFESSIONAL ENGINEERS. I UNDERSTAND THAT THE CITY OF MERCER ISLAND DOES NOT AND WILL NOT ASSUME LIABILITY FOR THE SUFFICIENCY, SUITABILITY, OR PERFORMANCE OF CONSTRUCTION SWPPP BMPs PREPARED BY ME.

CONSTRUCTION NOTES:

1. ALL UTILITIES TO BE DISCONNECTED OR REMOVED PRIOR TO THE START OF THE PROJECT. COORDINATE WITH UTILITY COMPANIES PRIOR TO DISCONNECTION OR REMOVAL.

GENERAL EROSION CONTROL NOTES:

- ALL DISTURBED AREAS SHALL BE STABILIZED USING TYPICAL TESC BMPs.
- THE LIMITS OF DISTURBANCE WILL BE DELINEATED WITH HIGH VISIBILITY CONSTRUCTION FENCING.
- DURING CONSTRUCTION, SILT FENCES WILL BE PLACED DOWN SLOPE OF DISTURBED AREAS ALONG WITH STRAW MATTING, NETS, OR PLASTIC COVERING OVER EXPOSED SOIL OR STOCKPILES.
- TRESSES TO BE RETAINED WILL BE PROTECTED WITH HIGH VISIBILITY CONSTRUCTION FENCING.
- AT THE COMPLETION OF THE PROJECT ALL DISTURBED AREAS WILL BE STABILIZED WITH COMPOST AMENDED SOILS AND HYDROSEEDING OR SOD.
- EXPOSED SOILS SHALL BE WORKED DURING THE WEEK UNTIL THEY HAVE BEEN STABILIZED.
- SOIL STOCKPILES WILL BE LOCATED WITHIN THE DISTURBED AREA SHOWN ON THE SWPPP SITE MAP.
- SOIL EXCAVATED FOR THE FOUNDATION WILL BE BACKFILLED AGAINST THE FOUNDATION AND GRADED TO DRAIN AWAY FROM THE BUILDING.
- NO SOILS SHALL REMAIN EXPOSED AND UNWORKED FOR MORE THAN 7 DAYS FROM MAY 1 TO SEPTEMBER 30 OR MORE THAN 2 DAYS FROM OCTOBER 1 TO APRIL 30.
- ONCE THE DISTURBED LANDSCAPE AREAS ARE GRADED, THE GRASS AREAS WILL BE AMENDED USING BMP 15.13 POST-CONSTRUCTION SOIL QUALITY AND DEPTH.
- ALL STOCKPILES WILL BE COVERED WITH PLASTIC OR BURLAP IF LEFT UNWORKED.

EARTHWORK VOLUME CALCULATIONS

	CUT VOLUME (CU. YDS.)	FILL VOLUME (CU. YDS.)	NET VOLUME (CU. YDS.)
SITE	197	150	47 CUT


ALL VOLUMES ARE APPROXIMATE AND ARE PROVIDED FOR PERMITTING PURPOSES AND REPRESENT FINISH GRADE TO EXISTING GRADE AS SHOWN. CONTRACTOR SHALL RELY ON HIS/HER OWN ESTIMATES FOR DETERMINING ACTUAL EARTHWORK QUANTITIES. THE VOLUMES DO NOT INCLUDE STRIPPING, STRUCTURAL EXCAVATION, UTILITY EXCAVATION, EXPANSION/COMPACTION FACTOR OR ANY SOIL TYPE RESTRICTIONS.

CONSTRUCTION SEQUENCE


- ARRANGE AND ATTEND A PRECONSTRUCTION MEETING WITH THE CITY INSPECTOR.
- FLAG OR FENCE CLEARING LIMITS.
- CALL ONE-CALL UTILITY LOCATE SERVICE PRIOR TO ANY EXCAVATION WORK.
- GRADE INSTALL ROCK CONSTRUCTION ENTRANCE IF NECESSARY.
- INSTALL PERIMETER PROTECTION (SILT FENCE, BRUSH BARRIER, ETC.).
- CONSTRUCT RESIDENCE AND OTHER SITE IMPROVEMENTS.
- MAINTAIN EROSION CONTROL MEASURES IN ACCORDANCE WITH CITY OR COUNTY STANDARDS AND MANUFACTURER'S RECOMMENDATIONS.
- MAINTAIN ACCESS TO OFF-SITE ROADS AND DRIVEWAYS AT ALL TIMES DURING THE DURATION OF THE PROJECT.
- RELOCATE EROSION CONTROL MEASURES OR INSTALL NEW MEASURES SO THAT AS SITE CONDITIONS CHANGE THE EROSION AND SEDIMENT CONTROL IS ALWAYS IN ACCORDANCE WITH THE CITY TESC MINIMUM REQUIREMENTS.
- COVER ALL AREAS THAT WILL BE UNWORKED FOR MORE THAN SEVEN DAYS DURING THE DRY SEASON OR TWO DAYS DURING THE WET SEASON WITH STRAW, WOOD FIBER MULCH, COMPOST, PLASTIC SHEETING OR EQUIVALENT.
- STABILIZE ALL AREAS THAT REACH FINAL GRADE WITHIN SEVEN DAYS.
- SEED OR SOD ANY AREAS TO REMAIN UNWORKED FOR MORE THAN 30 DAYS.
- UPON COMPLETION OF THE PROJECT, ALL DISTURBED AREAS MUST BE STABILIZED AND BMPs REMOVED IF APPROPRIATE AFTER ACCEPTANCE BY INSPECTOR.

TESC LEGEND:

- FOR ADDITIONAL TESC DETAILS REFER TO DOE 2012/ 2014 SWMMWW
- CL CONSTRUCTION LIMITS, TO BE FLAGGED OR FENCED WHEN NO SILT FENCE IS PROPOSED (BMP C103)
 - SF SILT FENCE IS PROPOSED (BMP C233)
 - CE STABILIZED CONSTRUCTION ENTRANCE (BMP C105)
 - SSV STREET SWEEPING & VACUUMING
 - IP INLET PROTECTION (BMP C220)
 - DC DUST CONTROL (BMP C140)
 - MU MULCHING, MATTING, & COMPOST BLANKETS (BMP C121, BMP C125)
 - PS PERMANENT SEEDING AND PLANTING (BMP C120)
 - SA POST-CONSTRUCTION SOIL QUALITY & DEPTH (BMP T5.13) SEE DETAIL ON SHEET C2
 - CH CONCRETE HANDLING (BMP C151)
 - PC PLASTIC COVERING (BMP C123)
 - TREE PROTECTION FENCING

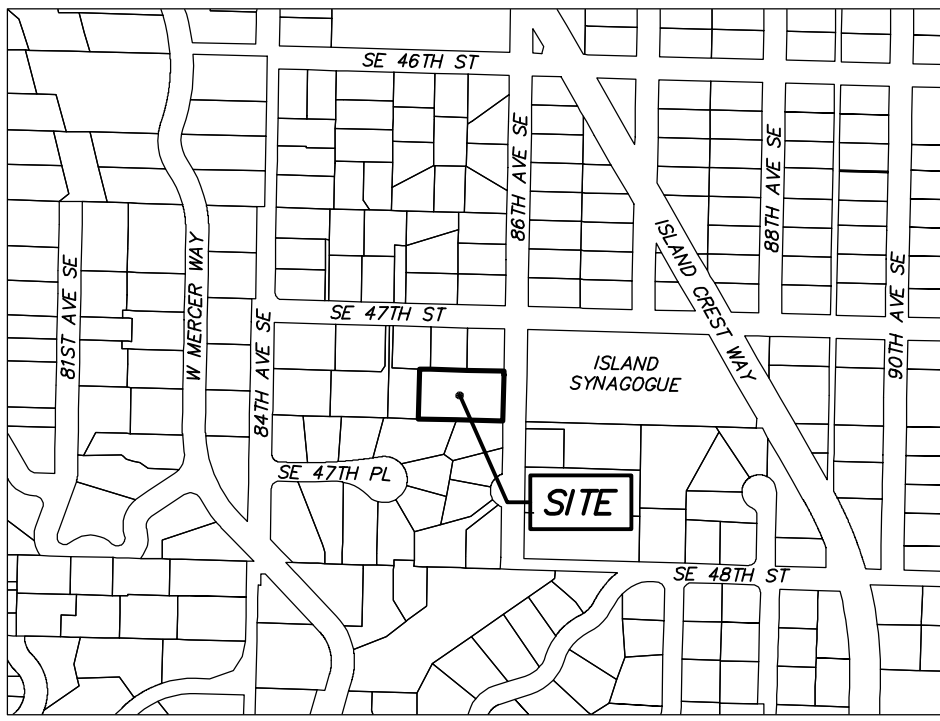

LORENZINI SFR LOT 2

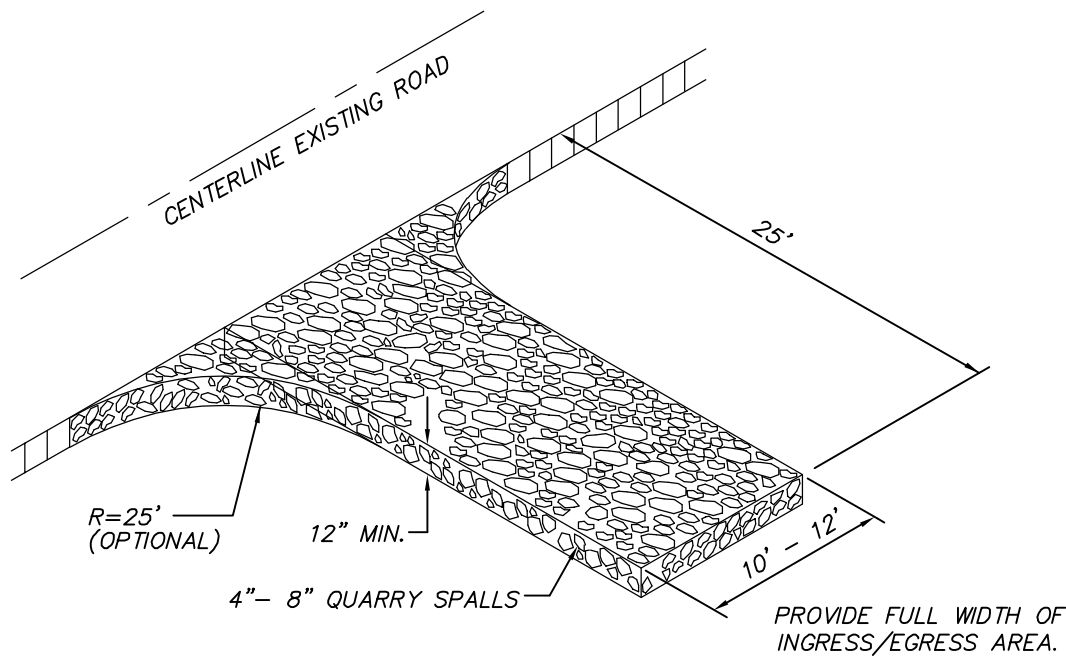

DRIVEWAYS SHALL BE PAVED TO THE EDGE OF R-O-W PRIOR TO INSTALLATION OF THE CONSTRUCTION ENTRANCE TO AVOID DAMAGING OF THE ROADWAY. IT IS RECOMMENDED THAT THE ENTRANCE BE CROWNED SO THAT RUNOFF DRAINS OFF THE PAD.

GRAVEL CONSTRUCTION ENTRANCE

NTS

EROSION AND SEDIMENT CONTROL NOTES:

- APPROVAL OF THIS EROSION AND SEDIMENT CONTROL (ESC) PLAN DOES NOT CONSTITUTE AN APPROVAL OF PERMANENT ROAD OR DRAINAGE DESIGN (E.G. SIZE AND LOCATION OF ROADS, PIPES, RESTRICTORS, CHANNELS, RETENTION FACILITIES, UTILITIES, ETC.).
- THE IMPLEMENTATION OF THESE ESC PLANS AND THE CONSTRUCTION, MAINTENANCE, REPLACEMENT, AND UPGRADING OF THESE ESC FACILITIES IS THE RESPONSIBILITY OF THE APPLICANT/ESC SUPERVISOR UNTIL ALL CONSTRUCTION IS APPROVED.
- THE BOUNDARIES OF THE CLEARING LIMITS SHOWN ON THIS PLAN SHALL BE CLEARLY FLAGGED BY A CONTINUOUS LENGTH OF SURVEY TAPE (OR FENCING, IF REQUIRED) PRIOR TO CONSTRUCTION. DURING THE CONSTRUCTION PERIOD, NO DISTURBANCE BEYOND THE CLEARING LIMITS SHALL BE PERMITTED. THE CLEARING LIMITS SHALL BE MAINTAINED BY THE APPLICANT/ESC SUPERVISOR FOR THE DURATION OF CONSTRUCTION.
- THE ESC FACILITIES SHOWN ON THIS PLAN MUST BE CONSTRUCTED PRIOR TO OR IN CONJUNCTION WITH ALL CLEARING AND GRADING SO AS TO ENSURE THAT THE TRANSPORT OF SEDIMENT TO SURFACE WATERS, DRAINAGE SYSTEMS, AND ADJACENT PROPERTIES IS MINIMIZED.
- THE ESC FACILITIES SHOWN ON THIS PLAN ARE THE MINIMUM REQUIREMENTS FOR ANTICIPATED SITE CONDITIONS. DURING THE CONSTRUCTION PERIOD, THESE ESC FACILITIES SHALL BE UPGRADED AS NEEDED FOR UNEXPECTED STORM EVENTS AND MODIFIED TO ACCOUNT FOR CHANGING SITE CONDITIONS (E.G. ADDITIONAL SUMP PUMPS, RELOCATION OF DITCHES AND SILT FENCES, ETC.).
- THE ESC FACILITIES SHALL BE INSPECTED DAILY BY THE APPLICANT/ESC SUPERVISOR AND MAINTAINED TO ENSURE CONTINUED PROPER FUNCTIONING. WRITTEN RECORDS SHALL BE KEPT OF WEEKLY REVIEWS OF THE TESC FACILITIES DURING THE WET SEASON (OCT. 1 TO APRIL 30) AND OF MONTHLY REVIEWS DURING THE DRY SEASON (MAY 1 TO SEPT. 30).
- ANY AREAS OF EXPOSED SOILS, INCLUDING ROADWAY EMBANKMENTS, THAT WILL NOT BE DISTURBED FOR TWO DAYS DURING THE WET SEASON OR SEVEN DAYS DURING THE DRY SEASON SHALL BE IMMEDIATELY STABILIZED WITH THE APPROVED ESC METHODS (E.G., SEEDING, MULCHING, PLASTIC COVERING, ETC.).
- AT NO TIME SHALL MORE THAN ONE FOOT OF SEDIMENT BE ALLOWED TO ACCUMULATE WITHIN A TRAPPED CATCH BASIN. ALL CATCH BASINS AND CONVEYANCE LINES SHALL BE CLEANED PRIOR TO PAVING. THE CLEANING OPERATION SHALL NOT FLUSH SEDIMENT-LOADED WATER INTO THE DOWNSTREAM SYSTEM. STABILIZED CONSTRUCTION ENTRANCES SHALL BE INSTALLED AT THE BEGINNING OF CONSTRUCTION AND MAINTAINED FOR THE DURATION OF THE PROJECT. ADDITIONAL MEASURES MAY BE REQUIRED TO INSURE THAT ALL PAVED AREAS ARE KEPT CLEAN FOR THE DURATION OF THE PROJECT.
- ALL DISTURBED AREAS SHALL BE STABILIZED USING TYPICAL TESC BMP'S. THE LIMITS OF DISTURBANCE WILL BE DELINEATED WITH HIGH VISIBILITY CONSTRUCTION FENCING. DURING CONSTRUCTION SILT FENCES WILL BE PLACED DOWN SLOPE OF DISTURBED AREAS ALONG WITH STRAW MATTING, NETS, OR PLASTIC COVERING OVER EXPOSED SOIL OR STOCKPILES. TREES TO BE RETAINED WILL BE PROTECTED WITH HIGH VISIBILITY CONSTRUCTION FENCING.
- ALL SOIL STOCKPILES TO BE COVERED WITH PLASTIC SHEETING UNTIL SUCH TIME THAT THE SOIL IS EITHER USED OR REMOVED. PILES SHOULD BE SITUATED AND LOCATED SUCH THAT SEDIMENT DOES NOT RUN INTO THE STREET OR ONTO ADJOINING PROPERTIES.
- ALL EXPOSED SOIL AREAS SHALL BE COVERED OR PROTECTED USING AN APPROPRIATE BMP. STABILIZE DENuded AREAS OF THE SITE BY MULCHING, SEEDING, PLANTING, OR SODDING.
- ALL ADJACENT PROPERTIES SHALL BE PROTECTED FROM SEDIMENT DEPOSITION BY APPROPRIATE USE OF VEGETATION BUFFER STRIPS, SEDIMENT BARRIERS, OR FILTERS, DIKES, MULCHING, OR BY A COMBINATION OF THESE MEASURES AND OTHER APPROPRIATE BMP'S.
- PROVIDE FOR PERIODIC STREET CLEANING TO REMOVE ANY SEDIMENT THAT MAY HAVE BEEN TRACKED OFF-SITE. SEDIMENT SHOULD BE REMOVED BY SHOVELING OR SWEEPING AND CAREFULLY REMOVED TO A SUITABLE DISPOSAL AREA WHERE IT WILL NOT BE RE-ERODED.
- ALL INSTALLED EROSION AND SEDIMENT CONTROL BMP'S SHALL BE INSPECTED REGULARLY BY THE GENERAL CONTRACTOR ESPECIALLY AFTER ANY LARGE STORM. MAINTENANCE, INCLUDING REMOVAL AND PROPER DISPOSAL OF SEDIMENT SHOULD BE A NECESSARY TO INSURE THAT SEDIMENT AND EROSION IS CONTROLLED ON SITE.


TREE PROTECTION AREA (TPZ)

KEEP OUT!

DO NOT REMOVE OR ADJUST THE APPROVED LOCATION OF THIS TREE PROTECTION AREA

Trees enclosed by this fence are protected and are subject to the conditions of the tree permit. Violation of tree conditions may lead to:

- Correction Notices or Stop Work Orders until compliance is achieved.
 - RE Inspection Fees/financial penalties.
 - Arborist reports recommending mitigation.
- Notes:
- No pruning shall be performed unless under the direction of the Project Arborist. Including limbing trees up.
 - No grading, excavation, storage (materials, equipment, vehicles, etc.), or other unpermitted activity shall occur inside the protective fencing.
 - Penalties for damaging by root damage/compaction or removing a saved tree may be a fine up to three times the value of the tree plus restoration (MCC 19.10.100).
 - Any work in approved TPZ must be with the permission of the City Arborist (206) 275-7713, john.kennev@mercergov.org.
 - 5' course woodchips within the tree protection zone, but not against the tree trunk.

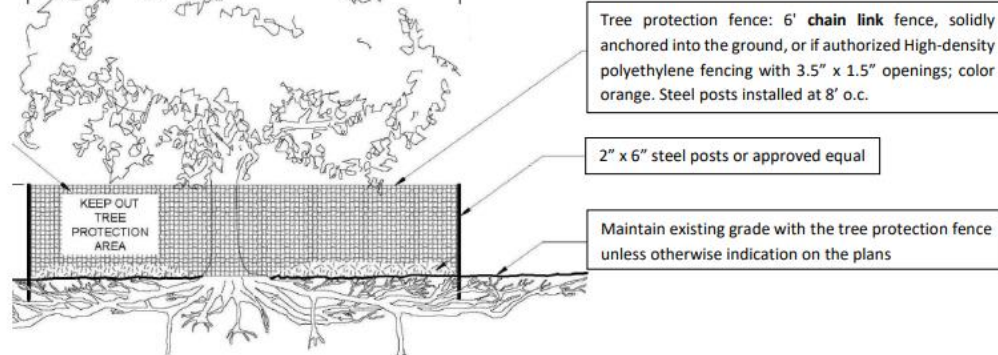


Any Work in the protected area must be with the permission of the City Arborist john.kennev@mercergov.org

TREE PROTECTION FENCING IN CITY ROW NOT TO EXCEED 3 FEET; ORANGE PLASTIC FENCE ACCEPTABLE

TREE PROTECTION FENCING


NTS

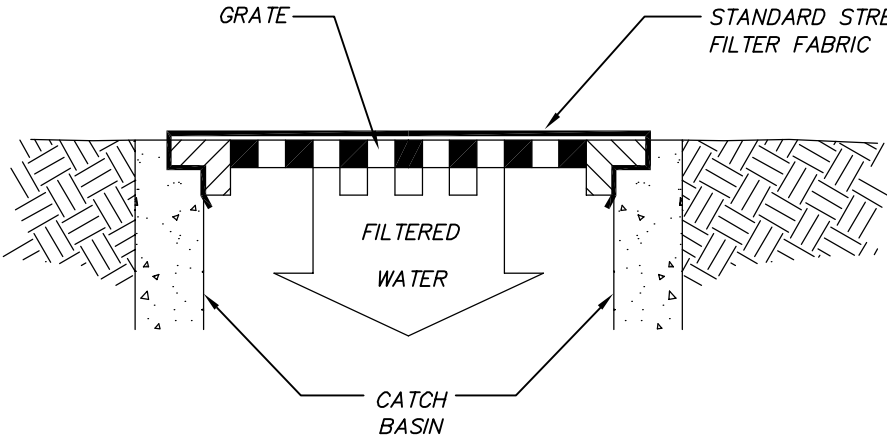

NOTE: ONLY TO BE USED WHERE PONDING OF WATER ABOVE THE CATCH BASIN WILL NOT CAUSE TRAFFIC PROBLEMS AND WHERE OVERFLOW WILL NOT RESULT IN EROSION OF SLOPES.

CATCH BASIN INLET FILTER


NTS

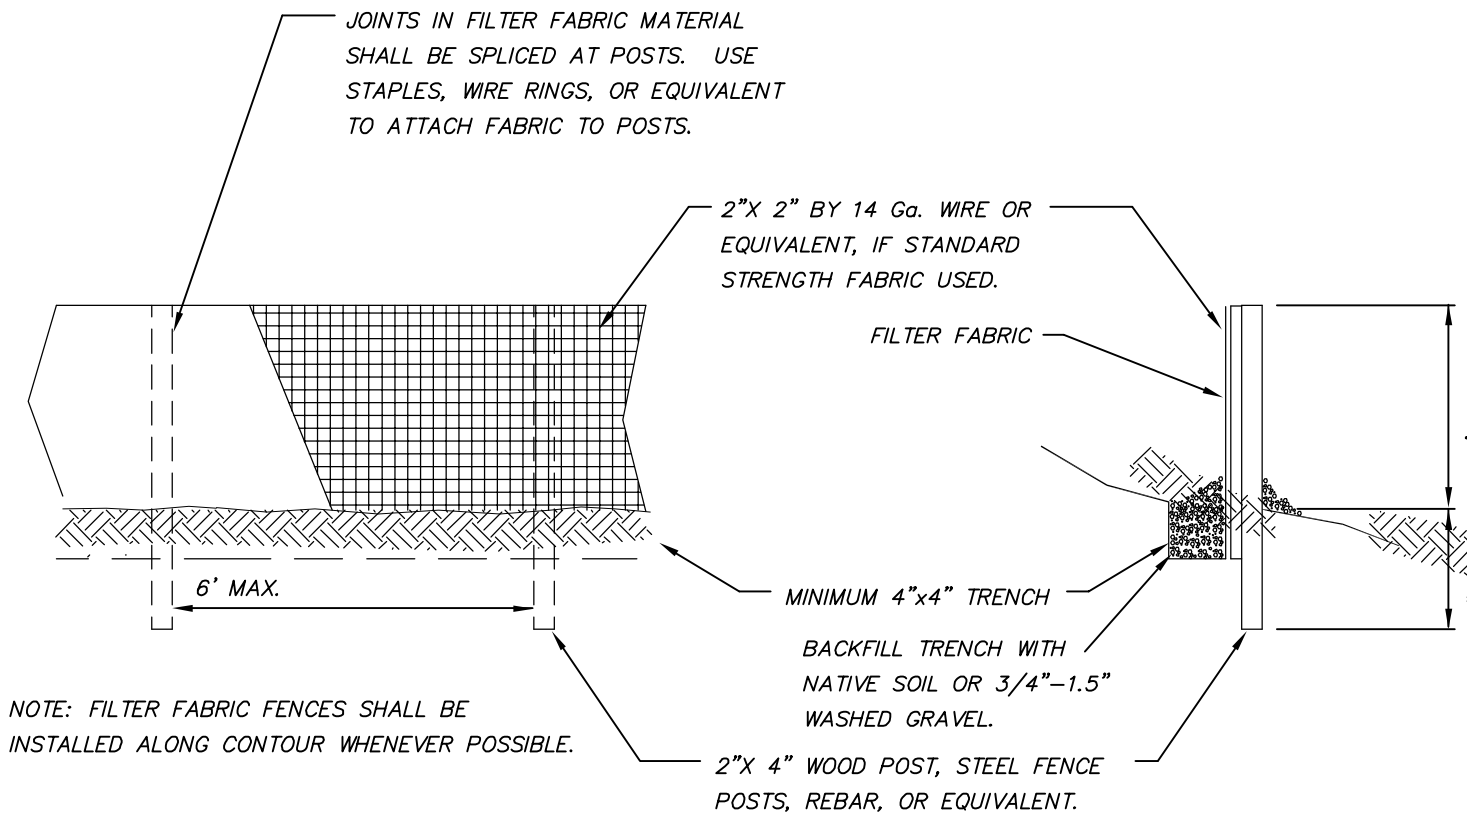

NOTE: FILTER FABRIC FENCES SHALL BE INSTALLED ALONG CONTOUR WHENEVER POSSIBLE.

SILT FENCE DETAIL

NTS

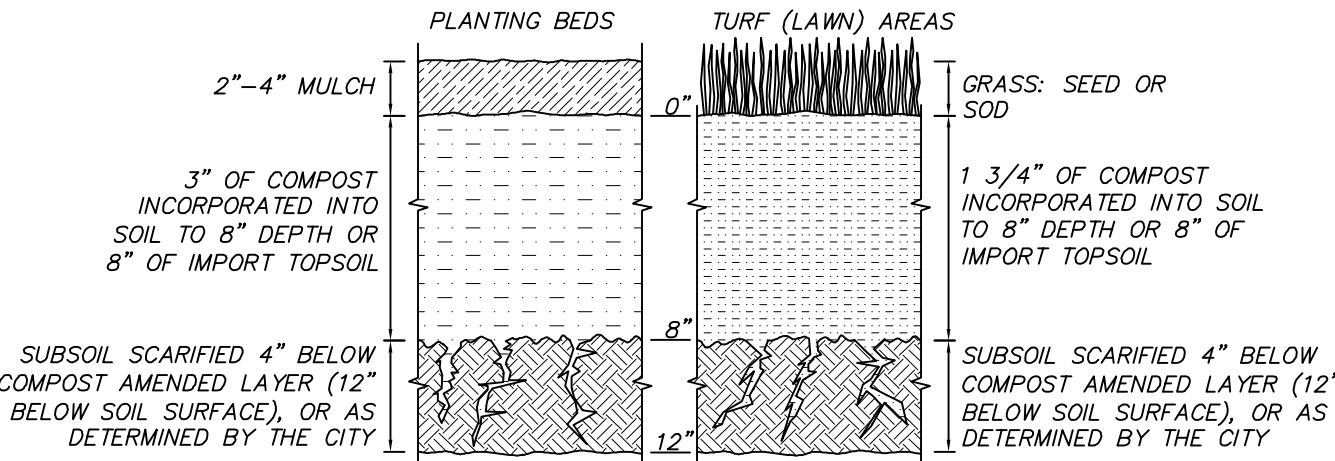

SOIL AMENDMENT

PER BMP TS.13

NTS

SOIL AMENDMENT NOTES

*SOIL RETENTION: RETAIN, IN AN UNDISTURBED STATE, THE DUFF LAYER AND NATIVE TOPSOIL TO THE MAXIMUM EXTENT PRACTICABLE, IN ANY AREAS REQUIRING GRADING REMOVE AND STOCKPILE THE DUFF LAYER AND TOPSOIL ON SITE IN A DESIGNATED, CONTROLLED AREA, NOT ADJACENT TO PUBLIC RESOURCES AND CRITICAL AREAS, TO BE REAPPLIED TO OTHER PORTIONS OF THE SITE WHERE FEASIBLE.

*SOIL QUALITY: ALL AREAS SUBJECT TO CLEARING AND GRADING THAT HAVE NOT BEEN COVERED BY IMPERVIOUS SURFACE, INCORPORATED INTO A DRAINAGE FACILITY OR ENGINEERED AS STRUCTURAL FILL OR SLOPE SHALL, AT PROJECT COMPLETION, DEMONSTRATE THE FOLLOWING:

- A TOPSOIL LAYER WITH A MINIMUM ORGANIC MATTER CONTENT OF 10% DRY WEIGHT IN PLANTING BEDS, AND 5% ORGANIC MATTER CONTENT IN TURF AREAS, AND A PH FROM 6.0 TO 8.0 OR MATCHING THE PH OF THE UNDISTURBED SOIL. THE TOPSOIL LAYER SHALL HAVE A MINIMUM DEPTH OF EIGHT INCHES EXCEPT WHERE TREE ROOTS LIMIT THE DEPTH OF INCORPORATION OF AMENDMENTS NEEDED TO MEET THE CRITERIA. SUBSOILS BELOW THE TOPSOIL LAYER SHOULD BE SCARIFIED AT LEAST 4 INCHES WITH SOME INCORPORATION OF THE UPPER MATERIAL TO AVOID STRATIFIED LAYERS, WHERE FEASIBLE.
- MULCH PLANTING BEDS WITH 2-4 INCHES OF ORGANIC MATERIAL.
- USE COMPOST AND OTHER MATERIALS THAT MEET THESE ORGANIC CONTENT REQUIREMENTS:
 - THE ORGANIC CONTENT FOR "PRE-APPROVED" AMENDMENT RATES CAN BE MET ONLY USING COMPOST MEETING THE COMPOST SPECIFICATION FOR BIORETENTION (BMP 17.30), WITH THE EXCEPTION THAT THE COMPOST MAY HAVE UP TO 35% BIOSOLIDS OR MANURE. THE COMPOST MUST ALSO HAVE AN ORGANIC MATTER CONTENT OF 40% TO 65% AND A CARBON TO NITROGEN RATIO BELOW 25:1. THE CARBON TO NITROGEN RATIO MAY BE AS HIGH AS 35:1 FOR PLANTINGS COMPOSED ENTIRELY OF PLANTS NATIVE TO THE PUGET SOUND LOWLANDS REGION.
 - CALCULATED AMENDMENT RATES MAY BE MET THROUGH USE OF COMPOSTED MATERIAL MEETING (A.) ABOVE, OR OTHER ORGANIC MATERIALS AMENDED TO MEET THE CARBON TO NITROGEN RATIO REQUIREMENTS, AND NOT EXCEEDING THE CONTAMINANT LIMITS IDENTIFIED IN TABLE 220-B, TESTING PARAMETERS, IN WAC 173-350-220. THE RESULTING SOIL SHOULD BE CONDUIVE TO THE TYPE OF VEGETATION TO BE ESTABLISHED.


*IMPLEMENTATION OPTIONS: THE SOIL QUALITY DESIGN GUIDELINES LISTED ABOVE CAN BE MET BY USING ONE OF THE METHODS LISTED BELOW:

- LEAVE UNDISTURBED NATIVE VEGETATION AND SOIL, AND PROTECT FROM COMPACTION DURING CONSTRUCTION.
- AMEND EXISTING SITE TOPSOIL OR SUBSOIL EITHER AT DEFAULT "PRE-APPROVED" RATES, OR AT CUSTOM CALCULATED RATES BASED ON TESTS OF THE SOIL AND AMENDMENT.
- STOCKPILE EXISTING TOPSOIL DURING GRADING, AND REPLACE IT PRIOR TO PLANTING. STOCKPILED TOPSOIL MUST ALSO BE AMENDED IF NEEDED TO MEET THE ORGANIC MATTER OR DEPTH REQUIREMENTS, EITHER AT A DEFAULT "PRE-APPROVED" RATE OR AT A CUSTOM CALCULATED RATE.
- IMPORT TOPSOIL MIX OF SUFFICIENT ORGANIC CONTENT AND DEPTH TO MEET THE REQUIREMENTS.

MORE THAN ONE METHOD MAY BE USED ON DIFFERENT PORTIONS OF THE SAME SITE. SOIL THAT ALREADY MEETS THE DEPTH AND ORGANIC MATTER QUALITY STANDARDS, AND IS NOT COMPACTED, DOES NOT NEED TO BE AMENDED.

MAINTENANCE:
*ESTABLISH SOIL QUALITY AND DEPTH TOWARD THE END OF CONSTRUCTION AND ONCE ESTABLISHED, PROTECT FROM COMPACTION, SUCH AS FROM LARGE MACHINERY USE, AND FROM EROSION.
*PLANT VEGETATION AND MULCH THE AMENDED SOIL AREA AFTER INSTALLATION.
*LEAVE PLANT DEBRIS OR ITS EQUIVALENT ON THE SOIL SURFACE TO REPLENISH ORGANIC MATTER.
*REDUCE AND ADJUST, WHERE POSSIBLE, THE USE OF IRRIGATION, FERTILIZERS, HERBICIDES AND PESTICIDES, RATHER THAN CONTINUING TO IMPLEMENT FORMERLY ESTABLISHED PRACTICES.

- ANY DAMAGE SHALL BE REPAIRED IMMEDIATELY.
- IF CONCENTRATED FLOWS ARE EVIDENT UPHILL OF THE FENCE, THEY MUST BE INTERCEPTED AND CONVEYED TO A SEDIMENT TRAP OR POND.
- IT IS IMPORTANT TO CHECK THE UPHILL SIDE OF THE FENCE FOR SIGNS OF THE FENCE CLOGGING AND ACTING AS A BARRIER TO FLOW AND THEN CAUSING CHANNELIZATION OF FLOWS PARALLEL TO THE FENCE. IF THIS OCCURS, REPLACE THE FENCE OR REMOVE THE TRAPPED SEDIMENT.
- SEDIMENT MUST BE REMOVED WHEN THE SEDIMENT IS 6 INCHES HIGH.
- IF THE FILTER FABRIC (GEOTEXTILE) HAS DETERIORATED DUE TO ULTRAVIOLET BREAKDOWN, IT SHALL BE REPLACED.

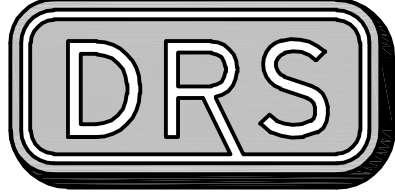

D.R. STRONG
CONSULTING ENGINEERS
ENGINEERS PLANNERS SURVEYORS

620 - 7th AVENUE KIRKLAND, WA 98033
O 425.827.3063 F 425.827.2423

LORENZINI SFR LOT 2

T.E.S.C. NOTES & DETAILS
4719 86TH AVE SE
MERCER ISLAND
WASHINGTON 98040
PARCEL NO. 759810-0422-01

TODD SHERMAN
DESIGN BUILT HOMES

11400 SE 8TH STREET, SUITE 415
BELLEVUE, WASHINGTON 98004
206-909-8187



APR

MAJ

REVISION

PER AGENCY COMMENTS

DATE

06.18.25


DRAFTED BY: JSE
DESIGNED BY: JSE
PROJECT ENGINEER: MAJ
DATE: 03.25.25
PROJECT NO.: 21071

DRAWING: C2
SHEET: 2 OF 3



Call 2 Working Days Before You Dig
811
Utilities Underground Location Center
(ID.MT,ND,OR,WA)

LORENZINI SFR LOT 2

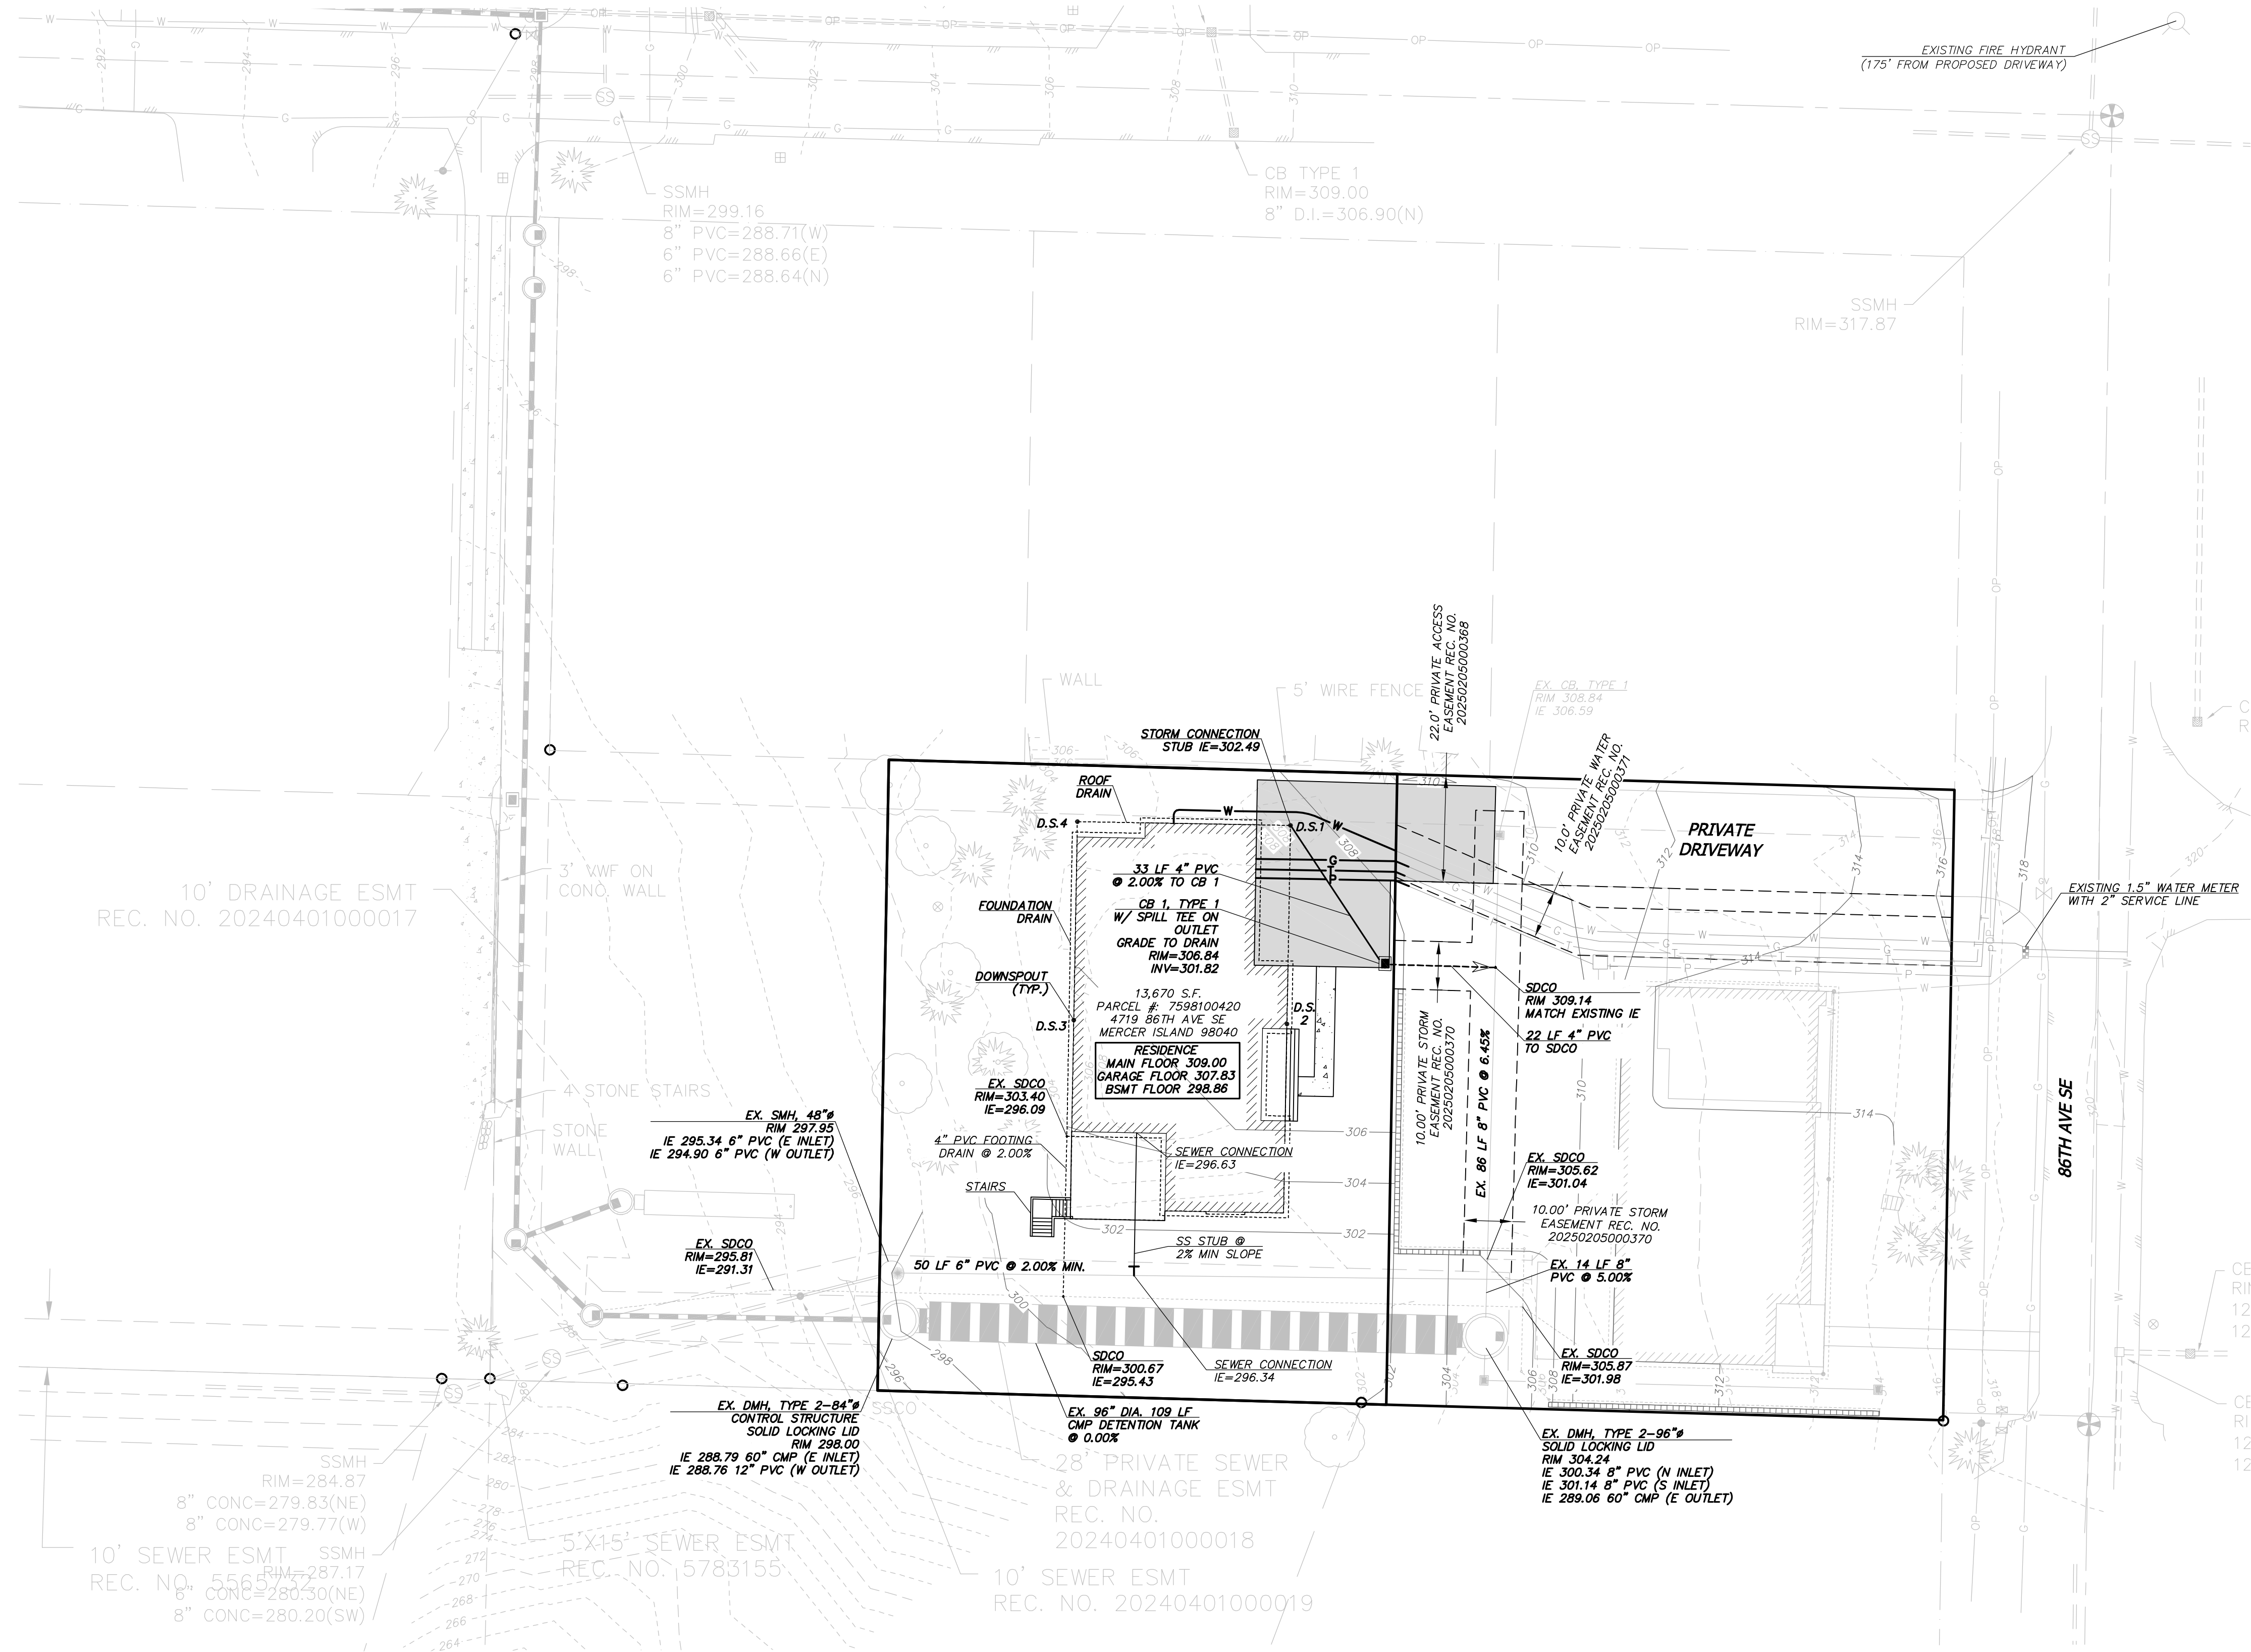

GENERAL NOTES:

1. SITE PLAN PROVIDED BY CLIENT ON AUGUST 22, 2022.
2. WALL/ FOOTING/ LAWN UNDERDRAIN DRAINAGE SYSTEM AND ROOF DOWNSPOUT SYSTEM SHALL NOT BE INTERCONNECTED UNLESS SUCH CONNECTION IS MADE AT LEAST ONE FOOT BELOW THE WALL/FOOTING/ UNDERDRAIN DRAINAGE SYSTEM AND DOWN SLOPE OF THE WALL/BUILDING FOUNDATION AND DOWNSTREAM OF THE DETENTION TANK.
3. EXISTING UTILITY LOCATIONS SHOWN HEREON ARE APPROXIMATE ONLY. IT SHALL BE THE CONTRACTOR'S RESPONSIBILITY TO DETERMINE THE EXACT VERTICAL AND HORIZONTAL LOCATION OF ALL EXISTING UNDERGROUND UTILITIES PRIOR TO COMMENCING CONSTRUCTION. NO REPRESENTATION IS MADE THAT ALL EXISTING UTILITIES ARE SHOWN HEREON. THE ENGINEER ASSUMES NO RESPONSIBILITY FOR UTILITIES SHOWN, OR NOT SHOWN IN THEIR PROPER LOCATION.
4. CONTRACTOR SHALL POT-HOLE LOCATION OF EXISTING UTILITIES TO BE RECONNECTED PRIOR TO BEGINNING CONSTRUCTION. NOTIFY ENGINEER OF ANY CONFLICTS.
5. CONTRACTOR TO VERIFY CONDITION AND GOOD WORKING ORDER OF ALL EXISTING UTILITIES TO BE RECONNECTED OR RE-USED PRIOR TO START OF CONSTRUCTION.
6. SOILS ON THE SITE CONSISTS OF KITSAP SILT LOAM (KpB) PER THE NRCS WEB SOIL SURVEY.
7. ROOF DRAINS SHALL BE 4" OR 6" PVC AS SHOWN AND HAVE A MINIMUM SLOPE OF 2.00%.
8. ALWAYS CALL 811 TWO WORKING DAYS BEFORE YOU DIG.

LAWN AND LANDSCAPE AREA NOTE:

THE LAWN AND LANDSCAPE AREAS ARE REQUIRED TO PROVIDE POST-CONSTRUCTION SOIL QUALITY AND DEPTH IN ACCORDANCE WITH BMP TS.13. THE PROJECT CIVIL ENGINEER MUST PROVIDE A LETTER OF CERTIFICATION TO ENSURE THAT THE LAWN AND LANDSCAPE AREAS ARE MEETING THE POST-CONSTRUCTION SOIL QUALITY AND DEPTH REQUIREMENTS SPECIFIED ON THE APPROVED PLAN SET PRIOR TO FINAL INSPECTION OF THE PROJECT.

SOIL AMENDMENT NOTE:

AREA (A) ENCOMPASSES THE ENTIRE SITE OUTSIDE OF HARD SURFACES. SEE LANDSCAPE PLANS FOR TURF AND PLANTING BED AREAS. STOCKPILE SITE DUFF AND TOPSOIL FOR ALL DISTURBED PERVIOUS AREAS AND REAPPLY WITH SOIL AMENDMENT AFTER GRADING AND CONSTRUCTION. MINIMUM SCARIFICATION DEPTH 8-INCHES. PROVIDE A TOTAL OF 224 C.Y. OF AMENDMENT FOR AN AREA OF 9,059 S.F. (AREAS FOR TURF AND PLANTING BEDS TO BE DETERMINED)

AREA BREAKDOWN:

LOT SIZE: 13,670 S.F. (0.314 AC.)

EX. HARD SURFACES ON LOT: 0 S.F.

NEW HARD SURFACES ON LOT:
MAIN HOUSE ROOF: 3,563 S.F.
DRIVEWAY: 879 S.F.
WALKS & PATIOS: 168 S.F.
TOTAL NEW ON LOT: 4,610 S.F. (33.7%)

NEW HARD SURFACES: 4,610 S.F.
LOT PERVIOUS: 9,060 S.F.




OFFSITE DRIVEWAY: 407 S.F.
TOTAL PROJECT HARD SURFACES: 5,017 S.F.
TOTAL P.G.H.S.: 1,286 S.F.

UTILITY LEGEND:

- WATER METER
- TYPE 1 CATCH BASIN
- TYPE 2 CATCH BASIN
- PROPOSED STORMWATER DRAINAGE PIPE
- EXISTING SANITARY SEWER LINE
- EXISTING STORM LINE
- EXISTING WATER LINE
- CONCRETE
- PROPOSED STORM STUB
- PROPOSED SANITARY STUB
- PROPOSED WATER LINE
- PROPOSED CLEANOUT

DOWNSPOUT ELEVATIONS

DOWNSPOUT #	INVERT ELEV.
1	302.49
2	302.90
3	303.34
4	302.93

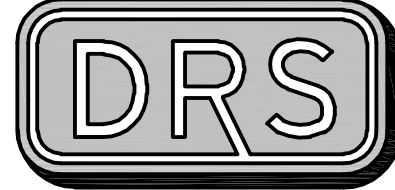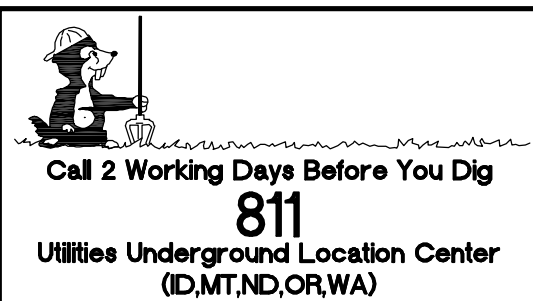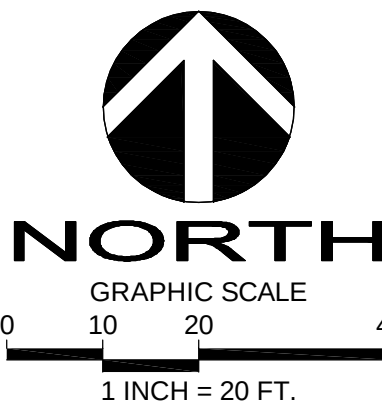

D.R. STRONG
CONSULTING ENGINEERS
ENGINEERS PLANNERS SURVEYORS

620 - 7th AVENUE KIRKLAND, WA 98033
O 425.827.3065 F 425.827.2423

LORENZINI SFR LOT 2

GRADING & UTILITIES PLAN
4719 86TH AVE SE
MERCER ISLAND
WASHINGTON 98040
PARCEL NO. 759810-0422-01

TODD SHERMAN
DESIGN BUILT HOMES

11400 SE 8TH STREET, SUITE 415
BELLEVUE, WASHINGTON 98004
206-909-8187



APR
MAJ

REVISION
PER AGENCY COMMENTS

DATE
06.18.25

DRAFTED BY: JSE
DESIGNED BY: JSE
PROJECT ENGINEER: MAJ
DATE: 03.25.25
PROJECT NO.: 21071

DRAWING: C3
SHEET: 3 OF 3

4715 - 86th Ave SE

2021 IRC - 2021 WSEC

GENERAL NOTES

1. ALL WORK SHALL CONFORM TO APPLICABLE CODES, INCLUDING BUT NOT LIMITED TO THE 2021 INTERNATIONAL BUILDING CODE, INTERNATIONAL RESIDENTIAL CODE, THE CURRENT WASHINGTON STATE ENERGY CODE, THE WASHINGTON STATE BUILDING CODE, CHAPTER 51-20 AND 51-21 WAC, THE AMERICANS WITH DISABILITIES ACT, AND ALL RULES, REGULATIONS AND ORDINANCES OF THE GOVERNING AUTHORITY.
2. ENGINEERED DESIGN IN ACCORDANCE WITH THE IBC IS PERMITTED.
3. THE GENERAL CONTRACTOR SHALL VERIFY ALL DIMENSIONS, AND SITE CONDITIONS, AND SHALL NOTIFY THE ARCHITECT IMMEDIATELY IN WRITING OF ANY DISCREPANCIES, ERRORS, OR OMISSIONS PRIOR TO PROCEEDING WITH THE WORK.
4. DO NOT SCALE THE DRAWINGS FOR CRITICAL DIMENSIONS. DIMENSIONS ARE SHOWN TO FACE OF STUDS, POSTS AND CONCRETE UNLESS INDICATED OTHERWISE.
5. THE PROJECT SHALL BE SCHEDULED AND INSTALLATION OF ELEMENTS COORDINATED AS NECESSARY BY THE CONTRACTOR TO PERMIT WORK BETWEEN DIFFERENT TRADES TO PROCEED WITHOUT UPSETTING PROPER CONSTRUCTION SEQUENCES OR DELAYING THE PROJECT SCHEDULE.
6. CONTRACTOR SHALL PROVIDE ADEQUATE SHORING AND BRACING OF ALL STRUCTURAL MEMBERS DURING CONSTRUCTION.
7. THE CONTRACTOR SHALL VERIFY ALL DOOR AND WINDOW ROUGH-OPENING DIMENSIONS WITH THE DOOR AND WINDOW MANUFACTURERS.
8. PLUMBING, ELECTRICAL AND MECHANICAL CONTRACTORS SHALL VERIFY ALL REQUIREMENTS FOR THIS PROJECT AND COMPLY WITH ALL LOCAL CODES, SUBMIT PLANS FOR APPROVAL AND OBTAIN PERMIT BEFORE STARTING WORK.
9. TYPICAL DETAILS ARE SHOWN ONLY ONCE AND NOT REFERENCED AT ALL LOCATIONS; THE INTENT IS THAT THEY APPLY THROUGHOUT THE PROJECT UNLESS OTHERWISE NOTED.
10. ALL REQUIRED SHOP DRAWINGS AND SUBMITTALS SHALL BE REVIEWED BY THE ARCHITECT PRIOR TO PROCEEDING WITH THE WORK.
11. ALL SHOP DRAWING DIMENSIONS SHALL BE CHECKED AND VERIFIED IN THE FIELD BY THE CONTRACTOR.
12. GENERAL CONTRACTOR SHALL BE RESPONSIBLE FOR THE REPAIR OF ANY DAMAGE CAUSED BY HIMSELF OR OTHER TRADES.
13. INSPECTIONS ARE TO BE PER IRC SECTION R109.
14. ADDRESS MUST BE POSTED AND VISIBLE AT CONSTRUCTION SITE. PER IRC SEC R319: BUILDINGS SHALL HAVE APPROVED ADDRESS NUMBERS, BUILDING NUMBERS OR APPROVED BUILDING IDENTIFICATION PLACED IN A POSITION THAT IS PLAINLY LEGIBLE AND VISIBLE FROM THE STREET OR ROAD FRONTING THE PROPERTY.

BUILDING THERMAL ENVELOPE

COMPLIANCE & CERTIFICATE POSTED

THE BUILDING THERMAL ENVELOPE SHALL MEET THE PRESCRIPTIVE REQUIREMENTS OF SECTION R402 OF THE WSEC.

A PERMANENT CERTIFICATE SHALL BE POSTED WITHIN THREE FEET OF THE ELECTRICAL DISTRIBUTION PANEL BY THE BUILDER NOTING PREDOMINANT R-VALUES OF INSULATION INSTALLED IN OR ON CEILING/ROOF, WALLS, FOUNDATION (SLAB, BASEMENT WALL, CRAWLSPACE WALL AND/OR FLOOR), AND DUCTS OUTSIDE THE CONDITIONED SPACES; U-FACTORS FOR FENESTRATION; AND THE SOLARHEAT GAIN COEFFICIENT (SHGC) OF FENESTRATION. REFER TO SECTION R401.3 WSEC FOR ADDITIONAL INFORMATION.

INSULATION

REFER TO WSEC TABLE R402.1.1 ON THIS SHEET FOR INSULATION VALUES.

- A. CEILINGS (ATTIC)
 1. OPEN-BLOWN OR POURED LOOSE FILL INSULATION MAY BE USED IN ATTIC SPACES WHERE THE SLOPE OF THE CEILING IS NOT MORE THAN 3 IN 12 AND THERE IS AT LEAST 30 INCHES OF CLEAR DISTANCE FROM THE TOP OF THE BOTTOM CHORD OF THE TRUSS OR CEILING JOIST TO THE UNDERSIDE OF THE SHEATHING AT THE ROOF RIDGE.
- B. CEILINGS (UNVENTED VAULT)
 1. PROVIDE 3" CLOSED CELL SPRAY FOAM INSULATION @ BOTTOM SIDE OF SHEATHING WITH MIN. R-5.8 PER INCH. COMPLETELY FILL REMAINING JOIST CAVITY WITH BATTI INSULATION. TOTAL INSULATION VALUE (SPRAY FOAM + BATT) TO BE R-38 MINIMUM.
- C. WOOD FRAMED WALLS
 1. ALL EXTERIOR WALL CAVITIES, INCLUDING CAVITIES ISOLATED DURING FRAMING, MUST BE FILLED WITH UNCOMPRESSED INSULATION.
 2. RIGID BOARD INSULATION IS TO BE PLACED BEHIND ALL RECESSED FIXTURES IN EXTERIOR WALLS.
 3. FACED BATTS ARE LAPPED AND ARE TO BE STAPLED TO FACE OF STUDS.
 4. INSULATE BEHIND TUBI SHOWER PARTITIONS AND CORNERS.
- D. FLOORS
 1. FLOOR INSULATION SHALL BE INSTALLED TO MAINTAIN PERMANENT CONTACT WITH THE UNDERSIDE OF THE SUBFLOOR DECKING.
 2. INSULATION SUPPORTS SHALL BE INSTALLED SO SPACING IS NO MORE THAN 24-INCHES ON CENTER.
 3. FOUNDATION VENTS SHALL BE PLACED SO THAT THE TOP OF THE VENT IS BELOW THE LOWER SURFACE OF THE FLOOR INSULATION, OR A PERMANENT INSULATION Baffle IS INSTALLED.
- E. SLAB-ON-GRADE
 1. RIGID INSULATION UNDER CONCRETE SLAB IN HEATED SPACES. THE INSULATION SHALL EXTEND DOWNWARD FROM THE TOP OF THE SLAB FOR A MINIMUM DISTANCE AS SHOWN IN THE TABLE OR TO THE TOP OF THE FOOTING, WHICHEVER IS LESS, OR DOWNWARD TO AT LEAST THE BOTTOM OF THE SLAB AND THEN HORIZONTALLY TO THE INTERIOR OR EXTERIOR FOR THE TOTAL DISTANCE SHOWN IN THE TABLE.
 2. A TWO-INCH BY TWO-INCH (MAXIMUM) PRESSURE TREATED NAILER MAY BE PLACED AT THE FINISHED FLOOR ELEVATION FOR ATTACHMENT OF INTERIOR FINISH MATERIALS.
- F. 4X HEADERS = R-10
- G. DUCTS = DUCTS SHALL BE INSULATED TO A MINIMUM OF R-8.
EXCEPTION: DUCTS OR PORTIONS THEREOF LOCATED COMPLETELY INSIDE THE BUILDING THERMAL ENVELOPE.
- H. PIPING = MECHANICAL SYSTEM PIPING CAPABLE OF CARRYING FLUIDS ABOVE 105°F OR BELOW 55°F SHALL BE INSULATED TO A MINIMUM OF R-6.
 1. PIPING INSULATION EXPOSED TO WEATHER SHALL BE PROTECTED FROM DAMAGE, INCLUDING THAT CAUSED BY SUNLIGHT, MOISTURE, EQUIPMENT MAINTENANCE, AND WIND, AND SHALL PROVIDE SHIELDING FROM SOLAR RADIATION THAT CAN CAUSE DEGRADATION OF THE MATERIAL. ADHESIVE TAPE SHALL NOT BE PERMITTED.
 2. INSULATION FOR HOT WATER PIPE SHALL HAVE A MIN. THERMAL RESISTANCE (R-VALUE) OF R-4.
- I. ELECTRIC WATER HEATERS = ALL ELECTRIC WATER HEATERS IN UNHEATED SPACES OR ON CONCRETE FLOORS SHALL BE PLACED ON AN INCOMPRESSIBLE, INSULATED SURFACE WITH A MINIMUM THERMAL RESISTANCE OF R-10.

MOISTURE CONTROL

VAPOR RETARDERS

- SLABS: 10 MIL POLYETHYLENE SHEETS
- FLOORS: 3/4" CDX PLYWOOD OR 3/4" O.S.B.
- WALLS: KRAFT FACED FIBERGLASS BATTS
- CEILING: PVA PAINT (EXCEPT AT UNVENTED ROOF ASSEMBLIES)
1. ATTIC ACCESS AND DOORS ARE TO BE BAPPED, WEATHER-STRIPPED AND INSULATED.
2. EXTERIOR DOORS AND WINDOWS ARE TO BE CAULKED AND WEATHER-STRIPPED.
3. RECESSED LIGHT FIXTURES TO LIMIT AIR LEAKAGE PER WSEC 402.4.4.
4. ALL PLUMBING, ELECTRICAL AND HVAC PENETRATIONS IN FLOORS, WALLS AND CEILING ARE TO BE CAULKED AND SEALED.
5. ELECTRICAL OUTLET AND LIGHT SWITCH BOXES ON EXTERIOR WALLS MUST BE SEALED AT THE BACK OF THE RECEPTACLE WITH A FACE PLATE GASKET.
6. SILL PLATE TO BE CAULKED OR GLUED TO SUB-FLOOR.
7. CAULK/SEAL RIM JOISTS BETWEEN STORIES.
8. FIRE-STOP ALL PENETRATIONS AS REQUIRED BY THE CODE & BUILDING DEPARTMENT.

FENESTRATION

AN AREA-WEIGHTED AVERAGE OF FENESTRATION PRODUCTS SHALL BE PERMITTED TO SATISFY THE U-FACTOR REQUIREMENTS.

UP TO 15 SQUARE FEET OF GLAZED FENESTRATION PER DWELLING UNIT SHALL BE PERMITTED TO BE EXEMPT FROM U-FACTOR.

ONE SIDE-HINGED OPAQUE DOOR ASSEMBLY UP TO 24 SQUARE FEET IN AREA IS EXEMPTED FROM THE U-FACTOR REQUIREMENT.

AIR LEAKAGE AND TESTING

THE COMPONENTS OF THE BUILDING THERMAL ENVELOPE AS LISTED IN TABLE R402.4.1.1 SHALL BE INSTALLED IN ACCORDANCE WITH THE MANUFACTURER'S INSTRUCTIONS AND THE CRITERIA LISTED IN TABLE R402.4.1.1. AS APPLICABLE TO THE 2012 WASHINGTON STATE ENERGY CODE RE-23 METHOD OF CONSTRUCTION, WHERE REQUIRED BY THE CODE OFFICIAL, AN APPROVED THIRD PARTY SHALL INSPECT ALL COMPONENTS AND VERIFY COMPLIANCE.

THE BUILDING OR DWELLING UNIT SHALL BE TESTED AND VERIFIED AS HAVING AN AIR LEAKAGE RATE OF NOT EXCEEDING 5 AIR CHANGES PER HOUR. TESTING SHALL BE CONDUCTED WITH A BLOWER DOOR AT A PRESSURE OF 0.2 INCHES W.G. (50 PASCALES), WHERE REQUIRED BY THE CODE OFFICIAL. TESTING SHALL BE CONDUCTED BY AN APPROVED THIRD PARTY. A WRITTEN REPORT OF THE RESULTS OF THE TEST SHALL BE SIGNED BY THE PARTY CONDUCTING THE TEST AND PROVIDED TO THE CODE OFFICIAL. TESTING SHALL BE PERFORMED AT ANY TIME AFTER CREATION OF ALL PENETRATIONS OF THE BUILDING THERMAL ENVELOPE.

WINDOWS, SKYLIGHTS AND SLIDING GLASS DOORS SHALL HAVE AN AIR INFILTRATION RATE OF NO MORE THAN 0.3 CFM PER SQUARE FOOT, AND SWINGING DOORS NO MORE THAN 0.5 CFM PER SQUARE FOOT, WHEN TESTED ACCORDING TO NFRC 400 OR AIAA/WDMA/CSA 1011.5.2/A440 BY AN ACCREDITED, INDEPENDENT LABORATORY AND LISTED AND LABELED BY THE MANUFACTURER. EXCEPTIONS:

1. FIELD-FABRICATED FENESTRATION PRODUCTS (WINDOWS, SKYLIGHTS AND DOORS).
2. CUSTOM EXTERIOR FENESTRATION PRODUCTS MANUFACTURED BY A SMALL BUSINESS PROVIDED THEY MEET THE APPLICABLE PROVISIONS OF CHAPTER 24 OF THE INTERNATIONAL BUILDING CODE.
3. CUSTOM EXTERIOR WINDOWS AND DOORS MANUFACTURED BY A SMALL BUSINESS PROVIDED THEY MEET THE APPLICABLE PROVISIONS OF CHAPTER 24 OF THE INTERNATIONAL BUILDING CODE. ONCE VISUAL INSPECTION HAS CONFIRMED THE PRESENCE OF A GASKET, OPERABLE WINDOWS AND DOORS MANUFACTURED BY SMALL BUSINESS SHALL BE PERMITTED TO BE SEALED OFF AT THE FRAME PRIOR TO THE TEST.

RECESSED LUMINAIRES INSTALLED IN THE BUILDING THERMAL ENVELOPE SHALL BE TYPE IC-RATED AND CERTIFIED UNDER ASTM E283 AS HAVING AN AIR LEAKAGE RATE NOT MORE THAN 2.0 CFM WHEN TESTED AT A 1.57 PSF PRESSURE DIFFERENTIAL AND SHALL HAVE A LABEL ATTACHED SHOWING COMPLIANCE WITH THIS TEST METHOD. ALL RECESSED LUMINAIRES SHALL BE SEALED WITH A GASKET OR CAULK BETWEEN THE HOUSING AND THE INTERIOR WALL OR CEILING COVERING.

ADDITIONAL ENERGY EFFICIENCY REQUIREMENTS

EACH DWELLING UNIT IN ONE- AND TWO-FAMILY DWELLINGS AND TOWNHOUSES SHALL COMPLY WITH SUFFICIENT OPTIONS FROM TABLE R406.2 SO AS TO ACHIEVE THE REQUIRED MINIMUM NUMBER OF CREDITS:

ELECTRIC POWER & LIGHTING

LIGHTING EQUIPMENT

A MINIMUM OF 75 PERCENT OF PERMANENTLY INSTALLED LAMPS IN LIGHTING FIXTURES SHALL BE HIGH-EFFICACY LAMPS.

BUILDING SYSTEMS

CONTROLS

AT LEAST ONE THERMOSTAT SHALL BE PROVIDED FOR EACH SEPARATE HEATING AND COOLING SYSTEM.

WHERE THE PRIMARY HEATING SYSTEM IS A FORCED-AIR FURNACE, AT LEAST ONE THERMOSTAT PER DWELLING UNIT SHALL BE CAPABLE OF CONTROLLING THE HEATING AND COOLING SYSTEM ON A DAILY SCHEDULE TO MAINTAIN DIFFERENT TEMPERATURE SET POINTS AT DIFFERENT TIMES OF THE DAY. SEE WSEC R403.1 FOR ADDITIONAL REQUIREMENTS.

DUCTS & AIR DUCT SEALING

DUCTS, AIR HANDLERS, AND FILTER BOXES SHALL BE SEALED. JOINTS AND SEAMS SHALL COMPLY WITH EITHER THE INTERNATIONAL MECHANICAL CODE OR INTERNATIONAL RESIDENTIAL CODE, AS APPLICABLE.

DUCTS SHALL BE LEAK TESTED IN ACCORDANCE WITH WSU RS-33, USING THE MAXIMUM DUCT LEAKAGE RATES SPECIFIED. DUCT TIGHTNESS SHALL BE VERIFIED BY EITHER OF THE FOLLOWING:

1. POST-CONSTRUCTION TEST: TOTAL LEAKAGE SHALL BE LESS THAN OR EQUAL TO 4 CFM PER 100 SQUARE FEET OF CONDITIONED FLOOR AREA WHEN TESTED AT A PRESSURE DIFFERENTIAL OF 0.1 INCHES W.G. ACROSS THE ENTIRE SYSTEM, INCLUDING THE MANUFACTURER'S AIR HANDLER ENCLOSURE. ALL REGISTER BOOTS SHALL BE TAPED OR OTHERWISE SEALED DURING THE TEST. LEAKAGE TO OUTDOORS SHALL BE LESS THAN OR EQUAL TO 4 CFM PER 100 SQUARE FEET OF CONDITIONED FLOOR AREA.
2. ROUGH-IN TEST: TOTAL LEAKAGE SHALL BE LESS THAN OR EQUAL TO 4 CFM PER 100 SQUARE FEET OF CONDITIONED FLOOR AREA WHEN TESTED AT A PRESSURE DIFFERENTIAL OF 0.1 INCHES W.G. ACROSS THE SYSTEM, INCLUDING THE MANUFACTURER'S AIR HANDLER ENCLOSURE. ALL REGISTERS SHALL BE TAPED OR OTHERWISE SEALED DURING THE TEST. IF THE AIR HANDLER IS NOT INSTALLED AT THE TIME OF THE TEST, TOTAL LEAKAGE SHALL BE LESS THAN OR EQUAL TO 3 CFM PER 100 SQUARE FEET OF CONDITIONED FLOOR AREA.

AIR HANDLERS SHALL HAVE A MANUFACTURER'S DESIGNATION FOR AN AIR LEAKAGE OF NO MORE THAN 2 PERCENT OF THE DESIGN AIR FLOW RATE WHEN TESTED IN ACCORDANCE WITH ASHRAE 183.

BUILDING FRAMING CAVITIES SHALL NOT BE USED AS DUCTS OR PLENUMS. INSTALLATION OF DUCTS IN EXTERIOR WALLS, FLOORS OR CEILINGS SHALL NOT DISPLACE REQUIRED ENVELOPE INSULATION.

MECHANICAL VENTILATION

THE BUILDING SHALL BE PROVIDED WITH VENTILATION THAT MEETS THE REQUIREMENTS OF THE INTERNATIONAL RESIDENTIAL CODE OR INTERNATIONAL MECHANICAL CODE, AS APPLICABLE, OR WITH OTHER APPROVED MEANS OF VENTILATION. OUTDOOR AIR INTAKES AND EXHAUSTS SHALL HAVE AUTOMATIC OR GRAVITY DAMPERS THAT CLOSE WHEN THE VENTILATION SYSTEM IS NOT OPERATING.

MECHANICAL VENTILATION SYSTEM FANS SHALL MEET THE EFFICACY REQUIREMENTS OF TABLE R403.5.1. EXCEPTION: WHERE MECHANICAL VENTILATION FANS ARE INTEGRAL TO TESTED AND LISTED HVAC EQUIPMENT, THEY SHALL BE POWERED BY AN ELECTRICALLY COMMUTATED MOTOR.

EQUIPMENT SIZING

HEATING AND COOLING EQUIPMENT SHALL BE SIZED IN ACCORDANCE WITH ACCA MANUAL S BASED ON BUILDING LOADS CALCULATED IN ACCORDANCE WITH ACCA MANUAL J OR OTHER APPROVED HEATING AND COOLING CALCULATION METHODOLOGIES.

MECHANICAL AND PLUMBING

1. WATER HEATERS SHALL BE INSTALLED IN ACCORDANCE WITH MANUFACTURERS INSTRUCTIONS. WATER HEATERS INSTALLED IN ATTICS SHALL COMPLY WITH M1305.1.3. GAS FIRED WATER HEATERS SHALL COMPLY WITH IRC CHAPTER 24. ELECTRIC WATER HEATERS SHALL COMPLY WITH UL 174 AND INSTALLED IN ACCORDANCE WITH IRC CHAPTERS 34 THROUGH 43.
2. WATER HEATER STORAGE TANK TO BE LABELED TO MEET THE 1987 NATIONAL APPLIANCE ENERGY CONSERVATION ACT.
3. STEEL W.H. TO COMPLY WITH ASHRAE 90A-90.
4. EQUIP WATER HEATERS WITH A PRESSURE RELIEF LINE PLUMBED TO OUTSIDE.
5. PROVIDE 26 GA METAL SEISMIC STRAPS AROUND WATER HEATER TO WALL TO RESIST LATERAL FORCES.
6. H.V.A.C. UNIT TO COMPLY WITH THE W.S.E.C. & LABELED WITH A PERFORMANCE RATING.

WHOLE HOUSE VENTILATION

EACH DWELLING UNIT OR GUESTROOM SHALL BE EQUIPPED WITH A VENTILATION SYSTEM COMPLYING WITH SECTION M1507.3.4, M1507.3.5, M1507.3.6 OR M1507.3.7. COMPLIANCE IS ALSO PERMITTED TO BE DEMONSTRATED THROUGH COMPLIANCE WITH THE INTERNATIONAL MECHANICAL CODE.

WHOLE HOUSE VENTILATION OPTIONS (CHOOSE ONE):

1. ☐ CONTINUOUSLY OPERATING WHOLE-HOUSE VENTILATION SYSTEM
2. ☒ INTERMITTENTLY OPERATING WHOLE-HOUSE VENTILATION SYSTEM
PER TABLE M1507.3.3(1), VENTILATION RATE = 75 CFM
PER TABLE M1507.3.3(2), INTERMITTENT RATE FACTOR = 1.5 FOR 66% RUN TIME.
INTERMITTENT FAN AIRFLOW RATE = 75 CFM X 1.5 = 112.5 CFM

CONTROL AND OPERATION

1. CONTROLS FOR ALL VENTILATION SYSTEMS SHALL BE READILY ACCESSIBLE BY THE OCCUPANT.
2. OPERATING INSTRUCTIONS FOR WHOLE-HOUSE VENTILATION SYSTEMS SHALL BE PROVIDED TO THE OCCUPANT BY THE INSTALLER OF THE SYSTEM.
3. LOCAL EXHAUST SYSTEMS SHALL BE CONTROLLED BY MANUAL SWITCHES, DEHUMIDISTATS, TIMERS, OR OTHER APPROVED MEANS.
4. CONTINUOUS WHOLE-HOUSE VENTILATION SYSTEMS SHALL OPERATE CONTINUOUSLY. EXHAUST FANS, FORCED-AIR SYSTEM FANS, OR SUPPLY FANS SHALL BE EQUIPPED WITH "FAN ON" AS OVERRIDE CONTROLS. CONTROLS SHALL BE CAPABLE OF OPERATING THE VENTILATION SYSTEM WITHOUT ENERGIZING OTHER ENERGY-CONSUMING APPLIANCES. A LABEL SHALL BE AFFIXED TO THE CONTROLS THAT READS "WHOLE-HOUSE VENTILATION (SEE OPERATING INSTRUCTIONS)."
5. INTERMITTENT WHOLE-HOUSE VENTILATION SYSTEMS SHALL COMPLY WITH THE FOLLOWING:
 - 5.1. THEY SHALL BE CAPABLE OF OPERATING INTERMITTENTLY AND CONTINUOUSLY.
 - 5.2. THEY SHALL HAVE CONTROLS CAPABLE OF OPERATING THE EXHAUST FANS, FORCED-AIR SYSTEM FANS, OR SUPPLY FANS WITHOUT ENERGIZING OTHER ENERGY-CONSUMING APPLIANCES.
 - 5.3. THE VENTILATION RATE SHALL BE ADJUSTED ACCORDING TO THE EXCEPTION IN SECTION 403.8.5.1.
 - 5.4. THE SYSTEM SHALL BE DESIGNED SO THAT IT CAN OPERATE AUTOMATICALLY BASED ON THE TYPE OF CONTROL TIMER INSTALLED.
 - 5.5. THE INTERMITTENT MECHANICAL VENTILATION SYSTEM SHALL OPERATE AT LEAST ONE HOUR OUT OF EVERY FOUR.
 - 5.6. THE SYSTEM SHALL HAVE A MANUAL CONTROL AND AUTOMATIC CONTROL, SUCH AS A 24-HOUR CLOCK TIMER.
 - 5.7. AT THE TIME OF FINAL INSPECTION, THE AUTOMATIC CONTROL SHALL BE SET TO OPERATE THE WHOLE-HOUSE FAN ACCORDING TO THE SCHEDULE USED TO CALCULATE THE WHOLE-HOUSE FAN SIZING.
 - 5.8. A LABEL SHALL BE AFFIXED TO THE CONTROL THAT READS "WHOLE-HOUSE VENTILATION (SEE OPERATING INSTRUCTIONS)."

THE WHOLE-HOUSE MECHANICAL VENTILATION SYSTEM SHALL PROVIDE OUTDOOR AIR TO EACH HABITABLE SPACE AT A CONTINUOUS RATE OF NOT LESS THAN THAT DETERMINED IN ACCORDANCE WITH TABLE M1507.3.3(1). EXCEPTION: THE WHOLE-HOUSE MECHANICAL VENTILATION SYSTEM IS PERMITTED TO OPERATE INTERMITTENTLY WHERE THE SYSTEM HAS CONTROLS THAT ENABLE OPERATION FOR NOT LESS THAN 25 PERCENT OF EACH 4-HOUR SEGMENT AND THE VENTILATION RATE PRESCRIBED IN TABLE M1507.3.3(1) IS MULTIPLIED BY THE FACTOR DETERMINED IN ACCORDANCE WITH TABLE M1507.3.3(2).

WHOLE-HOUSE VENTILATION OPTIONS (CHOOSE ONE):

1. WHOLE-HOUSE VENTILATION USING EXHAUST FANS
2. WHOLE-HOUSE VENTILATION INTEGRATED WITH A FORCED-AIR SYSTEM
3. WHOLE-HOUSE VENTILATION USING A SUPPLY FAN
4. WHOLE-HOUSE VENTILATION USING A HEAT RECOVERY VENTILATION SYSTEM.

EXHAUST FANS PROVIDING WHOLE-HOUSE VENTILATION SHALL HAVE A FLOW RATING AT 0.25 INCHES WATER GAUGE AS SPECIFIED IN TABLE M1507.3.3(1). MANUFACTURERS' FAN FLOW RATINGS SHALL BE DETERMINED ACCORDING TO HVI 916 OR AMCA 210.

WHOLE-HOUSE FANS LOCATED 4 FEET OR LESS FROM THE INTERIOR GRILLE SHALL HAVE A SONE RATING OF 1.0 OR LESS MEASURED AT 0.1 INCHES WATER GAUGE. MANUFACTURER'S NOISE RATINGS SHALL BE DETERMINED AS PER HVI 915 (MARCH 2009). REMOTELY MOUNTED FANS SHALL BE ACOUSTICALLY ISOLATED FROM THE STRUCTURAL ELEMENTS OF THE BUILDING AND FROM ATTACHED DUCT WORK USING INSULATED FLEXIBLE JOINTS OR OTHER APPROVED MATERIAL. OUTDOOR AIR SHALL BE DISTRIBUTED TO EACH HABITABLE SPACE BY INDIVIDUAL OUTDOOR AIR INLETS, WHERE OUTDOOR AIR SUPPLIES ARE SEPARATED FROM EXHAUST POINTS BY DOORS. PROVISIONS SHALL BE MADE TO ENSURE AIR FLOW BY INSTALLATION OF DISTRIBUTION DUCTS, UNDERCUTTING DOORS, INSTALLATION OF GRILLES, TRANSOMS, OR SIMILAR MEANS. DOORS SHALL BE UNDERCUT TO A MINIMUM OF 1/2 INCH ABOVE THE SURFACE OF THE FINISH FLOOR COVERING.

INTEGRATED WHOLE-HOUSE VENTILATION SYSTEMS SHALL PROVIDE OUTDOOR AIR AT THE RATE CALCULATED USING SECTION M1507.3.3. INTEGRATED FORCED-AIR VENTILATION SYSTEMS SHALL DISTRIBUTE OUTDOOR AIR TO EACH HABITABLE SPACE THROUGH THE FORCED-AIR SYSTEM DUCTS. INTEGRATED FORCED-AIR VENTILATION SYSTEMS SHALL HAVE AN OUTDOOR AIR INLET DUCT CONNECTING A TERMINAL ELEMENT ON THE OUTSIDE OF THE BUILDING TO THE RETURN AIR PLENUM OF THE FORCED-AIR SYSTEM. AT A POINT WITHIN 4 FEET UPSTREAM OF THE AIR HANDLER, THE OUTDOOR AIR INLET DUCT CONNECTION TO THE RETURN AIR STREAM SHALL BE LOCATED UPSTREAM OF THE FORCED-AIR SYSTEM BLOWER AND SHALL NOT BE CONNECTED DIRECTLY INTO A FURNACE CABINET TO PREVENT THERMAL SHOCK TO THE HEAT EXCHANGER. THE SYSTEM WILL BE EQUIPPED WITH A MOTORIZED DAMPER CONNECTED TO THE AUTOMATIC VENTILATION CONTROL, AS SPECIFIED IN SECTION M1507.3.2. THE REQUIRED FLOW RATE SHALL BE VERIFIED BY FIELD TESTING WITH A FLOW HOOD OR A FLOW MEASURING STATION. M1507.3.5.2 VENTILATION DUCT INSULATION.

SUPPLY FAN VENTILATION SYSTEMS SHALL DISTRIBUTE OUTDOOR AIR TO EACH HABITABLE SPACE THROUGH THE FORCED-AIR SYSTEM DUCTS OR THROUGH DEDICATED DUCTS TO EACH HABITABLE SPACE. SUPPLY FANS SHALL HAVE THE CAPACITY TO PROVIDE THE AMOUNT OF OUTDOOR AIR SPECIFIED IN TABLE M1507.3.3(1) AT 0.40 INCHES WATER GAUGE AS PER HVI 916. THE OUTDOOR AIR MUST BE FILTERED BEFORE IT IS DELIVERED TO HABITABLE SPACES. THE FILTER MAY BE LOCATED AT THE INTAKE DEVICE, IN LINE WITH THE FAN, OR, IN THE CASE OF A CONNECTION TO THE RETURN PLENUM OF THE AIR HANDLER, USING THE FURNACE FILTER. AN OUTDOOR AIR INLET SHALL BE CONNECTED TO EITHER THE SUPPLY OR RETURN AIR STREAM. AN OUTDOOR AIR INLET DUCT CONNECTION TO THE SUPPLY AIR STREAM SHALL BE LOCATED DOWNSTREAM OF THE FORCED-AIR SYSTEM BLOWER. AN OUTDOOR AIR INLET DUCT CONNECTION TO THE RETURN AIR STREAM SHALL BE LOCATED AT LEAST 4 FEET UPSTREAM OF THE FORCED-AIR SYSTEM BLOWER AND ITS FILTER. NEITHER TYPE OF DUCT SHALL BE CONNECTED DIRECTLY INTO A FURNACE CABINET TO PREVENT THERMAL SHOCK TO THE HEAT EXCHANGER. THE OUTDOOR AIR INLET DUCT SHALL BE PRESCRIPTIVELY SIZED IN ACCORDANCE WITH TABLE M1507.3.6.2. THE TERMINAL ELEMENT ON THE OUTSIDE OF THE BUILDING SHALL BE SIZED 2 INCHES IN DIAMETER LARGER THAN THE OUTDOOR AIR INLET DUCT. THE SYSTEM SHALL BE EQUIPPED WITH A BACK-DRAFT DAMPER AND ONE OF THE FOLLOWING:

1. A CALIBRATED MANUAL VOLUME DAMPER INSTALLED AND SET TO MEET THE MEASURED FLOW RATES SPECIFIED IN TABLE M1507.3.3(1) BY FIELD TESTING WITH A PRESSURE GAUGE AND/OR FOLLOWING MANUFACTURER'S INSTALLATION INSTRUCTIONS; OR
2. A MANUAL VOLUME DAMPER INSTALLED AND SET TO MEET THE MEASURED FLOW RATES SPECIFIED IN TABLE M1507.3.3(1) BY FIELD TESTING WITH A FLOW HOOD OR A FLOW MEASURING STATION; OR
3. A AUTOMATIC FLOW-REGULATING DEVICE SIZED TO THE SPECIFIED FLOW RATES IN TABLE M1507.3.3(1) WHICH PROVIDES CONSTANT FLOW OVER A PRESSURE RANGE OF 0.20 TO 0.60 INCHES WATER GAUGE.

OUTDOOR AIR INLETS, OUTDOOR AIR SHALL BE DISTRIBUTED TO EACH HABITABLE SPACE BY INDIVIDUAL, OUTDOOR AIR INLETS, WHERE OUTDOOR AIR SUPPLIES ARE SEPARATED FROM EXHAUST POINTS BY DOORS. PROVISIONS SHALL BE MADE TO ENSURE AIR FLOW BY INSTALLATION OF DISTRIBUTION DUCTS, UNDERCUTTING DOORS, INSTALLATION OF GRILLES, TRANSOMS, OR SIMILAR MEANS. DOORS SHALL BE UNDERCUT TO A MINIMUM OF 1/2 INCH ABOVE THE SURFACE OF THE FINISH FLOOR COVERING. INDIVIDUAL ROOM OUTDOOR AIR INLETS SHALL:

1. HAVE CONTROLLABLE AND SECURE OPENINGS;
 2. BE SLEEVED OR OTHERWISE DESIGNED SO AS NOT TO COMPROMISE THE THERMAL PROPERTIES OF THE WALL OR WINDOW IN WHICH THEY ARE PLACED;
 3. PROVIDE NOT LESS THAN 4 SQUARE INCHES OF NET FREE AREA OF OPENING FOR EACH HABITABLE SPACE. ANY INLET OR COMBINATION OF INLETS WHICH PROVIDE 10 CFM AT 10 PASCALES ARE DEEMED EQUIVALENT TO 4 SQUARE INCHES NET FREE AREA.
- INLETS SHALL BE SCREENED OR OTHERWISE PROTECTED FROM ENTRY BY LEAVES OR OTHER MATERIAL. OUTDOOR AIR INLETS SHALL BE LOCATED SO AS NOT TO TAKE AIR FROM THE FOLLOWING AREAS:
 1. CLOSER THAN 10 FEET FROM AN APPLIANCE VENT OUTLET, UNLESS SUCH VENT OUTLET IS 3 FEET ABOVE THE OUTDOOR AIR INLET.
 2. WHERE IT WILL PICK UP OBJECTIONABLE ODORS, FUMES OR FLAMMABLE VAPORS.
 3. A HAZARDOUS OR UNSANITARY LOCATION.
 4. A ROOM OR SPACE HAVING ANY FUEL-BURNING APPLIANCES THEREIN.
 5. CLOSER THAN 10 FEET FROM A VENT OPENING OF A PLUMBING DRAINAGE SYSTEM UNLESS THE VENT OPENING IS AT LEAST 3 FEET ABOVE THE AIR INLET.
 6. ATTIC, CRAWL SPACES, OR GARAGES.

AUTOMATIC FIRE SPRINKLER SYSTEMS

IFC 2021

FIRE SPRINKLERS ARE REQUIRED FOR THIS PROJECT PER NFPA 13D.

1. NFPA 72 (Chapter 29) - Monitored Household Fire Alarm System in compliance with NFPA 72 and CoMi standards shall be installed throughout the residence. A separate fire permit is required.
2. NFPA 13R Fire Sprinkler System in compliance with NFPA 13R and CoMi standards shall be installed throughout the residence. A separate FIRE permit is required.

LOCAL EXHAUST

LOCAL EXHAUST SHALL BE PROVIDED IN EACH KITCHEN, BATHROOM, WATER CLOSET, LAUNDRY ROOM, INDOOR SWIMMING POOL, SPA, AND OTHER ROOMS WHERE WATER VAPOR OR COOKING ODOR IS PRODUCED. LOCAL EXHAUST SYSTEMS SHALL BE DESIGNED TO HAVE THE CAPACITY TO EXHAUST THE MINIMUM AIR FLOW RATE DETERMINED IN ACCORDANCE WITH TABLE M1507.4.

EXHAUST FANS PROVIDING LOCAL EXHAUST SHALL HAVE A MINIMUM FAN FLOW RATING NOT LESS THAN 50 CFM AT 0.25 INCHES WATER GAUGE FOR BATHROOMS, LAUNDRIES, OR SIMILAR ROOMS AND 100 CFM AT 0.25 INCHES WATER GAUGE FOR KITCHENS. MANUFACTURERS' FAN FLOW RATINGS SHALL BE DETERMINED AS PER HVI 916 (APRIL 1995) OR AMCA 210. EXCEPTION: WHERE A RANGE HOOD OR DOWN DRAFT EXHAUST FAN IS USED TO SATISFY THE LOCAL EXHAUST REQUIREMENTS FOR KITCHENS, THE RANGE HOOD OR DOWN DRAFT EXHAUST SHALL NOT BE LESS THAN 100 CFM AT 0.10 INCHES WATER GAUGE.

PER IRC M1503.4, KITCHEN EXHAUST FANS EXCEEDING 400 CFM SHALL PROVIDE MAKEUP AIR AT A RATE APPROXIMATELY EQUAL TO THE EXHAUST RATE. SUCH MAKEUP AIR SYSTEMS MUST BE EQUIPPED WITH A MEANS OF CLOSURE AND SHALL BE AUTOMATICALLY CONTROLLED TO START AND OPERATE SIMULTANEOUSLY WITH THE EXHAUST SYSTEM.

LOCAL EXHAUST SYSTEMS SHALL BE CONTROLLED BY MANUAL SWITCHES, DEHUMIDISTATS, TIMERS, OR OTHER APPROVED MEANS. LOCAL EXHAUST SYSTEM CONTROLS SHALL BE READILY ACCESSIBLE.

SOURCE SPECIFIC VENTILATION DUCTS SHALL TERMINATE OUTSIDE THE BUILDING. EXHAUST DUCTS SHALL BE EQUIPPED WITH BACK-DRAFT DAMPERS. ALL EXHAUST DUCTS IN UNCONDITIONED SPACES SHALL BE INSULATED TO A MINIMUM OF R-8. TERMINAL ELEMENTS SHALL HAVE AT LEAST THE EQUIVALENT NET FREE AREA OF THE DUCT WORKED. TERMINAL ELEMENTS SHALL BE SCREENED OR OTHERWISE PROTECTED FROM ENTRY BY LEAVES OR OTHER MATERIAL. MINIMUM 50% NET FREE AREA SHALL MEET THE REQUIREMENTS OF IRC R303.5.

2021 WSEC TABLE R402.1.1		
CLIMATE ZONE 5 AND MARINE 4		
FENESTRATION	U-FACTOR b	0.30
SKYLIGHT	U-FACTOR	0.50
CEILING	U-FACTOR	0.024
ABOVE GRADE WALL	U-FACTOR	0.056
FLOOR	U-FACTOR	0.029
SLAB ON GRADE	F-FACTOR	0.54
BELOW GRADE 2' DEPTH	WALL U-FACTOR SLAB F-FACTOR	0.042 0.59
BELOW GRADE 3.5' DEPTH	WALL U-FACTOR SLAB F-FACTOR	0.040 0.56
BELOW GRADE 7' DEPTH	WALL U-FACTOR SLAB F-FACTOR	0.035 0.50

ADDITIONAL ENERGY EFFICIENCY REQUIREMENTS PER WSEC R406.3:
MEDIUM DWELLING UNIT (1,500-5,000 S.F.): 8.0 CREDITS REQUIRED
PROPOSED: 8.0 CREDITS

SYSTEM	ENERGY EQUALIZATION CREDITS:	CREDITS
2	FOR AN INITIAL HEATING SYSTEM USING A HEAT PUMP THAT MEETS FEDERAL STANDARDS FOR THE EQUIPMENT LISTED IN TABLE C403.3.2(2) AND SUPPLEMENTAL HEATING PROVIDED BY ELECTRIC RESISTANCE OR A COMBUSTION FURNACE MEETING MINIMUM STANDARDS LISTED IN TABLE C403.3.2(5)(b)	1.5
OPTION	ENERGY CREDIT OPTION DESCRIPTION:	
3.6	AIR SOURCE, CENTRALLY DUCTED HEAT PUMP W/ MIN. HSPF 2 OF 9.4 (HSPF OF 11.0)	1.0
5.4	WATER HEATING SYSTEM SHALL INCLUDE THE FOLLOWING: ENERGY STAR RATED GAS OR PROPANE WATER WITH A MINIMUM UEF OF 9.1 OR SOLAR WATER HEATING SUPPLEMENTING A MINIMUM STANDARD WATER HEATER. OR WATER HEATER HEATED BY GROUND SOURCE HEAT PUMP MEETING THE REQUIREMENTS OF OPTION 3.4.	1.0
6.1	FOR EACH 600 KWH OF ELECTRICAL GENERATION PER HOUSING UNIT PROVIDED ANNUALLY BY ON-SITE WIND OR SOLAR EQUIPMENT A 0.5 CREDIT SHALL BE ALLOWED, UP TO 4.5 CREDITS.	4.5
TOTAL		8.0
FOR FULL TEXT AND INFORMATION, SEE WASHINGTON STATE ENERGY CODE, SECTION R406		


BUILDING AREA SUMMARY

ALL NUMBERS IN SQUARE FEET

HOUSE:		
BASEMENT FLOOR	698	GARAGE: UNHEATED 655
MAIN FLOOR	2,214	
UPPER FLOOR	1,939	MECH: UNHEATED 109
TOTAL	4,851	

DRAWING INDEX:

B1	OVERALL BOUNDARY & TOPO SURVEY	S-0.0	STRUCTURAL NOTES
B2	BOUNDARY & TOPOGRAPHIC SURVEY	SD-1	STRUCTURAL DETAILS
C1	COVER SHEET & TESC	SD-2	STRUCTURAL DETAILS
C2	TESC NOTES & DETAILS	SD-3	STRUCTURAL DETAILS
C3	GRADING & UTILITIES PLAN	SD-4	STRUCTURAL DETAILS
A0	COVER SHEET	SD-5	STRUCTURAL DETAILS
A1.1	SITE PLAN	SD-6	STRUCTURAL DETAILS
A1.2	BASEMENT AREA CALCULATION		
A2	FOUNDATION PLAN		
A3	LOWER FLOOR PLAN		
A4	MAIN FLOOR FRAMING PLAN		
A5	MAIN FLOOR PLAN		
A6	UPPER FLOOR FRAMING PLAN		
A7	UPPER FLOOR PLAN		
A8	ROOF FRAMING PLAN		
A9	ELEVATIONS		
A10	ELEVATIONS		
A11	SECTIONS		
A12	ARCHITECTURAL DETAILS		
A13	ARCHITECTURAL DETAILS		

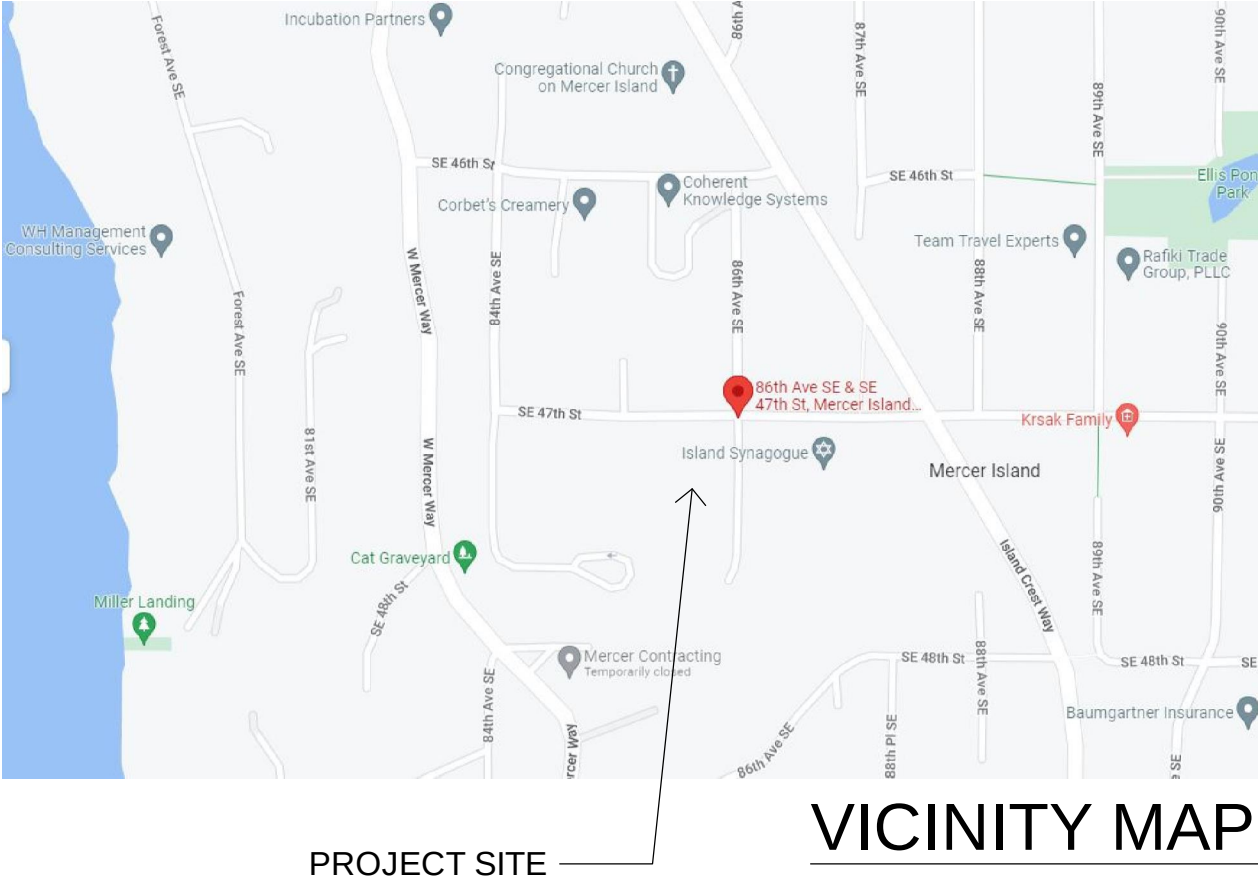

4715 86th Ave SE

Mercer Island, Washington

Cover Sheet

A0

McCULLOUGH

LOT AREA (NET):	13,670 SF
CONCRETE WALKWAYS:	120 SF
ROCKERIES:	30 SF
TOTAL LOT COVERAGE AREA:	150 SF
	=1.09%
ALLOWED LOT COV'G. AREA:	1,230.30 SF
ALLOWED % OF LOT AREA:	=9.00%

13,670 SF
120 SF
30 SF
150 SF
=1.09%
1,230.30 SF
=9.00%

LOT AREA (NET):	13,670 SF	①
GROSS FLOOR AREA (INCL ROOF):	3,885 SF	
VEHICULAR USE AREA:	778 SF	
TOTAL LOT COVERAGE AREA:	4,663 SF	
	=34.11%	
ALLOWED LOT COV'G. AREA:	5,468 SF	
ALLOWED % OF LOT AREA:	=40.00%	

13,670 SF
3,885 SF
778 SF
4,663 SF
=34.11%
5,468 SF
=40.00%

LOT AREA (NET):	13,670 SF
UPPER FLOOR AREA (LESS STAIR):	1,939 SF
MAIN FLOOR AREA (INCL. GARAGE):	2,896 SF
GRAND TOTAL RM 455 SF X 1.5 = 682.5 SF	227.5 SF
BASEMENT FLOOR AREA:	698 SF
TOTAL GROSS FLOOR AREA	5,341.57 S.F.
% OF LOT AREA:	=39.08%
ALLOWED LOT AREA:	5,468 SF
ALLOWED % OF LOT AREA:	=40.00%

13,670 SF
1,939 SF
2,896 SF
227.5 SF
698 SF
5,341.57 S.F.
=39.08%
5,468 SF
=40.00%

UPPER FLOOR AREA (INCL STAIR):	2,069 SF
MAIN FLOOR AREA:	2,214 SF
BASEMENT AREA:	698 SF
GARAGE FLOOR AREA	655 SF
UNHEATED STORAGE AREA:	109 S.F.
COVERED AREA:	702 SF
TOTAL FIRE AREA:	6,447 S.F.

2,069 SF
2,214 SF
698 SF
655 SF
109 S.F.
702 SF
6,447 S.F.

HIGHEST ELEV POINT OF LOT:	309.20
LOWEST ELEV POINT OF LOT:	294.50
ELEVATION DIFFERENCE:	14.70
HORIZONTAL DISTANCE BTWN HIGH AND LOW POINTS:	166.4
LOT SLOPE:	8.83%

309.20
294.50
14.70

166.4
8.83%


MCCULLOUGH ARCHITECTS
PHIL MCCULLOUGH
5601 6TH AVESOUTH, SUITE 371
SEATTLE, WA 98108
PH: 206 443 1181
EM: PHIL@MCCULLOUGHARCHITECTS.COM

MULHERN+KULP
JOHN C LEONE
7720 TRADE STREET, SUITE 350
SAN DIEGO, CA 92121
PH: 619 650 0010
EM: JLEONE@MULHERNKULP.COM

D.R. STRONG CONSULTING
MAHER JOUDI
620 7TH AVE
KIRKLAND, WA 98033
PH: 425 827 3063
EM: MAHER.JOUDI@DRSTRONG.COM

DESIGN BUILT HOMES
TODD SHERMAN
1412-112TH AVE NE, SUITE 104
BELLEVUE, WA 98004
PH: 206 909 8187
EM: TODD@LUXURYDBH.COM

759810-0420

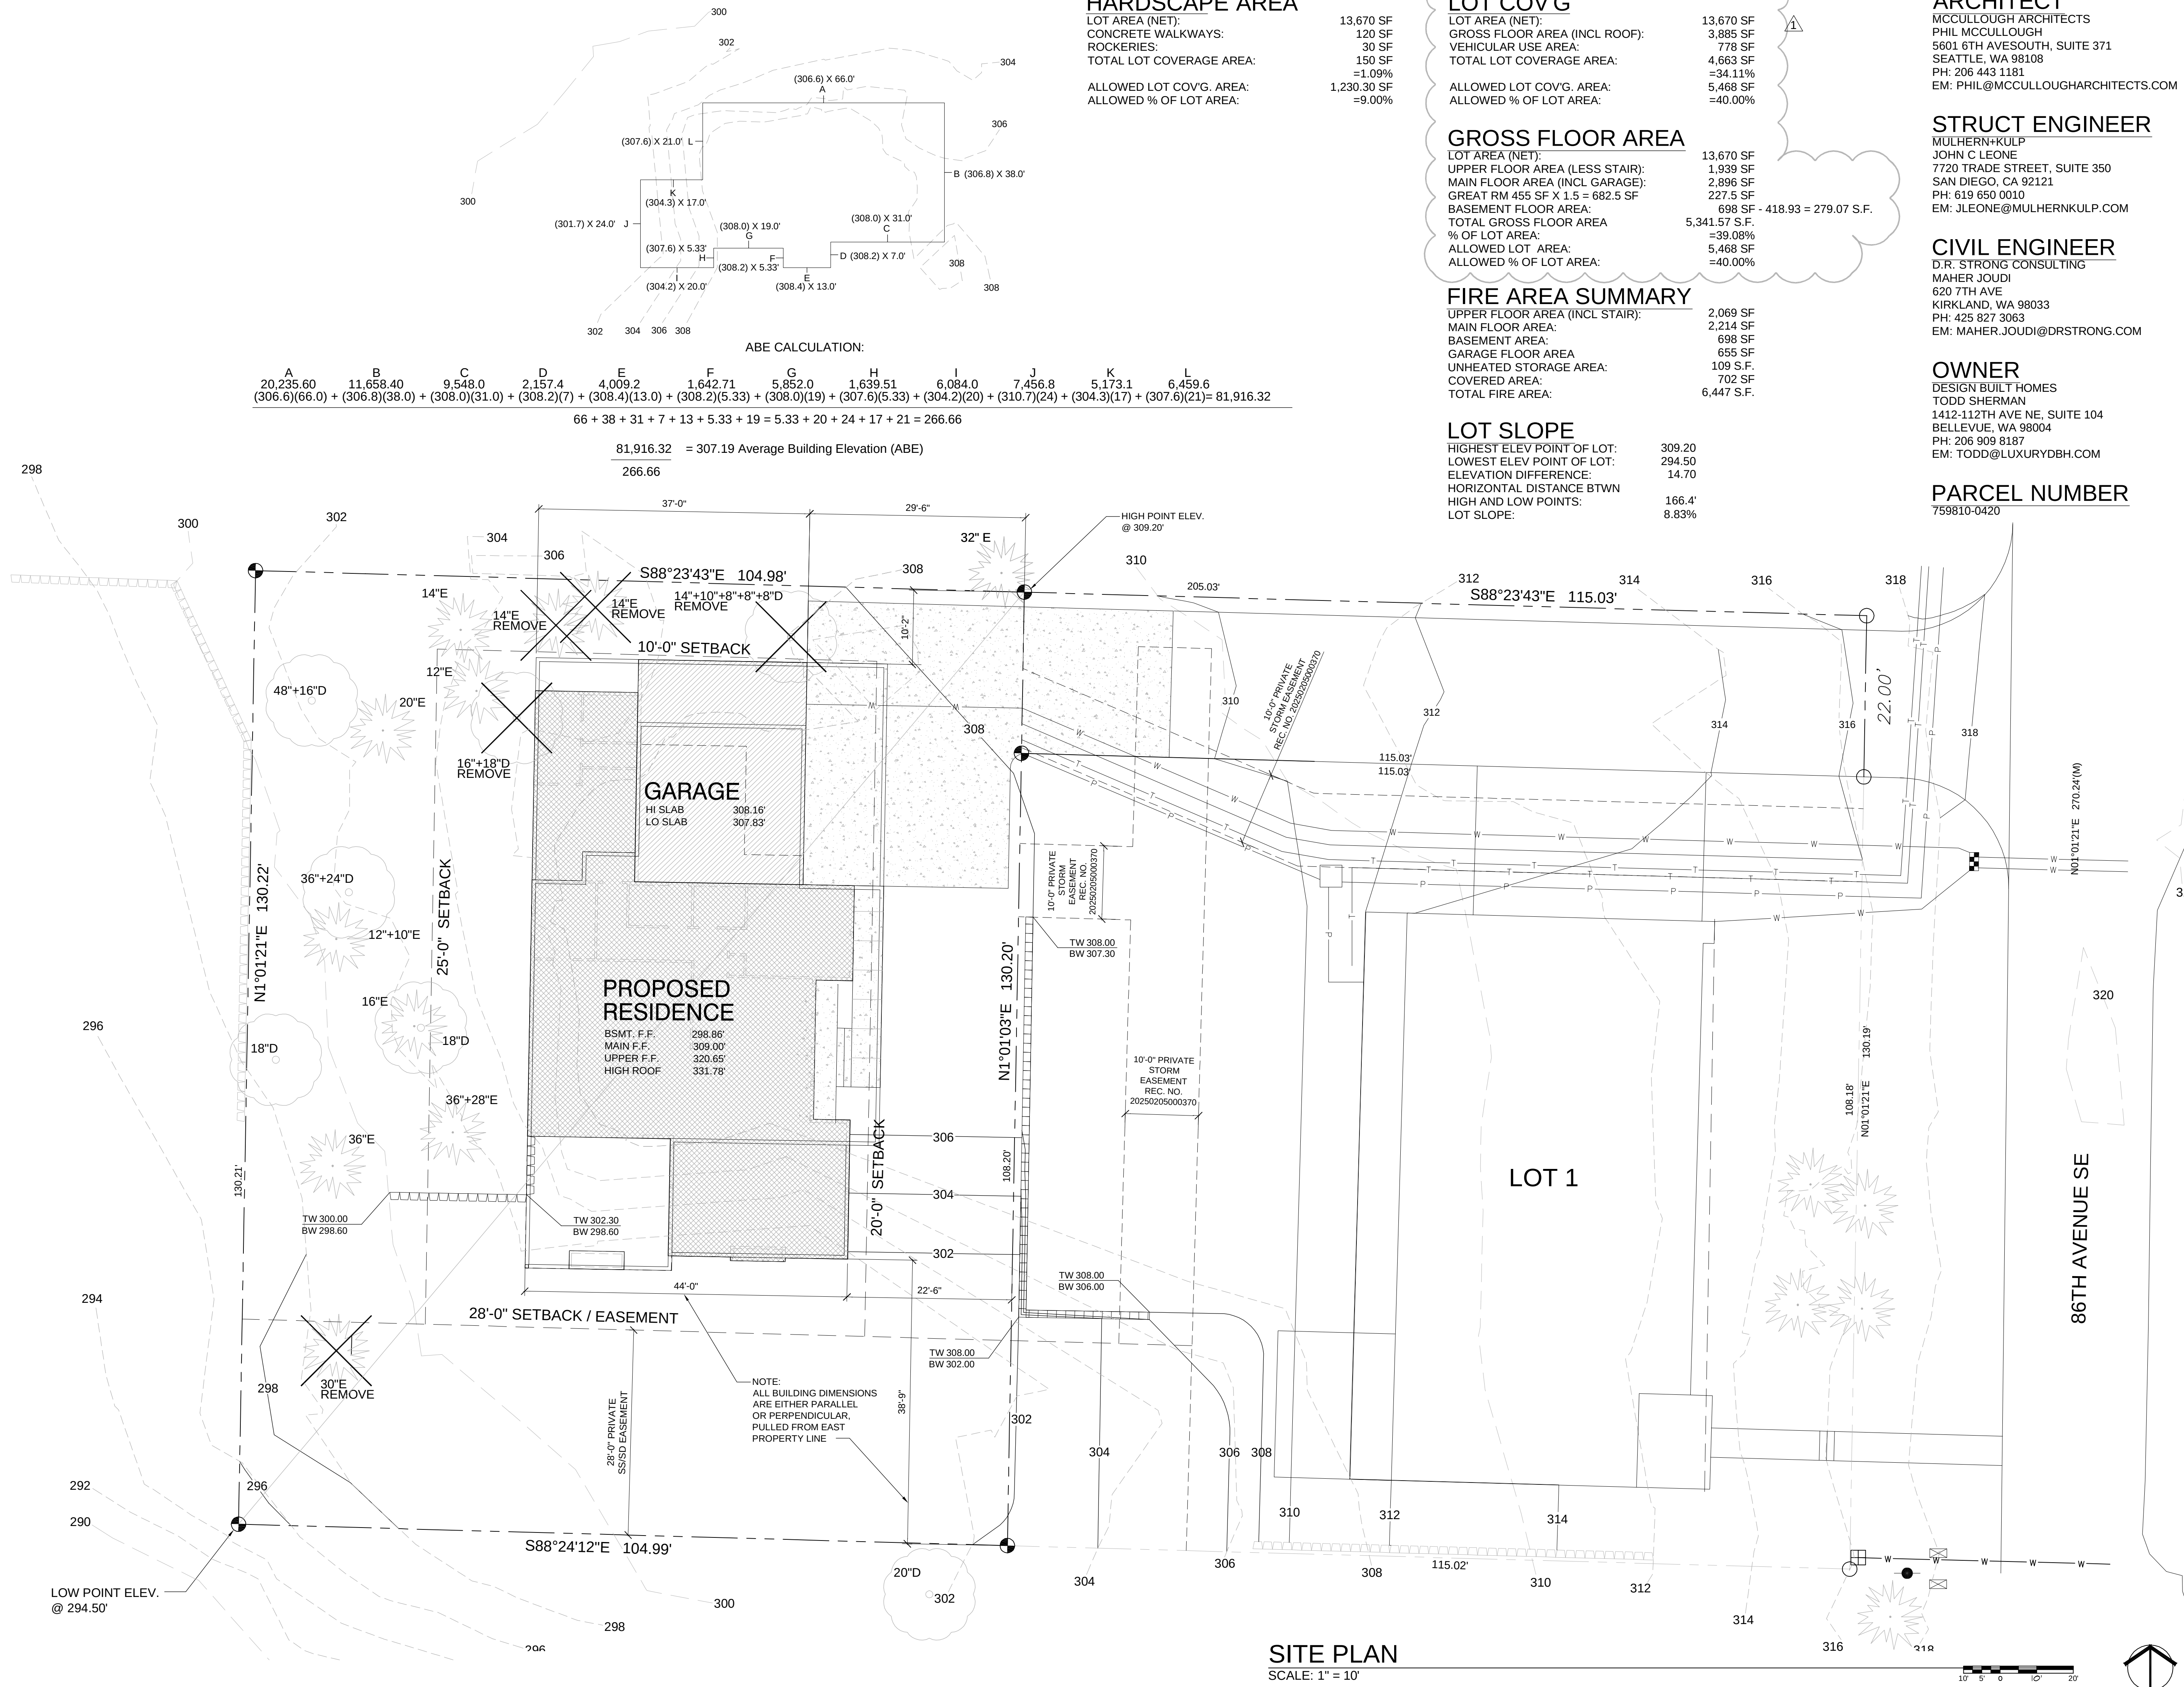

McCULLOUGH
ARCHITECTS


5601 6th Ave South
Suite 371
Seattle, WA. 98108
206.443.1181
mccullougharchitects.com

UNPUBLISHED WORK
2021 © McCullough Architects

Revisions	Comment
06.20.2025	1
07.18.2025	2

Date:	04.09.2025
Job No:	xx-xxx
Project No:	00000
Drawn:	BAK
Approved:	APM

Owner
Design Built Homes



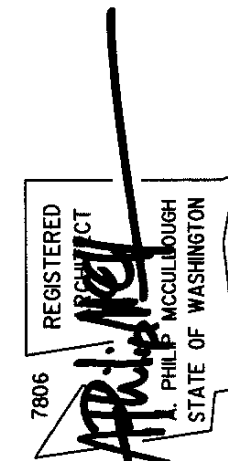


4715 86th Ave SE

Mercer Island, Washington

Site Plan

A1.1

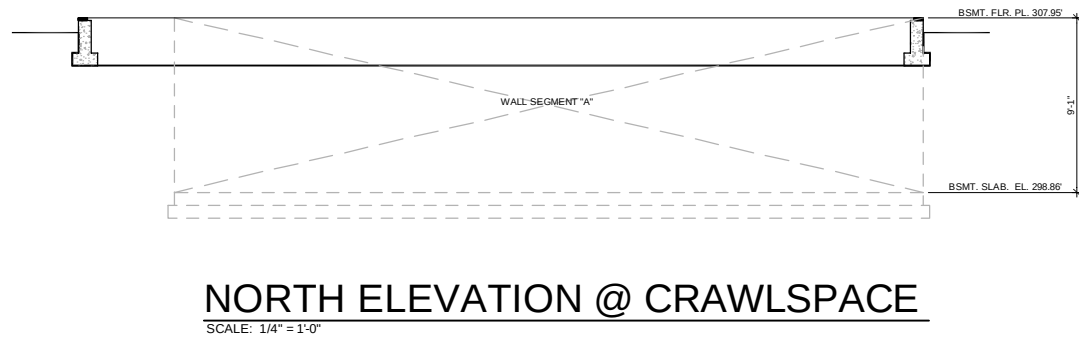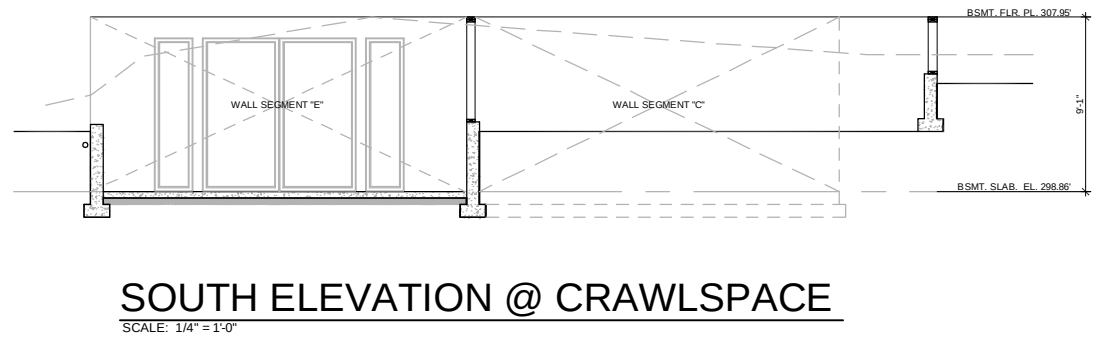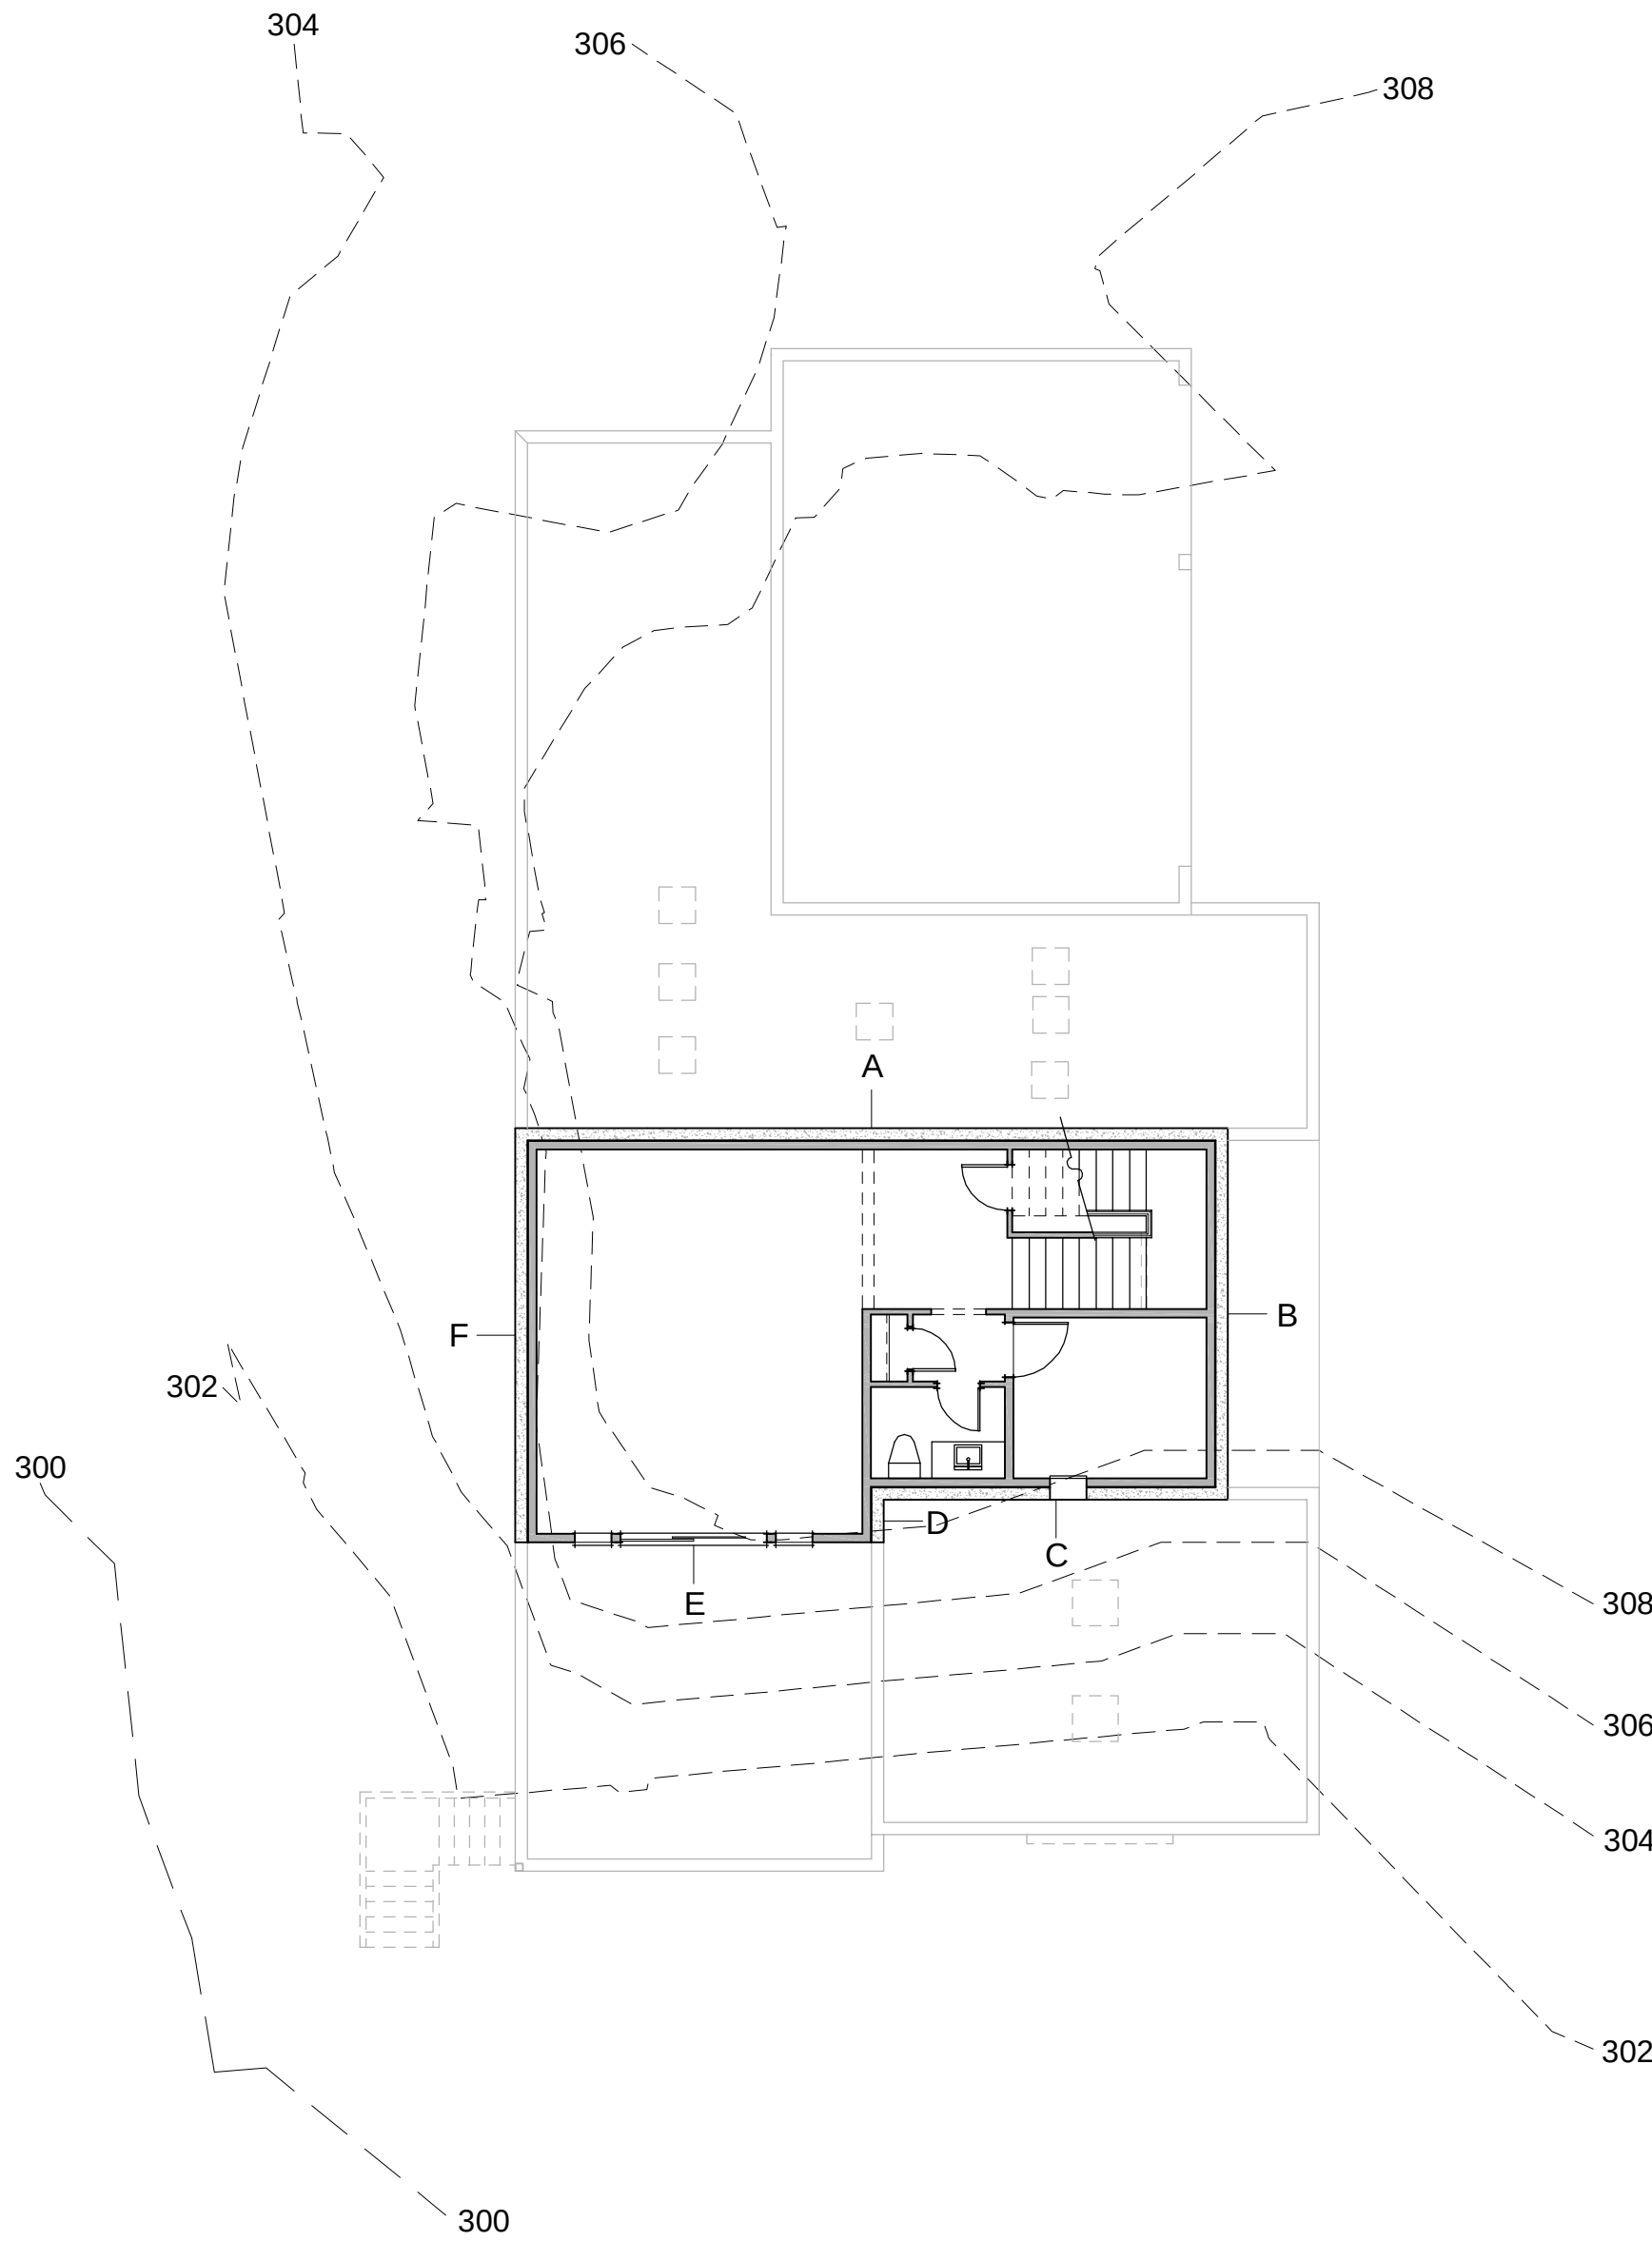

WALL SEGMENT	LENGHT	COVERAGE	RESULT
A	39.00'	83.48%	32.56%
B	20.33	99.82%	20.29%
C	18.06	33.03%	5.96%
D	2.33	33.00%	0.77%
E	19.50	0.00%	0.00%
F	22.67	59.98%	13.59%
TOTALS	121.89	NA	73.17%

73.17%

121.89'

= 60.02%


698 SF TOTAL BASEMENT FLOOR AREA X 60.02% = 418.93 S.F. EXCLUDED FROM BASEMENT FLOOR AREA

WALL SEGMENT "C" 18.06' X 33.03% = 5.96% TOTAL WALL AREA = 168.04 S.F. TOTAL COVERED WALL AREA = 55.50 S.F. TOTAL PERCENTAGE COVERED = 33.03 %	WALL SEGMENT "B" 20.33' X 99.82% = 20.29% TOTAL WALL AREA = 184.69 S.F. TOTAL COVERED WALL AREA = 184.36 S.F. TOTAL PERCENTAGE COVERED = 99.82 %	WALL SEGMENT "A" 39.00' X 83.48% = 32.56% TOTAL WALL AREA = 354.25 S.F. TOTAL COVERED WALL AREA = 295.75 S.F. TOTAL PERCENTAGE COVERED = 83.49 %
WALL SEGMENT "F" 22.67' X 59.98% = 13.59% TOTAL WALL AREA = 205.89 S.F. TOTAL COVERED WALL AREA = 123.50 S.F. TOTAL PERCENTAGE COVERED = 59.98 %	WALL SEGMENT "E" 19.50' X 0% = 0% TOTAL WALL AREA = 177.13 S.F. TOTAL COVERED WALL AREA = 0 S.F. TOTAL PERCENTAGE COVERED = 0 %	WALL SEGMENT "D" 2.33' X 33.00% = 0.77% TOTAL WALL AREA = 21.18 S.F. TOTAL COVERED WALL AREA = 6.99 S.F. TOTAL PERCENTAGE COVERED = 33.00 %

Revisions	Comment
06.20.2025	1
07.18.2025	2

04.09.2025	xx-xxx
00000	BAK
	APM

Owner
Design Built Homes











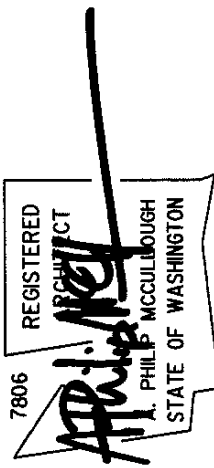


4715 86th Ave SE

Mercer Island, Washington

Basement Area
Calculations

A1.2

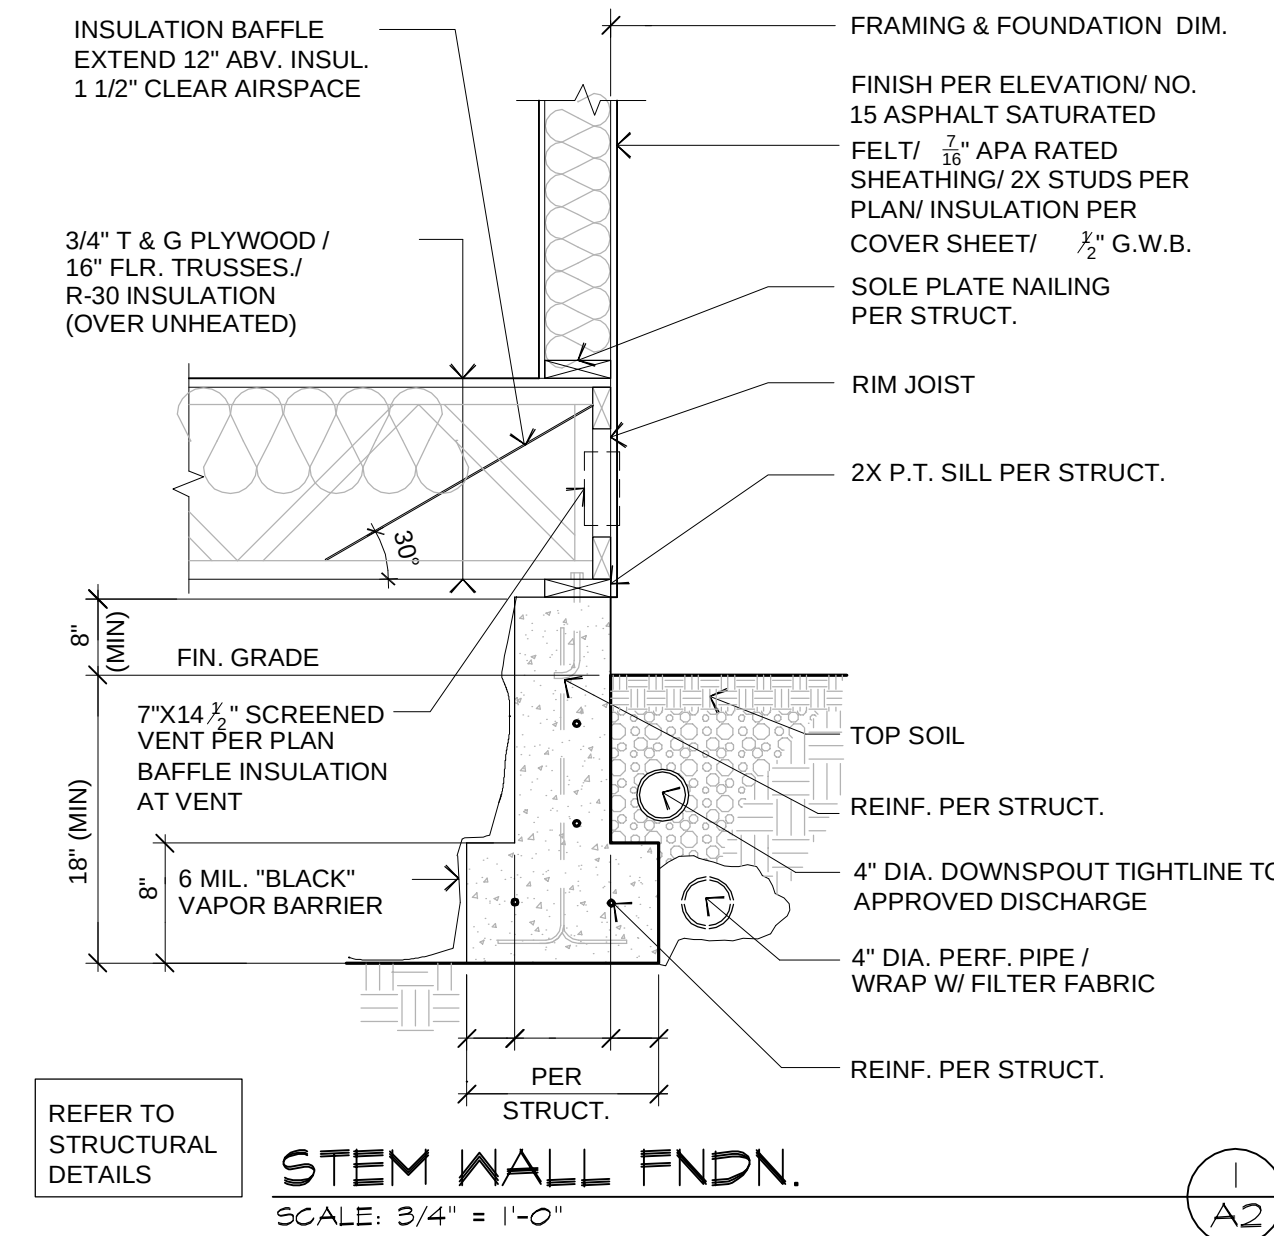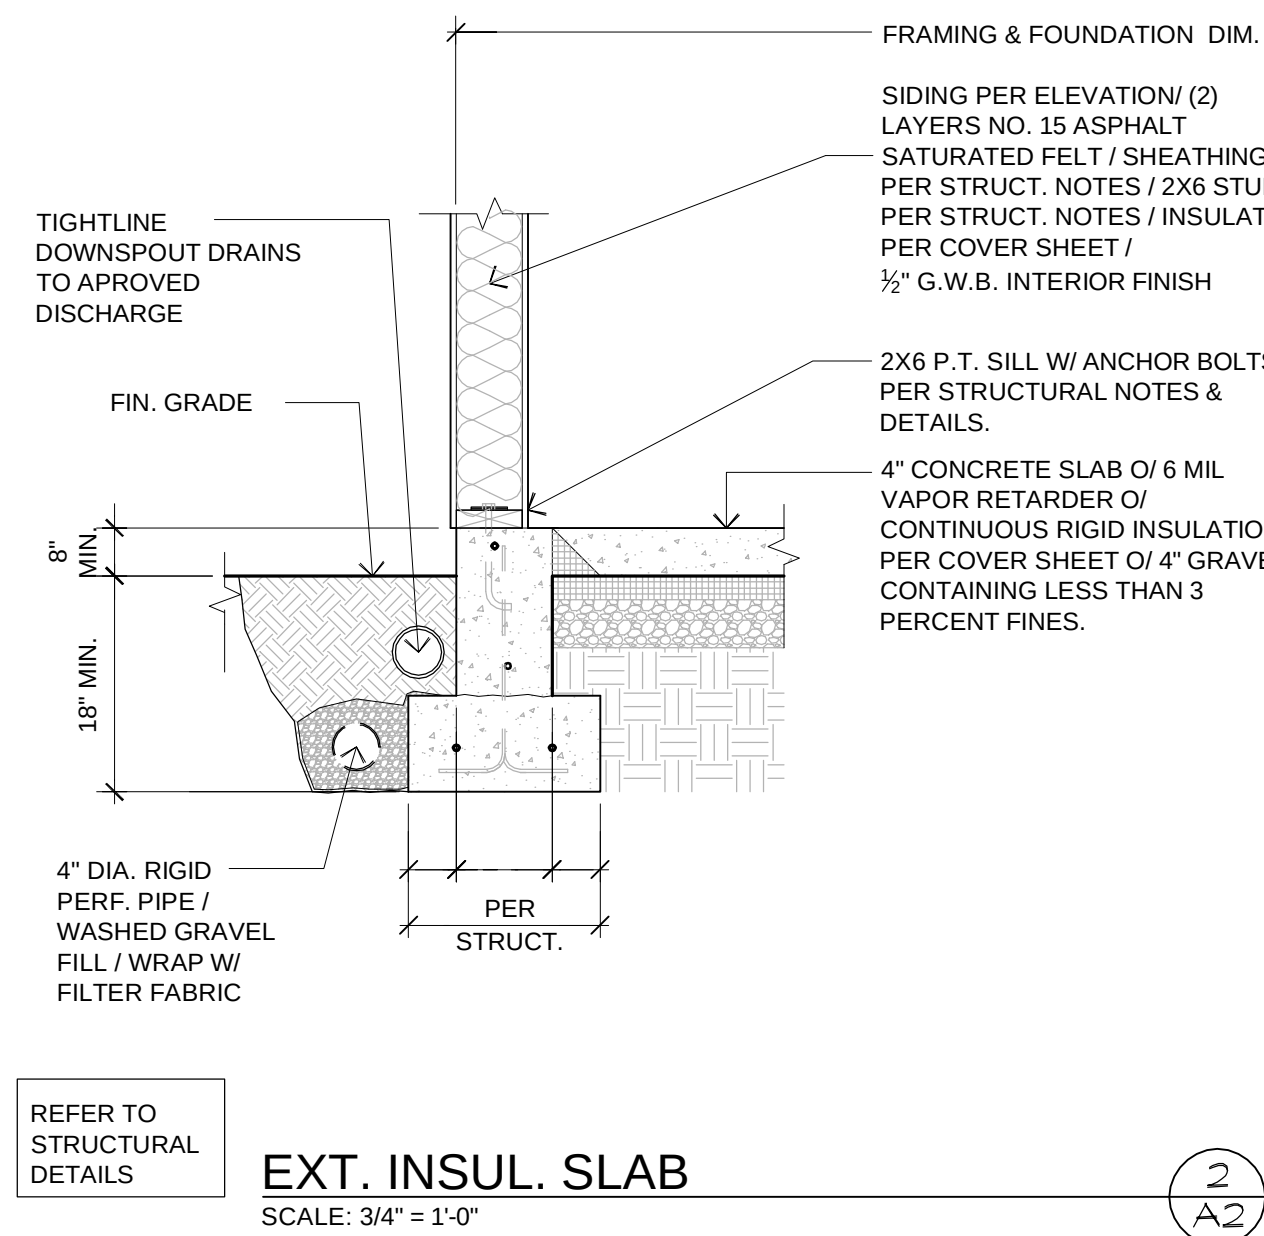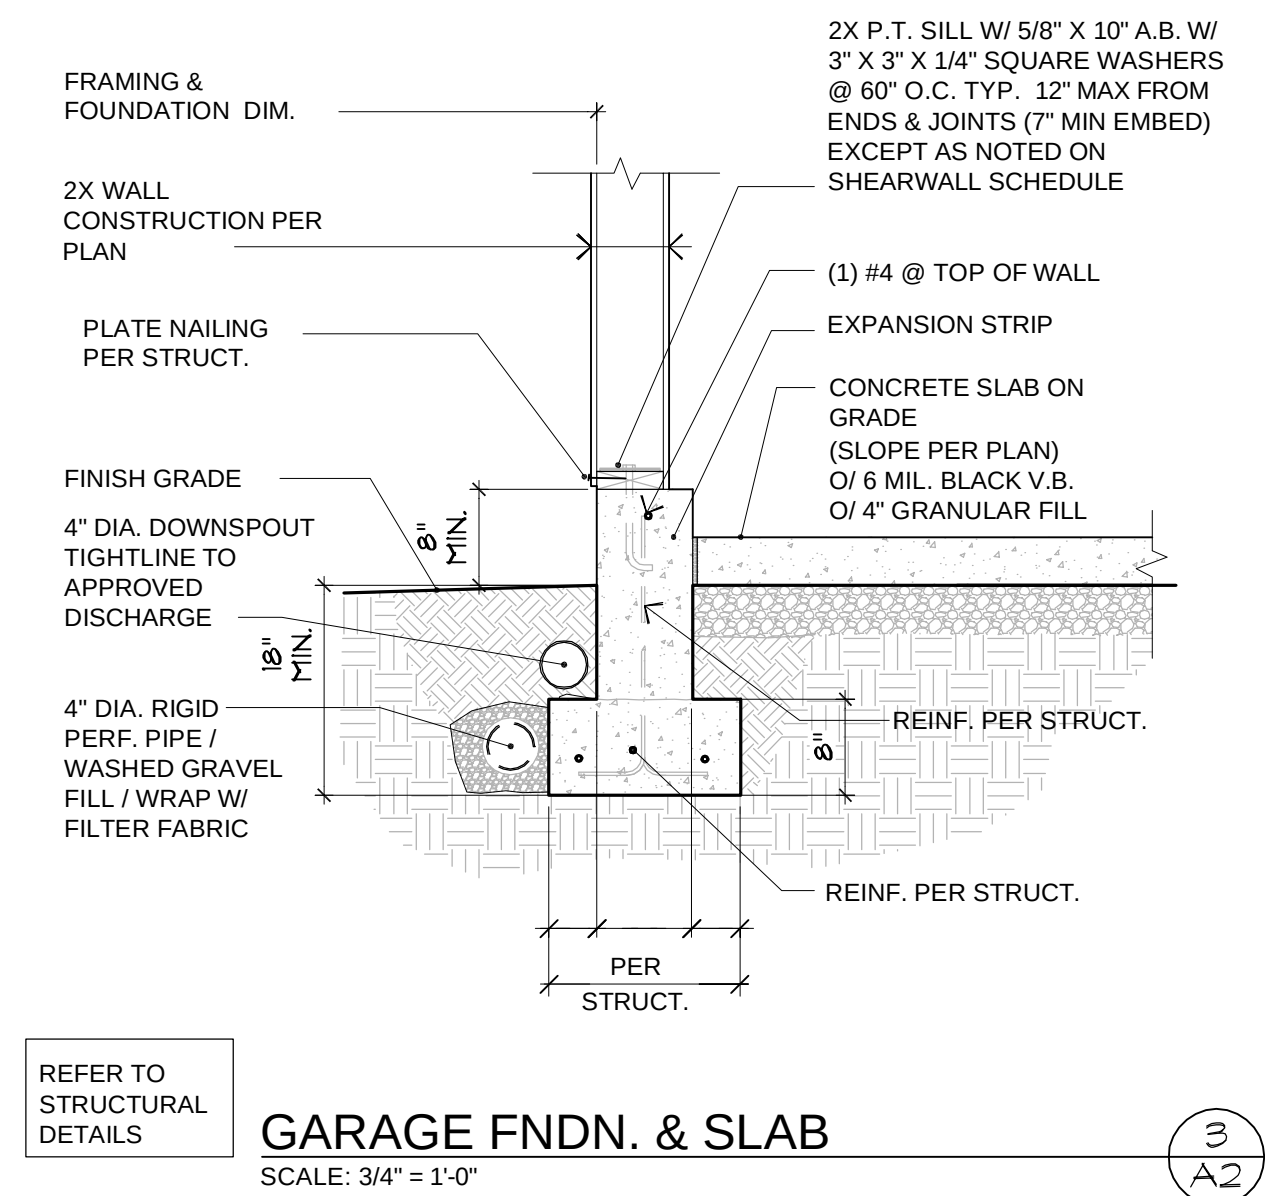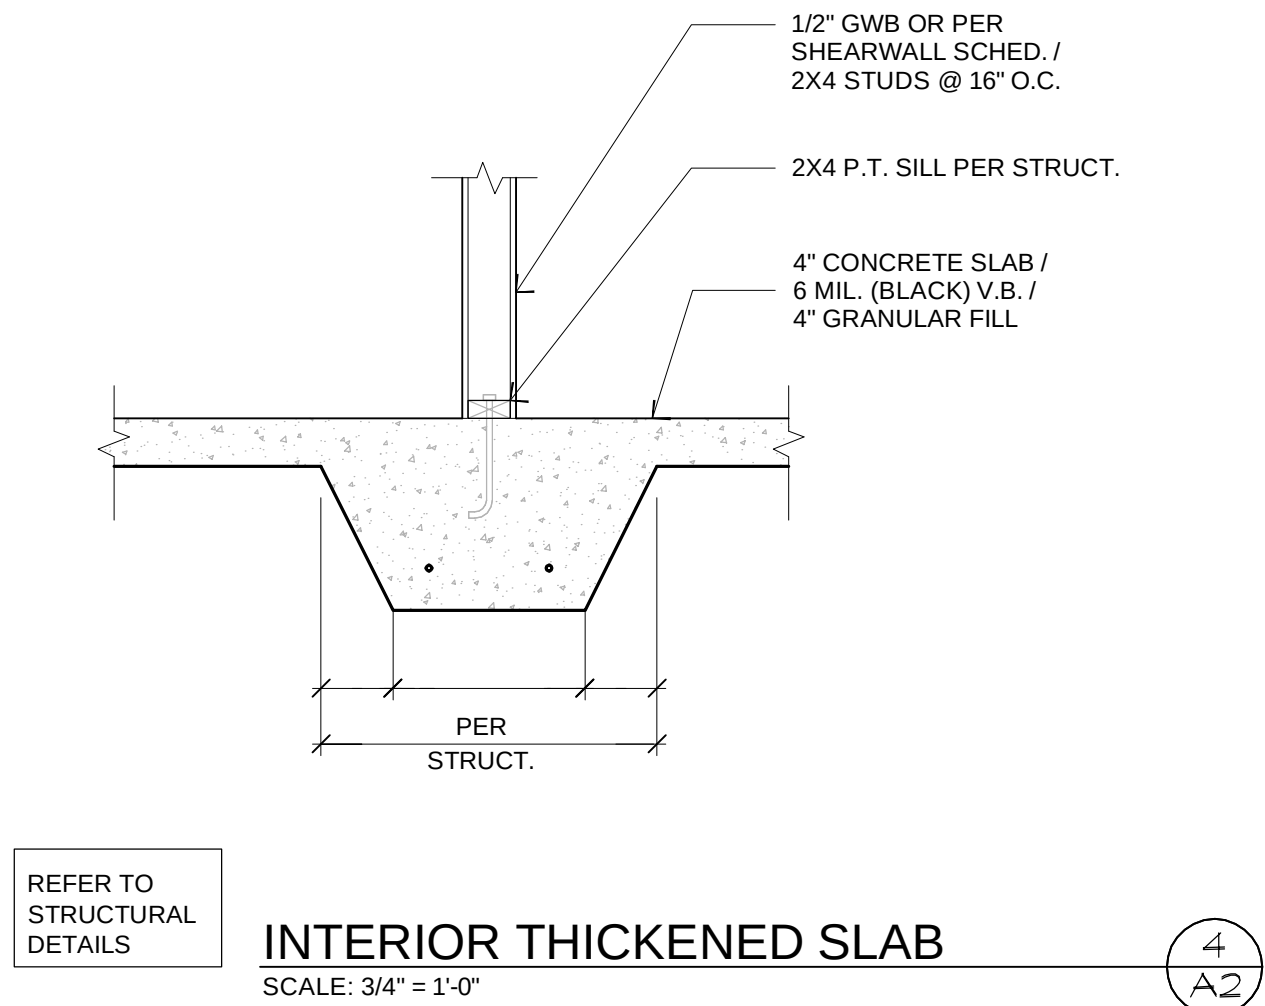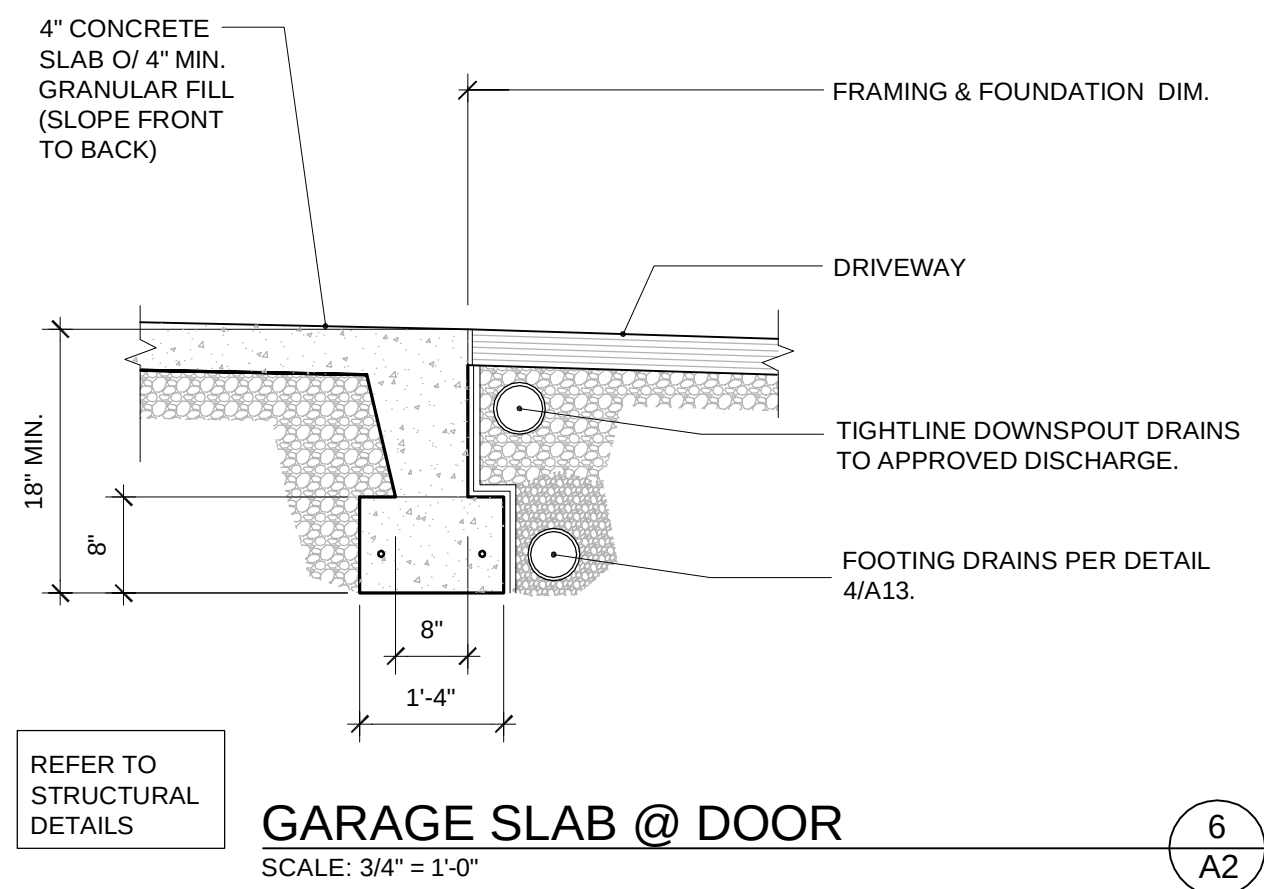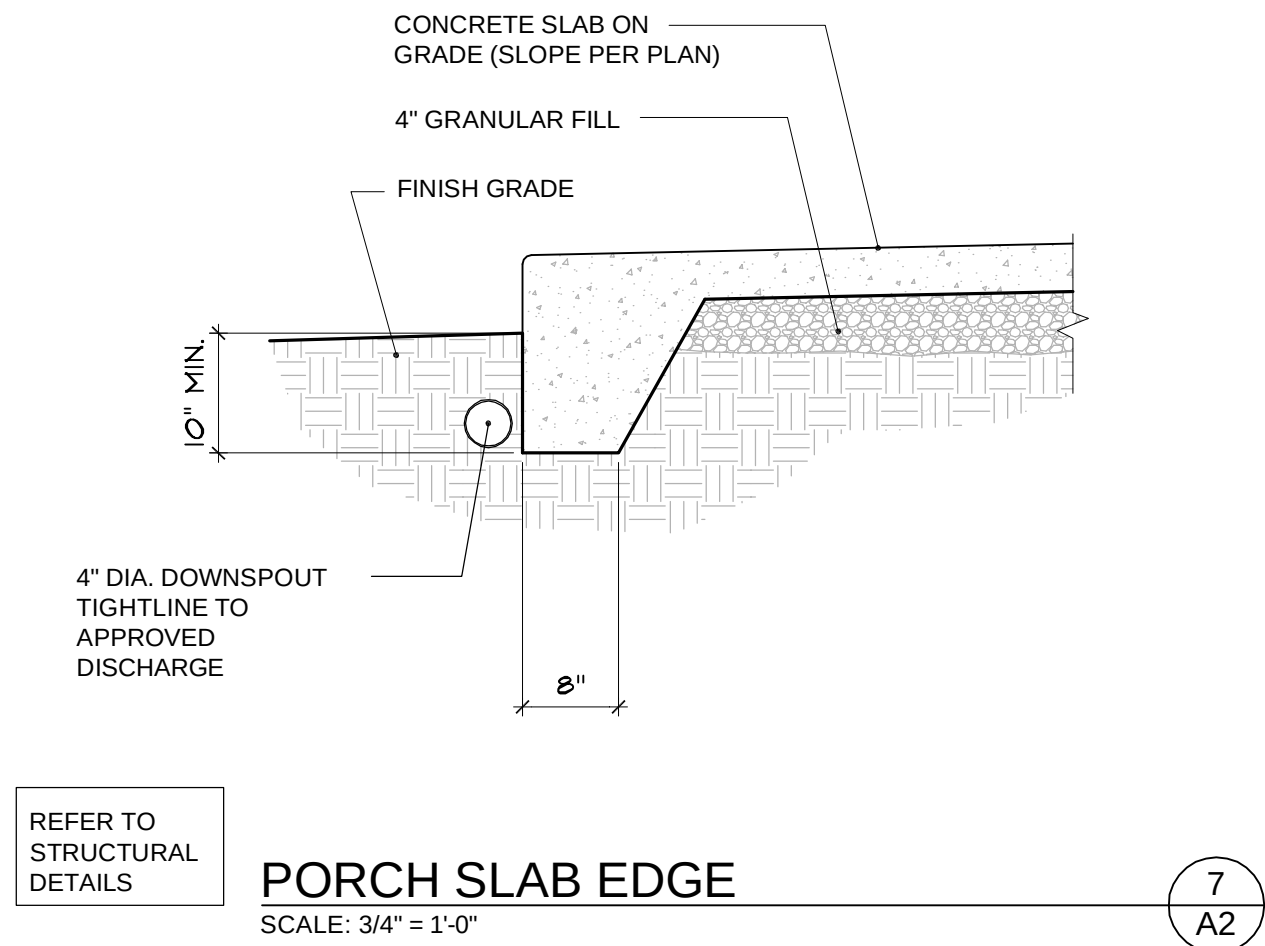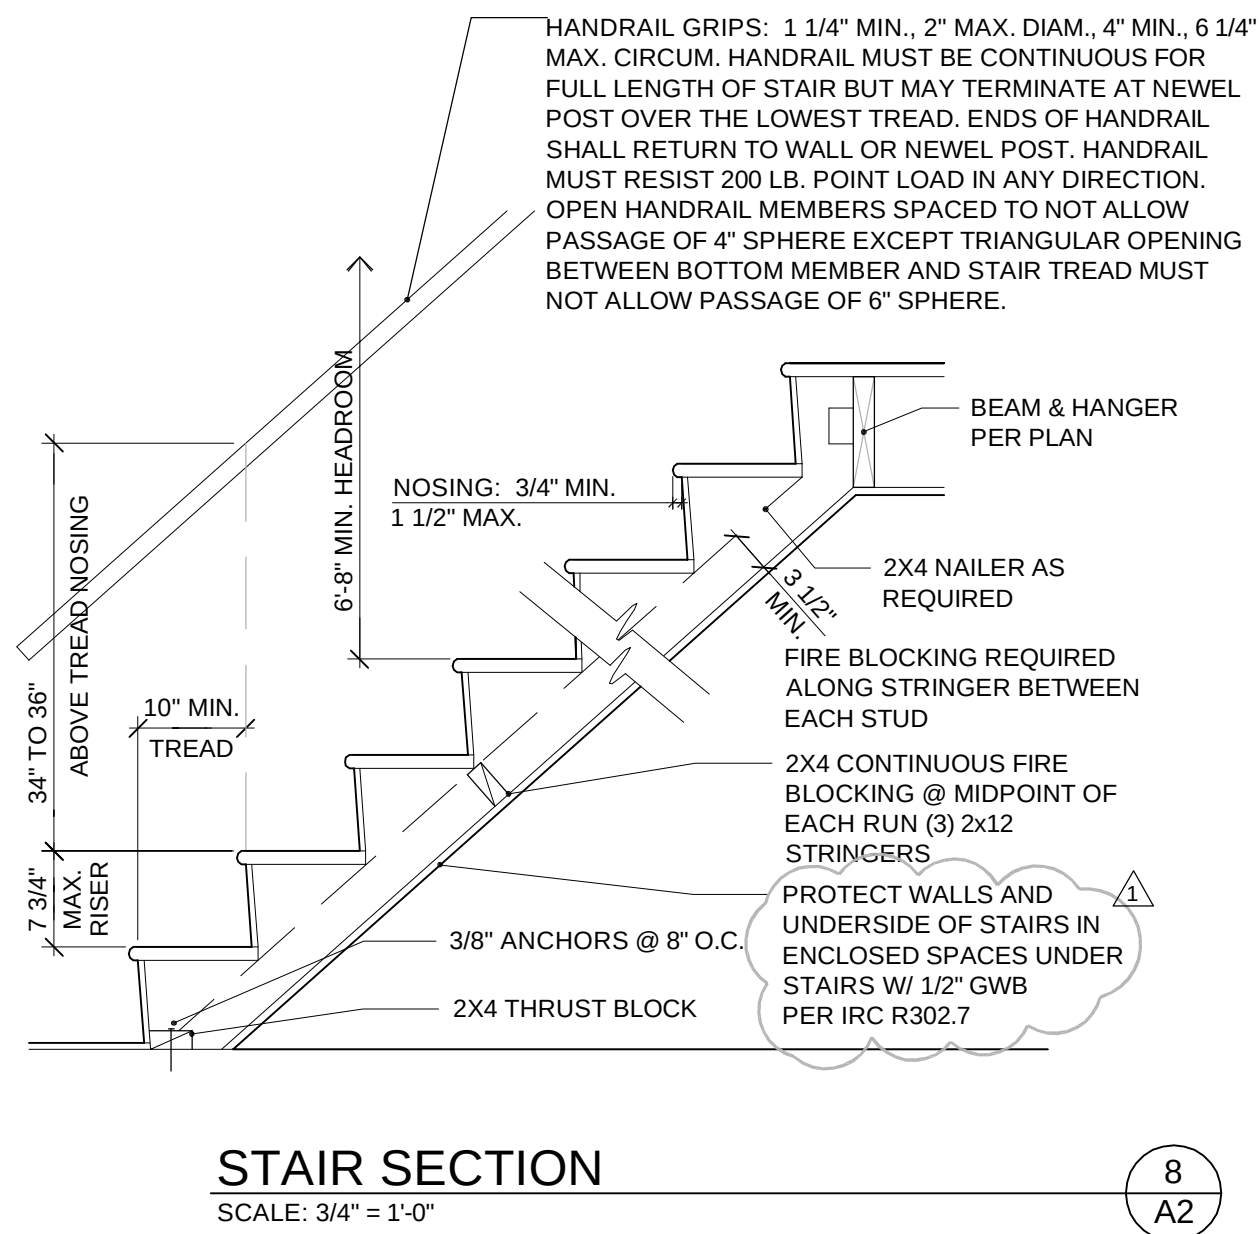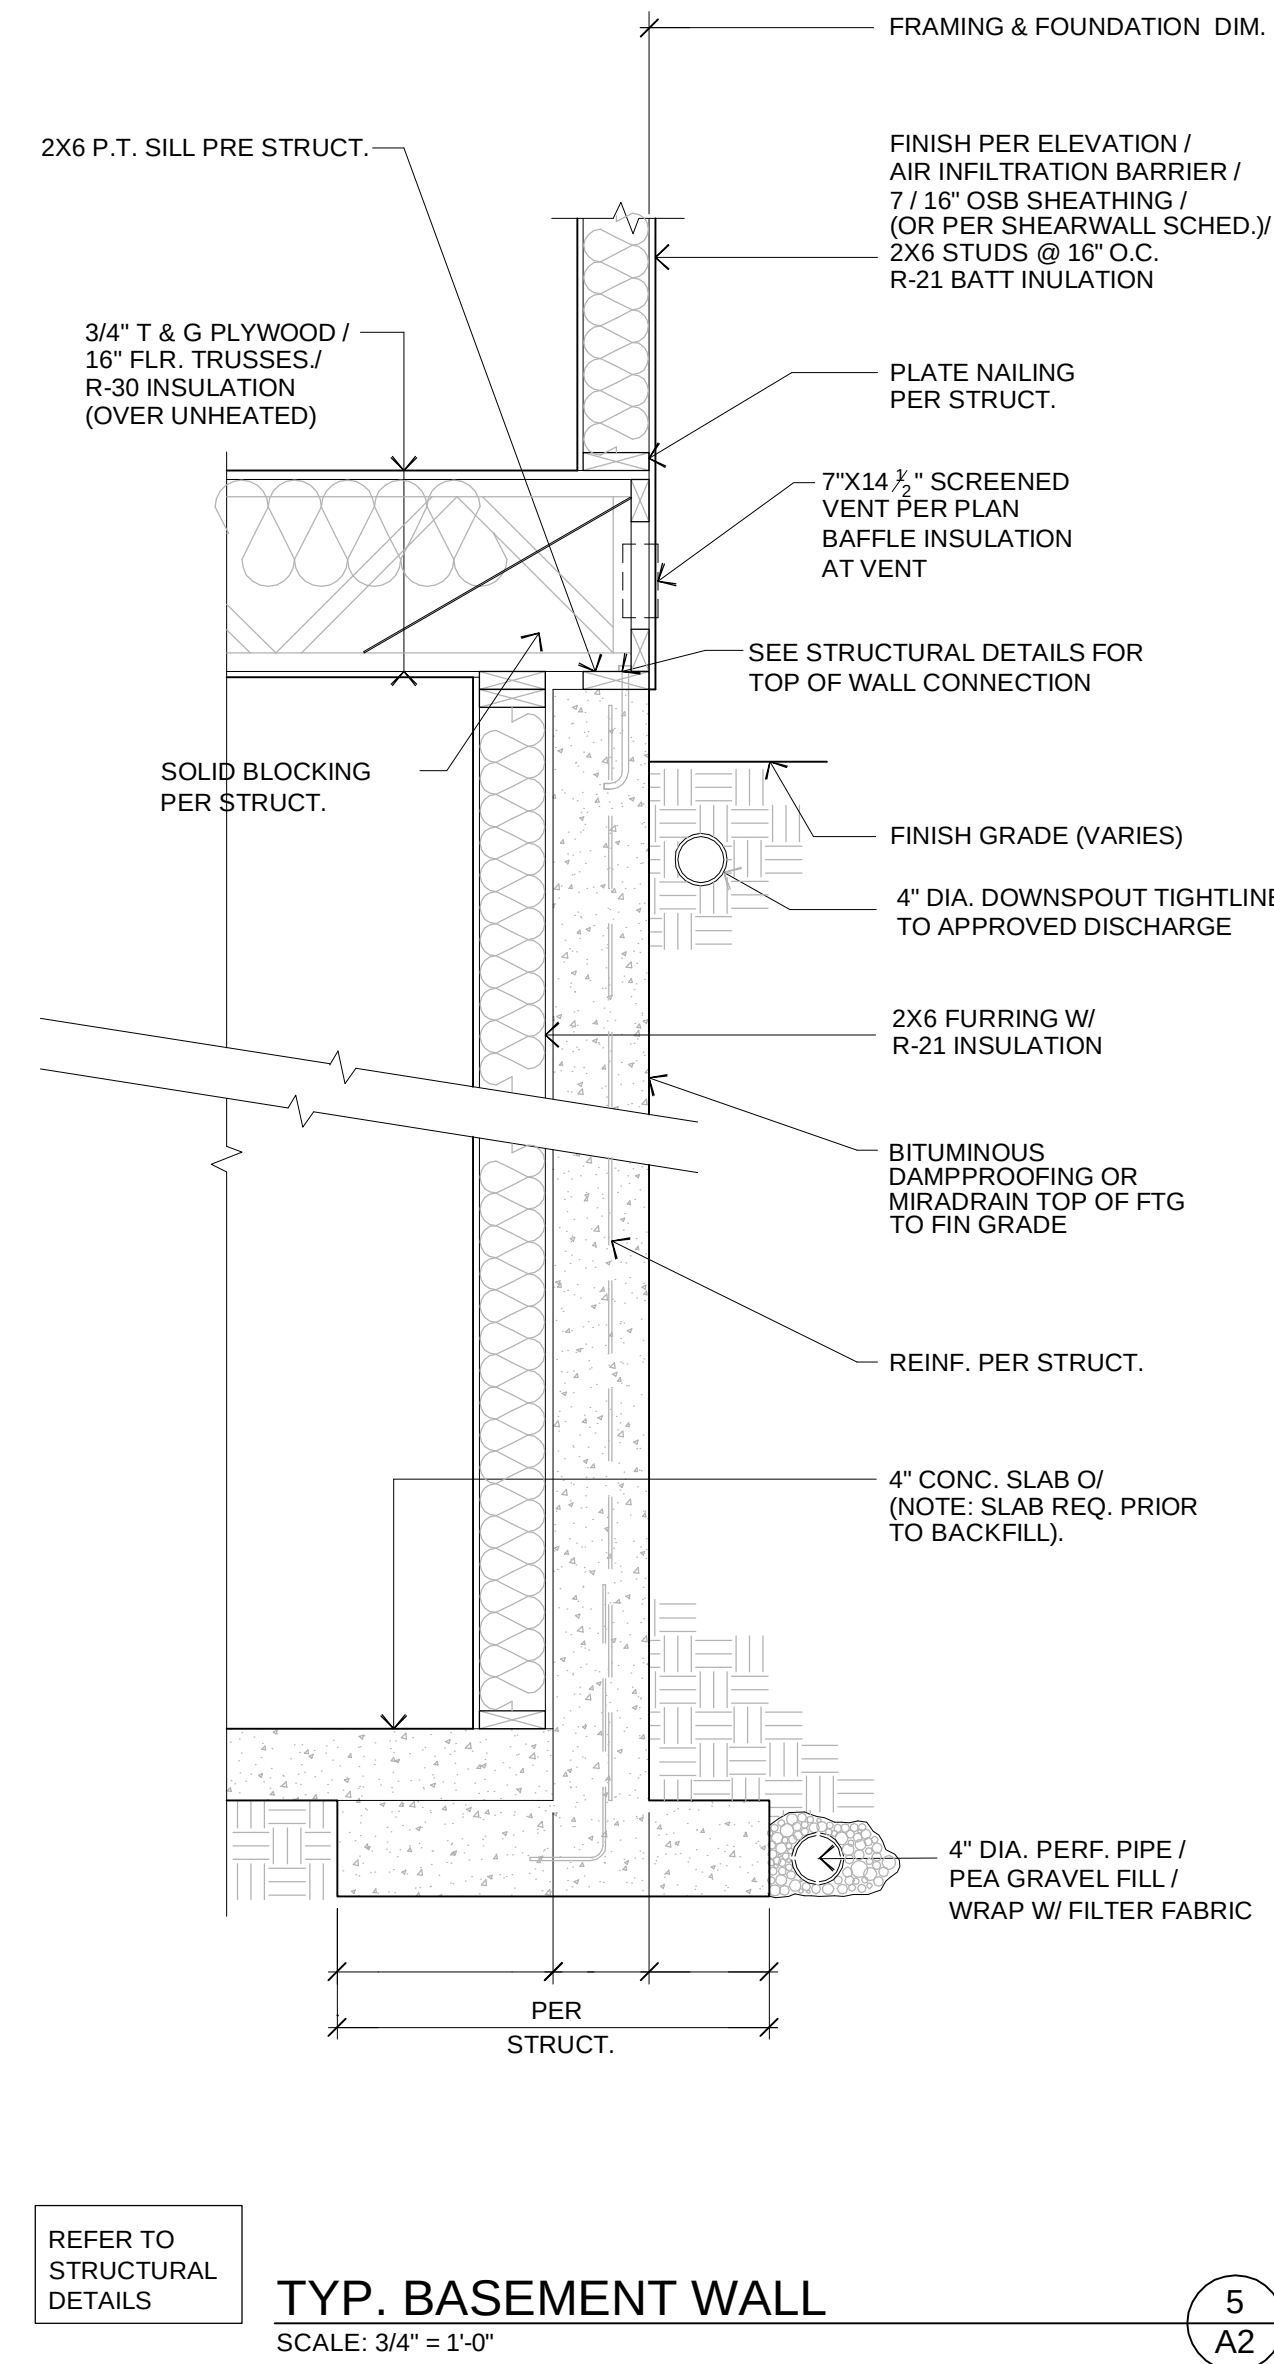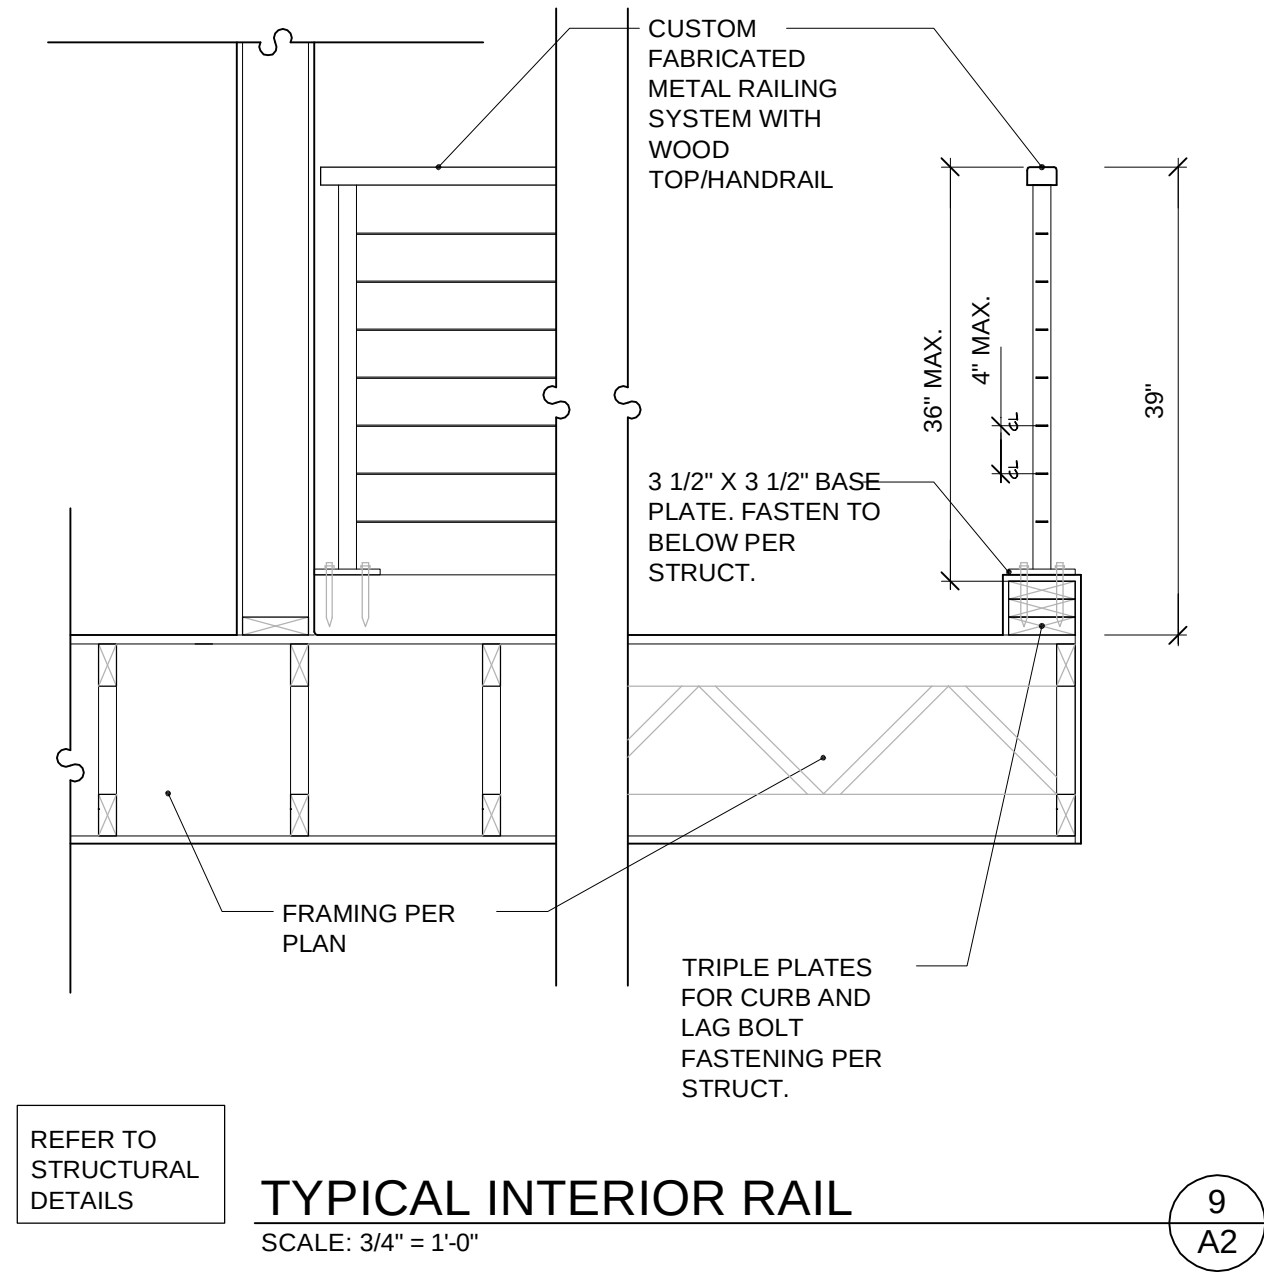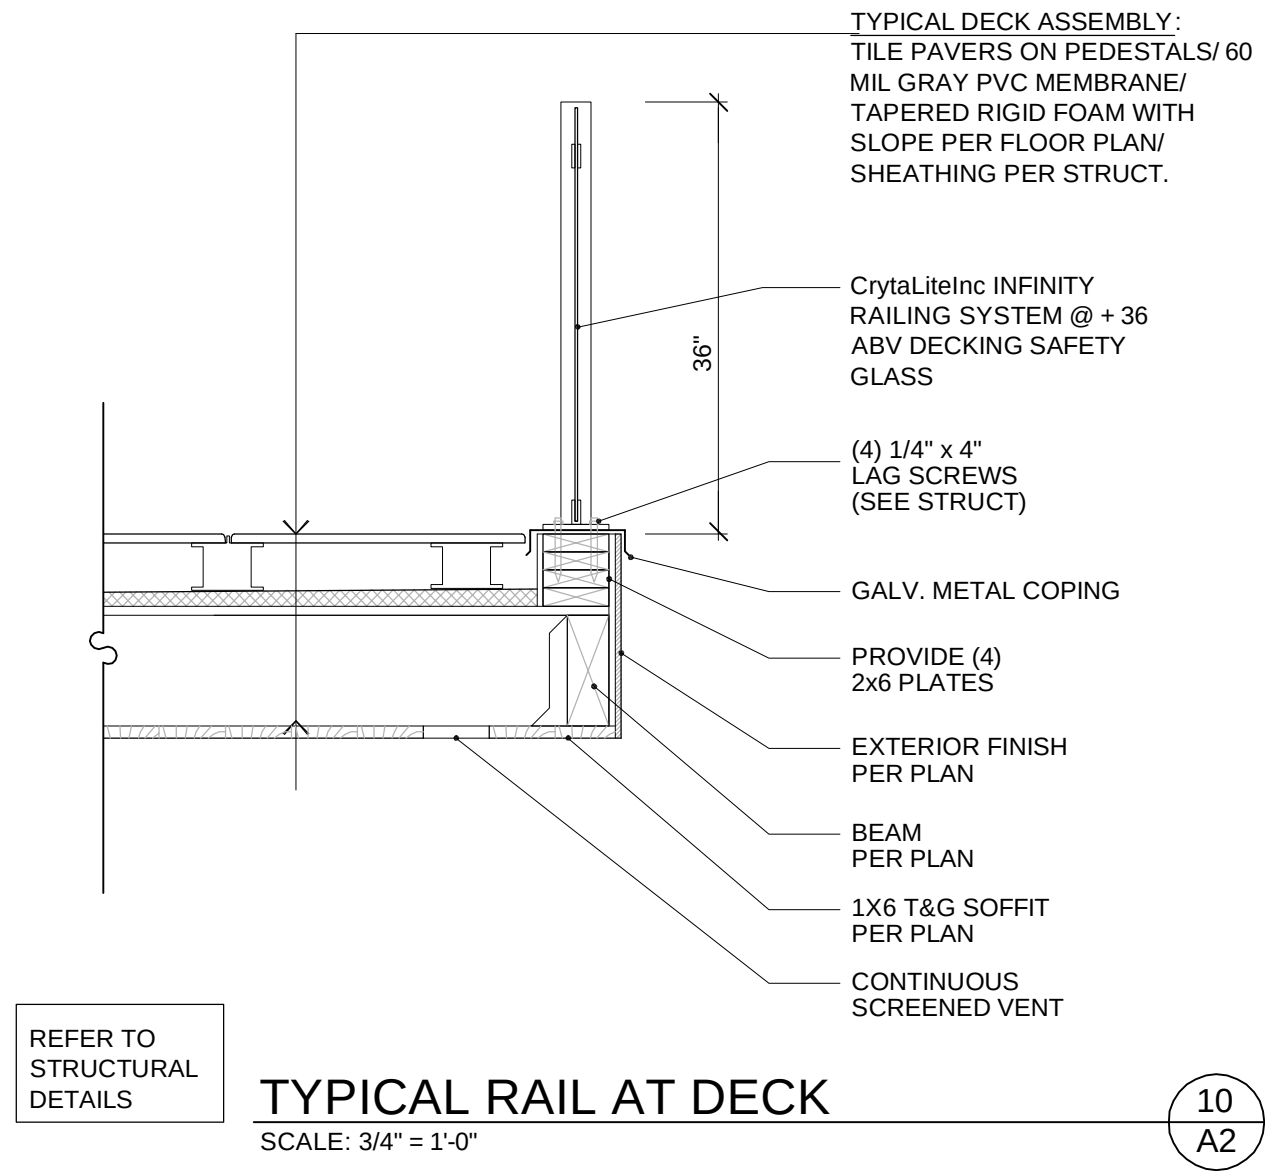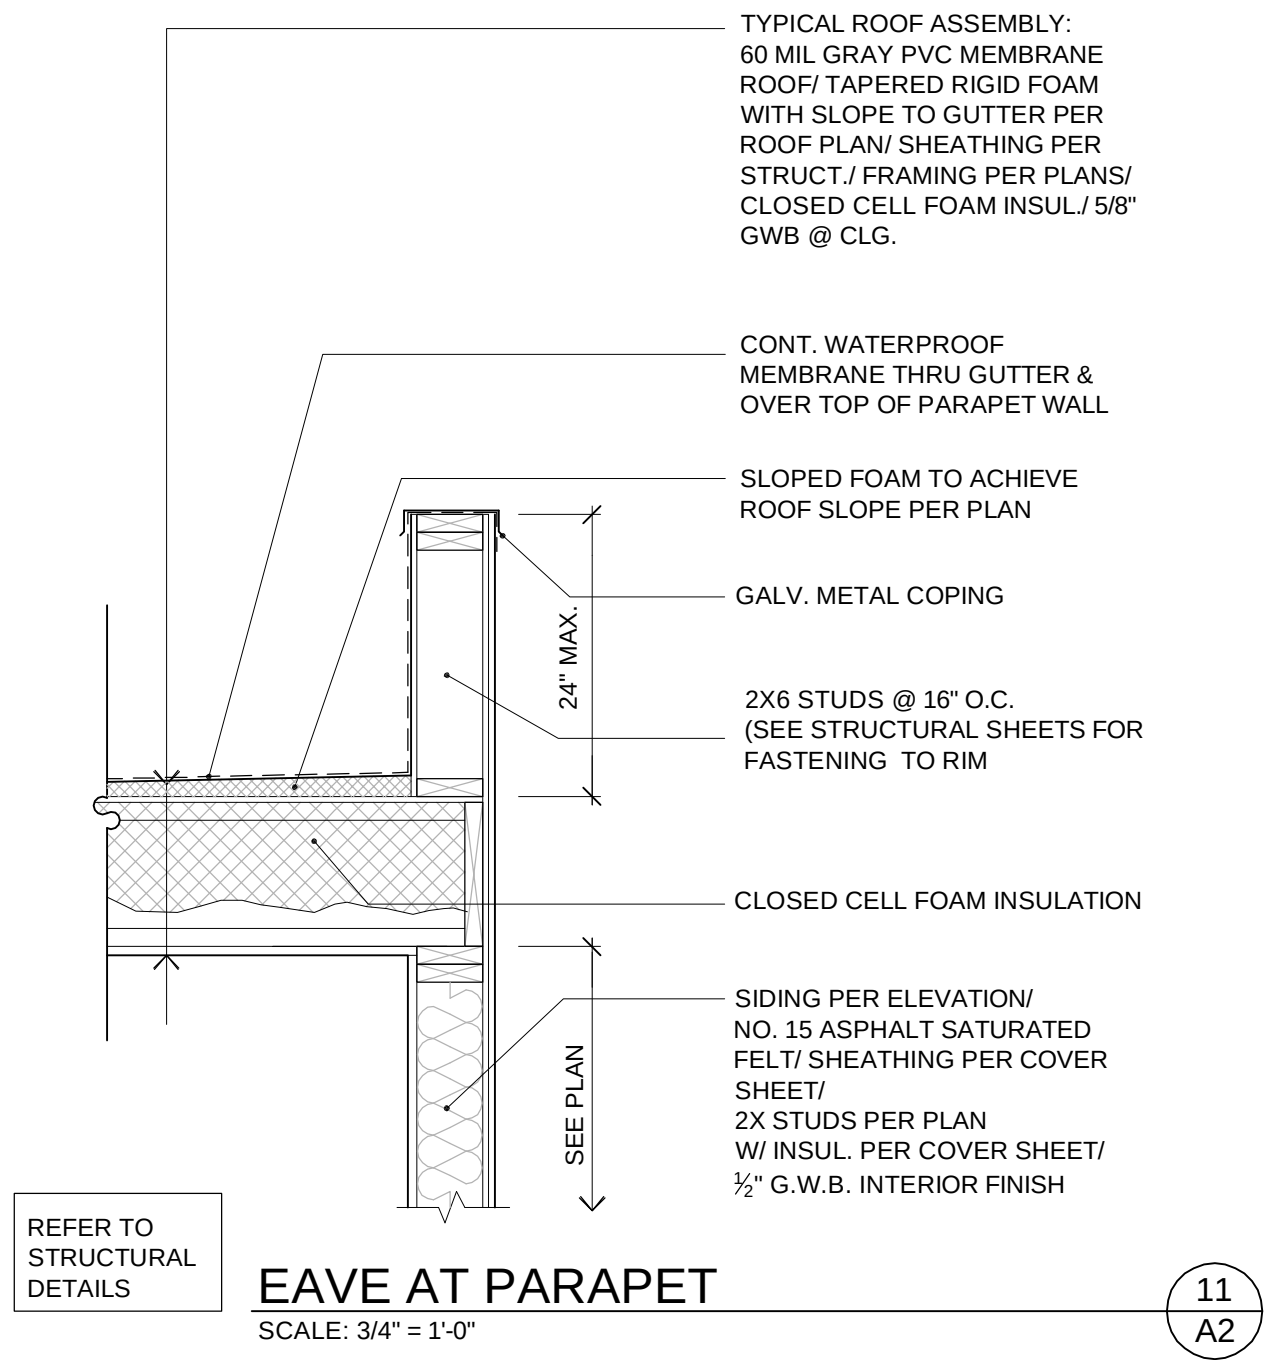

McCULLOUGH
ARCHITECTS


5601 6th Ave South
Suite 371
Seattle, WA. 98108
206.443.1181
mccullougharchitects.com

UNPUBLISHED WORK
2021 © McCullough Architects

Revisions	Comment
06.20.2025	1
07.18.2025	2

Date: 04.09.2025
Job No: xx-xxx
Project No: 00000
Drawn: BAK
Approved: APM

Owner
Design Built Homes

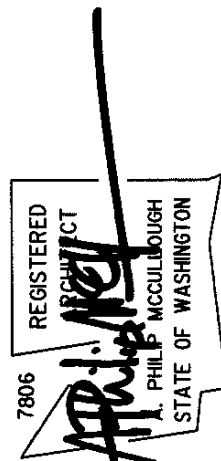


4715 86th Ave SE

Mercer Island, Washington

Architectural Details

A2

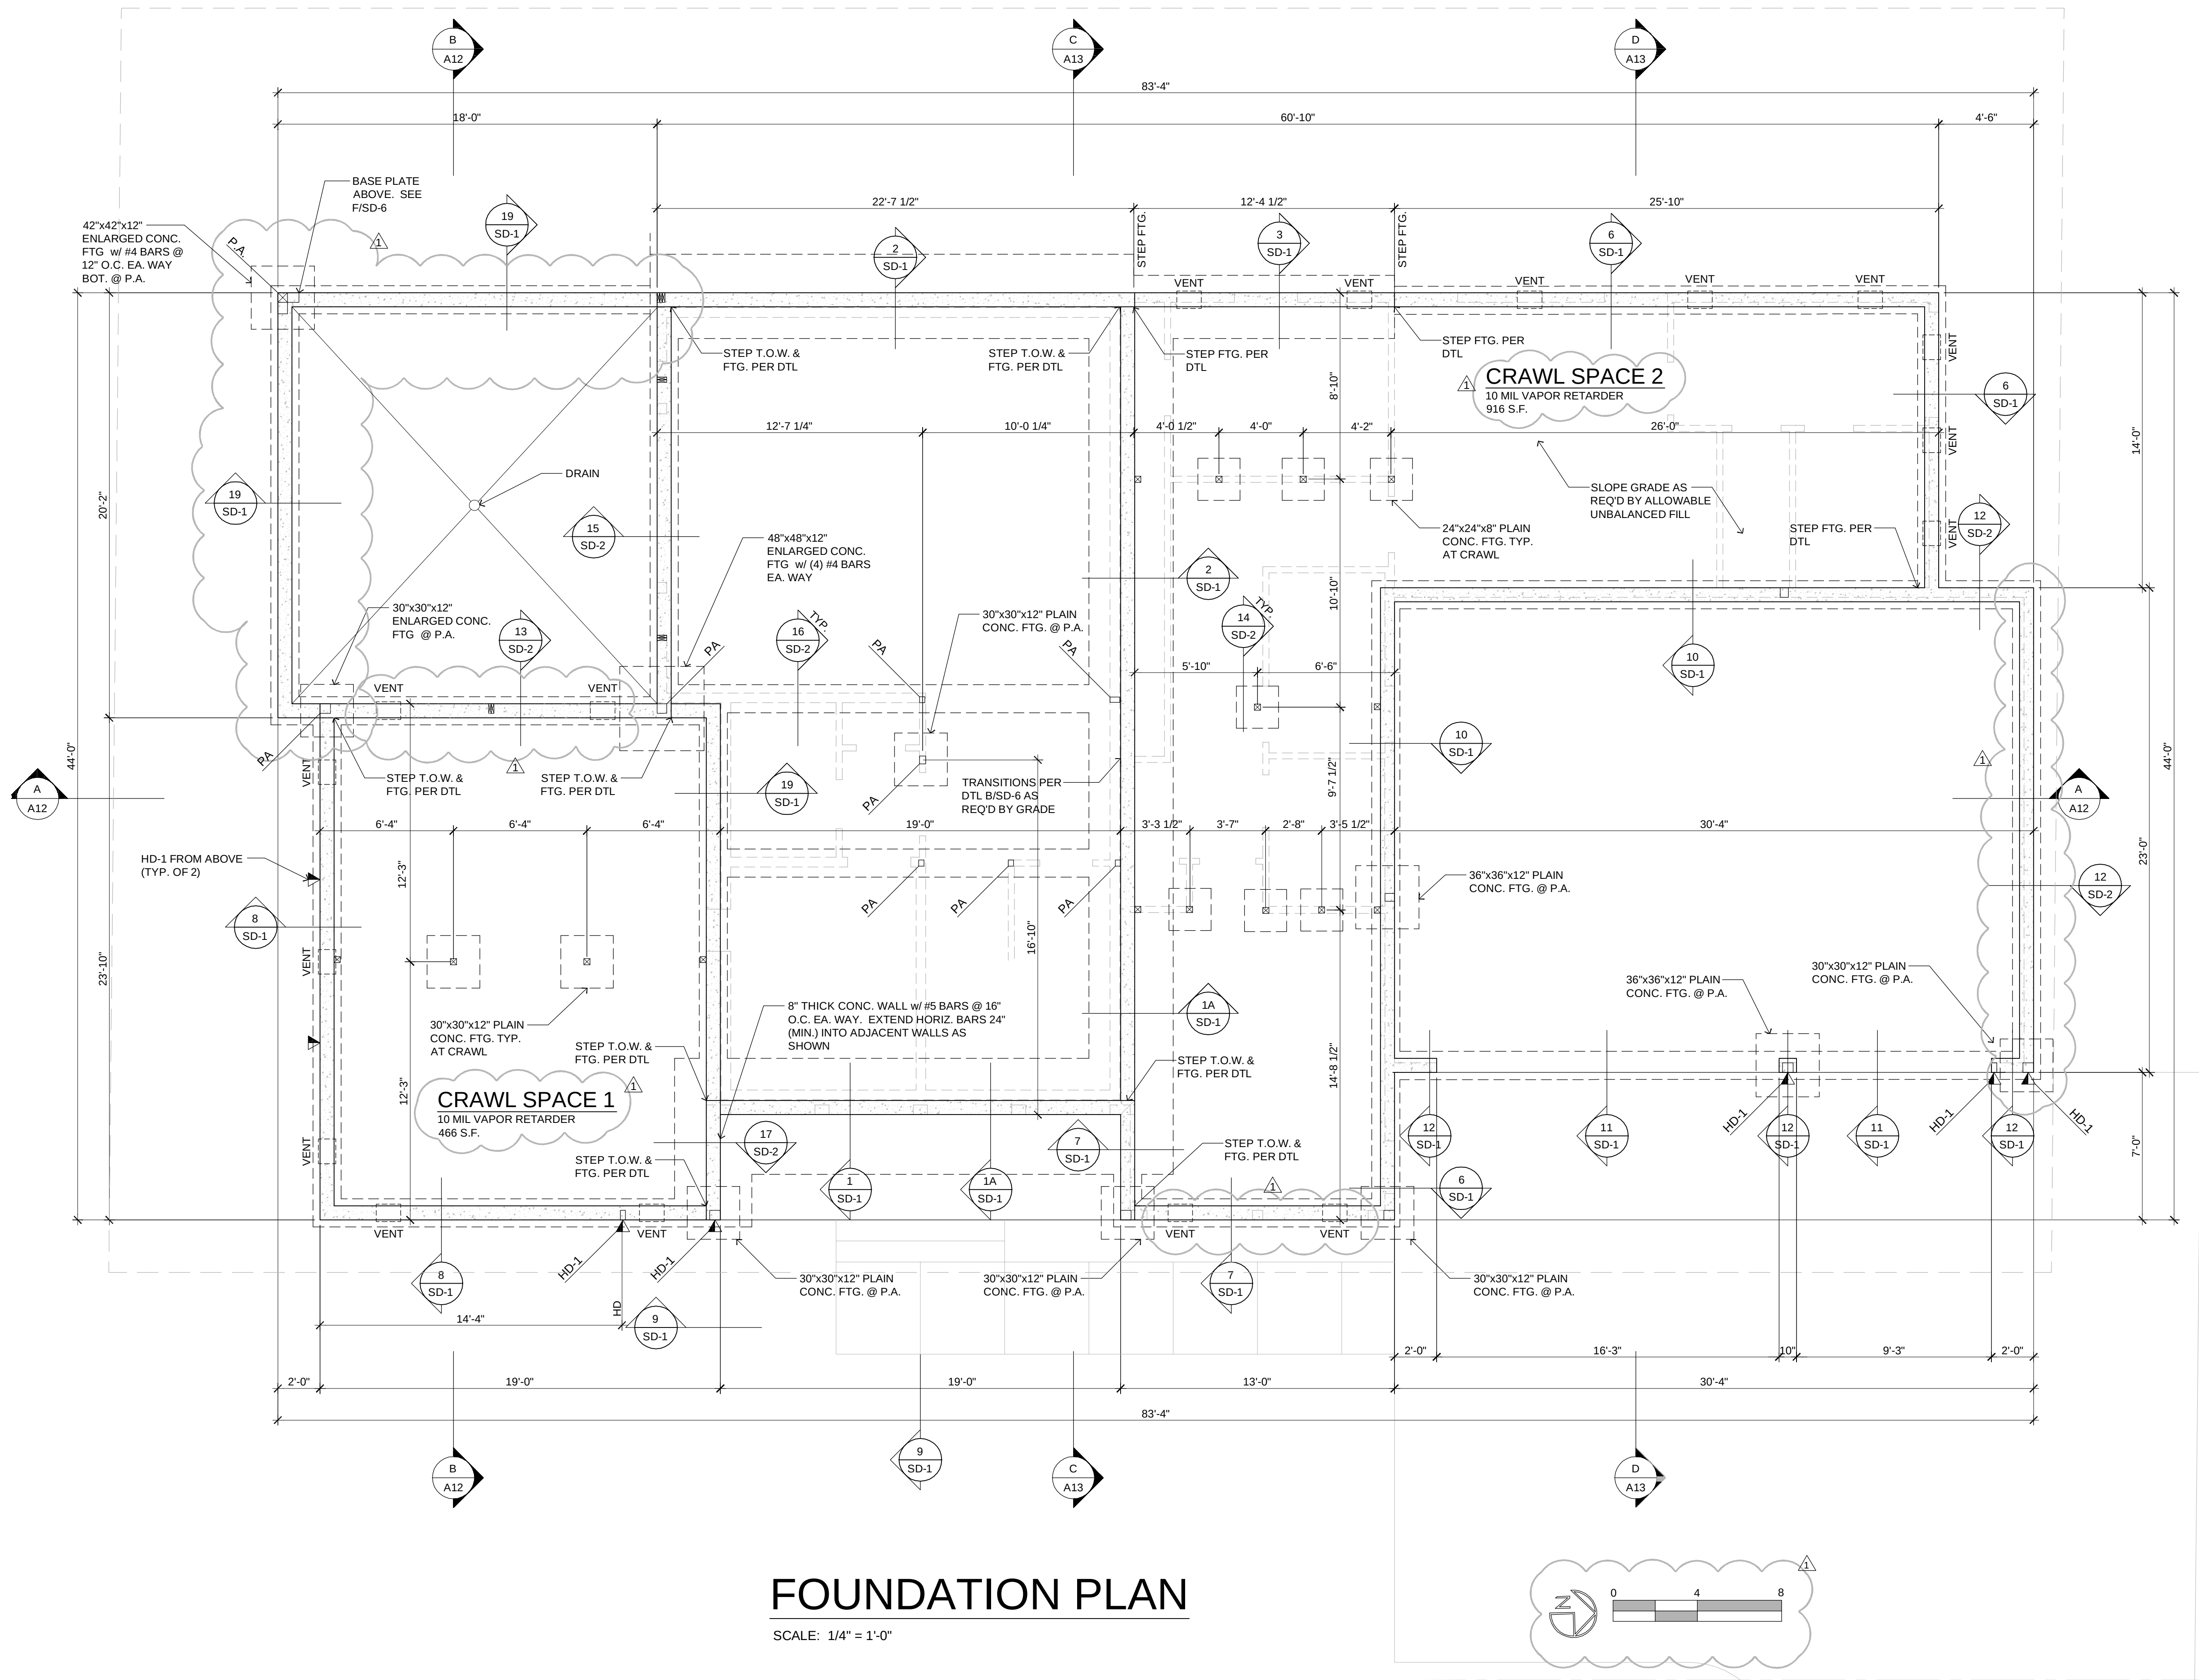

- GENERAL NOTES:
- 8" MIN. CLEARANCE BETWEEN EXTERIOR GRADE & UNPROTECTED WOOD.
 - ALL WOOD IN CONTACT WITH CONCRETE TO BE PRESSURE TREATED.
 - ALL DIMENSION LINES ARE TO FACE OF FRAMING OR CONCRETE, U.N.O.
 - SEE SHEARWALL SCHEDULE FOR LOCATION & SPACING OF ANCHOR BOLTS.
 - INSTALL ALL HOLDDOWNS AND HARDWARE PRIOR TO BACKFILLING.
 - UNLESS A SOILS INVESTIGATION BY A QUALIFIED SOILS ENGINEER IS PROVIDED, FOUNDATION DESIGN IS BASED ON ASSUMED AVERAGE BEARING CAPACITY OF 1500 PSF. EXTERIOR FOOTINGS TO BEAR ON FIRM UNDISTURBED SOIL BELOW ORGANIC SURFACE SOIL, A MINIMUM 1'-6" BELOW FINISH GRADE. ANY BACKFILL REQUIRED TO BE THOROUGHLY COMPACTED.
 - PROVIDE 18"x24" MIN. CRAWLSPACE ACCESS WEATHERSTRIP AND INSULATE PER WSEC R402.2.4.

UNLESS A SOILS INVESTIGATION BY A QUALIFIED SOILS ENGINEER IS PROVIDED, FOUNDATION DESIGN IS BASED ON AN ASSUMED AVERAGE SOIL BEARING CAPACITY OF 1500 PSF. EXTERIOR FOOTINGS SHALL BEAR 1'-6" BELOW FINISH GRADE. ALL FOOTINGS TO BEAR ON FIRM UNDISTURBED EARTH BELOW ORGANIC SURFACE SOIL. BACKFILL TO BE THOROUGHLY

PLAN NOTES:

- BOTTOM OF ALL FOOTINGS SHALL BE 18" MINIMUM BELOW LOWEST ADJACENT GRADE, UNO.
- SLAB ON GRADE SHALL BE 4" MINIMUM THICKNESS. REINFORCE WITH 6X6 W1.4XW1.4 WWM CENTERED IN SLAB. PROVIDE VAPOR BARRIER BELOW SLAB OVER 4" MINIMUM FREE DRAINING GRAVEL OVER FIRM NATIVE SOILS OR STRUCTURAL FILL PER SOILS ENGINEER.
- REFER TO SHEET S3.0 FOR TYPICAL FOUNDATION AND CONCRETE DETAILS.
- REFER TO GENERAL STRUCTURAL NOTES SHEET S1.0 FOR ADDITIONAL REQUIREMENTS.
- DO NOT SCALE DRAWINGS. REFER TO ARCHITECTURAL DRAWINGS FOR ALL DIMENSIONS.

CRAWLSPACE VENTILATION:
I.B.C. Sec. R408.1

UNDER-FLOOR AREAS SHALL HAVE A NET AREA OF NOT LESS THAN 1 SQ. FT. OF VENTILATION FOR EACH 150 SQ. FT. OF UNDER-FLOOR AREA.

CRAWLSPACE 1:
THE UNDER FLOOR AREA = 466 S.F. / 150
= 6.11 S.F. OF REQUIRED VENTING AREA.
USING 7"x14" SCREENED VENTS PROVIDES
0.75 S.F. OF VENTING FOR EACH VENT.
3.11 S.F. / 0.75 S.F. = 4.14. THE OPENINGS SHALL BE COVERED WITH CORROSION-RESISTANT METAL MESH WITH OPENINGS OF 1/4" IN DIMENSION.
(5) 7" X 14" VENTS REQUIRED.

CRAWLSPACE 2:
THE UNDER FLOOR AREA = 916 S.F. / 150
= 6.11 S.F. OF REQUIRED VENTING AREA.
USING 7"x14" SCREENED VENTS PROVIDES
0.75 S.F. OF VENTING FOR EACH VENT.
6.11 S.F. / 0.75 S.F. = 8.14. THE OPENINGS SHALL BE COVERED WITH CORROSION-RESISTANT METAL MESH WITH OPENINGS OF 1/4" IN DIMENSION.
(9) 7" X 14" VENTS REQUIRED.

TYPICAL CRAWLSPACE POSTS:
4x4 P.T. POST w/ 2x4 CLEATS EA. SIDE + (2) A35 CLIPS ON EA. SIDE @ BASE OF POST w/ 3/16" DIA X 1 1/4" LONG TAPCON SCREWS (4'-0" MAX. POST HEIGHT) ON ASPHALT SHINGLE ON 24"x24"x8" CONC. FTG. (TYP. U.N.O.)

McCULLOUGH
ARCHITECTS


5601 6th Ave South
Suite 371
Seattle, WA. 98108
206.443.1181
mccullougharchitects.com

UNPUBLISHED WORK
2021 © McCullough Architects

Revisions	Comment
06.20.2025 1	
07.18.2025 2	

Date:	04.09.2025
Job No:	xx-xxx
Project No:	00000
Drawn:	BAK
Approved:	APM

Owner
Design Built Homes

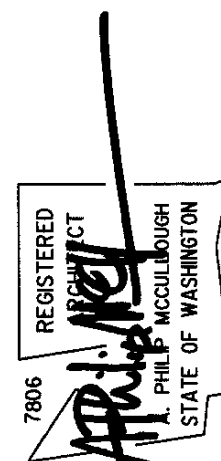


4715 86th Ave SE

Mercer Island, Washington

Foundation Plan

A3

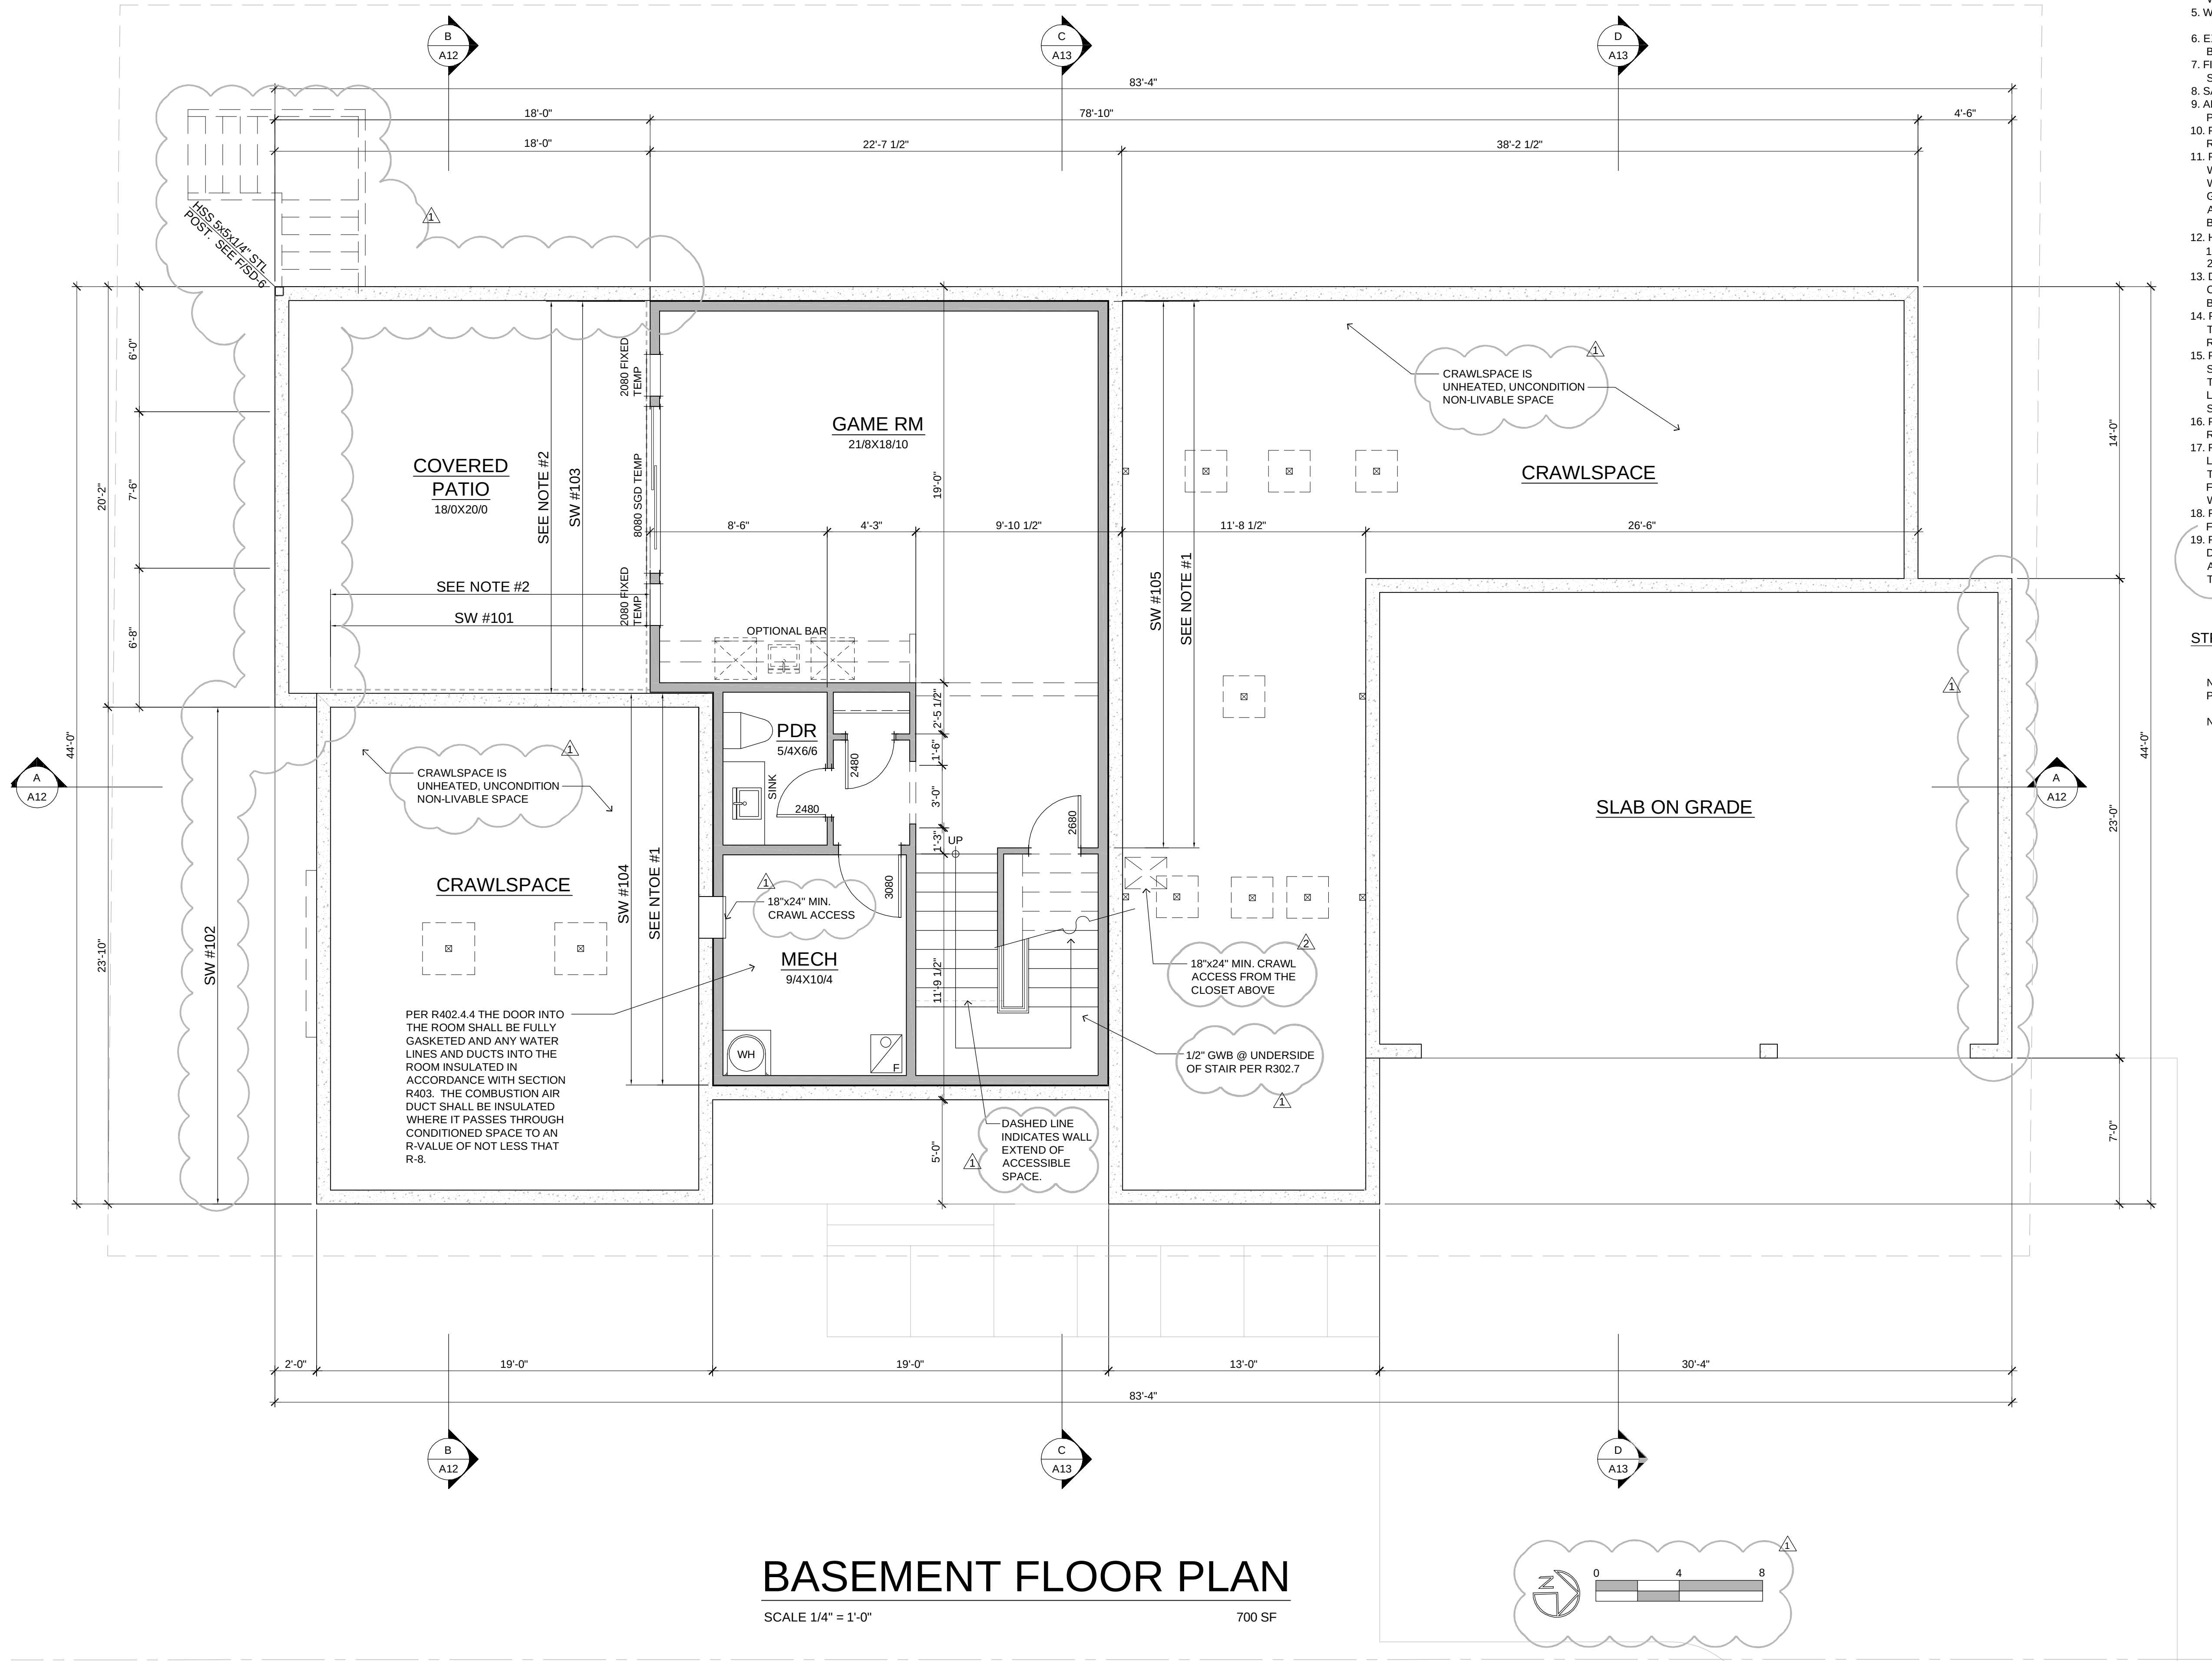

GENERAL NOTES:

1. PLATE HEIGHT @ UPPER FLOOR IS 9'-1"; U.N.O.
PLATE HEIGHT @ MAIN FLOOR IS 10'-1"; U.N.O.
PLATE HEIGHT @ LOWER FLOOR IS 9'-1" U.N.P.
2. DIMENSION LINES ARE TO FACE OF STUD U.N.O.
3. WINDOW SIZES & ROUGH OPENINGS TO BE VERIFIED BY CONTRACTOR.
4. WINDOW HEAD HEIGHT AT MAIN FLOOR IS 8'-0" ABOVE SUBFLOOR, U.N.O. IF NOMINAL DOOR AND WINDOW HEIGHTS ARE SIMILAR, COORDINATE WITH DOOR AND WINDOW SPEC'S TO LOCATE FINAL ELEVATION OF THE HEAD HEIGHTS SO THAT ALL DOOR AND WINDOW TRIM ALIGN.
5. WINDOW AND DOOR SIZES ARE DIMENSIONED IN FEET AND INCHES (E.G. 2828= 2'-8"W X 2'-8"H)
6. EXTERIOR WALLS TO BE 2X8 STUDS AT 16" O.C., INTERIOR WALLS TO BE 2X4 STUDS AT 16" O.C., U.N.O.
7. FIREBLOCK ALL PLUMBING PENETRATIONS AND STAIR RUNS PER IRC SEC. R302.11.
8. SAFETY GLAZING PER IRC SEC. R308.4.
9. ALL WOOD IN CONTACT WITH CONCRETE TO BE PRESSURE TREATED PER IRC SEC. R317.1.
10. PROVIDE UNDER-STAIR PROTECTION (1/2" GWB) PER IRC SEC. R302.7.
11. PROVIDE (1) LAYER OF 1/2" GWB AT THE GARAGE SIDE OF ALL WALLS SEPARATING THE GARAGE FROM THE RESIDENCE, ALL WALLS SUPPORTING A FLOOR CEILING ASSEMBLY BETWEEN THE GARAGE AND RESIDENCE, AND BETWEEN THE GARAGE AND ITS ATTIC. PROVIDE (1) LAYER 5/8" TYPE X GWB TO GARAGE CEILING IF BELOW HABITABLE ROOMS.
12. HOUSE/GARAGE DOOR SHALL BE 1-3/4" THICK WOOD SOLID CORE, OR 1-3/4" THICK SOLID OR HONEYCOMB CORE STEEL DOOR, OR 20-MINUTE RATED FIRE DOOR W/ SELF CLOSING DEVICE.
13. DUCTS IN THE GARAGE AND DUCTS PENETRATING THE WALLS AND CEILINGS SEPARATING THE DWELLING FROM THE GARAGE SHALL BE MIN. 26 GAUGE GALVANIZED STEEL.
14. PER IRC SEC R311.7.5. MAX. RISER HEIGHT SHALL BE 7-3/4". MIN. TREAD DEPTH SHALL BE 10". STAIR NOSINGS: 3/4" MIN., 1-1/4" MAX. RADIUS @ LEADING EDGE OF TREAD: 9/16" MAX.
15. PROVIDE HANDRAILS PER IRC SEC. R311.7.8. TOP OF HANDRAIL SHALL BE NOT LESS THAN 34" OR MORE THAN 38" ABOVE THE TREAD NOSINGS. HANDRAILS SHALL BE CONTINUOUS THE FULL LENGTH OF THE FLIGHT PER R311.7.7.2. THE HANDRAIL GRIP-SIZE SHALL BE PROVIDED PER R311.7.7.3.
16. PROVIDE GUARDS (MIN. 36" HEIGHT) IN LOCATIONS PER IRC SEC. R312.
17. FACTORY BUILT FIREPLACES & CHIMNEYS SHALL BE LISTED & LABELED AND SHALL BE INSTALLED & TERMINATED IN ACCORDANCE TO THE CONDITIONS OF THE LISTINGS. FACTORY BUILT FIREPLACES SHALL MEET EMISSION STANDARDS PER CH. 51-51 WAC.
18. PROVIDE EXTERIOR AIR SUPPLY TO ANY FACTORY-BUILT FIREPLACE PER IRC SEC R1008.
19. FIRE BLOCKING SHALL BE PROVIDED TO CUT OFF ALL CONCEALED DRAFT OPENINGS (BOTH VERTICAL AND HORIZONTAL) AND TO FORM AN EFFECTIVE FIRE BARRIER BETWEEN STORIES, AND BETWEEN A TOP STORY AND THE ROOF SPACE PER R302.11.

STRUCTURAL NOTES:

- NOTE 1: PROVIDE 7/16" OSB OR 15/32" PLYWOOD FASTENED PER TYP. EXT. WALL SHEATHING SPEC. (SEE NOTES ON S-0.0)
- NOTE 2: 3" O.C. EDGE NAILING (SEE NOTES ON S-0.0)

McCULLOUGH
ARCHITECTS


5601 6th Ave South
Suite 371
Seattle, WA. 98108
206.443.1181
mccullougharchitects.com

UNPUBLISHED WORK
2021 © McCullough Architects

Revisions	Comment
06.20.2025	1
07.18.2025	2

04.09.2025	xx-xxx
00000	BAK
	APM

Owner
Design Built Homes

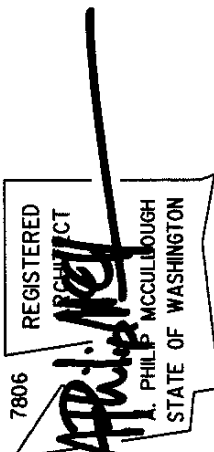


4715 86th Ave SE

Mercer Island, Washington

Lower Floor Plan

A4

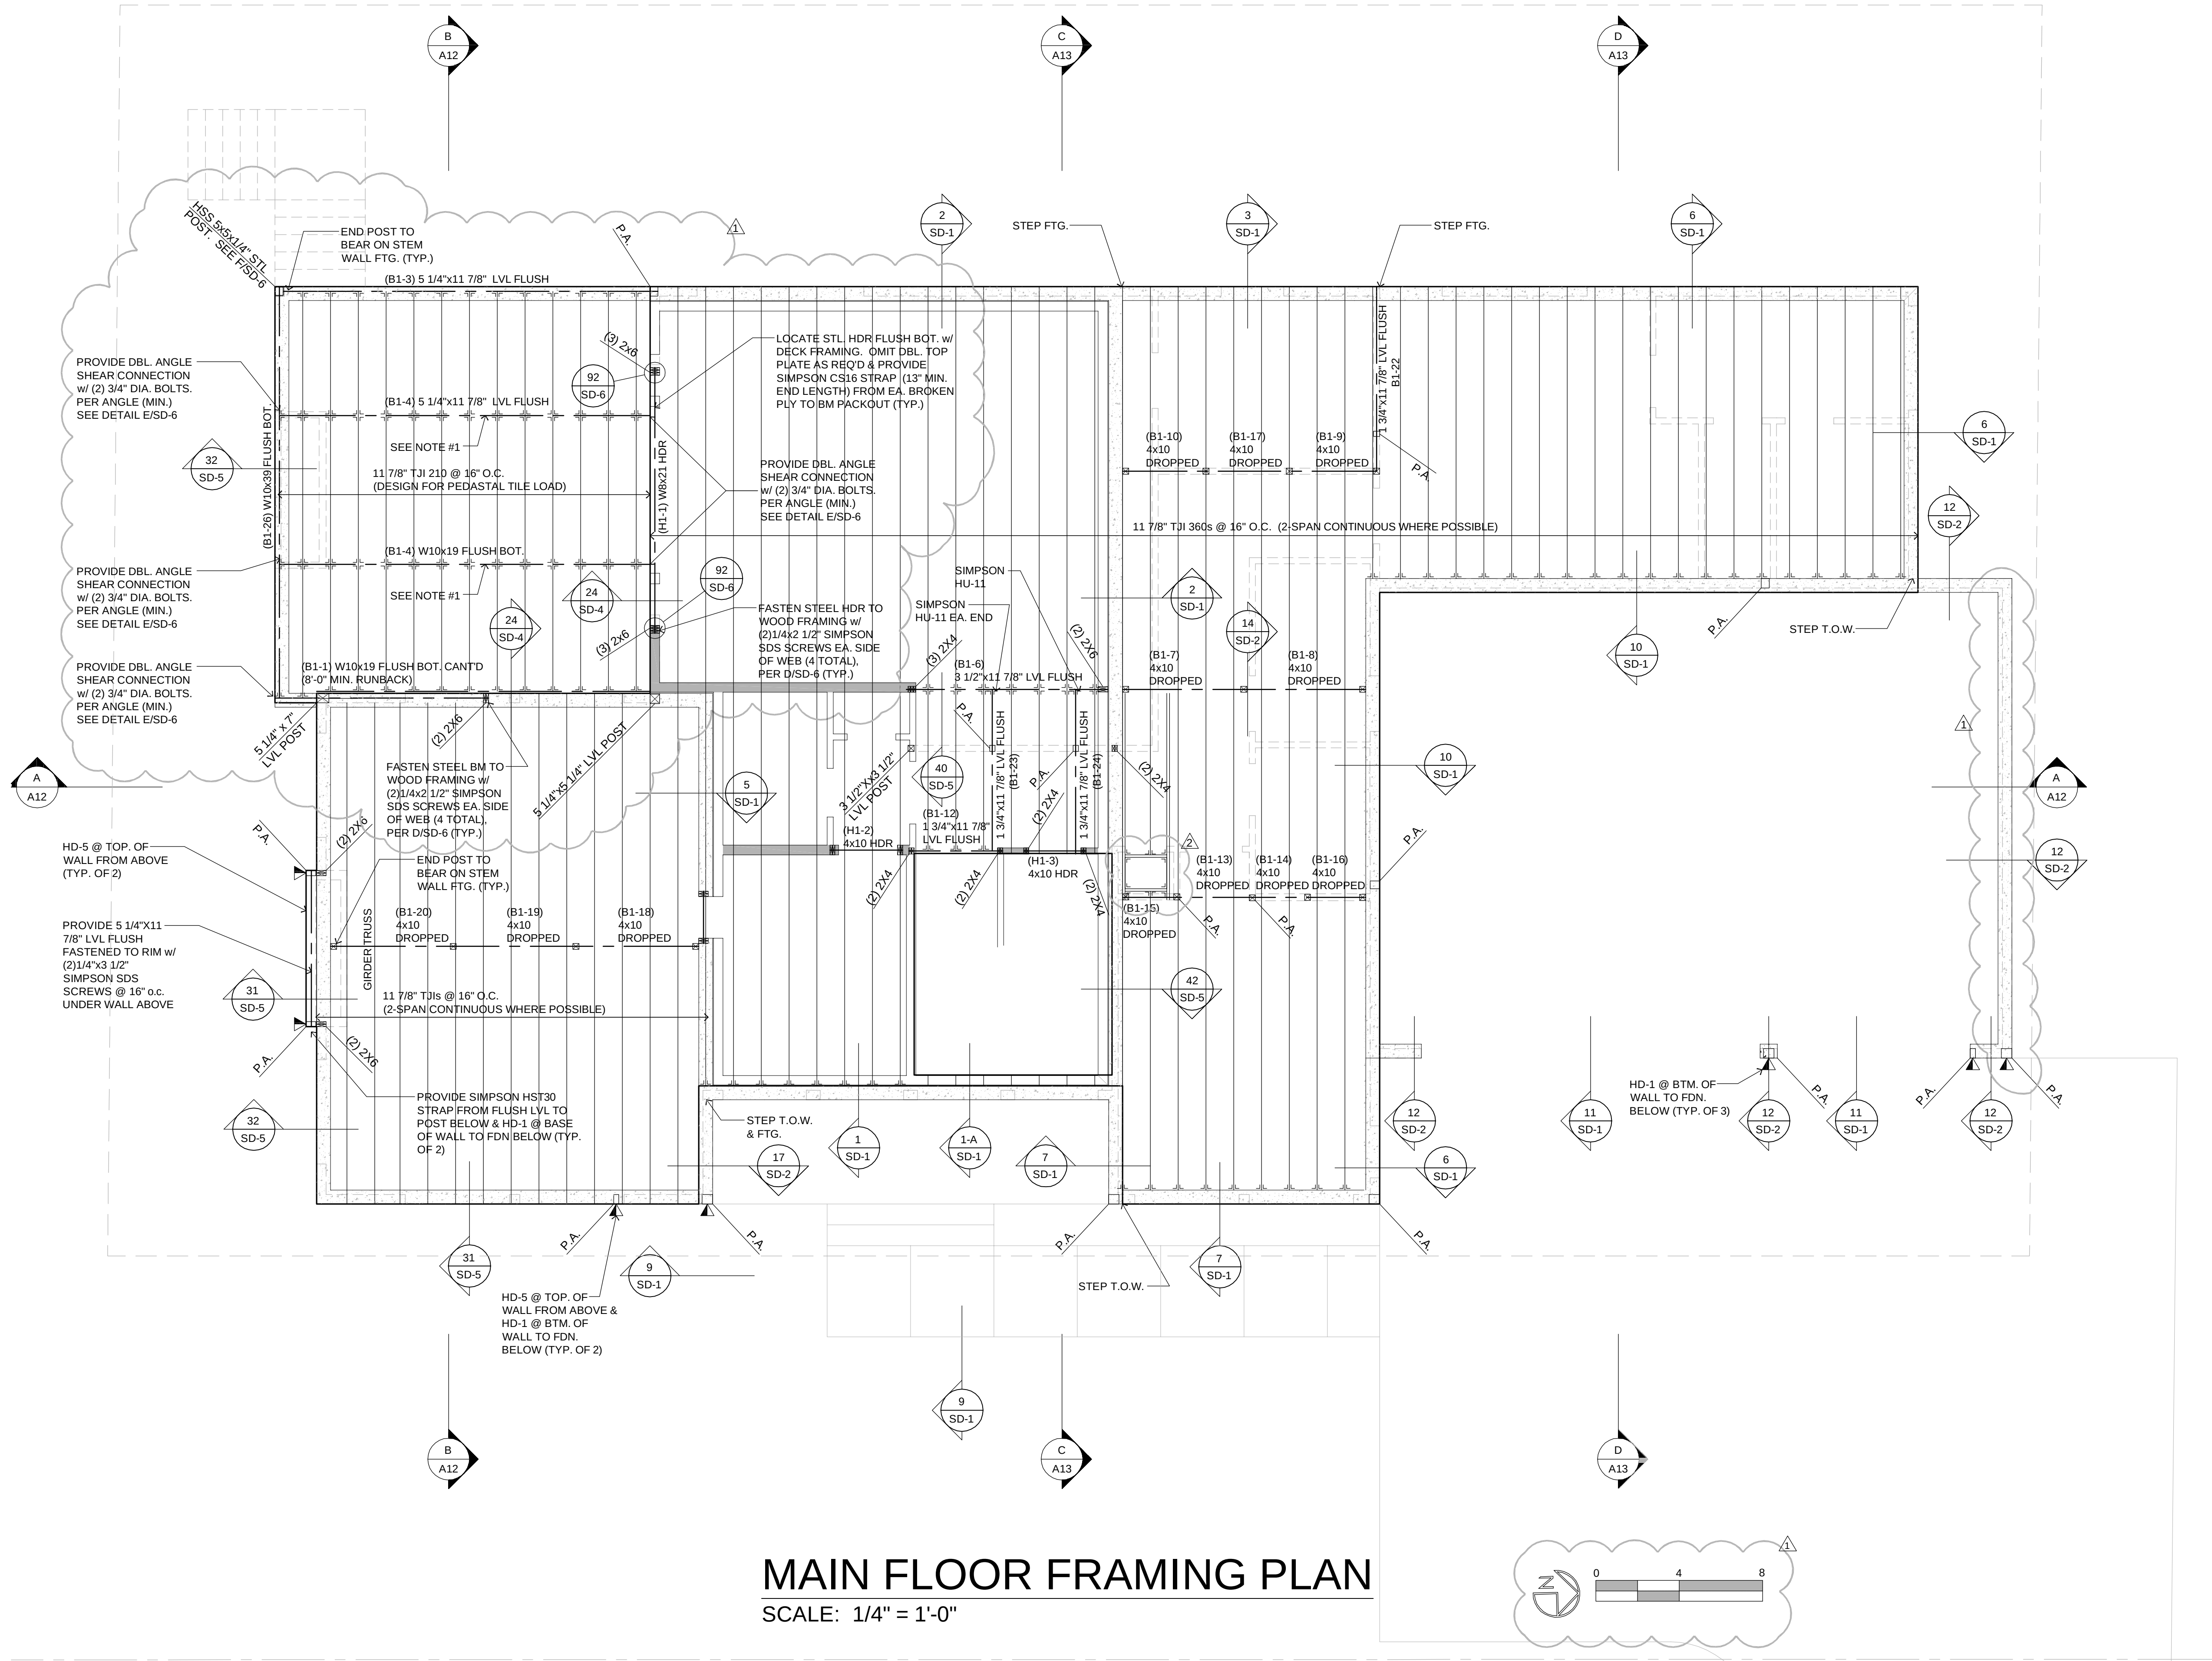

- GENERAL NOTES:
1. MAIN FLOOR FRAMING TO BE 11 7/8" TJI FLOOR JOISTS @ 16" O.C. WITH 3/4" OSB SUBFLOOR, GLUED AND NAILED, U.N.O. ADHESIVES SHALL CONFORM TO APA SPEC. AFG 01. PROVIDE T&G EDGES AT LONG PANEL EDGES. STAGGER SUBFLOOR END JOINTS.
 2. BEARING WALLS ARE SHADED.
 3. PROVIDE SOLID BLOCKING IN FLOOR AT ALL WALLS AND POINT LOADS FROM ABOVE.
 4. PROVIDE (3) 2 X POST @ ALL BEAMS, HEADERS & TRUSS GIRDERS, U.N.O.
 5. NAIL PLIED BEAMS TOGETHER W/ 10d @ 12" O.C. @ TOP & BOTTOM.
 6. PROVIDE 18" X 24" MIN CRAWLSPACE ACCESS. WEATHERSTIP & INSULATE PER WSEC R402.2.4.
 7. GLB TO BE 24F-V4 U.N.O.
 8. PSL TO BE 2.0E U.N.O.

- INDICATES LOC. OF POINT LOAD FROM ABOVE (TYP.)
- INDICATES LOC. OF SOLID SUPPORT
- (2) STUDS LAM'D W/ 16d @ 12" O.C. (2) 16d EA. END TYP. UNLESS NOTED OTHERWISE
- TYPICAL HANGER @ MAIN FLOOR SIMPSON LB

TYPICAL CRAWLSPACE POSTS:
4x4 P.T. POST W/ 2x4 CLEATS EA. SIDE + (2) A35 CLIPS ON EA. SIDE @ BASE OF POST W/ 3/16" DIA x 1 1/4" LONG TAPCON SCREWS (4'-0" MAX. POST HEIGHT) ON ASPHALT SHINGLE ON 24"x24"x8" CONC. FTG. (TYP. U.N.O.)

STRUCTURAL NOTES:

NOTE 1 @ STEEL BEAMS: PROVIDE SOLID 2x/LVL WEB PACKOUT FASTENED TO WEB W/ 1/2" DIA THRU BOLTS @ 24" O.C. STAGGERED. PROVIDE 2x TOP PLATE FASTENED TO TOP FLANGE OF STEEL BEAMS W/ P.A.F.S. (HILTI X-U PINS OR EQUAL (0.157" DIA. x 2" LONG MIN.)) @ 16" O.C. STAGGERED OR 1/2" DIA. BOLTS @ 28" O.C. STAGGERED)

McCULLOUGH
ARCHITECTS


5601 6th Ave South
Suite 371
Seattle, WA. 98108
206.443.1181
mccullougharchitects.com

UNPUBLISHED WORK
2021 © McCullough Architects

Revisions	Comment
06.20.2025	1
07.18.2025	2

Date: 04.09.2025
Job No: xx-xxx
Project No: 00000
Drawn: BAK
Approved: APM

Owner
Design Built Homes

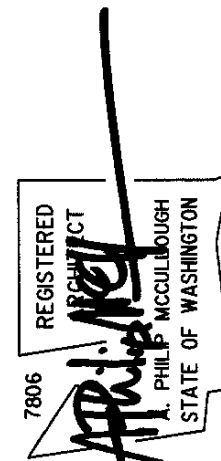


4715 86th Ave SE

Mercer Island, Washington

Main Floor Framing Plan


A5

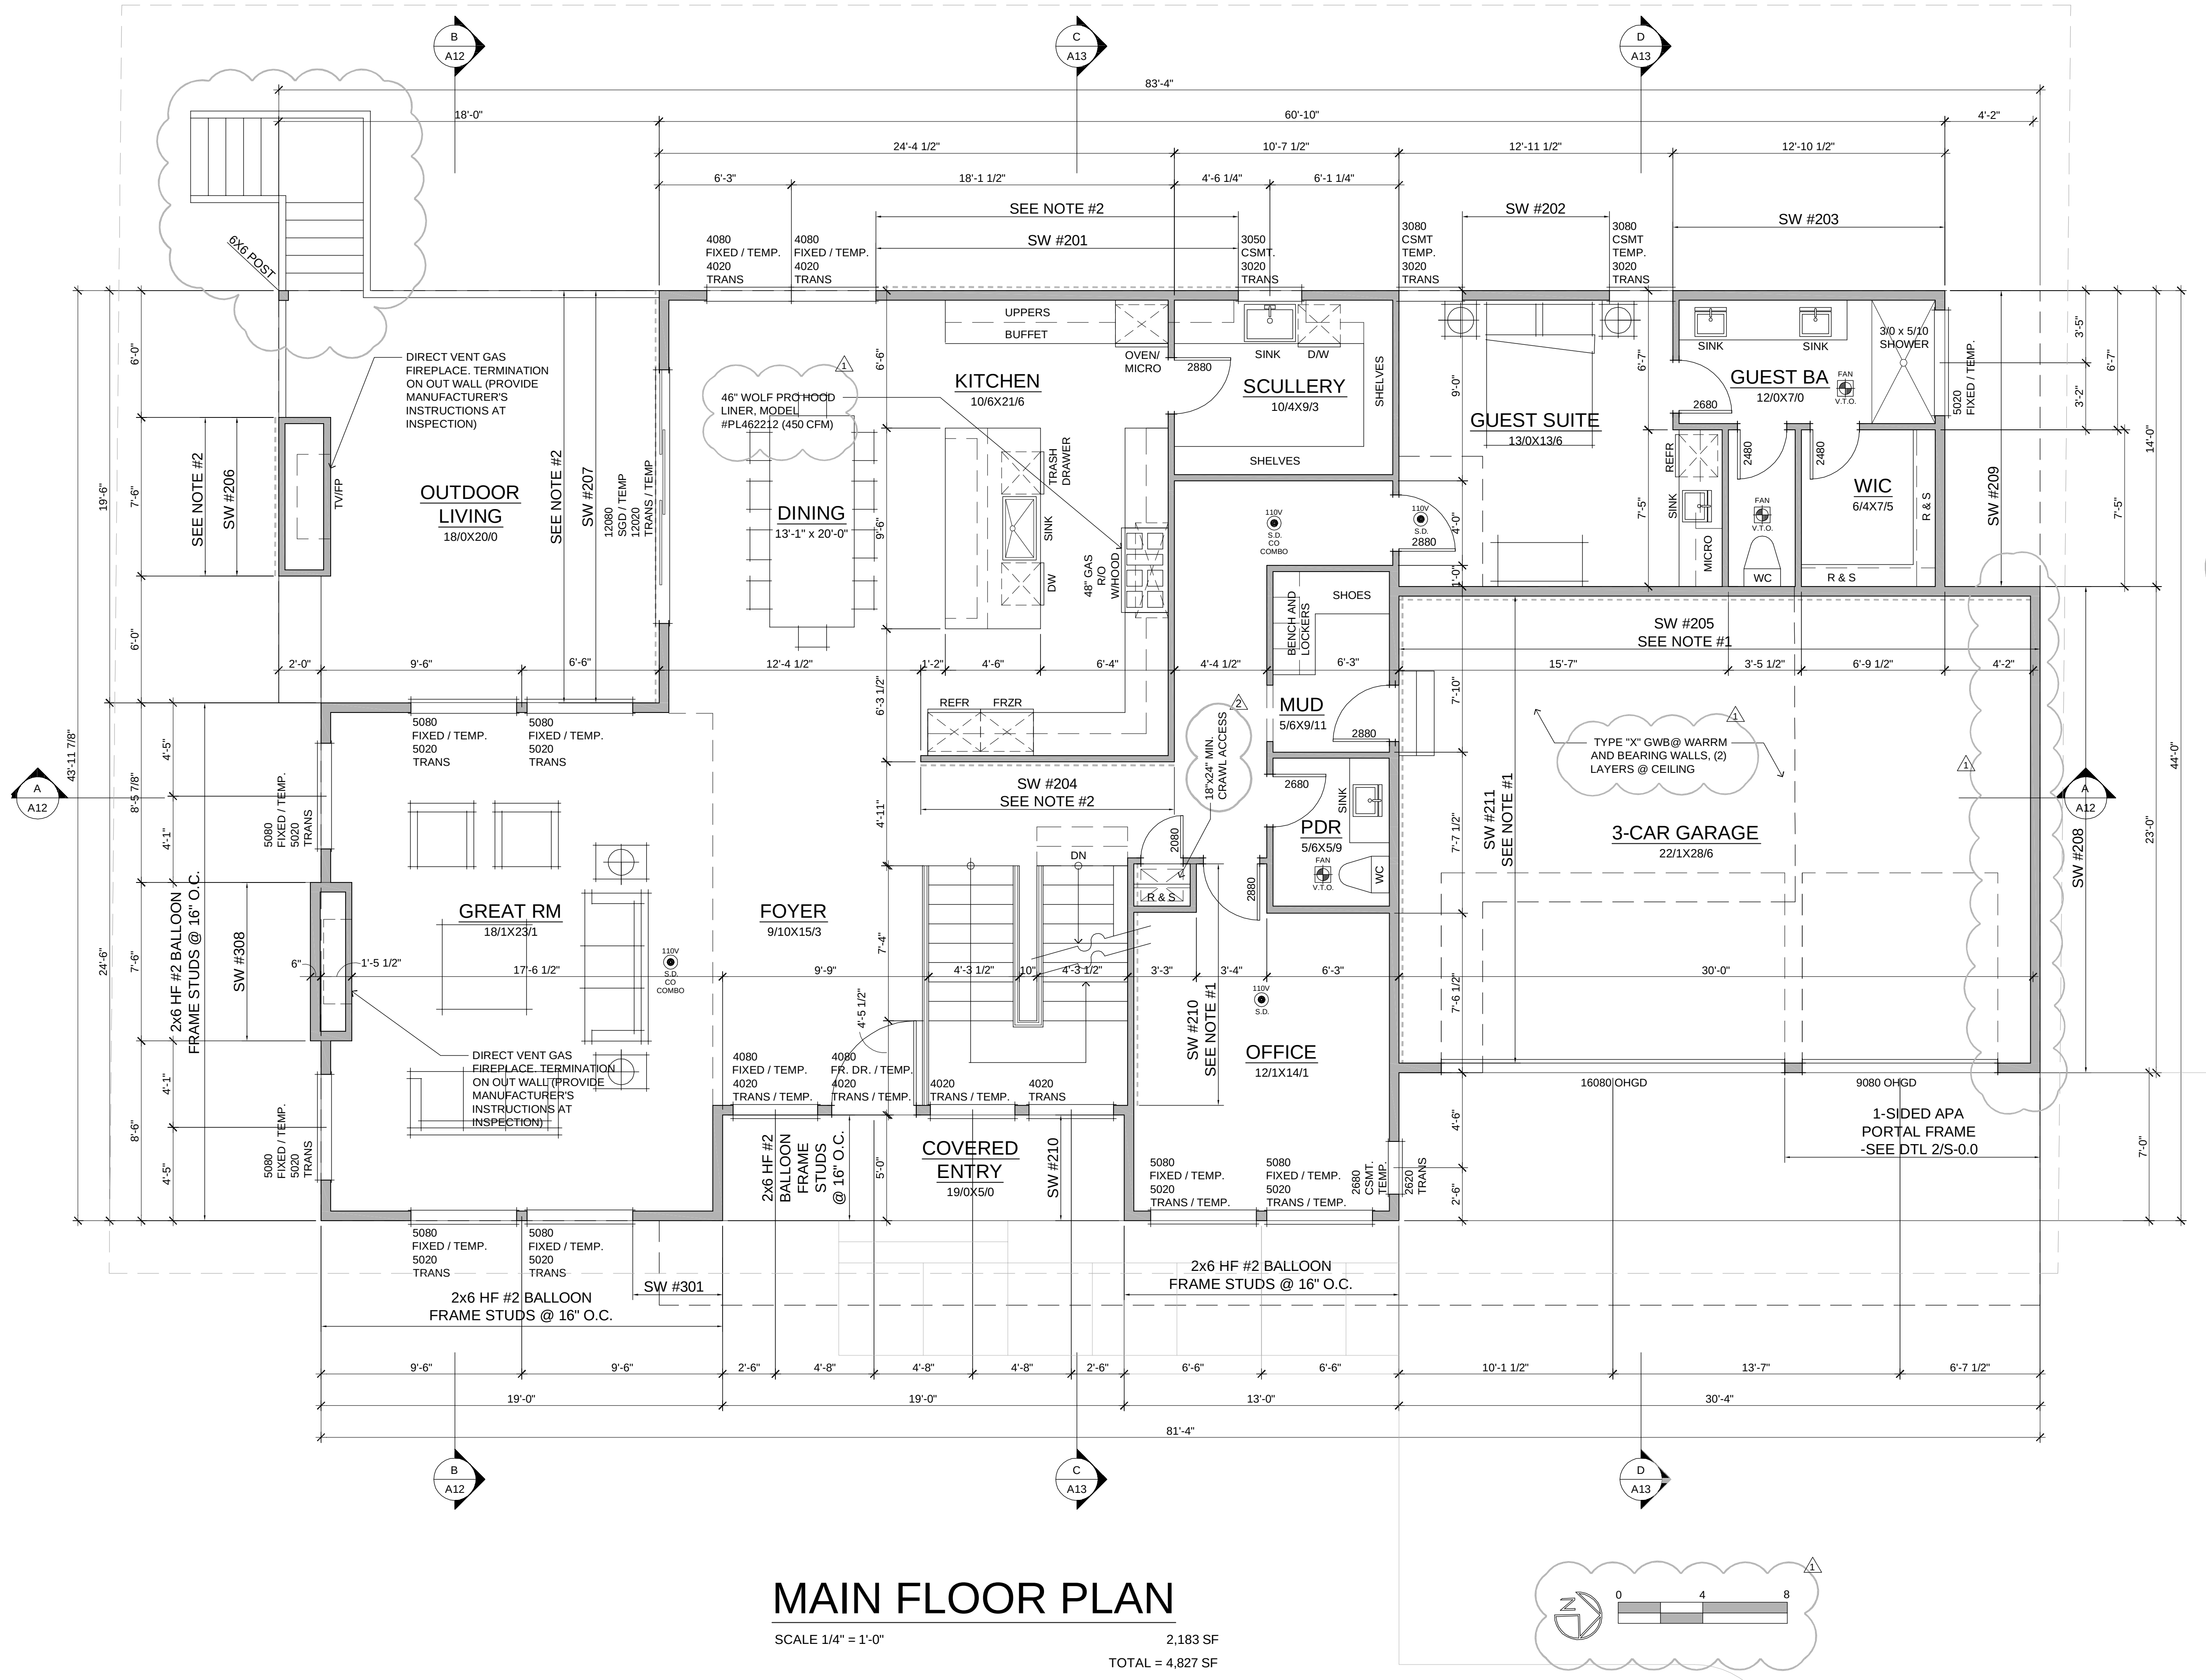

Revisions	Comment
06.20.2025	1
07.18.2025	2

Date:	04.09.2025
Job No:	xx-xxx
Project No:	00000
Drawn:	BAK
Approved:	APM

Owner
Design Built Homes

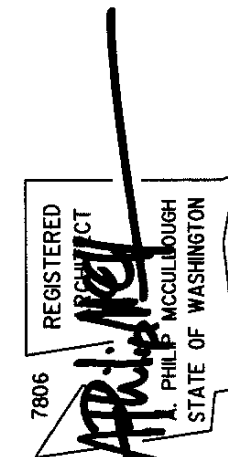


4715 86th Ave SE

Mercer Island, Washington


Main Floor Plan

A6

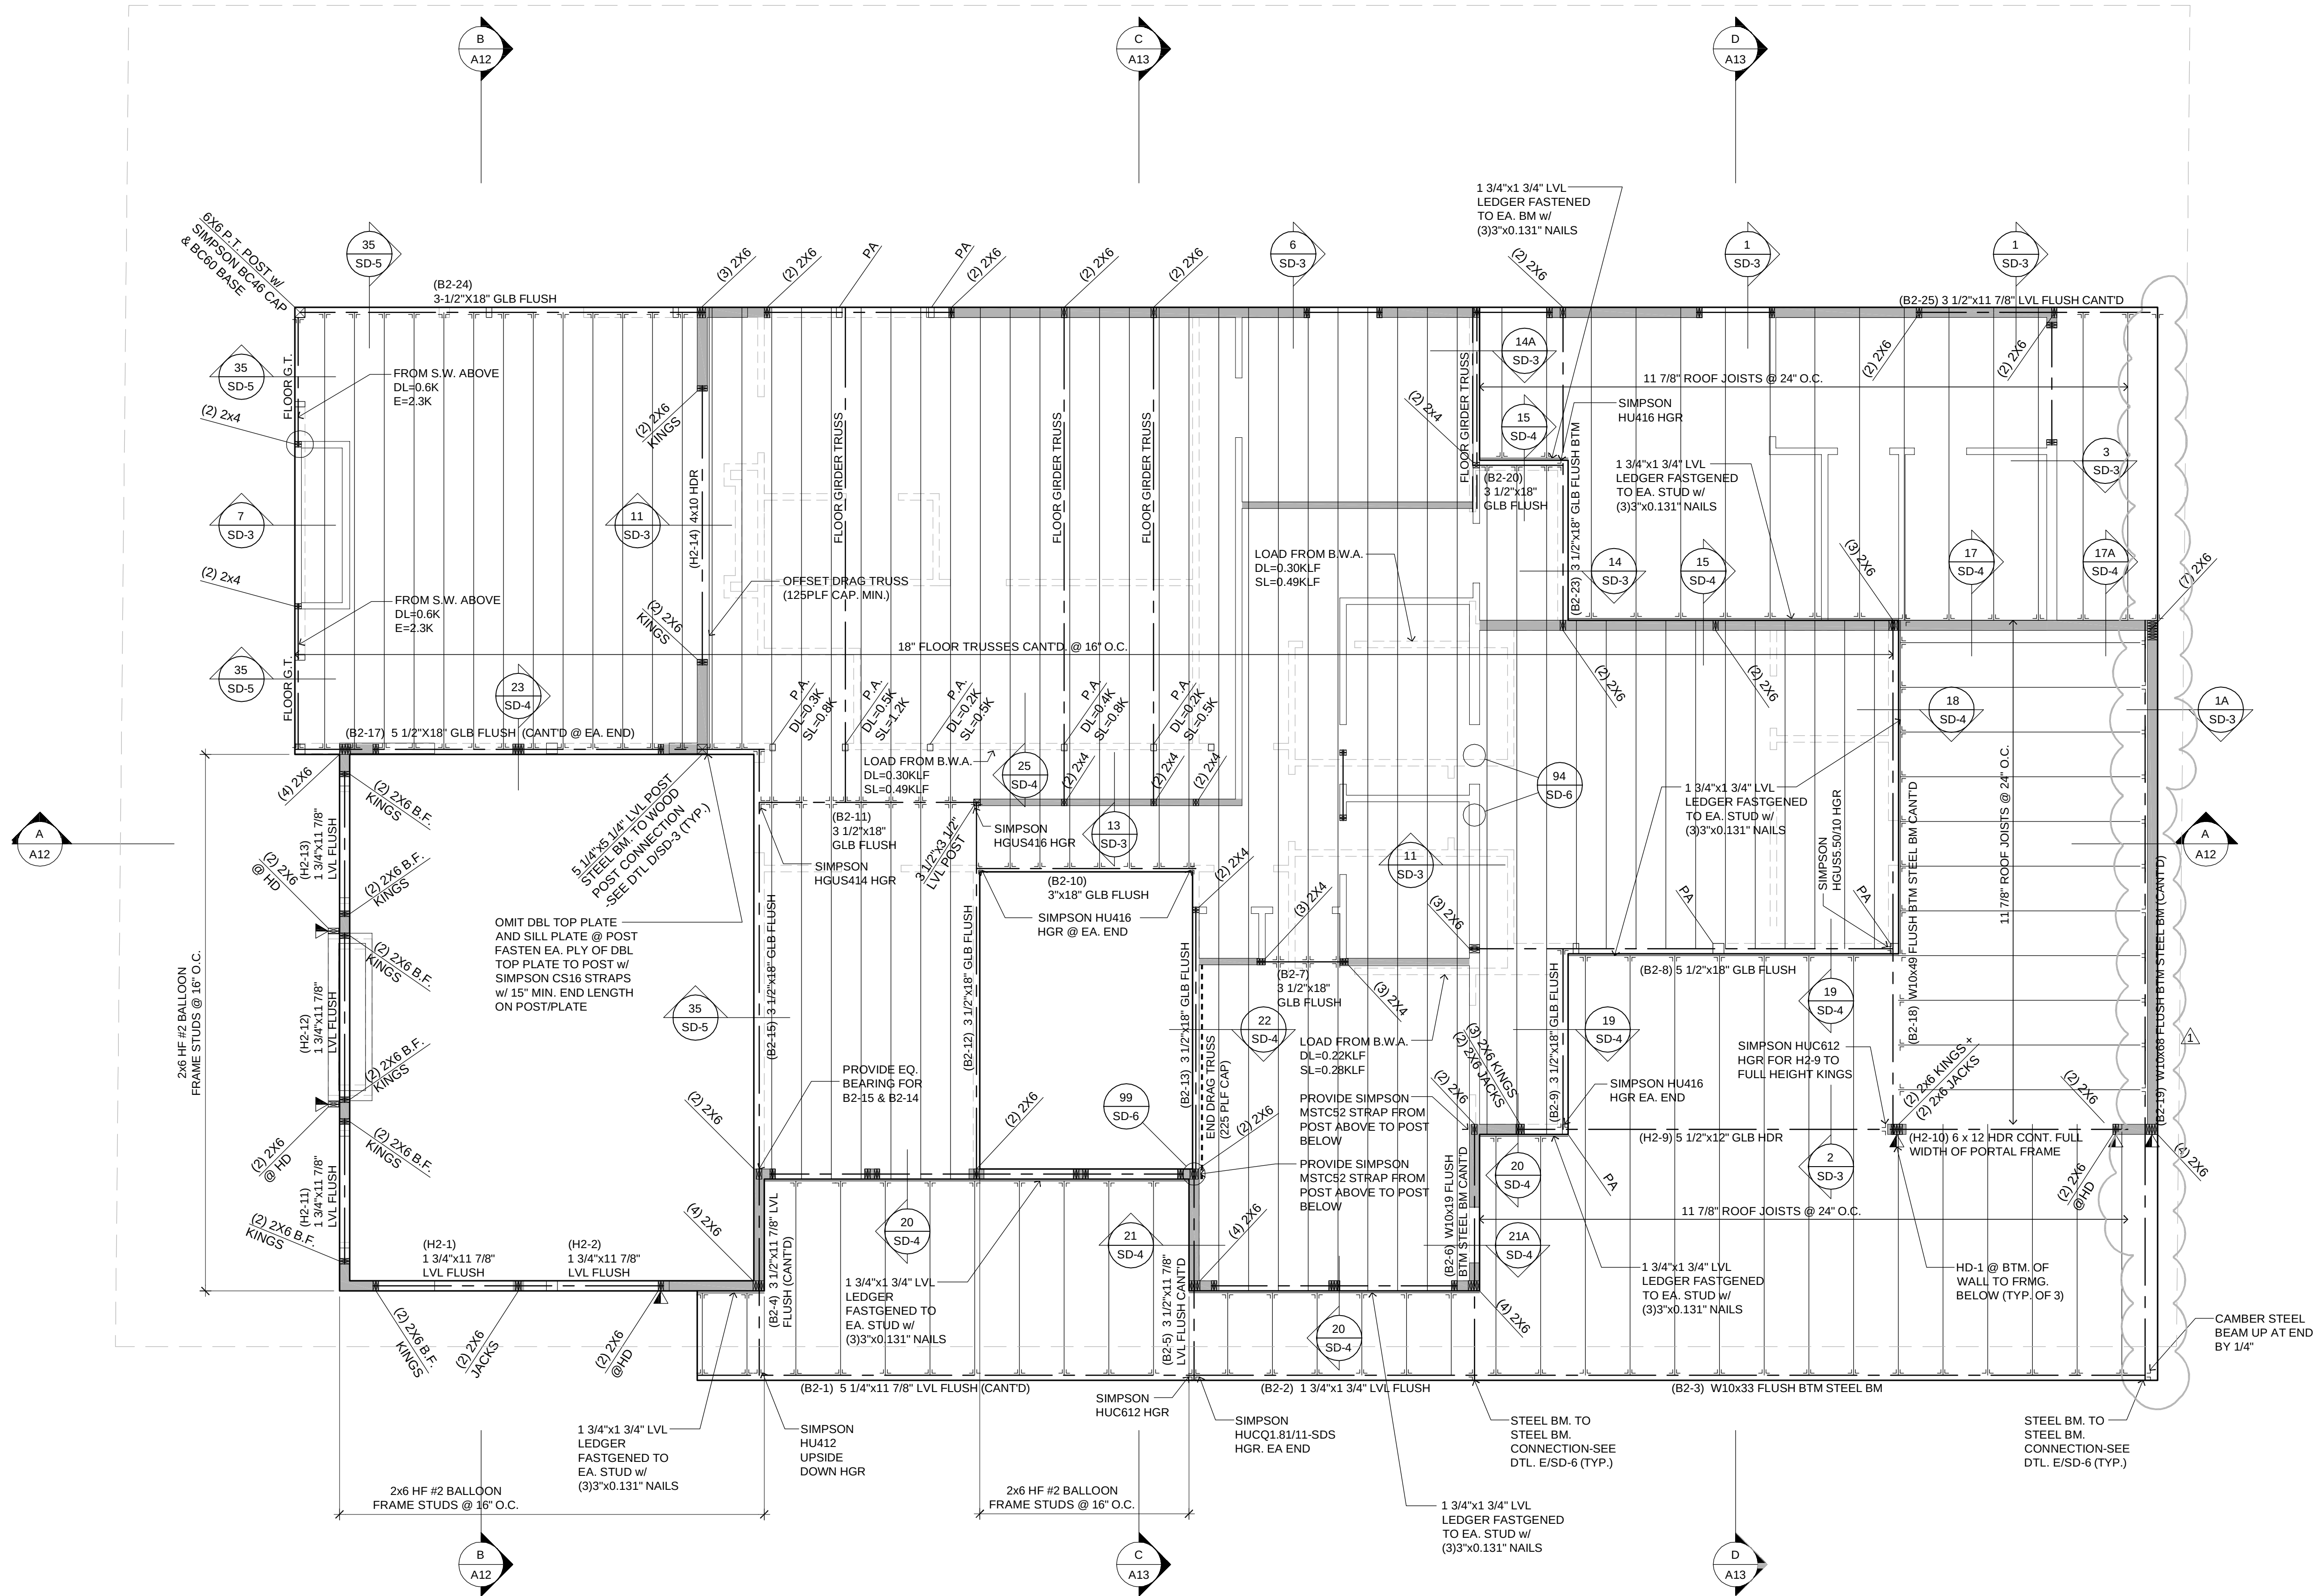

UPPER FLOOR FRAMING PLAN

SCALE: 1/4" = 1'-0"

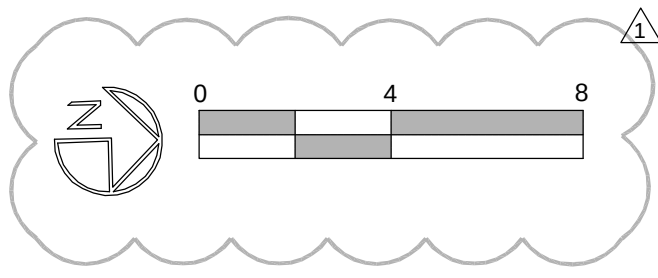

- GENERAL NOTES:
- UPPER FLOOR FRAMING TO BE 18" FLOOR TRUSSES @ 16" O.C. WITH 3/4" OSB SUBFLOOR, GLUED AND NAILED, U.N.O. ADHESIVES SHALL CONFORM TO APA SPEC. AFG 01. PROVIDE T&G EDGES AT LONG PANEL EDGES. STAGGER SUBFLOOR END JOINTS.
 - BEARING WALLS ARE SHADED.
 - PROVIDE SOLID BLOCKING IN FLOOR AT ALL WALLS AND POINT LOADS FROM ABOVE.
 - PROVIDE (3) 2 X POST @ ALL BEAMS, HEADERS & TRUSS GIRDERS, U.N.O.
 - NAIL PLIED BEAMS TOGETHER W/ 10d @ 12" O.C. @ TOP & BOTTOM.
 - PROVIDE 18" X 24" MIN CRAWLSPACE ACCESS. WEATHERSTIP & INSULATE PER WSEC R402.2.4.
 - GLB TO BE 24F-V4 U.N.O.
 - PSL TO BE 20E U.N.O.
 - SEE DETAIL 100SD-3 FOR TYP. FLUSH BEAM CONNECTIONS ABOVE WINDOW OPENINGS WHEN THE DBL TOP PLATE MUST BE SPLICED (TYP. U.N.O.)
 - 3 1/2" X 15" GLB FLUSH HDR @ ALL EXTERIOR OPENINGS W/ TOP CHORD BRG FLOOR TRUSSES (TYP. U.N.O.)
 - (H2-) (DBL TOP PLATE SHALL RUN CONT. ABOVE ALL OPENINGS)
 - ALL HOLDDOWNS SHALL BE HD-1 FASTENED @ (2) 2x6 MIN. DOWN TO FNDN. BELOW (TYP. U.N.O.)
 - ALL 2x4 INTERIOR BEARING WALLS @ THIS LEVEL SHALL BE HF-1 GRADE OR BETTER @ 12" O.C.

- INDICATES LOC. OF POINT LOAD FROM ABOVE (TYP.)
- INDICATES LOC. OF SOLID SUPPORT
- TYPICAL HANGER @ MAIN FLOOR SIMPSON LB

STRUCTURAL NOTES:

- NOTE 1: PROVIDE 7/16" OSB OR 15/32" PLYWOOD FASTENED PER TYP. EXT. WALL SHEATHING SPEC. (SEE NOTES ON S-0.0)
- NOTE 2: 3" O.C. EDGE NAILING (SEE NOTES ON S-0.0)
- NOTE 3 @ STEEL BEAMS: PROVIDE SOLID 2xLVL WEB PACKOUT FASTENED TO WEB W/ 1/2" DIA THRU BOLTS @ 24" O.C. STAGGERED. PROVIDE 2x TOP PLATE FASTENED TO TOP FLANGE OF STEEL BEAMS W/ P.A.F.S. (HILTI X-U PINS OR EQUAL (0.157" DIA. x 2" LONG MIN.)) @ 16" O.C. STAGGERED OR 1/2" DIA. BOLTS @ 28" O.C. STAGGERED)

McCULLOUGH
ARCHITECTS


5601 6th Ave South
Suite 371
Seattle, WA. 98108
mccullougharchitects.com

UNPUBLISHED WORK
2021 © McCullough Architects

Revisions	Comment
06.20.2025 1	
07.18.2025 2	

Date: 04.09.2025
Job No: xx-xxx
Project No: 00000
Drawn: BAK
Approved: APM

Owner
Design Built Homes

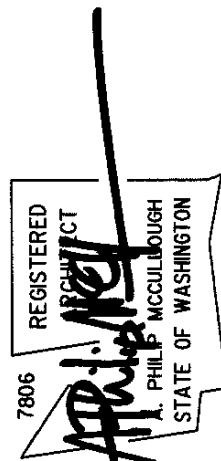


4715 86th Ave SE

Mercer Island, Washington

Upper Floor Framing Plan

A7

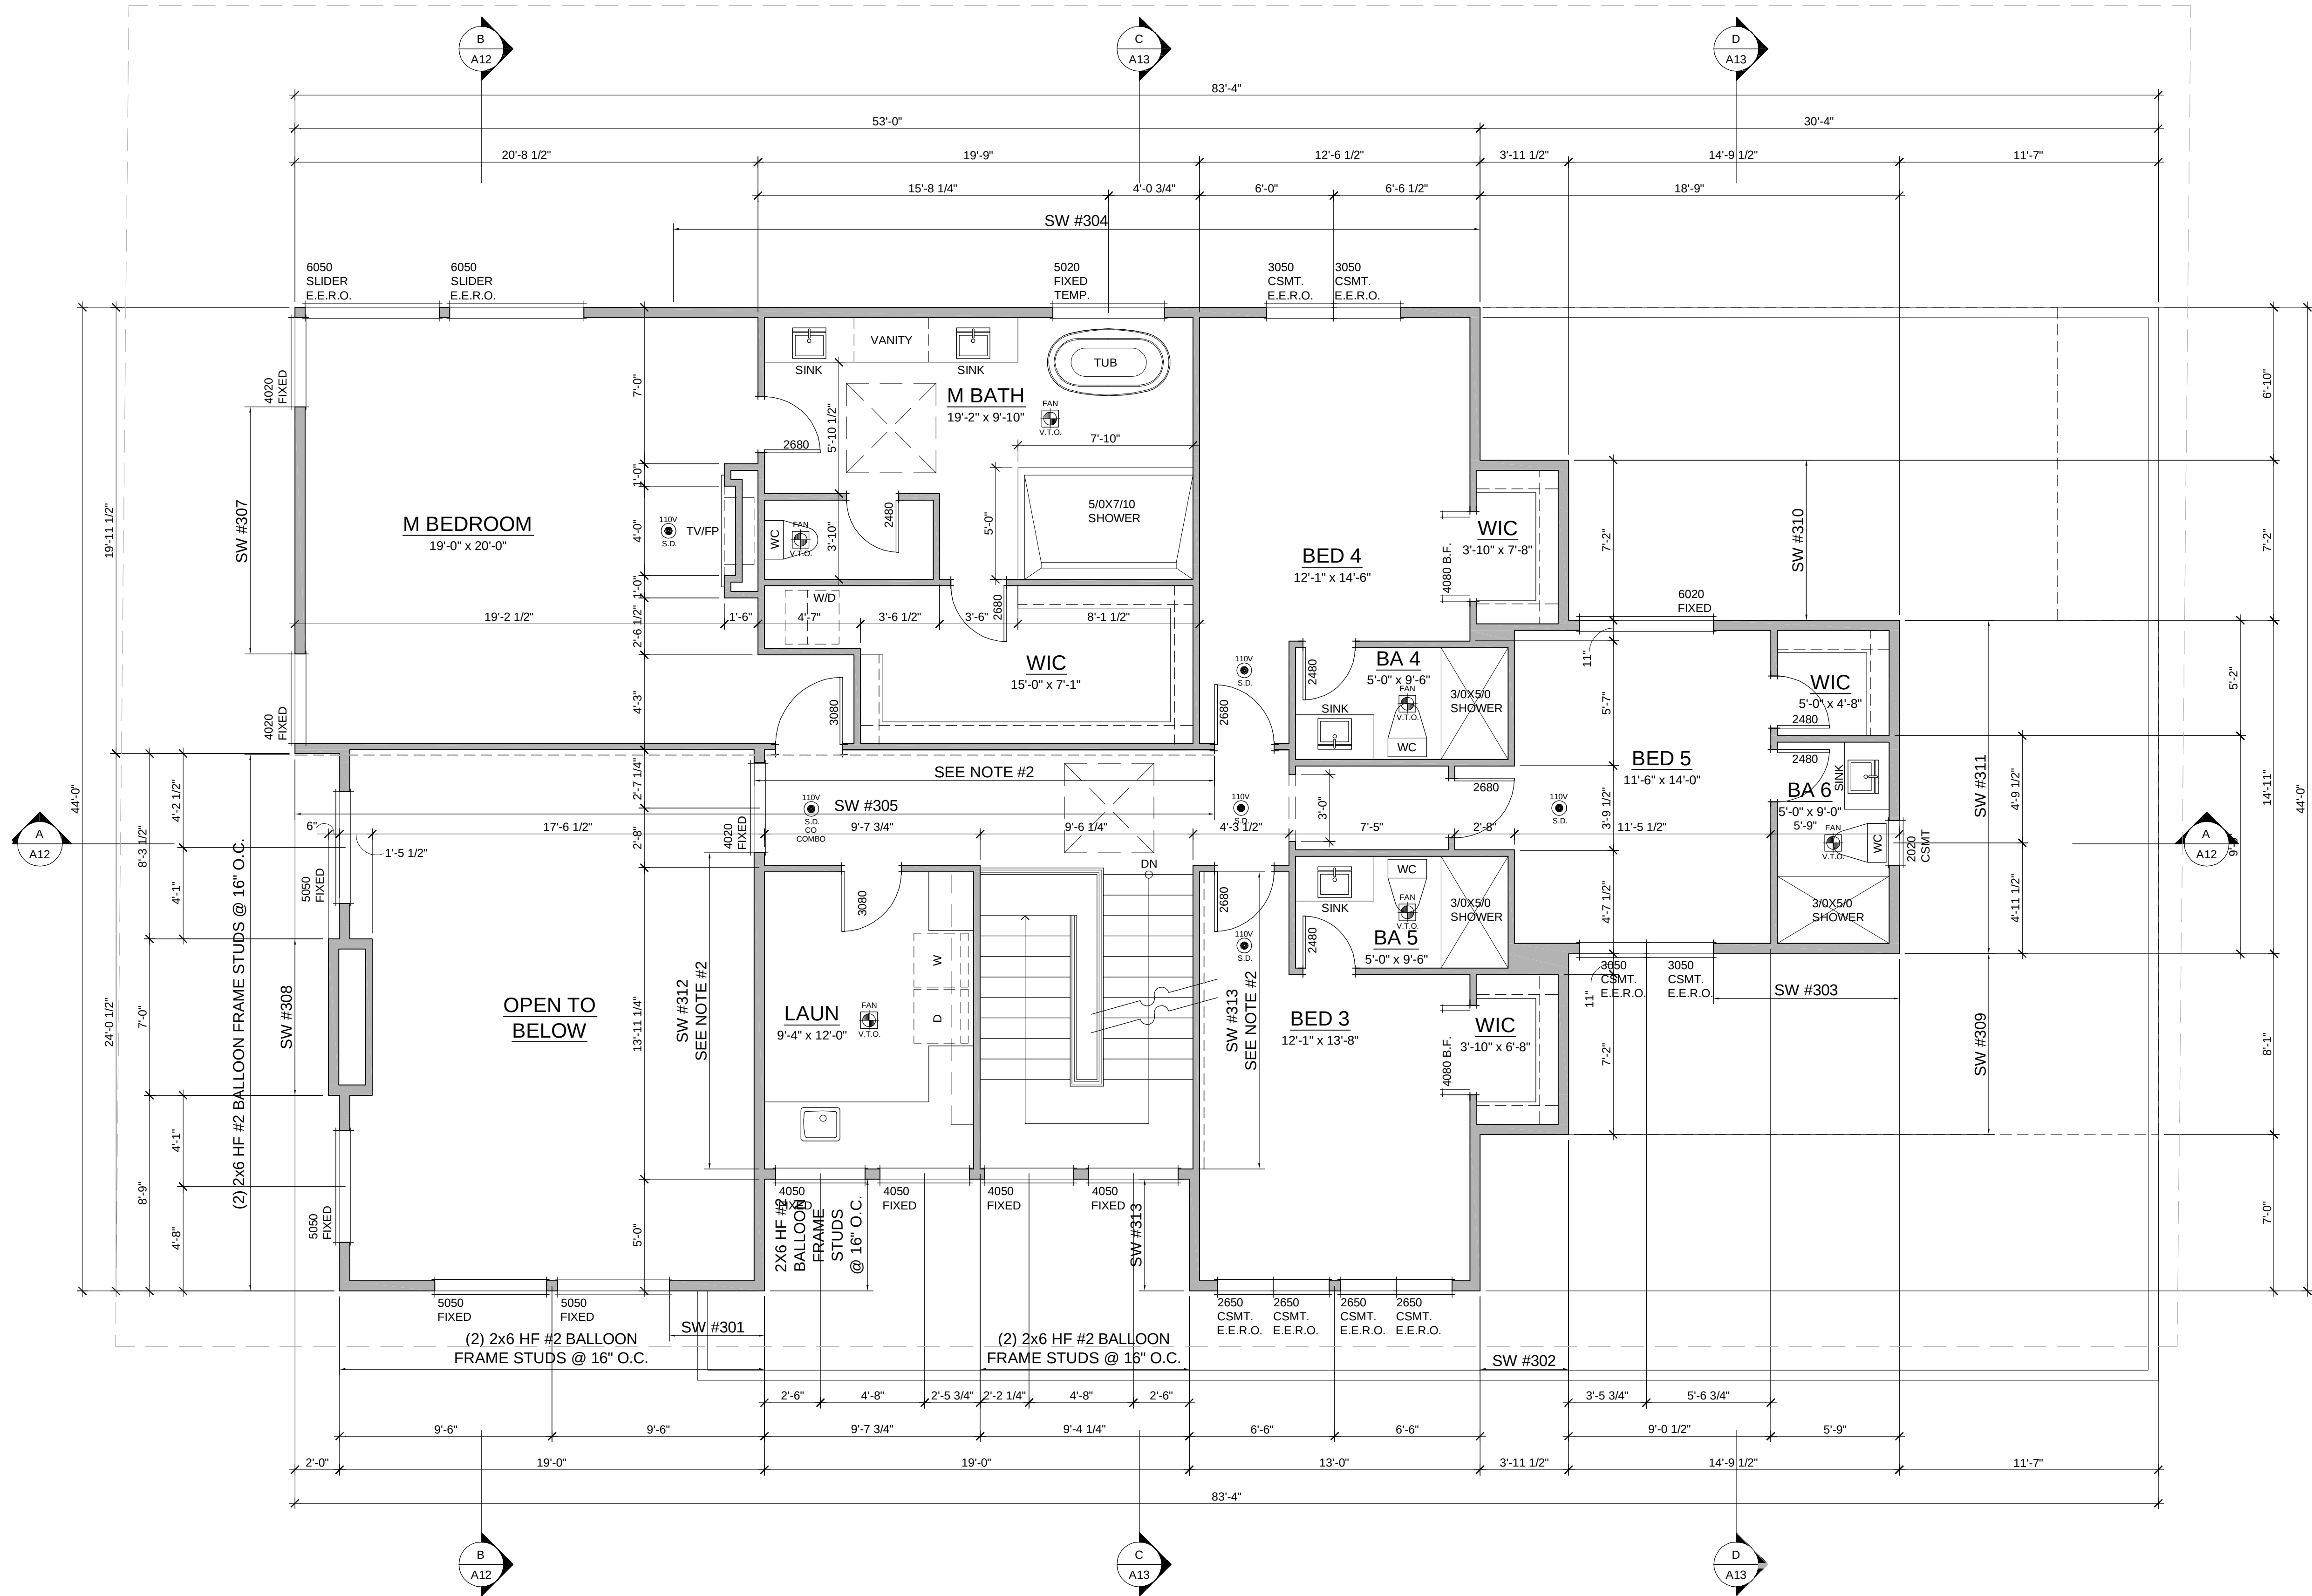

UPPER FLOOR PLAN

SCALE 1/4" = 1'-0"

1,933 SF

GENERAL NOTES:

1. PLATE HEIGHT @ UPPER FLOOR IS 9'-1"; U.N.O.
PLATE HEIGHT @ MAIN FLOOR IS 10'-1"; U.N.O.
PLATE HEIGHT @ LOWER FLOOR IS 9'-1"; U.N.P.
2. DIMENSION LINES ARE TO FACE OF STUD U.N.O.
3. WINDOW SIZES & ROUGH OPENINGS TO BE VERIFIED BY CONTRACTOR.
4. WINDOW HEAD HEIGHT AT MAIN FLOOR IS 8'-0" ABOVE SUBFLOOR, U.N.O. IF NOMINAL DOOR AND WINDOW HEIGHTS ARE SIMILAR, COORDINATE WITH DOOR AND WINDOW SPECS TO LOCATE FINAL ELEVATION OF THE HEAD HEIGHTS SO THAT ALL DOOR AND WINDOW TRIM ALIGN.
5. WINDOW AND DOOR SIZES ARE DIMENSIONED IN FEET AND INCHES
(E.G. 2828= 2'-8"W X 2'-8"H)
6. EXTERIOR WALLS TO BE 2X6 STUDS AT 16" O.C., INTERIOR WALLS TO BE 2X4 STUDS AT 16" O.C., U.N.O.
7. FIREBLOCK ALL PLUMBING PENETRATIONS AND STAIR RUNS PER IRC SEC. R302.11.
8. SAFETY GLAZING PER IRC SEC. R308.4.
9. ALL WOOD IN CONTACT WITH CONCRETE TO BE PRESSURE TREATED PER IRC SEC. R317.1.
10. PROVIDE UNDER-STAIR PROTECTION (1/2" GWB) PER IRC SEC R302.7.
11. PROVIDE (1) LAYER OF 1/2" GWB AT THE GARAGE SIDE OF ALL WALLS SEPARATING THE GARAGE FROM THE RESIDENCE, ALL WALLS SUPPORTING A FLOOR CEILING ASSEMBLY BETWEEN THE GARAGE AND RESIDENCE, AND BETWEEN THE GARAGE AND ITS ATTIC. PROVIDE (1) LAYER 5/8" TYPE X GWB TO GARAGE CEILING IF BELOW HABITABLE ROOMS.
12. HOUSE/GARAGE DOOR SHALL BE 1-3/8" THICK WOOD SOLID CORE, OR 1-3/8" THICK SOLID OR HONEYCOMB CORE STEEL DOOR, OR 20-MINUTE RATED FIRE DOOR W/ SELF CLOSING DEVICE
13. DUCTS IN THE GARAGE AND DUCTS PENETRATING THE WALLS AND CEILINGS SEPARATING THE DWELLING FROM THE GARAGE SHALL BE MIN. 26 GAUGE GALVANIZED STEEL.
14. PER IRC SEC R311.7.5. MAX. RISER HEIGHT SHALL BE 7-3/4". MIN. TREAD DEPTH SHALL BE 10". STAIR NOSINGS: 3/4" MIN., 1-1/4" MAX. RADIUS @ LEADING EDGE OF TREAD: 9/16" MAX.
15. PROVIDE HANDRAILS PER IRC SEC. R311.7.8. TOP OF HANDRAIL SHALL BE NOT LESS THAN 34" OR MORE THAN 38" ABOVE THE TREAD NOSINGS. HANDRAILS SHALL BE CONTINUOUS THE FULL LENGTH OF THE FLIGHT PER R311.7.7.2. THE HANDRAIL GRIP-SIZE SHALL BE PROVIDED PER R311.7.7.3.
16. PROVIDE GUARDS (MIN. 36" HEIGHT) IN LOCATIONS PER IRC SEC. R312.
17. FACTORY BUILT FIREPLACES & CHIMNEYS SHALL BE LISTED & LABELED AND SHALL BE INSTALLED & TERMINATED IN ACCORDANCE TO THE CONDITIONS OF THE LISTINGS. FACTORY BUILT FIREPLACES SHALL MEET EMISSION STANDARDS PER CH. 51-51 WAC.
18. PROVIDE EXTERIOR AIR SUPPLY TO ANY FACTORY-BUILT FIREPLACE PER IRC SEC R1006.
19. FIRE BLOCKING SHALL BE PROVIDED TO CUT OFF ALL CONCEALED DRAFT OPENINGS (BOTH VERTICAL AND HORIZONTAL) AND TO FORM AN EFFECTIVE FIRE BARRIER BETWEEN STORIES, AND BETWEEN A TOP STORY AND THE ROOF SPACE PER R302.11.

STRUCTURAL NOTES:

NOTE 1: PROVIDE SIMPSON HUI11 HANGERS @ 1-3/4"x11-7/8" LVL FLUSH BEAMS (TYP. U.N.O.)

NOTE 2: PROVIDE 7/16" OSB OR 15/32" PLYWOOD FASTENED PER TYP. EXT. WALL SHEATHING SPEC. (SEE NOTES ON S-0.0)

McCULLOUGH
ARCHITECTS


5601 6th Ave South
Suite 371
Seattle, WA. 98108
mccullougharchitects.com

UNPUBLISHED WORK
2021 © McCullough Architects

Revisions
06.20.2025 1
07.18.2025 2

Date: 04.09.2025
Job No: xx-xxx
Project No: 00000
Drawn: BAK
Approved: APM

Owner
Design Built Homes

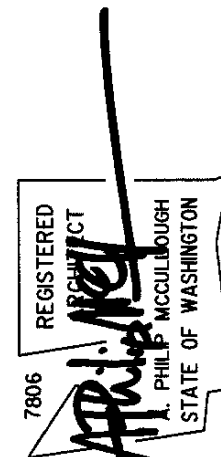


4715 86th Ave SE

Mercer Island, Washington


Upper Floor Plan

A8

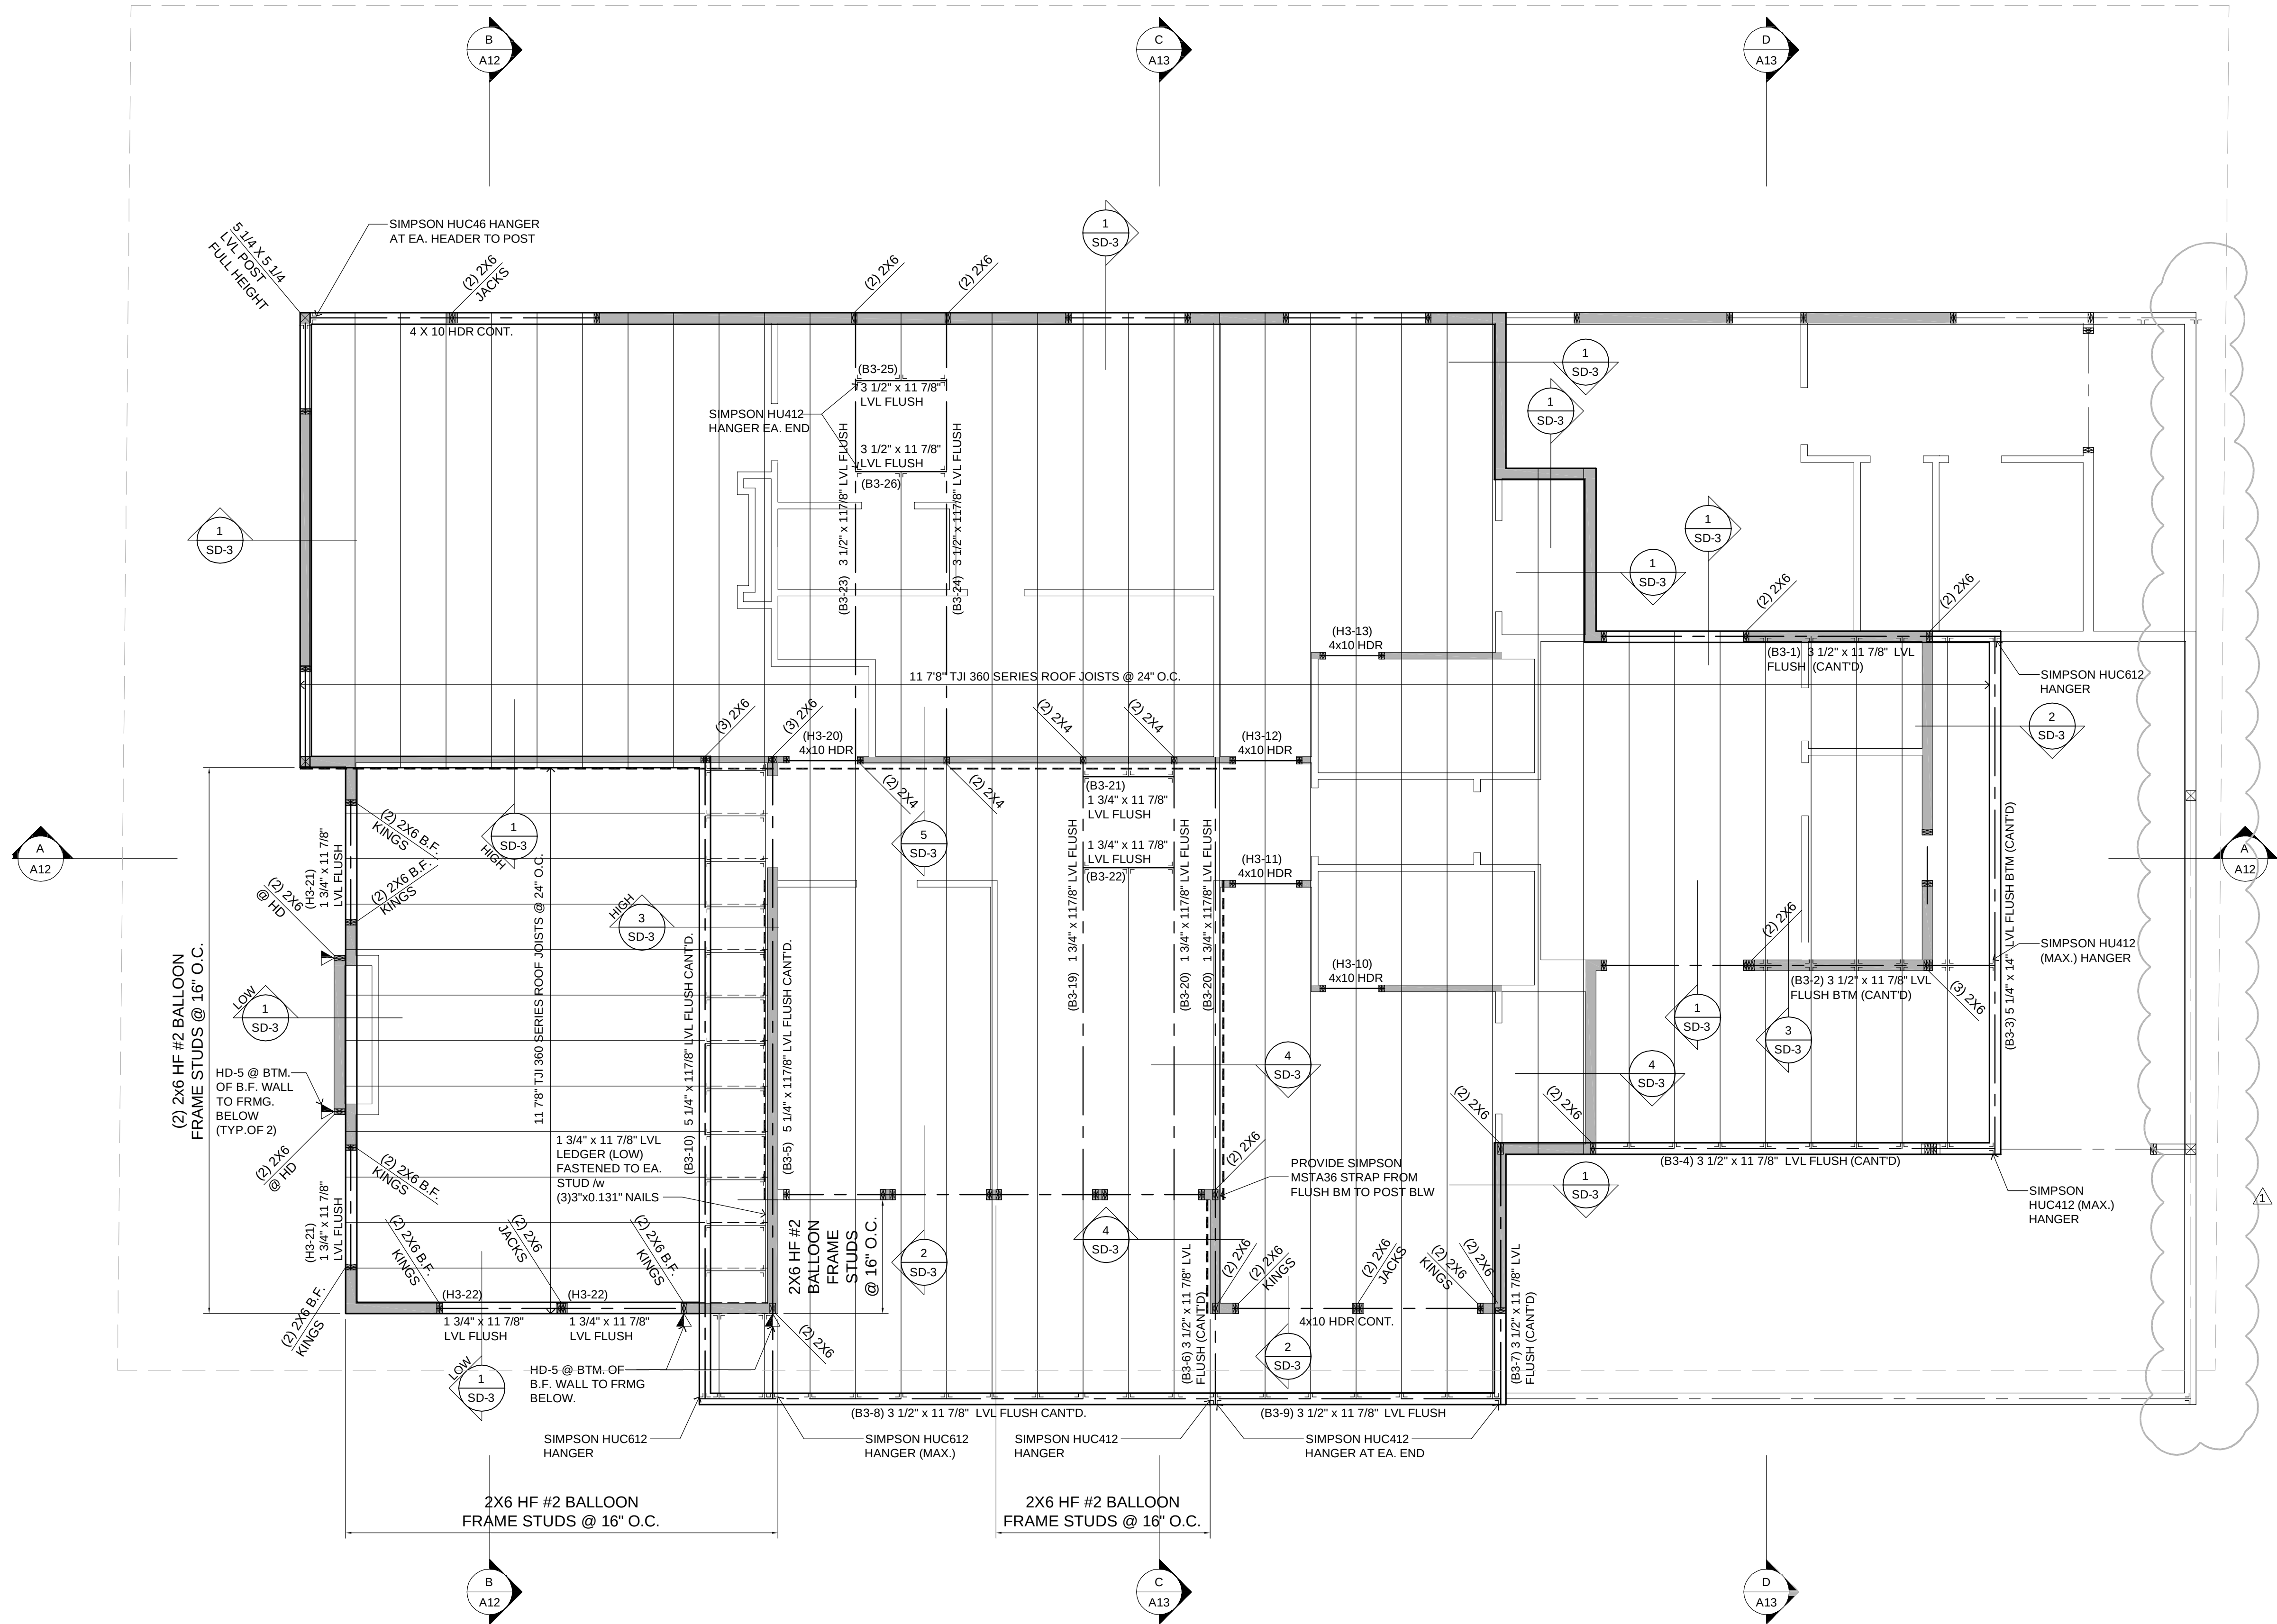

ROOF FRAMING PLAN

SCALE: 1/4" = 1'-0"

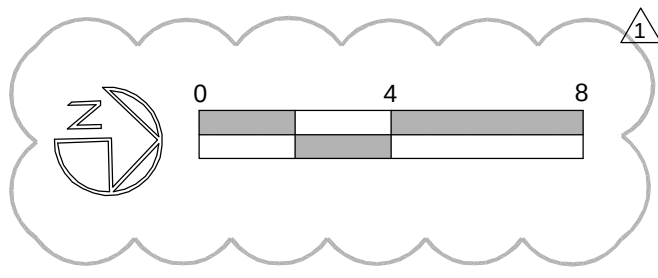

- GENERAL NOTES:
1. VENTED EAVE BLOCKING @ BEARING, U.N.O.
 2. BEARING WALLS ARE SHADED.
 3. OVER FRAME ROOF AREAS ARE SHOWN HATCHED.
 4. ROOF PITCH AS SHOWN.
 5. EAVE OVERHANG TO BE AS SHOWN. GABLE END & RAKE OVERHANGS TO BE AS SHOWN.
 6. APPLY ROOFING IN ACCORDANCE WITH I.R.C. SEC. 905.
 7. COMPOSITION ROOF FASTENERS AS PER I.R.C. SEC. 905.2.5.
 8. PROVIDE ATTIC ACCESS WITH MIN. OF 22"x30" CLEAR, WEATHERSTRIP & INSULATE PER WSEC R402.2.4.
 9. WOOD TRUSSES SHALL BE DESIGNED PER IRC SEC. R802.10.
 10. ALL TRUSSES SHALL CARRY MANUFACTURER'S STAMP, SHALL BE INSTALLED AND BRACED TO MANUFACTURER'S SPECIFICATIONS, SHALL HAVE DESIGN DETAILS AND DRAWINGS ON SITE FOR FRAMING INSPECTION, AND WILL NOT BE FIELD ALTERED WITHOUT PRIOR BUILDING DEPARTMENT APPROVAL OF ENGINEER'S CALCULATIONS.
 11. TRUSS MANUFACTURER TO SUPPLY ALL BLOCKING AND HANGERS REQUIRED AT MANUFACTURED TRUSSES.
 12. TRUSS LAYOUT TO BE REVIEWED AND APPROVED BY TRUSS MANUFACTURER PRIOR TO CONSTRUCTION. ALL CHANGES TO BE SUBMITTED AND APPROVED BY ARCHITECT PRIOR TO FABRICATION.
 13. COLUMNS AT HEADERS, BEAMS, AND GIRDERS TO BE (2) 2X STUDS, U.N.O.
 14. MARKERS FOR BLOWN-IN OR SPRAYED INSULATION SHALL BE PLACED EVERY 300 S.F. AND SHALL FACE TOWARD ATTIC ACCESS PER IECC SEC 303.1.1.1.
 15. PROVIDE DRAFT STOP IN COMBUSTIBLE CONSTRUCTION WHERE THERE IS USABLE SPACE BOTH ABOVE AND BELOW THE CONCEALED SPACE OF A FLOOR/CEILING ASSEMBLY NOT TO EXCEED 1,000 SQUARE FEET INTO APPROXIMATELY EQUAL AREAS. (R302.12.)
 16. ALL TRUSS HEELS TO BE 7" UNO.
 17. (B1) 4 X 10 HEADER @ ALL EXT. OPENINGS (TYP. U.N.O.)

STRUCTURAL PLAN NOTES:

- NOTE 1:
PROVIDE SIMPSON HU11 HANGERS @ 1-3/4"x11-7/8" LVL FLUSH BEAMS (TYP. U.N.O.)
- NOTE 2:
PROVIDE 7/16" OSB OR 15/32" PLYWOOD FASTENED PER TYP. EXT. WALL SHEATHING SPEC. (SEE NOTES ON S-0.0)

McCULLOUGH
ARCHITECTS


5601 6th Ave South
Suite 371
Seattle, WA. 98108
206.443.1181
mccullougharchitects.com

UNPUBLISHED WORK
2021 © McCullough Architects

Revisions	Comment
06.20.2025 1	
07.18.2025 2	

Date: 04.09.2025
Job No: xx-xxx
Project No: 00000
Drawn: BAK
Approved: APM

Owner
Design Built Homes


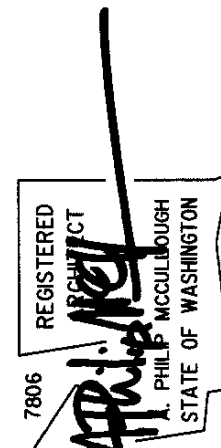


4715 86th Ave SE

Mercer Island, Washington

Roof Framing Plan

A9

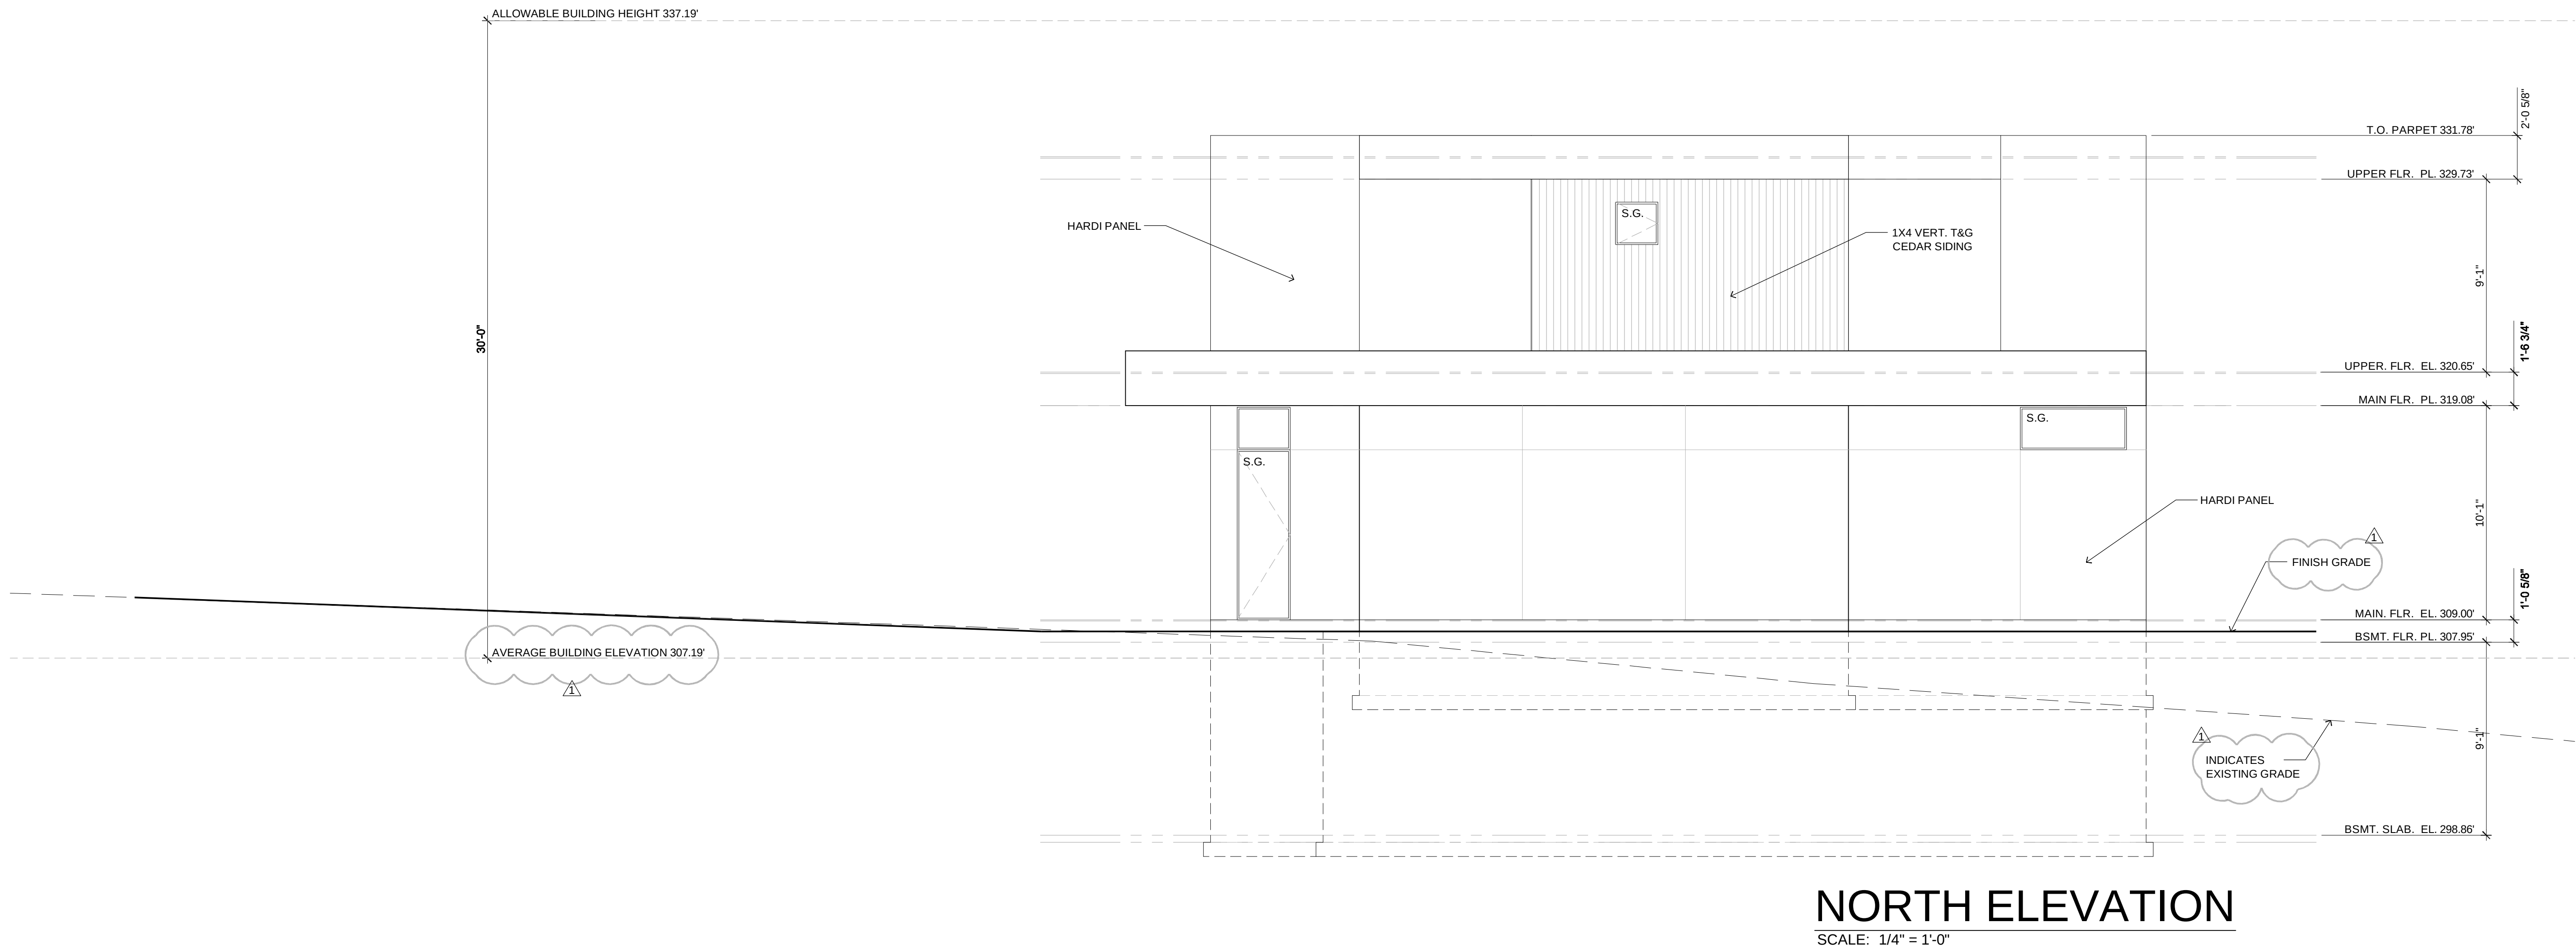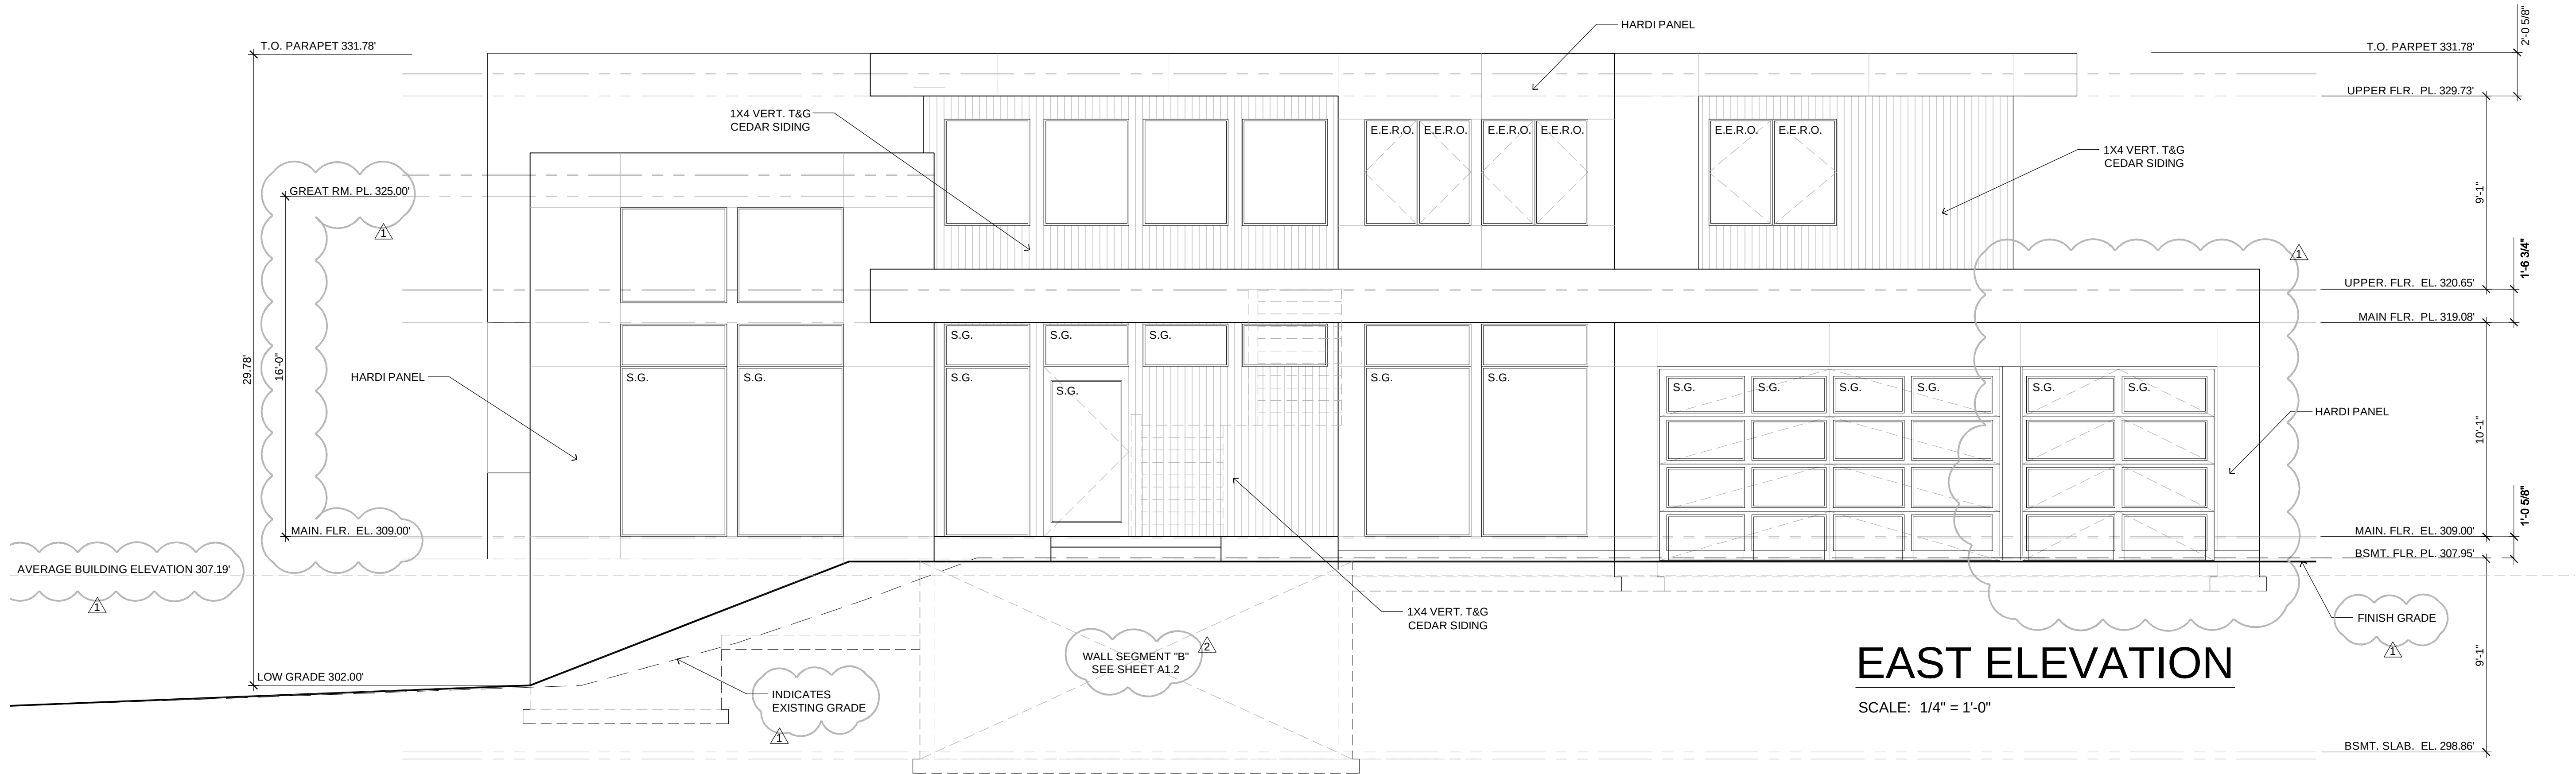

McCULLOUGH
ARCHITECTS


5601 6th Ave South
Suite 371
Seattle, WA 98108
206.443.1181
mccullougharchitects.com

UNPUBLISHED WORK
2021 © McCullough Architects

Revisions
06.11.2025 1
07.18.2025 2

Date: 04.09.2025
Job No: xx-xxx
Project No: 00000
Drawn: BAK
Approved: APM

Owner
Design Built Homes

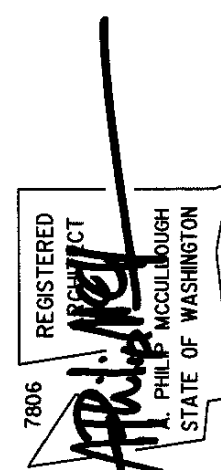


4715 86th Ave SE

Mercer Island, Washington


Exterior Elevations

A10

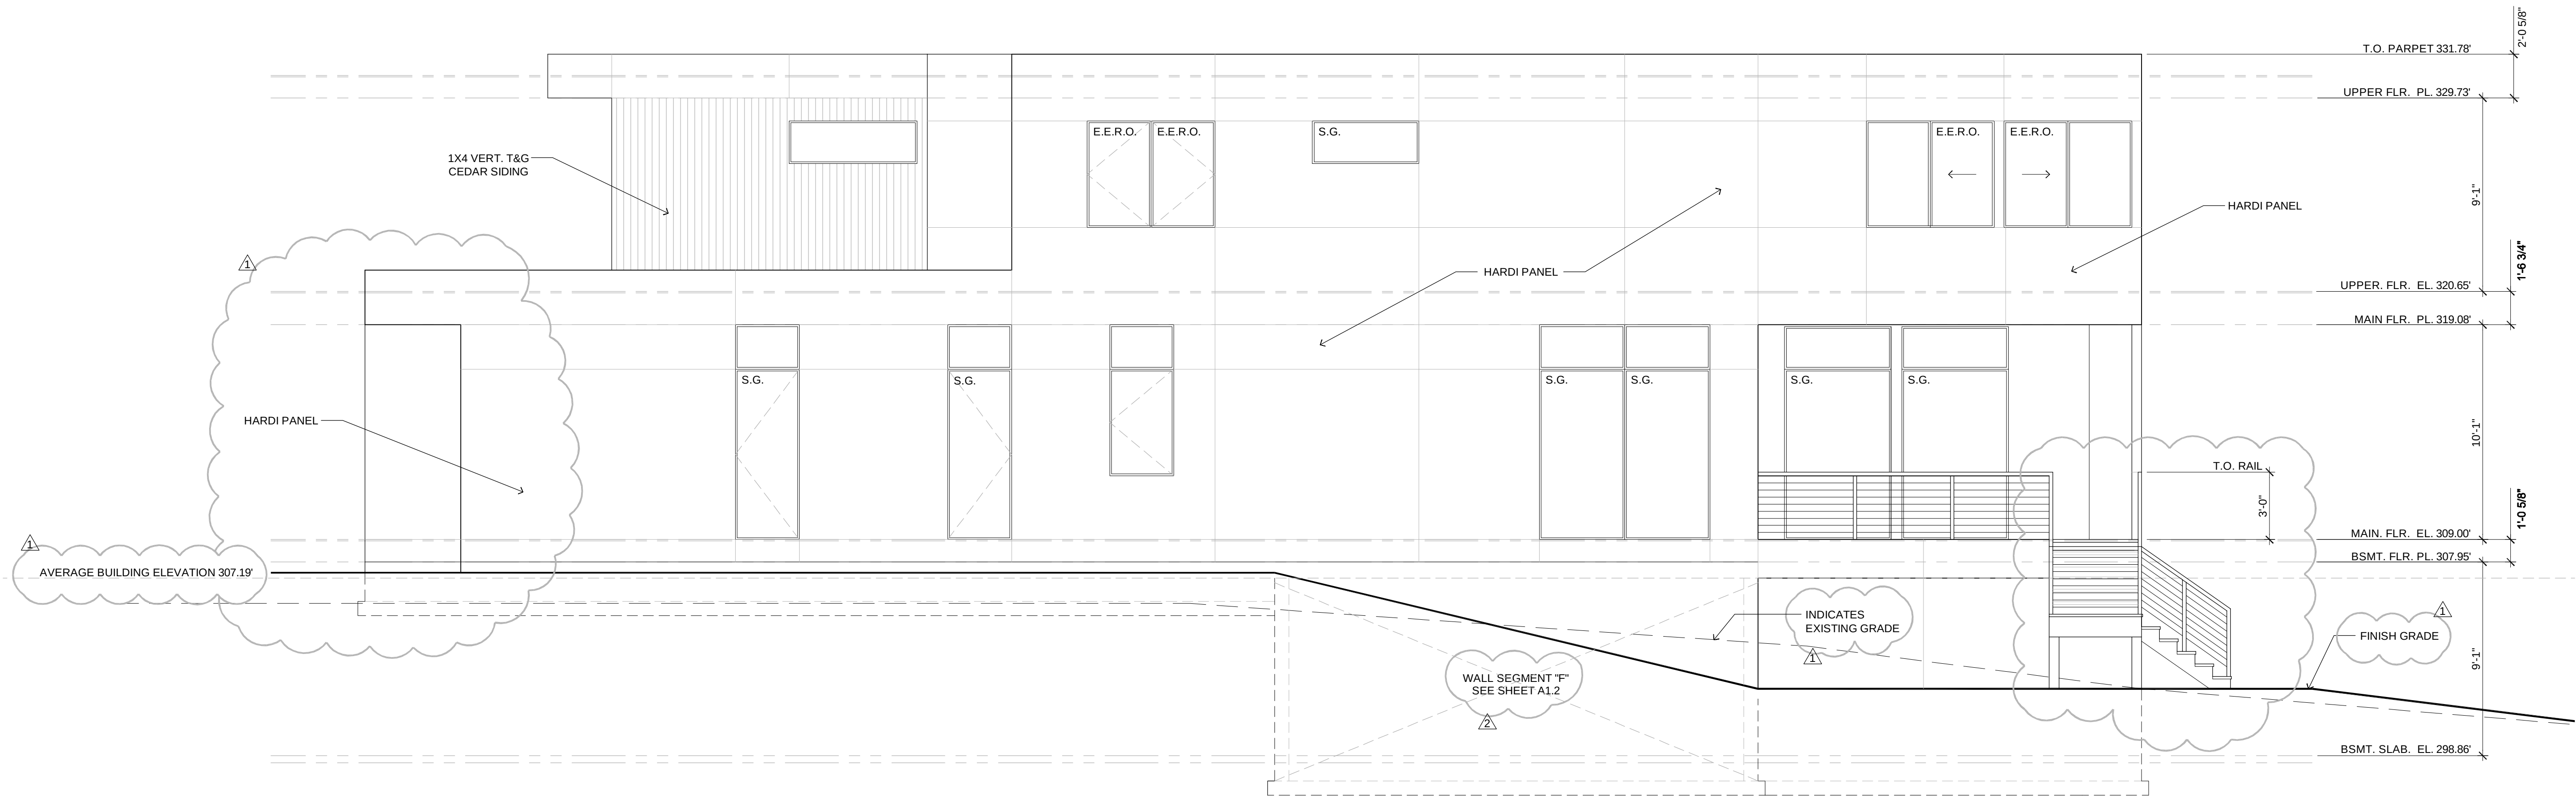

WEST ELEVATION

SCALE: 1/4" = 1'-0"

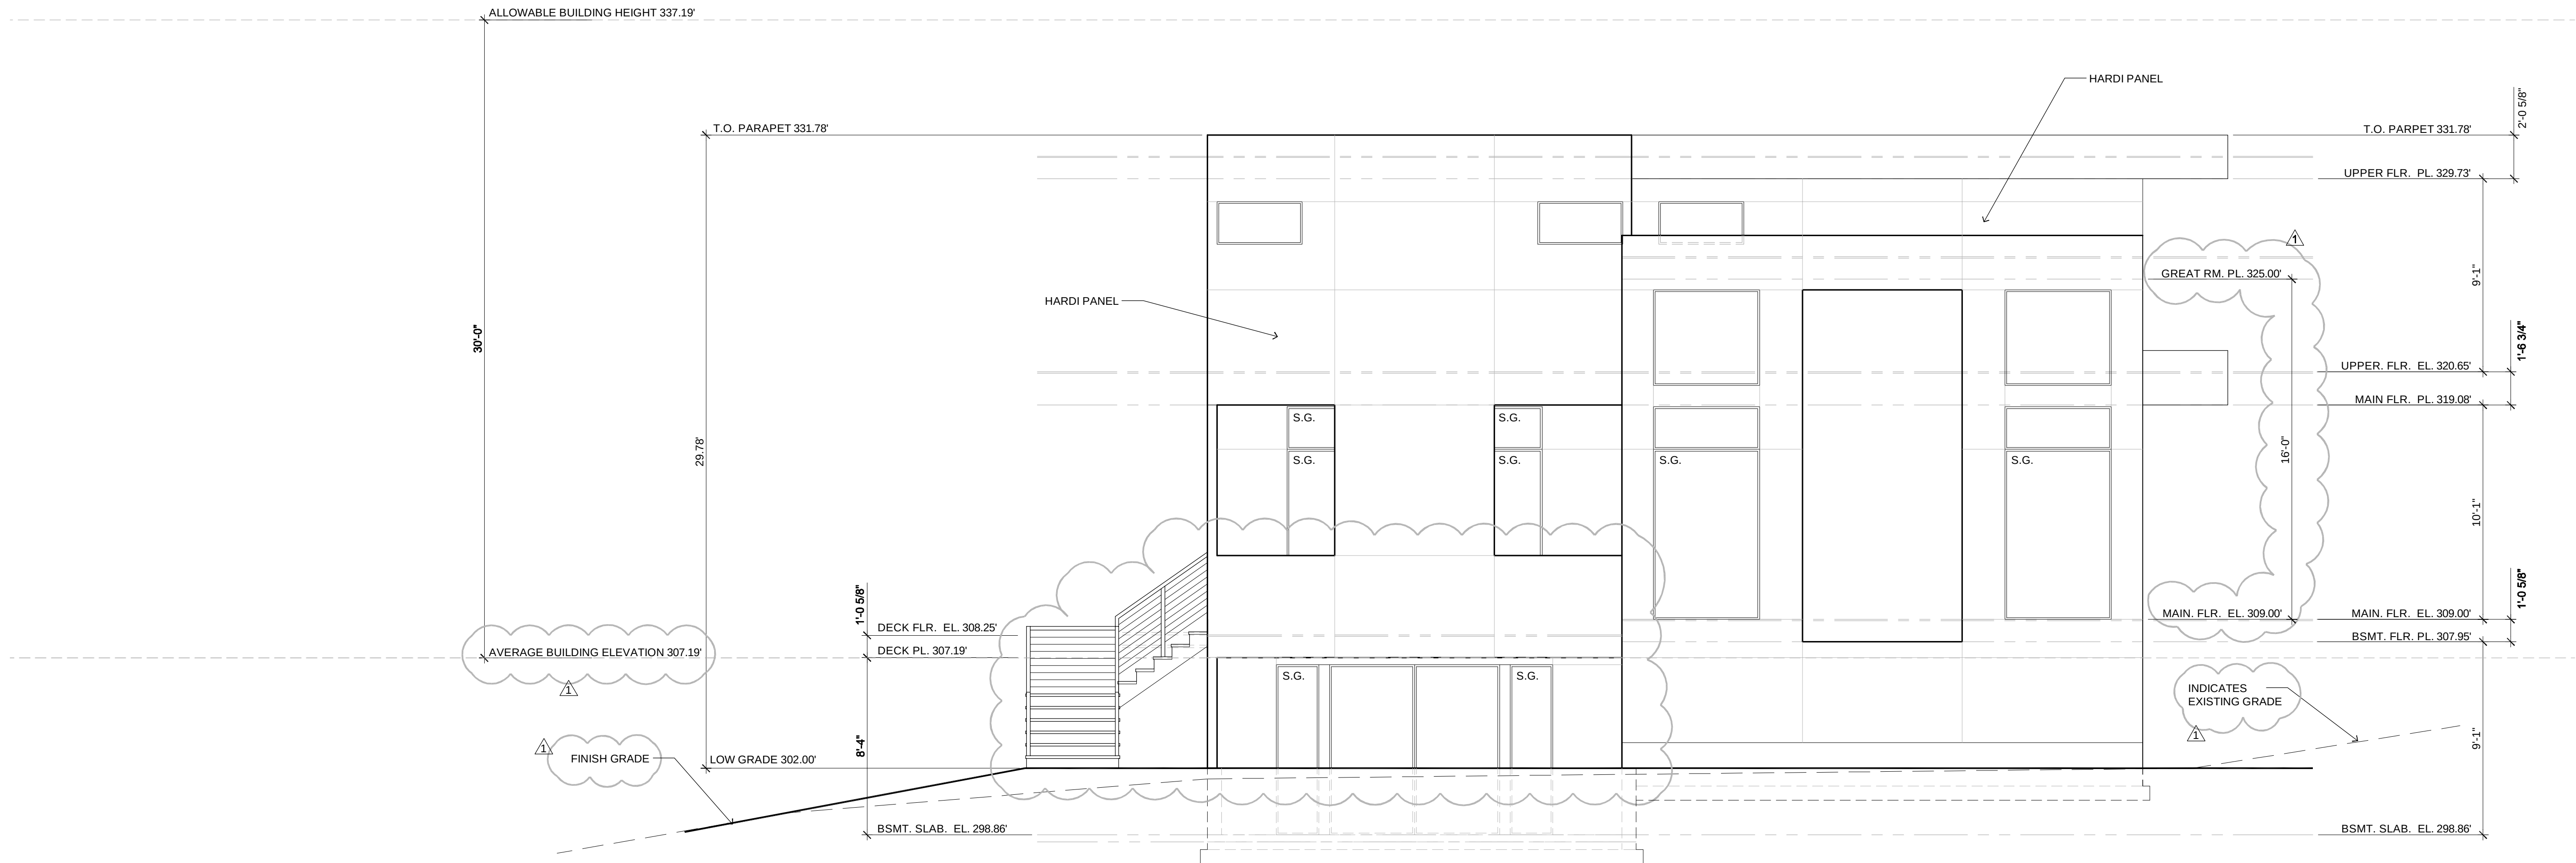

SOUTH ELEVATION

SCALE: 1/4" = 1'-0"

McCULLOUGH
ARCHITECTS


5601 6th Ave South
Suite 371
Seattle, WA. 98108
206.443.1181
mccullougharchitects.com

UNPUBLISHED WORK
2021 © McCullough Architects

Revisions
06.11.2025 1
07.18.2025 2

Date: 04.09.2025
Job No: xx-xxx
Project No: 00000
Drawn: BAK
Approved: APM

Owner
Design Built Homes

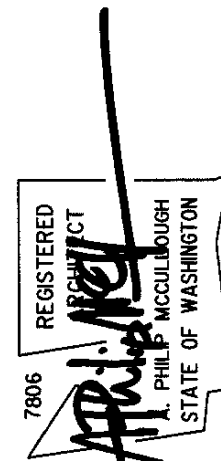


4715 86th Ave SE

Mercer Island, Washington


Exterior Elevations

A11

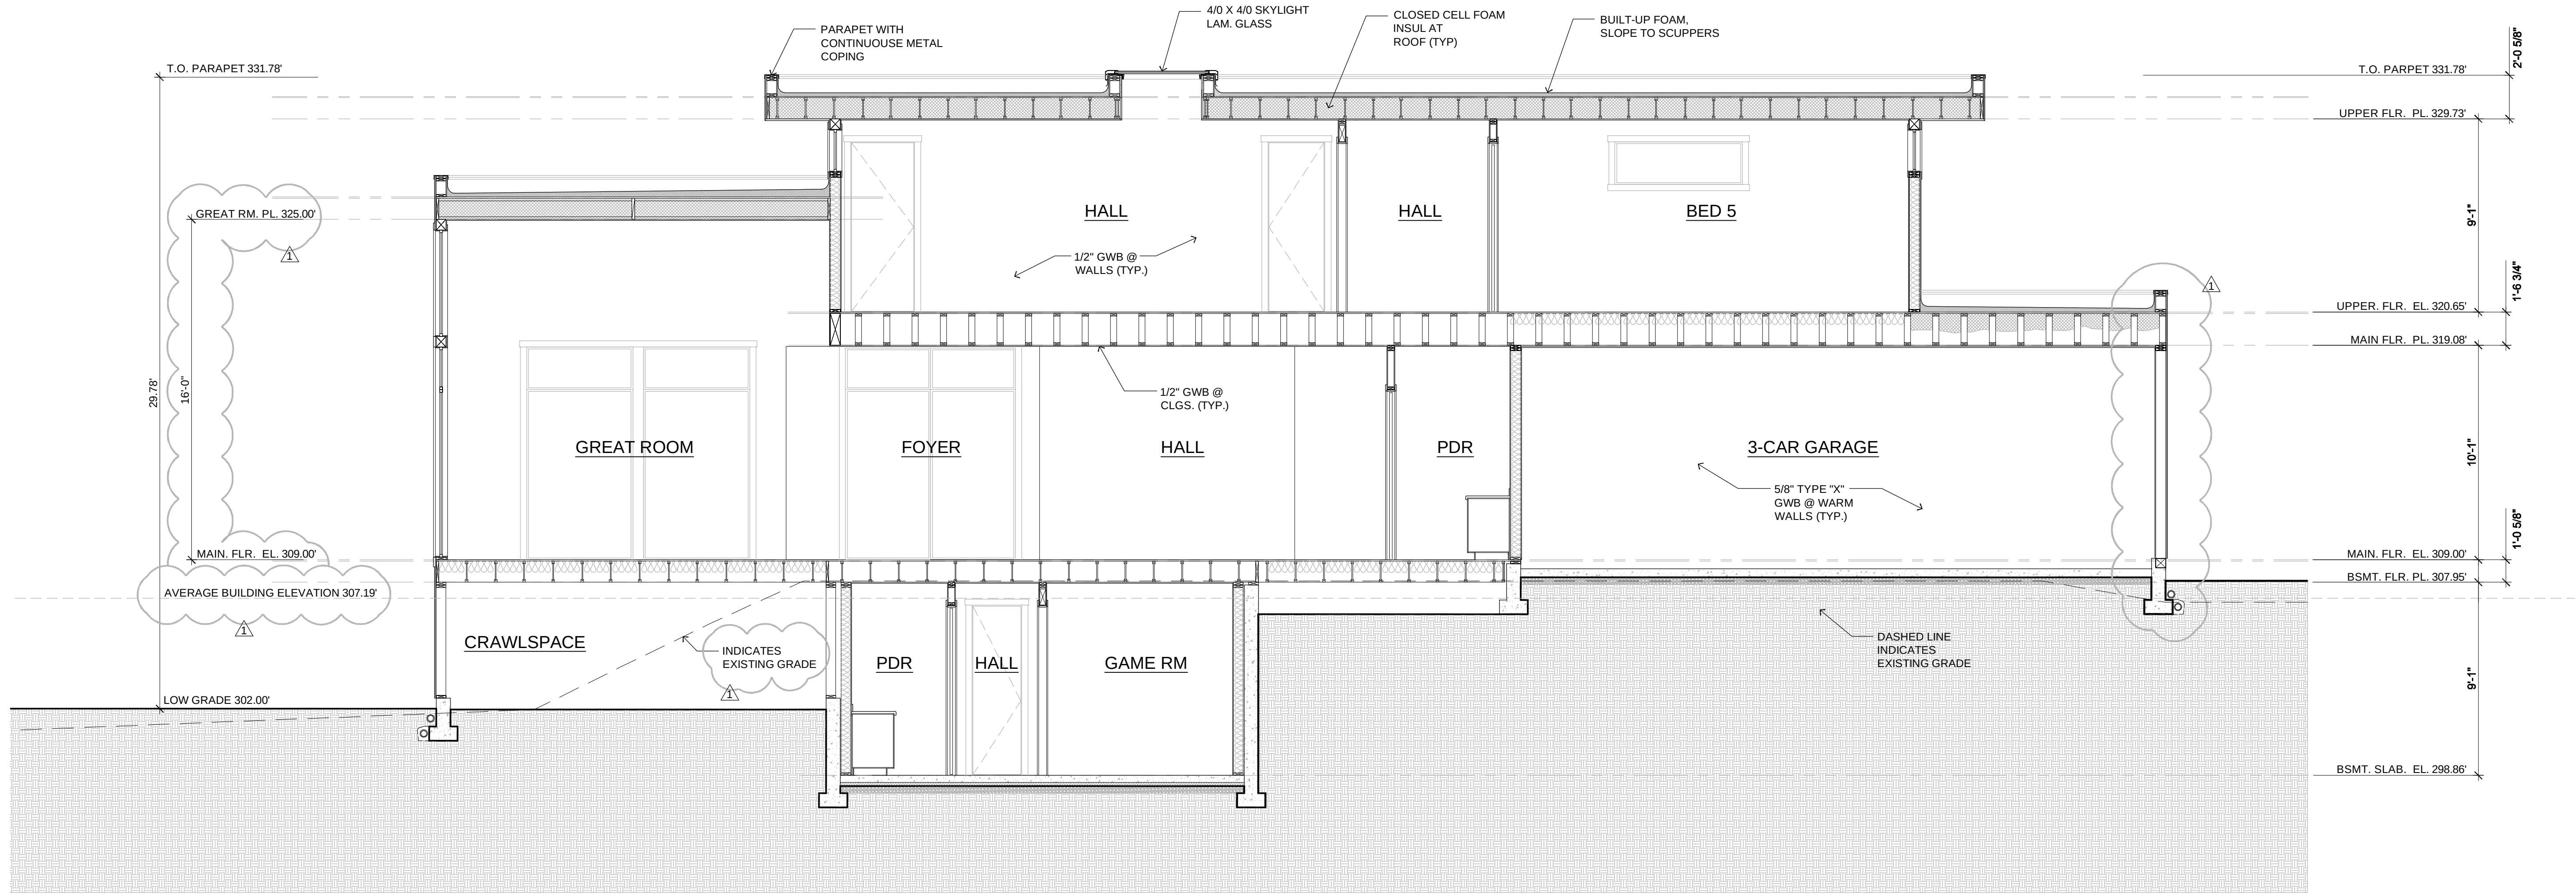

BUILDING SECTION A

SCALE: 1/4" = 1'-0"

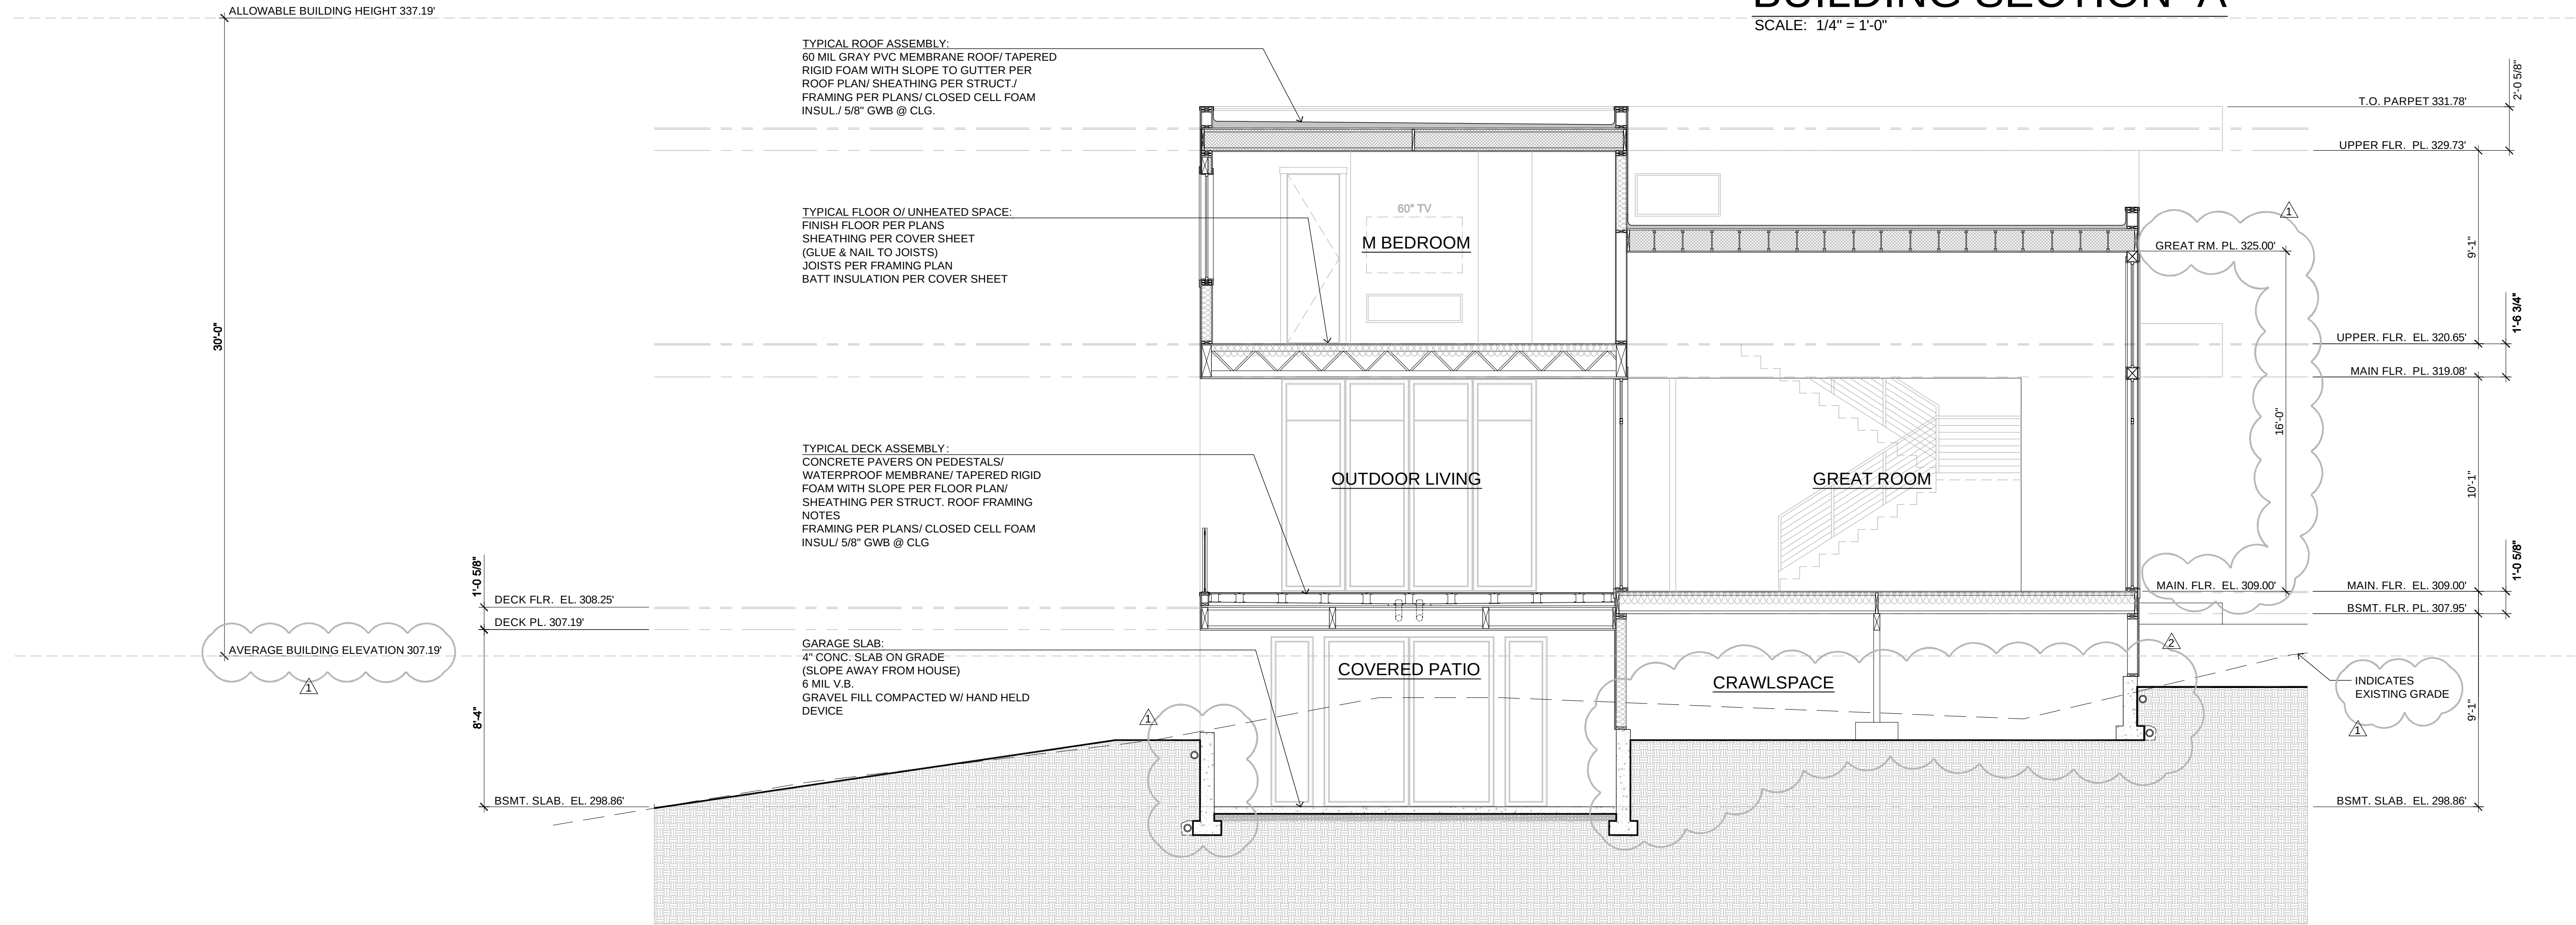

BUILDING SECTION B

SCALE: 1/4" = 1'-0"

McCULLOUGH
ARCHITECTS


5601 6th Ave South
Suite 371
Seattle, WA. 98108
206.443.1181
mccullougharchitects.com

UNPUBLISHED WORK
2021 © McCullough Architects

Revisions	Comment
06.20.2025	1
07.18.2025	2

Date: 04.09.2025
Job No: xx-xxx
Project No: 00000
Drawn: BAK
Approved: APM

Owner
Design Built Homes

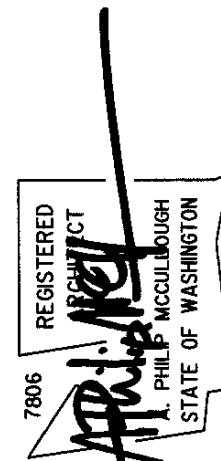


4715 86th Ave SE

Mercer Island, Washington


Building Sections

A12

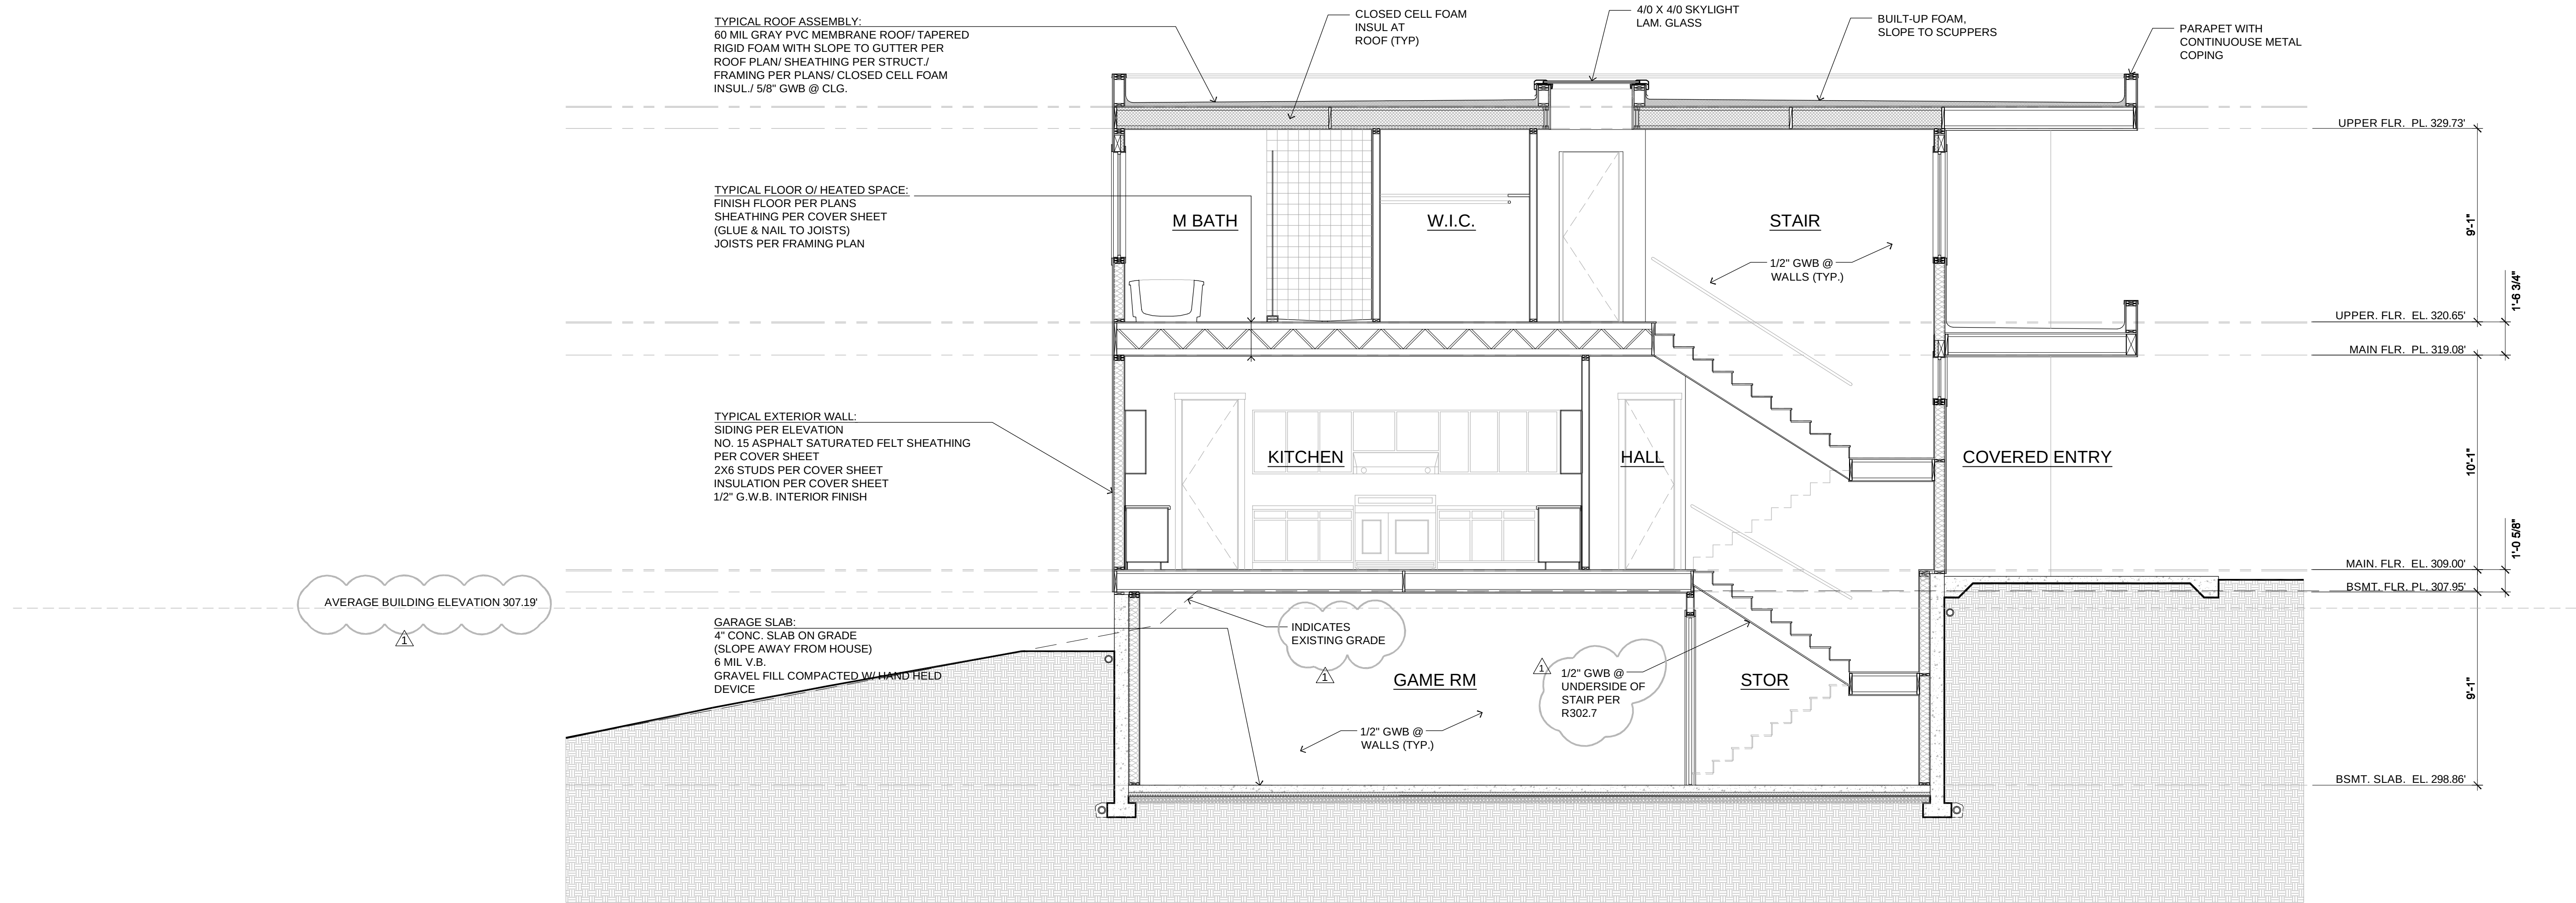

BUILDING SECTION C

SCALE: 1/4" = 1'-0"

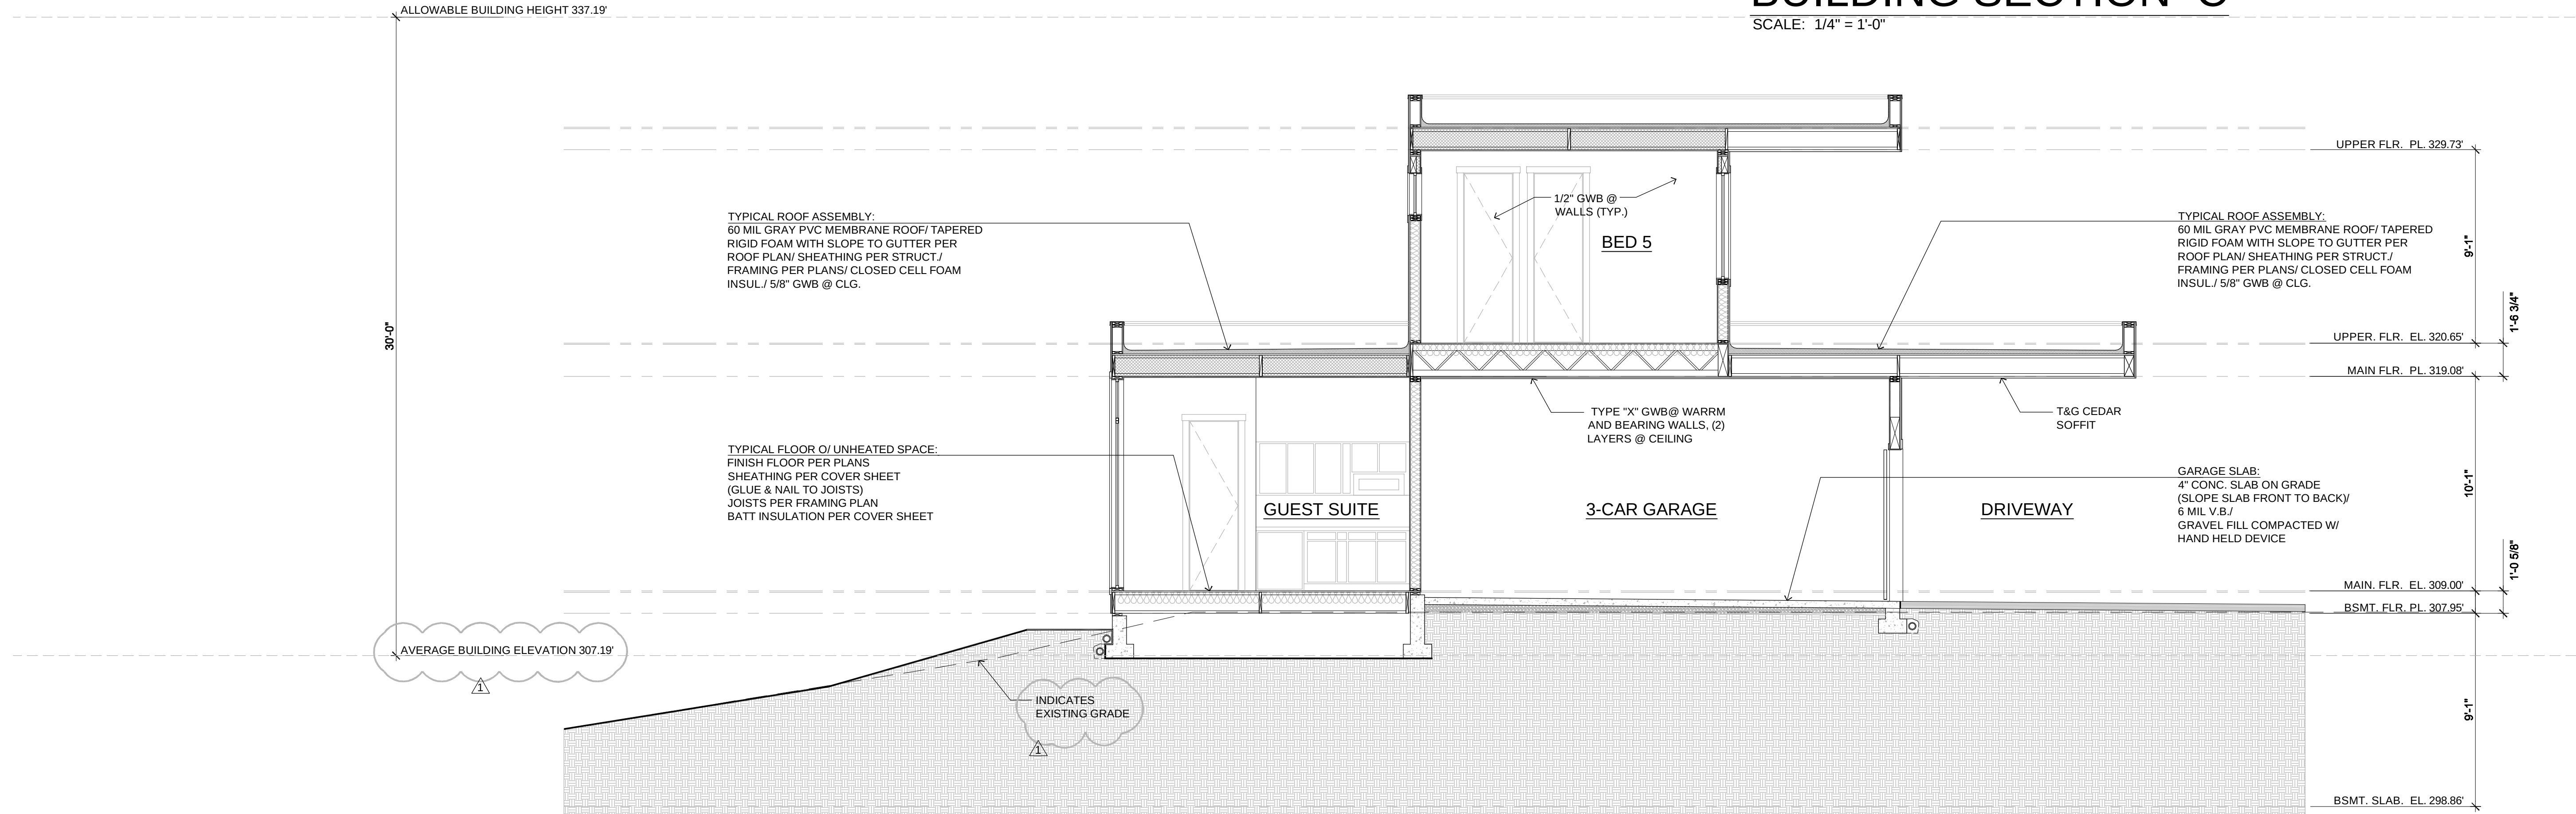

BUILDING SECTION D

SCALE: 1/4" = 1'-0"

McCULLOUGH
ARCHITECTS


5601 6th Ave South
Suite 371
Seattle, WA 98108
206.443.1181
mccullougharchitects.com

UNPUBLISHED WORK
2021 © McCullough Architects

Revisions	Comment
06.20.2025 1	
07.18.2025 2	

Date: 04.09.2025
Job No: xx-xxx
Project No: 00000
Drawn: BAK
Approved: APM

Owner
Design Built Homes

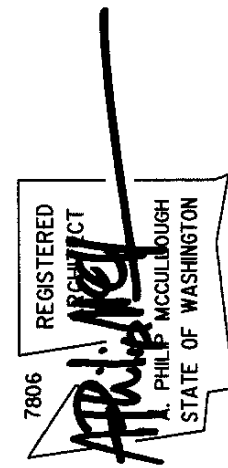


4715 86th Ave SE

Mercer Island, Washington

Building Sections

A13

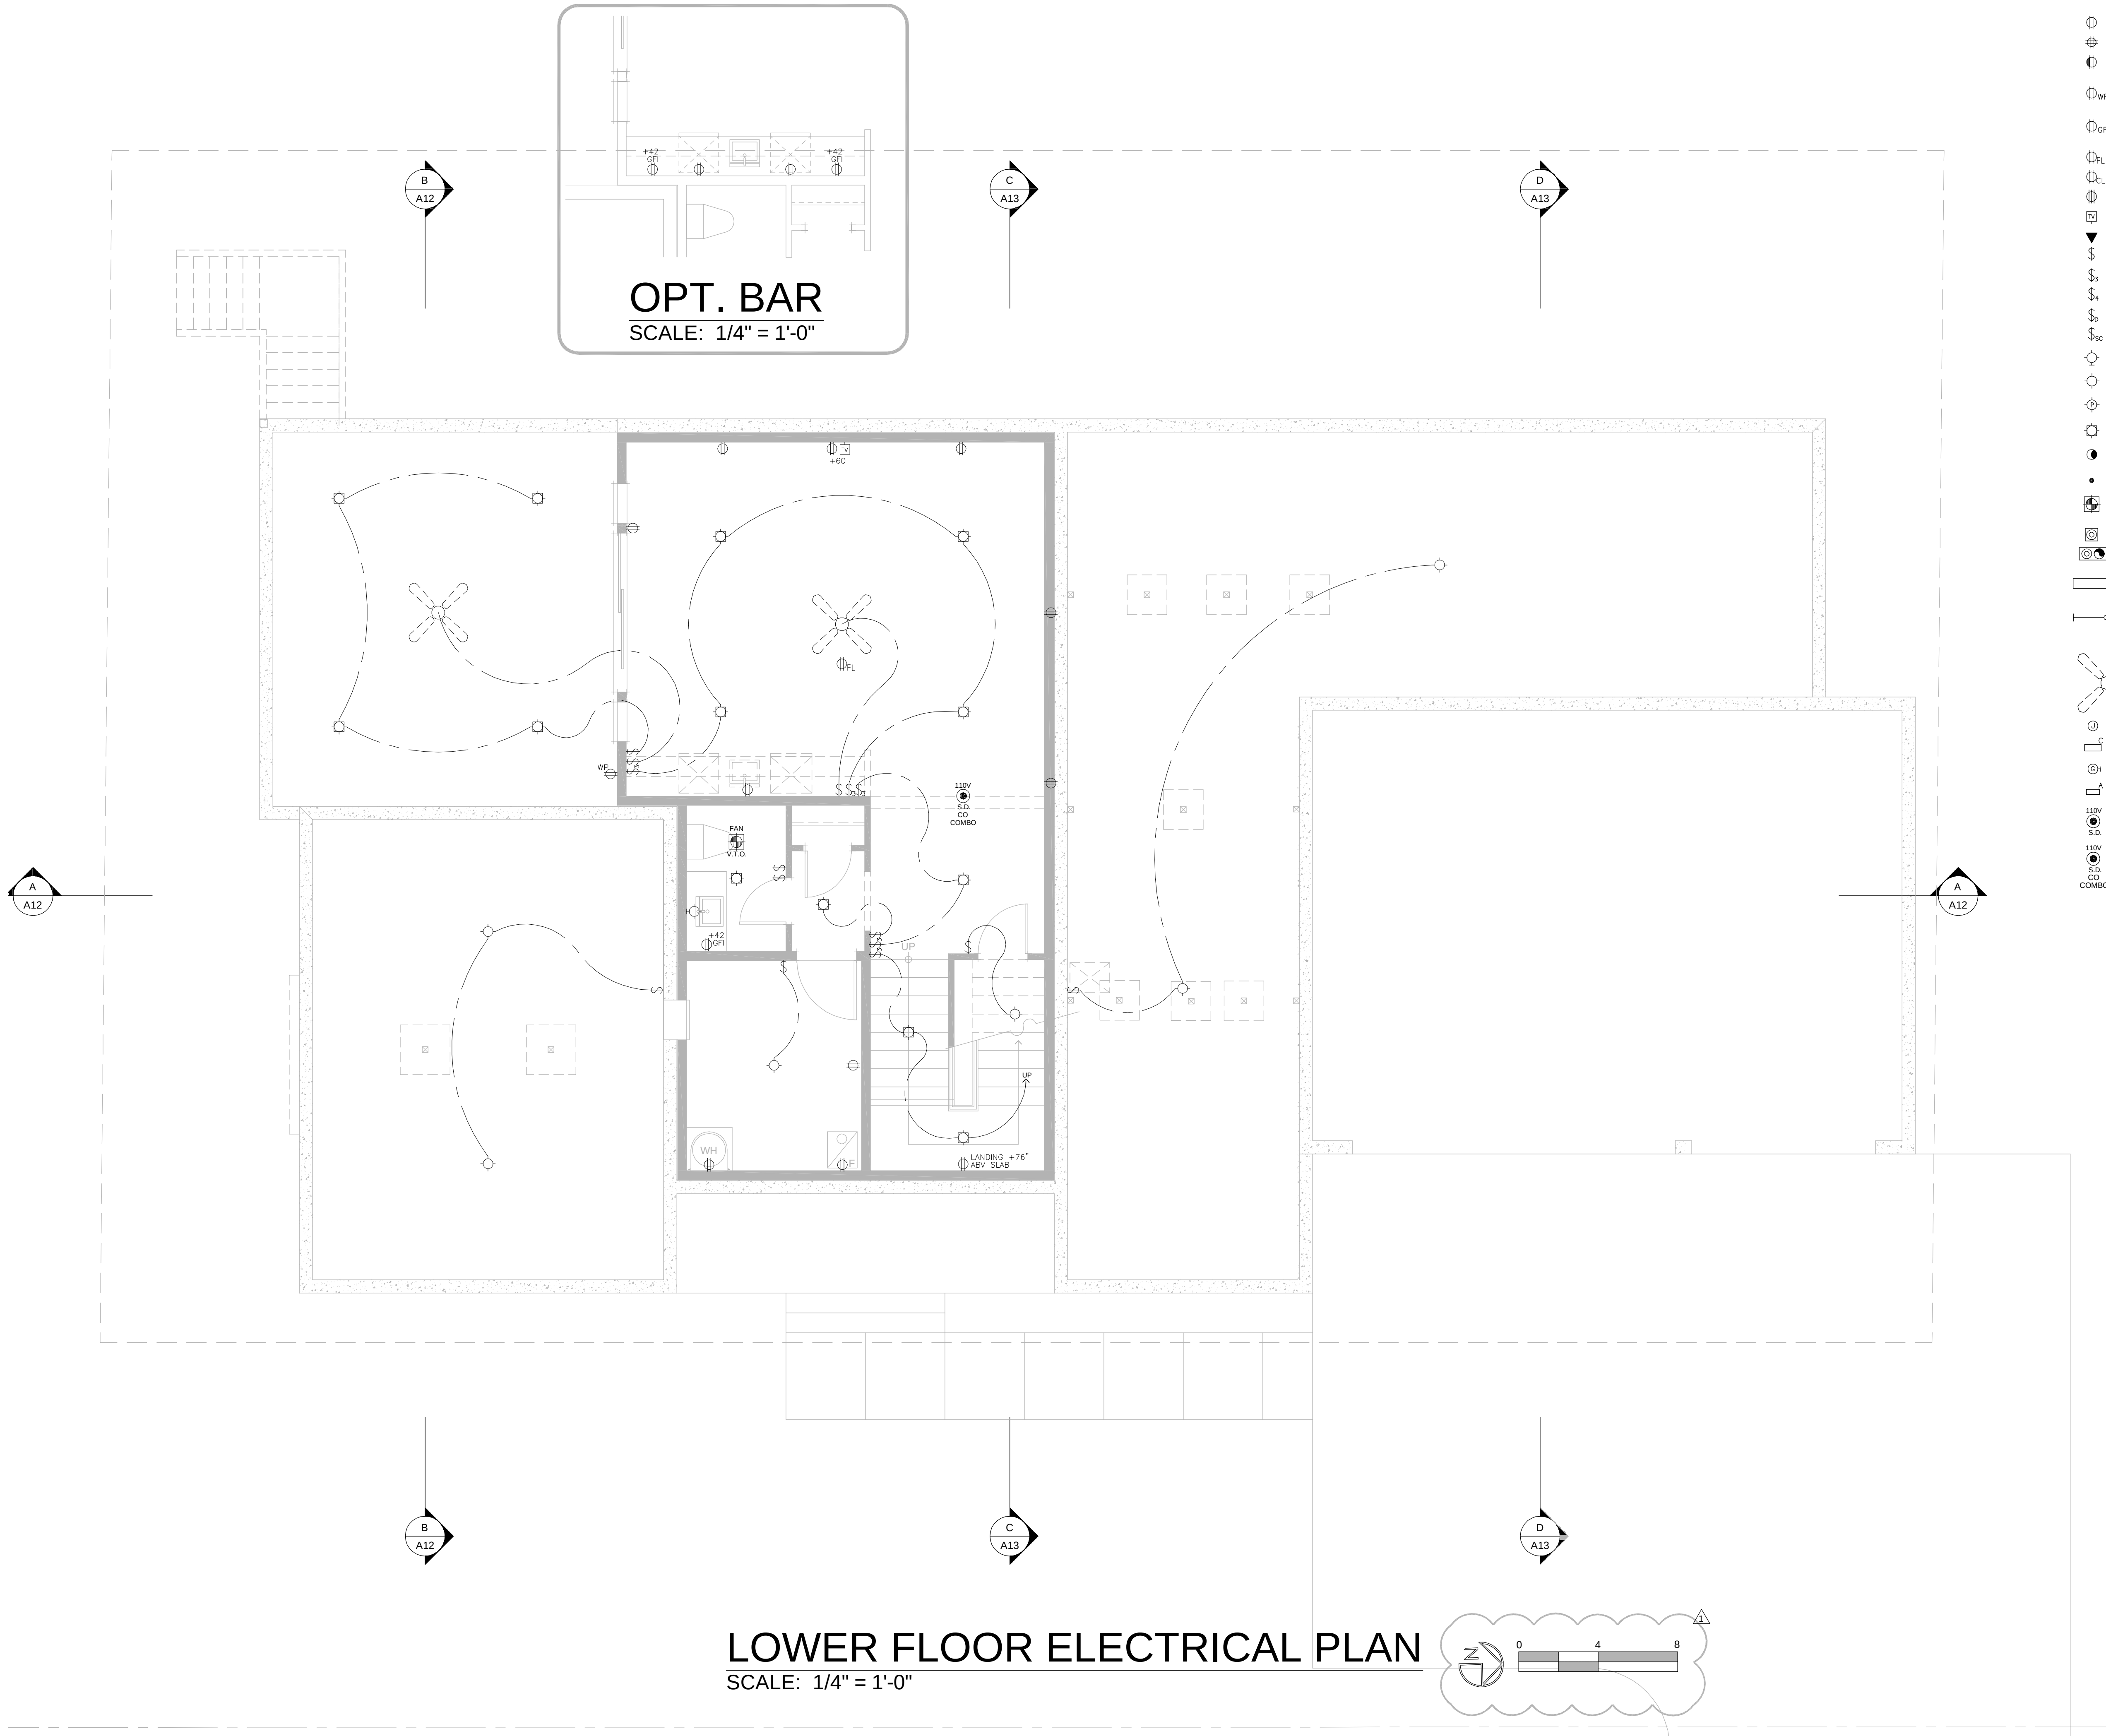

LEGEND:

- DUPLEX OUTLET (110V AT +12" A.F.F. U.N.O.)
- 4PLEX OUTLET (+12" A.F.F. U.N.O.)
- DUPLEX OUTLET (110V AT +12" A.F.F. U.N.O.) (SWITCHED)
- WATER PROOF DUPLEX OUTLET (110V AT +12" A.F.F. U.N.O.)
- GROUND FAULT INTERRUPTER DUPLEX OUTLET (110V AT +12" A.F.F. U.N.O.)
- FLOOR OUTLET
- CEILING OUTLET
- 220V OUTLET
- TV OUTLET
- TELEPHONE
- SWITCH
- 3 WAY SWITCH
- 4 WAY SWITCH
- DIMMER SWITCH
- SPEED CONTROL SWITCH
- WALL MOUNTED LIGHT FIXTURE
- CEILING MOUNT LIGHT FIXTURE
- PENDANT LIGHT FIXTURE
- RECESSED LIGHT FIXTURE
- RECESSED WALL WASHER
- RECESSED PIN SPOT
- EXHAUST FAN
- HEAT LAMP
- HEAT LAMP/EXHAUST FAN
- FLUORESCENT LIGHT FIXTURE, 1 X 4 SURFACE MOUNTED
- FLUORESCENT LIGHT FIXTURE, TASK LIGHT UNDER CABINET
- CEILING FAN
- JUNCTION BOX
- CHIMES
- GAS CONNECTION
- ALARM KEY PAD
- SMOKE DETECTOR
- SMOKE DETECTOR C.O. COMBO

McCULLOUGH
ARCHITECTS


5601 6th Ave South
Suite 371
Seattle, WA. 98108
206.443.1181
mccullougharchitects.com

UNPUBLISHED WORK
2021 © McCullough Architects

Revisions	Comment
06.20.2025	1
07.18.2025	2

Date: 04.09.2025
Job No: xx-xxx
Project No: 00000
Drawn: BAK
Approved: APM

Owner
Design Built Homes

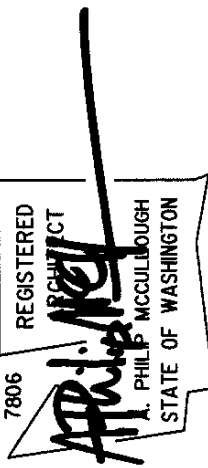


4715 86th Ave SE

Mercer Island, Washington

Lower Electrical Plan



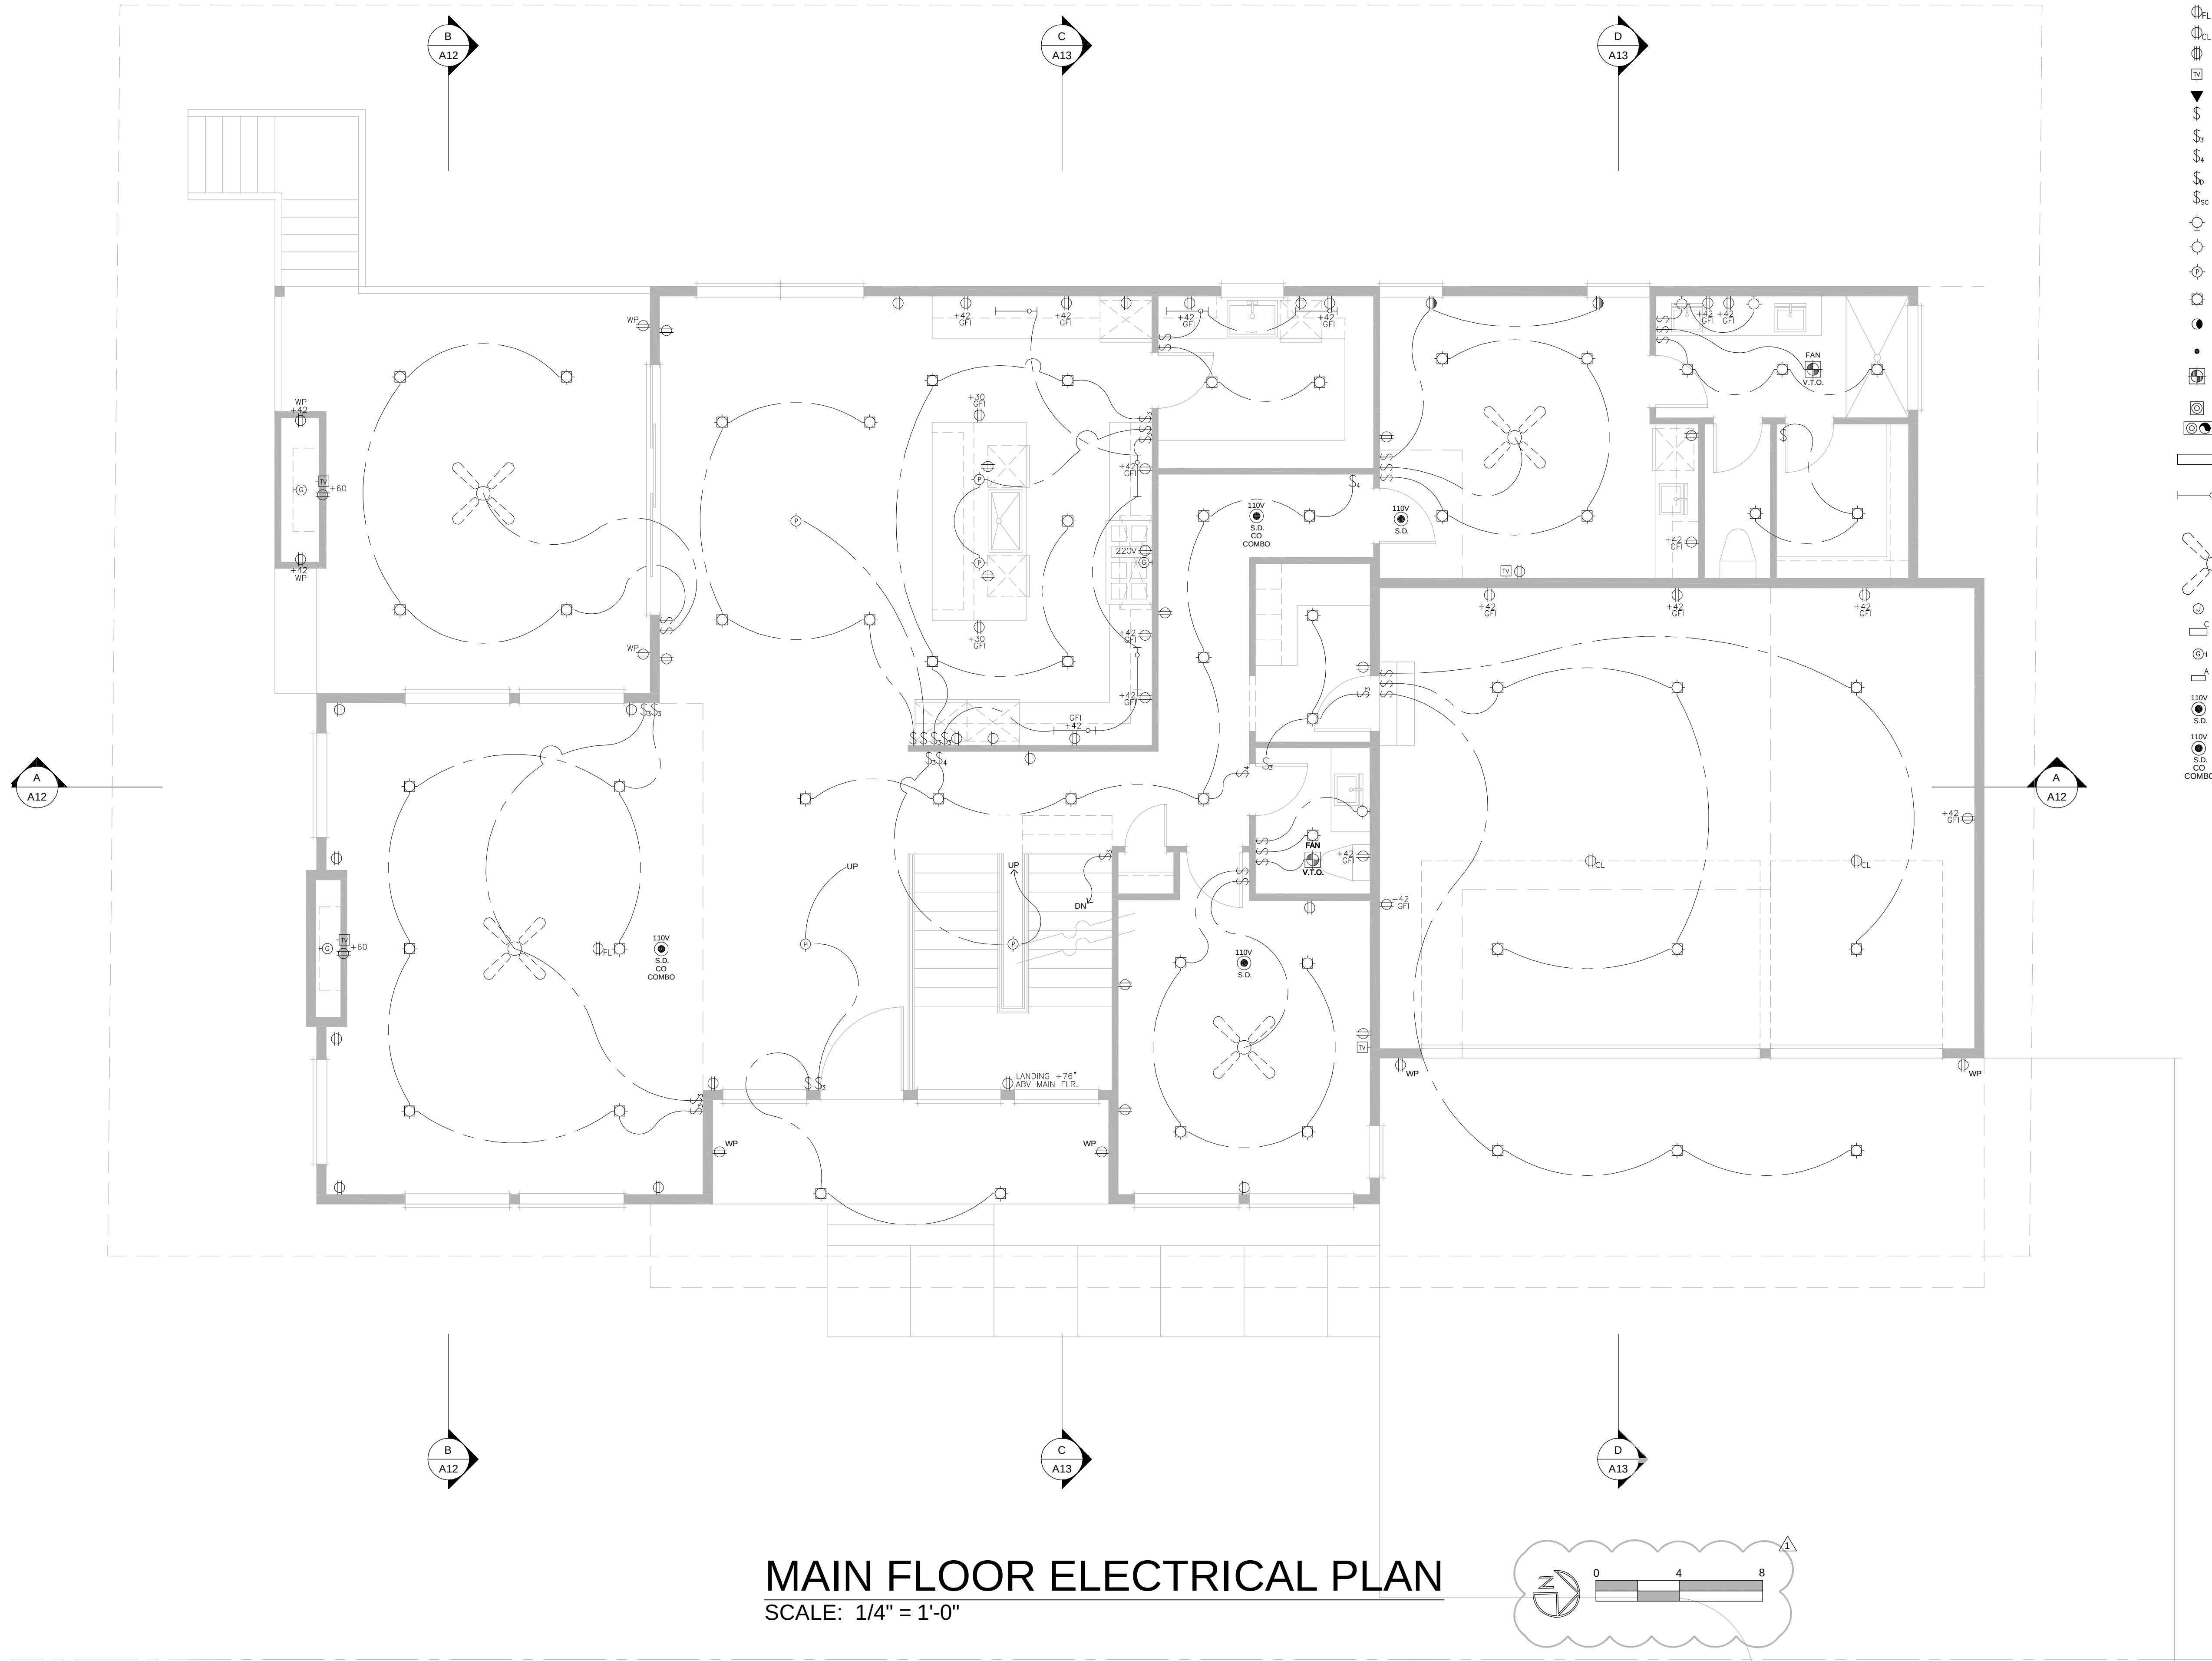

LEGEND:

- DUPLEX OUTLET (110V AT +12" A.F.F. U.N.O.)
- 4PLEX OUTLET (+12" A.F.F. U.N.O.)
- DUPLEX OUTLET (110V AT +12" A.F.F. U.N.O.) (SWITCHED)
- WATER PROOF DUPLEX OUTLET (110V AT +12" A.F.F. U.N.O.)
- GROUND FAULT INTERRUPTER DUPLEX OUTLET (110V AT +12" A.F.F. U.N.O.)
- FLOOR OUTLET
- CEILING OUTLET
- 220V OUTLET
- TV OUTLET
- TELEPHONE
- SWITCH
- 3 WAY SWITCH
- 4 WAY SWITCH
- DIMMER SWITCH
- SPEED CONTROL SWITCH
- WALL MOUNTED LIGHT FIXTURE
- CEILING MOUNT LIGHT FIXTURE
- PENDANT LIGHT FIXTURE
- RECESSED LIGHT FIXTURE
- RECESSED WALL WASHER
- RECESSED PIN SPOT
- EXHAUST FAN
- HEAT LAMP
- HEAT LAMP/EXHAUST FAN
- FLUORESCENT LIGHT FIXTURE, 1 X 4 SURFACE MOUNTED
- FLUORESCENT LIGHT FIXTURE, TASK LIGHT UNDER CABINET
- CEILING FAN
- JUNCTION BOX
- CHIMES
- GAS CONNECTION
- ALARM KEY PAD
- SMOKE DETECTOR
- SMOKE DETECTOR C.O. COMBO

McCULLOUGH
ARCHITECTS


5601 6th Ave South
Suite 371
Seattle, WA. 98108
206.443.1181
mccullougharchitects.com

UNPUBLISHED WORK
2021 © McCullough Architects

Revisions Comment
06.20.2025 1
07.18.2025 2

Date: 04.09.2025
Job No: xx-xxx
Project No: 00000
Drawn: BAK
Approved: APM

Owner
Design Built Homes

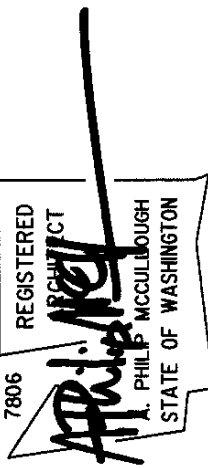


4715 86th Ave SE

Mercer Island, Washington


Main Electrical Plan

E1

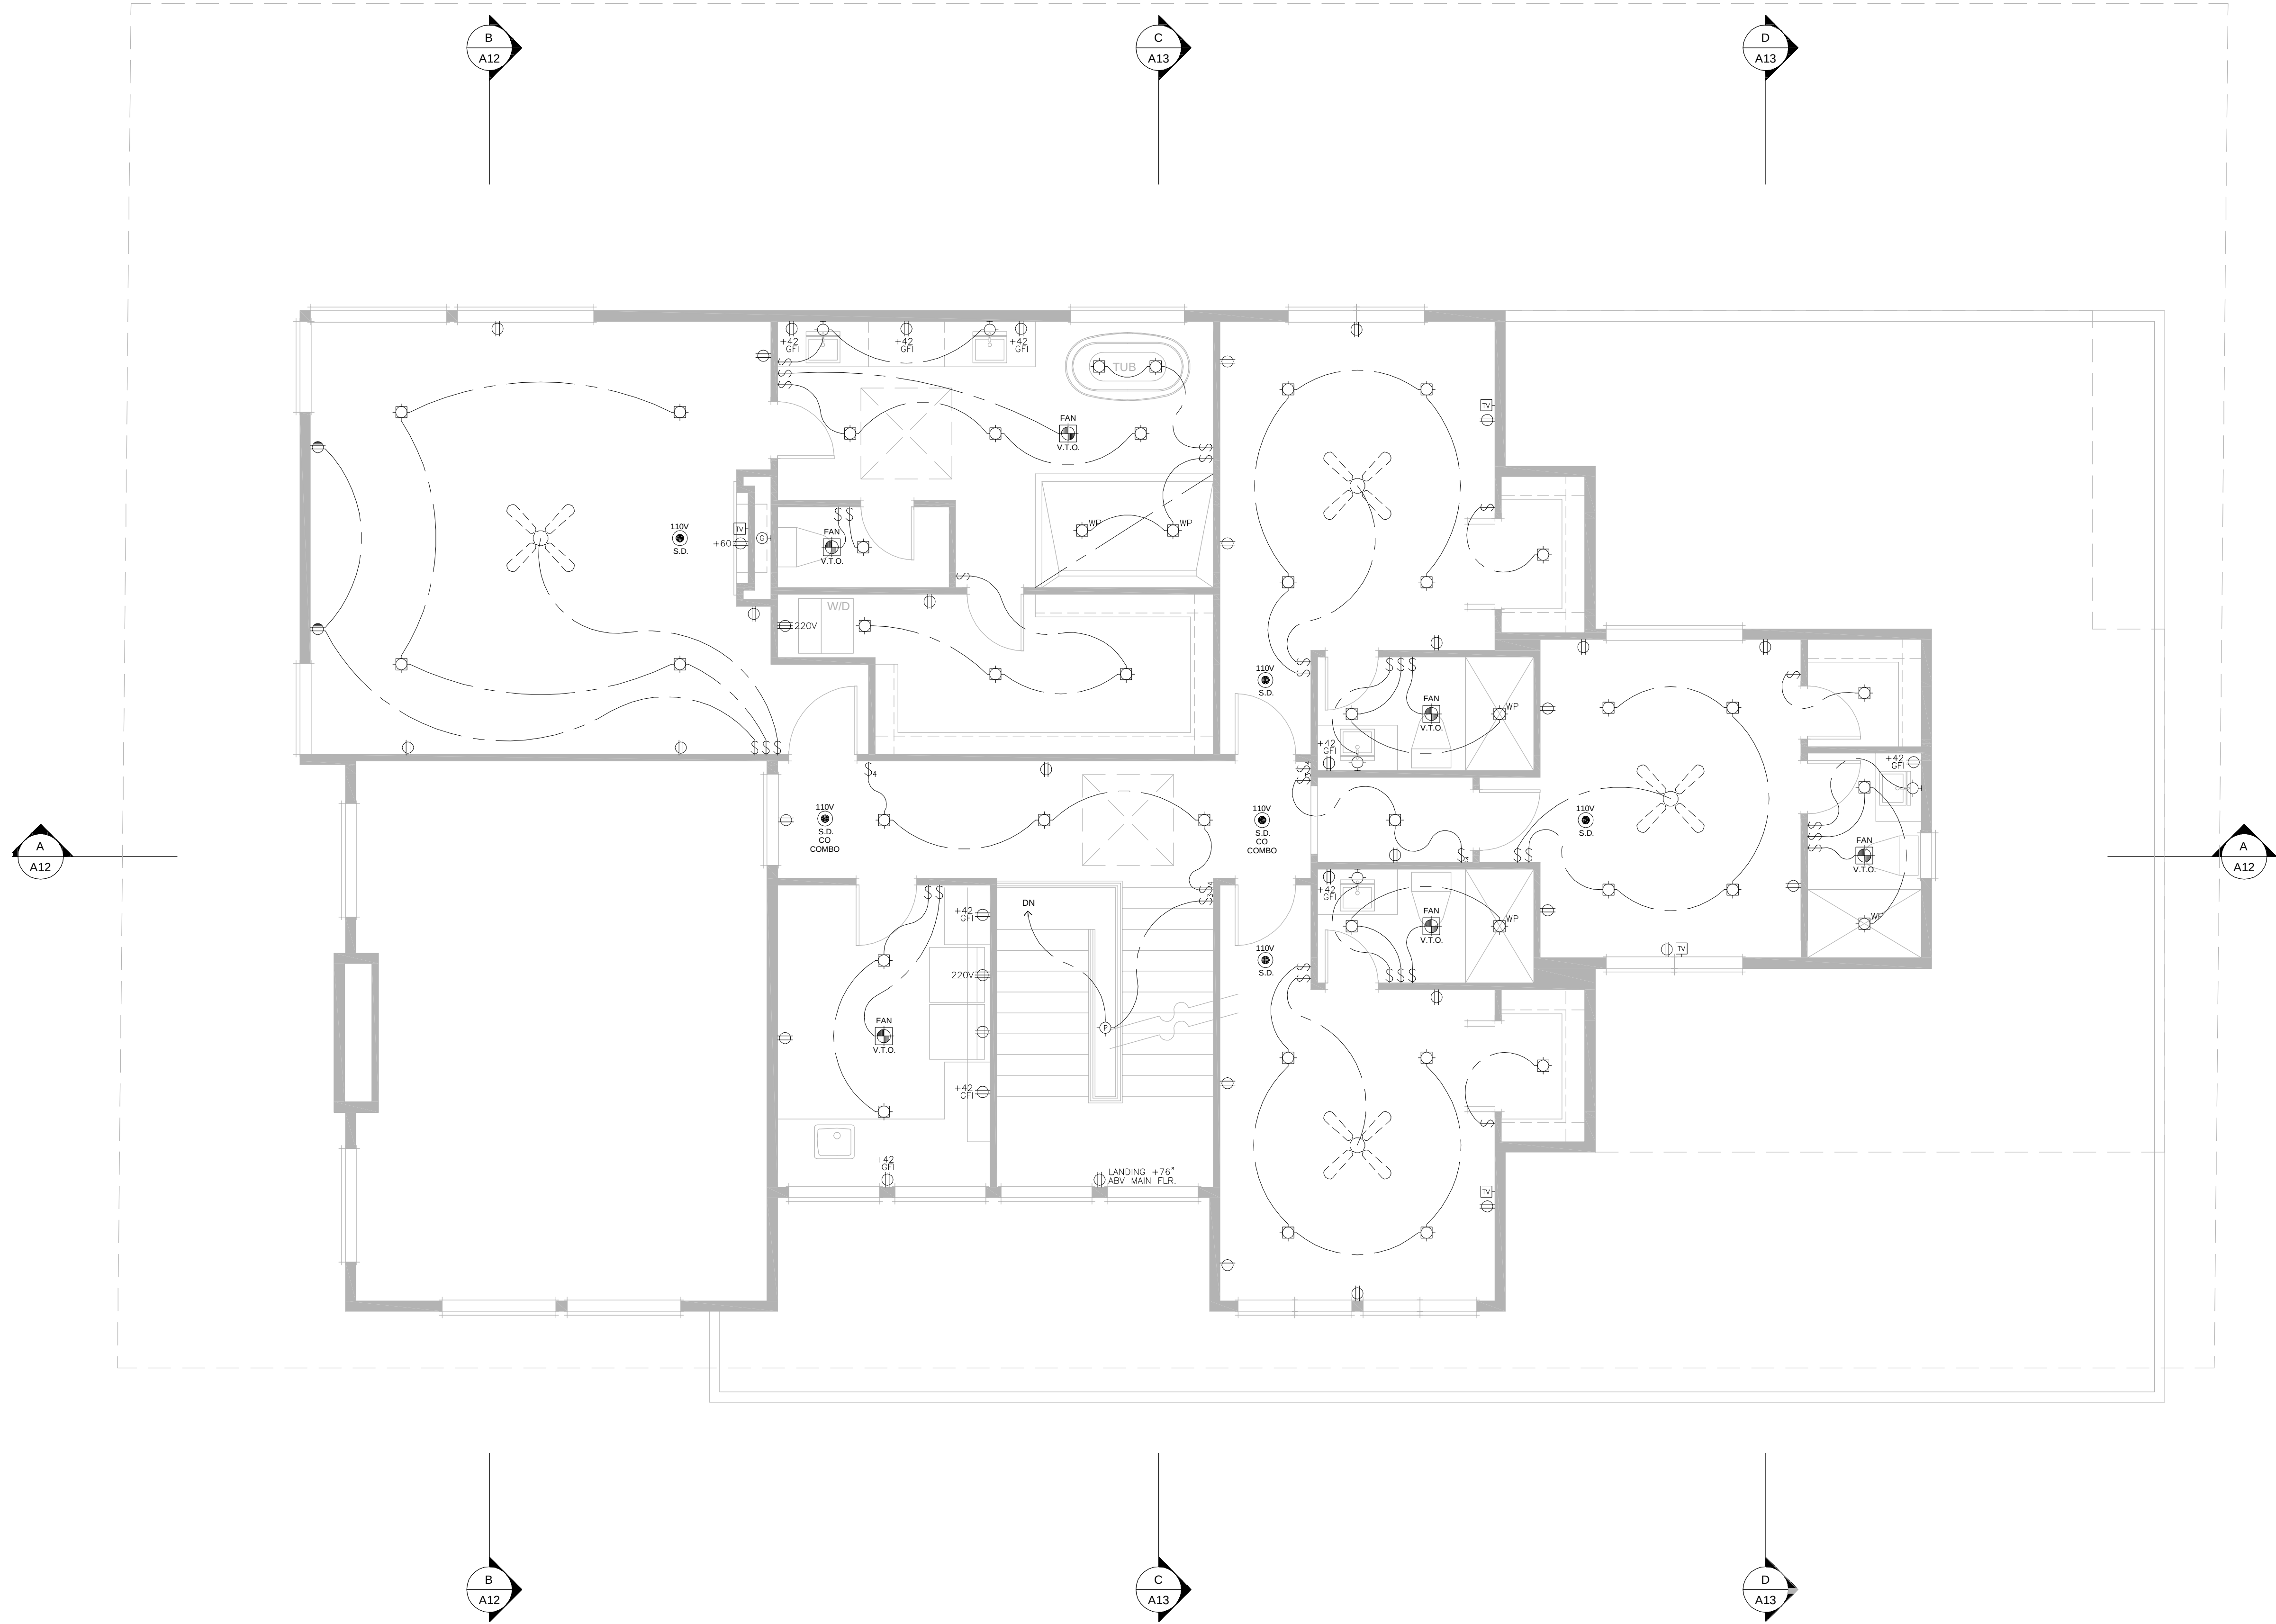

- LEGEND:
- DUPLEX OUTLET (110V AT +12" A.F.F. U.N.O.)
 - 4PLEX OUTLET (+12" A.F.F. U.N.O.)
 - DUPLEX OUTLET (110V AT +12" A.F.F. U.N.O.) (SWITCHED)
 - WATER PROOF DUPLEX OUTLET (110V AT +12" A.F.F. U.N.O.)
 - GROUND FAULT INTERRUPTER DUPLEX OUTLET (110V AT +12" A.F.F. U.N.O.)
 - FLOOR OUTLET
 - CEILING OUTLET
 - 220V OUTLET
 - TV OUTLET
 - TELEPHONE
 - SWITCH
 - 3 WAY SWITCH
 - 4 WAY SWITCH
 - DIMMER SWITCH
 - SPEED CONTROL SWITCH
 - WALL MOUNTED LIGHT FIXTURE
 - CEILING MOUNT LIGHT FIXTURE
 - PENDANT LIGHT FIXTURE
 - RECESSED LIGHT FIXTURE
 - RECESSED WALL WASHER
 - RECESSED PIN SPOT
 - EXHAUST FAN
 - HEAT LAMP
 - HEAT LAMP/EXHAUST FAN
 - FLUORESCENT LIGHT FIXTURE, 1 X 4 SURFACE MOUNTED
 - FLUORESCENT LIGHT FIXTURE, TASK LIGHT UNDER CABINET
 - CEILING FAN
 - JUNCTION BOX
 - CHIMES
 - GAS CONNECTION
 - ALARM KEY PAD
 - SMOKE DETECTOR
 - SMOKE DETECTOR C.O. COMBO

UPPER FLOOR ELECTRICAL PLAN
SCALE: 1/4" = 1'-0"

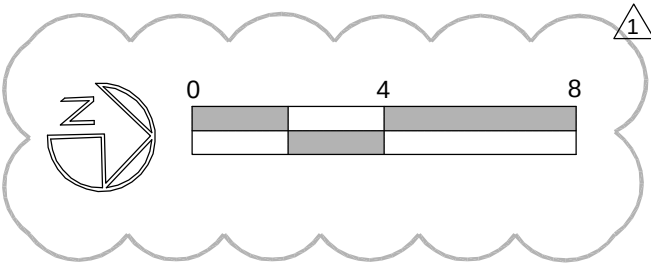

McCULLOUGH
ARCHITECTS


5601 6th Ave South
Suite 371
Seattle, WA. 98108
206.443.1181
mccullougharchitects.com

UNPUBLISHED WORK
2021 © McCullough Architects

Revisions	Comment
06.20.2025	1
07.18.2025	2

Date: 04.09.2025
Job No: xx-xxx
Project No: 00000
Drawn: BAK
Approved: APM

Owner
Design Built Homes

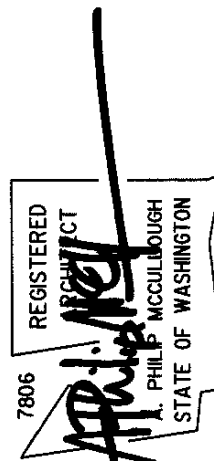

4715 86th Ave SE

Mercer Island, Washington

Upper Electrical Plan

E2

4" CONC. SLAB ON 10 MIL VAPOR
BARRIER ON 4" MIN. GRANULAR
FILL ON 95% COMPACTED
FILL/VIRGIN SOIL

4" CONC. SLAB ON 4" MIN.
GRANULAR FILL ON 95%
COMPACTED FILL/VIRGIN SOIL

4" CONC. SLAB ON GRADE ON
4" MIN. GRANULAR FILL ON 95%
COMPACTED FILL/VIRGIN SOIL

FOUNDATION

- DESIGN IS BASED ON 2021 INTERNATIONAL RESIDENTIAL CODE & 2021 INTERNATIONAL BUILDING CODE
- DESIGN LOADS:
 - SOIL
2500 PSF ALLOWABLE BEARING PRESSURE PER EARTH SOLUTIONS N LLC GEOTECH REPORT DATED 02/01/2022
 - CONCRETE SHALL ATTAIN THE FOLLOWING MINIMUM COMPRESSIVE STRENGTHS IN 28 DAYS, UNO:
 - $f'_c = 3,000 \text{ psi}$ * FOUNDATION WALLS
 - 3,000 psi * FOOTINGS
 - 2,500 psi * INTERIOR SLABS ON GRADE
 - 3,500 psi * GARAGE & EXT. SLABS ON GRADE
 - $f_y = 60,000 \text{ psi}$

- * ALL CONCRETE HAS BEEN DESIGNED FOR 2500 PSI, ANYTHING GREATER THAN THIS SPECIFICATION IS FOR WEATHERING ONLY.
- ALL CONCRETE EXPOSED TO THE WEATHER SHALL NOT HAVE LESS THAN 5% OR MORE THAN 7% AIR ENTRAINMENT.
- FOUNDATION WALL DESIGN IS BASED ON BACKFILL SOIL PRESSURE OF 150 LB/FT² OF 35 PER CENT (4) GRADE-BEING ARCH BACKFILL.
- TYPICAL REINFORCEMENT DETAILS: LAP LAP REBAR 24" MIN. BEND BARS AND LAP AT CORNERS; PROVIDE 6" HOOK INTO SUPPORTING FOOTINGS WHEN FOOTINGS INTERSECT; PROVIDE 9" MINIMUM COVER TO ALL REBAR 1/2" COVER AT THE GUTS.
- FOUNDATION WALLS SHALL BE GRACED PRIOR TO BACKFILLING, BY EITHER ADEQUATE TYPICAL BRACING OR INSTALLATION OF FIRST FLOOR DECK.
- ALL FOOTINGS SHALL BEAR ON BEAST FROST LINE. CONSULT SOILS REPORT/ LOCAL MUNICIPALITY FOR MINIMUM DEPTH BELOW GRADE.
- ALL FOUNDATIONS ON GRADE SHALL BEAR ON VIRGIN SOIL OR 45% COMPACTED FILL.
- PROVIDE CONTROL JOINTS AT ALL INSIDE CORNERS OF SLAB EDGES, AND OTHER LOCATIONS WHERE SLAB CRACKS ARE LIKELY TO DEVELOP. (15'-0" O.C.)
- FASTEN SLIT PLATE WITHIN 3" OF PLATE END. ANCHOR BARS TO BE LOCATED WITHIN 3" OF PLATE END. WAGERS: EDGE OF WAGHER TO BE LOCATED WITHIN 3" OF EXTERIOR EDGE OF SLIT PLATE. PROVIDE A MINIMUM OF 2 ANCHORS PER PLATE, 12" MAXIMUM FROM PLATE ENDS, UNL. (SEE FND. DETAILS).
- ALL LINER EXPOSED TO WEATHER OR IN CONTACT W/ CONCRETE OR REINFORCEMENT FOUNDATION SHALL BE PRESERVATIVE TREATED PER F12.
- ARCH/BUILDER TO VERIFY ALL DIMENSIONS

SYMBOL	SPECIFICATION
	SIMPSON STHD14 (R.J.) HOLD-DOWN
	SIMPSON CS16 STRAP TIE (1/4" END LENGTH)
	SIMPSON MSTC40 STRAP TIE (CENTER STRAP ON FLOOR SYSTEM U.N.O.)
	SIMPSON MSTC66 STRAP TIE (CENTER STRAP ON FLOOR SYSTEM U.N.O.)

THE STRUCTURE IS DESIGNED TO BE SELF SUPPORTING AND STABLE AFTER THE BUILDING IS FINISHED AND ALL PLAN, DETAIL AND MATERIAL SPECIFICATIONS HAVE BEEN COMPLETED. IT IS THE CONTRACTOR'S SOLE RESPONSIBILITY TO DETERMINE THE ERECTION PROCEDURES AND SEQUENCE TO INSURE THE SAFETY OF THE BUILDING AND ITS COMPONENTS DURING CONSTRUCTION. THIS INCLUDES, BUT IS NOT LIMITED TO, THE ADDITION OF NECESSARY SHORING, SHEETING, TEMPORARY BRACINGS, GUYS, AND TIE-DOWNS. CONTRACTOR SHALL BE RESPONSIBLE FOR ALL SHORING AND BRACING REQUIRED TO STABILIZE AND PROTECT EXISTING AND ADJACENT STRUCTURES AND SYSTEMS DURING COURSE OF DEMOLITION AND CONSTRUCTION OF THE PROJECT.

STRUCTURAL DESIGN AND SPECIFICATIONS ASSUME THAT ALL SUPPORTING AND NON-SUPPORTING ELEMENTS IN CONTACT WITH FLOOR FRAMING ARE LEVEL, INCLUDING, BUT NOT LIMITED TO: FOUNDATIONS, SLABS ON GRADE, BEAMS, WALLS, AND NON-BEARING ELEMENTS. IT IS THE CONTRACTOR'S RESPONSIBILITY TO VERIFY LEVELNESS AND MAKE ADJUSTMENTS AS NECESSARY, INCLUDING CONSIDERATION OF THOSE AREAS THAT MAY BE WITHIN CONTRACTUAL, INDUSTRY, OR WARRANTY TOLERANCES.

ROOF TRUSS, FLOOR TRUSS AND ENGINEERED JOISTS SHALL BE DESIGNED TO MEET THE DIFFERENTIAL DEFLECTION CRITERIA BELOW, UNLESS NOTED OTHERWISE ON PLAN. MULHERN & KULP CANNOT BE HELD RESPONSIBLE FOR ANY STRUCTURAL ISSUES RELATED TO ANY BUILDING COMPONENT IF COMPONENT SHOP DRAWINGS ARE NOT SUBMITTED TO MKF FOR REVIEW PRIOR TO FABRICATION, DELIVERY, OR INSTALLATION.

TRUSSES SHALL BE DESIGNED SO THAT DIFFERENTIAL DEFLECTION BETWEEN ADJACENT PARALLEL TRUSSES OR GIRDER TRUSSES DOES NOT EXCEED THE FOLLOWING:

- A. ROOF TRUSSES:
1/4" DEAD LOAD
- B. FLOOR TRUSSES, ATTIC TRUSSES, & I-JOISTS:
1/8" DEAD LOAD
- C. FLOOR TRUSSES & ATTIC TRUSSES ADJACENT TO FLOOR FRAMING BY OTHERS:
LIMIT ABSOLUTE TRUSS DEFLECTION TO
3/16" DEAD LOAD. (NOT DIFFERENTIAL DEFLECTION)

<u>GRAVITY DESIGN LOADS:</u>	
DEAD LOAD (PSF):	
ROOF TRUSSES TOP CHORD:	10
ROOF TRUSSES BOTTOM CHORD:	7
FLOOR TRUSSES:	15
FLOOR (2x):	10

LIVE LOAD (PSF):	
ROOF :	20
RESIDENTIAL LIVING AREAS :	40
RESIDENTIAL SLEEPING AREAS :	30
GARAGE	50

GROUND SNOW LOAD (P_g) (PSF) :	25
FLAT ROOF SNOW LOAD (P_f) (PSF) :	25
SNOW EXPOSURE FACTOR (C_e) :	0.9
SNOW LOAD IMPORTANCE FACTOR (I) :	1.0

LATERAL DESIGN LOADS:

WIND LOAD: (IBC 1609)	
SPEED (V_{50}) (MPH) :	100
WIND RISK CATEGORY :	I
IMPORTANCE FACTOR (I_w) :	1.0
EXPOSURE CATEGORY :	B
INTERNAL PRESSURE COEFF. ($G C_{pi}$) :	± 0.18
TOPOGRAPHIC FACTOR (K_{zt}) :	1.00

SEISMIC LOAD: (IBC 1613)
SEISMIC RISK CATEGORY: II
SEISMIC IMPORTANCE FACTOR (I_w): 1.0
MAPPED SPECTRAL RESPONSE:
 S_{ds} : 1.405 S_{d1} : 0.489

SPECTRAL RESPONSE COEFF. :
S_{DS} 1.124 S_{DS} 0.540
SEISMIC DESIGN CATEGORY: D

LIGHT FRAMED WALLS
 W/ WOOD STRUCTURAL PANELS
 ULTIMATE BASE SHEAR:
 TRANS. 27 k LONG. 27 k

SEISMIC RESPONSE COEFF. (C_s):
TRANS: 0.173 LONG: 0.173
RESPONSE MODIFICATION FACTOR (R):
TRANS: 6.5 LONG: 6.5
ANALYSIS PROCEDURE USED:
EQUIVALENT LATERAL FORCE

THIS HOME HAS BEEN ENGINEERED TO RESIST
LATERAL FORCES RESULTING FROM:
100 MPH WIND SPEED, EXP. B
(ASCE 7-16 WIND MAP, PER IRC R301.2.1.1)
RISK CAT. 2 & SEISMIC CAT. D2.

ENGINEERED DESIGN WAS COMPLETED PER 2021 IBC (SECTION 1609 & 1613) & ASCE 7-16, AS PERMITTED BY R301.1.3 OF THE 2021 IRC. ACCORDINGLY, THIS HOME, AS DOCUMENTED AND DETAILED HEREWITHIN, IS ADEQUATE TO RESIST THE CODE REQUIRED LATERAL FORCES, AND DOES NOT NEED TO CONFORM TO THE PRESCRIPTIVE PROVISIONS OF R602.10.

- $\frac{1}{8}$ " OSB OR $\frac{1}{8}$ " PLYWOOD:
 STANDARD SHEATHING w/ $2\frac{1}{2} \times 10\frac{1}{2}$ " NAILS @ 6" o.c. AT ALL SUPPORTED PANEL EDGES AND 12" o.c. IN THE PANEL FIELD. ALL SHEATHING SHEET PANEL EDGES SHALL OCCUR OVER WALL FRAMING MEMBERS OR 2x HORIZONTAL BLOCKING SHALL BE PROVIDED TO SUPPORT PANEL EDGE. ALL EXTERIOR WALLS SHALL BE CONSTRUCTED PER THIS SPECIFICATION UNO. ON PLANS.

- $\frac{1}{8}$ " OSB OR $\frac{15}{32}$ " PLYWOOD:
ONLY AT LOCATIONS INDICATED ON PLANS - SHEATHE WALL
SHEATH WITH $\frac{1}{8}$ " OSB. FASTEN SHEATHING W/ $2\frac{1}{2}$ "x0.131" NAILS @
3" O.C. AT EDGES AND 12" O.C. AT CENTER. ALL SHEATHING
SHEET PANEL EDGES SHALL OCCUR OVER WALL FRAMING
MEMBERS OR 2x HORIZONTAL BLOCKING SHALL BE PROVIDED
TO SUPPORT PANEL EDGE AND 3" O.C. FASTENING.

1. LATERAL ANALYSIS ASSUMES STUD SPACING @ 16" o.c.
2. ALL SHEAR WALLS SHALL HAVE DOUBLE TOP PLATES FASTENED TOGETHER w/ 3"x0.131" NAILS @ 8" O.C. USE (12B35)x0.135" NAILS AT EACH LAP SPlice, (6) EACH SIDE OF JOINT (TYP. UNO)
3. ALL EXTERIOR WALLS ARE CONTINUOUSLY SHEATHED.
4. ALL INTERIOR SHEAR WALLS AND EXTERIOR WALLS ARE SHEATHED ABOVE AND BELOW OPENINGS.

- INTERIOR BEARING WALL
- BEARING WALL ABOVE (B.W.A.), OR SHEAR WALL ABOVE (S.W.A.)
- BEAM / HEADER
- INTERIOR SHEAR WALL PANEL OR EXTERIOR SHEAR WALL w/ 3" o.c. EDGE NAILING
- AREA OF OVERFRAMING

JL METAL HANGER

*** INDICATES POST ABOVE (P.A.) PROVIDE SOLID BLOCKING UNDER POST OR JAMB ABOVE.**

 INDICATES HOLDDOWN.

DESIGN PARAMETERS

- DESIGN IS BASED ON 2021 INTERNATIONAL RESIDENTIAL CODE & 2021 INTERNATIONAL BUILDING CODE
- WOOD FRAME ENGINEERING IS BASED ON NDS, "NATIONAL DESIGN SPECIFICATION FOR WOOD CONSTRUCTION" - LATEST EDITION.

- EXTERIOR BEARING WALLS SHALL BE 2x4 OR 2x6 (AS SHOWN ON PLANS) @ 16" O.C. (w/ DOUBLE TOP PLATE) HEM FIR (HF) "STUD" GRADE LUMBER, OR BETTER, U.N.O.

- INTERIOR BEARING WALLS SHALL BE 2x4 OR 2x6 (AS SHOWN ON PLANS) @ 16" O.C. (W/ DOUBLE TOP PLATE) HEM (HF) "STD" GRADE LUMBER, OR BETTER, UNJO.
- ALL NON-BEARING INTERIOR STUD WALLS SHALL BE CONSTRUCTED WITH 2x4 OR 2x6 (AS SHOWN ON PLANS) @ 16" O.C. (W/ DOUBLE TOP PLATE) HEM (HF) "STD" GRADE LUMBER, OR BETTER, UNJO.
- ALL WALLS TALLER THAN TYP. PLATE HEIGHT SHALL BE CONSIDERED BALLOON FRAMED. SHALL BE CONSTRUCTED FROM FLOOR TO UNDER OF FRAMING AT NEXT LEVEL. BF. WALLS SHALL BE 2x6 HEM (HF) #2 GRADE LUMBER, OR BETTER, UNJO.
- ALL SHEATHING AND LEDGERS ARE TO BE DIRECTLY APPLIED AND FASTENED TO FRAMING, DO NOT PROVIDE CONTINUOUS INSULATION BETWEEN FRAMING AND SHEATHING/LEDGERS
- ALL HEADERS SHALL BE SUPPORTED BY (1)2x JAC JAC STUD @ (1)2x KIN KIN.
 - THE NUMBER OF STUDS SPECIFIED AT A SUPPORT INDICATES THE NUMBER OF JAC STUDS REQUIRED, UNJO.
- BUILD-UP POSTS SHALL BE 2x4 OR 2x6 HEM (HF) "STD" GRADE LUMBER, OR BETTER, UNJO. 4 STUD WOOD COLLUMS SHALL BE SPRUCE PINE FIR (SPF) #2 GRADE LUMBER, OR BETTER, UNJO.
- ALL 2x6 AND LARGER SLOD SAWN BEAMS/HEADERS SHALL BE HEM FIR #2 (H#2) OR BETTER. ALL 4x6 AND LARGER SLOD SAWN LUMBER SHALL BE DOUG FIR #2 (DF#2) OR BETTER.
- ALL FRAMING LUMBER SHALL BE KILN DRIED TO 19% MC (KD-15).
- ALL TYP. NAIL FASTENER REQUIREMENTS ARE NOTED IN GENERAL NOTES. IN DETAILS, OR ON PLANS, ALL NAILS SPECIFIED ARE MIN. 16D. ALL NAIL FASTENING CONNECTIONS, ALL HANGERS NAILS SHALL BE INSTALLED PER MANUFACTURER'S REQUIREMENTS FOR MAX CHARTED CAPACITY. NOTE, HANGERS USE COMMON NAIL DIAMETERS NOT TYPICAL. FRAMING GUN NAILS.
- FASTEN ALL BEAMS TO COLLUMS, OR FLUSH BEAMS TO SUPPORTING BEAMS, w/ (4) 3x10-18 TONNALS (MIN), TYP. UNJO.
- PROVIDE SLOD BLOCKING IN FLOOR SYSTEM UNDER ALL POSTS & HOLD-DOWNS CONNECTING TO FOUNDATION/BEARING. BLOCKING TO BE 2x6 OR BETTER.
- ENGINEERED LUMBER TO MEET OR EXCEED THE FOLLOWING:
 - LSL MEMBERS - F=2325 PSI; Fv=310 PSI; E1=55500 X 10⁶ PSI;
 - LVL MEMBERS - F=2600 PSI; Fv=285 PSI; E=2.0x10⁶ PSI;
 - GLB MEMBERS - F=2400 PSI; Fv=240 PSI; E=1.850 PSI; Fv=265 PSI; E=1.8x10⁶ PSI; DF/DF; 24F-4V (UNJO)
- ENGINEERED LUMBER TO MEET OR EXCEED THE FOLLOWING:
 - LVL MEMBERS - F=2400 PSI; Fv=2500 PSI; E=1.8x10⁶ PSI;
- FACE NAIL, MULTI-LAP 2x BEAMS & HEADERS W/ 3-ROWS OF 3x10-18 (MIN) TONNALS. 3x10-18 AFFY NAILING FROM BOTH FACES IS 3-PLY OR MORE CONDITIONS. UTILIZE 2 ROWS OF NAILS FOR 2x6 & 2x8 MEMBERS.


- I-JOISTS/TRUSSES SHALL BE DESIGNED BY MANUF. TO MEET OR EXCEED L/480 LIVE LOAD DEFLECTION CRITERIA AND SHALL RUN CONTINUOUS OVER SUPPORTS WHEREVER POSSIBLE. ALL

- ALL UNQ. EXCLUDES DENSE/MARBLE OR MET BED CONSTRUCTED FLOORS - CONTACT MKR FOR EXCLUDED DESIGNS).
- ALL METAL, 1/8"X1057/1855 HANGERS SHALL BE SPECIFIED BY 1/8"X1057/1855 MANUFACTURER, UNLESS OTHERWISE NOTED.
- 2x FLOOR, 1057/1855 HAVE BEEN DESIGNED TO MEET OR EXCEED 1/860 LIVE LOAD DEFLECTION CRITERIA.
- TYPICAL 2x 1057 HANGERS (UNQ. ON PLANS):
SINGLE PLY: SIMPSON LUS2/0
DOUBLES: SIMPSON LUS2/0-2
- FLOOR SHEATHING SHALL BE 23/32" A.P.A. RATED "STUD-I-FLOOR" 24" OC, EXPOSURE 1 (OR APPROVED EQUAL) WITH TONGUE AND GROOVE EDGES. FASTEN TO FRAMING MEMBERS W/ GLUE AND 2" x 3" @ 18" O.N.S. @ E.O.C. @ PANEL EDGES @ 12" O.C. FIELD.
- ALL FLUSH CONNECTIONS SHALL BE CONNECTED WITH HARDER APPROPRIATE FOR MEMBER SIZE, UNQ.
- FASTEN HANGERS TO SINGLE PLY FLUSH BEAMS W/ 1/2" LONG NAILS.

● FASTEN EACH ROOF TRUSS TO TOP PLATE W/ (4) 3"x0.131" TOENAILS (MIN.) & (1) 'SIMPSON' SDWC15600 SCREW @ ALL BEARING POINTS. PROVIDE (2) 'SIMPSON' H2.5T CLIPS AT 2-PLY GIRDER TRUSSES. (5) 2"x4"x8' STUDS @ 2' O.C. BETWEEN TRUSSES AT

- ALL BEARING POINTS.
- FASTEN EACH ROOF RAFTER TO TOP PLATE WITH (1) SIMPSON® D25MS IN ROOF. PROVIDE (2) SIMPSON® H25T CLIPS AT FLUSH BEAMS IN THE ROOF. AT ALL BEARING POINTS.
- ROOF SHEATHING SHALL BE 1/2" THICK F.P.A. RATED SHEATHING 2416 EXPOSURE 1 (OR APPROVED EQUIV). FASTEN TO FRAMING MEMBERS: N 23" x 0.01" NAILS @ 6" o.c. AT PANEL EDGES & 6" o.c. AT INTERMEDIATE SUPPORTS. ROOF SHEATHING SHALL EXTEND BEYOND ALL INSTANCES OF OVERHANGS. BLOCKING SHALL BE INSTALLED AT 48" ON CENTER FOR ALL OVERHANGS TO 24" MAX.
- ALL METAL HANGERS SHALL BE SPECIFIED BY THE TRUSS MANUFACTURER, UNLESS OTHERWISE NOTED.
- ROOF TRUSS SHOF DRAWINGS & CALCULATIONS SHALL BE DESIGNED FOR DEAD/ALIVE/AND WIND LOADING PER ASSE 1-16, SECTION 1-1.6.
- ERECT AND INSTALL ROOF TRUSSES PER ITCA 1 TIPS BC51-10 "GUIDE TO GOOD PRACTICE FOR HANDLING, INSTALLATION & BRACING OF METAL PLATE CONNECTED WOOD TRUSSES."
- FASTEN OVER-FRAMED TRUSS SETS TO TRUSSES BELOW N (2) 3"x10.13" TOWELAIS AT EXTER. BEARING.
- FASTEN ALL INTERIOR NON-BEARING PARTITION WALLS TO TRUSS BOTTOM CHORD ABOVE WITH SIMPSON 515 CLIPS AT 24" o.c. MAX. PER BLOCK WALL PER TRUSS BOTTOM CHORDS AS REQUIRED FOR THE PARALLEL CONNECTION.

7720 Trade Street, Suite 295, San Diego, CA 92121
p 619-650-0010 ▶ mulhernkulp.com

 

244-24010

REVISIONS:

date:	initial:
12-31-2024 ARCH REVISIONS	RJD
04-08-2025 GEOTECH REPORT	RSC
06-18-2025 ARCH REVISIONS	RJD

DESIGN BUILT
HOMES













STRUCTURAL NOTES

86TH AVE SE

Lot 2

MERCER ISLAND, WA

S-0.0

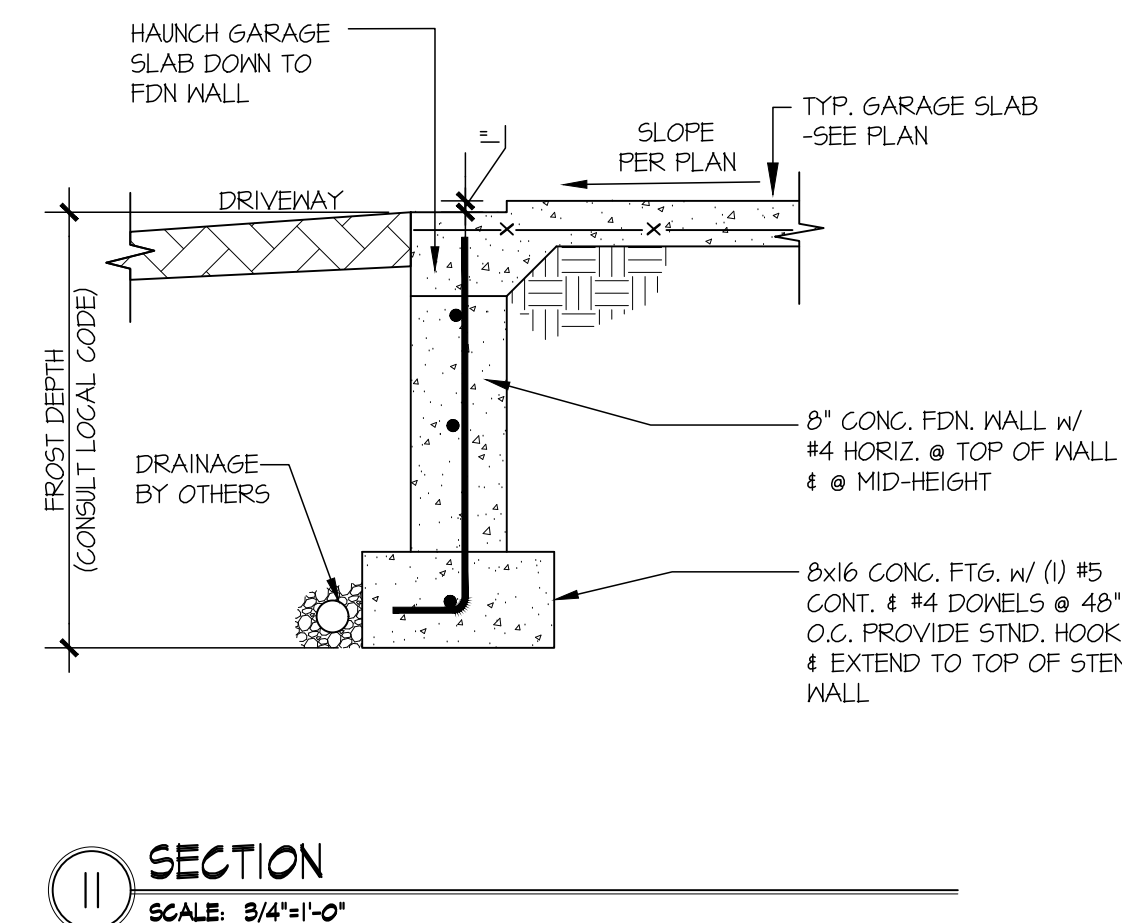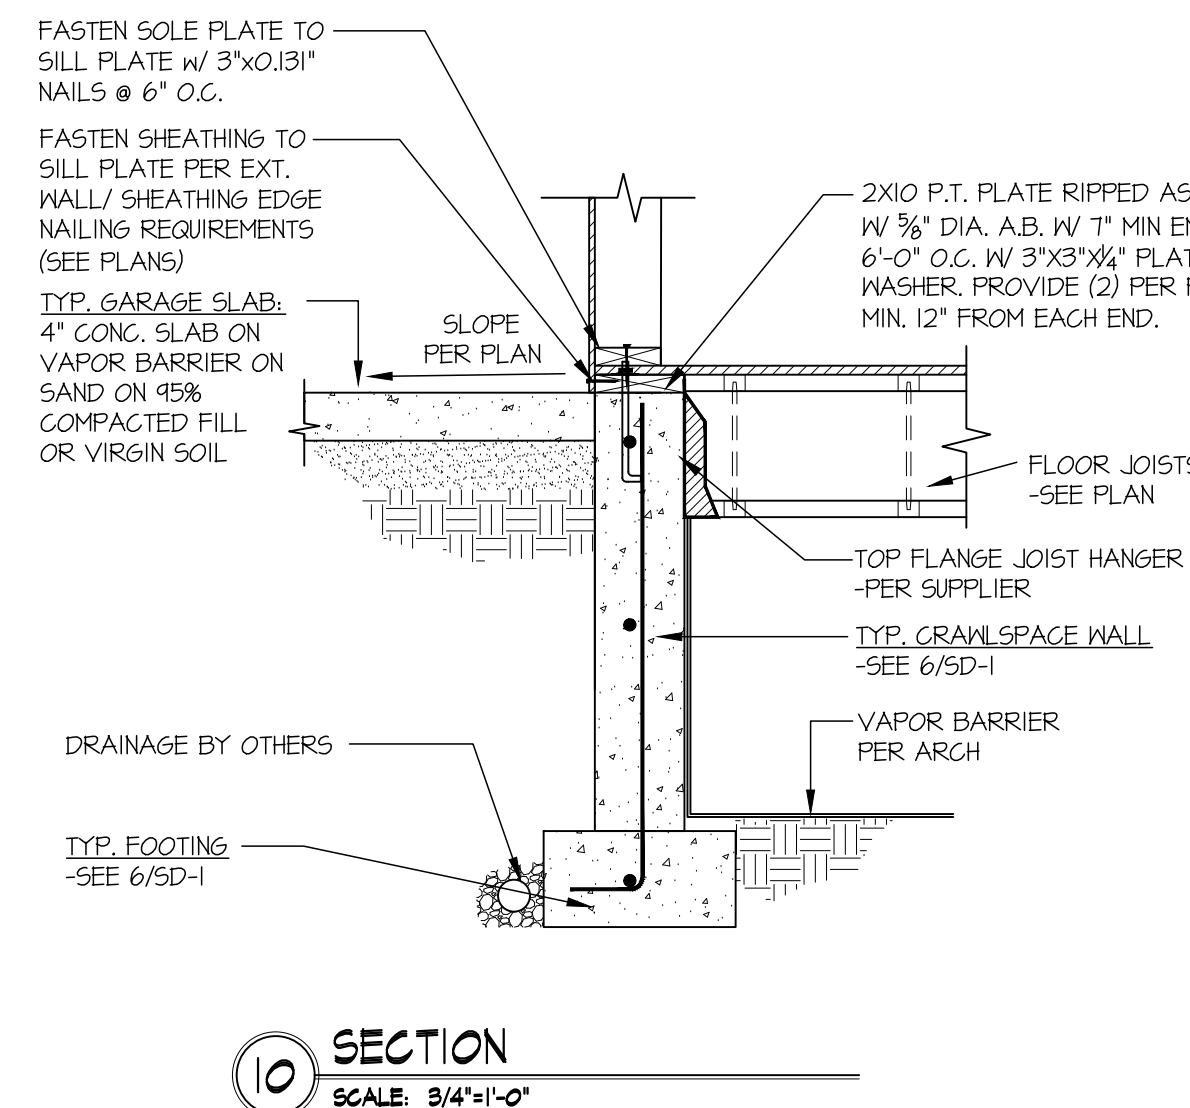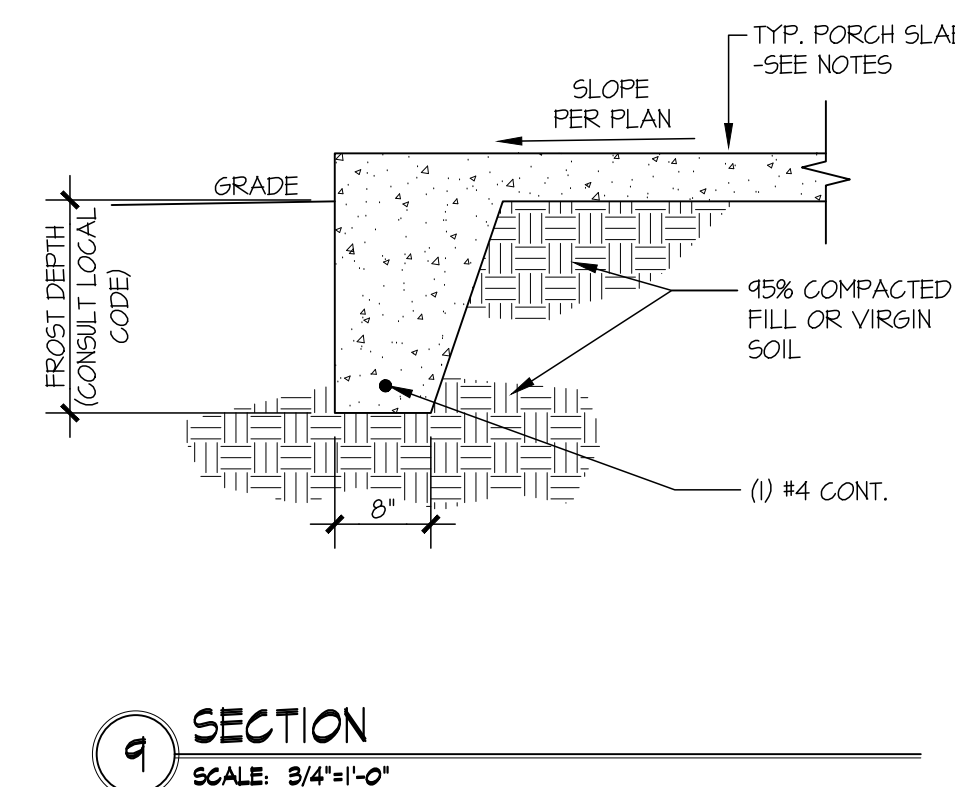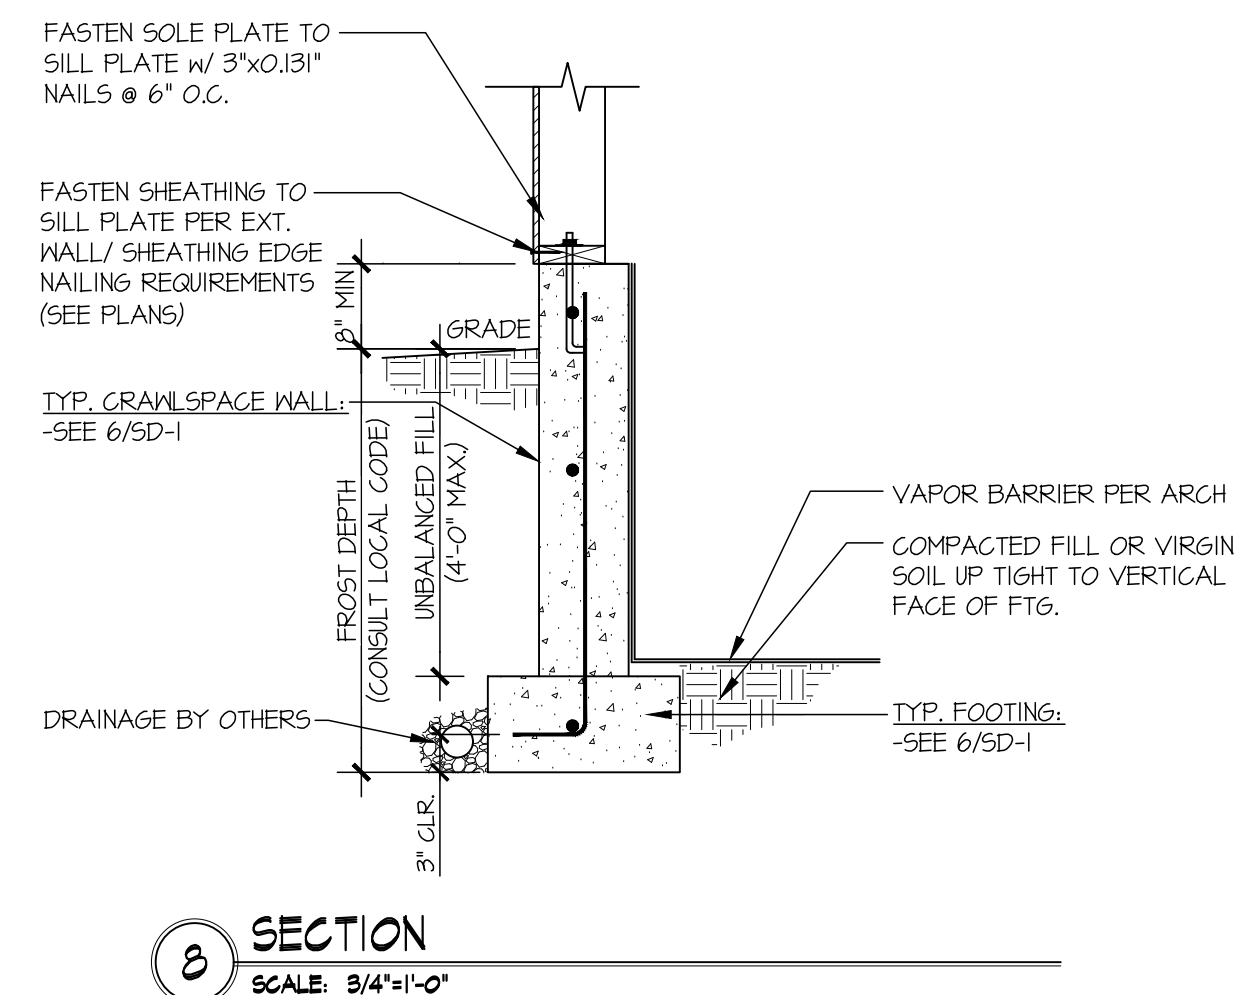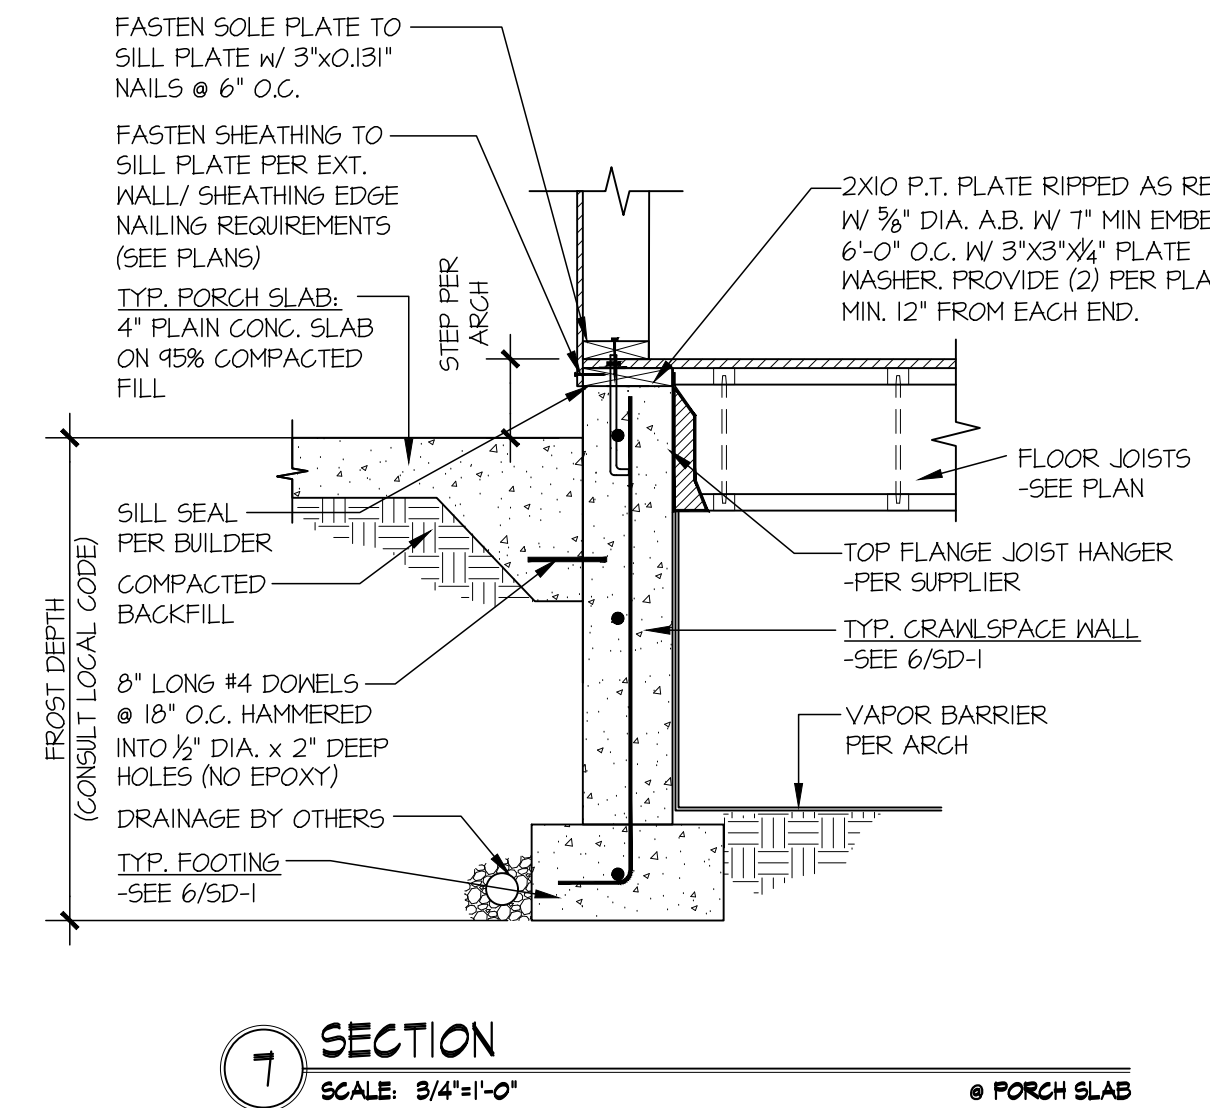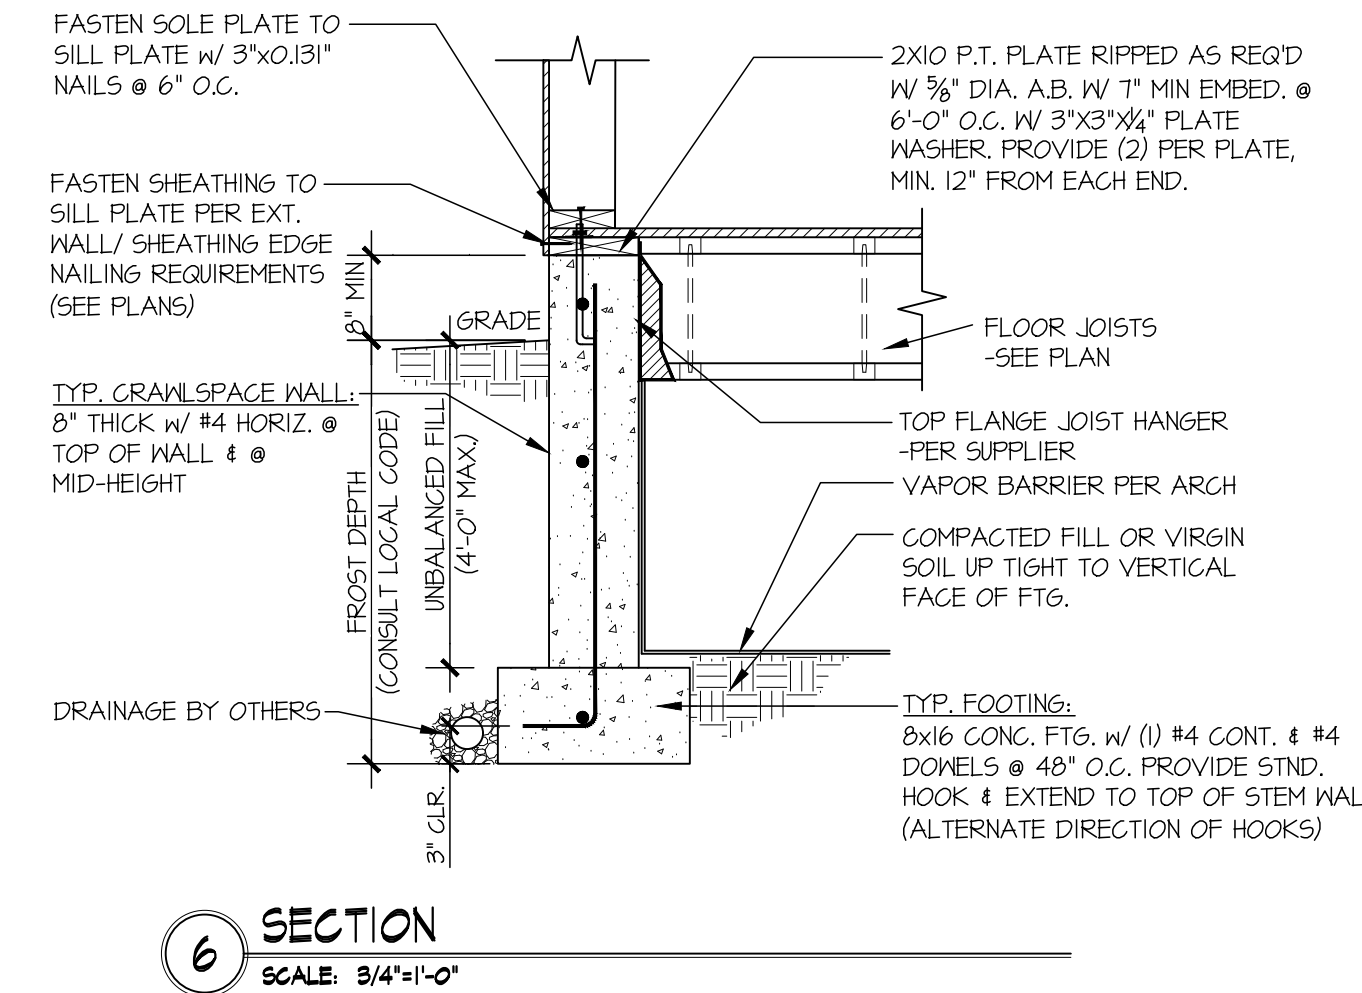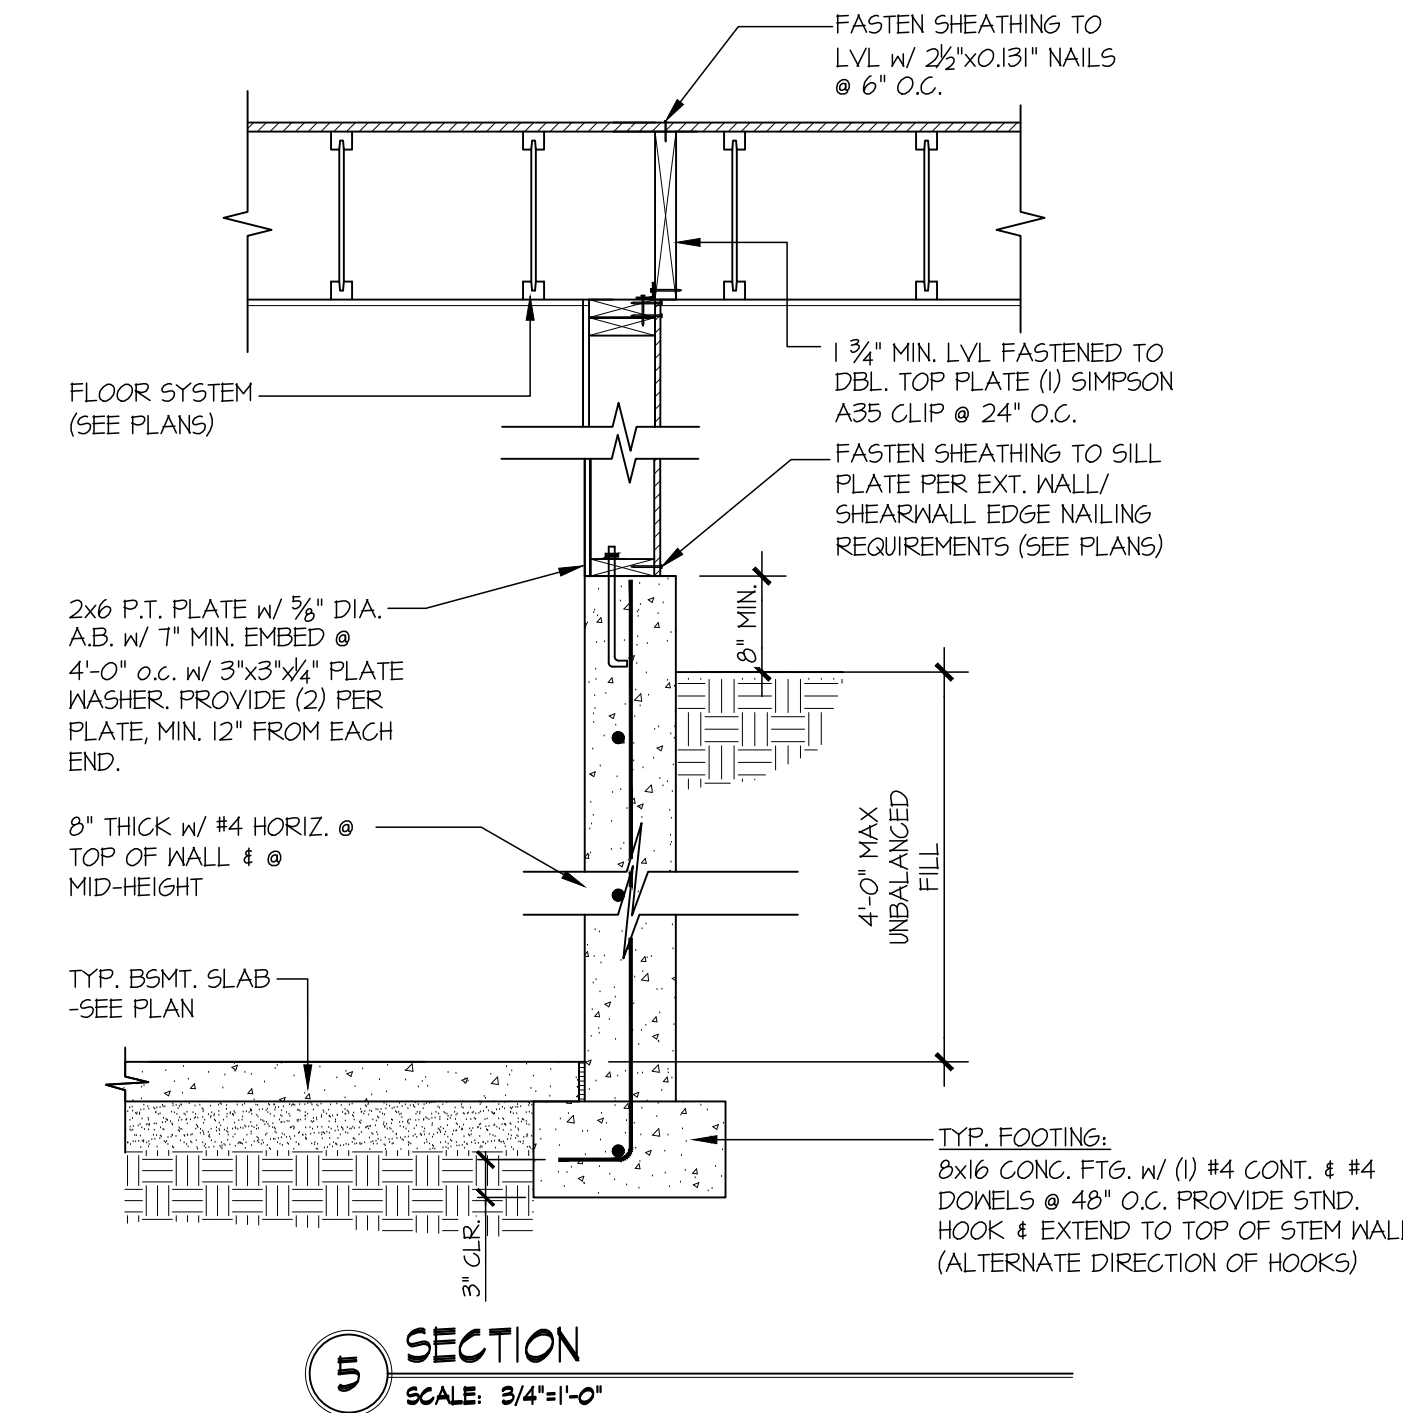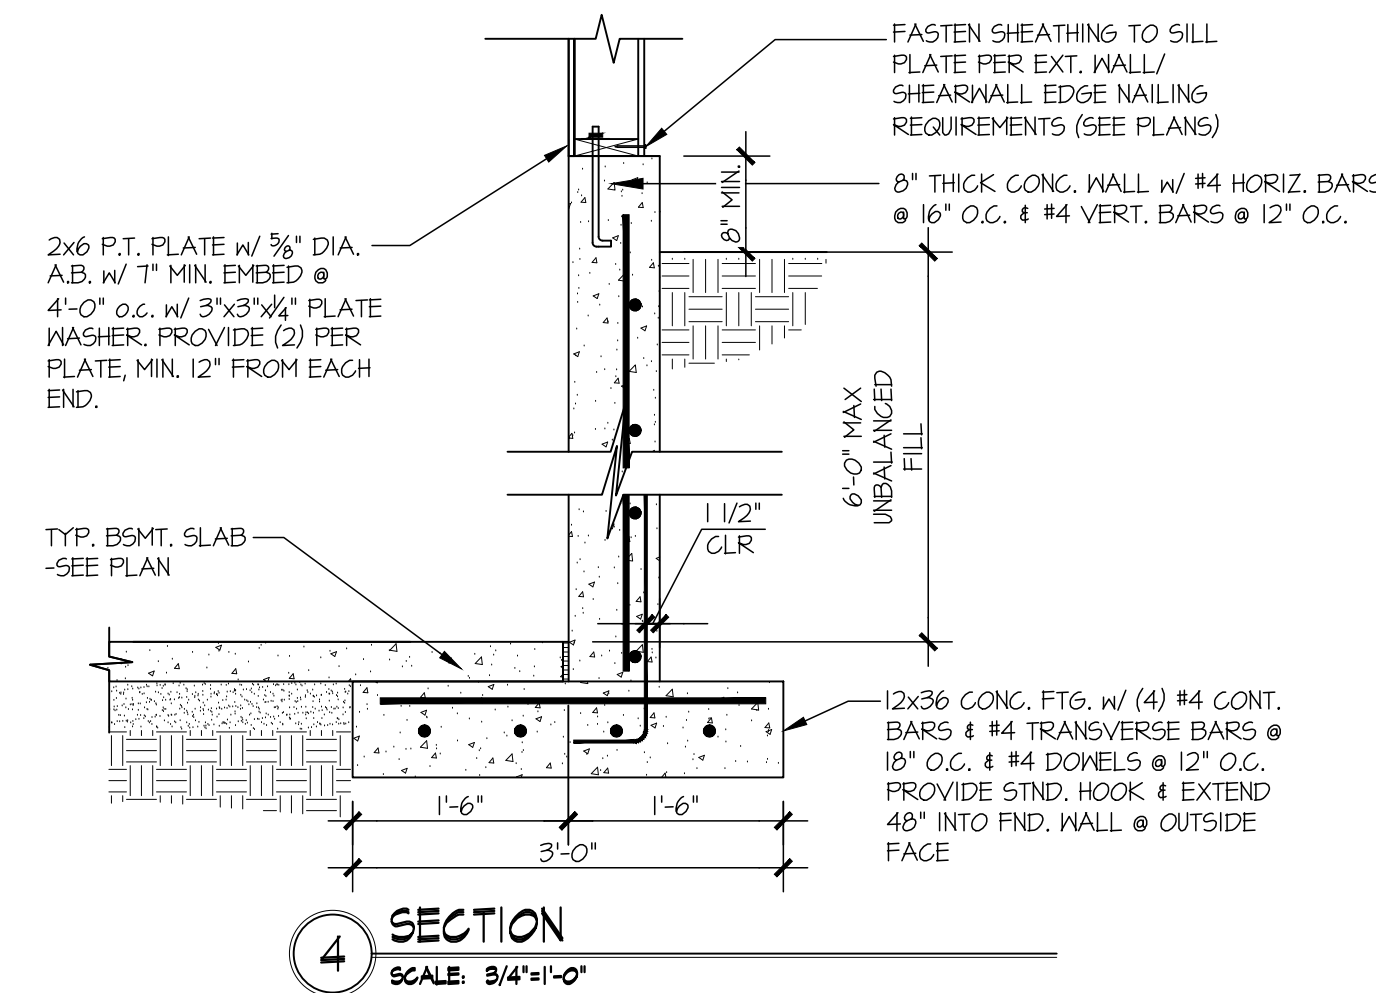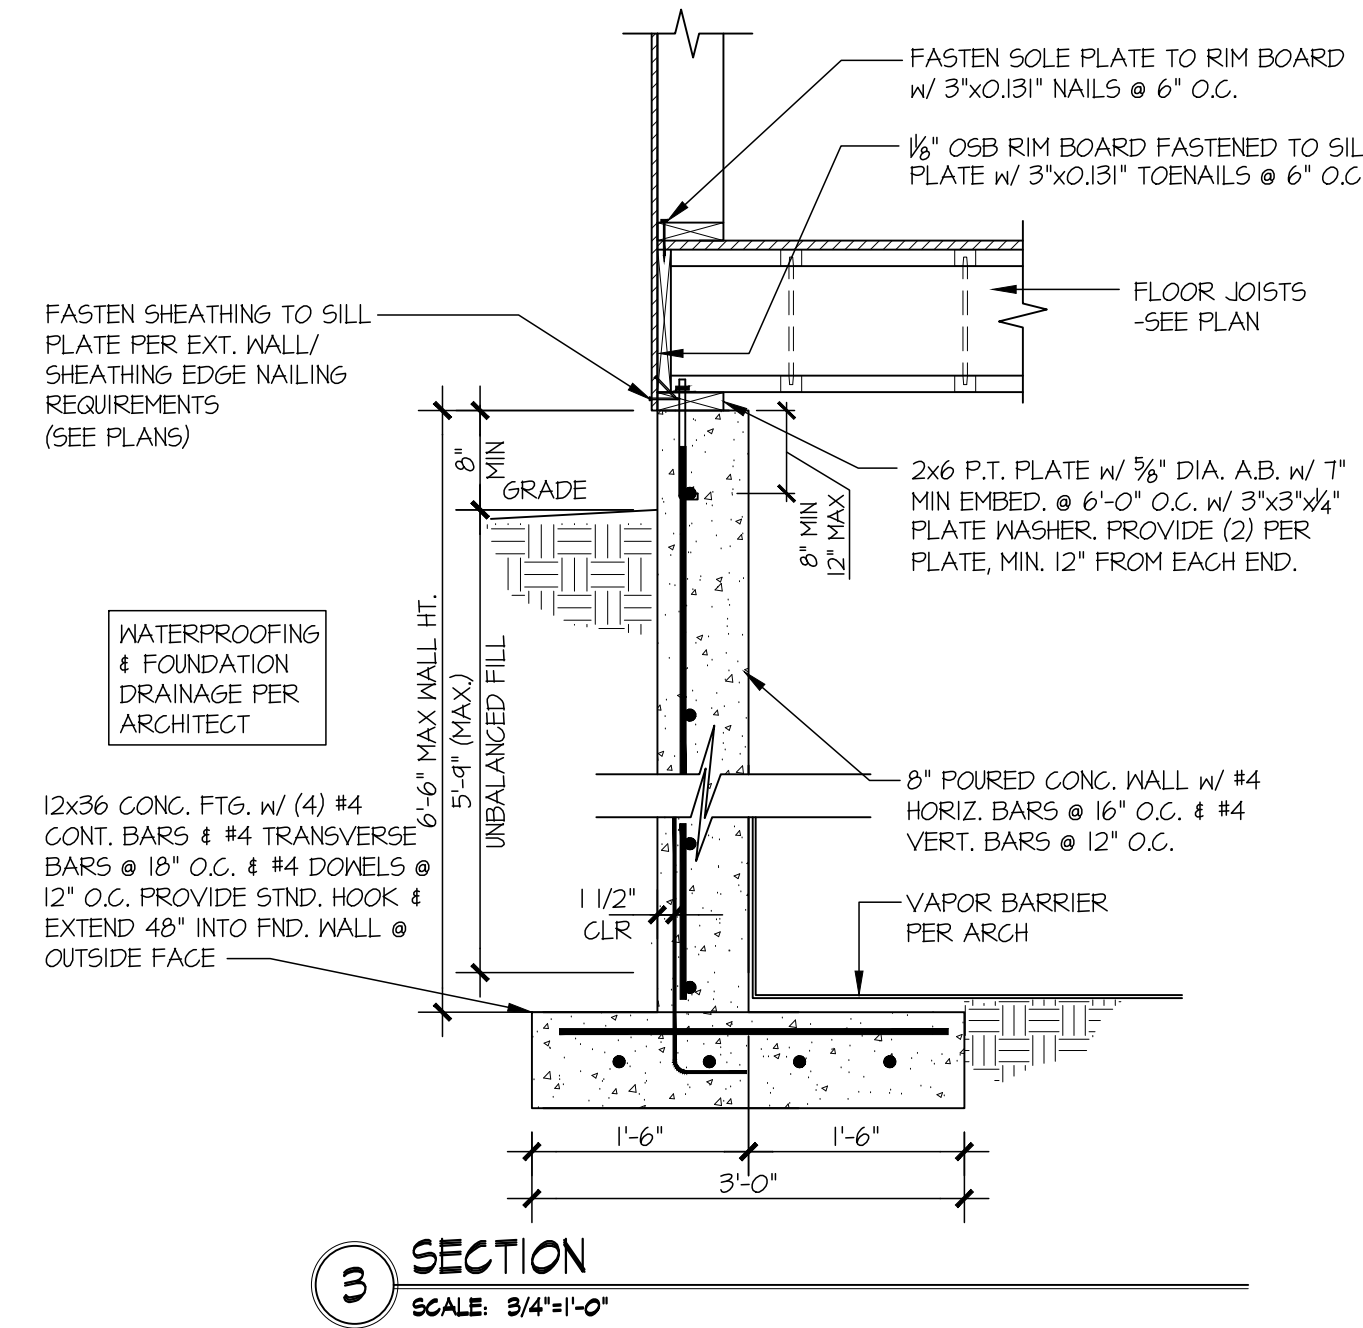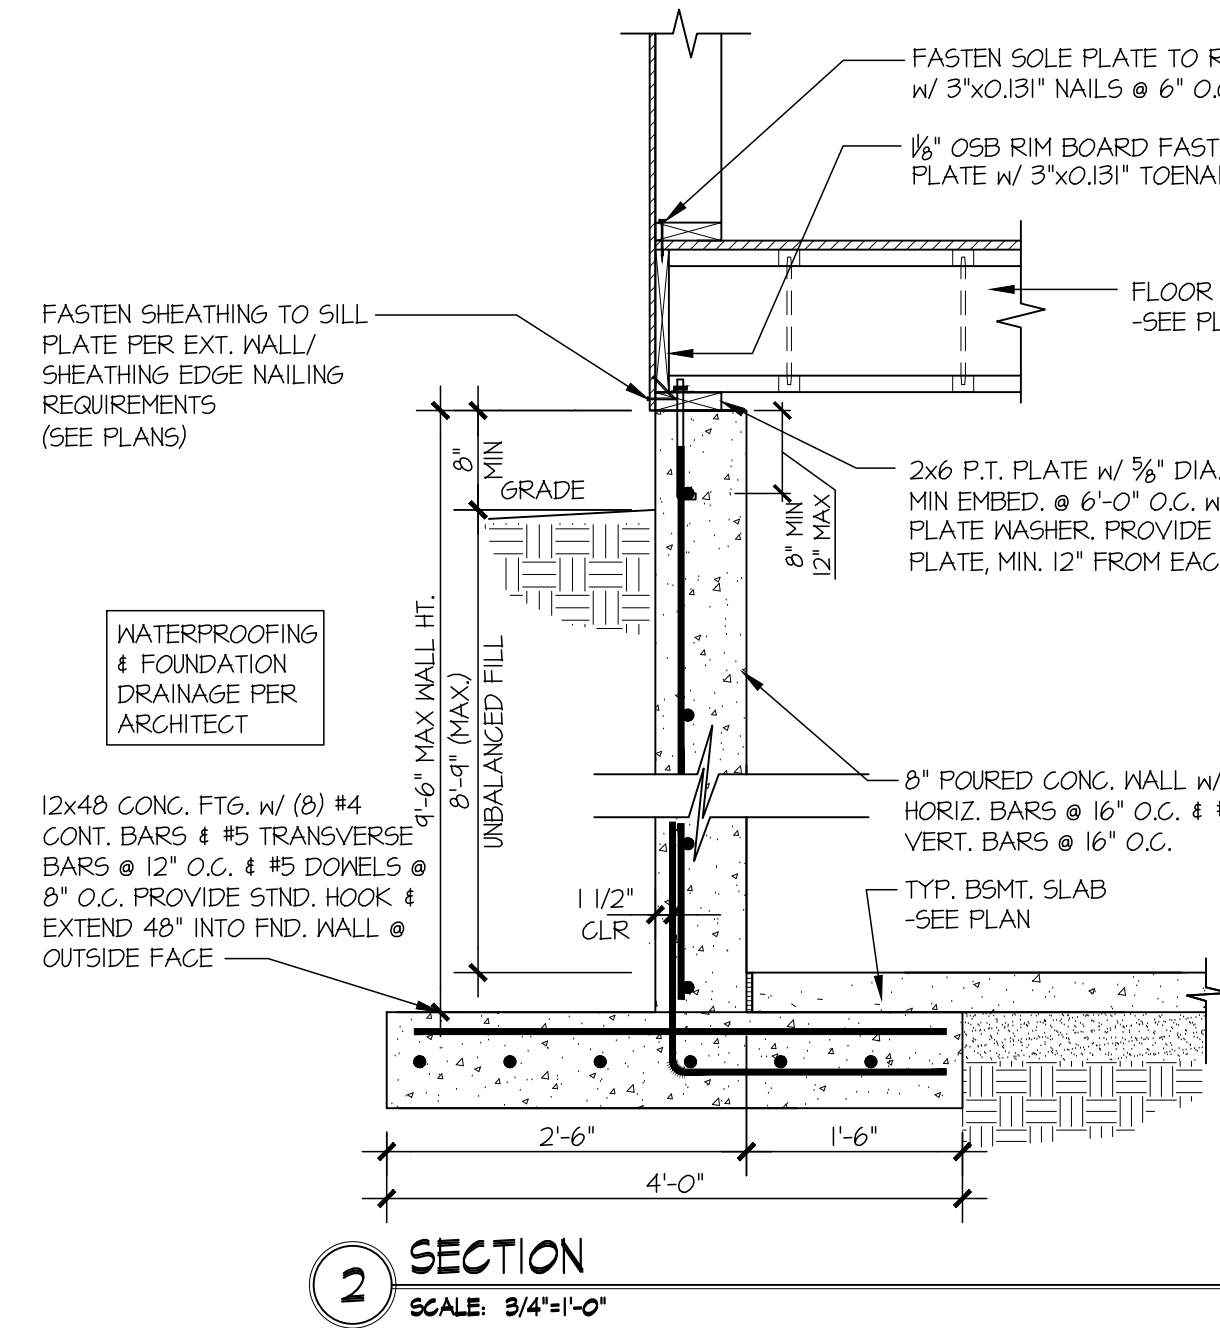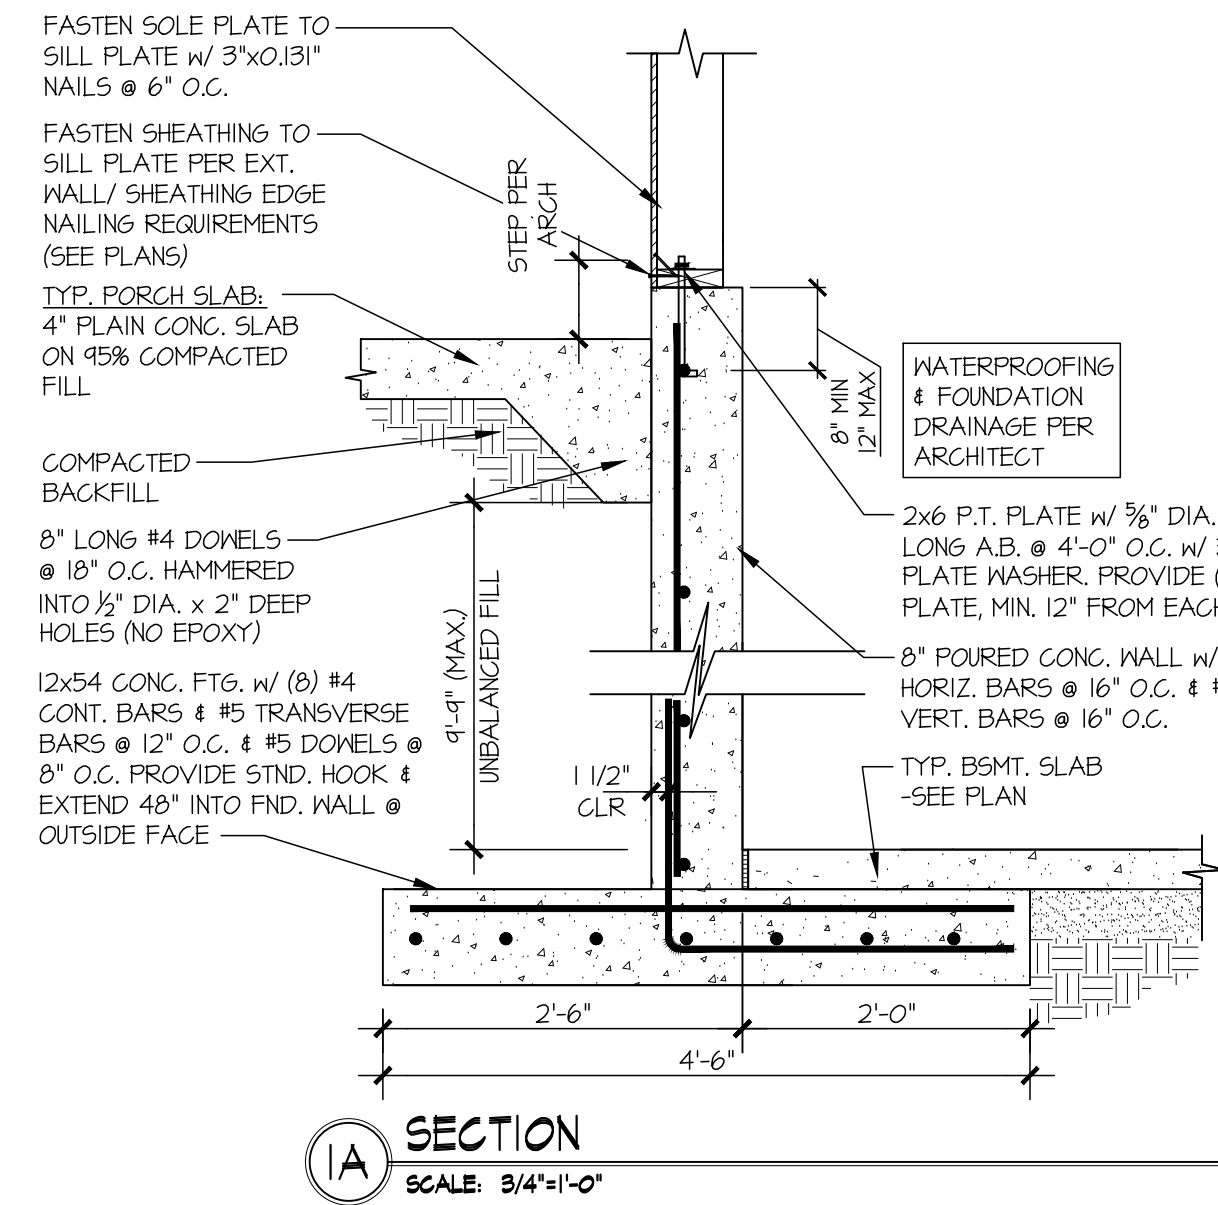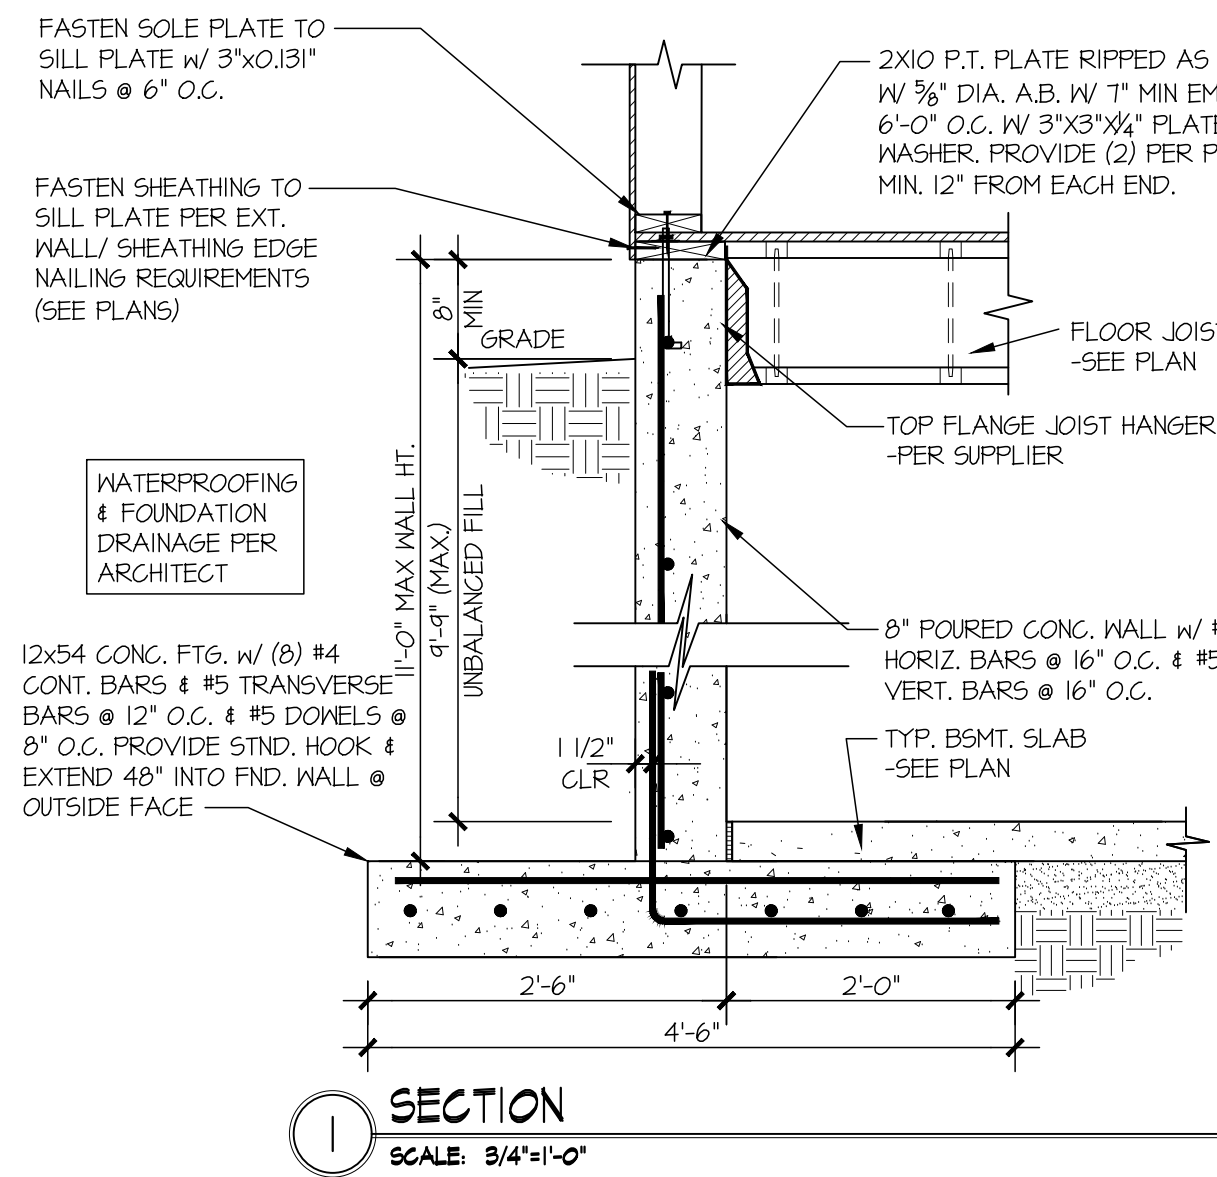

seal:



MULHERN+KULP
RESIDENTIAL STRUCTURAL ENGINEERING
7720 Trade Street, Suite 205, San Diego, CA 92121
p 619-693-0010 • mulhernkulp.com



M&K project number:

244-24010

project mgr: NJM

drawn by: RSC

issue date: 11-04-24

REVISIONS:

date: initial:

12-31-2024 RJD

ARCH REVISIONS: 04-09-2025 RSC

GEOTECH REPORT: 06-18-2025 RJD

ARCH REVISIONS:

DESIGN BUILT
HOMES

STRUCTURAL DETAILS


86TH AVE SE

LOT 2


MERCER ISLAND, WA

sheet:


SD-1

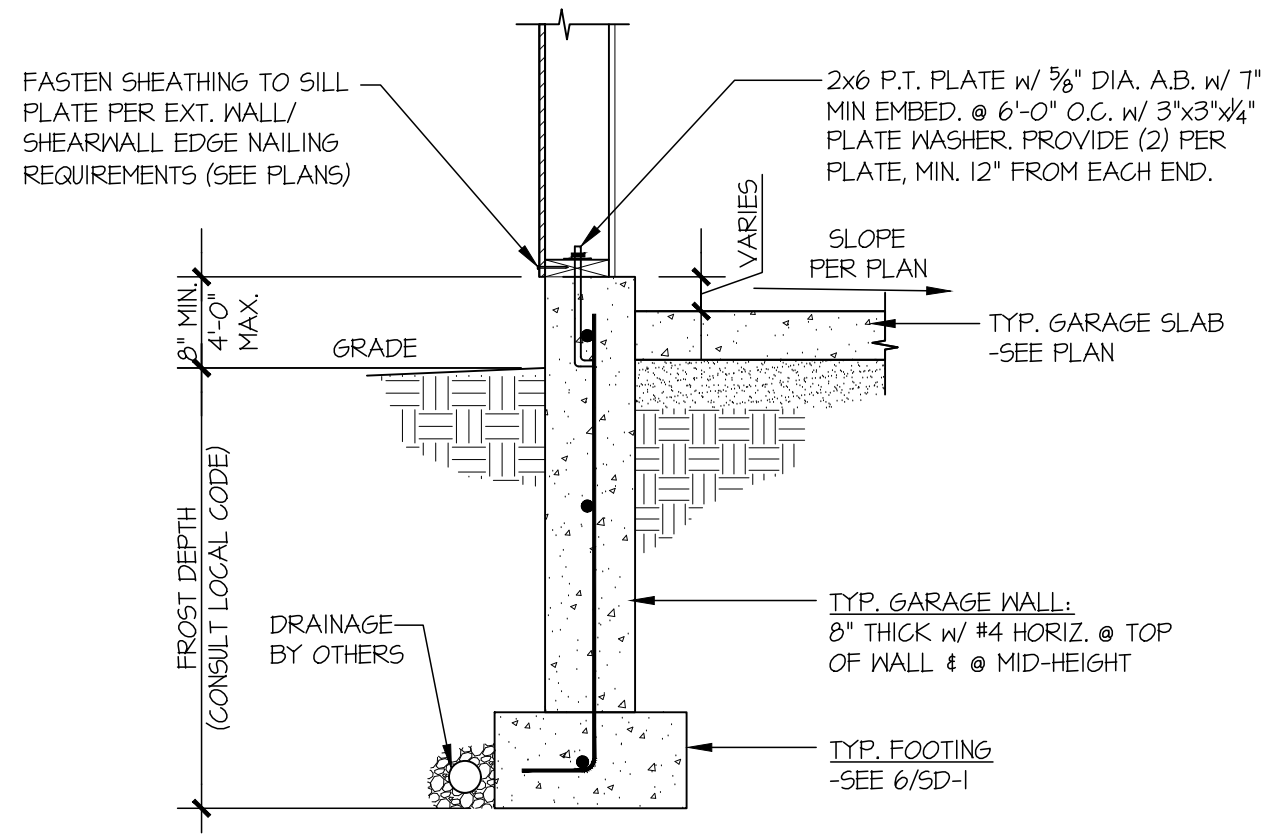


12 SECTION
SCALE: 3/4"=1'-0"

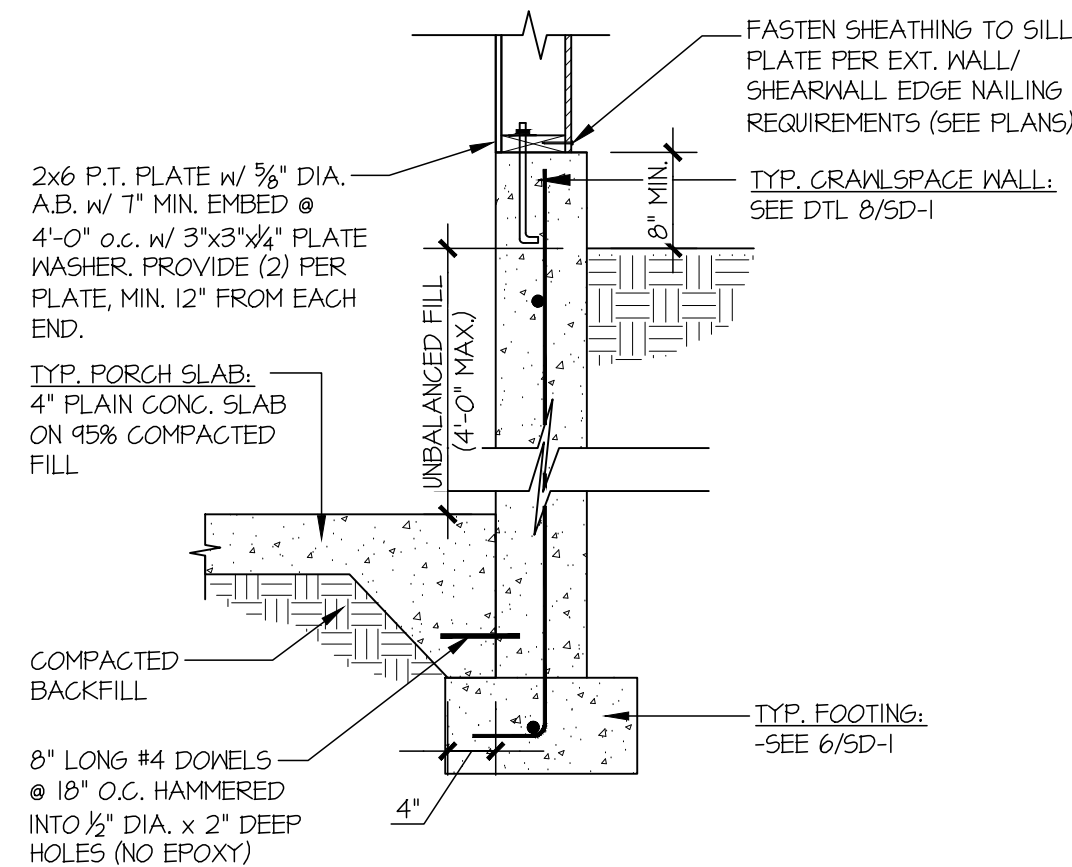

13 SECTION
SCALE: 3/4"=1'-0"

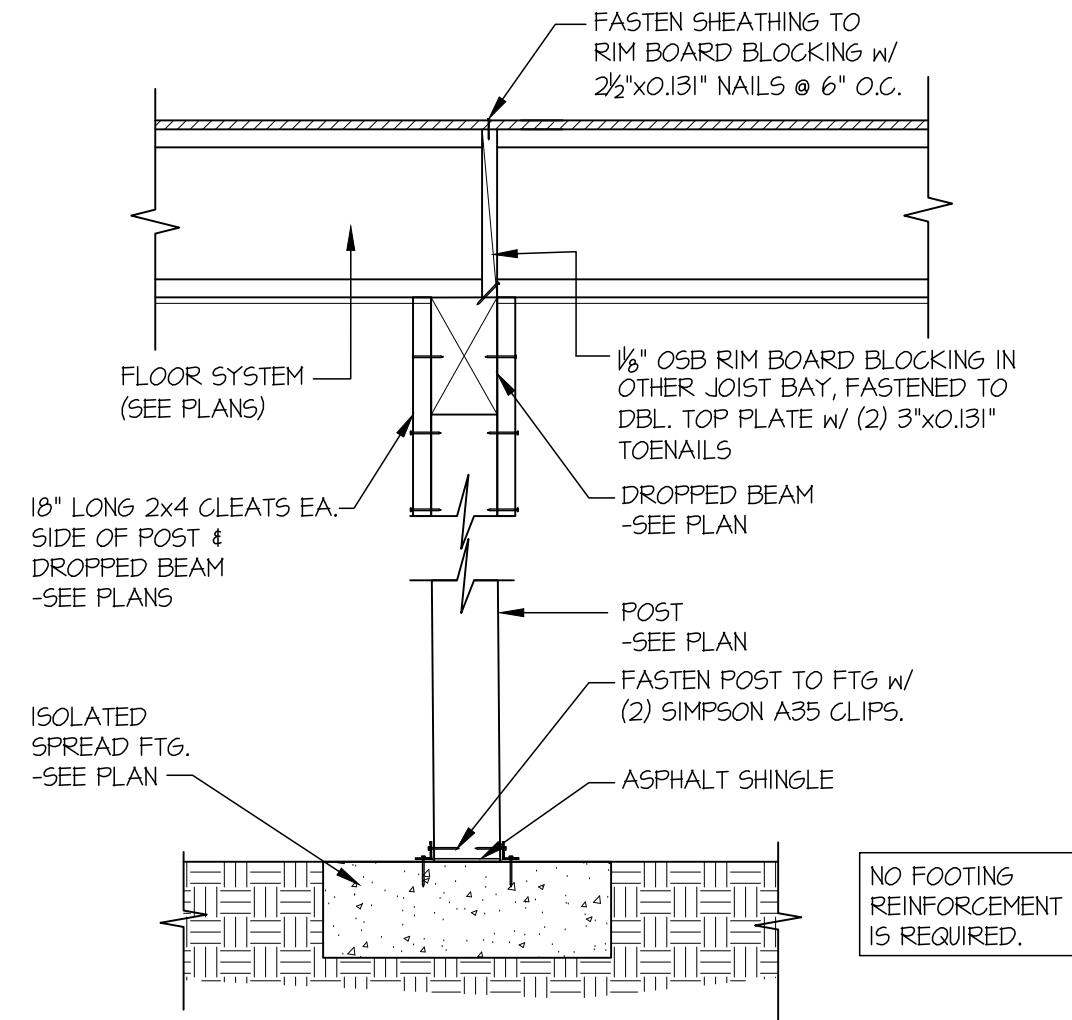


14 SECTION
SCALE: 3/4"=1'-0"

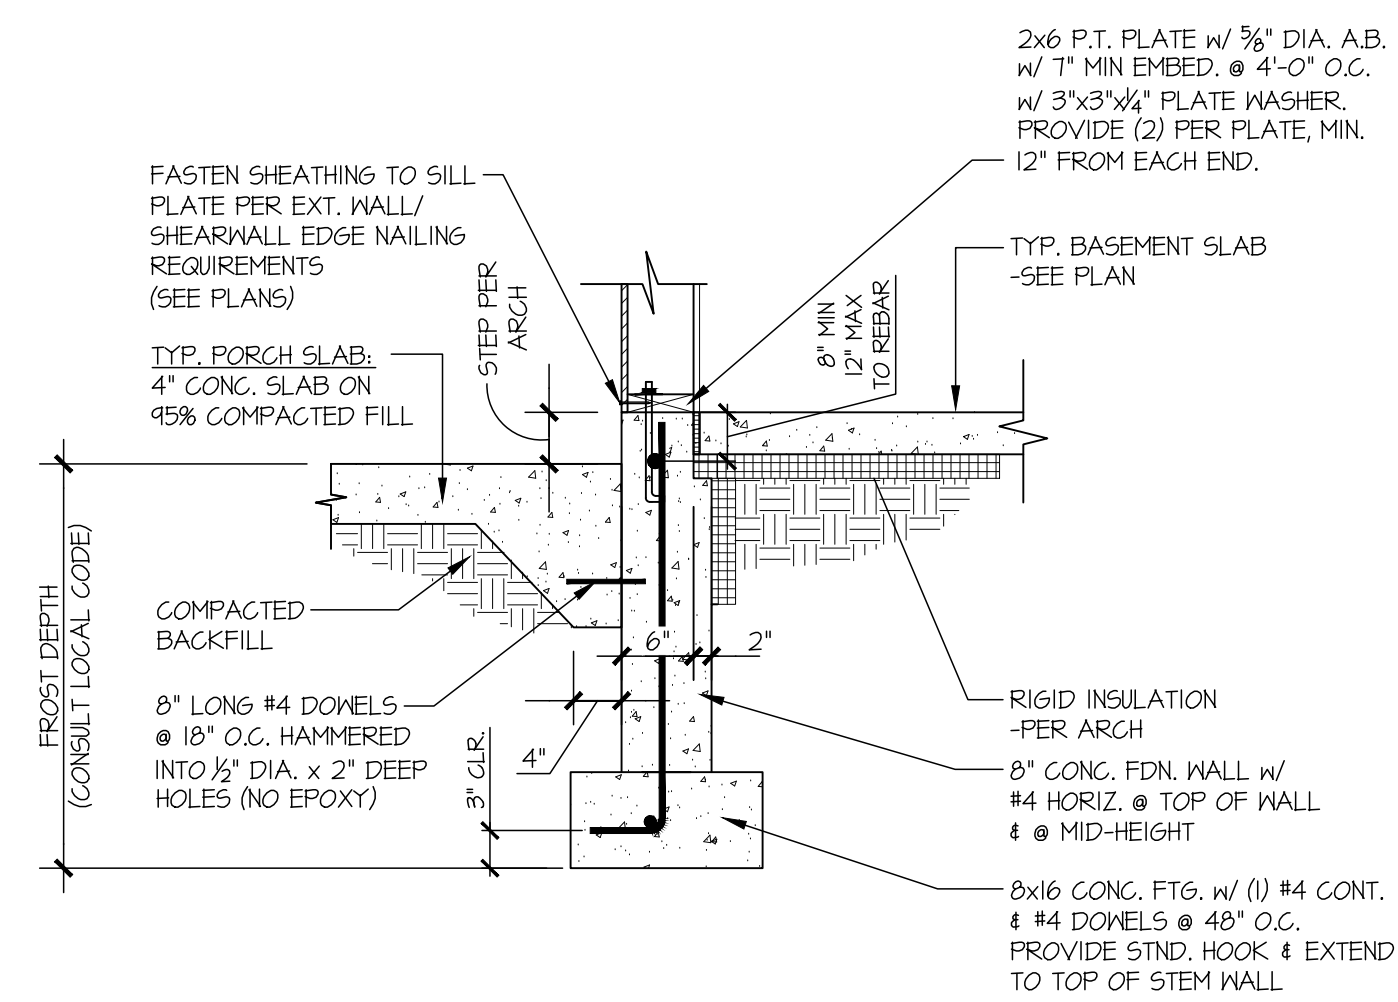


15 SECTION
SCALE: 3/4"=1'-0"


© PORCH SLAB

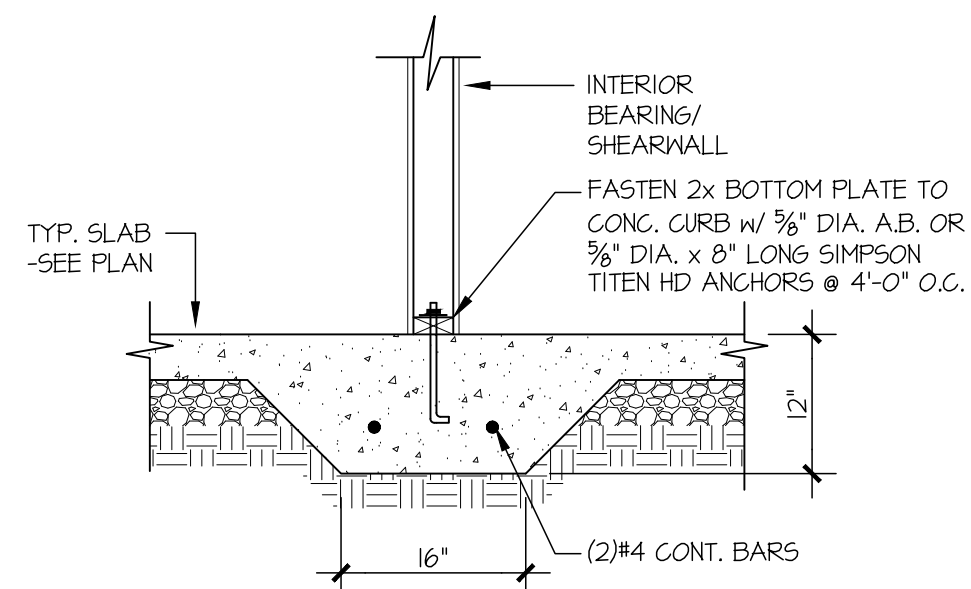


16 SECTION
SCALE: 3/4"=1'-0"

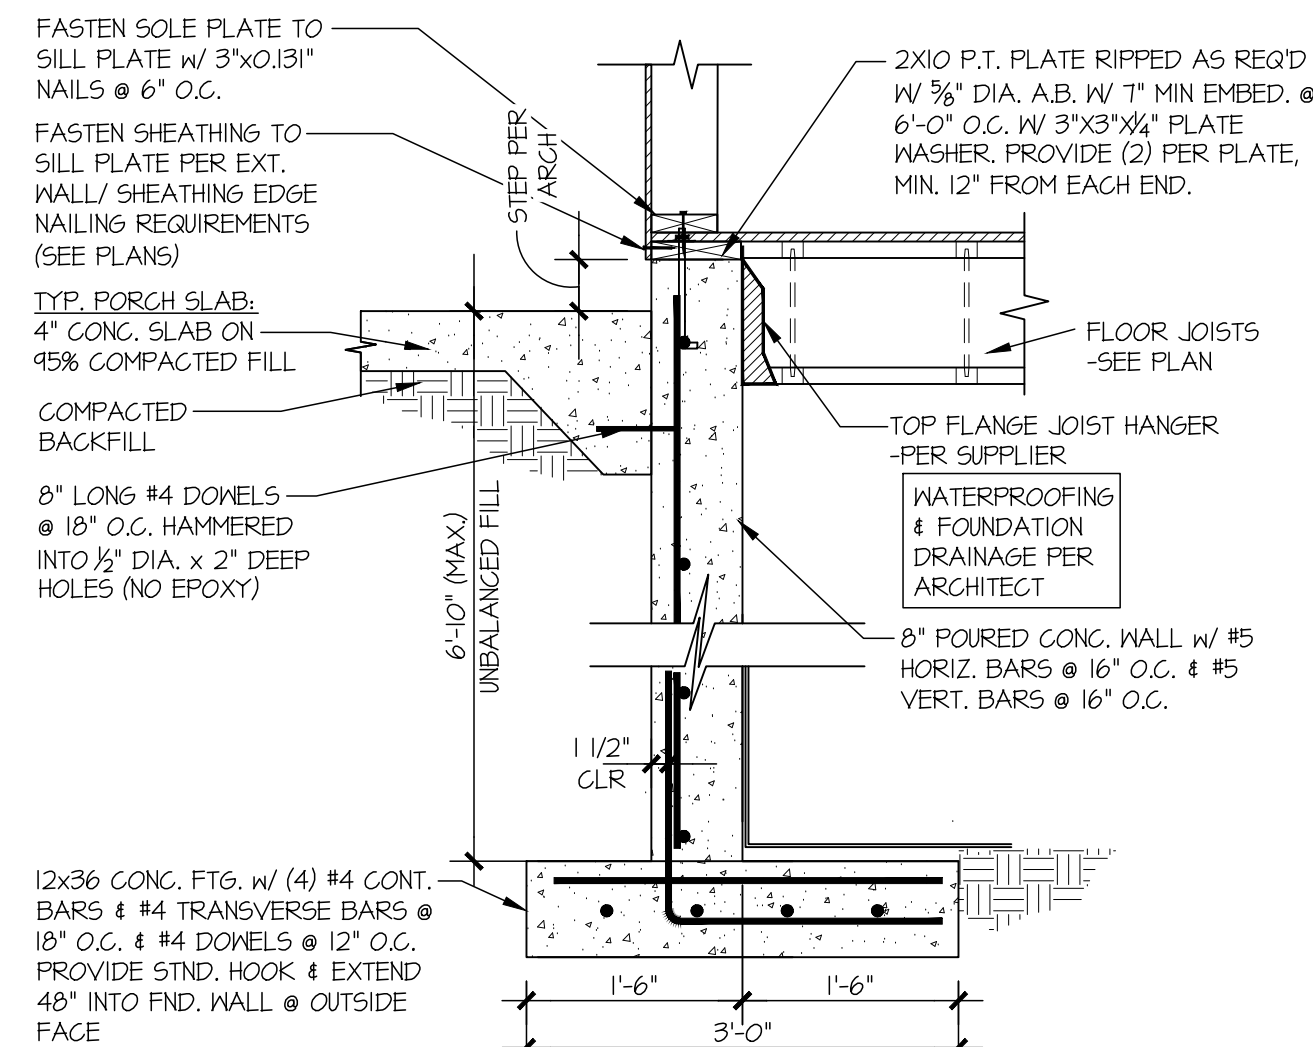

17 SECTION
SCALE: 3/4"=1'-0"

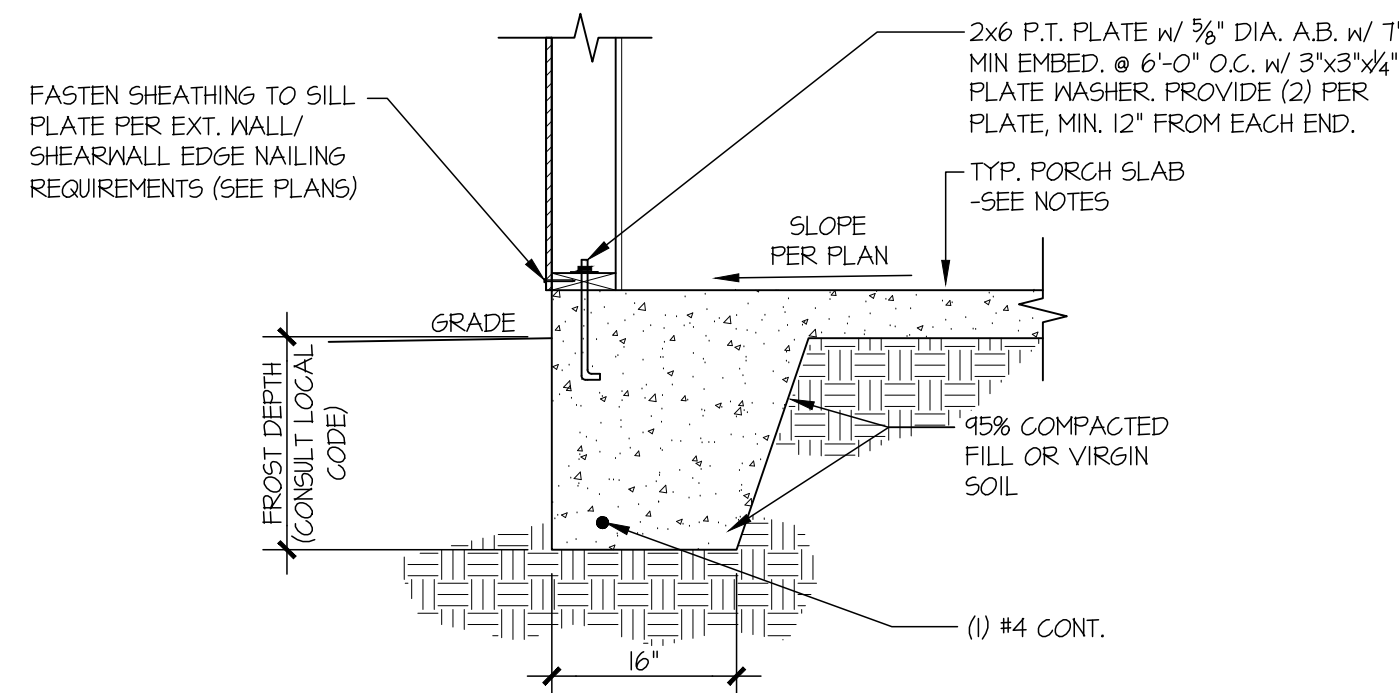

18 SECTION
SCALE: 3/4"=1'-0"

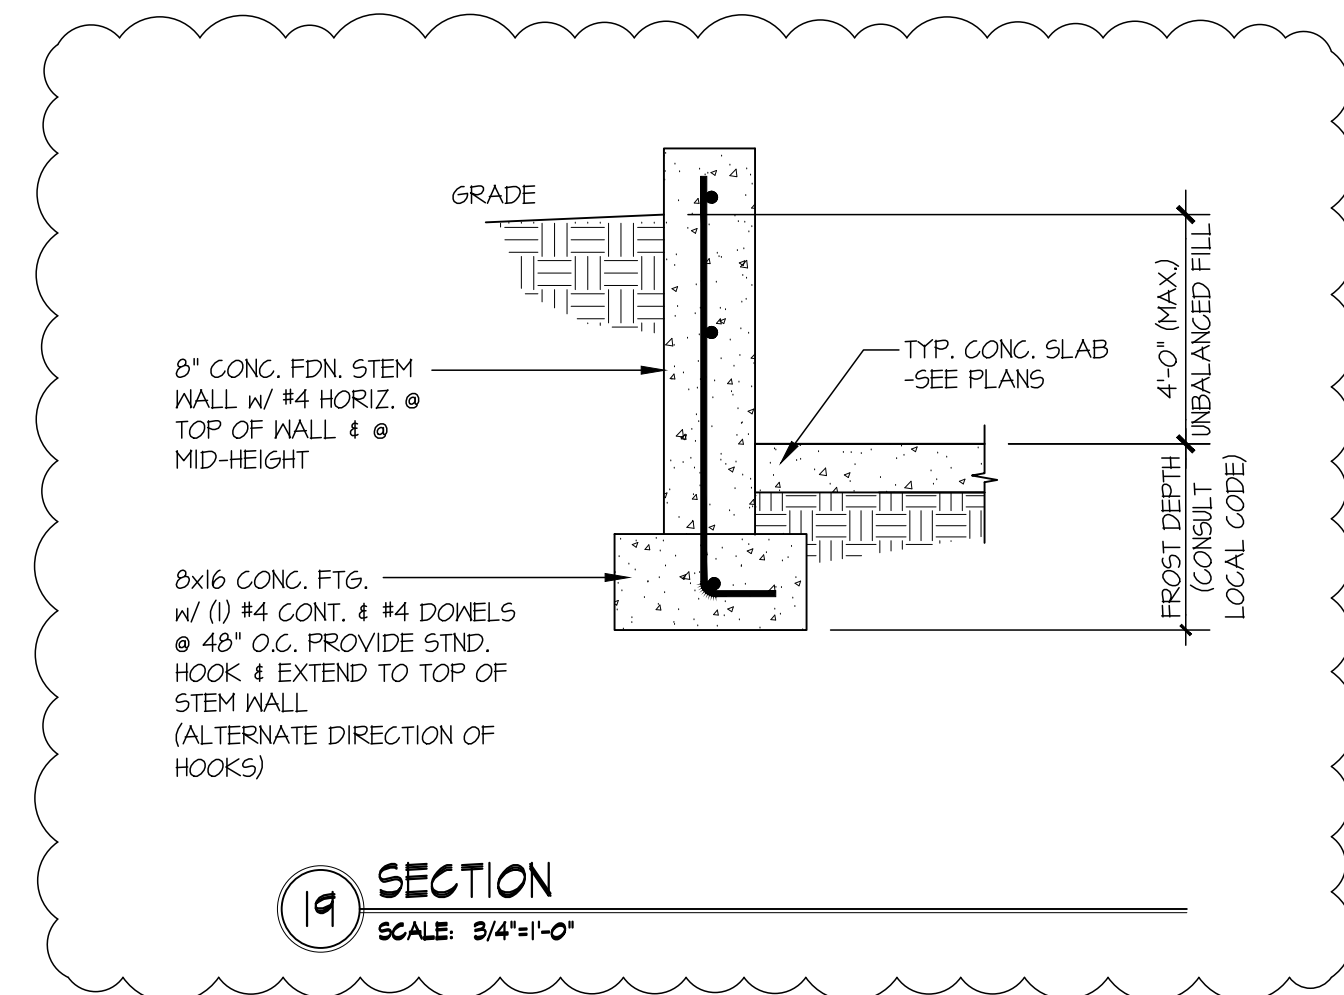


19 SECTION
SCALE: 3/4"=1'-0"

seal:



MULHERN+KULP
RESIDENTIAL STRUCTURAL ENGINEERING
7220 Trade Street, Suite 255, San Diego, CA 92121
p 619-693-0010 • mulhernkulp.com

 

M&K project number:

244-24010

project mgr:

NJM

drawn by:

RSC

issue date:

11-04-24

REVISIONS:

date:

initial:

12-31-2024

RJD

ARCH REVISIONS:

04-08-2025

RSC

06-18-2025

RJD

ARCH REVISIONS:


DESIGN BUILT
HOMES

STRUCTURAL DETAILS


86TH AVE SE
LOT 2
MERCER ISLAND, WA

sheet:


SD-2

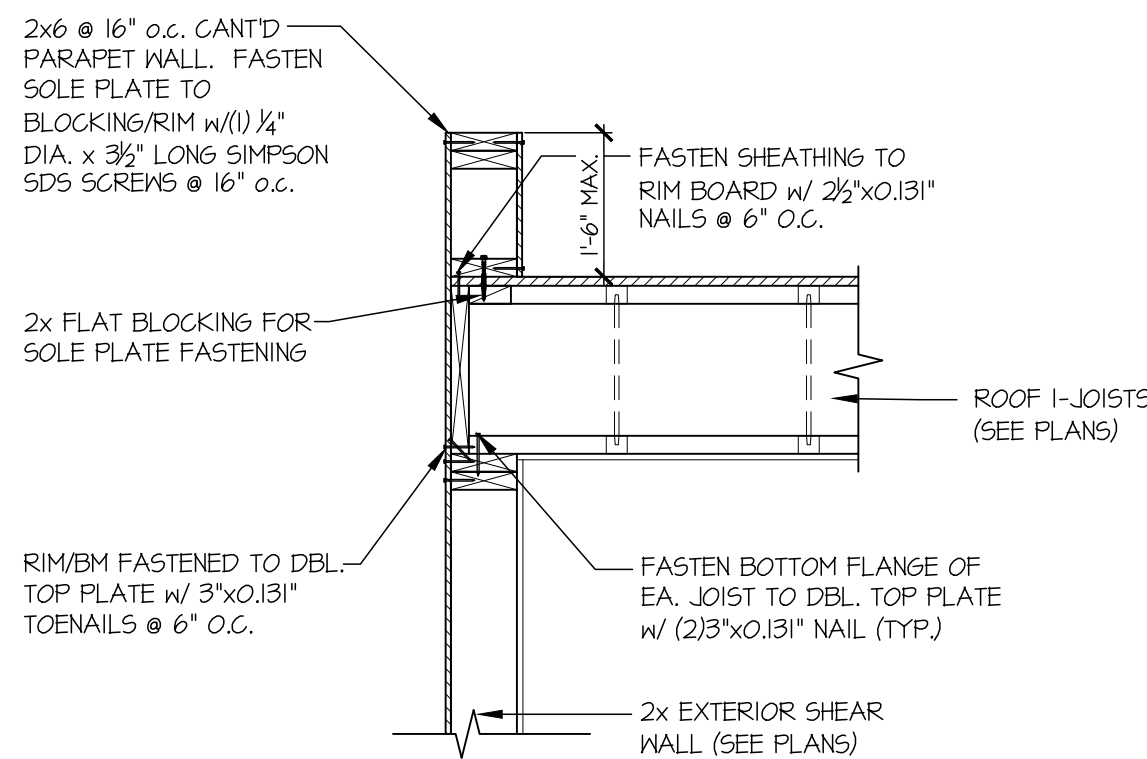


1 SECTION
SCALE: 3/4"=1'-0"

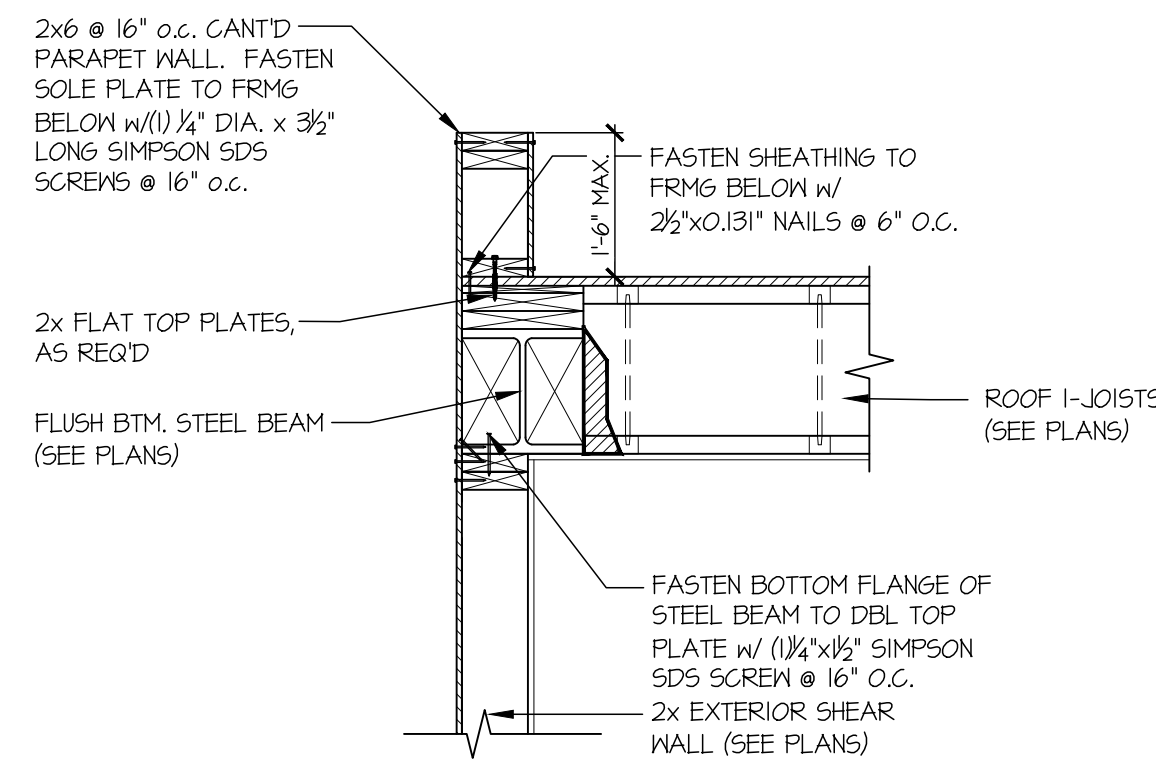


1A SECTION
SCALE: 3/4"=1'-0"

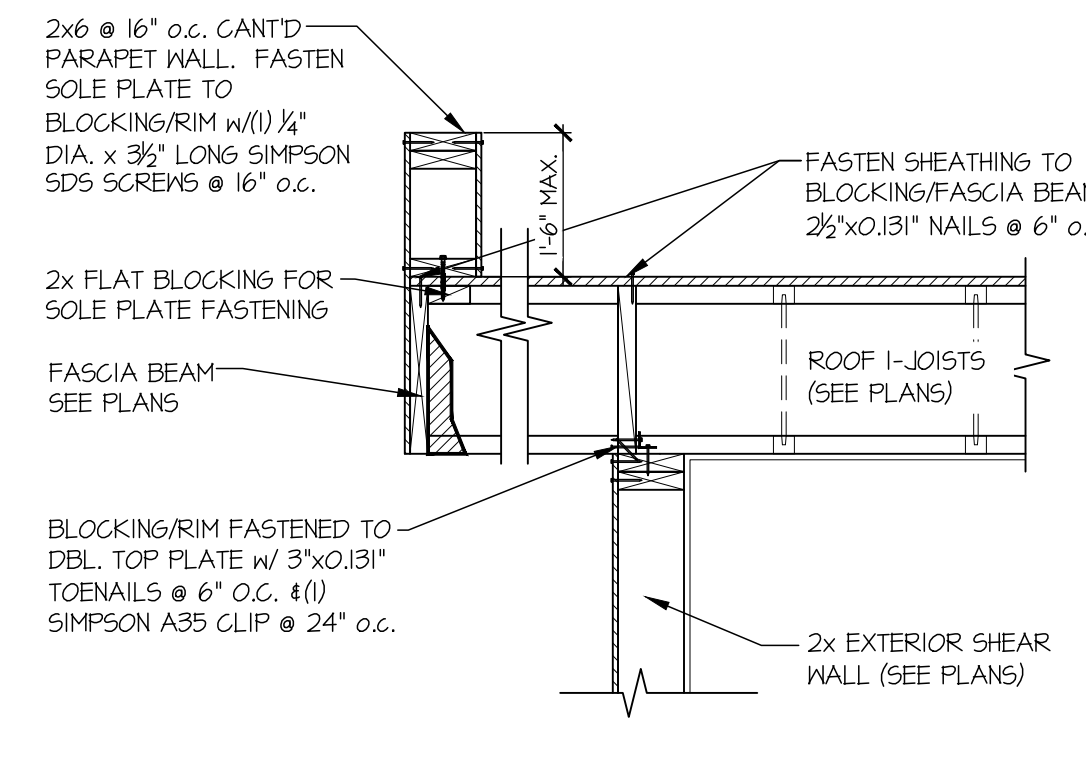


2 SECTION
SCALE: 3/4"=1'-0"

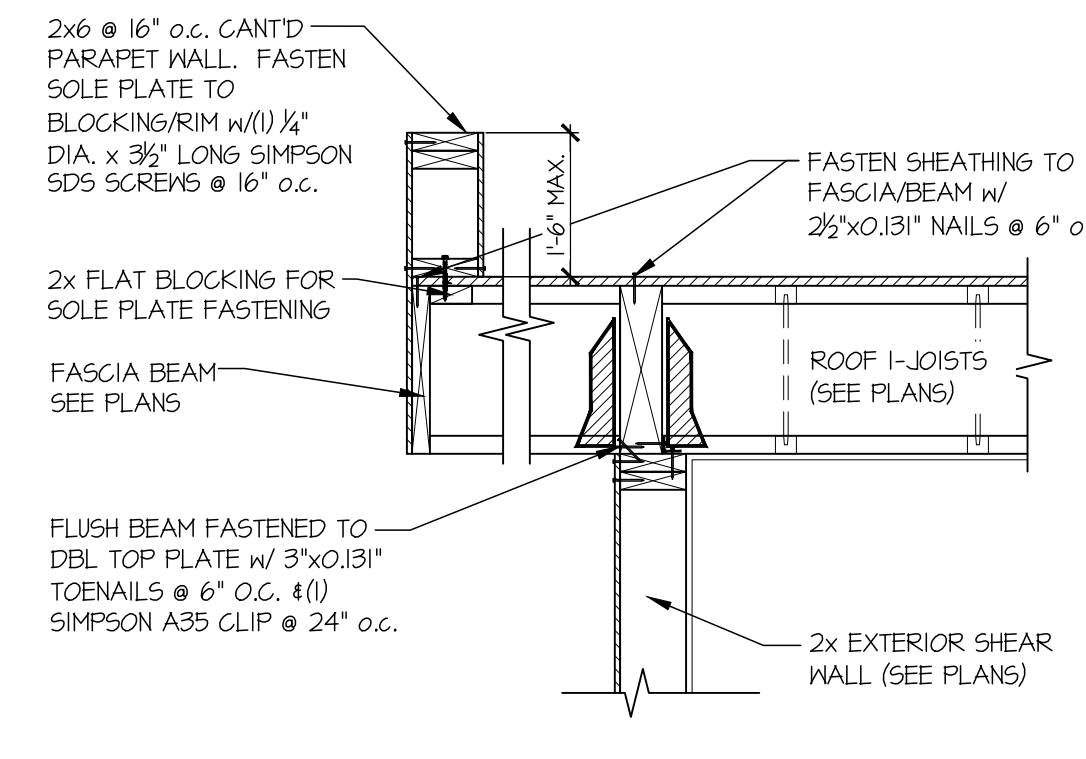


3 SECTION
SCALE: 3/4"=1'-0"

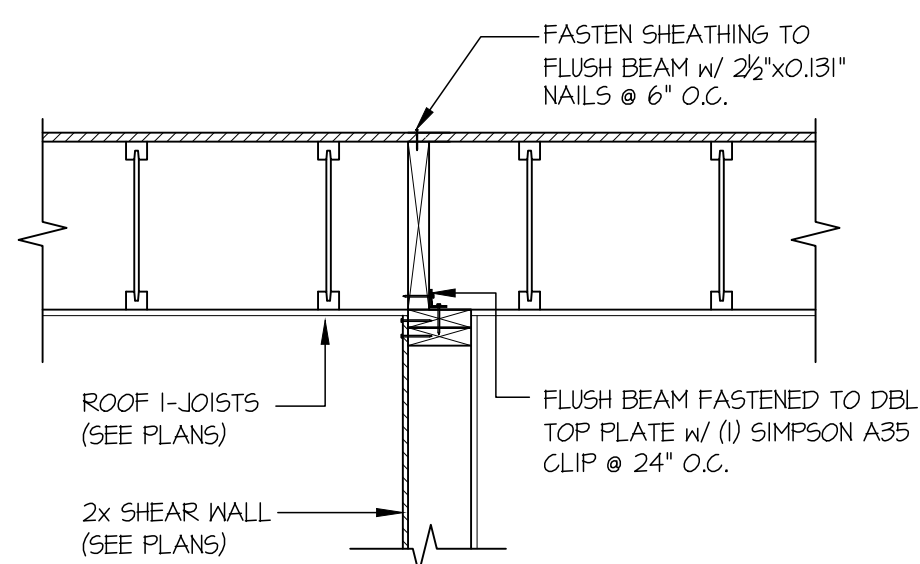


4 SECTION
SCALE: 3/4"=1'-0"

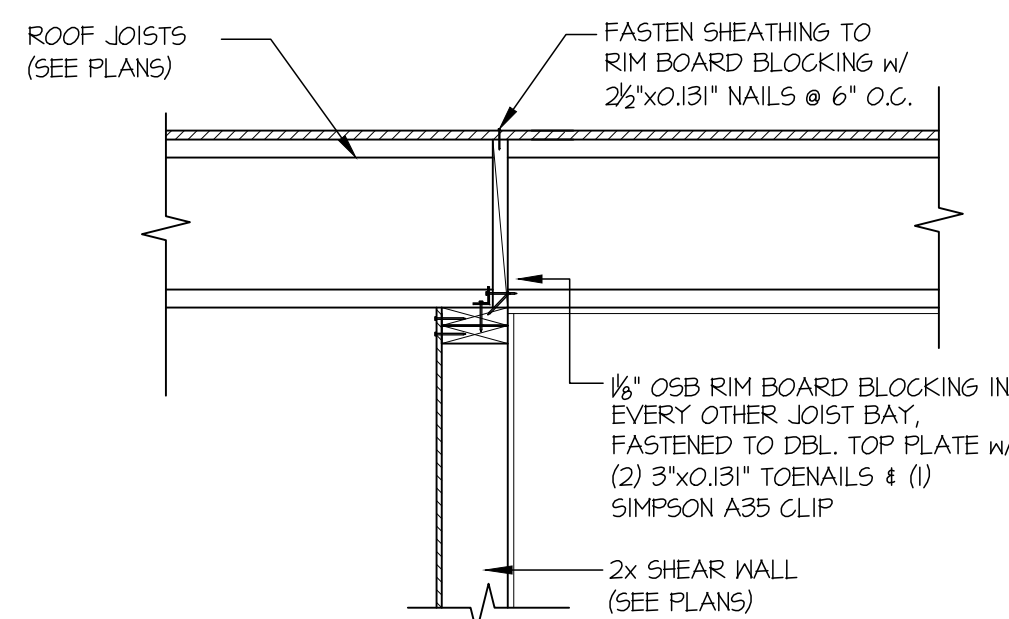


5 SECTION
SCALE: 3/4"=1'-0"

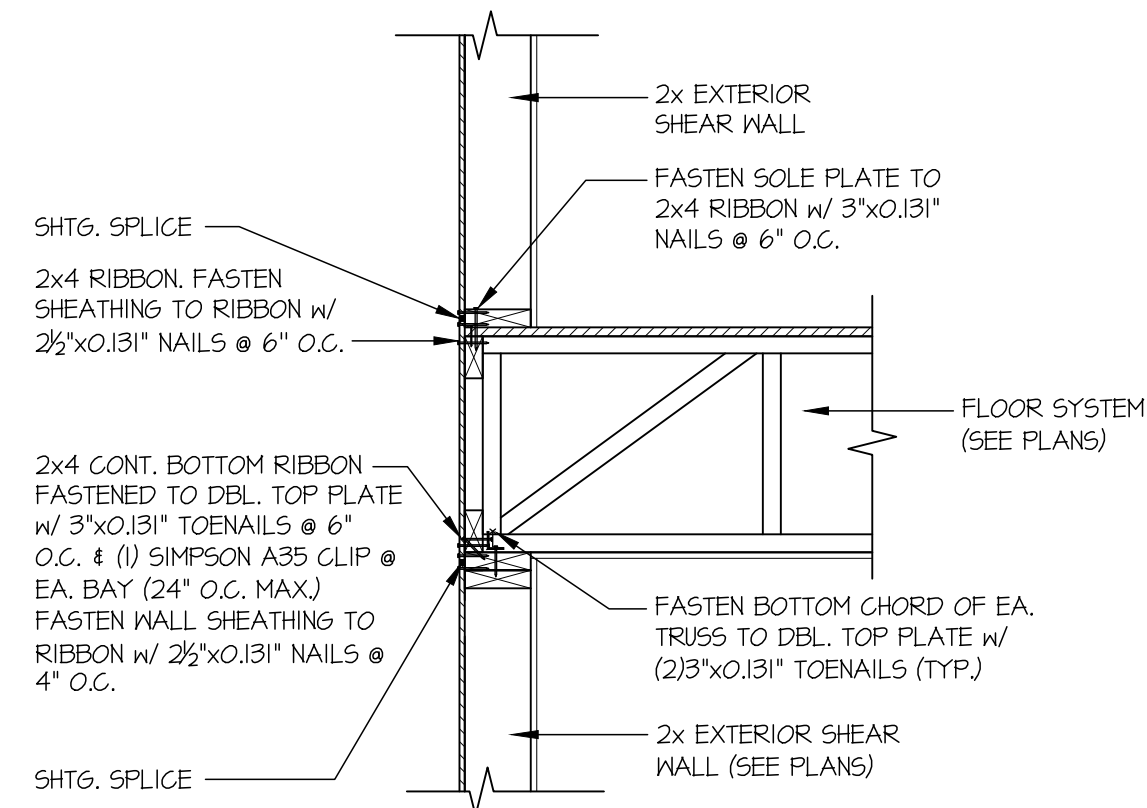


6 SECTION
SCALE: 3/4"=1'-0" PERPENDICULAR FRAMING

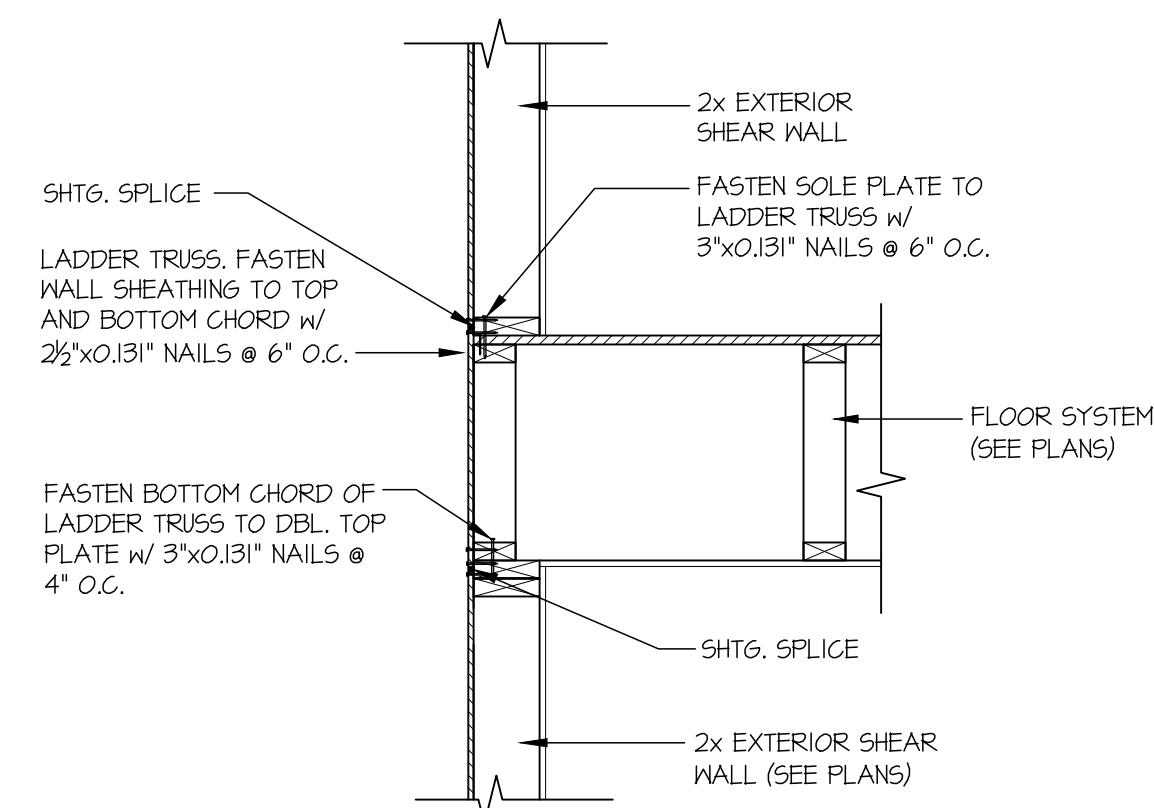


7 SECTION
SCALE: 3/4"=1'-0" PARALLEL FRAMING

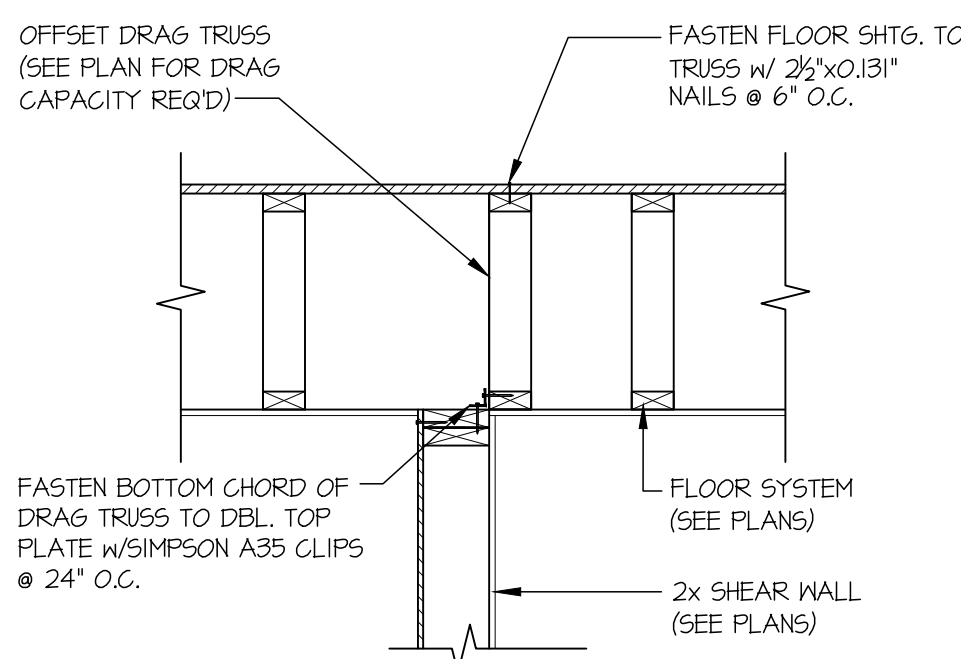


11 SECTION
SCALE: 3/4"=1'-0"

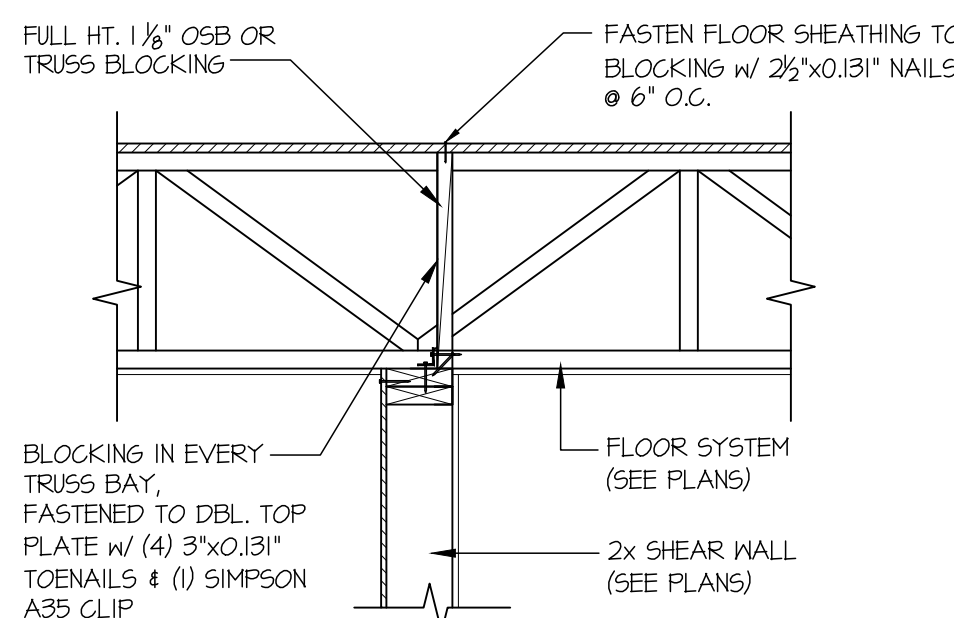

13 SECTION
SCALE: 3/4"=1'-0"

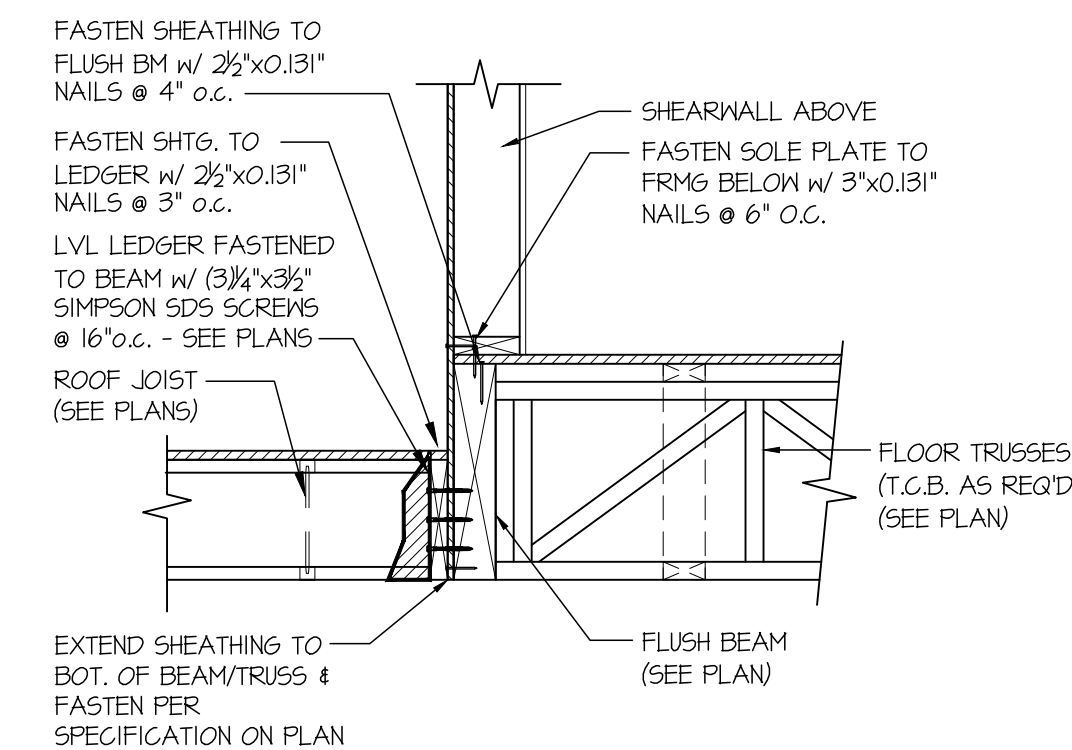

14 SECTION
SCALE: 3/4"=1'-0"

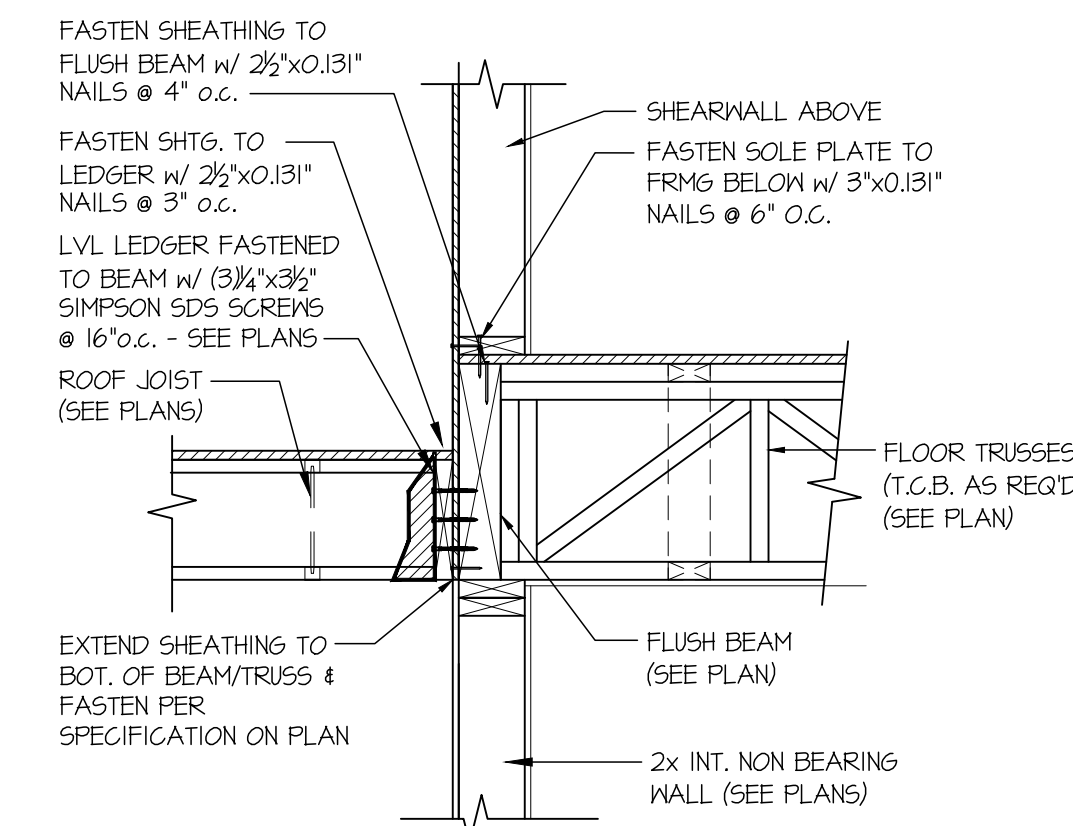


14A SECTION
SCALE: 3/4"=1'-0"

seal:



MULHERN+KULP
RESIDENTIAL STRUCTURAL ENGINEERING
7720 Trade Street, Suite 255, San Diego, CA 92121
p 619-693-0010 • m@mulhernkulp.com

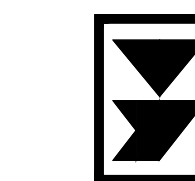

M&K project number:
244-24010

project mgr: NJM
drawn by: RSC
issue date: 11-04-24

REVISIONS:	
date:	initial:
12-31-2024	RJD
04-08-2025	RSC
06-18-2025	RJD




DESIGN BUILT
HOMES

STRUCTURAL DETAILS



86TH AVE SE
LOT 2
MERCER ISLAND, WA

sheet:


SD-3

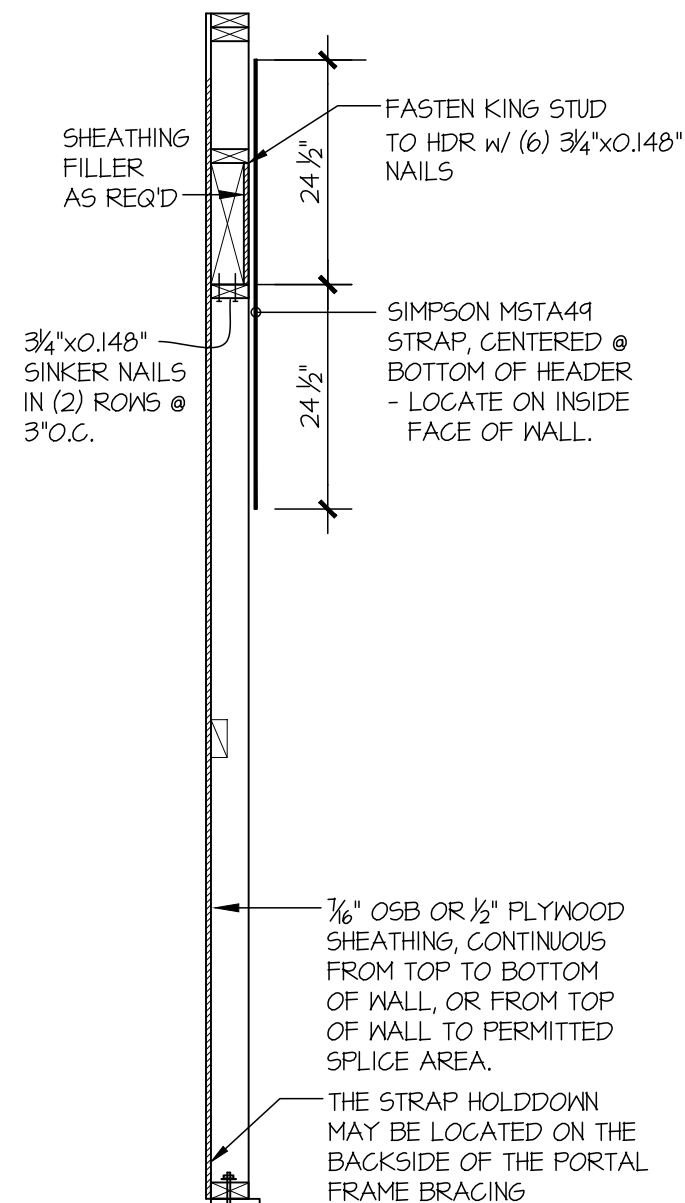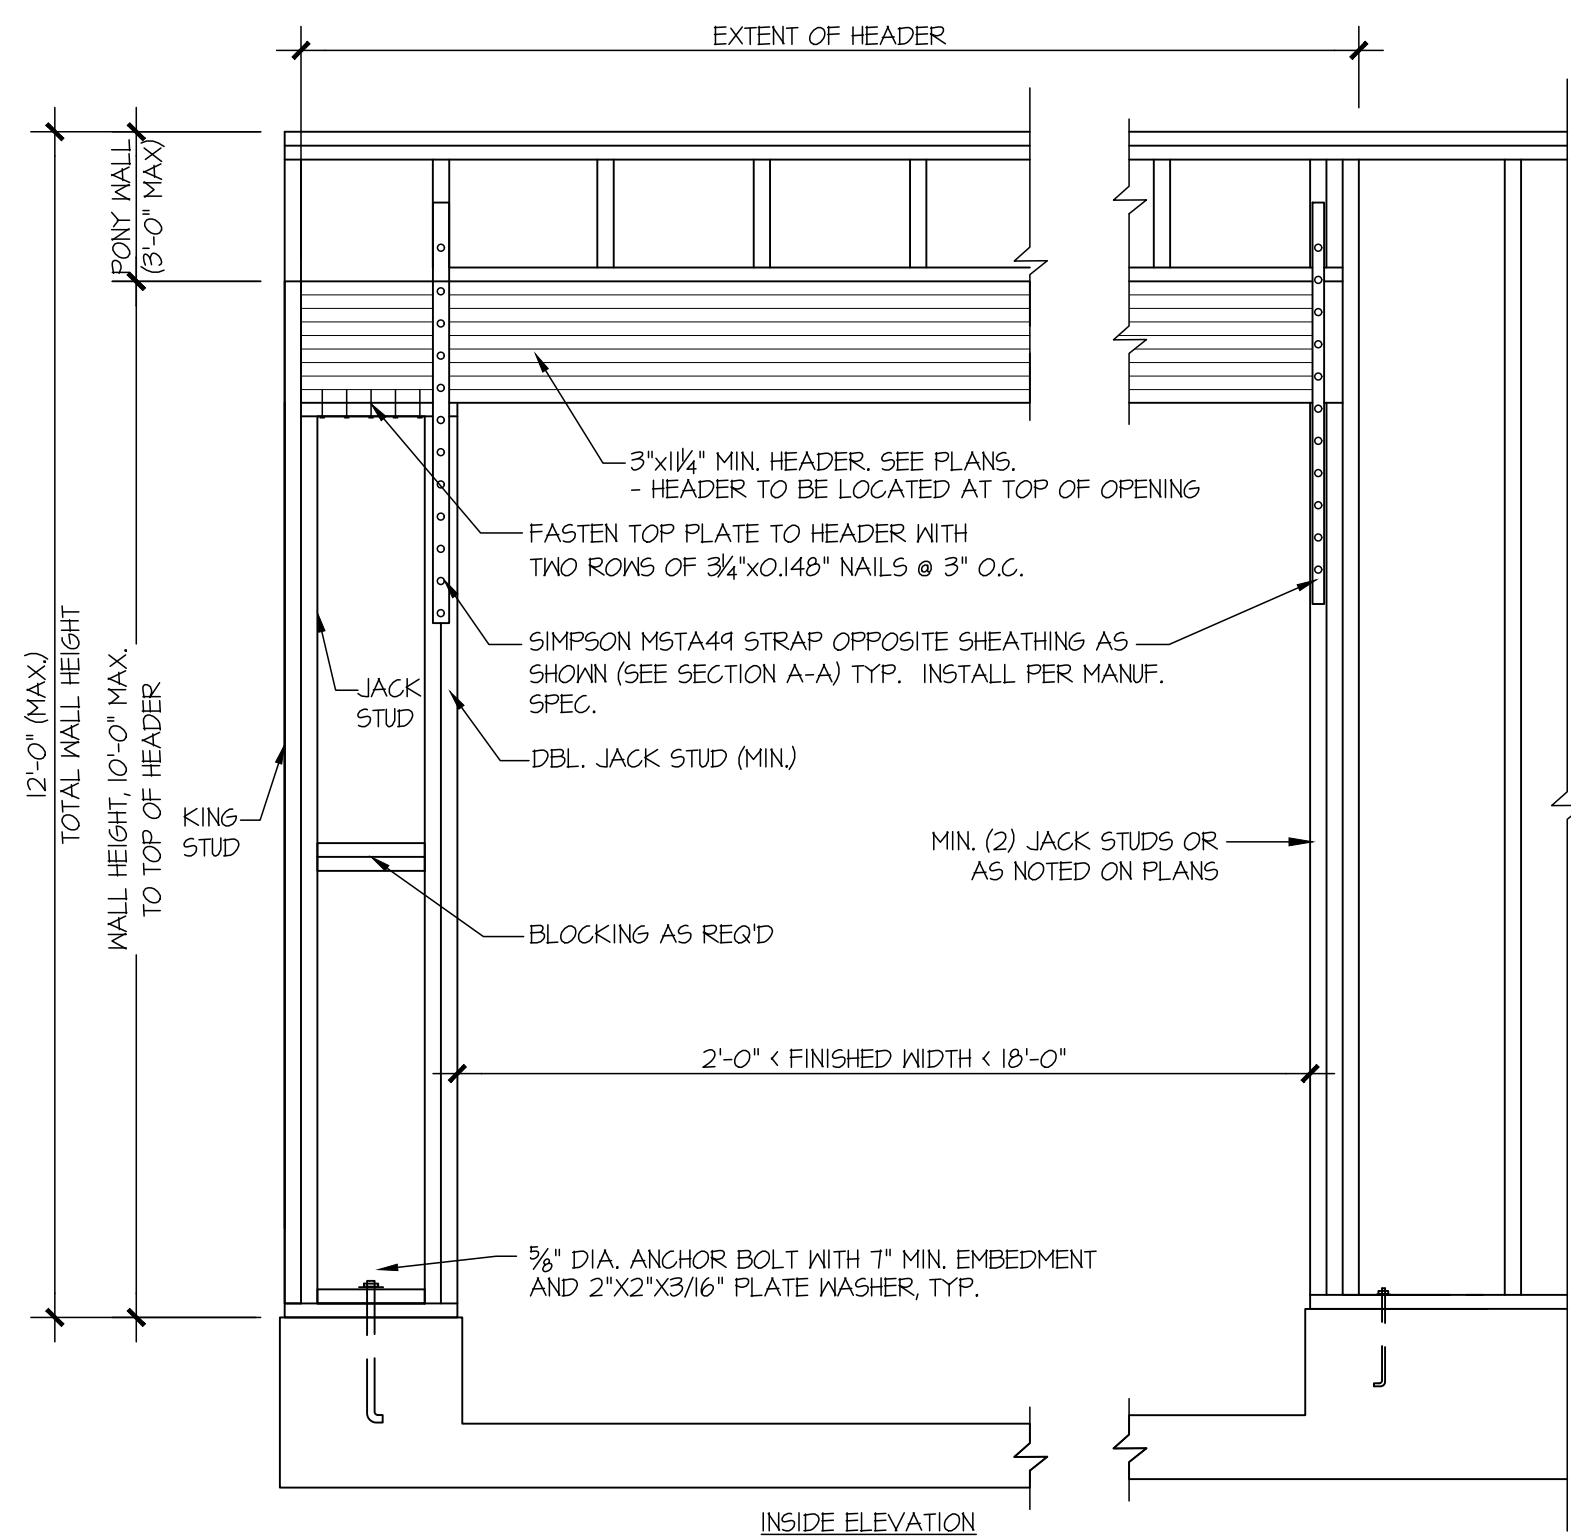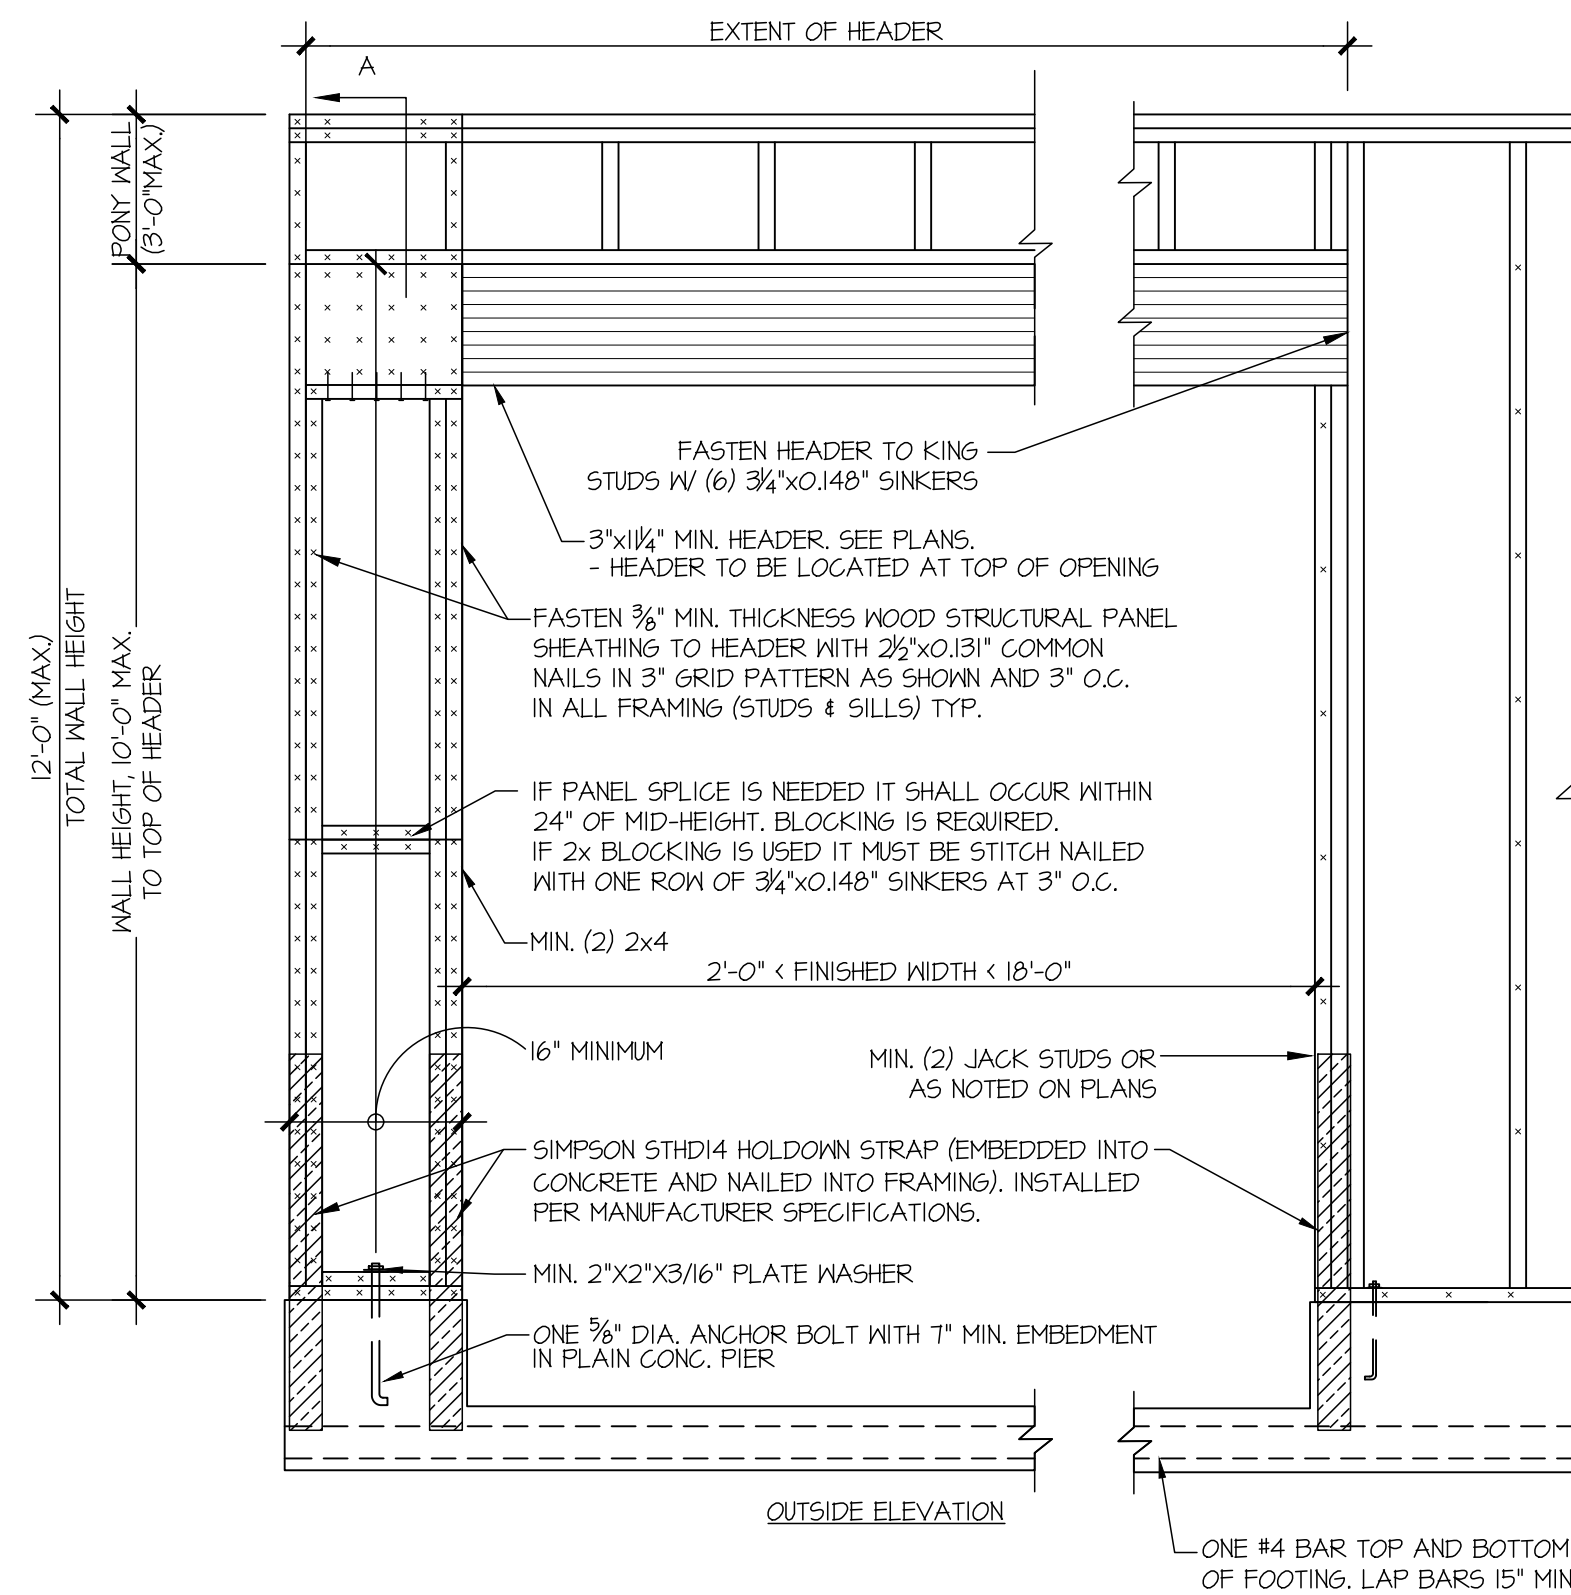


NOTE: ALL SHEATHABLE AREAS OF EXTERIOR WALL SHALL BE FULLY SHEATHED WITH 1/2" PLYWOOD OR 7/16" OSB

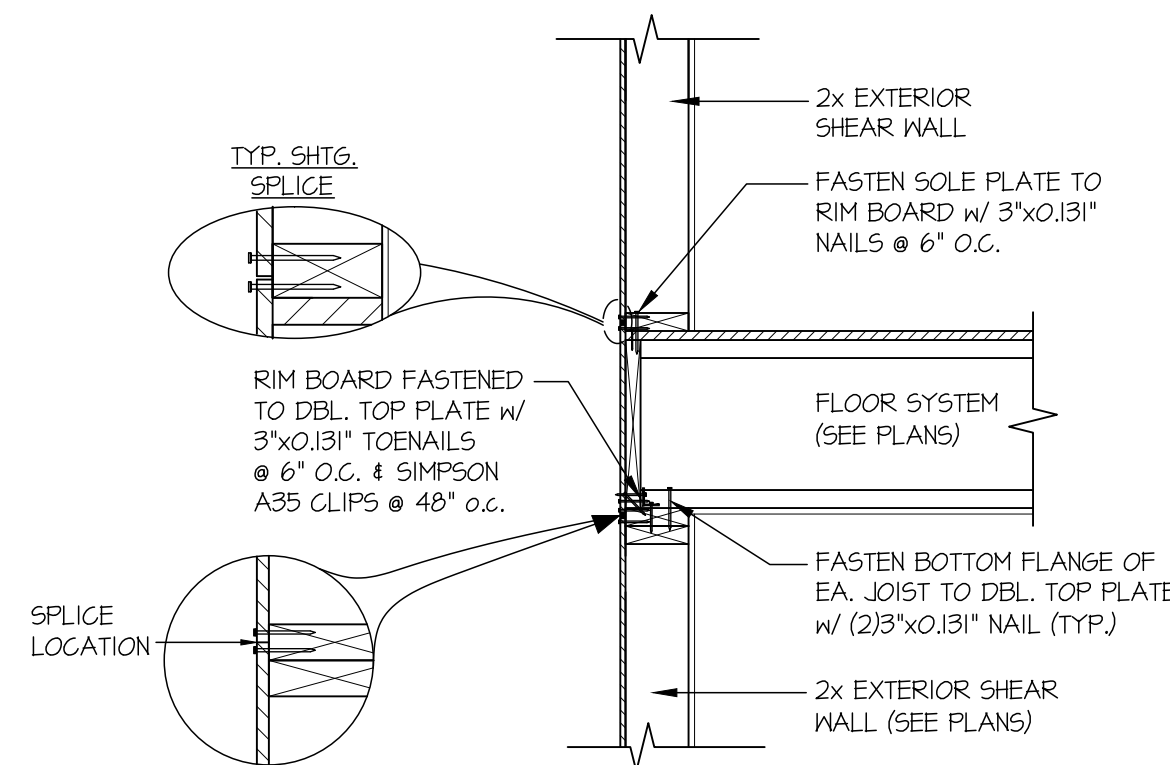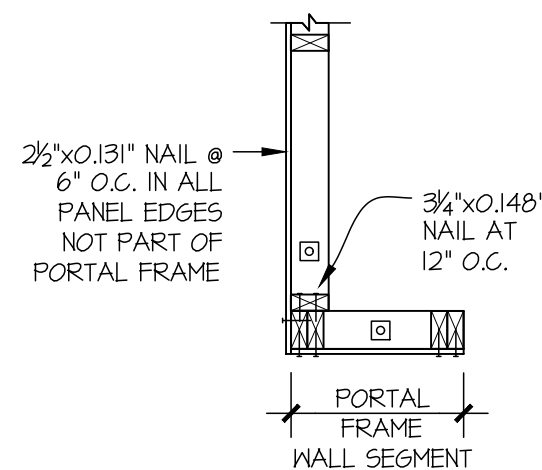


31 SECTION
SCALE: 3/4"=1'-0"

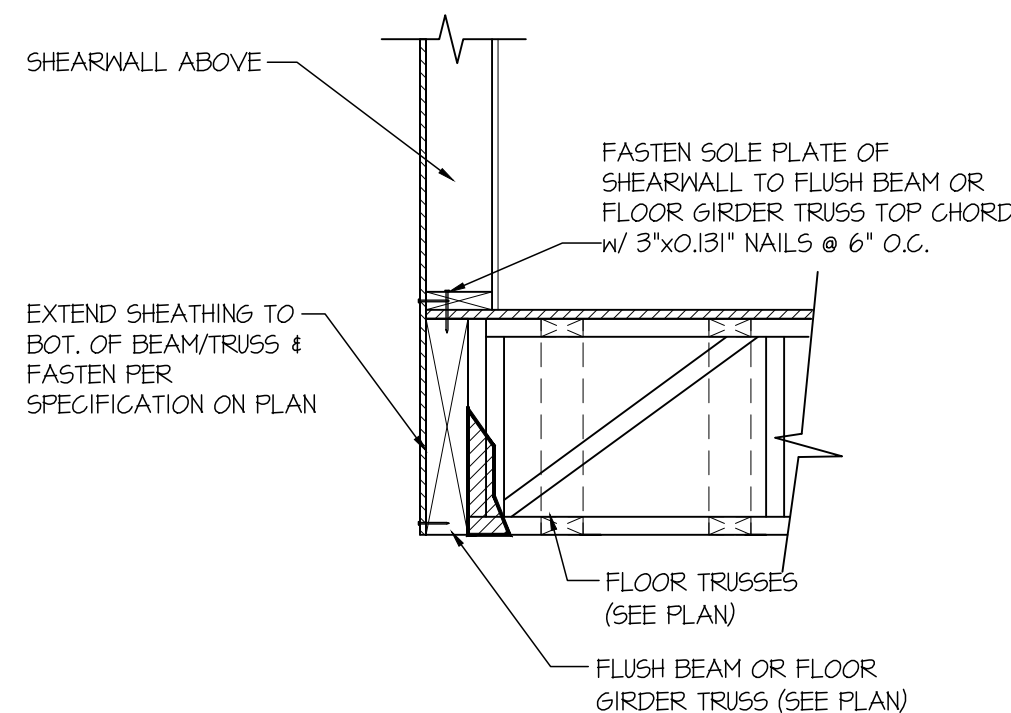


35 SHEAR TRANSFER DETAIL @ EXTERIOR SHEARWALL ABOVE
SCALE: 3/4"=1'-0"

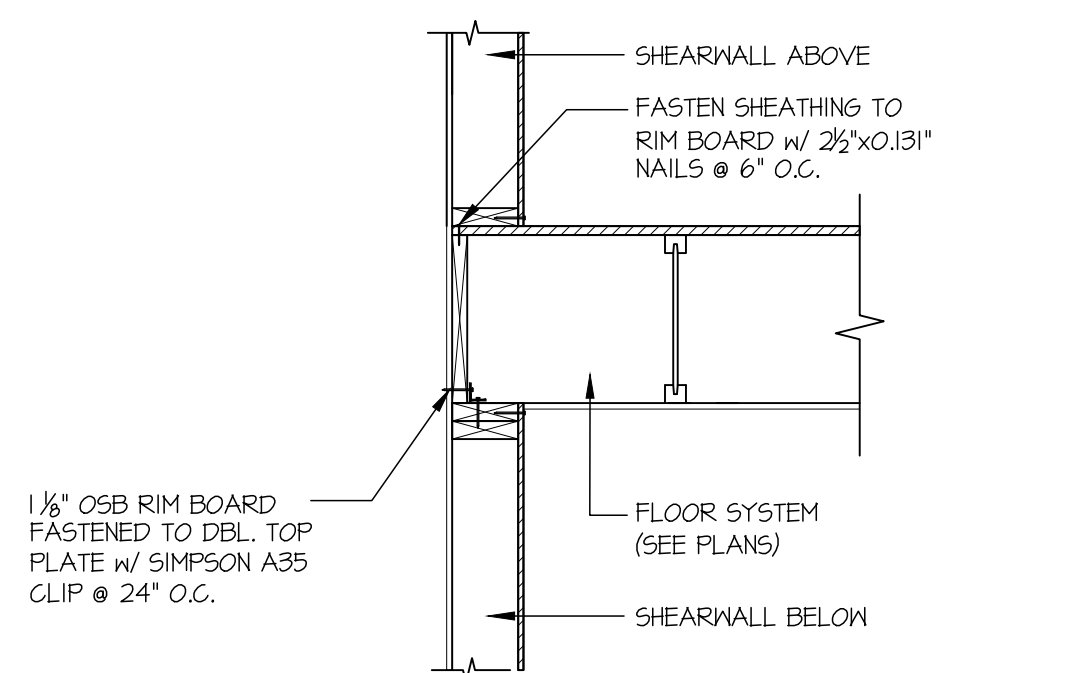


42 SHEAR TRANSFER DETAIL @ INTERIOR SHEAR WALL
SCALE: 3/4"=1'-0"

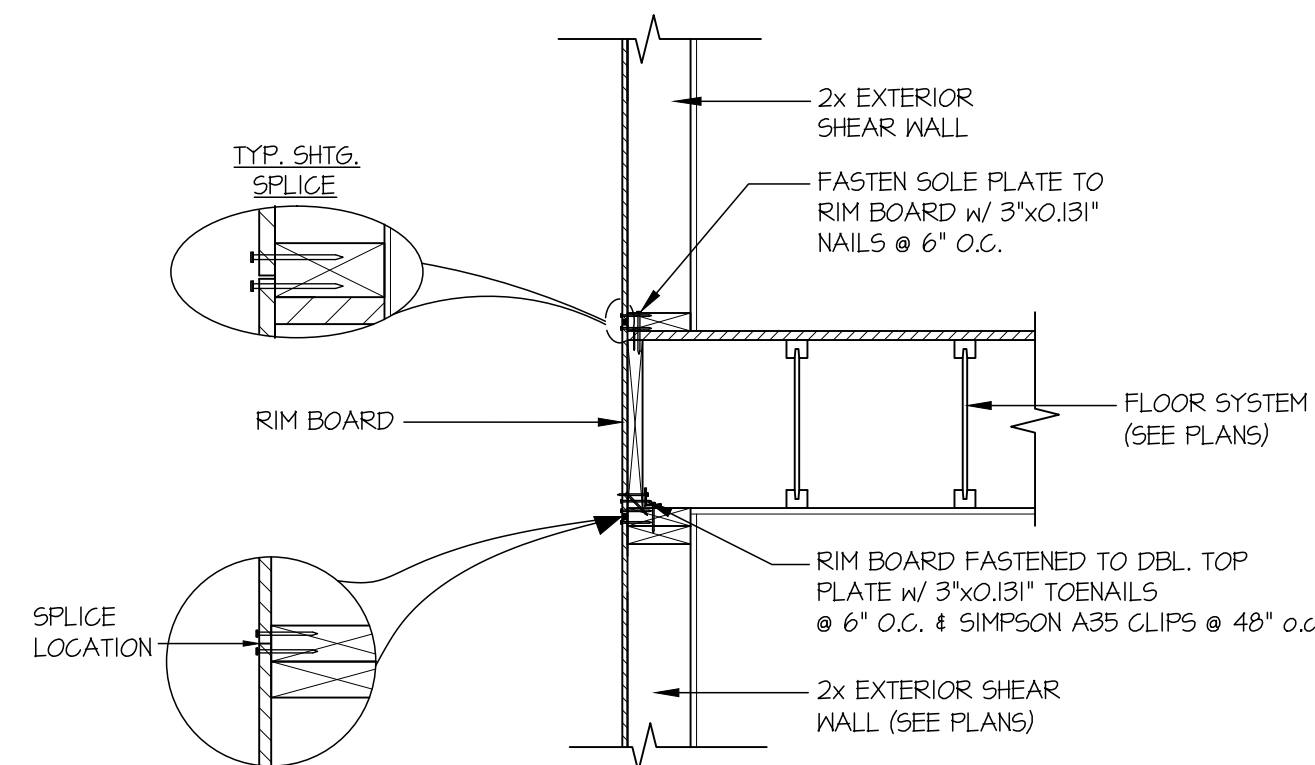

32 SECTION
SCALE: 3/4"=1'-0"

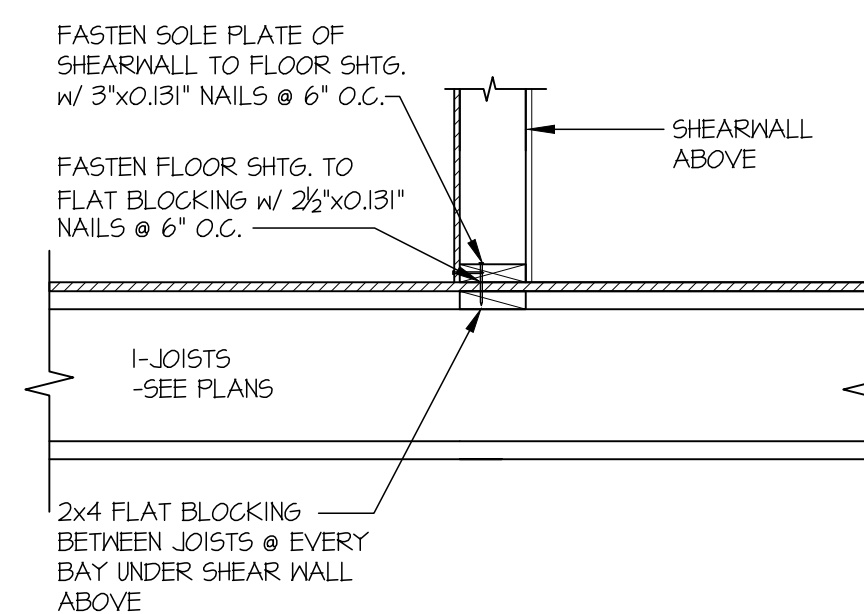

40 SHEAR TRANSFER DETAIL @ INT. SHEARWALL ABOVE
SCALE: 3/4"=1'-0"

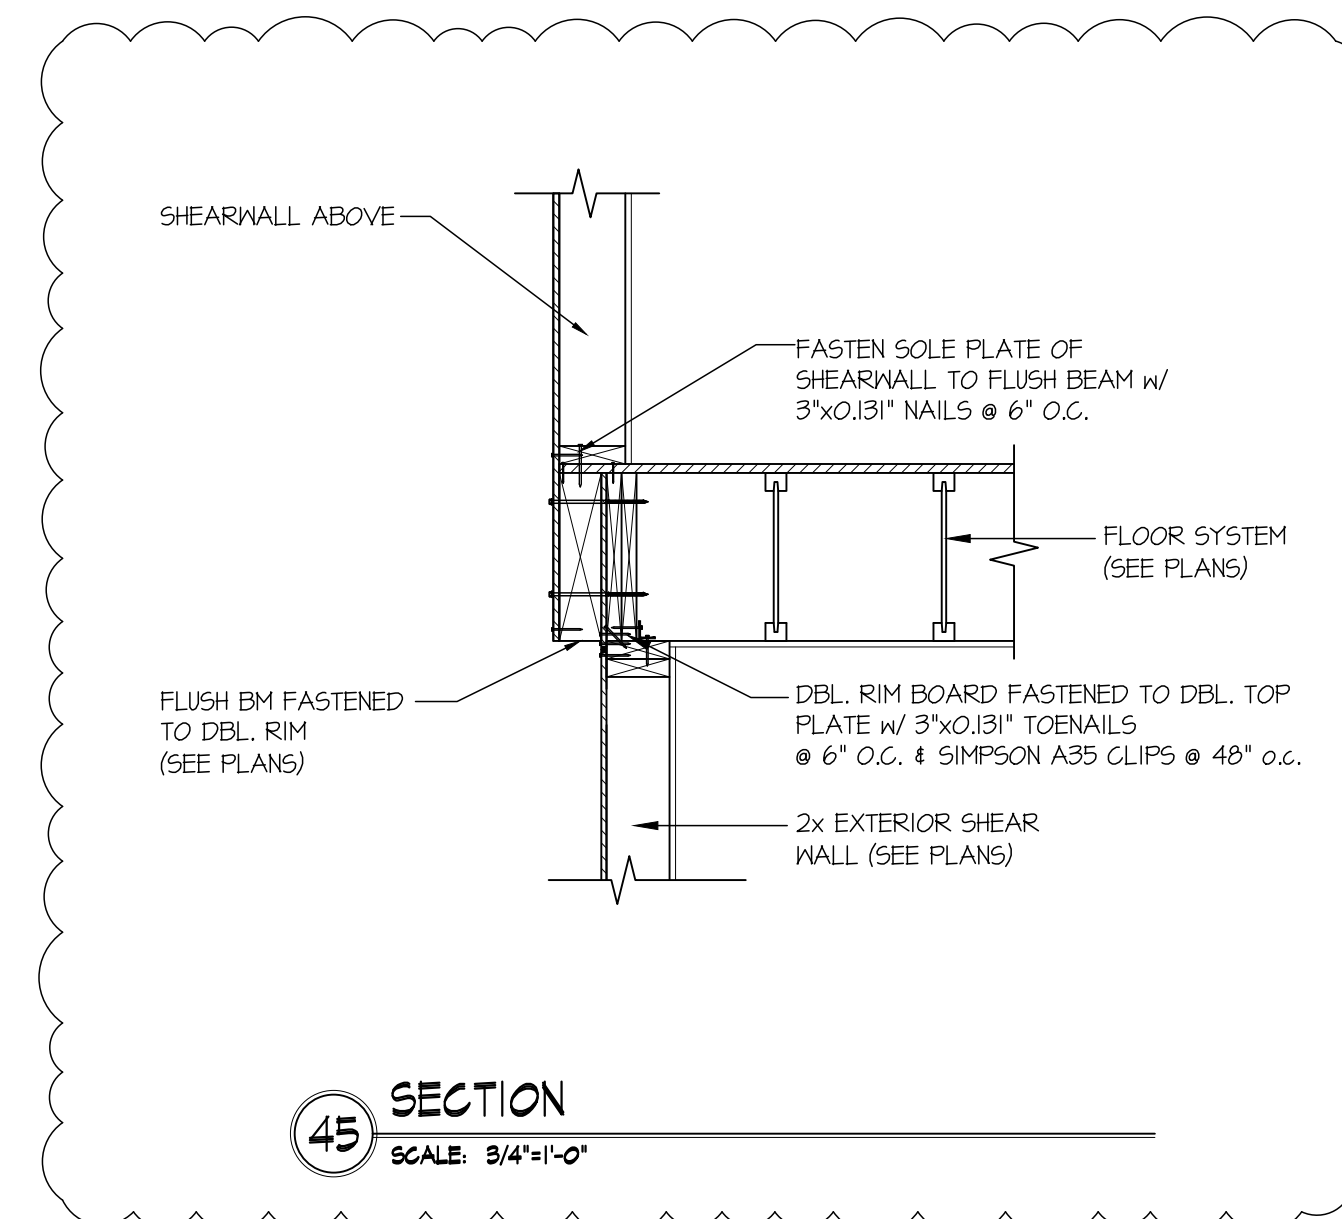

45 SECTION
SCALE: 3/4"=1'-0"

2 APA PORTAL FRAME DETAIL WITH HOLDDOWNS
SCALE: N.T.S.

seal:



MULHERN+KULP
RESIDENTIAL STRUCTURAL ENGINEERING
7220 Trade Street, Suite 205, San Diego, CA 92121
p 619-693-0010 - mulhernkulp.com



M&K project number:
244-24010

project mgr: NJM
drawn by: RSC
issue date: 11-04-24

REVISIONS:	
date:	initial:
12-31-2024	RJD
04-08-2025	RSC
06-18-2025	RJD


DESIGN BUILT
HOMES

STRUCTURAL DETAILS

86TH AVE SE
LOT 2
MERCER ISLAND, WA


sheet:

SD-5

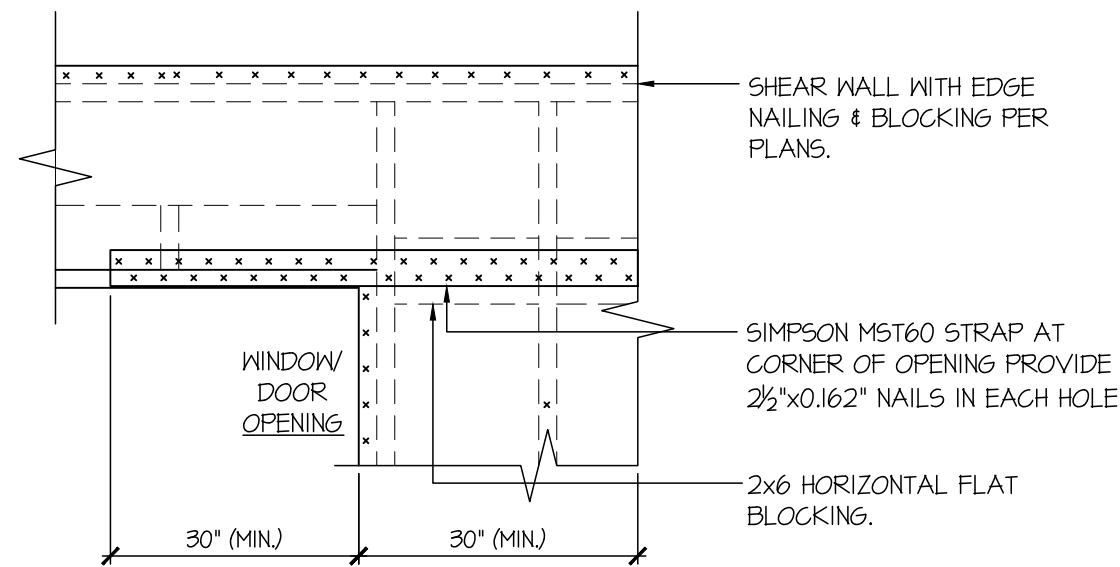


- ONLY REQUIRED WHERE SPECIFIED ON STRUCTURAL PLANS

92 EXT. WALL & INT. SHEARWALL
OPENING ELEVATION
SCALE: NTS

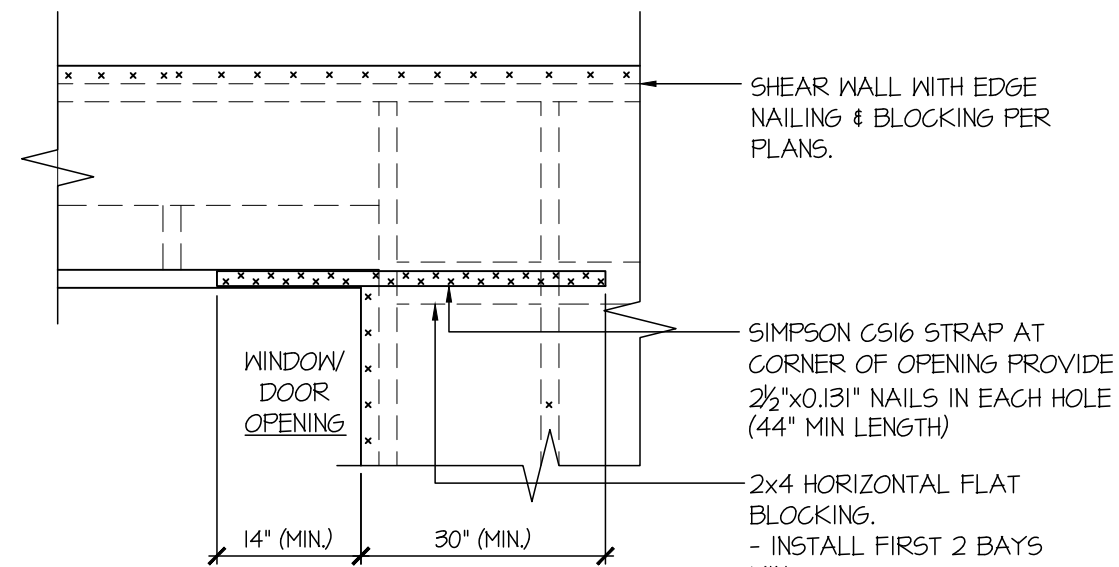


- DETAIL SIMILAR AT BOTTOM CORNERS OF WINDOWS.
- ONLY REQUIRED WHERE SPECIFIED ON STRUCTURAL PLANS
- IF MIN LENGTH IS NOT PROVIDED RUN STRAP TO END OF WALL


94 EXT. WALL & INT. SHEARWALL
OPENING ELEVATION
SCALE: NTS

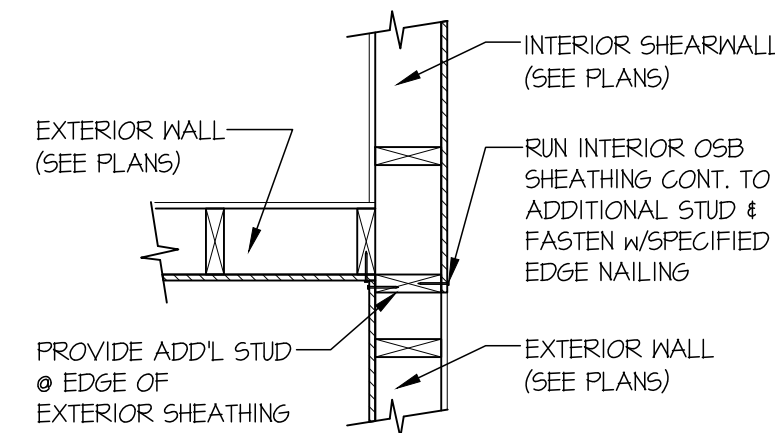


99 SHEAR TRANSFER DETAIL @
INTERSECTING INT. SHEARWALL
SCALE: 3/4"=1'-0" SHTS. OPPOSITE FACES

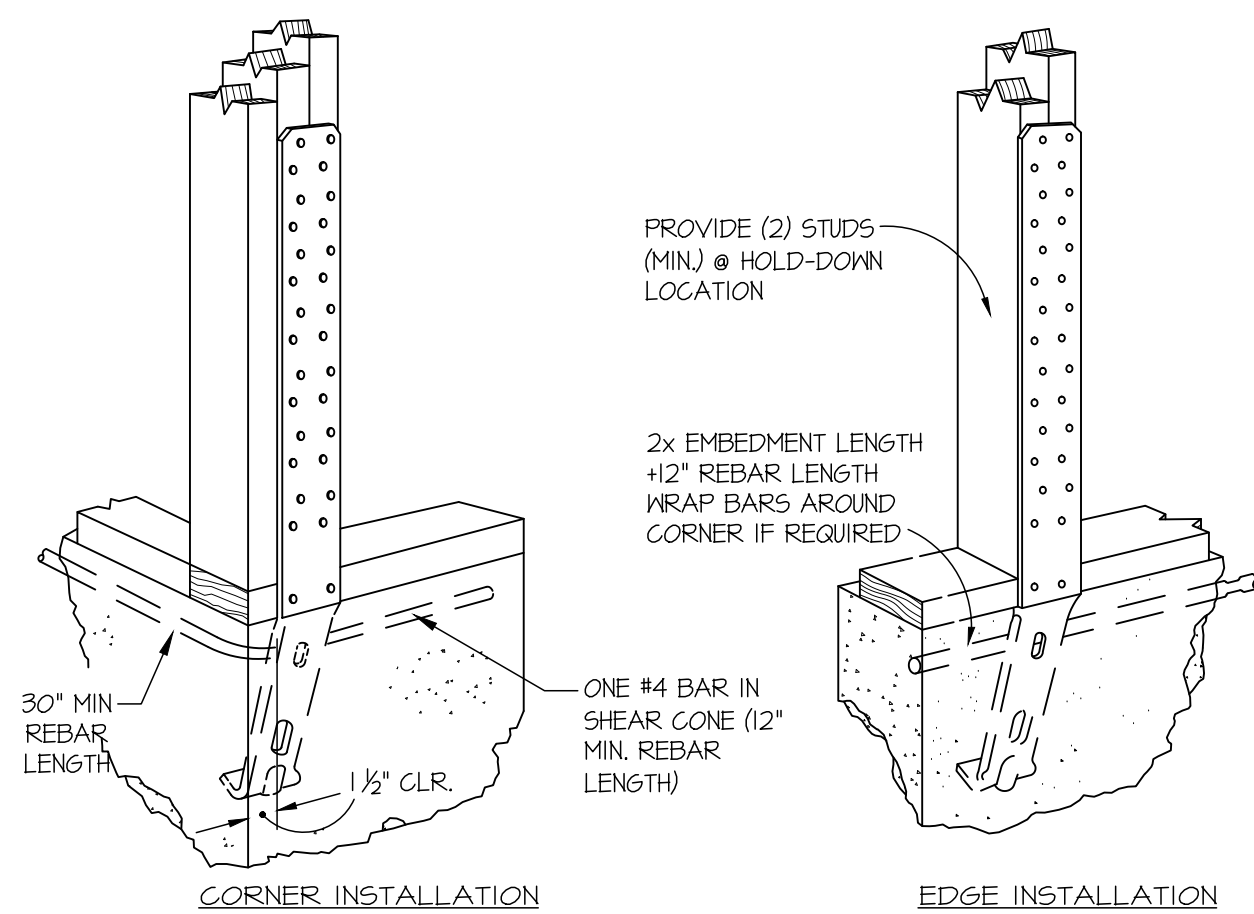


A TYPICAL HOLD-DOWN INSTALLATION
NOT TO SCALE
SIMPSON STD HD @ FOUNDATION

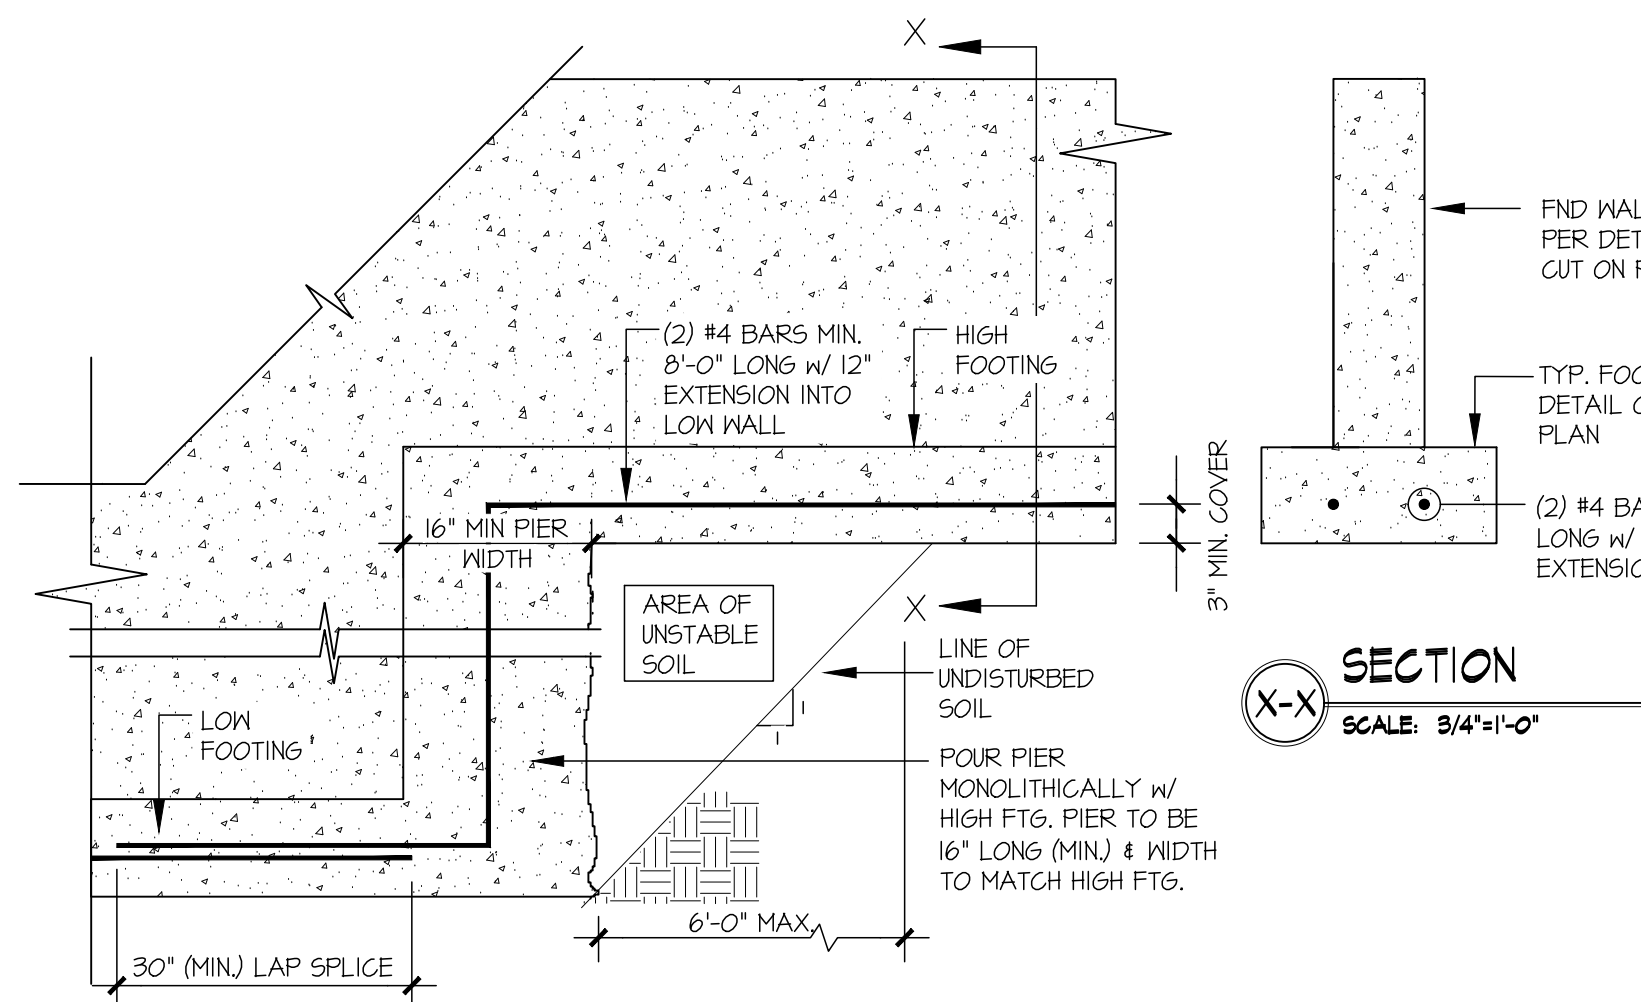


B TYPICAL STEPPED FOOTING
SCALE: 3/4"=1'-0"

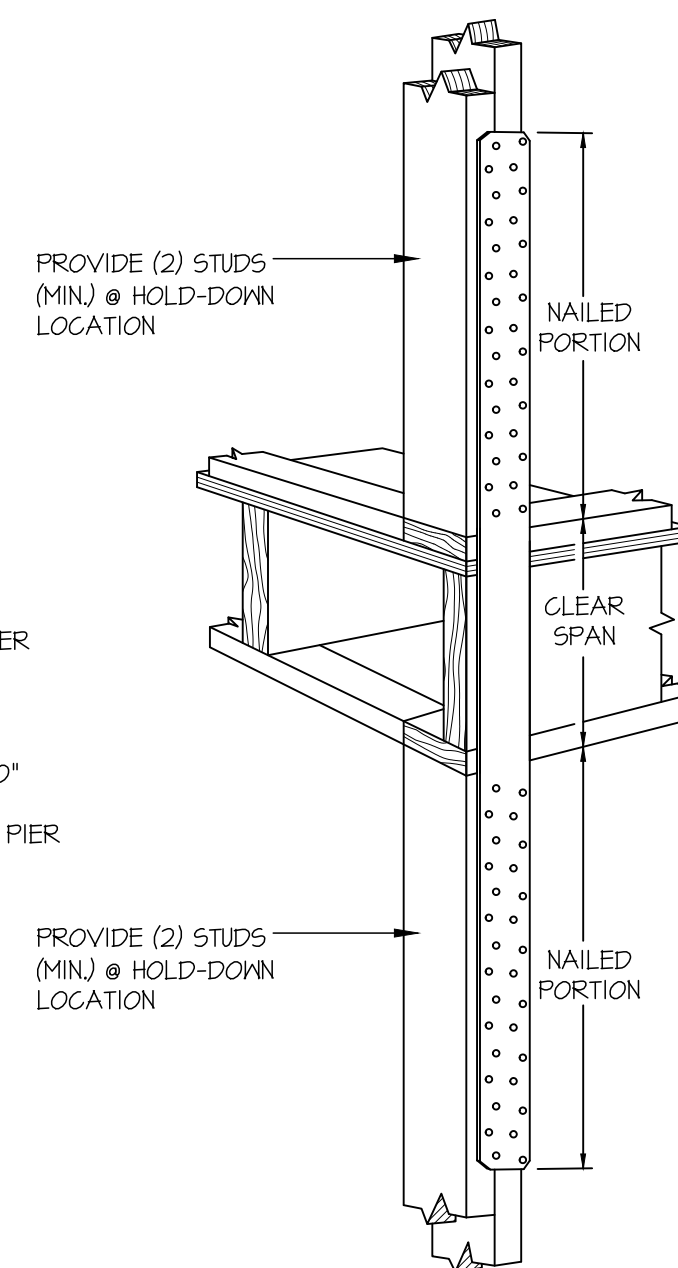


C TYPICAL HOLD-DOWN INSTALLATION
NOT TO SCALE
SIMPSON STRAP HD @ FLOOR FRAMING

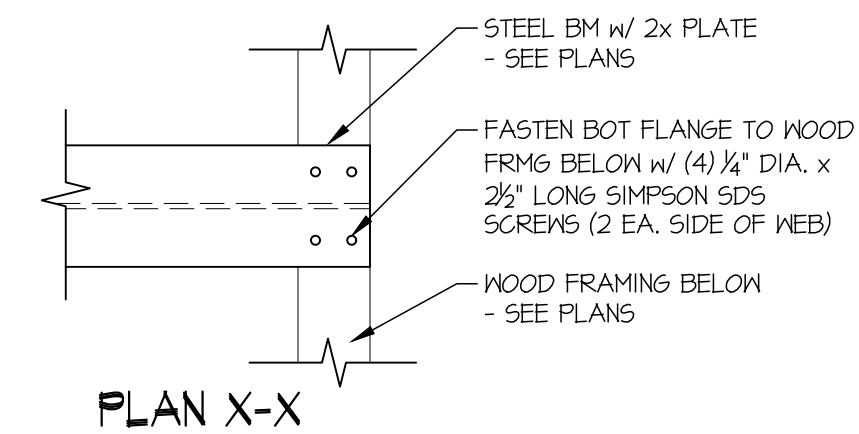

D STL BM TO WOOD FRMS CONNECTION
SCALE: 3/4"=1'-0"

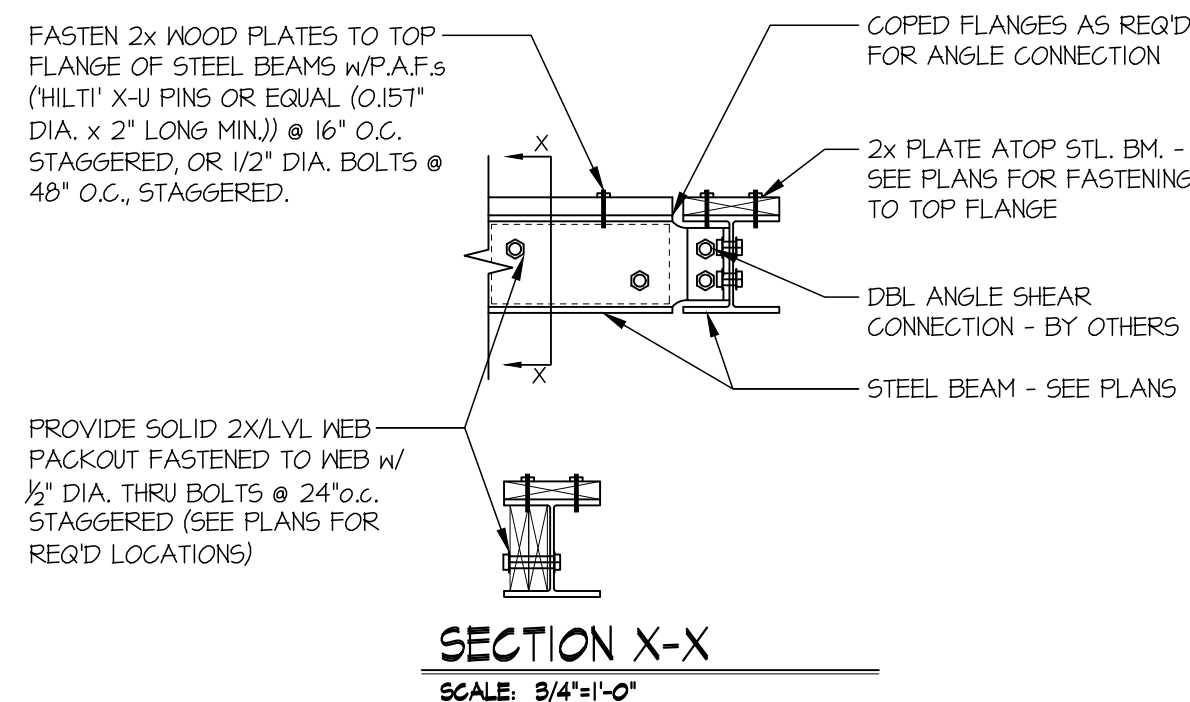

E DOUBLE ANGLE STEEL CONNECTION
SCALE: 3/4"=1'-0"

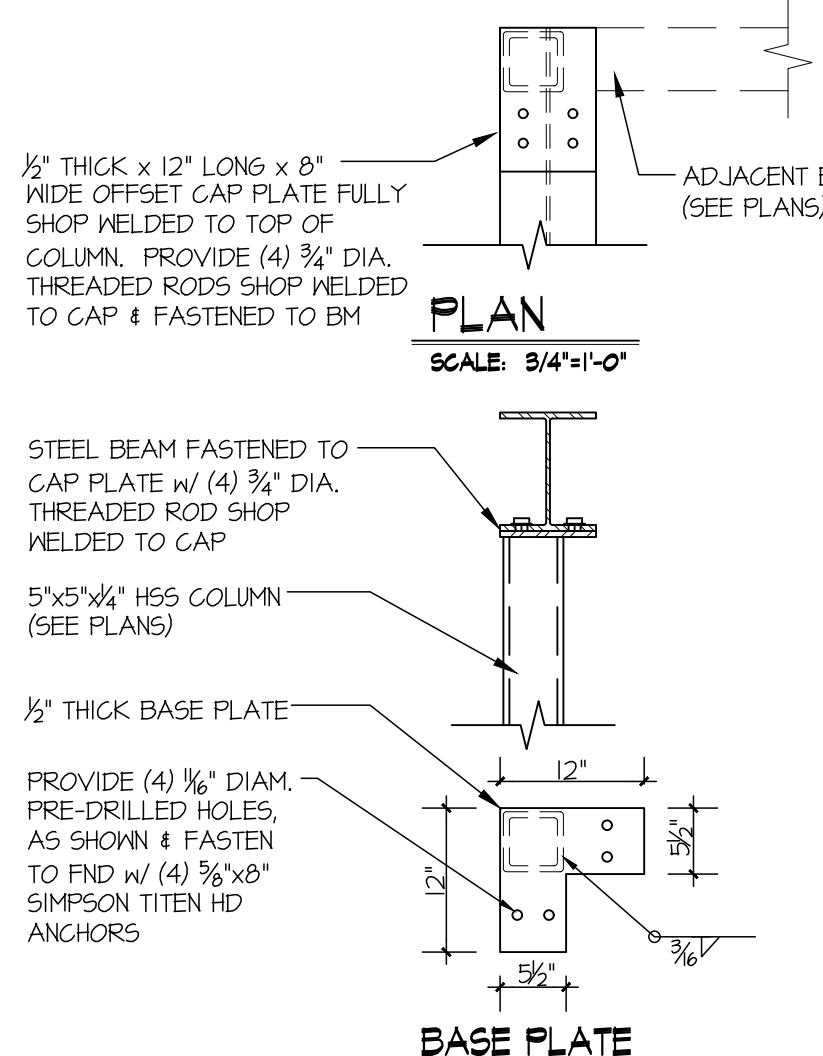

F STL COL CONNECTION
SCALE: 3/4"=1'-0"

seal:



MULHERN+KULP
RESIDENTIAL STRUCTURAL ENGINEERING
7720 Trade Street, Suite 255, San Diego, CA 92121
p 619-650-0010 • mkmulhmkp.com



M&K project number:

244-24010

project mgr: NJM
drawn by: RSC
issue date: 11-04-24

REVISIONS:

date:	initial:
12-31-2024	RJD
04-08-2025	RSC
06-18-2025	RJD

DESIGN BUILT
HOMES

STRUCTURAL DETAILS

86TH AVE SE
LOT 2
MERCER ISLAND, WA

sheet:

SD-6