

Diagram illustrating the inputs to the Function (X) block:

- SPACE FUNCTION
- OCCUPANCY GROUP
- Function (X)
- 0 SF / 1 OCC
- AREA
- OCCUPANT LOAD FACTOR
- OCCUPANT LOAD

 BUSINESS (B)
 EDUCATIONAL (E)
 STORAGE (S)
 UTILITY (U)

EGRESS DOOR & DIRECTION

OCCUPANT LOAD SERVED

Travel Distance=

[illegible]

ECS INTERIOR IMPROVEMENTS


22017-ECS
Project #

© 2025 Weinstein A+U - These documents have been prepared specifically for the above named project. They are not suitable for use on other projects or in other locations without the approval and participation of the Architect.

3300 REGISTERED
ARCHITECT
Edward Weinstein
EDWARD WEINSTEIN
State of Washington

BUILDING CODE DIAGRAM SOUTH
Sheet Title

G201

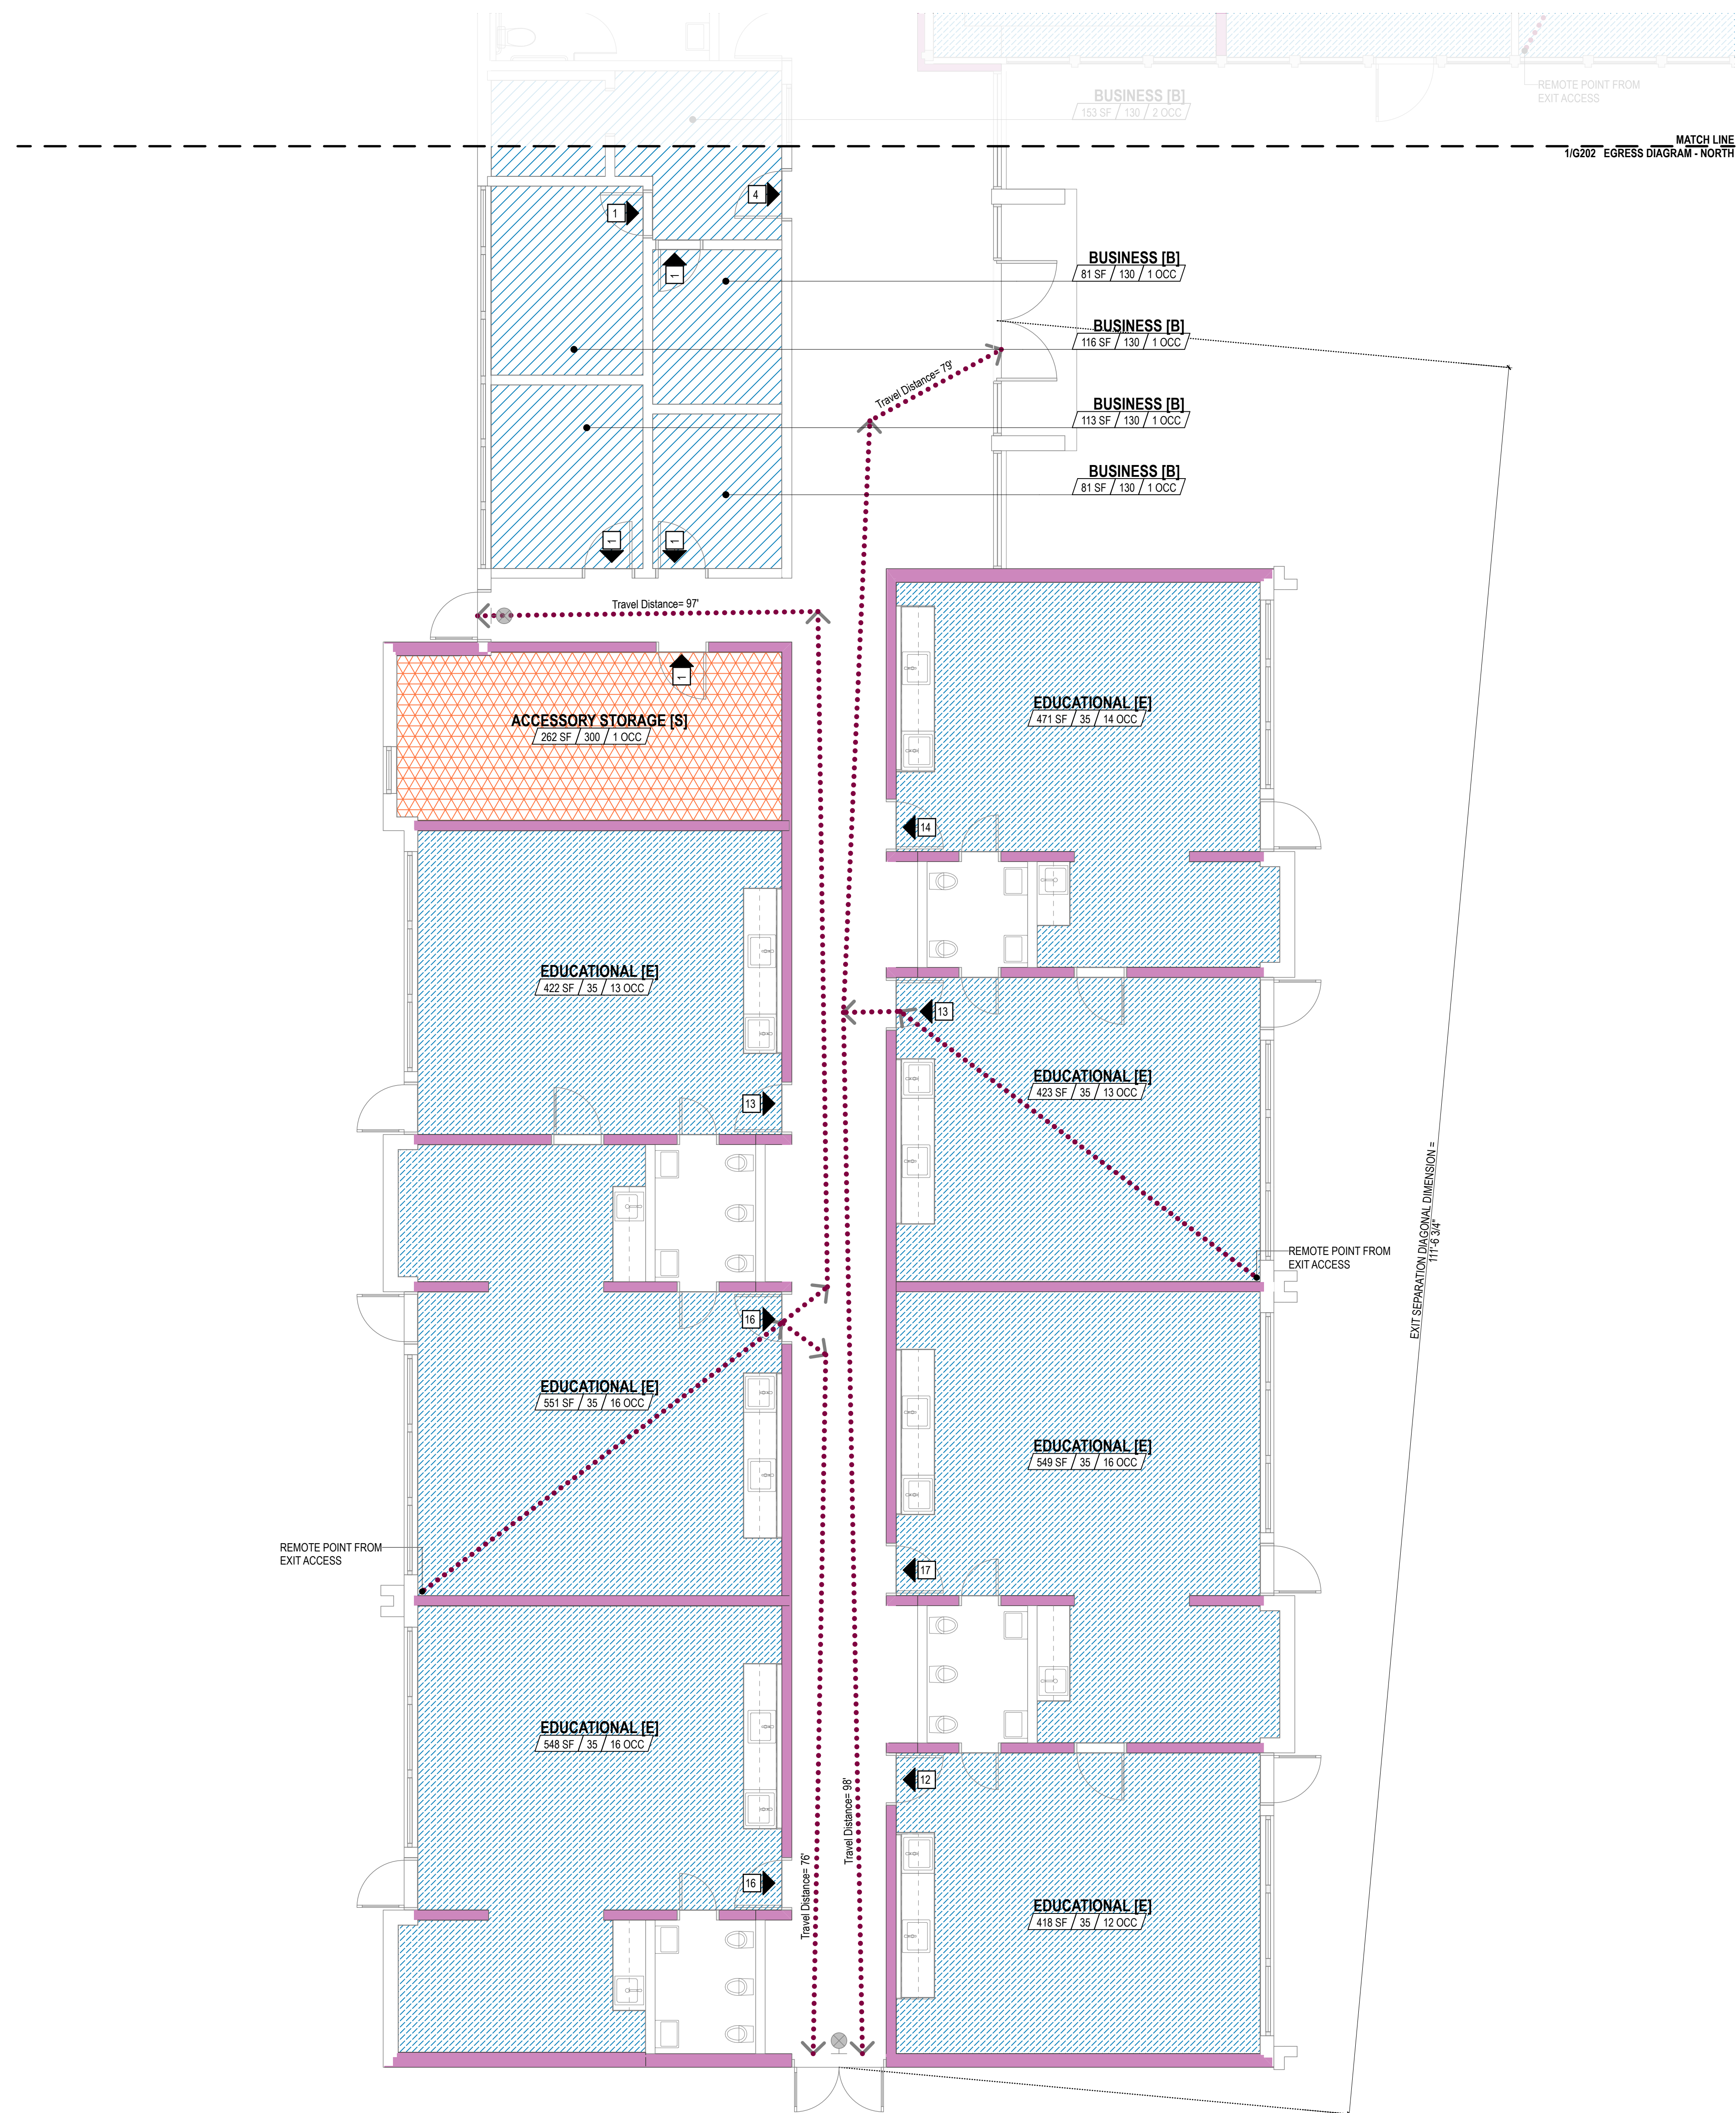

FIRE SEPARATION RATINGS:

Diagram illustrating the Function (X) input logic. The central box is labeled **Function (X)** and contains two rows of inputs: **0 SF** and **1 0 OCC**. The inputs are defined as follows:

- SPACE FUNCTION** points to the **0 SF** input.
- OCCUPANCY GROUP** points to the **1 0 OCC** input.
- AREA** points to the **0 SF** input.
- OCCUPANT LOAD FACTOR** points to the **1 0 OCC** input.
- OCCUPANT LOAD** points to the **1 0 OCC** input.

 BUSINESS (B)
 EDUCATIONAL (E)
 STORAGE (S)
 UTILITY (U)

EGRESS DOOR & DIRECTION

OCCUPANT LOAD SERVED

Travel Distance = 10'

CONSULTANT'S
LOGO


22017-ECS
Project #

© 2025 Weinstein A+U - These documents have been prepared specifically for the above named project. They are not suitable for use on other projects or in other locations without the approval and participation of the Architect.

3300 REGISTERED ARCHITECT
Edward Weinstein
EDWARD WEINSTEIN
State of Washington

BUILDING CODE DIAGRAM NORTH
Sheet Title

1	2	
---	---	---	---	---	---	---	---	---	----	----	-----	-----	

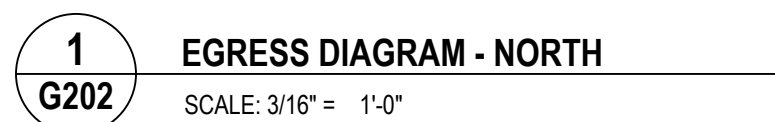

REACH RANGES

UNOBSTRUCTED

4'0" MAX
1'3" MAX

OBSTRUCTED

1'6" MAX
4'0" MAX
2'10" MAX
2'3" MIN CLR

OBSTRUCTED

4'0" MAX
2'10" MAX
2'3" MIN
2'10" MAX
2'0" MAX
2'0" MAX
2'10" MAX

* AT RESIDENTIAL TYPE B UNITS. 36" MAX

* AT RESIDENTIAL TYPE B UNITS. 36" H COUNTER PROJECTING 25 1/2" MAX OVER 24" DEEP BASE CABINETS PERMITTED

FORWARD REACH RANGE

The diagram illustrates side reach ranges for two types of units: Unobstructed and Obstructed.

- UNOBSTRUCTED:** Shows a person reaching over a counter. The maximum height from the base to the top edge is 4'2" MAX. The minimum height from the base to the bottom edge is 1'3" MIN. The depth of the unit is 10" MAX.
- UNOBSTRUCTED:** Shows a person reaching over a counter. The maximum height from the base to the top edge is 4'2" MAX. The minimum height from the base to the bottom edge is 2'10" MAX. The depth of the unit is 10" MAX.
- OBSTRUCTED:** Shows a person reaching over a counter. The maximum height from the base to the top edge is 4'2" MAX. The minimum height from the base to the bottom edge is 2'10" MAX. The depth of the unit is 10" MAX. The distance from the front edge of the counter to the back edge is 3'11" MAX. The distance from the front edge of the counter to the back edge of the cabinet is 2'10" MAX. The distance from the front edge of the counter to the back edge of the cabinet is 2'10" MAX.

* AT RESIDENTIAL TYPE B UNITS: 36" MAX

* AT RESIDENTIAL TYPE B UNITS: 36" H COUNTER PROJECTING 25-10" MAX OVER 24" DEEP BASE CABINETS PERMITTED

CORNER SEGMENTS

- INACCESSIBLE OUTLET REQUIRED BY ELECTRICAL CODE. ONLY (1) INACCESSIBLE OUTLET PER COUNTERTOP SEGMENT ALLOWED
- EACH UNINTERRUPTED COUNTERTOP SEGMENT REQUIRING AN OUTLET SHALL HAVE AT LEAST (1) ACCESSIBLE OUTLET
- APPLIANCE OR OTHER INTERRUPTION
- WALL OR OTHER INTERRUPTION
- AT RESIDENTIAL TYPE B UNITS: 26 1/2" MAX COUNTER DEPTH OVER 24" DEEP BASE CABINETS

HORIZONTAL REACH ARC

- REACHABLE AREA OVER COUNTER FROM CLEAR FLOOR AREA
- 30" x 52" CLEAR FLOOR AREA TO ACCESS OUTLET "B" (30" X 48" AT RESIDENTIAL TYPE B UNITS) - SEE HORIZONTAL REACH ARC
- 30" x 52" CLEAR FLOOR AREA TO ACCESS OUTLET "A" (30" X 48" AT RESIDENTIAL TYPE B UNITS)
- 2' CLEAR FLOOR AREA

COMMON AREAS

STANDING HEIGHT

1'-3\"/>
MIN

5\"/>
MAX

TO SPOUT

36\"/>
MIN
45\"/>
MAX

WHEELCHAIR HEIGHT

1'-3\"/>
MIN

5\"/>
MAX

TO SPOUT

27\"/>
MIN

36\"/>
MAX

1'-3\"/>
MIN

1'-5\"/>
MIN

5\"/>
MAX

30\" x 52\"
CLEAR FLOOR AREA

NOTE: WHERE DRINKING FOUNTAINS OCCUR, BOTH STANDING- AND WHEELCHAIR-HEIGHT FOUNTAINS MUST BE PROVIDED, EITHER AS SEPARATE FIXTURES OR COMBINED

DRINKING FOUNTAINS

FRONT VIEW

MIRROR

REINF. FOR WALL MTD CONCEALED BRACKETS OR IN-WALL CARRIER

TO B.G. REFLECTIVE GLASSING

3/4" MAX GLASSING

KNEE PROTECTION BOARD (PER DRAWINGS) OR SAFETY WRAP AT PIPE

6" MIN

11" MIN

17" MIN

SIDE VIEW

TO TOP OF RIM OR COUNTER, WHICHEVER IS HIGHER

6" MIN

2-3/16" MAX CLR

2" MIN

11" MIN

17" MIN

PLAN

Q SINK + CLEAR FLOOR AREA

22" TOP

24" MAX

14 1/2" MIN

30" x 52" FRONT APPROACH CLEAR FLOOR AREA

1. APPLICABLE CODES:
 - HUD FAIR HOUSING ACCESSIBILITY GUIDELINES
 - ANSI/ICC A117.1 AS REFERENCED BY BUILDING CODE
 - 2010 ADA STANDARDS
2. SAFE HARBOR FOR RESIDENTIAL SPACES:
FAIR HOUSING ACT DESIGN MANUAL
3. SAFE HARBOR FOR COMMERCIAL SPACES: ANSI/ICC A117.1, VERSION AS REFERENCED BY APPLICABLE BUILDING CODE

1. ALL DIMENSIONS NOTED ARE FROM FACE OF FINISH AND FINISH FLOOR LEVEL, UNLESS NOTED OTHERWISE.
2. THESE ARE DIAGRAMS ONLY AND DO NOT REFLECT THE ACTUAL FIXTURE OR DEVICE. REFER TO SPECIFICATIONS.
3. REFER TO SPECIFICATIONS AND DIMENSIONS FOR SCOPE AND LOCATIONS OF RESTROOM AND TOILET ACCESSORIES. SCOPE MAY NOT INCLUDE ALL ACCESSORIES SHOWN ON THIS SHEET.
4. SEE DIAGRAMS AT LEFT FOR TOILET ACCESSORY MOUNTING AND ABBREVIATIONS
5. ACCESSIBILITY REQUIREMENTS OF COMMERCIAL SPACES APPLY TO COMMON AREAS OF MULTI-UNIT RESIDENTIAL BUILDINGS.
6. PROVIDE CONTINUOUS BLOCKING IN WALLS OF FIXTURES, GRAB BARS, CABINETS AND ACCESSORIES WHERE REQUIRED.
7. PROVIDE UNISTRUT OR STEEL SUPPORT FOR CEILING BRACK PARTITIONS (TYP).
8. KNEE & TOE CLEARANCE - REFER TO LAVATORY DIAGRAM FOR MINIMUM REQUIRED DIMENSIONS

[illegible]

CONSULTANT'S
LOGO

**ECS INTERIOR
IMPROVEMENTS**

3801 East Mercer Way
Mercer Island, WA

22017-ECS
Project #

22017-ECS
Project #

© 2025 Weinstein A-U - These documents have been prepared specifically for the above named project. They are not suitable for use on other projects or in other locations without the approval and participation of the Architect.

**JURISDICTIONAL
APPROVAL STAMP**



BUILDING PERMIT SET
Issue
04.04.2025
Issue Date


ACCESSIBILITY CODE DIAGRAMS
Sheet Title

G401

WEINSTEIN $\Delta+1$ I

1. FOR LIST OF ABBREVIATIONS, SEE COVER SHEET **G001**
2. FOR PARCEL LEGAL DESCRIPTIONS, VICINITY MAP AND OWNER INFORMATION, REFER TO **G001**
3. FOR LAND USE INFORMATION, REFER TO **G101**

 AREA OF WORK
 NOT IN SCOPE

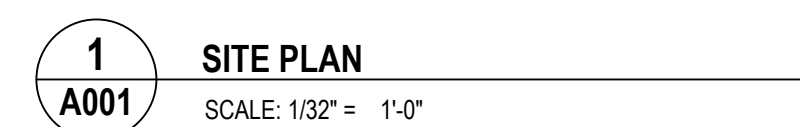[illegible]

ECS INTERIOR IMPROVEMENTS

3801 East Mercer Way
Mercer Island, WA

22017-ECS
Project #

Weinstein A+U
2200 Western Avenue, Suite 301
Seattle, WA 98121
206.443.8606
www.weinsteinau.com

© 2025 Weinstein A+U - These documents have been prepared specifically for the above named project. They are not suitable for use on other projects or in other locations without the approval and participation of the Architect.

3300 REGISTERED
ARCHITECT
Edward Weinstein
EDWARD WEINSTEIN
State of Washington

BUILDING PERMIT SET
Issue
04.04.2025
Issue Date

SITE PLAN
Sheet Title

A00'

WeinsteinAU.com

06.443.8808

WEINSTEIN $\Delta+1$)


1. EXISTING CONDITIONS AT THE START OF WORK MAY DIFFER FROM THOSE SHOWN HERE
2. GRID LINES ARE FOR ORIENTATION ONLY. EXISTING COLUMNS MAY NOT ALIGN. EXISTING CONDITIONS TO BE FIELD VERIFIED BY CONTRACTOR
3. DIMENSIONS ARE TO GRID LINES
FOM = FACE OF MASONRY
FOC = FACE OF CONCRETE or
FOS = FACE OF STUD UNLESS NOTED AS "CLR" (CLEAR) OR "FIN" (FINISH)
4. FOR LIST OF ABBREVIATIONS SEE COVER SHEET **G001**
5. REFER TO **DA200** SERIES FOR DEMO RCPs

EXTENT OF FLOOR FINISH DEMO

EXISTING TO REMAIN WALLS, DOORS, WINDOWS SHOWN GREY

[illegible]

DA101

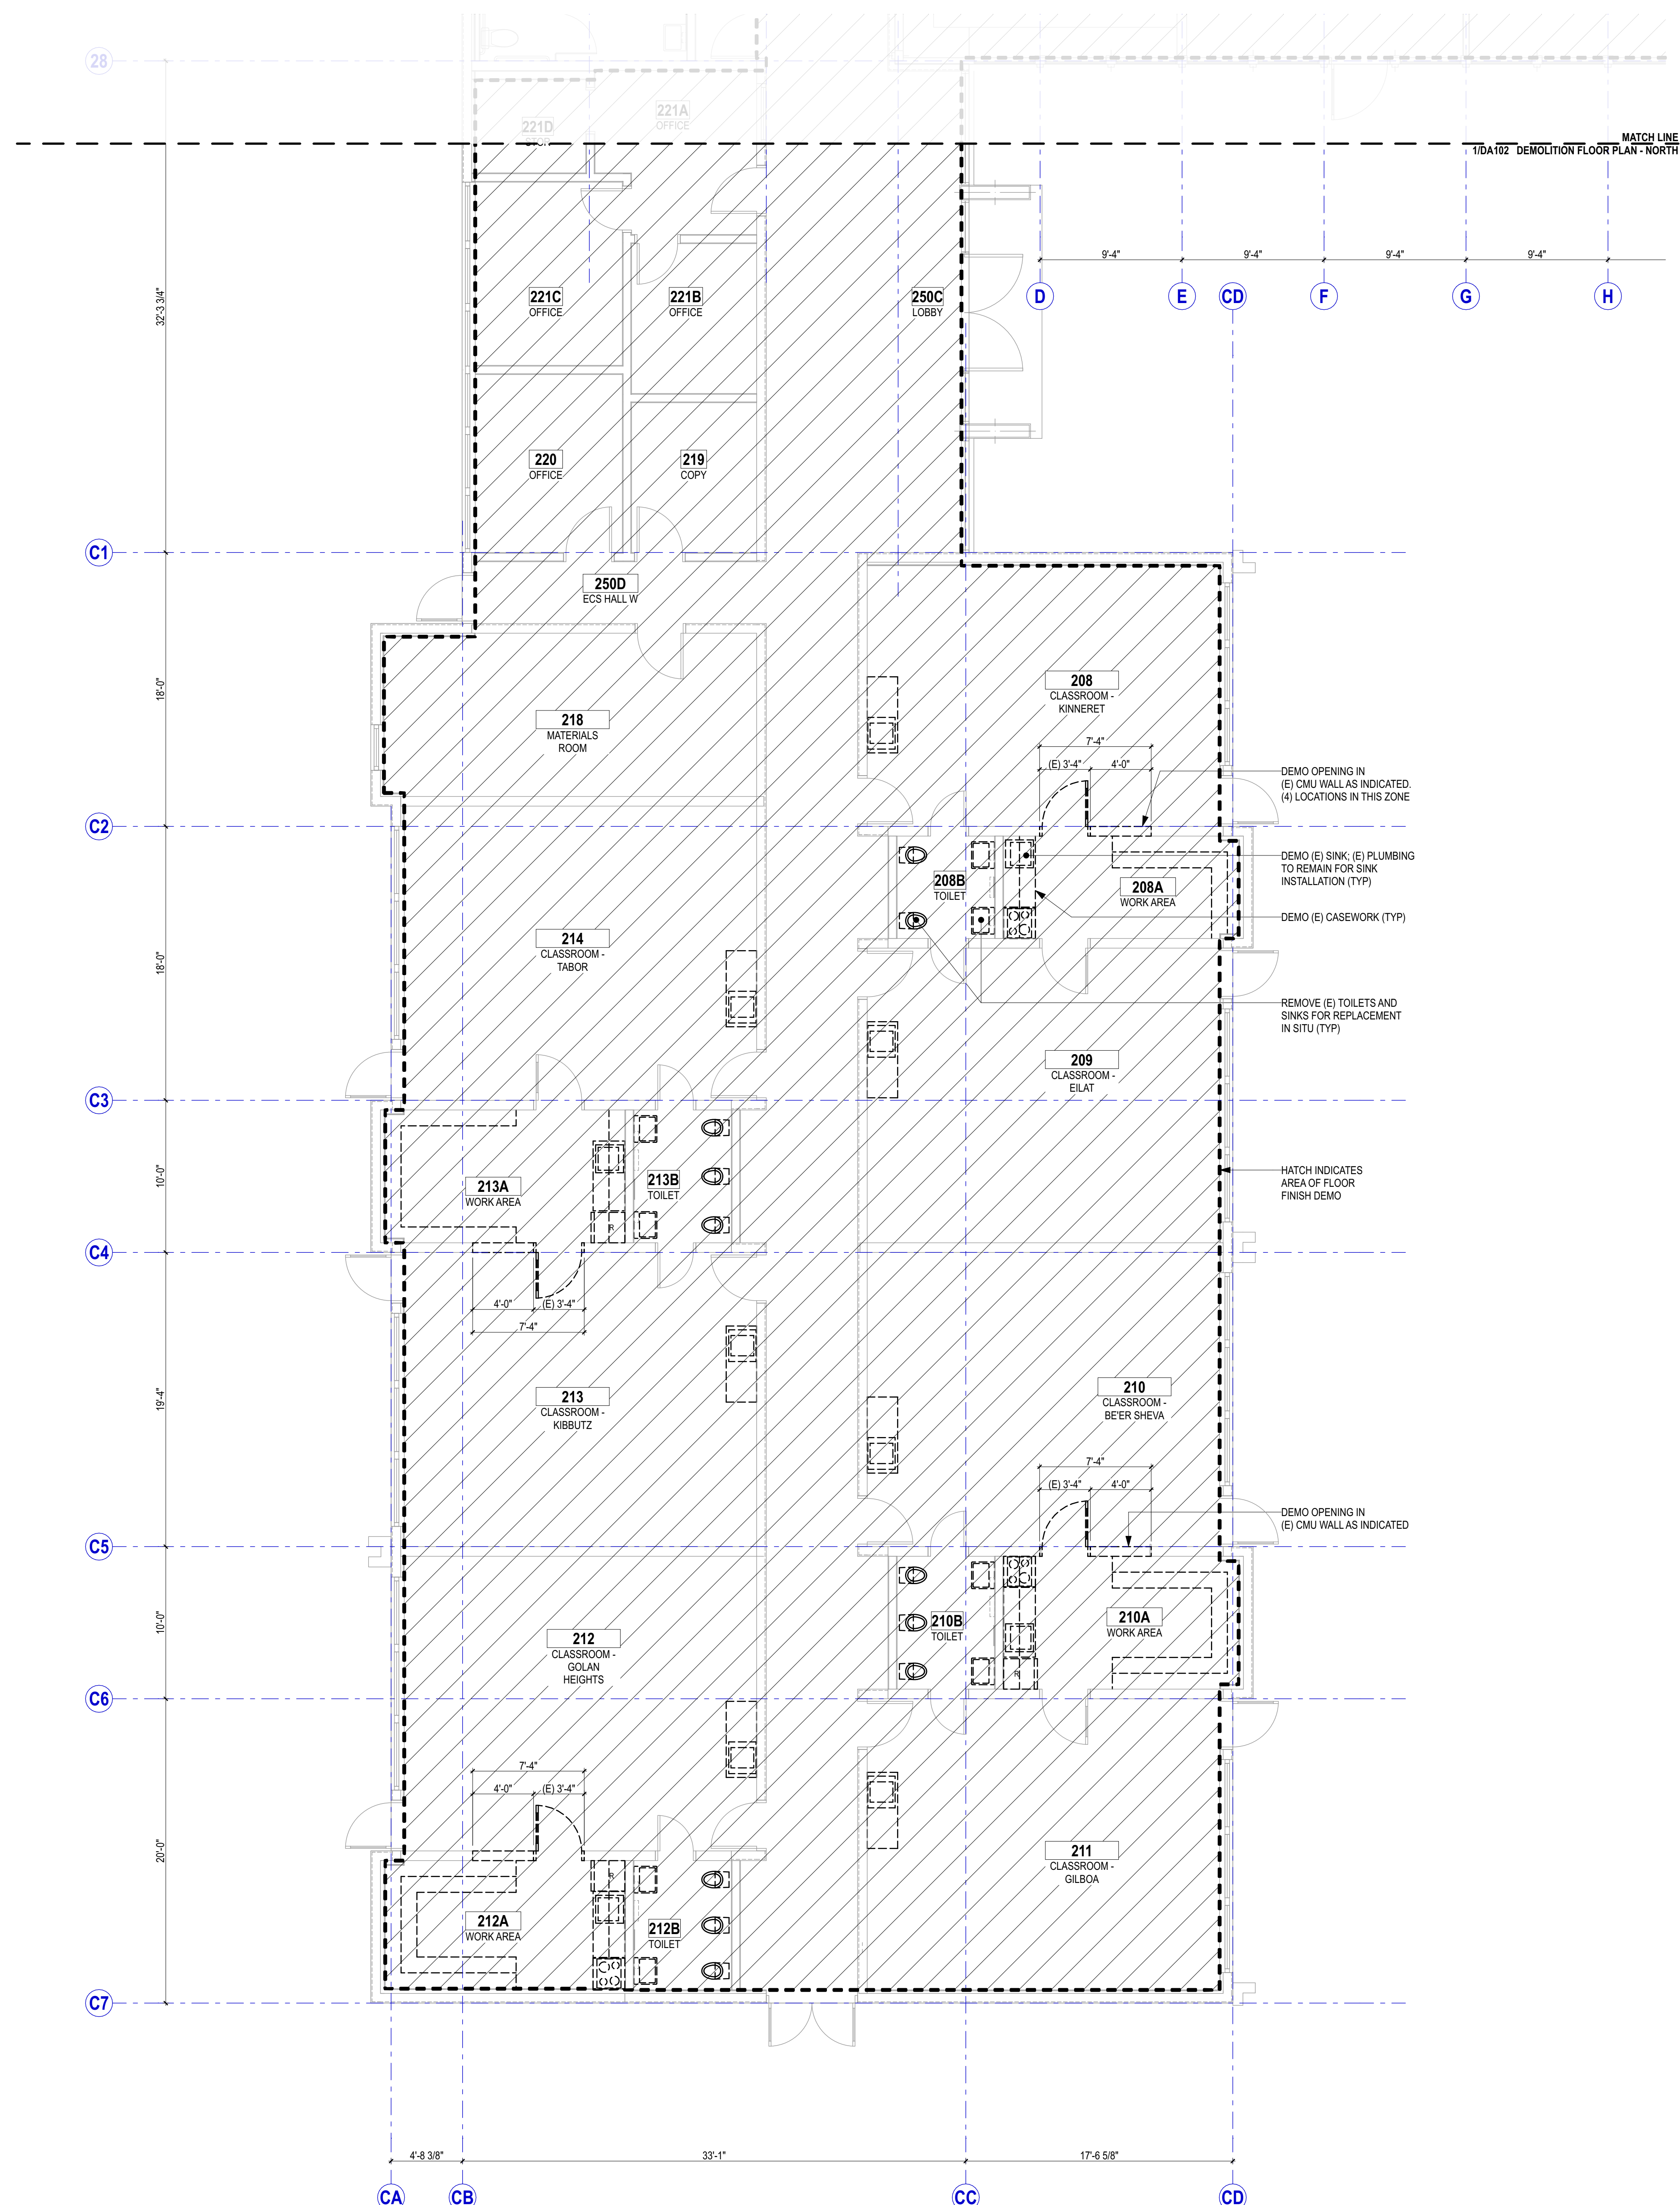

1. EXISTING CONDITIONS AT THE START OF WORK MAY DIFFER FROM THOSE SHOWN HERE
2. GRID LINES ARE FOR ORIENTATION ONLY. EXISTING COLUMNS MAY NOT ALIGN. EXISTING CONDITIONS TO BE FIELD VERIFIED BY CONTRACTOR
3. DIMENSIONS ARE TO GRID LINES
FOF - FACE OF MASONRY
FOC - FACE OF CONCRETE or
FOF - FACE OF STUD UNLESS NOTED AS "CLR" (CLEAR) OR "FIN" (FINISH)
4. FOR LIST OF ABBREVIATIONS SEE COVER SHEET **G001**
5. REFER TO **DA200** SERIES FOR DEMO RCPs

EXTENT OF F

d

20 DEMO WALLS, DOORS, WINDOWS
SHOWN DASHED

EXISTING TO REMAIN WALLS, DOORS, WINDOWS SHOWN GREY

[illegible]

ECS INTERIOR IMPROVEMENTS

22017-EC5
Project #

Weinstein A+U
2200 Western Avenue, Suite 30
Seattle, WA 98121
206.443.8606
www.weinsteinau.com

© 2025 Weinstein A+U - These documents have been prepared specifically for the above named project. They are not suitable for use on other projects or in other locations without the approval and participation of the Architect.

Page 10

3300 REGISTERED ARCHITECT
Edward Weinstein
EDWARD WEINSTEIN
State of Washington

04.04.2025
Issue Date


DEMOLITION FLOOR PLAN -
NORTH
Sheet Title

DA102

Wolstein & Co.


06 112 9900

W/INCEP A: 11

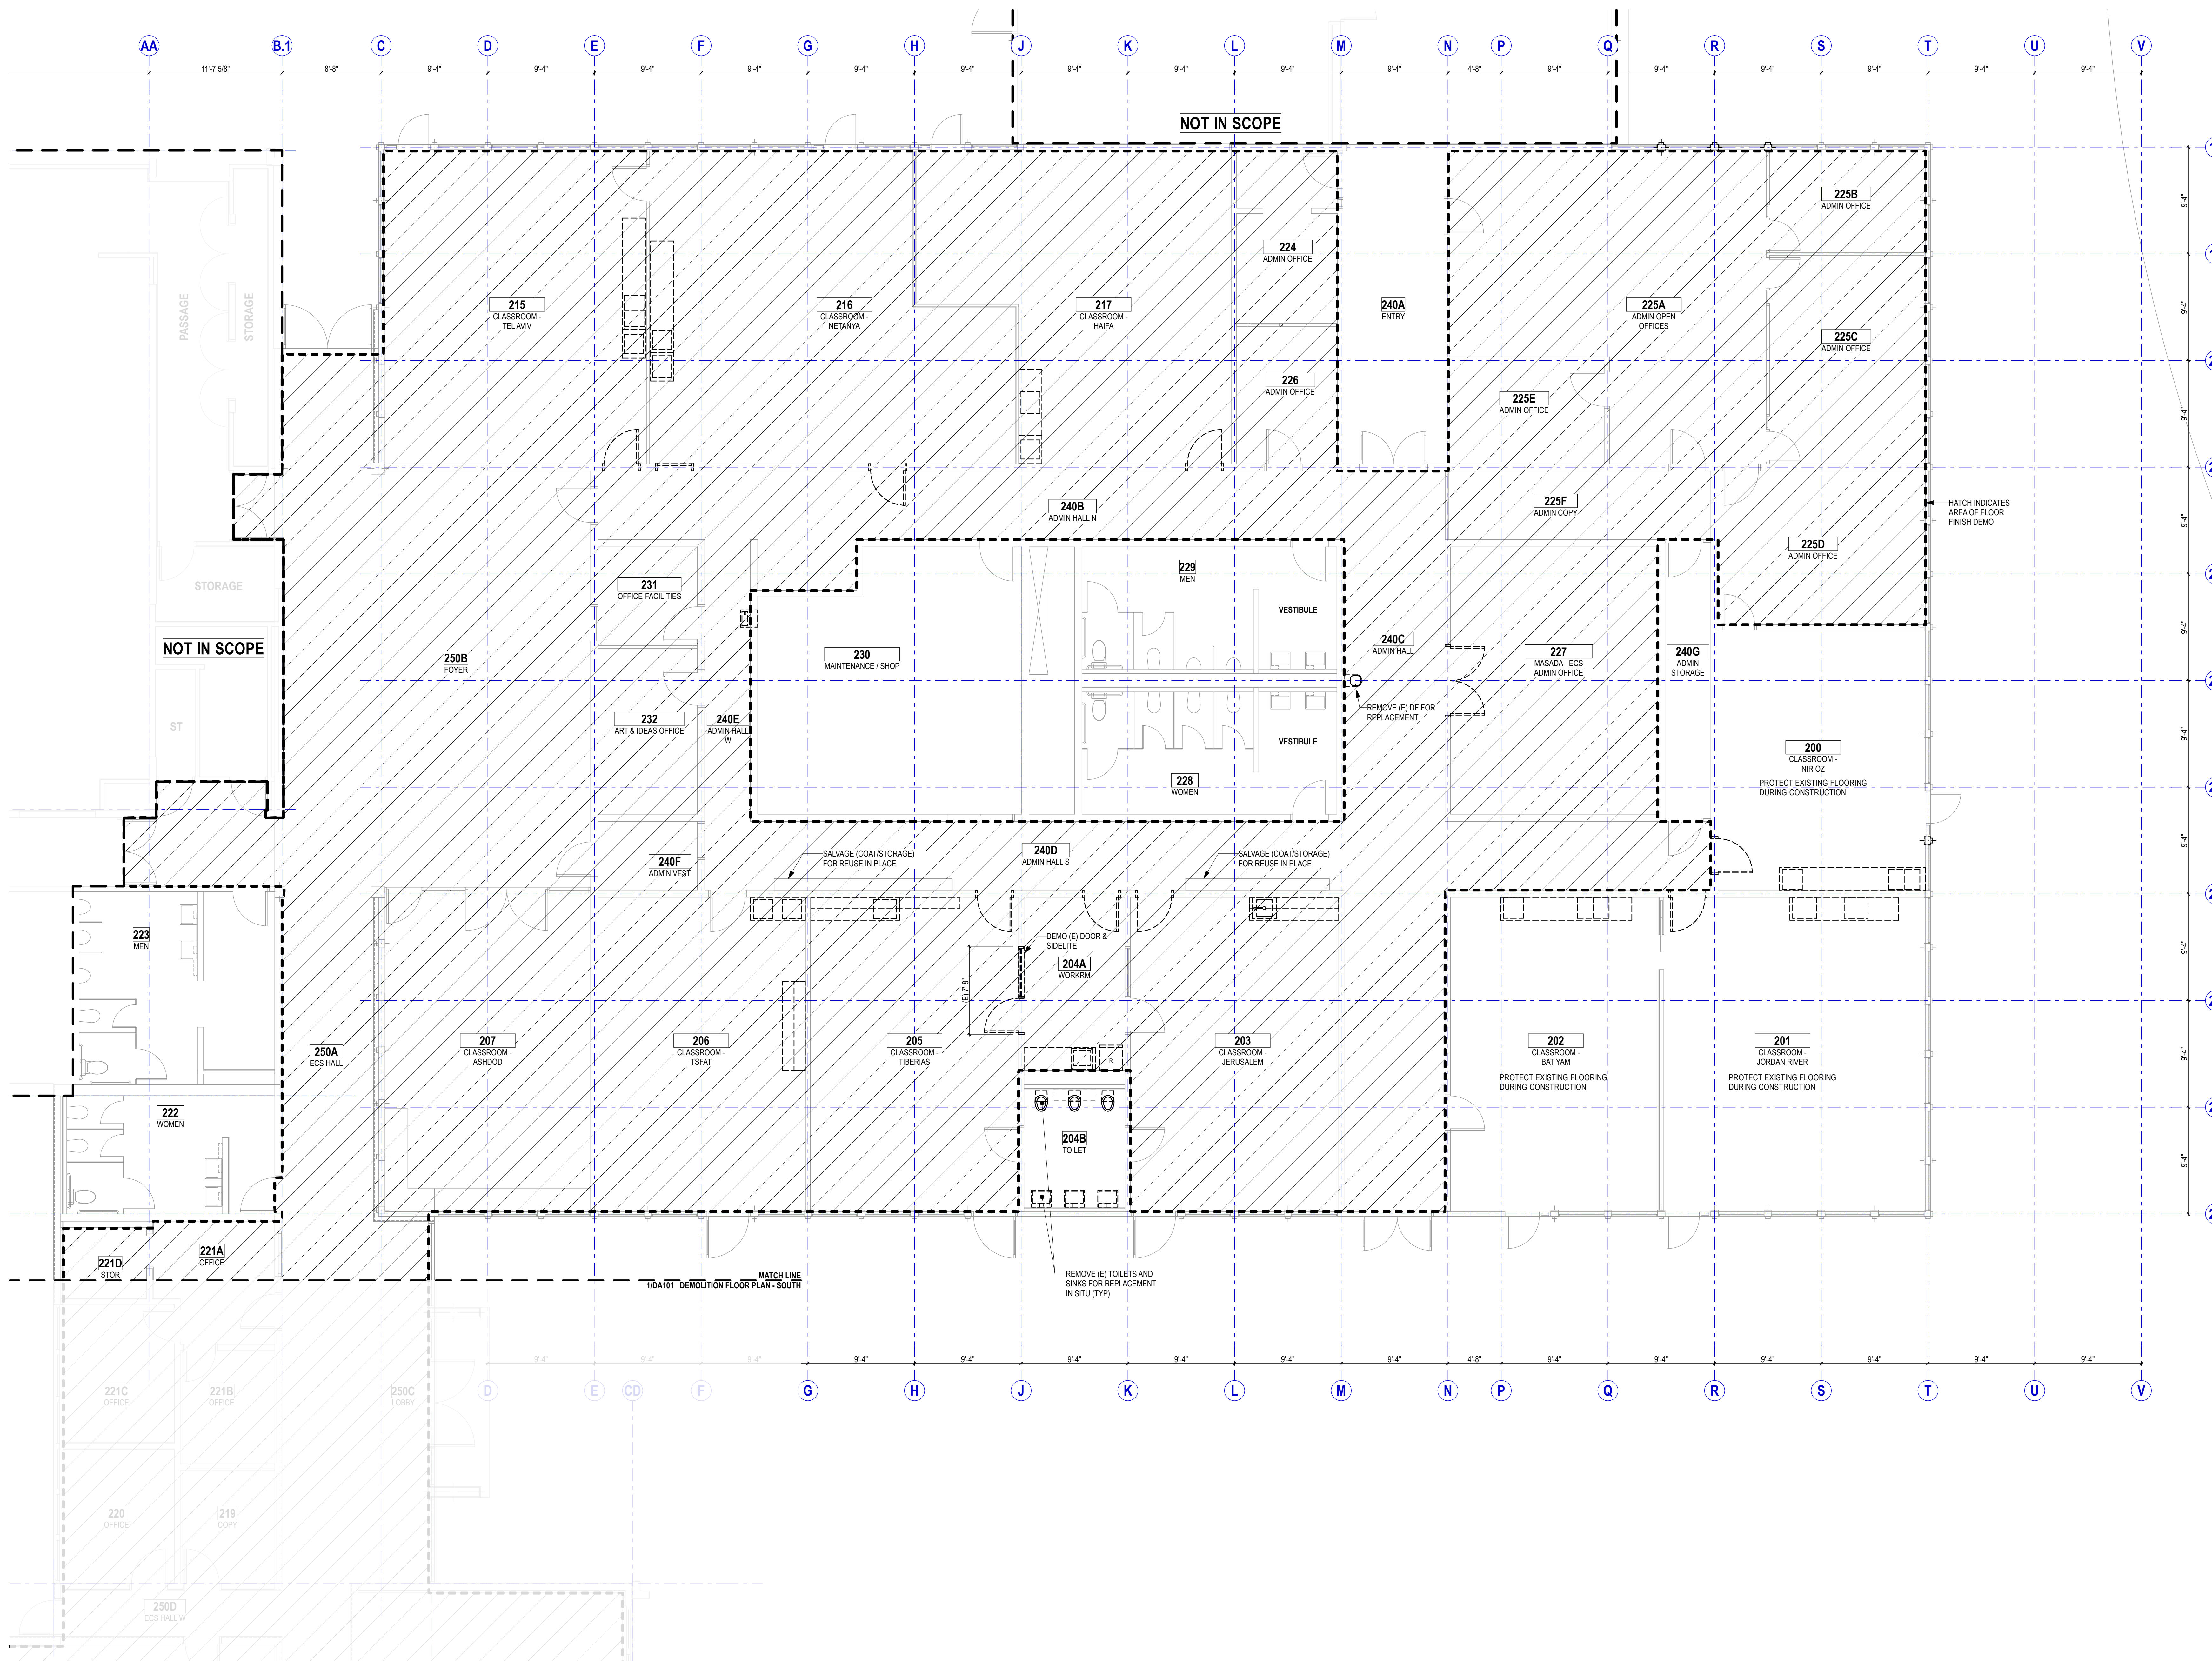


1
DA102 **DEMOLITION FLOOR PLAN - NORTH**
SCALE: 3/16" = 1'-0"

SCALE: 3/16" = 1'-0"

 

DA201

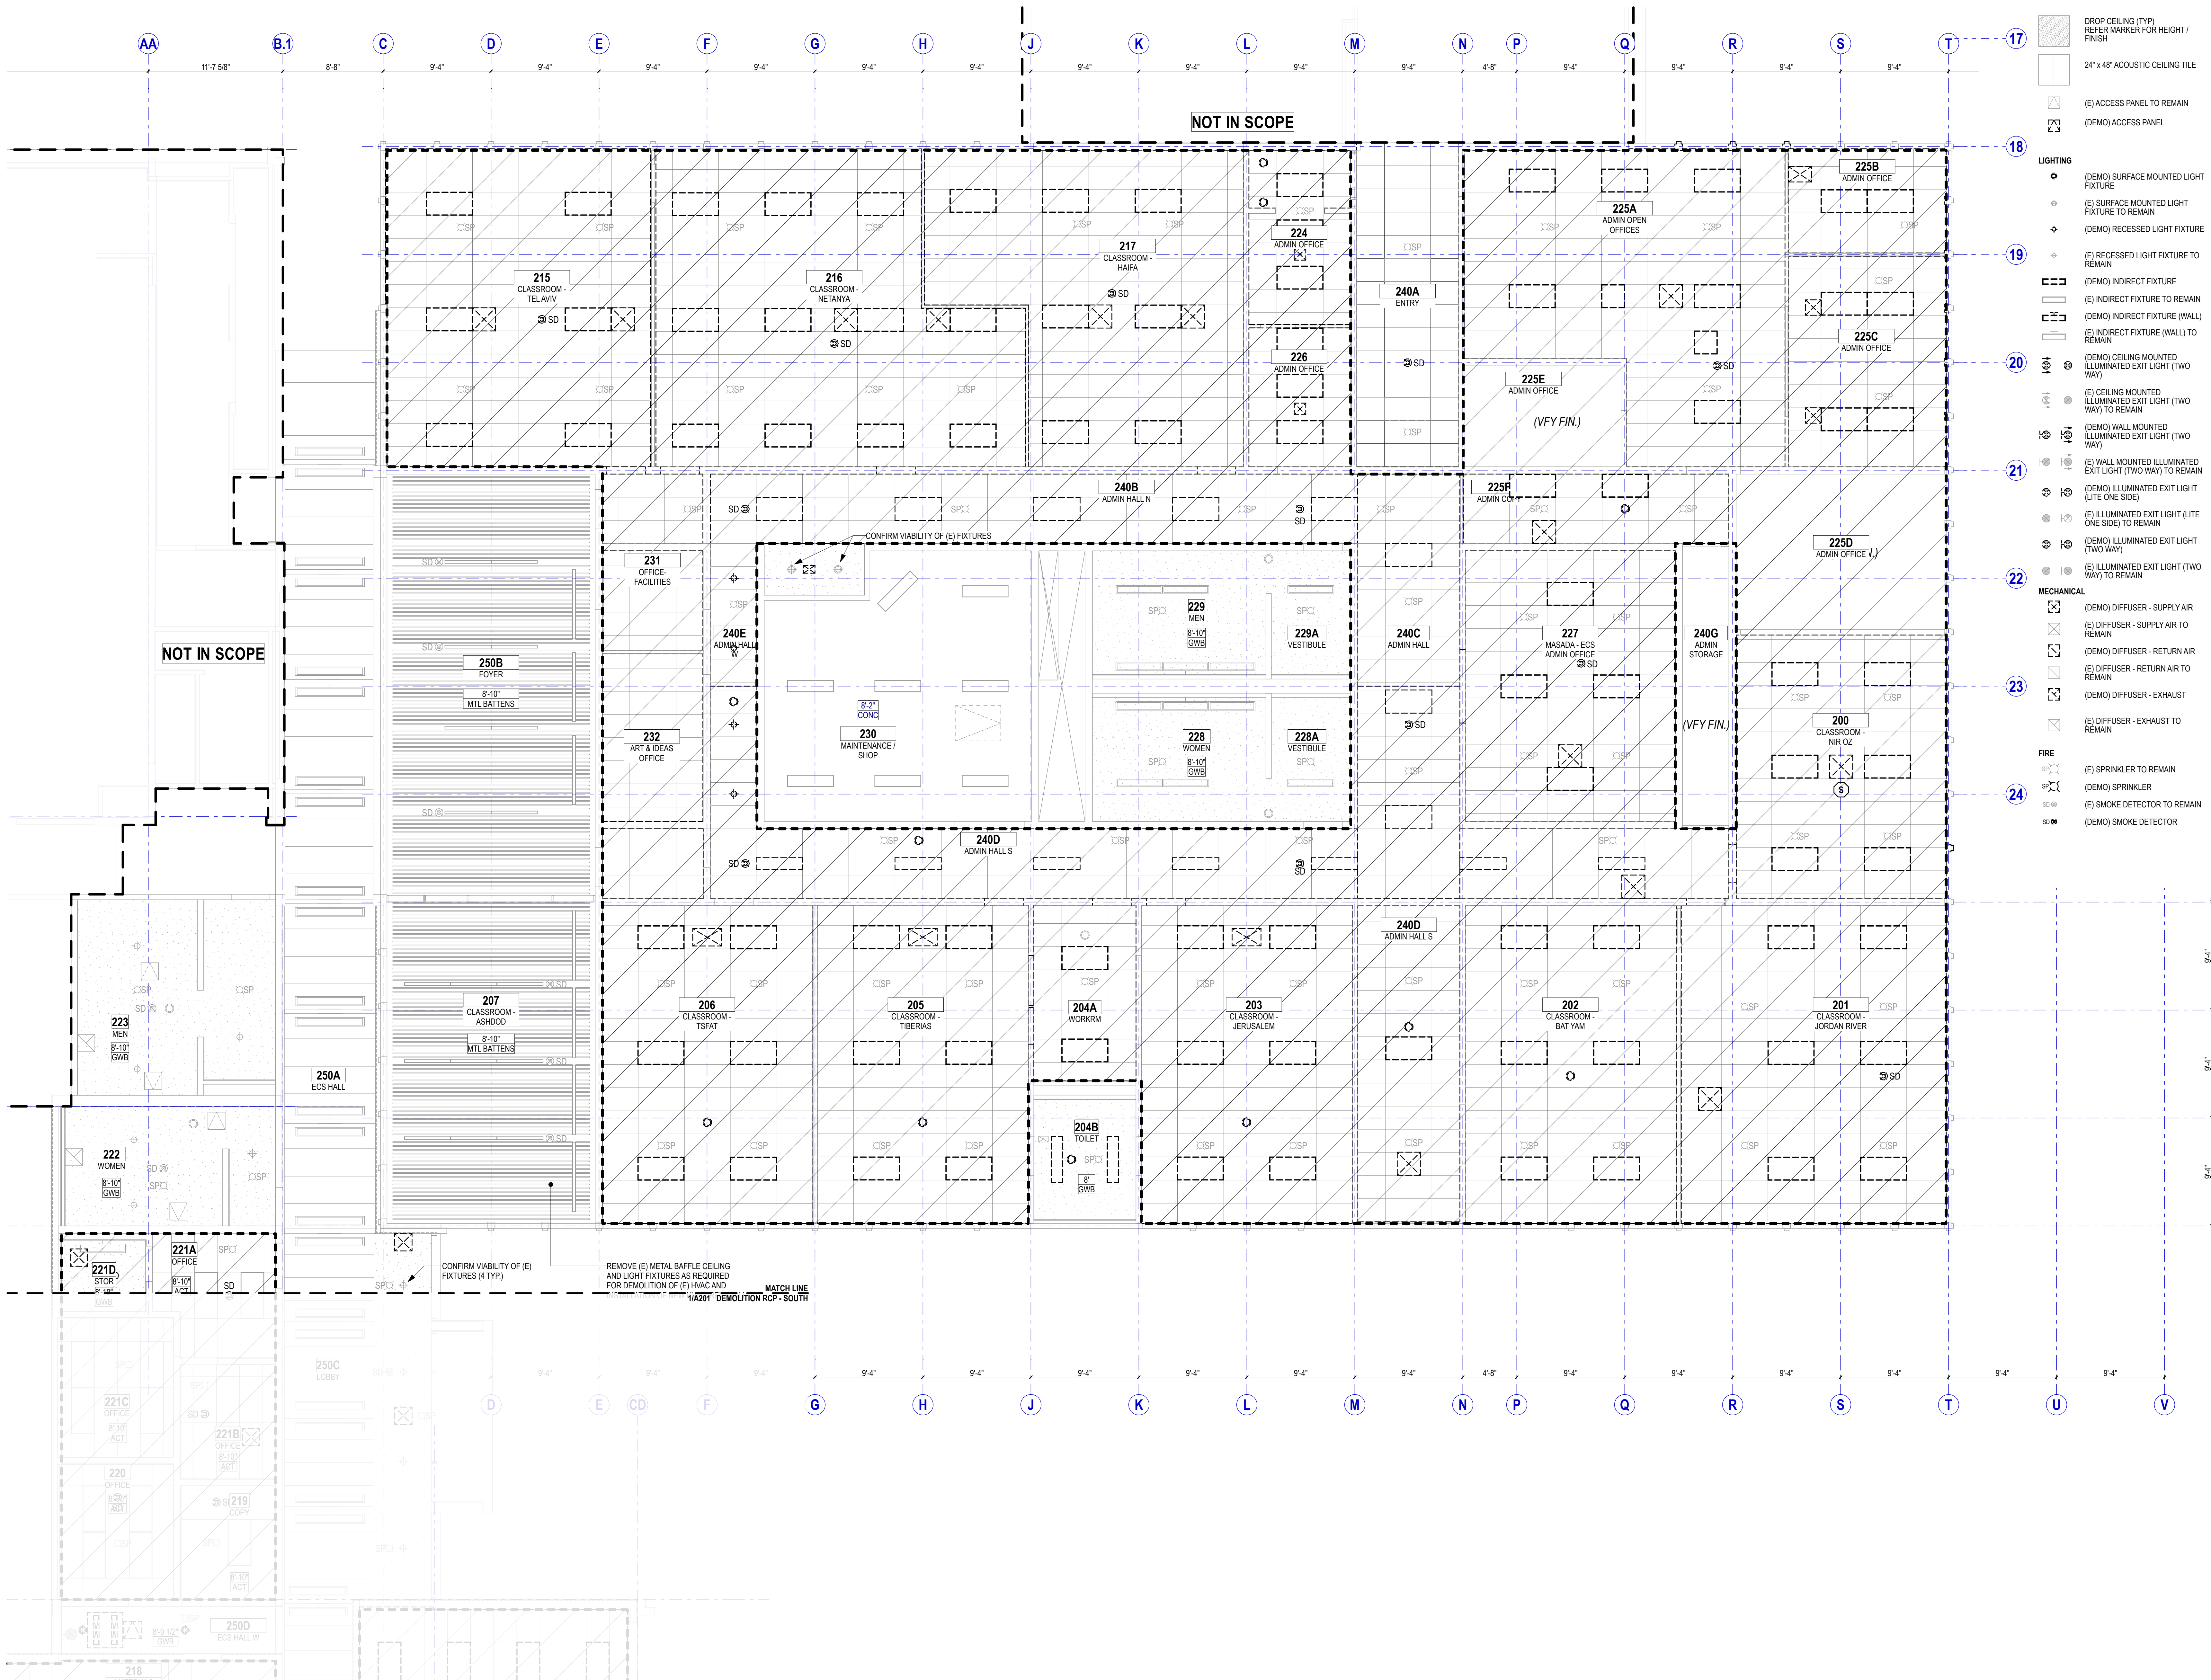

RCP SYMBOL LEGEND

- CEILING**
- DROP CEILING (TYP) REFER MARKER FOR HEIGHT / FINISH
 - 24" x 48" ACOUSTIC CEILING TILE
 - (E) ACCESS PANEL TO REMAIN
 - (DEMO) ACCESS PANEL
- LIGHTING**
- (DEMO) SURFACE MOUNTED LIGHT FIXTURE
 - (E) SURFACE MOUNTED LIGHT FIXTURE TO REMAIN
 - (DEMO) RECESSED LIGHT FIXTURE
 - (E) RECESSED LIGHT FIXTURE TO REMAIN
 - (DEMO) INDIRECT FIXTURE
 - (E) INDIRECT FIXTURE TO REMAIN
 - (DEMO) INDIRECT FIXTURE (WALL)
 - (E) INDIRECT FIXTURE (WALL) TO REMAIN
 - (DEMO) CEILING MOUNTED ILLUMINATED EXIT LIGHT (TWO WAY)
 - (E) CEILING MOUNTED ILLUMINATED EXIT LIGHT (TWO WAY) TO REMAIN
 - (DEMO) WALL MOUNTED ILLUMINATED EXIT LIGHT (TWO WAY)
 - (E) WALL MOUNTED ILLUMINATED EXIT LIGHT (TWO WAY) TO REMAIN
 - (DEMO) ILLUMINATED EXIT LIGHT (LITE ONE SIDE)
 - (E) ILLUMINATED EXIT LIGHT (LITE ONE SIDE) TO REMAIN
 - (DEMO) ILLUMINATED EXIT LIGHT (TWO WAY)
 - (E) ILLUMINATED EXIT LIGHT (TWO WAY) TO REMAIN
- MECHANICAL**
- (DEMO) DIFFUSER - SUPPLY AIR
 - (E) DIFFUSER - SUPPLY AIR TO REMAIN
 - (DEMO) DIFFUSER - RETURN AIR
 - (E) DIFFUSER - RETURN AIR TO REMAIN
 - (DEMO) DIFFUSER - EXHAUST
 - (E) DIFFUSER - EXHAUST TO REMAIN
- FIRE**
- (E) SPRINKLER TO REMAIN
 - (DEMO) SPRINKLER
 - (E) SMOKE DETECTOR TO REMAIN
 - (DEMO) SMOKE DETECTOR

DEMOLITION RCP GENERAL NOTES

- EXISTING CONDITIONS AT THE START OF WORK MAY DIFFER FROM THOSE SHOWN HERE
- GRID LINES ARE FOR ORIENTATION ONLY. EXISTING COLUMNS MAY NOT ALIGN EXISTING CONDITIONS TO BE FIELD VERIFIED BY CONTRACTOR
- DIMENSIONS ARE TO GRID LINES
FOM - FACE OF MASONRY
FOC - FACE OF CONCRETE or
FOS - FACE OF STUD UNLESS NOTED AS 'CLR' (CLEAR) OR 'FIN' (FINISH)
- FOR LIST OF ABBREVIATIONS SEE COVER SHEET 0001
- REFER TO DA100 SERIES FOR DEMO FLOOR PLANS
- DEMO ALL EXISTING ACT CEILINGS, LIGHT FIXTURES AND FA FIXTURES WHERE NOTED. RETAIN SPRINKLER SYSTEM IN PLACE
- MECHANICAL, PLUMBING & ELECTRICAL SCOPES WILL BE SUBMITTED UNDER A SEPARATE PERMIT. EXTENT OF MEP DEMO IS SHOWN FOR COORDINATION PURPOSES ONLY

LEGEND

- DEMO ACT CEILINGS - EXTENT INDICATED BY BOUNDARY
- DEMO WALLS, DOORS, WINDOWS SHOWN DASHED
- EXISTING TO REMAIN WALLS, DOORS, WINDOWS SHOWN GREY

CONSULTANT'S LOGO

ECS INTERIOR IMPROVEMENTS

3801 East Mercer Way
Mercer Island, WA

22017-ECS
Project #

Weinstein A+U
2200 Western Avenue, Suite 301
Seattle, WA 98121
206.443.8606
www.weinsteinau.com

© 2025 Weinstein A+U - These documents have been prepared specifically for the above named project. They are not suitable for use on other projects or in other locations without the approval and participation of the Architect.

JURISDICTIONAL APPROVAL STAMP

3300 REGISTERED ARCHITECT
Edward Weinstein
State of Washington

BUILDING PERMIT SET
Issue
04.04.2025
Issue Date

DEMOLITION RCP - NORTH
Sheet Title

DA202

1. DIMENSIONS ARE TO:
FOM - FACE OF MASONRY
FOC - FACE OF CONCRETE or
FOS - FACE OF STUD UNLESS NOTED
AS "CLR" (CLEAR) OR "FIN" (FINISH)
2. FOR LIST OF ABBREVIATIONS SEE
COVER SHEET **G001**
3. FOR DEMOLITION FLOOR PLANS SEE
SHEETS **DA101 & DA102**
4. FOR FLOOR FINISH PLANS SEE
SHEETS **A111 & A112**
5. FOR DOOR SCHEDULE SEE SHEET
A901

30"x48" ADA CLEARANCE AT WORKROOM SINKS

ADA CLEARANCE AT DOORWAYS

[illegible]

ECS INTERIOR IMPROVEMENTS

22017-ECS
Project #


© 2025 Weinstein A+U - These documents have been prepared specifically for the above named project. They are not suitable for use on other projects or in other locations without the approval and participation of the Architect.

3300 REGISTERED
ARCHITECT
Edward Weinstein
EDWARD WEINSTEIN
State of Washington

FLOOR PLAN - SOUTH
Sheet Title

06.443.8808 WeinsteinAU.com

WEINSTEIN A+11

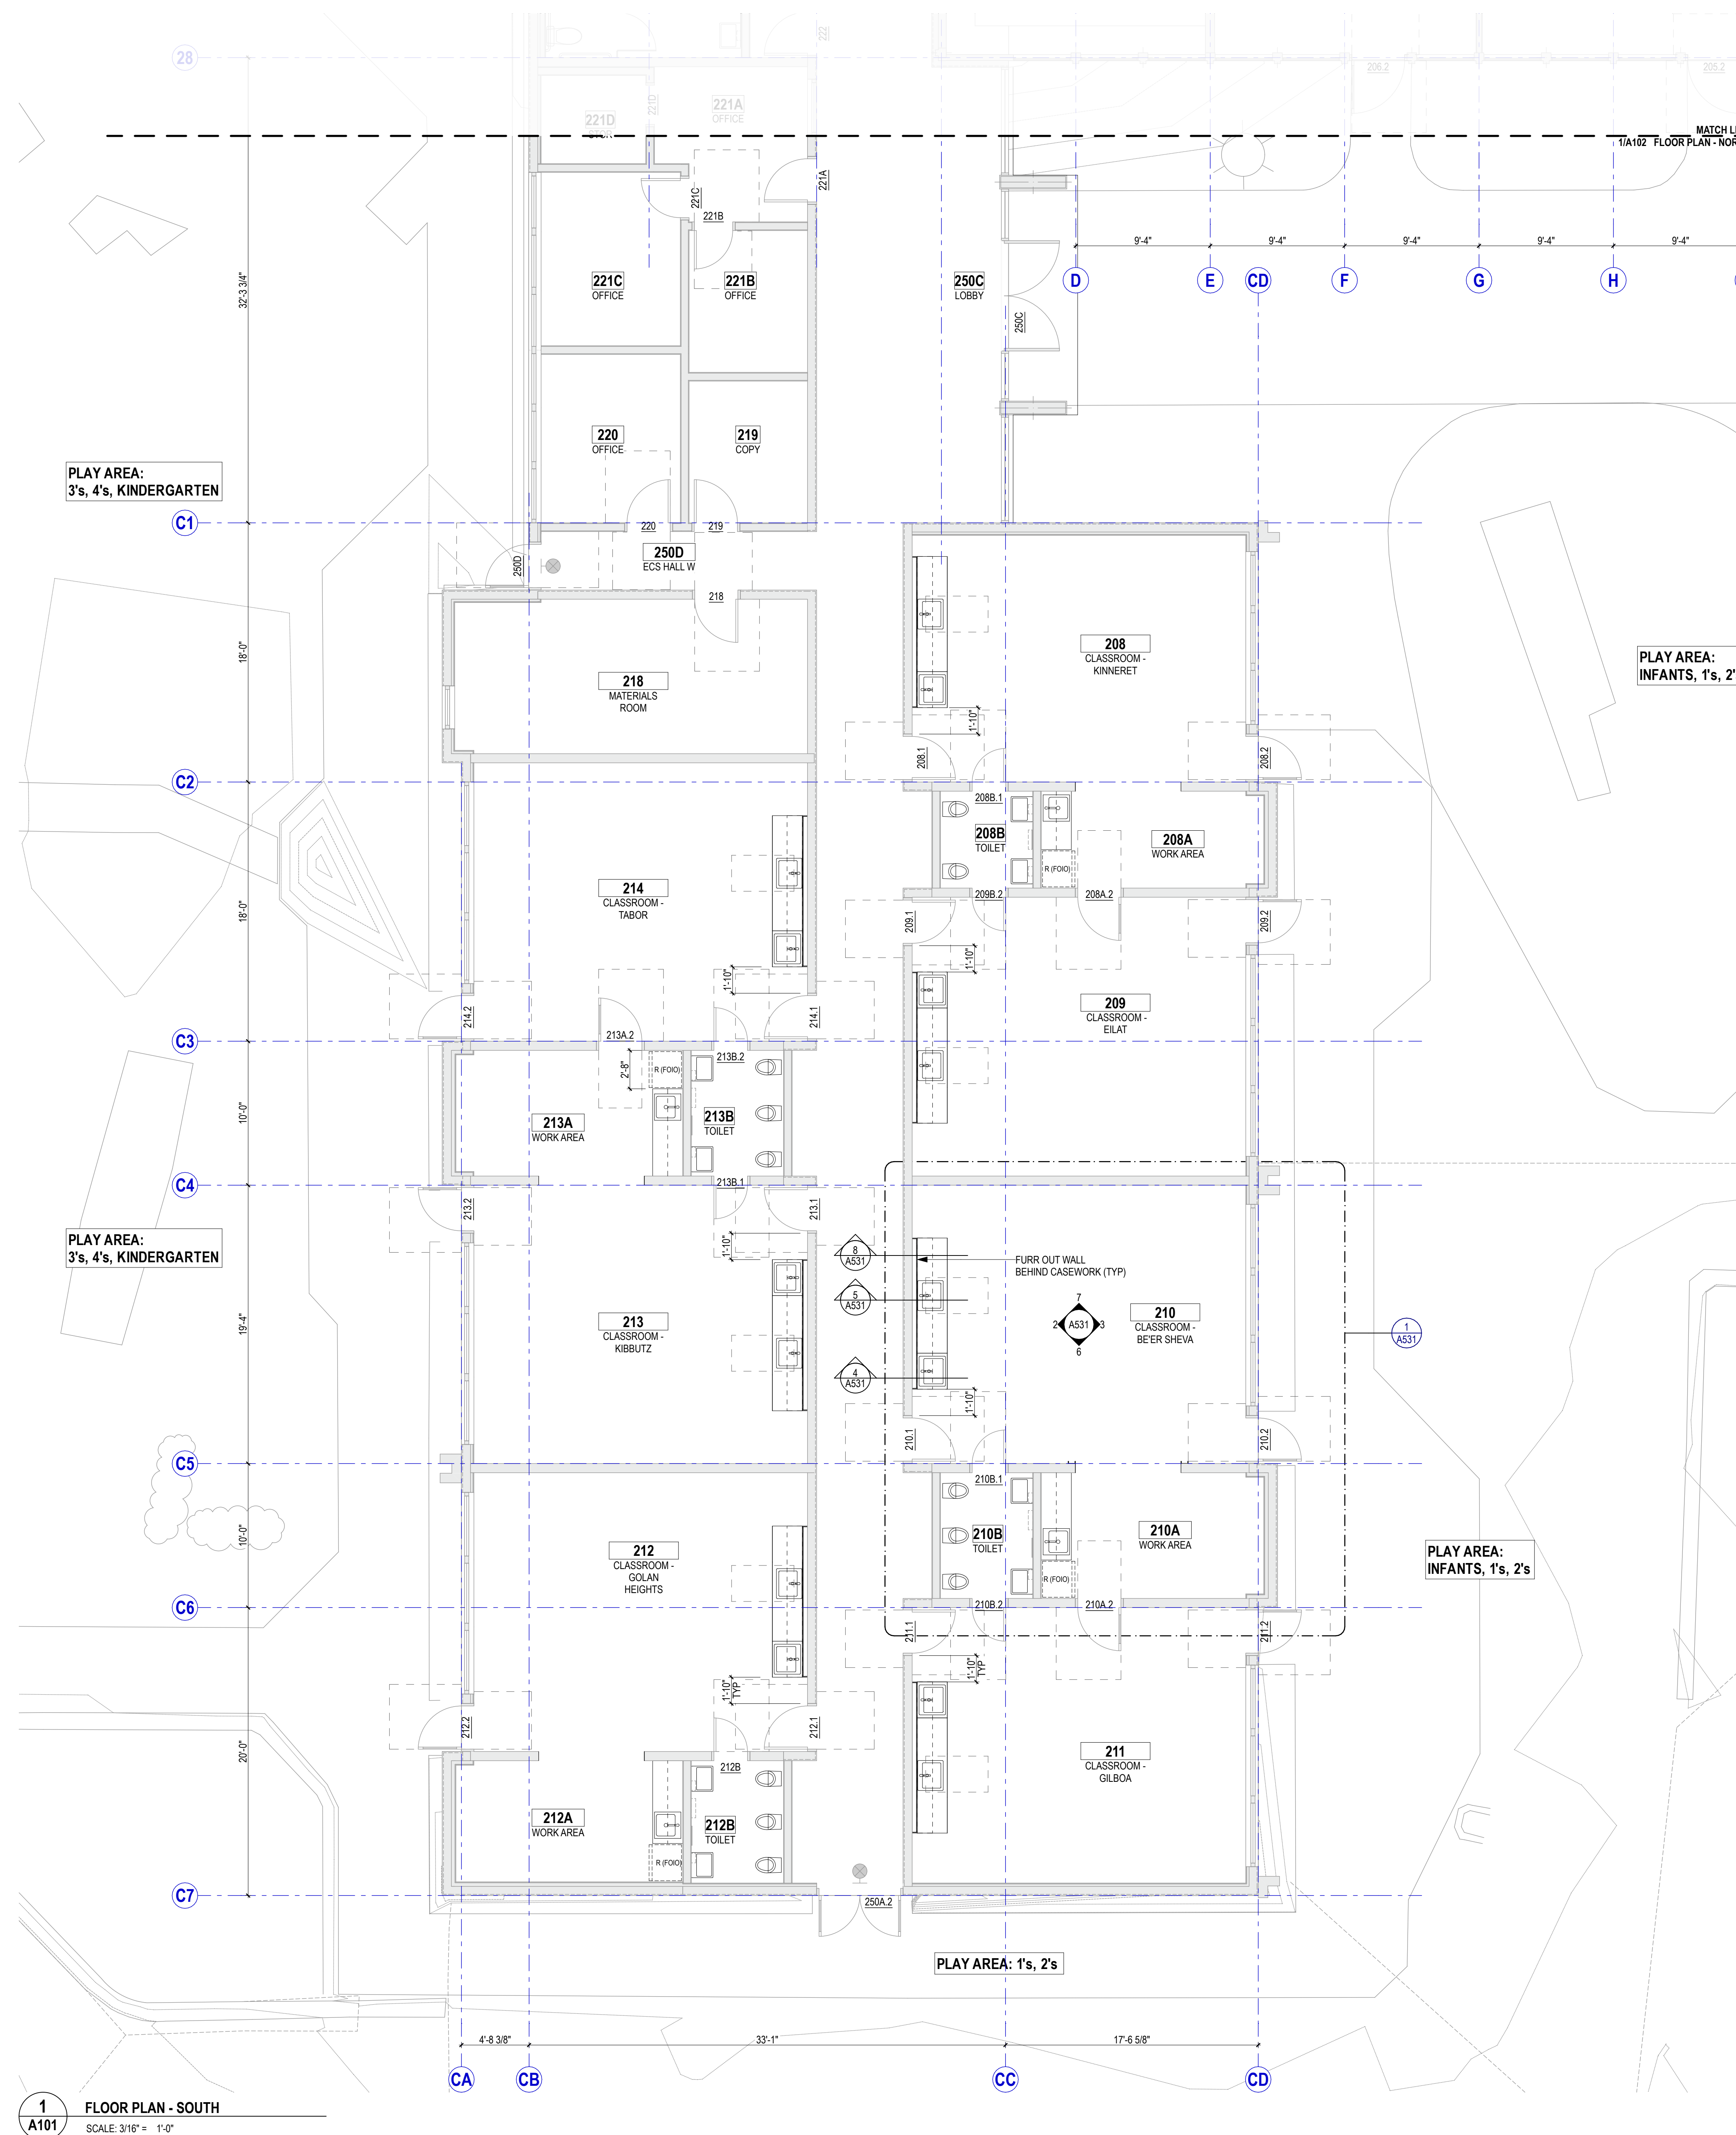

1. DIMENSIONS ARE TO:
FOM - FACE OF MASONRY
FOC - FACE OF CONCRETE or
FOS - FACE OF STUD UNLESS NOTED
AS "CLR" (CLEAR) OR "FIN" (FINISH)
2. FOR LIST OF ABBREVIATIONS SEE
COVER SHEET **G001**
3. FOR DEMOLITION FLOOR PLANS SEE
SHEETS **DA101** & **DA102**
4. FOR FLOOR FINISH PLANS SEE
SHEETS **A111** & **A112**
5. FOR DOOR SCHEDULE SEE SHEET
A001

19

30"x48" ADA CLEARANCE
AT WORKROOM SINKS

ADA CLEARANCE AT
DOORWAYS

(24)		
(25)		
Rev	Date	Issue

[illegible]

27

22017-ECS
Project #

Weinstein A+U
2200 Western Avenue, Suite 301
Seattle, WA 98121
206.443.8606
www.weinsteinau.com

[illegible]

3300 REGISTERED
ARCHITECT
Edward Weinstein
EDWARD WEINSTEIN
State of Washington

Issue
04.04.2025
Issue Date


FLOOR PLAN - NORTH
Sheet Title

A102

411


112 0000


WEINSTEIN A. I.

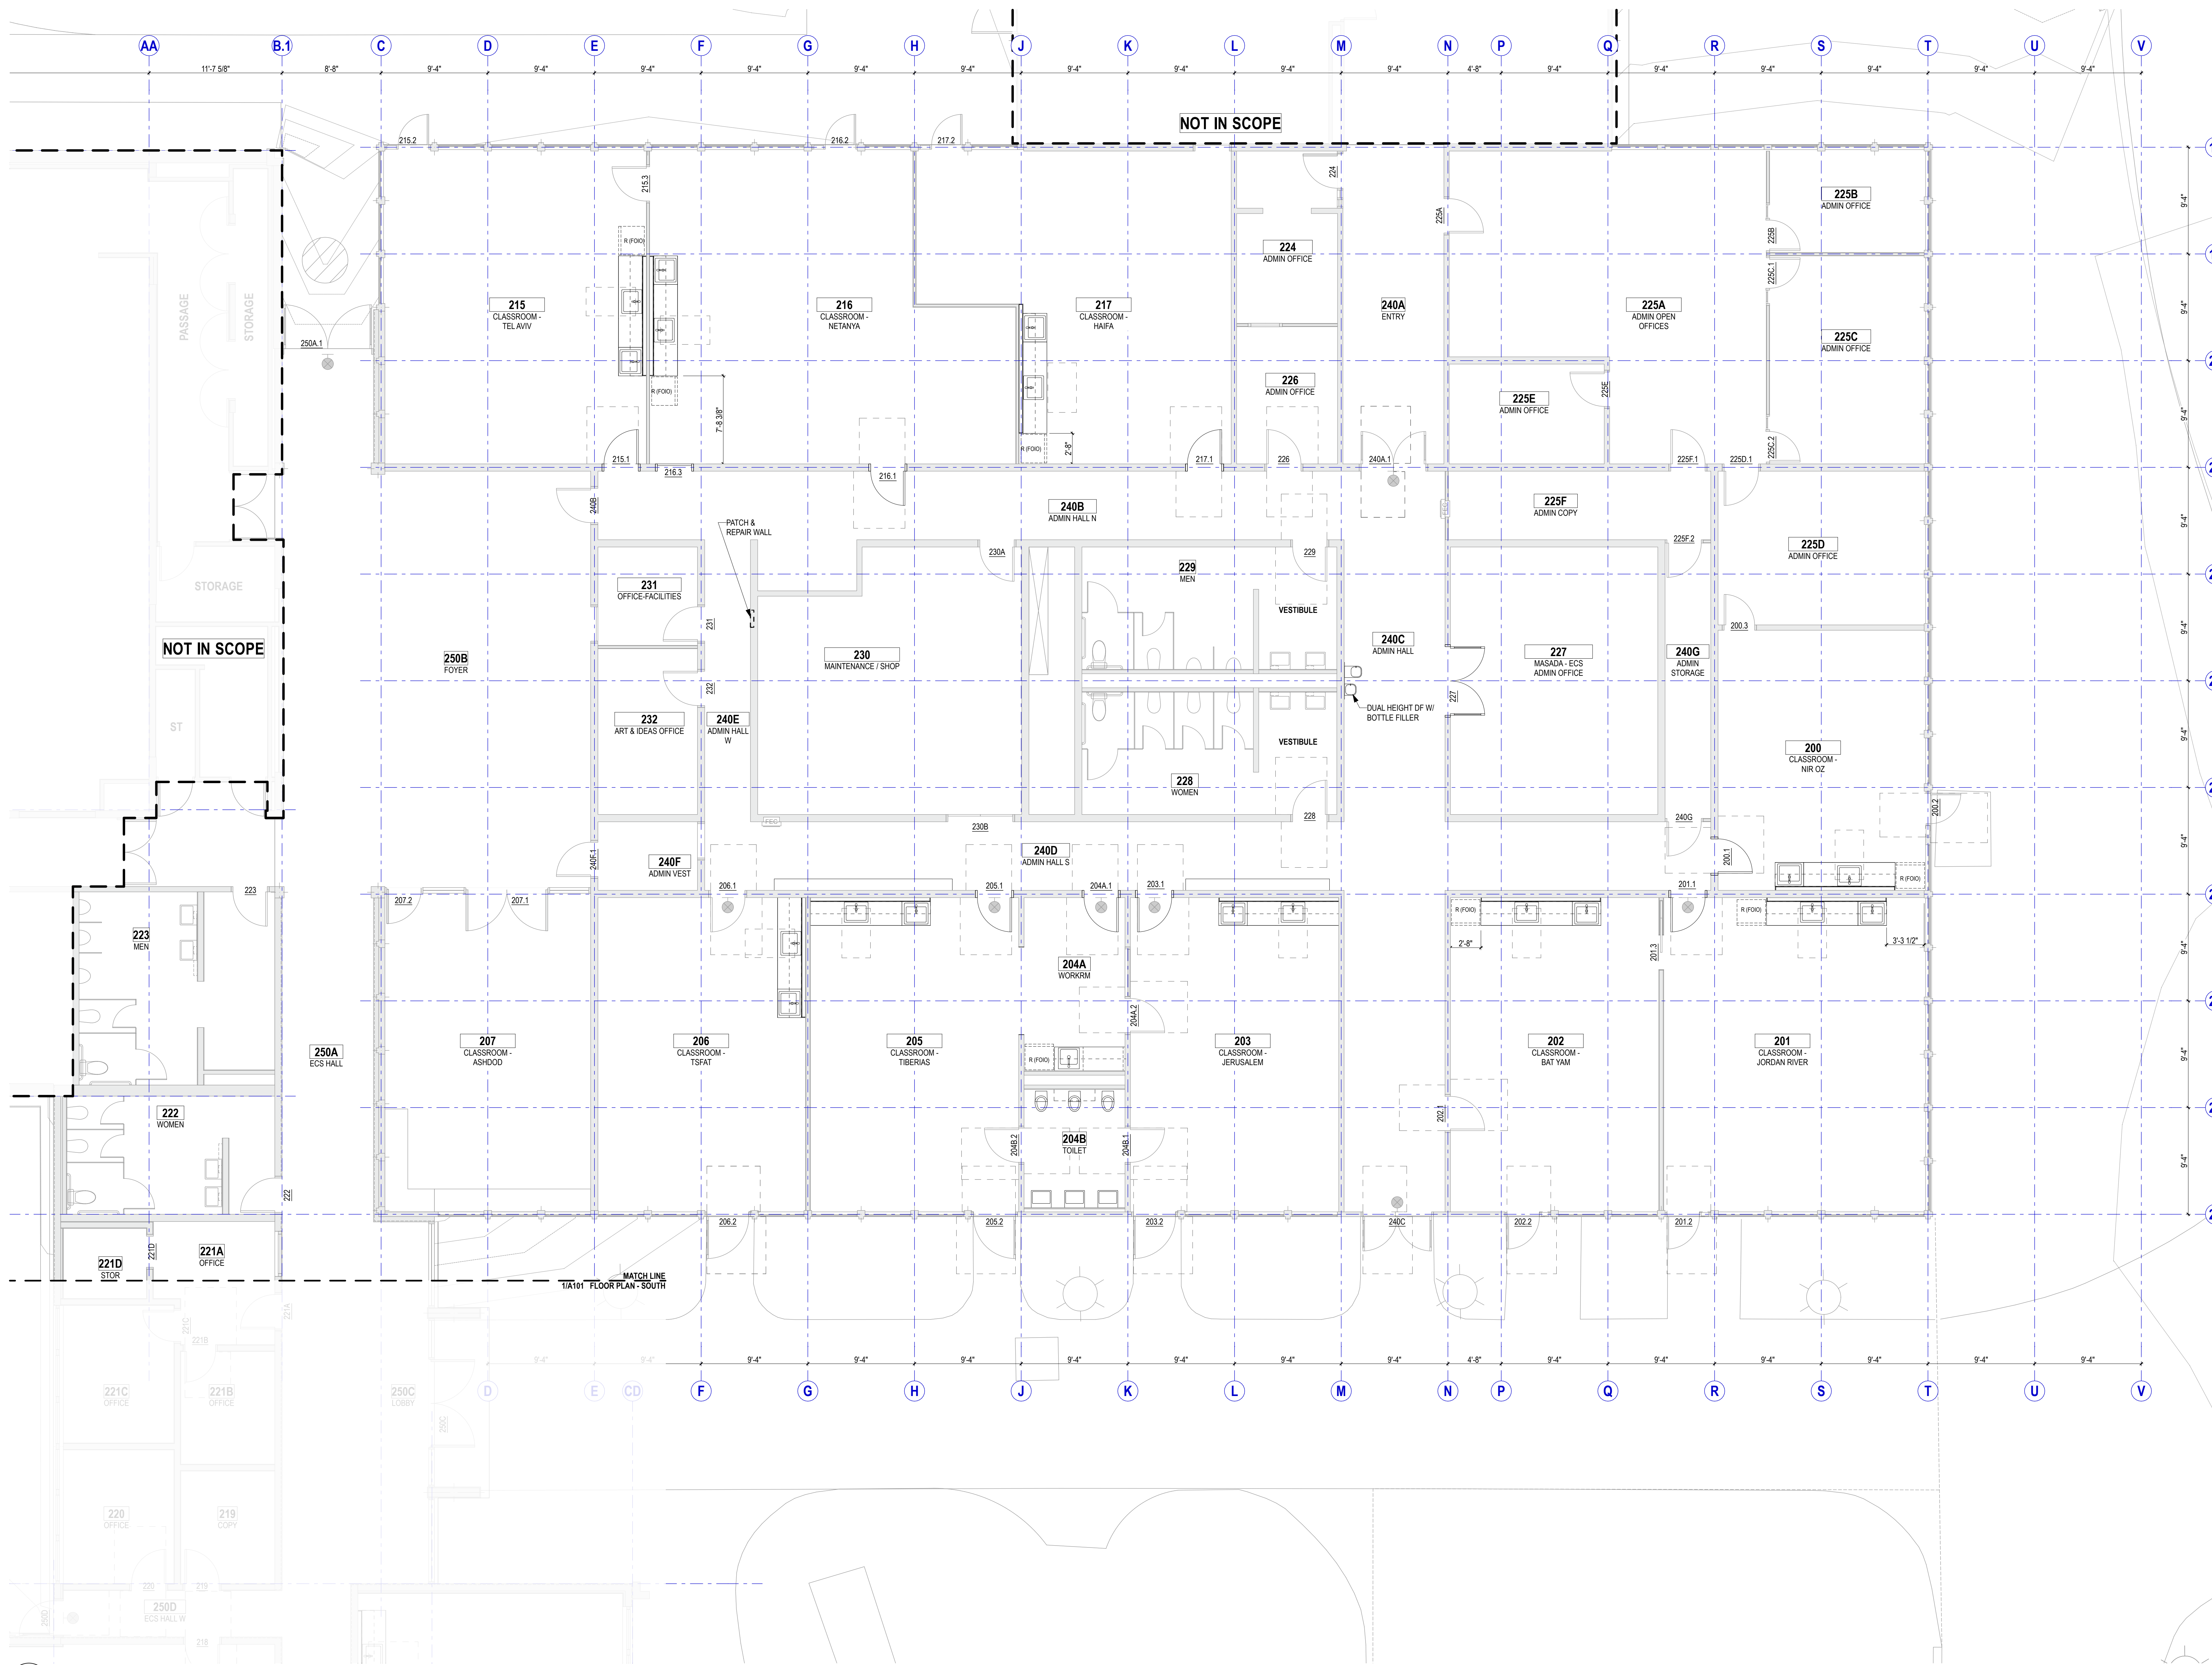

1 FLOOR PLAN - NORTH
A102 SCALE: 3/16" = 1'-0"

SCALE: 3/16" = 1'-0"

 
A103

 

Weinstein A+U
2200 Western Avenue, Suite 301
Seattle, WA 98121
206.443.8606
www.weinsteinau.com


© 2025 Weinstein A+U - These documents have been prepared specifically for the above named project. They are not suitable for use on other projects or in other locations without the approval and participation of the Architect.

BUILDING PERMIT SET
Issue
04.04.2025
Issue Date
ROOF PLAN - NORTH
Sheet Title

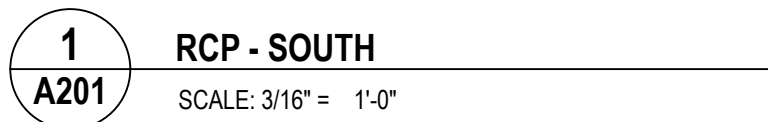




- J-BOX
- STROBE
- GAS SENSOR
- SECURITY CAMERA



A201

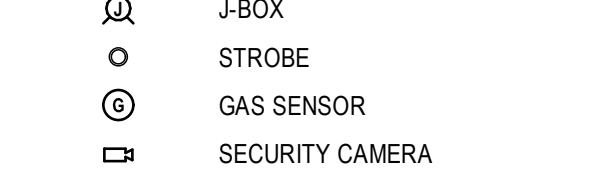

1. ARCHITECTURAL RCP'S ONLY SHOW NEW LIGHT FIXTURES MOUNTED IN OR ON THE CEILING. REFER TO ELECTRICAL DRAWINGS FOR ADDITIONAL LIGHTING
2. REFER TO ELECTRICAL DRAWINGS FOR LIGHTING IN ALL ELECTRICAL, MECHANICAL AND STAIR SPACES
3. SPRINKLER HEADS AND SPRINKLER SYSTEM COMPONENTS ON THIS DRAWING INDICATE DESIRED LOCATIONS.
4. WHERE CL IS SHOWN WITHOUT DIMENSIONAL REFERENCE, ASSUME CENTER OF ROOM
5. SEE **A701** FOR TYPICAL SEISMIC BRACING
6. VERIFY CEILING HEIGHTS TO ALIGN WITH TOP OF PENETRATION @ 8' MIN APL UNLESS NOTED OTHERWISE

A202

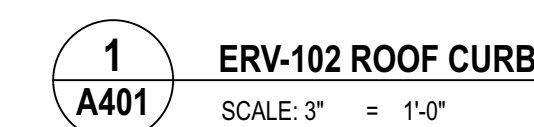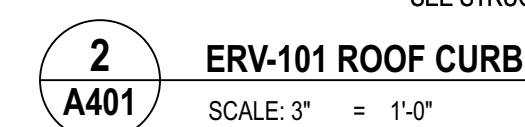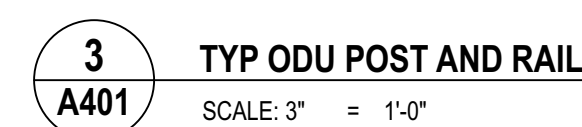A40

  [illegible]

CONSULTANT'S
LOGO

ECS INTERIOR IMPROVEMENTS

3801 East Mercer Way
Mercer Island, WA

22017-ECS
Project #

Weinstein A+U
2200 Western Avenue, Suite 301
Seattle, WA 98121
206.443.8606
www.weinsteinau.com

© 2025 Weinstein A+U - These documents have been prepared specifically for the above named project. They are not suitable for use on other projects or in other locations without the approval and participation of the Architect.

JURISDICTIONAL
APPROVAL STAMP

3300 REGISTERED ARCHITECT
Edward Weinstein
EDWARD WEINSTEIN
State of Washington

BUILDING PERMIT SET Issue 04.04.2025 Issue Date ENLARGED CASEWORK DRAWINGS Sheet Title
--

A531

MAIN DOOR SCHEDULE													
STORY	DOOR No.	EXTERIOR DOOR Y/-	LEAF				FRAME MATERIAL	REPLACE DOOR Y/-	REPAINT DOOR Y/-	PANIC HARDWARE Y/-	SECURITY FEATURES	REMARKS	
			SIZE	SF DOOR (H)	SF DOOR (W)	MATERIAL							
LEVEL 1	200.1	-	3'-0"×7'-0"	---	---	WD	HM	Y	-	-	TBD	NEW DOOR IN EXISTING FRAME	
	200.2	Y	2'-8"×7'-8"	---	---	AL	AL	-	-	TBD	-	EXISTING DOOR & FRAME - NO WORK	
	200.3	-	2'-8"×7'-0"	---	---	WD	HM	-	-	-	-	EXISTING DOOR & FRAME - NO WORK	
	201.1	-	3'-0"×7'-0"	---	---	WD	HM	Y	-	TBD	TBD	NEW DOOR IN EXISTING FRAME	
	201.2	Y	2'-10"×7'-8"	---	---	AL	AL	-	-	TBD	TBD	EXISTING DOOR & FRAME - NO WORK	
	201.3	-	3'-0"×7'-0"	---	---	WD	HM	-	-	-	-	EXISTING DOOR & FRAME - NO WORK	
	202.1	-	3'-0"×7'-0"	---	---	WD	HM	-	-	-	-	EXISTING DOOR & FRAME - NO WORK	
	202.2	Y	2'-10"×7'-8"	---	---	AL	AL	-	-	TBD	-	EXISTING DOOR & FRAME - NO WORK	
	203.1	-	3'-0"×7'-0"	---	---	WD	HM	Y	-	-	-	TBD	NEW DOOR IN EXISTING FRAME
	203.2	Y	3'-8"×8'-8"	---	---	AL	AL	-	-	TBD	-	EXISTING DOOR & FRAME - NO WORK	
	204A.1	-	3'-0"×7'-0"	---	---	WD	HM	-	-	-	-	EXISTING DOOR & FRAME - NO WORK	
	204A.2	-	3'-0"×7'-0"	---	---	WD	HM	-	Y	-	-	EXISTING, PAINT DOOR & FRAME	
	204B.1	-	3'-0"×7'-0"	---	---	WD	HM	-	Y	-	-	EXISTING, PAINT DOOR & FRAME	
	204B.2	-	3'-0"×7'-0"	---	---	WD	HM	-	Y	-	-	EXISTING, PAINT DOOR & FRAME	
	205.1	-	3'-0"×7'-0"	---	---	WD	HM	Y	-	-	-	TBD	NEW DOOR IN EXISTING FRAME
	205.2	Y	3'-8"×8'-8"	---	---	AL	AL	-	-	TBD	-	EXISTING DOOR & FRAME - NO WORK	
	206.1	-	3'-0"×7'-0"	---	---	WD	HM	Y	-	-	-	TBD	NEW DOOR IN EXISTING FRAME
	206.2	Y	3'-8"×8'-8"	---	---	AL	AL	-	-	TBD	-	EXISTING DOOR & FRAME - NO WORK	
	207.1	-	---	7'-0"	7'-2"	AL	AL	-	-	-	-	TBD	EXISTING DOOR & FRAME - NO WORK
	207.2	Y	---	7'-0"	3'-0"	WD	AL	-	Y	-	-	TBD	EXISTING DOOR & FRAME - NO WORK
	208.1	-	3'-0"×7'-0"	---	---	WD	HM	-	Y	-	-	TBD	EXISTING, PAINT DOOR & FRAME
	208.2	Y	3'-0"×8'-8"	---	---	AL	AL	-	-	TBD	-	EXISTING DOOR & FRAME - NO WORK	
	208A.2	-	3'-0"×7'-0"	---	---	WD	HM	-	-	-	-	-	EXISTING DOOR & FRAME - NO WORK
	208B.1	-	2'-4"×7'-0"	---	---	WD	HM	-	Y	-	-	-	EXISTING, PAINT DOOR & FRAME
	209.1	-	3'-0"×7'-0"	---	---	WD	HM	-	Y	-	-	TBD	EXISTING, PAINT DOOR & FRAME
	209.2	Y	3'-0"×8'-8"	---	---	AL	AL	-	-	TBD	-	EXISTING DOOR & FRAME - NO WORK	
	209B.2	-	2'-4"×7'-0"	---	---	WD	HM	-	Y	-	-	-	EXISTING, PAINT DOOR & FRAME
	210.1	-	3'-0"×7'-0"	---	---	WD	HM	-	Y	-	-	TBD	EXISTING, PAINT DOOR & FRAME
	210.2	Y	3'-0"×8'-8"	---	---	AL	AL	-	-	TBD	-	EXISTING DOOR & FRAME - NO WORK	
	210A.2	-	3'-0"×7'-0"	---	---	WD	HM	-	Y	-	-	-	EXISTING, PAINT DOOR & FRAME
	210B.1	-	2'-4"×7'-0"	---	---	WD	HM	-	Y	-	-	-	EXISTING DOOR & FRAME - NO WORK
	210B.2	-	2'-4"×7'-0"	---	---	WD	HM	-	Y	-	-	-	EXISTING, PAINT DOOR & FRAME
	211.1	-	3'-0"×7'-0"	---	---	WD	HM	-	Y	-	-	TBD	EXISTING, PAINT DOOR & FRAME
	211.2	Y	3'-0"×8'-8"	---	---	AL	AL	-	-	TBD	-	EXISTING DOOR & FRAME - NO WORK	
	212.1	-	3'-0"×7'-0"	---	---	WD	HM	-	Y	-	-	TBD	EXISTING, PAINT DOOR & FRAME
	212.2	Y	3'-0"×8'-8"	---	---	AL	AL	-	-	TBD	-	EXISTING DOOR & FRAME - NO WORK	
	212B	-	2'-4"×7'-0"	---	---	WD	HM	-	Y	-	-	-	EXISTING, PAINT DOOR & FRAME
	213.1	-	3'-0"×7'-0"	---	---	WD	HM	-	Y	-	-	TBD	EXISTING, PAINT DOOR & FRAME
	213.2	Y	3'-0"×8'-8"	---	---	AL	AL	-	-	TBD	-	EXISTING DOOR & FRAME - NO WORK	
	213A.2	-	3'-0"×7'-0"	---	---	WD	HM	-	Y	-	-	-	EXISTING, PAINT DOOR & FRAME
	213B.1	-	2'-4"×7'-0"	---	---	WD	HM	-	Y	-	-	-	EXISTING, PAINT DOOR & FRAME
	213B.2	-	2'-4"×7'-0"	---	---	WD	HM	-	Y	-	-	-	EXISTING, PAINT DOOR & FRAME
	214.1	-	3'-0"×7'-0"	---	---	WD	HM	-	-	-	-	TBD	EXISTING, PAINT DOOR & FRAME
	214.2	Y	3'-0"×8'-8"	---	---	AL	AL	-	-	TBD	-	EXISTING DOOR & FRAME - NO WORK	
	215.1	-	3'-0"×7'-0"	---	---	WD	HM	Y	-	-	-	TBD	NEW DOOR IN EXISTING FRAME
	215.2	Y	2'-8"×7'-8"	---	---	AL	AL	-	-	TBD	-	EXISTING DOOR & FRAME - NO WORK	
	215.3	-	3'-0"×7'-0"	---	---	WD	HM	-	-	TBD	-	EXISTING DOOR & FRAME - NO WORK	
	216.1	-	3'-0"×7'-0"	---	---	WD	HM	Y	-	-	-	TBD	NEW DOOR IN EXISTING FRAME
	216.2	Y	2'-8"×7'-8"	---	---	AL	AL	-	-	TBD	-	EXISTING DOOR & FRAME - NO WORK	
	216.3	-	3'-0"×7'-0"	---	---	WD	HM	Y	-	-	-	TBD	NEW DOOR IN EXISTING FRAME
217.1	-	3'-0"×7'-0"	---	---	WD	HM	Y	-	-	-	TBD	NEW DOOR IN EXISTING FRAME	
217.2	Y	2'-8"×7'-8"	---	---	AL	AL	-	-	TBD	-	EXISTING DOOR & FRAME - NO WORK		
218	-	3'-0"×7'-0"	---	---	WD	HM	-	Y	-	-	-	EXISTING, PAINT DOOR & FRAME	
219	-	3'-0"×7'-0"	---	---	WD	HM	-	Y	-	-	-	EXISTING, PAINT DOOR & FRAME	
220	-	3'-0"×7'-0"	---	---	WD	HM	-	Y	-	-	-	EXISTING, PAINT DOOR & FRAME	
221A	-	3'-0"×7'-0"	---	---	WD	HM	-	Y	-	-	-	EXISTING, PAINT DOOR & FRAME	
221B	-	2'-8"×7'-0"	---	---	WD	HM	-	Y	-	-	-	EXISTING, PAINT DOOR & FRAME	
221C	-	2'-8.58"×7'-0"	---	---	WD	HM	-	Y	-	-	-	EXISTING, PAINT DOOR & FRAME	
221D	-	2'-8.58"×7'-0"	---	---	NO LEAF	HM	-	-	-	-	-	EXISTING DOOR & FRAME - NO WORK	
222	-	3'-0"×7'-0"	---	---	WD	HM	-	Y	-	-	-	EXISTING, PAINT DOOR & FRAME	
223	-	3'-0"×7'-0"	---	---	WD	HM	-	Y	-	-	-	EXISTING, PAINT DOOR & FRAME	
224	-	---	7'-0"	3'-0"	AL	AL	-	-	-	-	-	EXISTING DOOR & FRAME - NO WORK	
225A	-	3'-0"×7'-0"	---	---	WD	HM	-	-	-	TBD	-	EXISTING DOOR & FRAME - NO WORK	
225B	-	2'-8"×6'-4"	---	---	WD	AL	-	-	-	-	-	EXISTING DOOR & FRAME - NO WORK	
225C.1	-	2'-8"×6'-4"	---	---	WD	AL	-	-	-	-	-	EXISTING DOOR & FRAME - NO WORK	
225C.2	-	2'-8"×6'-4"	---	---	WD	AL	-	-	-	-	-	EXISTING DOOR & FRAME - NO WORK	
225D.1	-	3'-0"×7'-0"	---	---	WD	HM	-	-	-	-	-	EXISTING DOOR & FRAME - NO WORK	
225E	-	3'-0"×7'-0"	---	---	WD	AL	-	-	-	TBD	-	EXISTING DOOR & FRAME - NO WORK	
225F.1	-	3'-0"×7'-0"	---	---	WD	HM	-	-	-	-	-	EXISTING DOOR & FRAME - NO WORK	
225F.2	-	3'-0"×7'-0"	---	---	WD	HM	-	-	-	-	-	EXISTING DOOR & FRAME - NO WORK	
226	-	3'-0"×7'-0"	---	---	WD	HM	-	-	-	-	-	EXISTING DOOR & FRAME - NO WORK	
227	Y	6'-0"×7'-0"	---	---	AL	AL	Y	-	-	-	TBD	NEW DOOR IN EXISTING FRAME	
228	-	3'-0"×7'-0"	---	---	WD	HM	-	Y	-	-	TBD	EXISTING, PAINT DOOR & FRAME	
229	-	3'-0"×7'-0"	---	---	WD	HM	-	Y	-	-	TBD	EXISTING, PAINT DOOR & FRAME	
230A	-	3'-0"×7'-0"	---	---	WD	HM	-	Y	-	-	TBD	EXISTING, PAINT DOOR & FRAME	
230B	-	5'-8"×7'-0"	---	---	WD	HM	-	Y	-	-	-	EXISTING, PAINT DOOR & FRAME	
231	-	3'-0"×7'-0"	---	---	WD	HM	-	Y	-	-	-	EXISTING, PAINT DOOR & FRAME	
232	-	3'-0"×7'-0"	---	---	WD	HM	-	Y	-	-	-	EXISTING, PAINT DOOR & FRAME	
240A.1	Y	5'-8"×7'-0"	---	---	AL	AL	-	-	TBD	TBD	EXISTING DOOR & FRAME - NO WORK		
240B	-	3'-0"×7'-0"	---	---	WD	HM	-	Y	-	-	-	EXISTING, PAINT DOOR & FRAME	
240C	Y	6'-0"×8'-8"	---	---	AL	AL	-	-	Y	-	TBD	EXISTING DOOR & FRAME - NO WORK	
240F.1	-	3'-0"×7'-0"	---	---	WD	HM	-	Y	-	-	-	EXISTING, PAINT DOOR & FRAME	
240G	-	3'-0"×7'-0"	---	---	WD	HM	-	Y	-	-	-	EXISTING, PAINT DOOR & FRAME	
250A.1	Y	7'-8"×8'-8"	---	---	AL	AL	-	-	TBD	TBD	EXISTING DOOR & FRAME - NO WORK		
250A.2	Y	5'-8"×8'-8"	---	---	AL	AL	-	-	TBD	TBD	EXISTING DOOR & FRAME - NO WORK		
250C	Y	---	7'-0"	7'-8"	AL	AL	-	-	Y	-	TBD	EXISTING DOOR & FRAME - NO WORK	
250D	Y	3'-0"×8'-8"	---	---	AL	AL	-	-	TBD	TBD	EXISTING DOOR & FRAME - NO WORK		

DOOR SCHEDULE NOTES

1. FOR LIST OF ABBREVIATIONS
SEE COVER SHEET **G001**
2. PROVIDE DOOR STOPS WHERE
REQUIRED TO PROTECT DOOR OR ADJ.
SURFACES. CONFIRM LOCATIONS
WITH ARCHITECT. REFER TO 08 71 00
DOOR HARDWARE

- GLASS TYPES**
(SEE SBC SECTION 2406)
- 1/4" LAMINATED

GLASS TYPES

(SEE SBC SECTION 2406)

1/4" LAMINATED

ALL GLASS WITHIN 18" OF FLOOR, ALL GLASS IN DOORS AND ALL GLASS WITHIN 24" OF A DOOR IN ANY POSITION SHALL BE LABELLED SAFETY GLASS.

[illegible]

CONSULTANT'S
LOGO

ECS INTERIOR IMPROVEMENTS


3801 East Mercer Way
Mercer Island, WA

22017-ECS
Project #

Weinstein A+U
2200 Western Avenue, Suite 301
Seattle, WA 98121
206.443.8606
www.weinsteinau.com

© 2025 Weinstein A+U - These documents have been prepared specifically for the above named project. They are not suitable for use on other projects or in other locations without the approval and participation of the Architect.

**JURISDICTIONAL
APPROVAL STAMP**

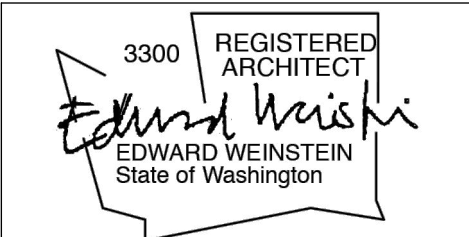

BUILDING PERMIT SET

Issue

04.04.2025

Issue Date

DOOR SCHEDULE


Sheet Title

A901

WeinsteinAU.com

006.443.8808

WINESTEIN A+11

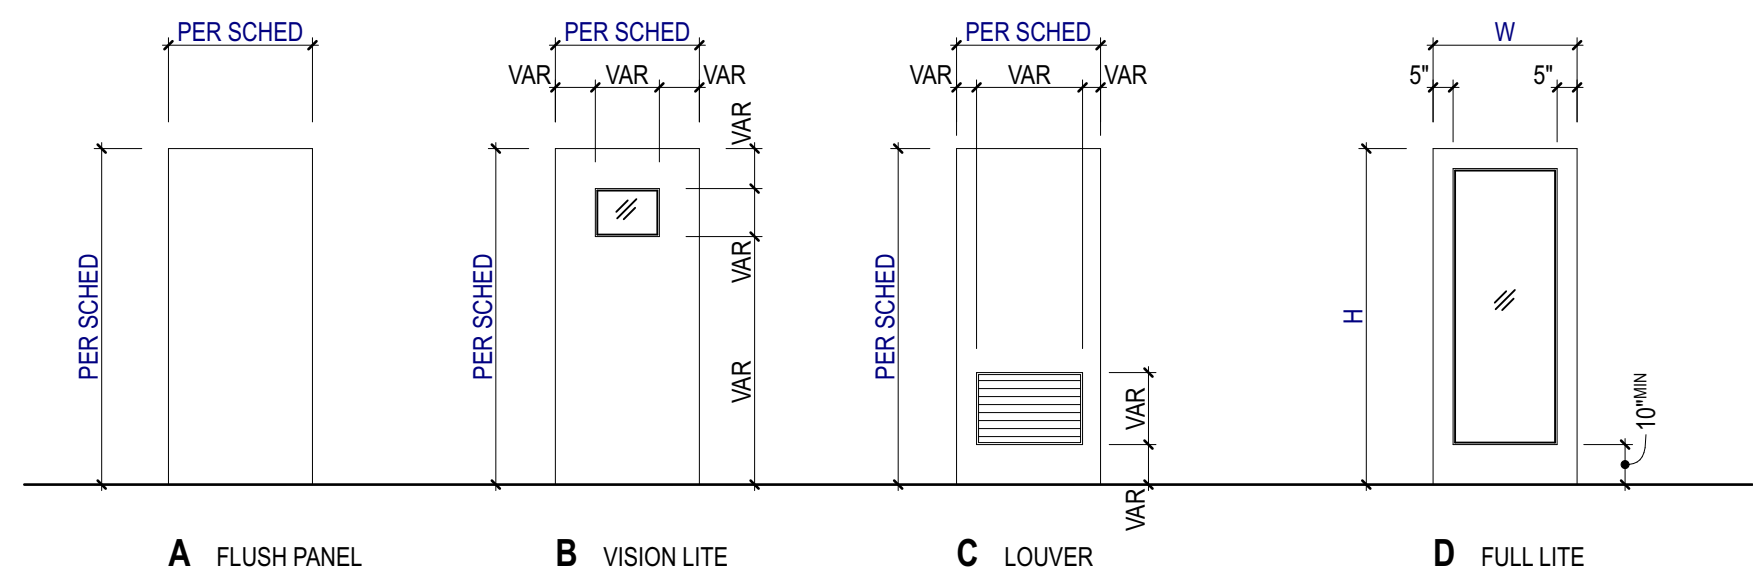

TYPICAL DOOR LEAFS

SCALE: 1/4" = 1'

General Structural Notes

(THE FOLLOWING APPLY UNLESS SHOWN OTHERWISE ON THE DRAWINGS.)

CRITERIA:

1. ALL MATERIALS, WORKMANSHIP, DESIGN, AND CONSTRUCTION SHALL CONFORM TO THE DRAWINGS, SPECIFICATIONS, AND THE INTERNATIONAL BUILDING CODE (IBC) WITH WASHINGTON STATE ADMINISTRATIVE CODE AMENDMENTS, 2021 EDITION.
2. THE EXISTING STRUCTURE HAS NOT BEEN EVALUATED OR STRENGTHENED TO CONFORM TO CURRENT SEISMIC CODE REQUIREMENTS AS PART OF THIS PROJECT SCOPE. THE ALTERATIONS SHOWN ARE IN CONFORMANCE WITH SECTION 503.4 OF THE INTERNATIONAL EXISTING BUILDING CODE (IEBC) 2021 EDITION.
3. DESIGN LOADING CRITERIA:
- ROOF SNOW LOAD 25 PSF
- SEE DRAWINGS FOR ADDITIONAL LOADING CRITERIA
4. STRUCTURAL DRAWINGS SHALL BE USED IN CONJUNCTION WITH ARCHITECTURAL DRAWINGS AND ALL OTHER CONTRACT DOCUMENTS FOR BIDDING AND CONSTRUCTION. CONTRACTOR SHALL VERIFY DIMENSIONS AND CONDITIONS FOR COMPATIBILITY AND SHALL NOTIFY ARCHITECT OF ALL DISCREPANCIES PRIOR TO CONSTRUCTION. IT IS THE CONTRACTOR'S RESPONSIBILITY TO COORDINATE BUILDING LAYOUT DIMENSIONS (GRID LAYOUTS, SITE COORDINATES, ETC.) AMONGST ALL TRADES, INCLUDING SHOP FABRICATED ITEMS.
5. CONTRACTOR SHALL VERIFY ALL EXISTING DIMENSIONS, MEMBER SIZES AND CONDITIONS PRIOR TO COMMENCING ANY WORK AND PRIOR TO SUBMITTING SHOP DRAWINGS. ALL DIMENSIONS OF EXISTING CONSTRUCTION SHOWN ON THE DRAWINGS ARE INTENDED AS GUIDELINES ONLY AND MUST BE VERIFIED. THE EXISTING CONDITIONS SHOWN ON THE DRAWINGS ARE BASED EITHER ON SITE OBSERVATION, ORIGINAL DRAWINGS OR WERE ASSUMED BASED ON EXPECTED CONDITIONS. IF THE EXISTING CONDITIONS DO NOT CLOSELY MATCH THE CONDITIONS SHOWN ON THE DRAWINGS, OR IF THE EXISTING MATERIALS ARE OF QUESTIONABLE OR SUBSTANDARD QUALITY, NOTIFY THE ENGINEER PRIOR TO COMMENCING ANY WORK.
6. CONTRACTOR SHALL PROVIDE TEMPORARY BRACING, BOTH FOR VERTICAL LOADS AND LATERAL STABILITY, FOR THE STRUCTURE AND STRUCTURAL COMPONENTS UNTIL ALL FINAL CONNECTIONS HAVE BEEN COMPLETED IN ACCORDANCE WITH THE DRAWINGS.
7. CONTRACTOR SHALL BE RESPONSIBLE FOR ALL SAFETY PRECAUTIONS AND THE METHODS, TECHNIQUES, SEQUENCES OR PROCEDURES REQUIRED TO PERFORM THE WORK.
8. CONTRACTOR-INITIATED CHANGES SHALL BE SUBMITTED IN WRITING TO THE ARCHITECT AND STRUCTURAL ENGINEER FOR APPROVAL PRIOR TO FABRICATION OR CONSTRUCTION. CHANGES SHOWN ONLY ON SHOP DRAWINGS WILL NOT SATISFY THIS REQUIREMENT.
9. DRAWINGS INDICATE GENERAL AND TYPICAL DETAILS OF CONSTRUCTION. WHERE CONDITIONS ARE NOT SPECIFICALLY INDICATED BUT ARE OF SIMILAR CHARACTER TO DETAILS SHOWN, SIMILAR DETAILS OF CONSTRUCTION SHALL BE USED, SUBJECT TO REVIEW AND APPROVAL BY THE ARCHITECT AND THE STRUCTURAL ENGINEER.
10. SHOP DRAWINGS FOR STRUCTURAL STEEL SHALL BE SUBMITTED TO THE ARCHITECT AND STRUCTURAL ENGINEER FOR REVIEW PRIOR TO FABRICATION OF THESE ITEMS.
11. SHOP DRAWING REVIEW: DIMENSIONS AND QUANTITIES ARE NOT REVIEWED BY THE ENGINEER OF RECORD, AND THEREFORE MUST BE VERIFIED BY THE CONTRACTOR. THE CONTRACTOR SHALL REVIEW AND STAMP DRAWINGS PRIOR TO REVIEW BY ENGINEER OF RECORD. SUBMITTALS SHALL BE SUBMITTED ELECTRONICALLY IN PDF FORMAT.

SHOP DRAWING SUBMITTALS PROCESSED BY THE ENGINEER ARE NOT CHANGE ORDERS. THE PURPOSE OF SHOP DRAWING SUBMITTALS BY THE CONTRACTOR IS TO DEMONSTRATE TO THE ENGINEER THAT THE CONTRACTOR UNDERSTANDS THE DESIGN CONCEPT BY INDICATING WHICH MATERIAL IS INTENDED TO BE FURNISHED AND INSTALLED AND BY DETAILING THE INTENDED FABRICATION AND INSTALLATION METHODS. IF DEVIATIONS, DISCREPANCIES, OR CONFLICTS BETWEEN SHOP DRAWING SUBMITTALS AND THE CONTRACT DOCUMENTS ARE DISCOVERED EITHER PRIOR TO OR AFTER SHOP DRAWING SUBMITTALS ARE PROCESSED BY THE ENGINEER, THE DESIGN DRAWINGS AND SPECIFICATIONS SHALL CONTROL AND SHALL BE FOLLOWED.

12. DEFERRED SUBMITTALS SHALL BE DESIGNED BY AN ENGINEER REGISTERED IN THE STATE OF WASHINGTON. IT IS CONTRACTOR'S RESPONSIBILITY TO VERIFY THE SUBMITTAL AND SCHEDULE REQUIREMENTS WITH THE LOCAL JURISDICTION. THE COMPONENT DESIGNER SHALL BE A REGISTERED STRUCTURAL ENGINEER IF REQUIRED BY THE BUILDING OFFICIAL OF THE LOCAL JURISDICTION. BUILDING COMPONENT SUBMITTALS SHALL INCLUDE THE DESIGNING PROFESSIONAL ENGINEER'S STAMP AND SHALL BE APPROVED BY THE COMPONENT DESIGNER PRIOR TO CURSORY REVIEW BY THE ENGINEER OF RECORD FOR LOADS IMPOSED ON THE BASIC STRUCTURE. THE COMPONENT DESIGNER IS RESPONSIBLE FOR CODE CONFORMANCE PER ASCE 7-16 CHAPTER 13, INCLUDING ACCOMMODATION FOR STRUCTURAL RELATIVE DISPLACEMENTS PER SECTION 13.3.2 AND ALL NECESSARY BRACING, SUPPORTS OR CONNECTIONS NOT SPECIFICALLY CALLED OUT ON THE ARCHITECTURAL OR STRUCTURAL DRAWINGS. SEE THE DESIGN LOADING CRITERIA FOR BUILDING DISPLACEMENTS AS REQUIRED. DEFERRED SUBMITTALS SHALL INDICATE LOCATION, MAGNITUDE AND DIRECTION OF ALL LOADS IMPOSED ON BASIC STRUCTURE. DESIGN CALCULATIONS SHALL BE INCLUDED IN THE SUBMITTAL. THE CONTRACTOR SHALL FORWARD DEFERRED SUBMITTALS TO THE BUILDING OFFICIAL WHERE REQUIRED.

THE FOLLOWING BUILDING COMPONENTS SHALL BE DEFERRED SUBMITTALS FOR THIS PROJECT:
MECHANICAL & ELECTRICAL COMPONENTS & DISTRIBUTION SYSTEMS (SEE NOTE 13)

13. MECHANICAL & ELECTRICAL COMPONENTS & DISTRIBUTION SYSTEMS DESIGN FOR CODE PRESCRIBED GRAVITY AND SEISMIC/WIND LOADS SHALL BE PROVIDED BY AN ENGINEER REGISTERED IN THE STATE OF WASHINGTON, EXCEPT FOR ELEMENTS SPECIFICALLY SHOWN AND DETAILED ON THE STRUCTURAL DRAWINGS. THE MECHANICAL/ELECTRICAL CONTRACTOR MUST HIRE THE ENGINEER AND IS RESPONSIBLE FOR ALL COSTS RELATED TO THE PURCHASE AND INSTALLATION OF NECESSARY SUPPORTS, BRACING AND ANCHORAGE. SEISMIC BRACING AND ANCHORAGE DESIGN SHALL COMPLY WITH CHAPTER 13 OF ASCE 7-16. SEE TABLE 13.6-1 FOR APPLICABLE COMPONENTS AND DISTRIBUTION SYSTEMS SEISMIC DESIGN COEFFICIENTS. WHERE APPLICABLE, THE DESIGN SHALL ACCOMMODATE RELATIVE DISPLACEMENTS PER SECTION 13.6.4.2. SEE GENERAL STRUCTURAL NOTE 12 FOR ADDITIONAL INFORMATION.

STATEMENT OF SPECIAL INSPECTIONS (STRUCTURAL):

14. STATEMENT OF SPECIAL INSPECTIONS – STRUCTURAL ITEMS (SEISMIC DESIGN CATEGORY D):

SPECIAL INSPECTIONS AND TESTING SHALL BE PERFORMED BY THE OWNER APPOINTED INSPECTION AGENCY IN ACCORDANCE WITH CHAPTER 17 OF THE IBC WITH REPORTS PER IBC SECTION 1704.2.4 SUBMITTED TO THE OWNER, ARCHITECT, STRUCTURAL ENGINEER, CONTRACTOR, AND BUILDING OFFICIAL FOR EACH DAY SPECIAL INSPECTIONS OR TESTING IS PERFORMED. THESE INSPECTIONS ARE IN ADDITION TO THE INSPECTIONS SPECIFIED IN IBC SECTION 110. SEE TABLES BELOW FOR ADDITIONAL INFORMATION.

STRUCTURAL ITEMS	SPECIAL INSPECTION FREQUENCY	IBC REFERENCE
STRUCTURAL STEEL FABRICATION, ERECTION, AND NONDESTRUCTIVE TESTING		
SPECIAL INSPECTION AND NONDESTRUCTIVE TESTING FOR STRUCTURAL STEEL SHALL BE IN ACCORDANCE WITH THE QUALITY ASSURANCE (QA) INSPECTION REQUIREMENTS OF AISC 360-16 CHAPTER N. CONTINUOUS INSPECTION SHALL BE PERFORMED AT "P" TASKS DEFINED IN AISC 360-16; PERIODIC INSPECTION SHALL BE PERFORMED AT "O" TASKS DEFINED IN AISC 360-16		
SHOP AND FIELD WELDING	CONTINUOUS/PERIODIC (QA PER AISC 360 CH. N5.4)	1705.2.1
HIGH STRENGTH BOLTING	CONTINUOUS/PERIODIC (QA AISC 360 CH. N5.6)	1705.2.1
MATERIAL VERIFICATION (IDENTIFICATION MARKS AND MANUFACTURER'S TEST REPORTS)	PERIODIC	1705.2.1
EXPANSION BOLTS, INSERTS & CONCRETE SCREWS	PERIODIC INCLUDING TORQUE TESTS IN ACCORDANCE WITH APPROVED ICC-ES REPORTS	TABLE 1705.3 ITEM 4
ARCH, MECH, & ELEC ITEMS	SEISMIC DESIGN REQUIREMENTS (ASCE 7-16 CHAPTER 13)	PERIODIC SPECIAL INSPECTION AS SPECIFIED PER IBC CHAPTER 17
SUSPENDED CEILINGS	ASCE 7-16 SECTION 13.5.6	INSPECTIONS PER IBC SECTION 110 AND ASCE 7-16 13.5.6.2.2 AS REQUIRED
INSTALLATION AND ANCHORAGE OF SPRINKLER SYSTEMS, FIRE PUMPS, EMERGENCY GENERATORS. (Ip=1.5 PER ASCE 7-16 SECTION 13.1.3)	ASCE 7-16 SECTION 13.6 AND IBC 1705.14.2	REQUIRED (IBC 1705.13.4 & 1705.13.6)
ALL OTHER MECHANICAL AND ELECTRICAL COMPONENTS	ASCE 7-16 SECTION 13.6	NOT REQUIRED

STRUCTURAL OBSERVATION PER IBC SECTION 1704.6 IS NOT REQUIRED FOR THIS STRUCTURE.

CONTRACTOR STATEMENT OF RESPONSIBILITY: CONTRACTOR SHALL SUBMIT A WRITTEN STATEMENT OF RESPONSIBILITY IN ACCORDANCE WITH IBC SECTION 1704.4 TO THE BUILDING OFFICIAL AND OWNER PRIOR TO CONSTRUCTION ACKNOWLEDGING THE SPECIAL REQUIREMENTS CONTAINED IN THE STATEMENT OF SPECIAL INSPECTIONS.

ANCHORAGE:

15. EXPANSION BOLTS INTO GROUTED MASONRY SHALL BE ONE OF THE FOLLOWING INSTALLED IN STRICT ACCORDANCE WITH THE ICC REPORTS INDICATED AND MANUFACTURER'S INSTRUCTIONS: "Kwik Bolt T22", AS MANUFACTURED BY HILTI, INC. (ICC-ES REPORT NO. 4561); OR "STRONG BOLT 2" AS MANUFACTURED BY SIMPSON STRONG-TIE COMPANY, INC. (IAPMO REPORT NO. 240); OR "POWER-STUD+ SD1" AS MANUFACTURED BY DEWALT (ICC-ES NO. 2966). SUBSTITUTES PROPOSED BY CONTRACTOR SHALL BE SUBMITTED FOR REVIEW WITH ICC-ES REPORTS INDICATING EQUIVALENT OR GREATER LOAD CAPACITIES. IN ADDITION, SUBSTITUTIONS SHALL MEET ICC-ES ACCEPTANCE CRITERIA AC01. SPECIAL INSPECTION IS REQUIRED FOR ALL EXPANSION BOLT INSTALLATION. EXPANSION BOLTS SHALL NOT BE USED AS SUBSTITUTES FOR EMBEDDED ANCHOR BOLTS UNLESS SPECIFICALLY APPROVED BY THE STRUCTURAL ENGINEER. A MINIMUM OF 6" OF SOLID GROUT SHALL BE IN PLACE AND CURED TO A MINIMUM STRENGTH OF 2 KSI ON ALL SIDES OF EXPANSION BOLTS AT MASONRY WALLS PRIOR TO BOLT INSTALLATION. BOLTS IN MASONRY WALL SHALL COMPLY WITH RESTRICTIONS SHOWN IN DETAIL <MSN-105> AT HEAD JOINTS. NOTIFY ENGINEER IF BOLT LOCATIONS CONFLICT WITH REINFORCING STEEL – DO NOT CUT REINFORCING OR REDUCE EMBEDMENT DEPTHS WITHOUT PRIOR APPROVAL.
16. CONCRETE SCREW ANCHORS SHALL BE ONE OF THE FOLLOWING INSTALLED IN STRICT ACCORDANCE WITH THE ICC-ES REPORTS INDICATED AND MANUFACTURER'S INSTRUCTIONS INCLUDING MINIMUM EMBED REQUIREMENTS: "TITEN HD" AS MANUFACTURED BY SIMPSON STRONG-TIE COMPANY (ICC-ES NO. 2713); OR "KH-EZ" AS MANUFACTURED BY HILTI, INC. (ICC-ES NO. 3027); OR "SCREW-BOLT+" AS MANUFACTURED BY DEWALT (ICC-ES NO. 3889). SUBSTITUTES PROPOSED BY CONTRACTOR SHALL BE SUBMITTED FOR REVIEW WITH ICC-ES REPORTS INDICATING EQUIVALENT OR GREATER LOAD CAPACITIES. IN ADDITION, SUBSTITUTIONS SHALL MEET ICC-ES ACCEPTANCE CRITERIA AC193. SPECIAL INSPECTION IS REQUIRED FOR ALL CONCRETE SCREW ANCHOR INSTALLATION. CONCRETE SCREW ANCHORS SHALL NOT BE USED AS SUBSTITUTES FOR EMBEDDED ANCHOR BOLTS OR EXPANSION BOLTS UNLESS SPECIFICALLY APPROVED BY THE STRUCTURAL ENGINEER. NOTIFY ENGINEER IF SCREW ANCHOR LOCATIONS CONFLICT WITH REINFORCING STEEL – DO NOT CUT REINFORCING OR REDUCE EMBEDMENT DEPTHS WITHOUT PRIOR APPROVAL.

RENOVATION:

17. DEMOLITION: CONTRACTOR SHALL VERIFY ALL EXISTING CONDITIONS BEFORE COMMENCING ANY DEMOLITION. SHORING SHALL BE INSTALLED TO SUPPORT EXISTING CONSTRUCTION AS REQUIRED AND IN A MANNER SUITABLE TO THE WORK SEQUENCES. DEMOLITION DEBRIS SHALL NOT BE ALLOWED TO DAMAGE OR OVERLOAD THE EXISTING STRUCTURE. LIMIT CONSTRUCTION LOADING (INCLUDING DEMOLITION DEBRIS) ON EXISTING FLOOR SYSTEMS TO 40 PSF (20 PSF AT ROOFS).
- A. ALL NEW OPENINGS THROUGH EXISTING MASONRY OR CONCRETE WALLS, SLABS, AND BEAMS SHALL BE ACCOMPLISHED BY SAWCUTTING WHEREVER POSSIBLE. UNLESS OTHERWISE NOTED, ALL NEW OPENINGS SHALL BE SAWCUT NEAT AND CLEAN; NO OVERCUTTING AT OPENING CORNERS SHALL BE ALLOWED. AS REQUIRED, CORE DRILL CORNERS AND CHIP, GRIND OR CUT THE CORNERS TO PROVIDE THE REQUIRED DIMENSIONS.
- B. CONTRACTOR SHALL VERIFY ALL EXISTING CONDITIONS AND LOCATION OF MEMBERS PRIOR TO CUTTING ANY OPENINGS.
- C. SMALL ROUND OPENINGS SHALL BE ACCOMPLISHED BY CORE DRILLING, IF POSSIBLE. HOLES UP TO 1" MAY BE ROTOHAMMERED.

EXISTING REINFORCING SHALL BE SAVED UNLESS OTHERWISE NOTED. SAW CUTTING, DRILLING, OR CORING SHALL NOT CUT EXISTING REINFORCING WHICH IS TO BE SAVED. UNLESS OTHERWISE NOTED, THE FOLLOWING GUIDELINES SHALL BE USED FOR EXISTING REINFORCING (NOTE "SCANNING" IS DEFINED AS EITHER X-RAYING OR GROUND PENETRATING RADAR, WHICHEVER IS SUITABLE TO ACCURATELY LOCATE REINFORCING):

1. EXISTING CONCRETE BEAMS, JOISTS, AND COLUMNS SHALL BE SCANNED WHERE APPLICABLE BEFORE CORING AND PRIOR TO STEEL FABRICATION, UNLESS OTHERWISE NOTED. SCANNING IS ALSO REQUIRED BEFORE ANY ROTOHAMMERING AT EXISTING POST-TENSIONED OR PRESTRESSED CONCRETE MEMBERS. IF A SPECIFIED CONNECTION CANNOT BE MADE WITHOUT DAMAGING REINFORCING, THE STRUCTURAL ENGINEER'S APPROVAL IS REQUIRED PRIOR TO CUTTING THE REINFORCING. IF ROTOHAMMERING, STOP WHEN EXISTING REINFORCING IS ENCOUNTERED AND ASK FOR APPROVAL PRIOR TO CUTTING REINFORCING.
2. AT EXISTING CONCRETE OR MASONRY WALLS AND CONCRETE SLABS, HOLES 8" OR LESS IN DIAMETER AND SPACED NO CLOSER THAN 3'-0" APART AND 12" FROM WALL ENDS OR SLAB EDGES MAY BE CORED WITHOUT SCANNING AND THE REINFORCING IN THE CORE MAY BE CUT. AT ALL OTHER CONDITIONS THE WALL OR SLAB SHALL BE SCANNED BEFORE CUTTING/CORING AND THE REINFORCING STEEL MAY NOT BE CUT WITHOUT PRIOR APPROVAL BY THE STRUCTURAL.

STEEL:

18. STRUCTURAL STEEL DESIGN, FABRICATION, AND ERECTION SHALL BE BASED ON THE LATEST EDITIONS OF THE A.I.S.C. SPECIFICATIONS AND CODES:
1. SPECIFICATION FOR STRUCTURAL STEEL BUILDINGS-ALLOWABLE STRESS AND PLASTIC DESIGN, OR LOAD AND RESISTANCE FACTOR DESIGN SPECIFICATION FOR STRUCTURAL STEEL BUILDINGS.
2. CODE OF STANDARD PRACTICE FOR STEEL BUILDINGS AND BRIDGES, ADOPTED JUNE 15, 2016.
3. SPECIFICATION FOR STRUCTURAL JOINTS USING ASTM A325 OR A490 BOLTS.
4. QUALITY CONTROL SHALL BE IN ACCORDANCE WITH AISC 360 CHAPTER N (AISC 341 CHAPTER J FOR STEEL SEISMIC SYSTEM).

CONTRACTOR SHALL ALSO COMPLY WITH OSHA REGULATION 29 CFR PART 1926 SUBPART R - STEEL ERECTION, PUBLISHED JANUARY 18, 2001.

19. STRUCTURAL STEEL SHALL CONFORM TO THE FOLLOWING REQUIREMENTS: WIDE FLANGE AND WT STEEL SHAPES SHALL CONFORM TO ASTM A992, Fy = 50 KSI. ANGLES, CHANNELS, AND RODS SHALL CONFORM TO ASTM A36, Fy = 36 KSI. STEEL PLATES SHALL CONFORM TO ASTM A572, Fy = 50 KSI. STEEL PIPE SHALL CONFORM TO ASTM A53, TYPE E OR S, GRADE B, Fy = 35 KSI. STRUCTURAL TUBING (HSS) SHALL CONFORM TO ASTM A500, GRADE C, Fy = 50 KSI. ANCHOR BOLTS OR ANCHOR RODS SHALL CONFORM TO ASTM F1554 (36 KSI). STEEL-TO-STEEL CONNECTION BOLTS SHALL CONFORM TO ASTM A325-N. THREADED RODS FOR EPOXY GROUTED CONNECTIONS SHALL CONFORM TO ASTM A36 OR ASTM F1554 (36 KSI).
20. DIMENSIONAL TOLERANCE FOR STRUCTURAL STEEL MEMBERS SHALL BE PER THE AISC CODE OF STANDARD PRACTICE FOR STEEL BUILDINGS AND BRIDGES, SECTION 6.4 AND ASTM SPECIFICATION A6. UNLESS SPECIFICALLY ALLOWED BY THE ENGINEER, COLUMN MEMBERS SHALL NOT BE MODIFIED BY THE ROTARY STRAIGHTENING PROCESS.
21. ALL WELDING SHALL BE IN CONFORMANCE WITH A.I.S.C. AND A.W.S. STANDARDS AND SHALL BE PERFORMED BY W.A.B.O. CERTIFIED WELDERS USING E70XX ELECTRODES. ONLY PREQUALIFIED WELDS (AS DEFINED BY A.W.S.) SHALL BE USED. DO NOT PAINT OR GALVANIZE AREAS OF PIECES TO BE FIELD WELDED, OR REMOVE PAINT AND GALVANIZING IN FIELD PRIOR TO WELDING. WELDING OF GRADE 60 REINFORCING BARS (IF REQUIRED) SHALL BE PERFORMED USING LOW HYDROGEN ELECTRODES. WELDING WITHIN 4" OF COLD BENDS IN REINFORCING STEEL IS NOT PERMITTED. SEE REINFORCEMENT NOTE FOR MATERIAL REQUIREMENTS OF WELDED BARS.

SHEET INDEX

S100	GENERAL STRUCTURAL NOTES
S201	FLOOR PLAN - LEVEL 1 SOUTH
S202	FLOOR PLAN - LEVEL 1 NORTH
S203	ROOF PLAN - LEVEL 1 SOUTH
S204	ROOF PLAN - LEVEL 1 NORTH
S301	DETAILS



Rev	Date	Issued
-----	------	--------



ECS INTERIOR IMPROVEMENTS

3801 East Mercer Way
Mercer Island, WA

S22060
Project #

Weinstein A+U
2200 Western Avenue, Suite 301
Seattle, WA 98121
206.443.8606
www.weinsteinau.com

© 2025 Weinstein A+U - These documents have been prepared specifically for the above named project. They are not suitable for use on other projects or in other locations without the approval and participation of the Architect.


BUILDING PERMIT SET
Issue
04.04.2025
Issue Date

GENERAL STRUCTURAL NOTES
Sheet Title

GSN1

30

S100

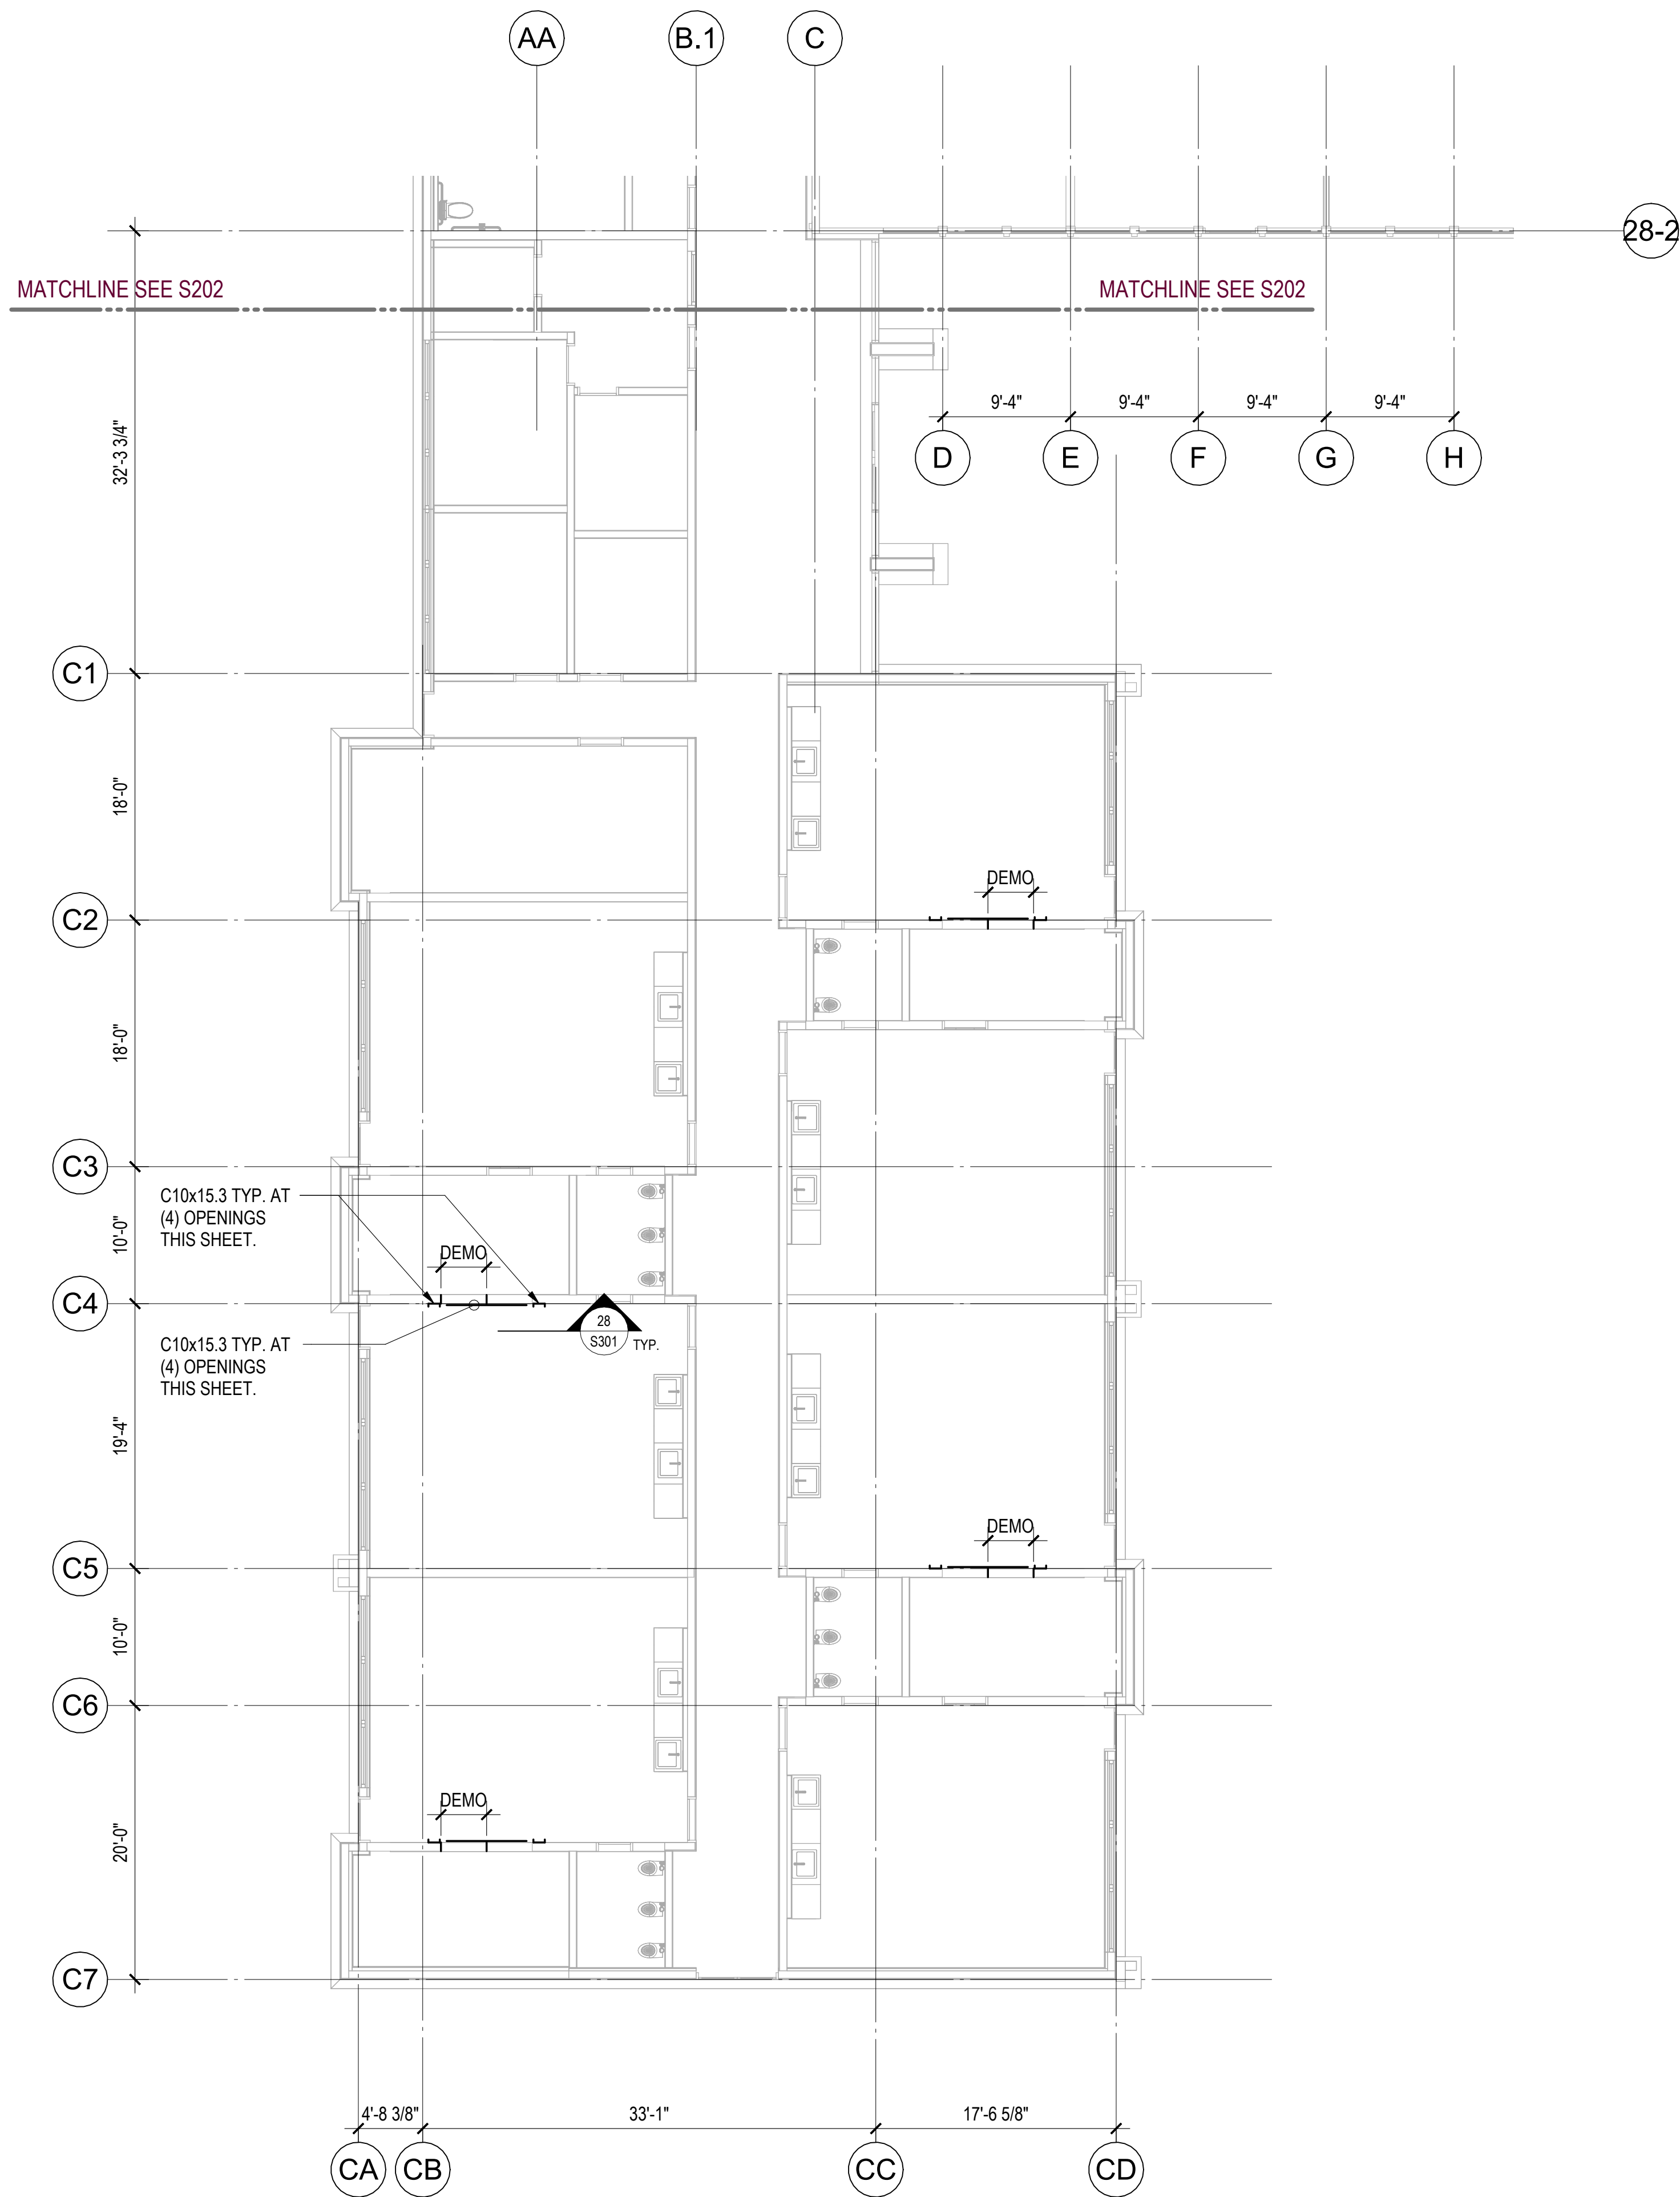

1 LEVEL 1 - South
S201 1/8" = 1'-0"



Rev	Date	Issued
-----	------	--------



ECS INTERIOR IMPROVEMENTS

3801 East Mercer Way
Mercer Island, WA

S22060
Project #

Weinstein A+U
2200 Western Avenue, Suite 301
Seattle, WA 98121
206.443.8606
www.weinsteinau.com


© 2025 Weinstein A+U - These documents have been prepared specifically for the above named project. They are not suitable for use on other projects or in other locations without the approval and participation of the Architect.

BUILDING PERMIT SET

Issue
04.04.2025
Issue Date

FLOOR PLAN - LEVEL 1 SOUTH
Sheet Title

S201

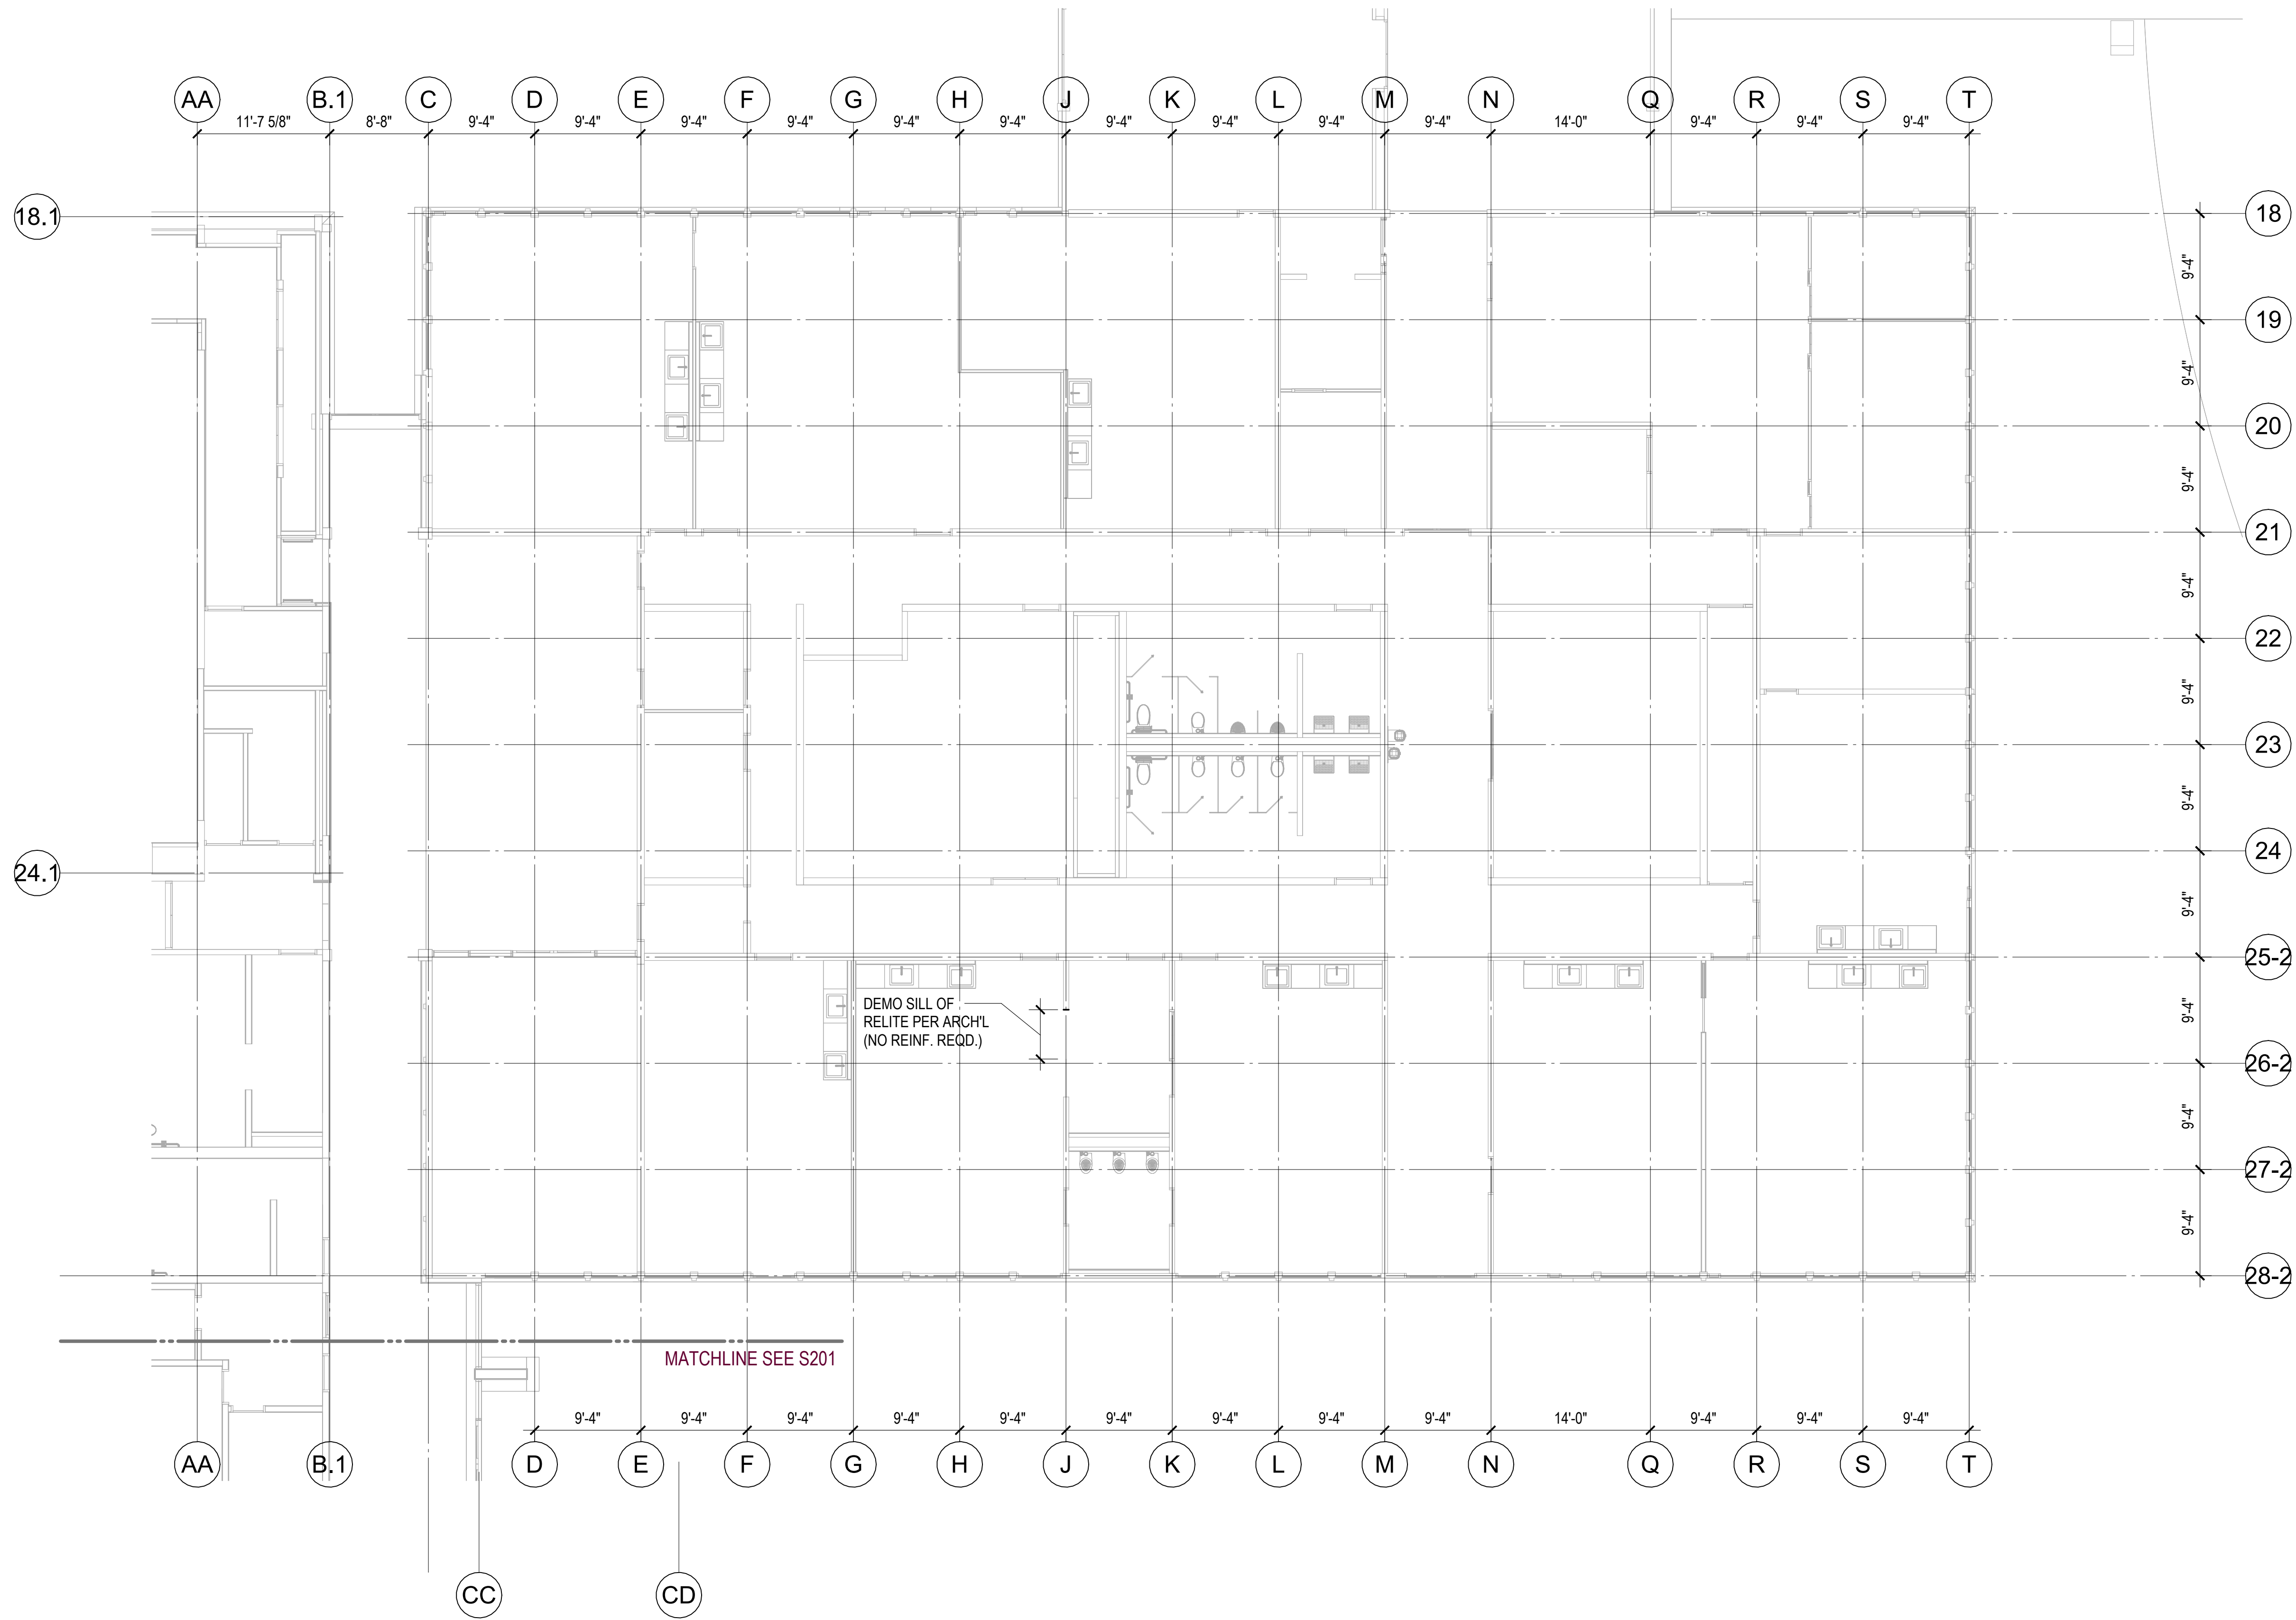

1 LEVEL 1 - North
S202 1/8" = 1'-0"



Rev	Date	Issued
-----	------	--------



ECS INTERIOR IMPROVEMENTS

3801 East Mercer Way
Mercer Island, WA

S22060
Project #

Weinstein A+U
2200 Western Avenue, Suite 301
Seattle, WA 98121
206.443.8606
www.weinsteinau.com


© 2025 Weinstein A+U - These documents have been prepared specifically for the above named project. They are not suitable for use on other projects or in other locations without the approval and participation of the Architect.

BUILDING PERMIT SET

Issue
04.04.2025
Issue Date

FLOOR PLAN - LEVEL 1 NORTH
Sheet Title

S202

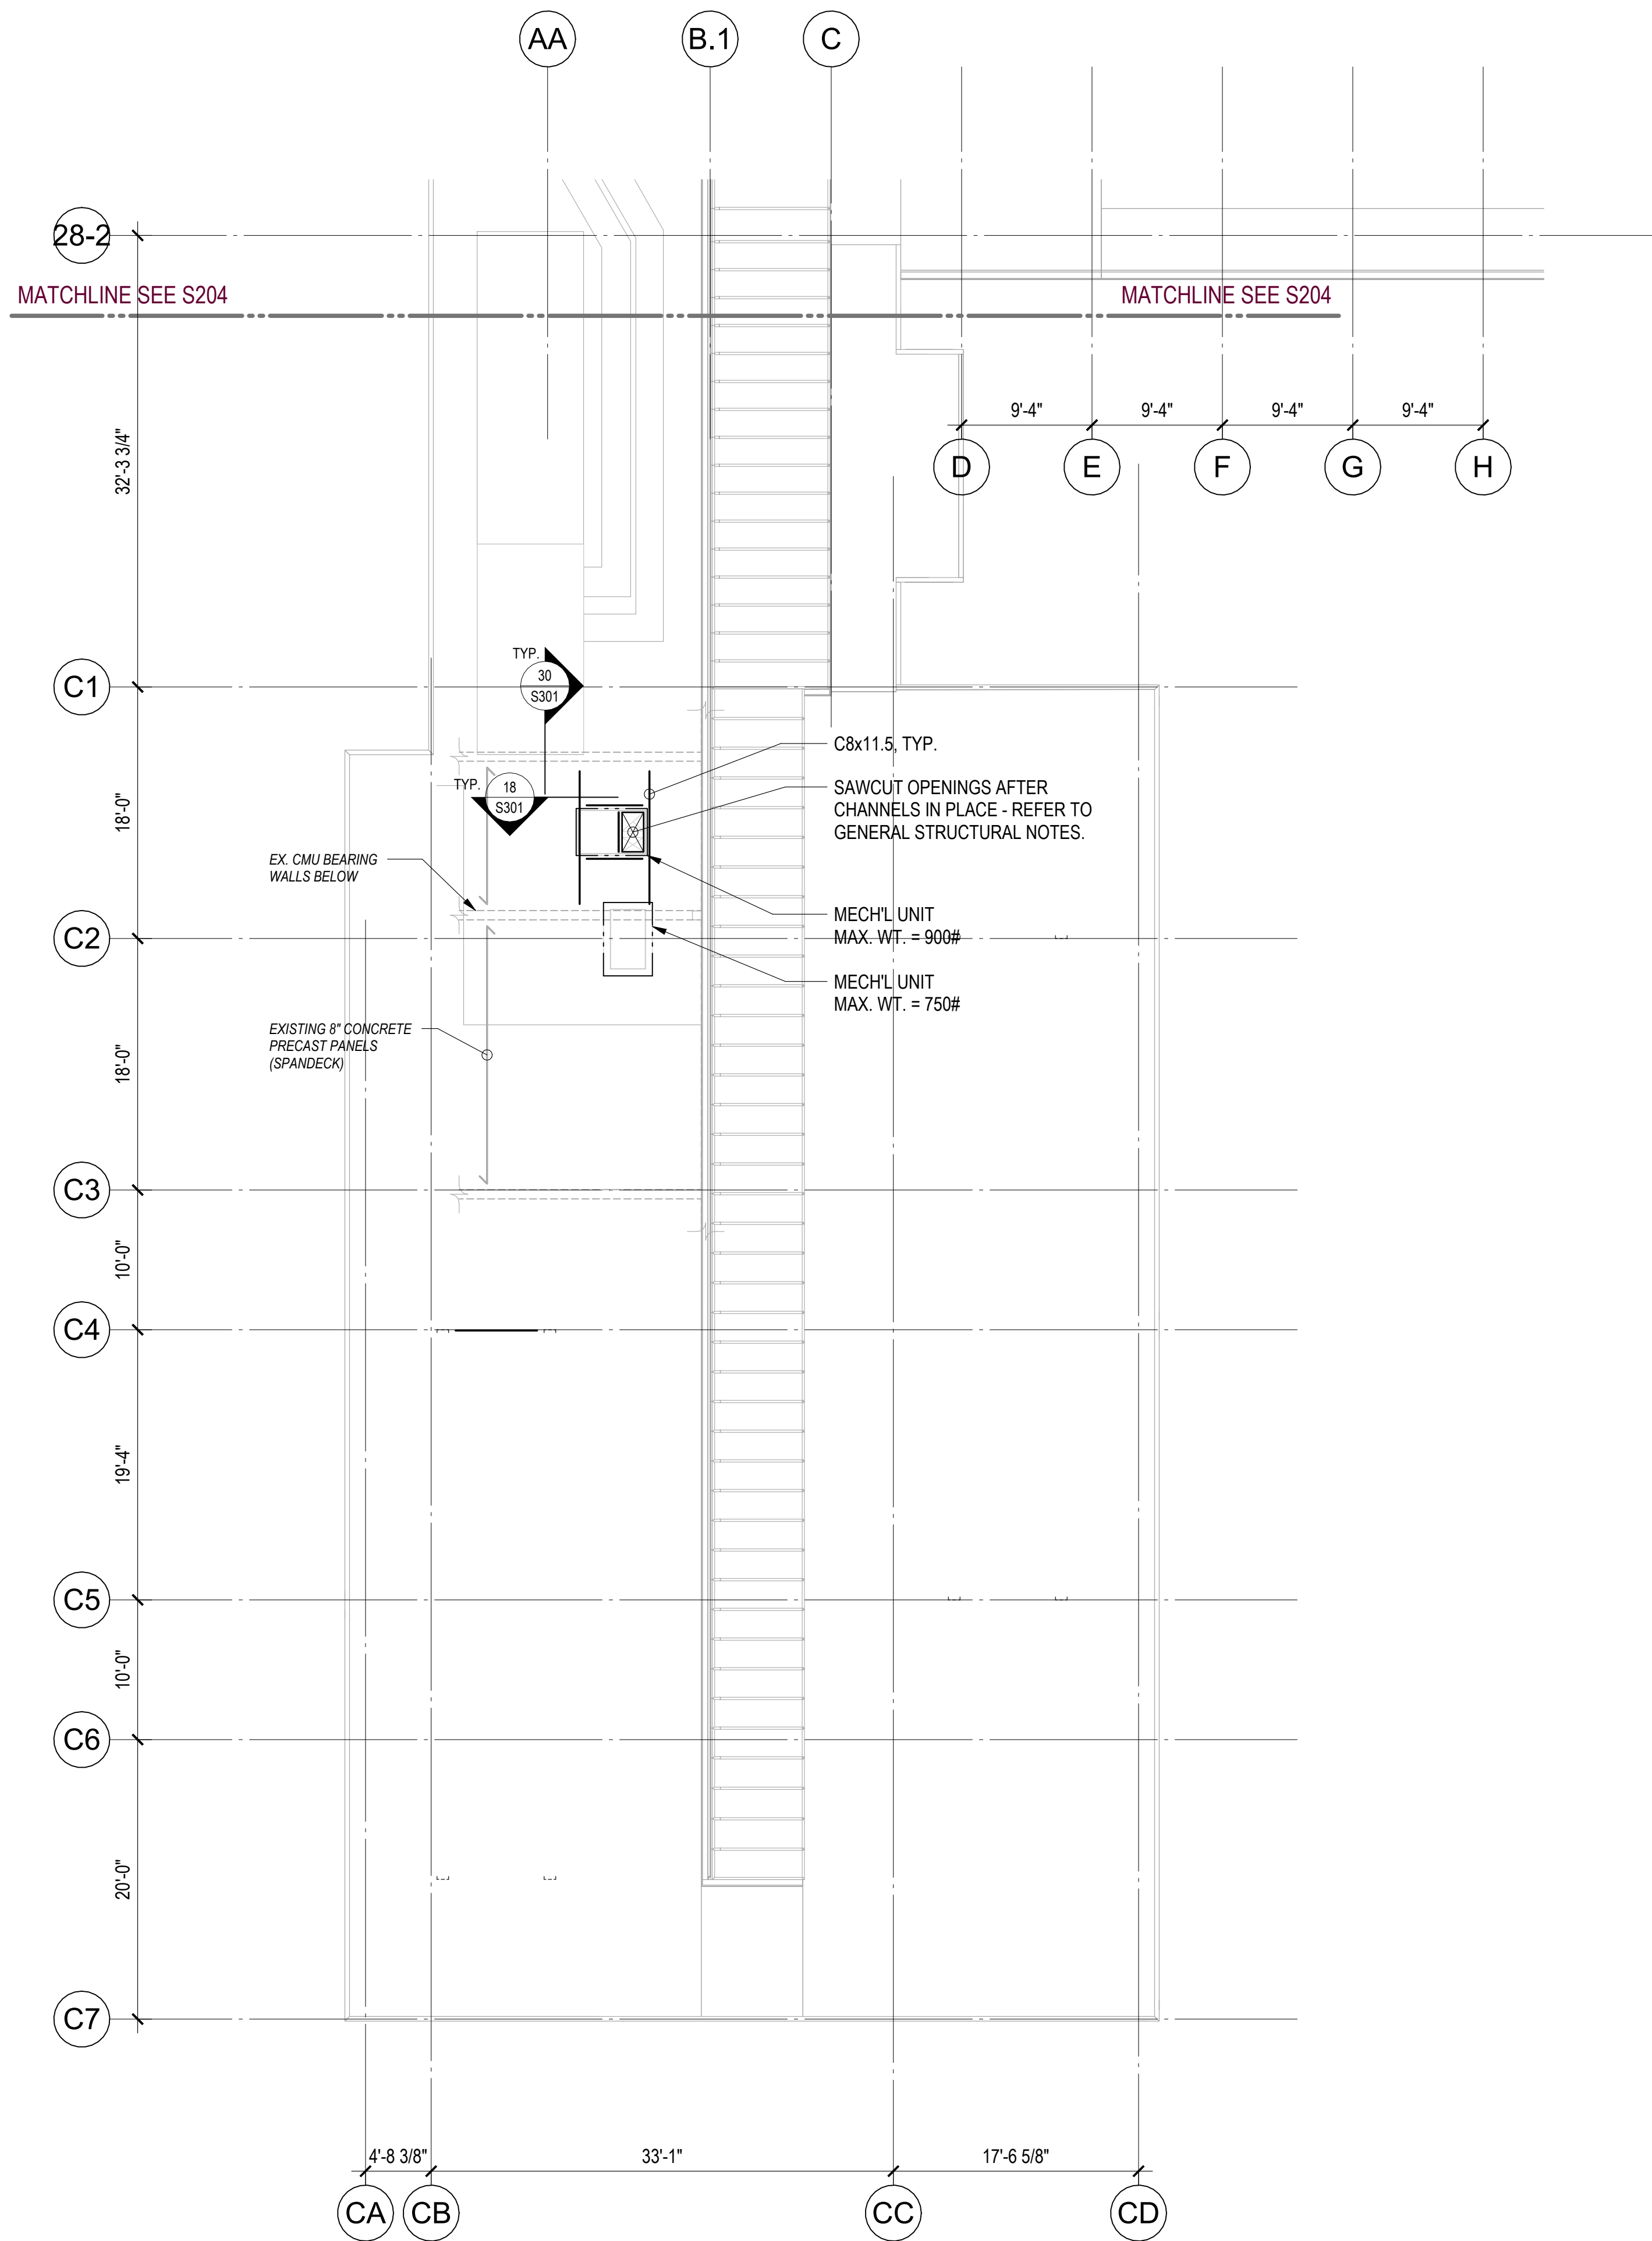

1 ROOF - South
S203 1/8" = 1'-0"

NOTE: NEW CONNECTIONS AND ATTACHMENTS TO THE EXISTING CONCRETE STRUCTURE FOR STRUCTURAL, ARCHITECTURAL, MECHANICAL, ELECTRICAL, AND OTHER ITEMS SHALL BE LOCATED SO AS TO AVOID DRILLING THROUGH EXISTING REINFORCING AND THROUGH EXISTING PRESTRESSED TENDONS. CONTRACTOR SHALL FIELD VERIFY LOCATIONS OF EXISTING PRESTRESSED TENDONS PRIOR TO DRILLING IN AREAS THAT MAY RISK HITTING TENDONS, AND SHALL MAINTAIN SUFFICIENT OFFSET TO ENSURE CABLES ARE NOT CONTACTED. REFER TO FOR LIMITATIONS FOR ATTACHMENTS TO THE EXISTING PRECAST DOUBLE TEES.

NOTE: ALL DIMENSIONS, ELEVATIONS, AND LOCATIONS OF EXISTING STRUCTURAL COMPONENTS ARE BASED ON INFORMATION GATHERED FROM ORIGINAL DRAWINGS OR CURSORY FIELD MEASUREMENTS AND ARE SHOWN FOR INFORMATION ONLY. CONTRACTOR SHALL FIELD MEASURE AND VERIFY ALL CONDITIONS PRIOR TO COMMENCING ANY WORK. NOTIFY ENGINEER WHERE CONDITIONS VARY FROM THOSE SHOWN.



**COUGHLIN
PORTER
LUNDEEN**
1101 SECOND AVENUE, SUITE 100
SEATTLE, WA 98101
www.cplco.com

**ECS INTERIOR
IMPROVEMENTS**

3801 East Mercer Way
Mercer Island, WA

S22060
Project #

Weinstein A+U
2200 Western Avenue, Suite 301
Seattle, WA 98121
206.443.8606
www.weinsteinau.com

© 2025 Weinstein A+U - These documents have been prepared specifically for the above named project. They are not suitable for use on other projects or in other locations without the approval and participation of the Architect.


BUILDING PERMIT SET

Issue
04.04.2025
Issue Date

ROOF PLAN - LEVEL 1 SOUTH
Sheet Title

S203

4/20/24 14:03 PM C:\net\user\240412\Sheet\mang@kdc.com

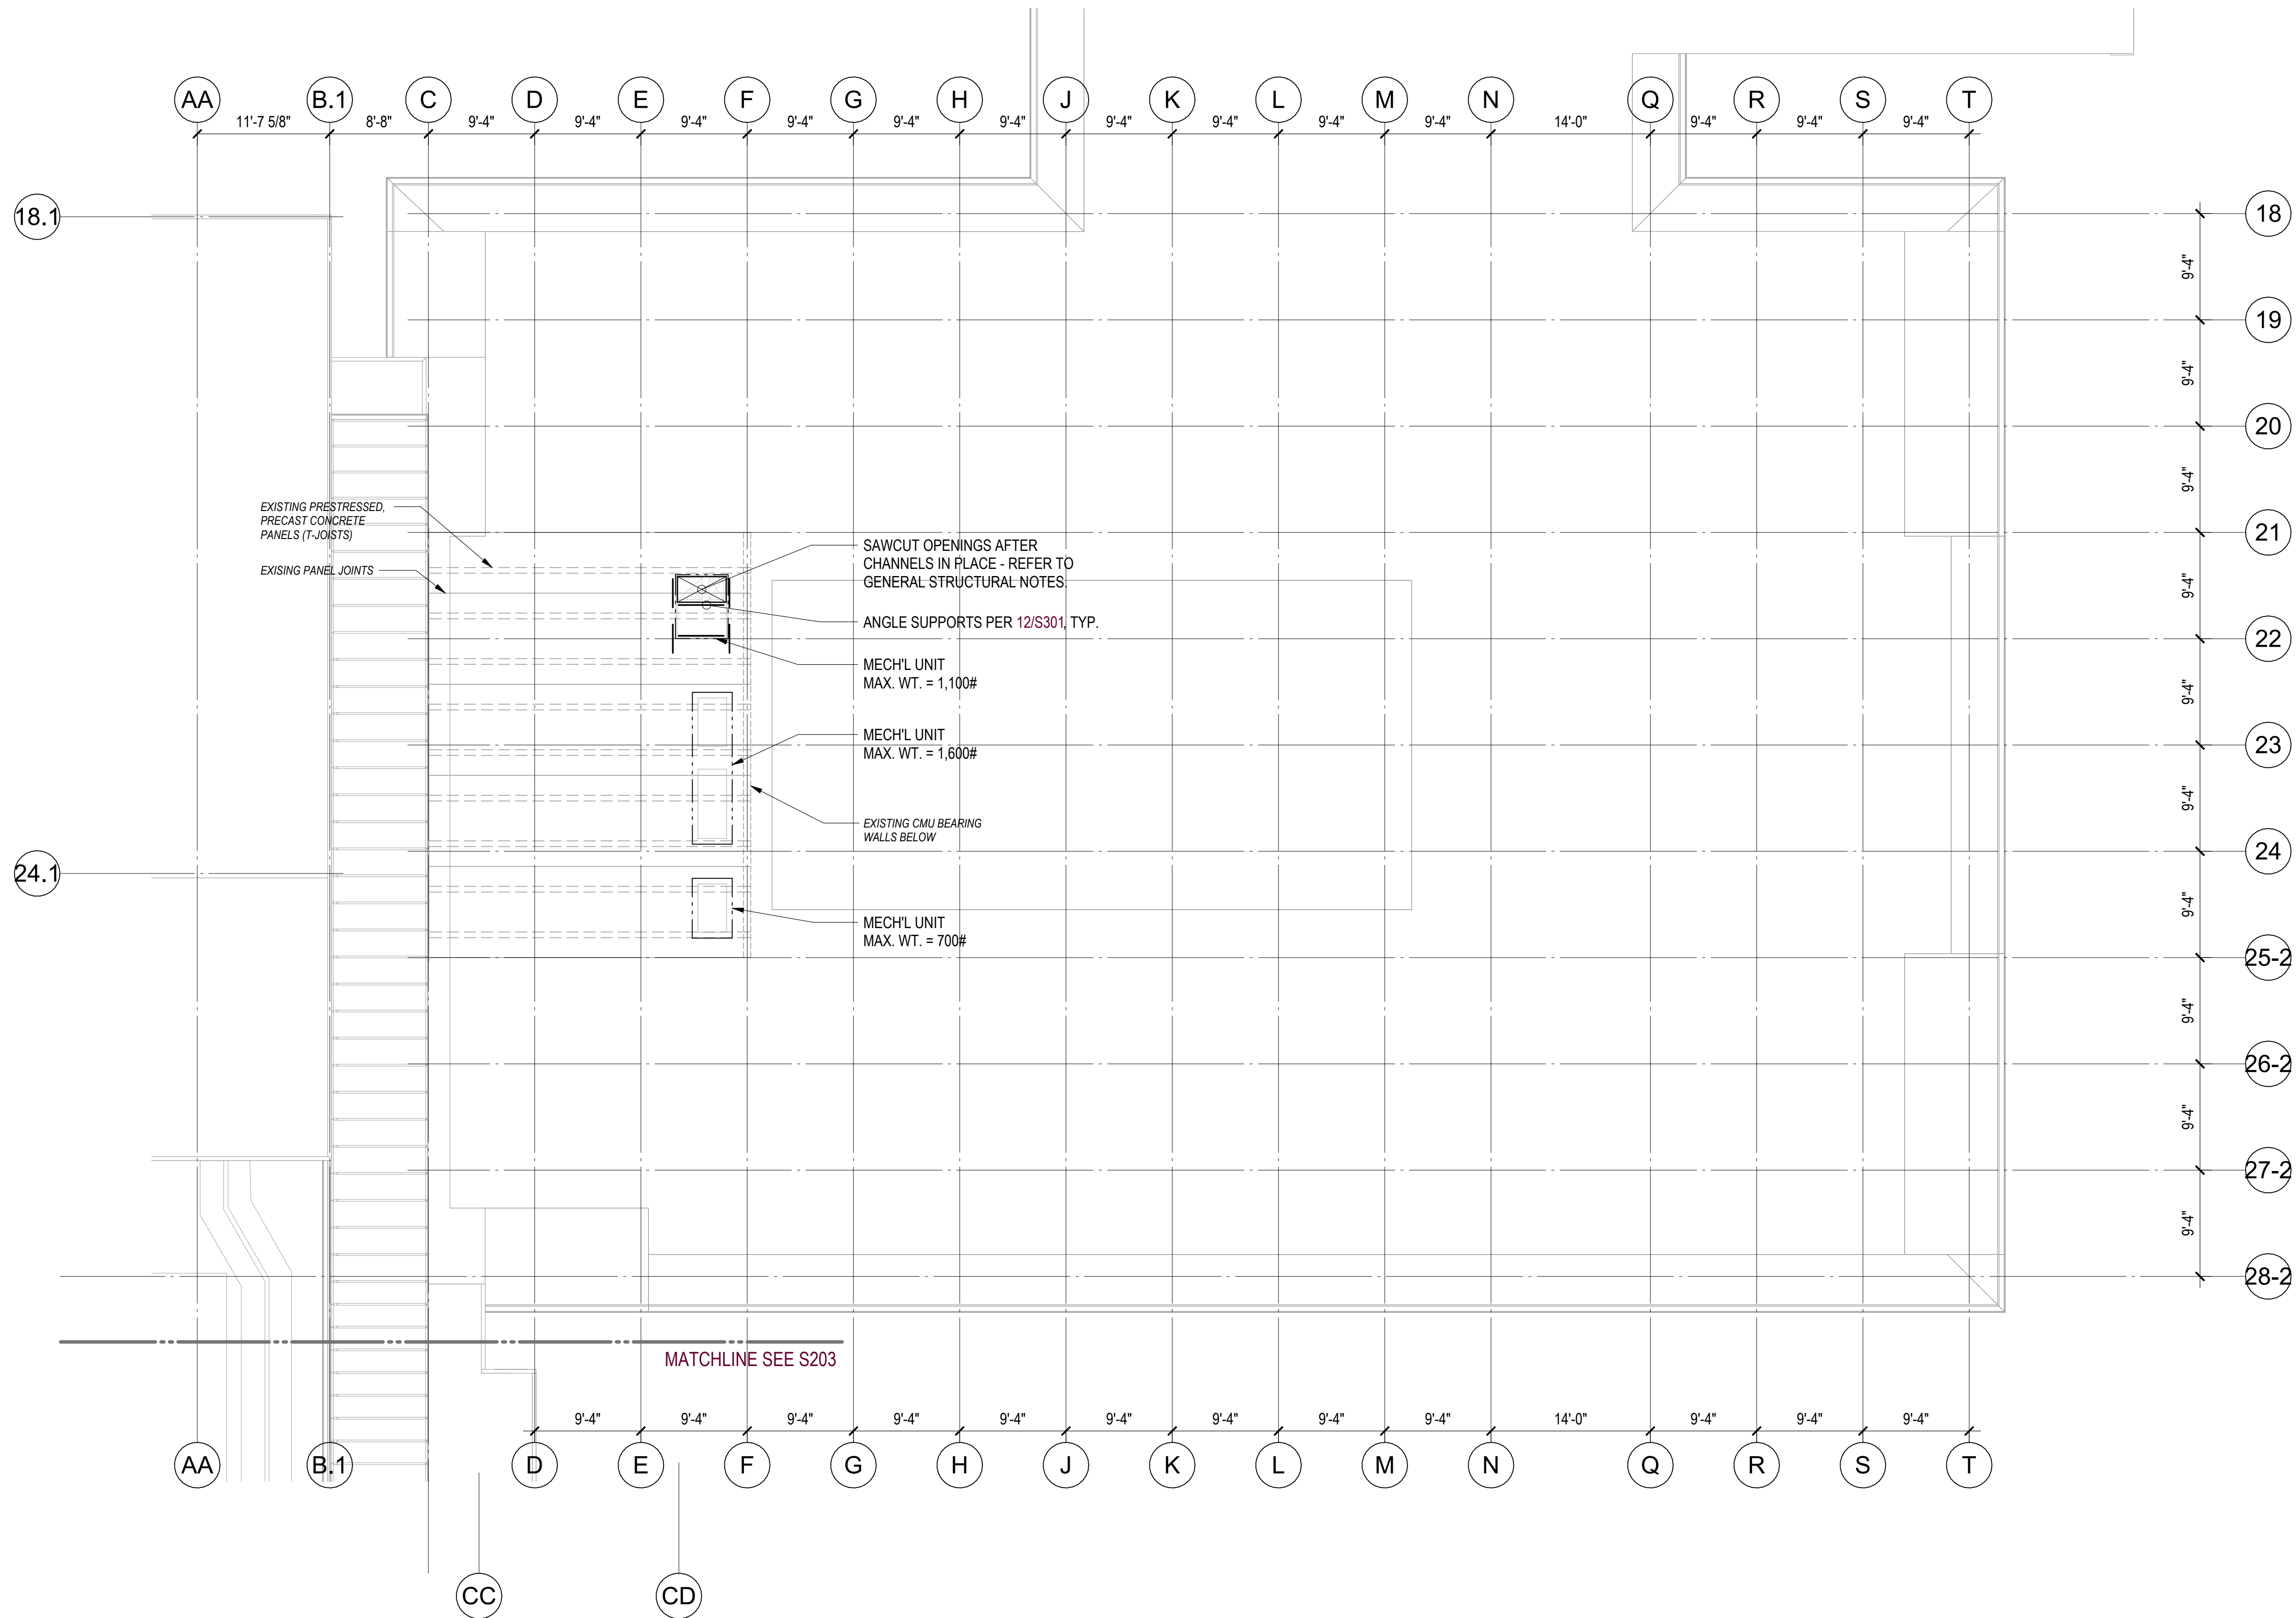

1 ROOF - North
S204 1/8" = 1'-0"

NOTE: NEW CONNECTIONS AND ATTACHMENTS TO THE EXISTING CONCRETE STRUCTURE FOR STRUCTURAL, ARCHITECTURAL, MECHANICAL, ELECTRICAL, AND OTHER ITEMS SHALL BE LOCATED SO AS TO AVOID DRILLING THROUGH EXISTING REINFORCING AND THROUGH EXISTING PRESTRESSED TENDONS. CONTRACTOR SHALL FIELD VERIFY LOCATIONS OF EXISTING PRESTRESSED TENDONS PRIOR TO DRILLING IN AREAS THAT MAY RISK HITTING TENDONS, AND SHALL MAINTAIN SUFFICIENT OFFSET TO ENSURE CABLES ARE NOT CONTACTED. REFER TO FOR LIMITATIONS FOR ATTACHMENTS TO THE EXISTING PRECAST DOUBLE TEES.

NOTE: ALL DIMENSIONS, ELEVATIONS, AND LOCATIONS OF EXISTING STRUCTURAL COMPONENTS ARE BASED ON INFORMATION GATHERED FROM ORIGINAL DRAWINGS OR CURSORY FIELD MEASUREMENTS AND ARE SHOWN FOR INFORMATION ONLY. CONTRACTOR SHALL FIELD MEASURE AND VERIFY ALL CONDITIONS PRIOR TO COMMENCING ANY WORK. NOTIFY ENGINEER WHERE CONDITIONS VARY FROM THOSE SHOWN.



Rev	Date	Issued




ECS INTERIOR IMPROVEMENTS

3801 East Mercer Way
Mercer Island, WA

S22060
Project #

Weinstein A+U
2200 Western Avenue, Suite 301
Seattle, WA 98121
206.443.8606
www.weinsteinau.com

© 2025 Weinstein A+U - These documents have been prepared specifically for the above named project. They are not suitable for use on other projects or in other locations without the approval and participation of the Architect.

 

BUILDING PERMIT SET

Issue
04.04.2025
Issue Date

ROOF PLAN - LEVEL 1 NORTH
Sheet Title

S204

1	2	3	NOTE: NEW CONNECTIONS AND ATTACHMENTS TO THE EX. CONCRETE STRUCTURE FOR ALL STRUCTURAL, ARCHITECTURAL, MECHANICAL, ELECTRICAL, PLUMBING, AND OTHER ITEMS, SHALL CONFORM TO REQUIREMENTS OF THIS DETAIL. REFER TO PLAN NOTES FOR ADDITIONAL INFORMATION. EX. PRECAST DOUBLE TEE PER PLAN & ORIGINAL STRUCTURAL DRAWINGS ANCHORS INTO SLAB MAY BE INSTALLED AT ANY LOC. PROVIDED THAT EX. REINF. IS AVOIDED EX. PRESTRESSED TENDON LOCN'S IN PRECAST DOUBLE TEE VARY - REFER TO ORIGINAL STRUCTURAL DRAWINGS FOR APPROX. LOCN'S. ACTUAL LOCN'S THAT EXCEED 1 1/4" DRILL DEPTH SHALL BE FIELD VERIFIED PRIOR TO DRILLING FOR ATTACHMENTS ANCHORS W/ DRILLING DEPTH UP TO 1 1/4" MAY BE INSTALLED AT EX. PRECAST DOUBLE TEE LOCN'S WITHOUT LOCATING TENDONS (DO NOT DRILL THROUGH REINF.) Connection to Existing Slab and Double Tees	PLAN EX. SLAB SPAN 2'-6" MAX L 3x3x1/4 EA. SIDE (NOT REQ. WITHIN 6" OF EX. BEAMS/WALLS) L 5x3 1/2x1/4 (LLV) SECTION SAWCUT/CORE DRILL OPNG. 3/16 2" MAX 3/16 1/2 CONC. PRECAST TEE L 3x3x1/4 x 0'-4" W/ (1)1/2"Ø CONC. SCREW AT CL (EMBED 2") NOTES: - CONCRETE SCREWS <u>SHALL NOT DAMAGE OR HIT</u> PRESTRESSED TENDONS WITHIN THE PRECAST TEE. - OPENINGS MAY NOT BE SHOWN ON PLAN. SEE ARCH'L/MECH'L/ELEC'L FOR ADDITIONAL INFORMATION. - NO REINFORCEMENT REQUIRED FOR CORE DRILLED HOLES UP TO 6"Ø PROVIDED NO EX. SLAB REINFORCEMENT IS CUT AND ADJACENT PENETRATIONS ARE MINIMUM 3 DIAMETERS ON CENTER. - OPENINGS NOT MEETING ABOVE CRITERIA SHALL BE SUBMITTED TO ENGINEER FOR REINFORCEMENT DESIGN. Angle Framing (Where Required Per Plan)
7	8	9	10	11
13	14	15	16	17
19	20	21	22	24
25	26	28	29	30

04/03/25

Rev	Date	Issued

1001 SECOND AVENUE, SUITE 1000
SEATTLE, WA 98101
www.cpl.com

ECS INTERIOR IMPROVEMENTS

3801 East Mercer Way
Mercer Island, WA

S22060
Project #

Weinstein A+U
2200 Western Avenue, Suite 301
Seattle, WA 98121
206.443.8606
www.weinsteinau.com

© 2025 Weinstein A+U - These documents have been prepared specifically for the above named project. They are not suitable for use on other projects or in other locations without the approval and participation of the Architect.

BUILDING PERMIT SET

Issue

04.04.2025
Issue Date

DETAILS
Sheet Title

S301