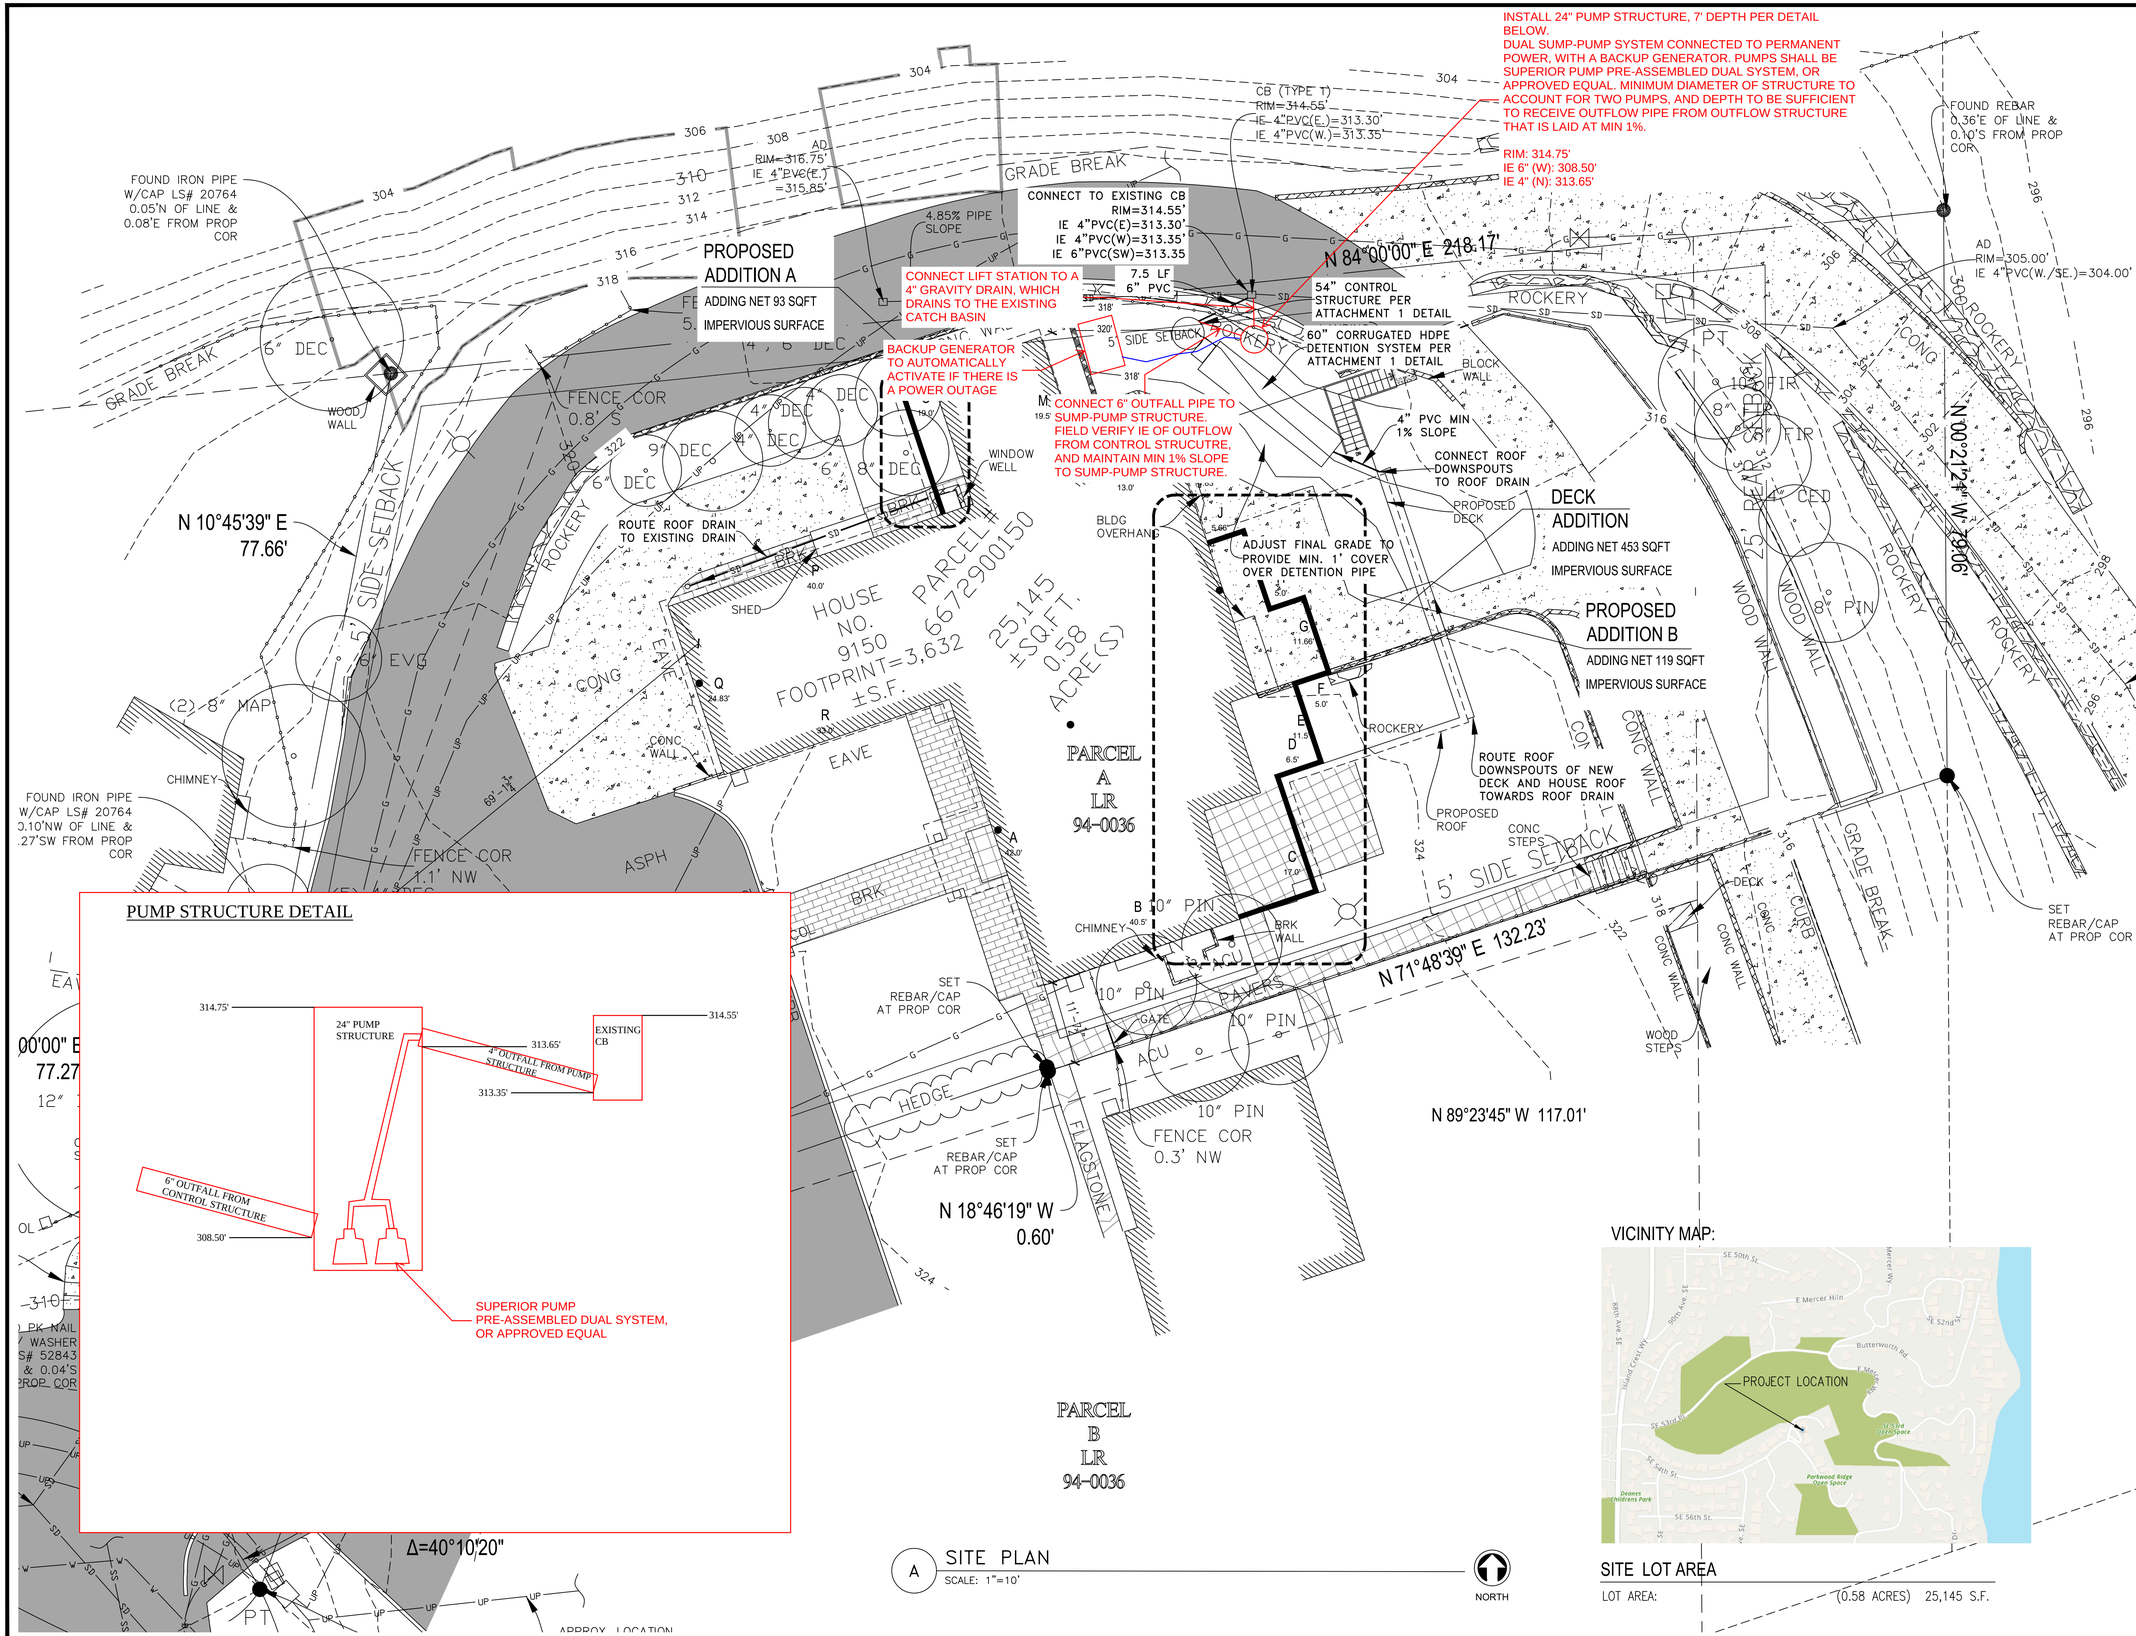

A SITE PLAN
SCALE: 1"=10'

NORTH

SITE LOT AREA
LOT AREA: (0.58 ACRES) 25,145 S.F.

ALEX P. LUPULYAK
STATE OF WASHINGTON
24009987
REGISTERED PROFESSIONAL ENGINEER
05/28/2025

SCHARHON RESIDENCE

STORMWATER DRAINAGE

9150 SE 54TH ST,
MERCER ISLAND, WA 98040

NO.	DATE	REVISION

CLIENT:

FM CONSTRUCTION AND REMODELING

HRC
HERITAGE REWARD CONSULTING

Heritage Reward Consulting PLLC
4935 Mill Pond Loop SE
Auburn, WA 98092
(253) 753-0092

SHEET # C2.0

SHEET TILE
STORM DRAINAGE SITE PLAN