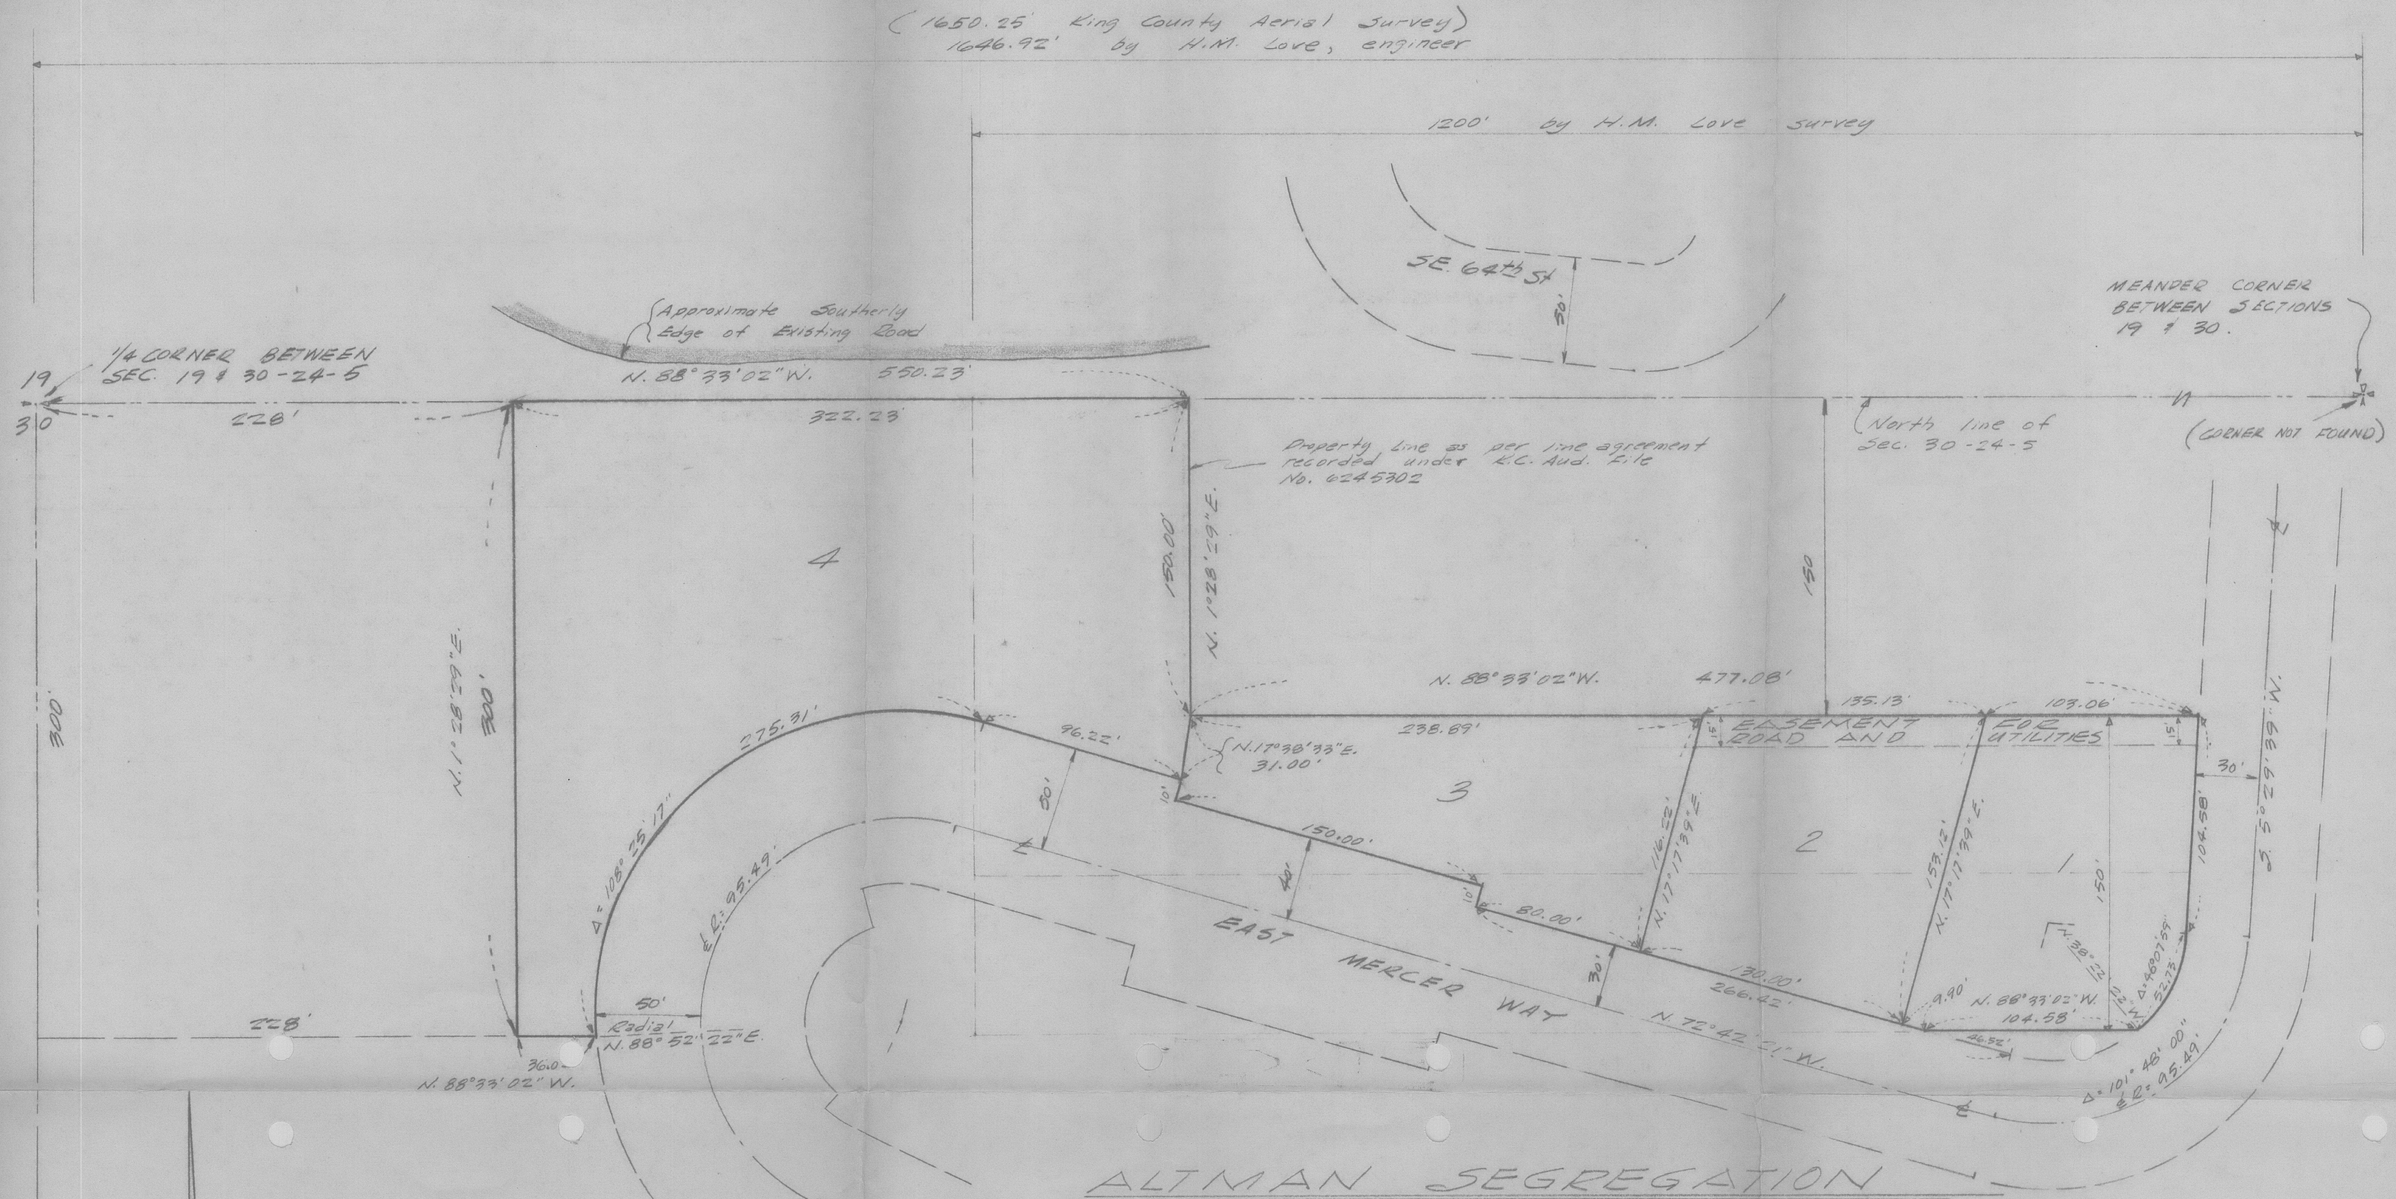

ALTMAN SEGREGATION

APPROVED SUBDIVISION
UNDER PROVISIONS OF SEC. 4, ORD. 59
DATE 2-5-68
PLANNER Jerry Beam
BUILDING OFFICIAL Owen Gilliland
ENGINEER Russell R. Dahl
FOR THE
CITY OF MERCER ISLAND

OWNER - JIM ALTMAN
4800 EAST MERCER WAY
MERCER ISLAND, WASH.

WATER - CITY OF MERCER ISLAND

SEWERS - MERCER ISLAND SEWER DISTRICT

AREA - 2.5 ACRES

NO. OF LOTS - 4

ZONING - R-15

LEGAL DESCRIPTION - (APPROXIMATE) - PORTION OF THE NW 1/4 OF THE NE 1/4 OF SECTION 30, T. 24 N., R 5 E., W.M.

R.W. JONES & ASSOCIATES
ENGINEERS & SURVEYORS — AD 2-5282
7834 S.E. 32ND — MERCER ISLAND, WASH.

JOB NO. 1939-A — DATE 1-31-68
F. B. NO. 183-A, p. 47

ROBERT W. JONES — STATE OF WASHINGTON — REGISTERED — Professional Engineer & Land Surveyor